




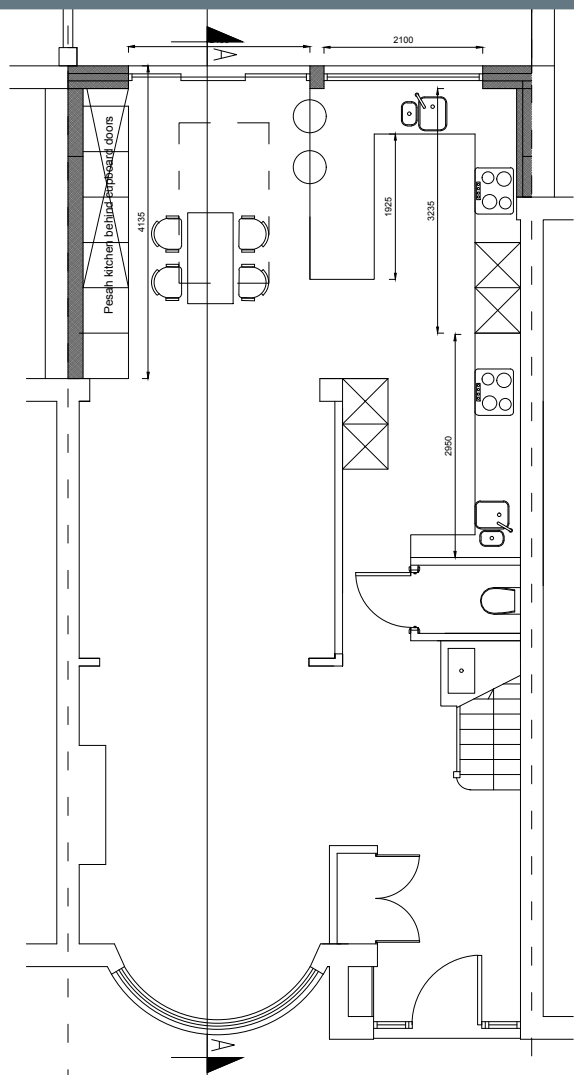


PROPOSED GROUND FLOOR

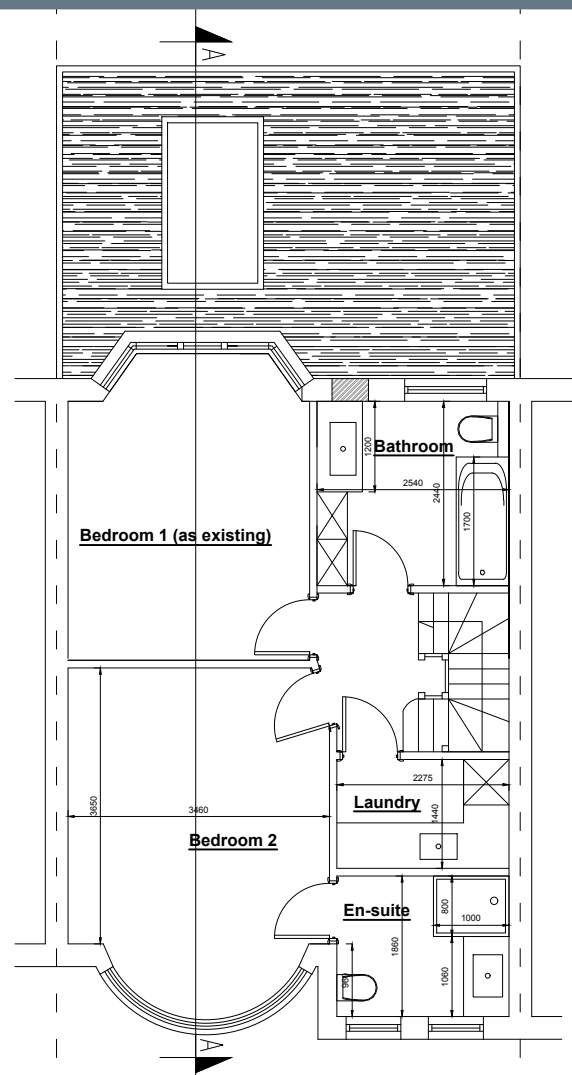


PROPOSED FIRST FLOOR

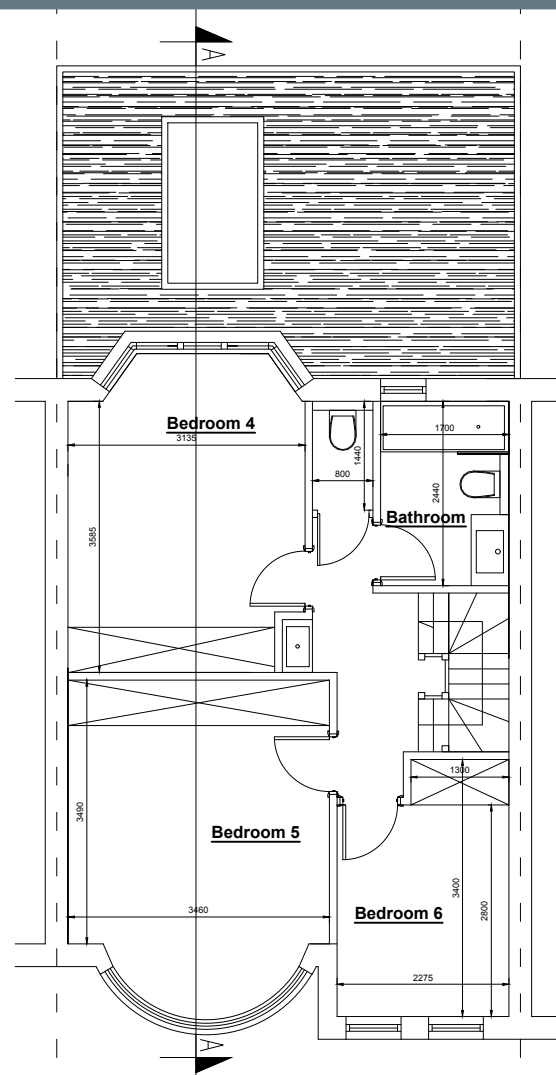

PROPOSED SECOND FLOOR


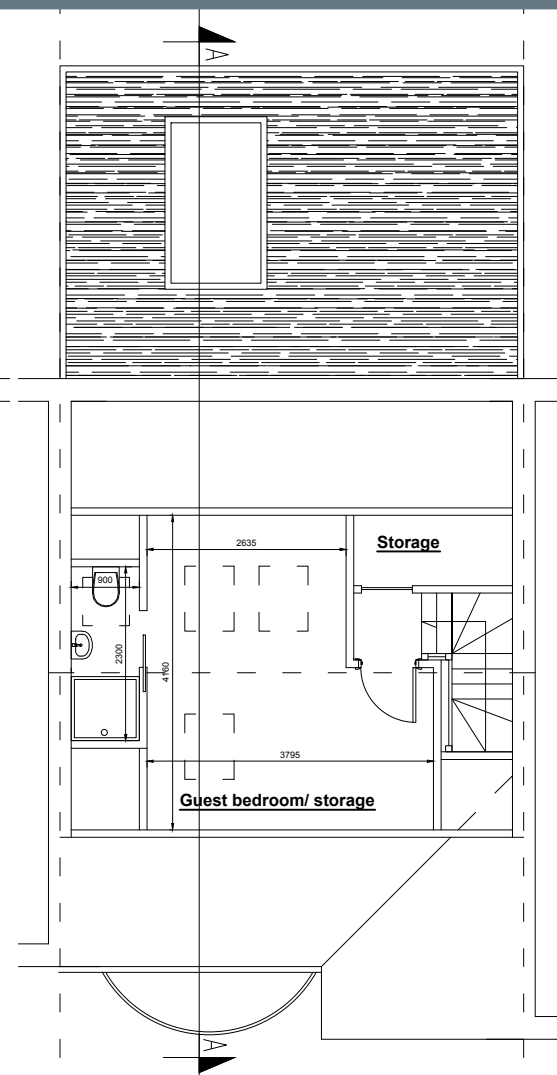


PROPOSED THIRD FLOOR

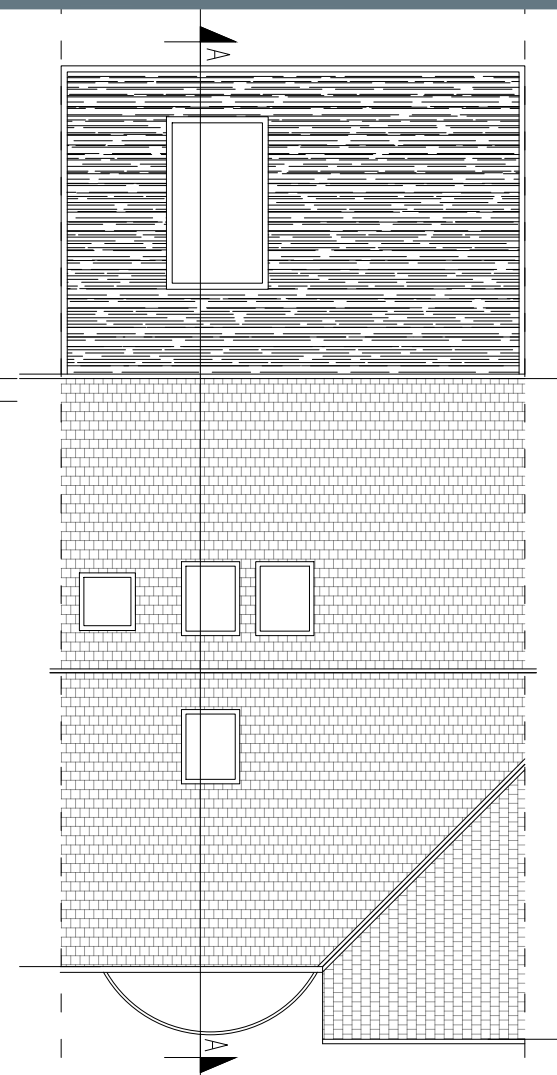

PROPOSED ROOF PLAN

N0.36 FRONT ELEVATION

  

N0.36 REAR ELEVATION



1. THE COPYRIGHT OF THIS DRAWING IS VESTED IN AL DESIGN AND IT MAY NOT BE REPRODUCED IN WHOLE OR PART OR USED FOR THE MANUFACTURE OF ANY ARTICLE WITHOUT THE EXPRESS PERMISSION OF THE COPYRIGHT HOLDERS.
2. WORK TO FIGURED DIMENSIONS ONLY.
3. THIS DRAWING IS TO BE READ IN CONJUNCTION WITH ALL RELEVANT STRUCTURAL ENGINEER'S AND AL DESIGN DRAWINGS AND SPECIFICATIONS.

Revisions:	Date:	By:
·	·	·
· X.	X	X

Status drawing: Planning

Drawing Title: PROPOSED PLANS

Client:	Scale: 1:100 @A3	Drawn by: AL
	Date creation: December 2023	Checked by:
Job Title:	Job Code No.:	Drg. No.:
36 Riverside Road, London, N15 6DA	RR36	03
		A