




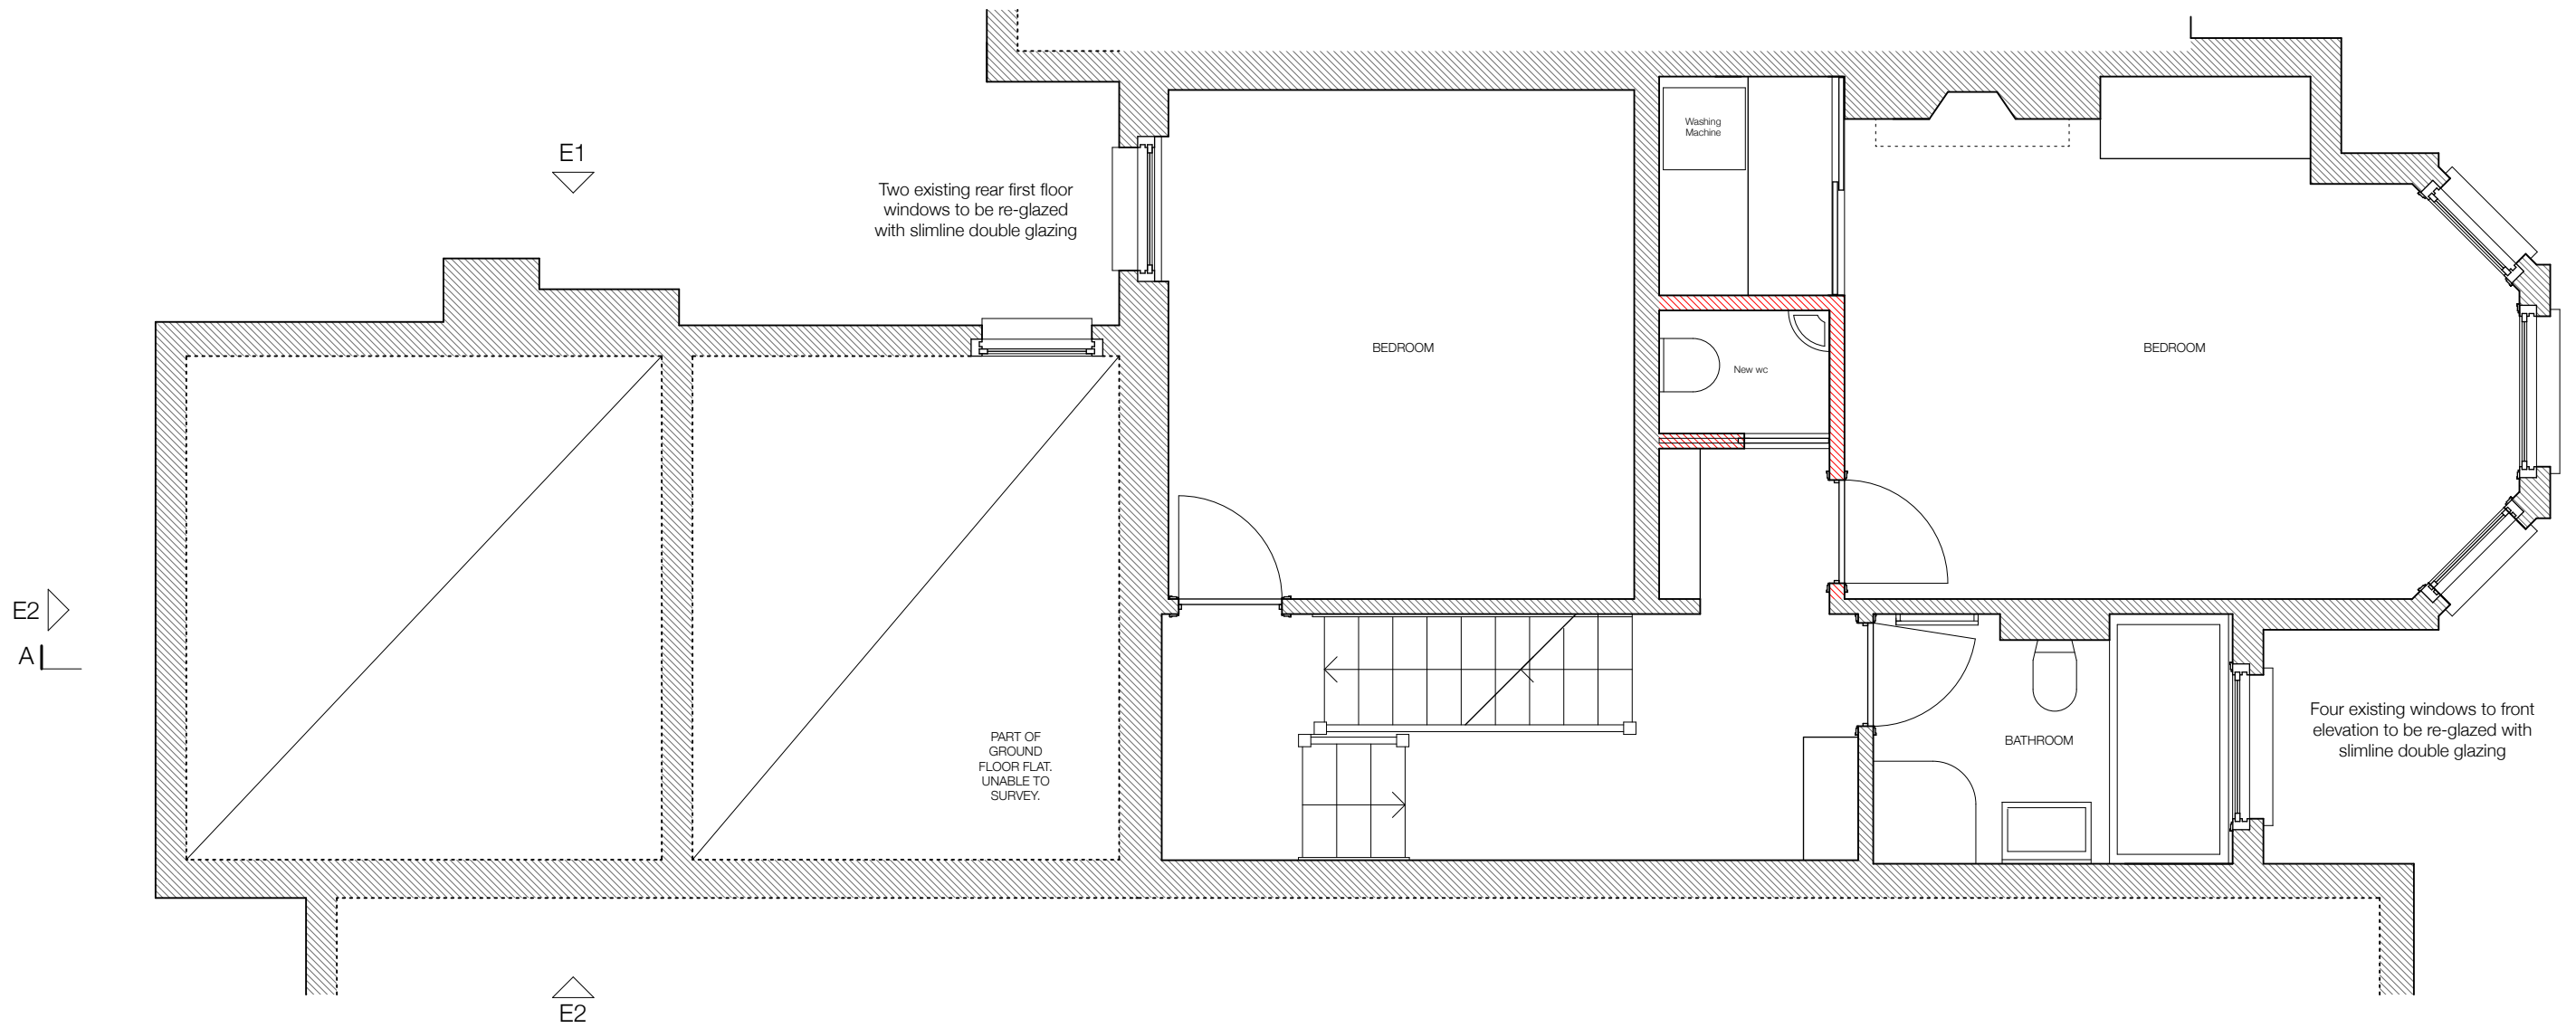


EMILY GREEVES ARCHITECTS		General Notes: Do not scale from this drawing. All dimensions in metres/millimetres. All dimensions to be checked by the Contractor. Any discrepancies to be notified to the Architect.	
20 Alexandra Park Road		Drawing Number: 232_L12/01	
A: Replace glazing of existing sash windows. Reduce rear extension to 1.4m projection.		Proposed First Floor Plan	
Drawn by: EG		Date: 21.01.24	Rev: A
		Status: PLANNING	
		1:50 @A4	

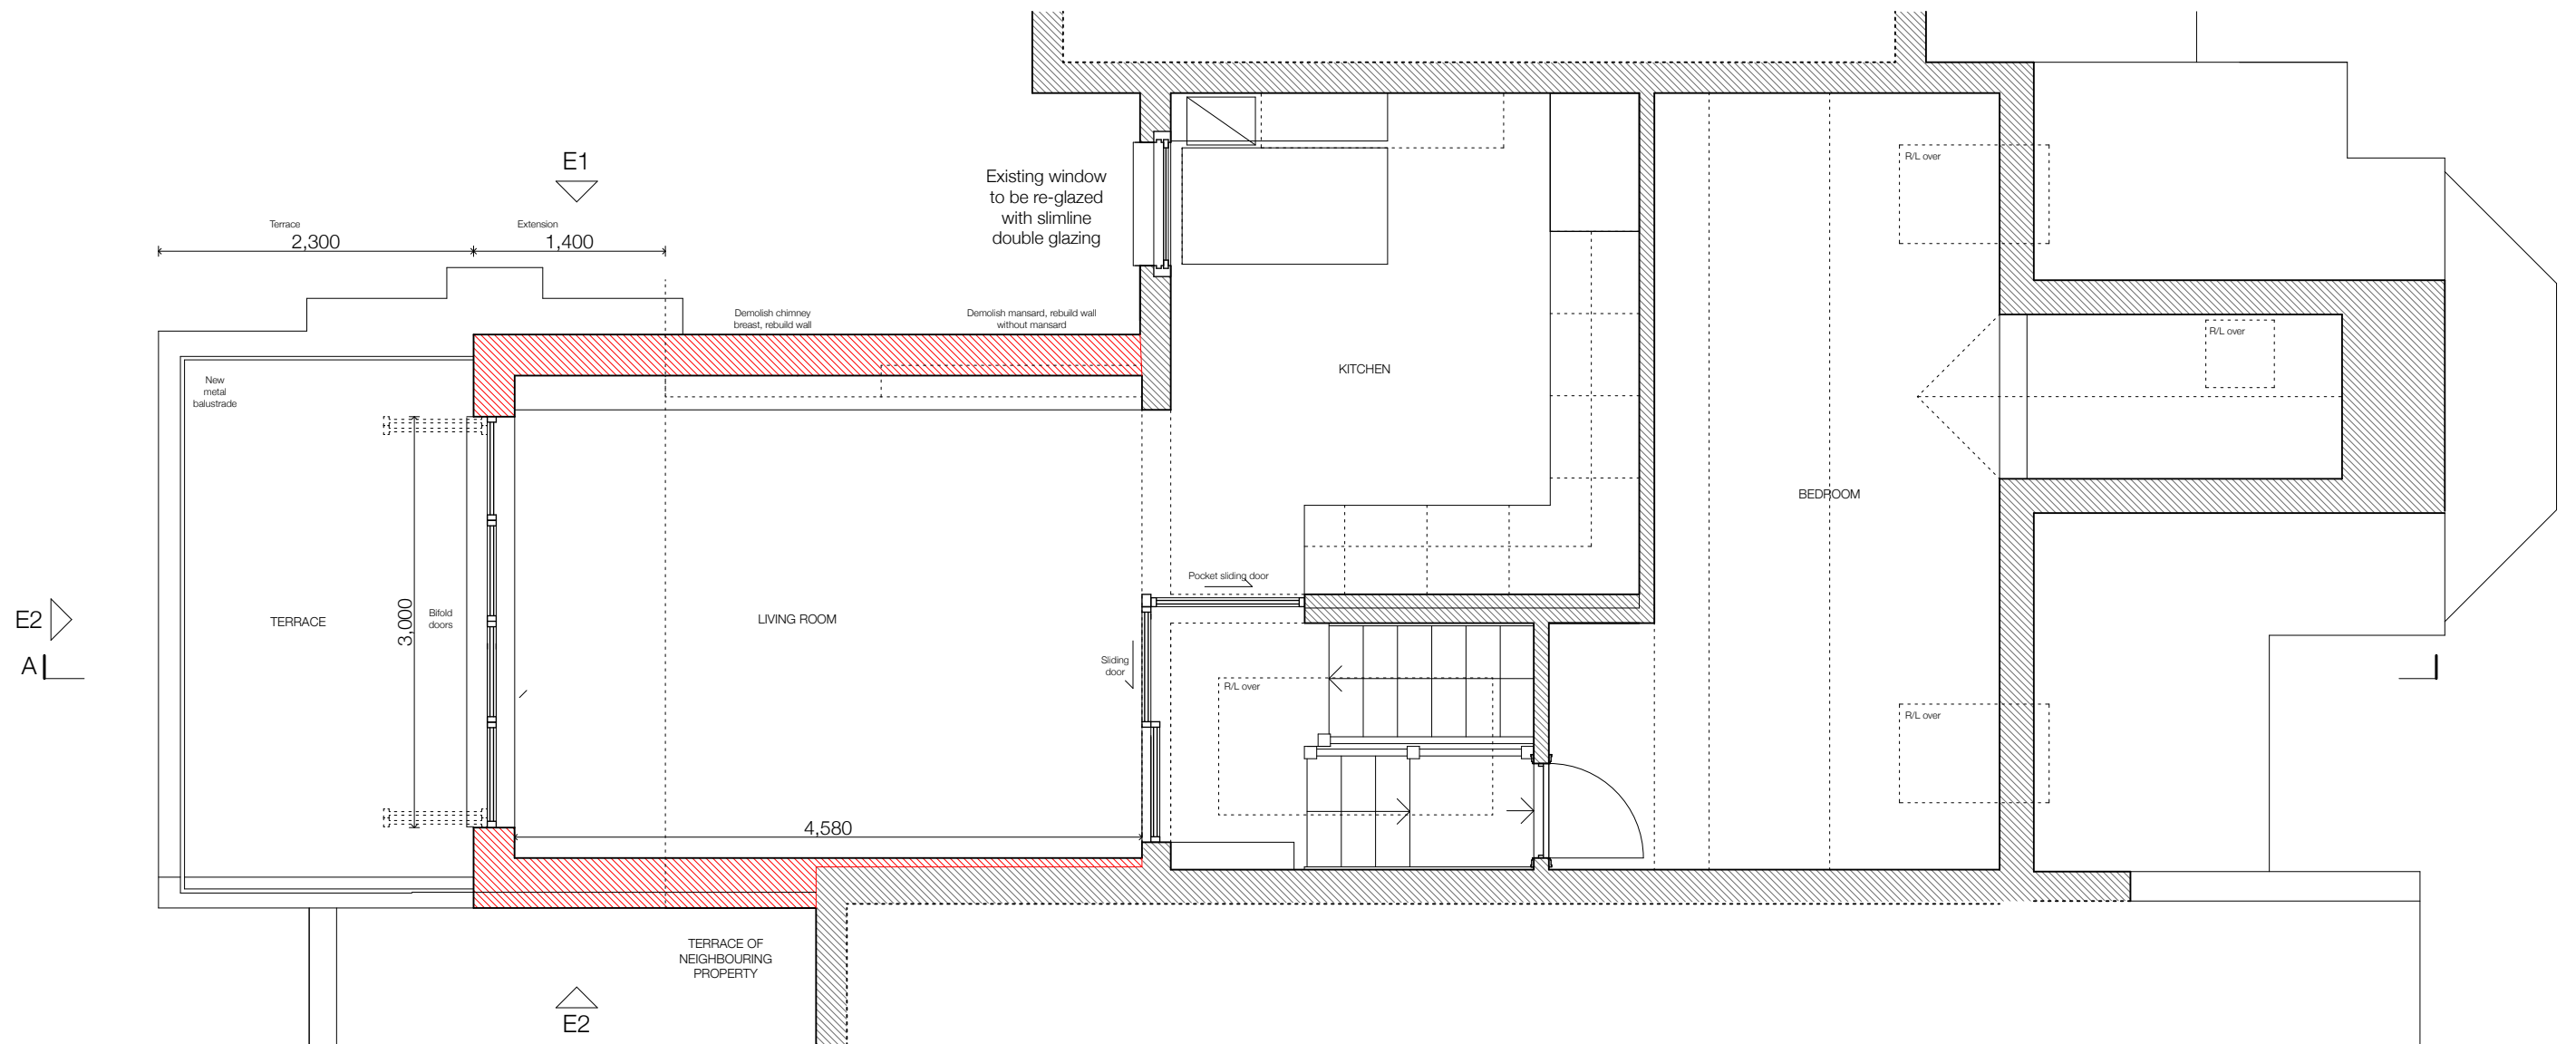

EMILY GREEVES ARCHITECTS		General Notes: Do not scale from this drawing. All dimensions in metres/millimetres. All dimensions to be checked by the Contractor. Any discrepancies to be notified to the Architect.	
20 Alexandra Park Road		Drawing Number: 232_L12/02	
A: Replace glazing of existing sash windows. Reduce rear extension to 1.4m projection.		Proposed Second Floor Plan	
Drawn by: EG		Status: PLANNING	
Date: 21.01.24		Rev: A	
		1:50 @A4	

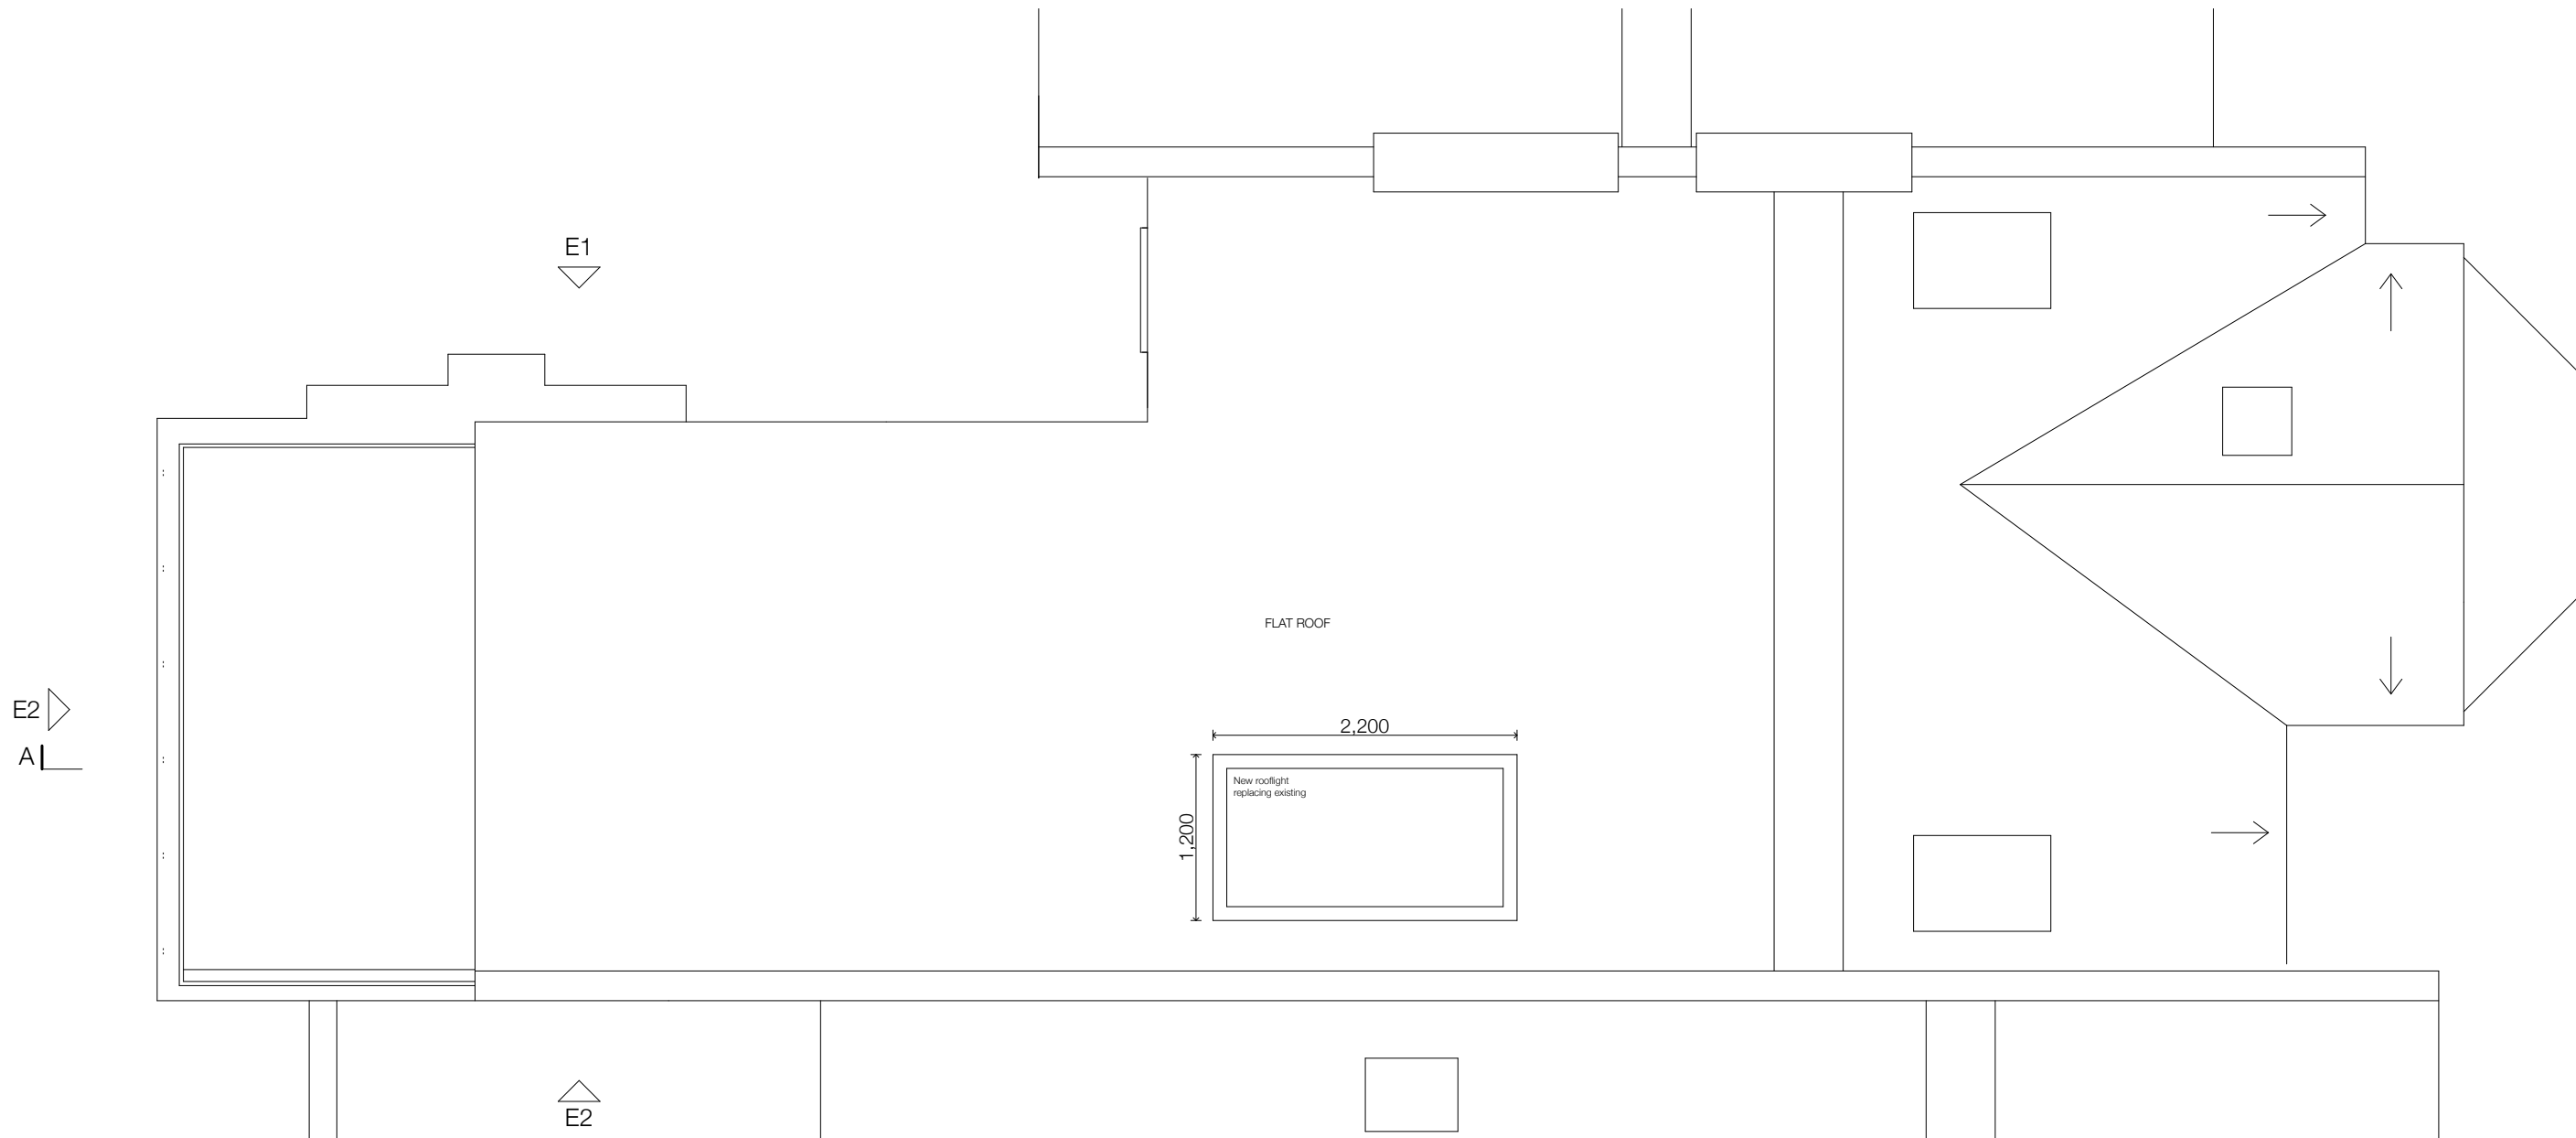


EMILY GREEVES ARCHITECTS		General Notes: Do not scale from this drawing. All dimensions in metres/millimetres. All dimensions to be checked by the Contractor. Any discrepancies to be notified to the Architect.	
20 Alexandra Park Road		Drawing Number: 232_L12/03	
A: Reduce rear extension to 1.4m projection.		Proposed Roof Plan	
		Status:	PLANNING
Drawn by: EG	Date: 21.01.24	Rev: A	1:50 @A4

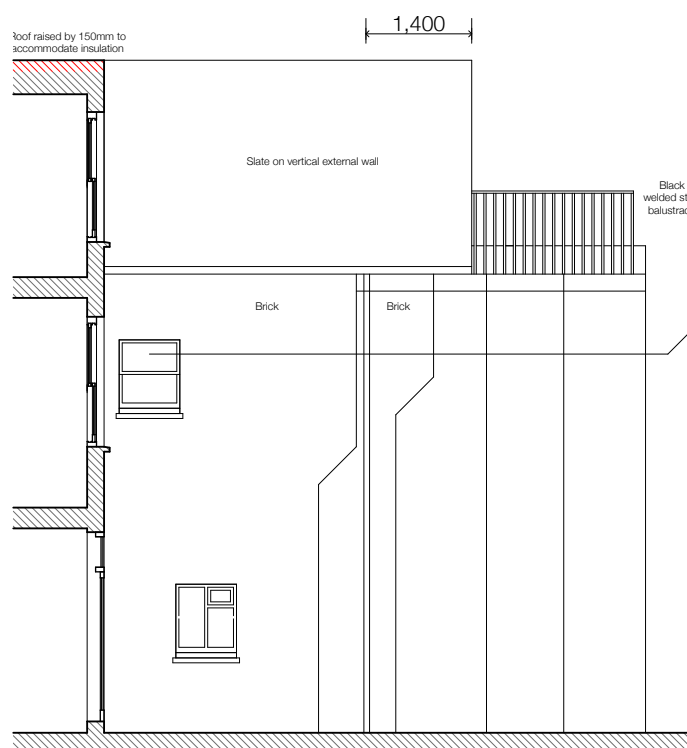

Proposed Elevation E1 1:100




Proposed Elevation E2 1:100

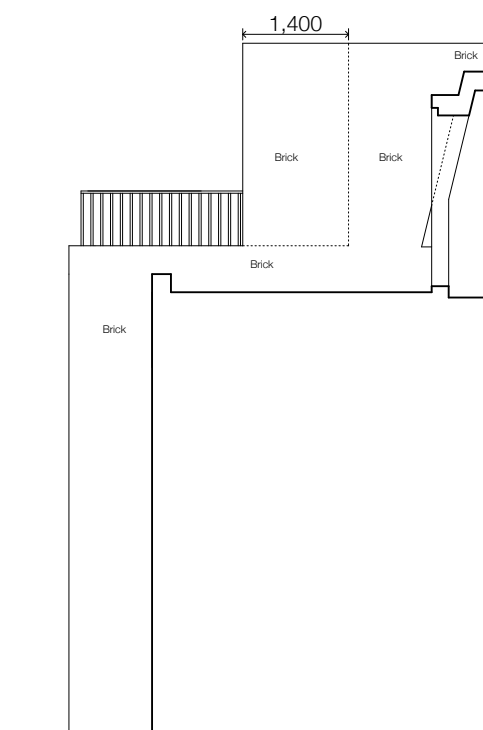


Proposed Elevation E3 1:100



Proposed Front Elevation 1:100

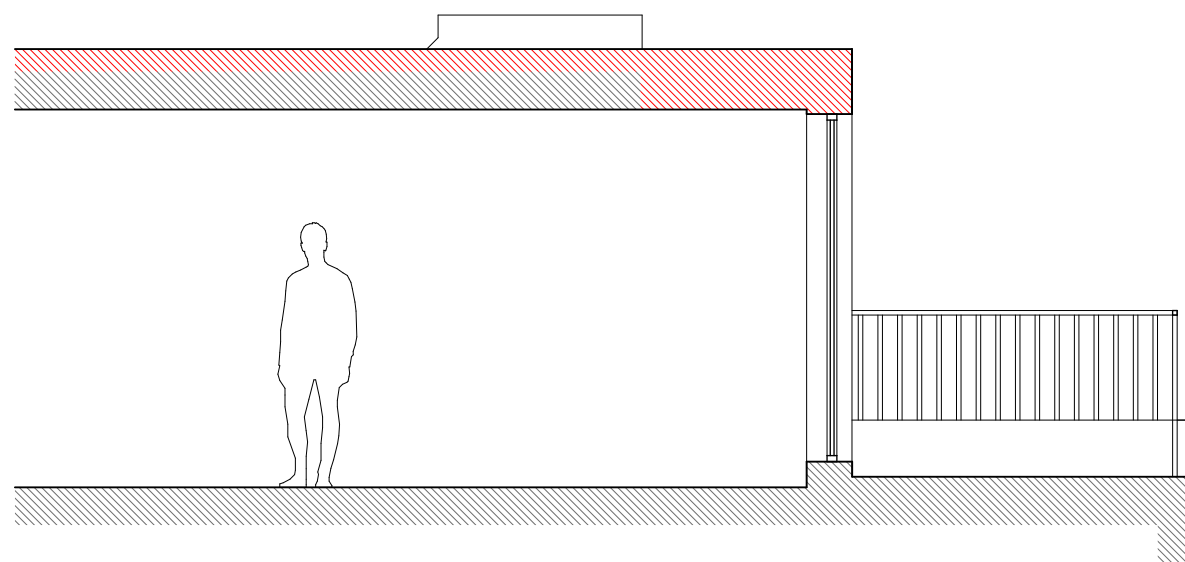

Proposed Section A 1:50

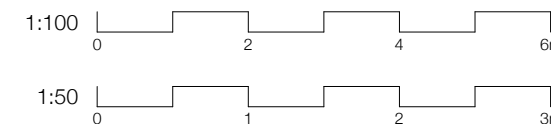

EMILY GREEVES ARCHITECTS		General Notes: Do not scale from this drawing. All dimensions in metres/millimetres. All dimensions to be checked by the Contractor. Any discrepancies to be notified to the Architect.	
20 Alexandra Park Road		Drawing Number: 232_L14/01	
A: Replace glazing of existing sash windows. Reduce rear extension to 1.4m projection.		Proposed Section Elevations	
Drawn by: EG Date: 21.01.24 Rev: A		Status: PLANNING	
		1:50, 1:100 @A4	