



I Existing Front Elevation
Scale: 1:50

0 1 2 3 4 5 M

FREEFORM ARCHITECTS ARCHITECTS + DESIGNERS 92 Claxton Grove London W6 8HE Tel: 07909531830 Email: richard@freeformarchitects.com	Project Name: Bracken Knoll Courtenay Avenue		Drawing name: Existing Front Elevation		
	Client: Mr + Mrs Thydon		Date: March 2024	Job no: 23-FFA-005	Drawing no: GA_EL_001
	All dimensions are in millimetres All dimensions to be checked on site with any discrepancies to be reported to the architect		Scale: 1:50 Sheet Size A1	Revision: /	Drawn by: RDL


Planning Level
from an outline survey



GENERAL NOTES

A Existing timber framed double height windows to be replaced to match existing.

I Proposed Front Elevation
Scale: 1:50

 


FREEFORM ARCHITECTS
ARCHITECTS + DESIGNERS

92 Claxton Grove
London W6 8HE
Tel: 07909531830
Email: richard@freeformarchitects.com

© FREEFORM ARCHITECTS


Client:	Project Name:	Drawing name:		
	Bracken Knoll Courtenay Avenue	Proposed Front Elevation		
	Mr + Mrs Thydon	Date:	Job no:	Drawing no:
		March 2024	23-FFA-005	GA_EL_002
	All dimensions are in millimetres All dimensions to be checked on site with any discrepancies to be reported to the architect	Scale:	Revision:	Drawn by:
		1:50 Sheet Size A1	/	RDL

Planning Level
from an outline survey

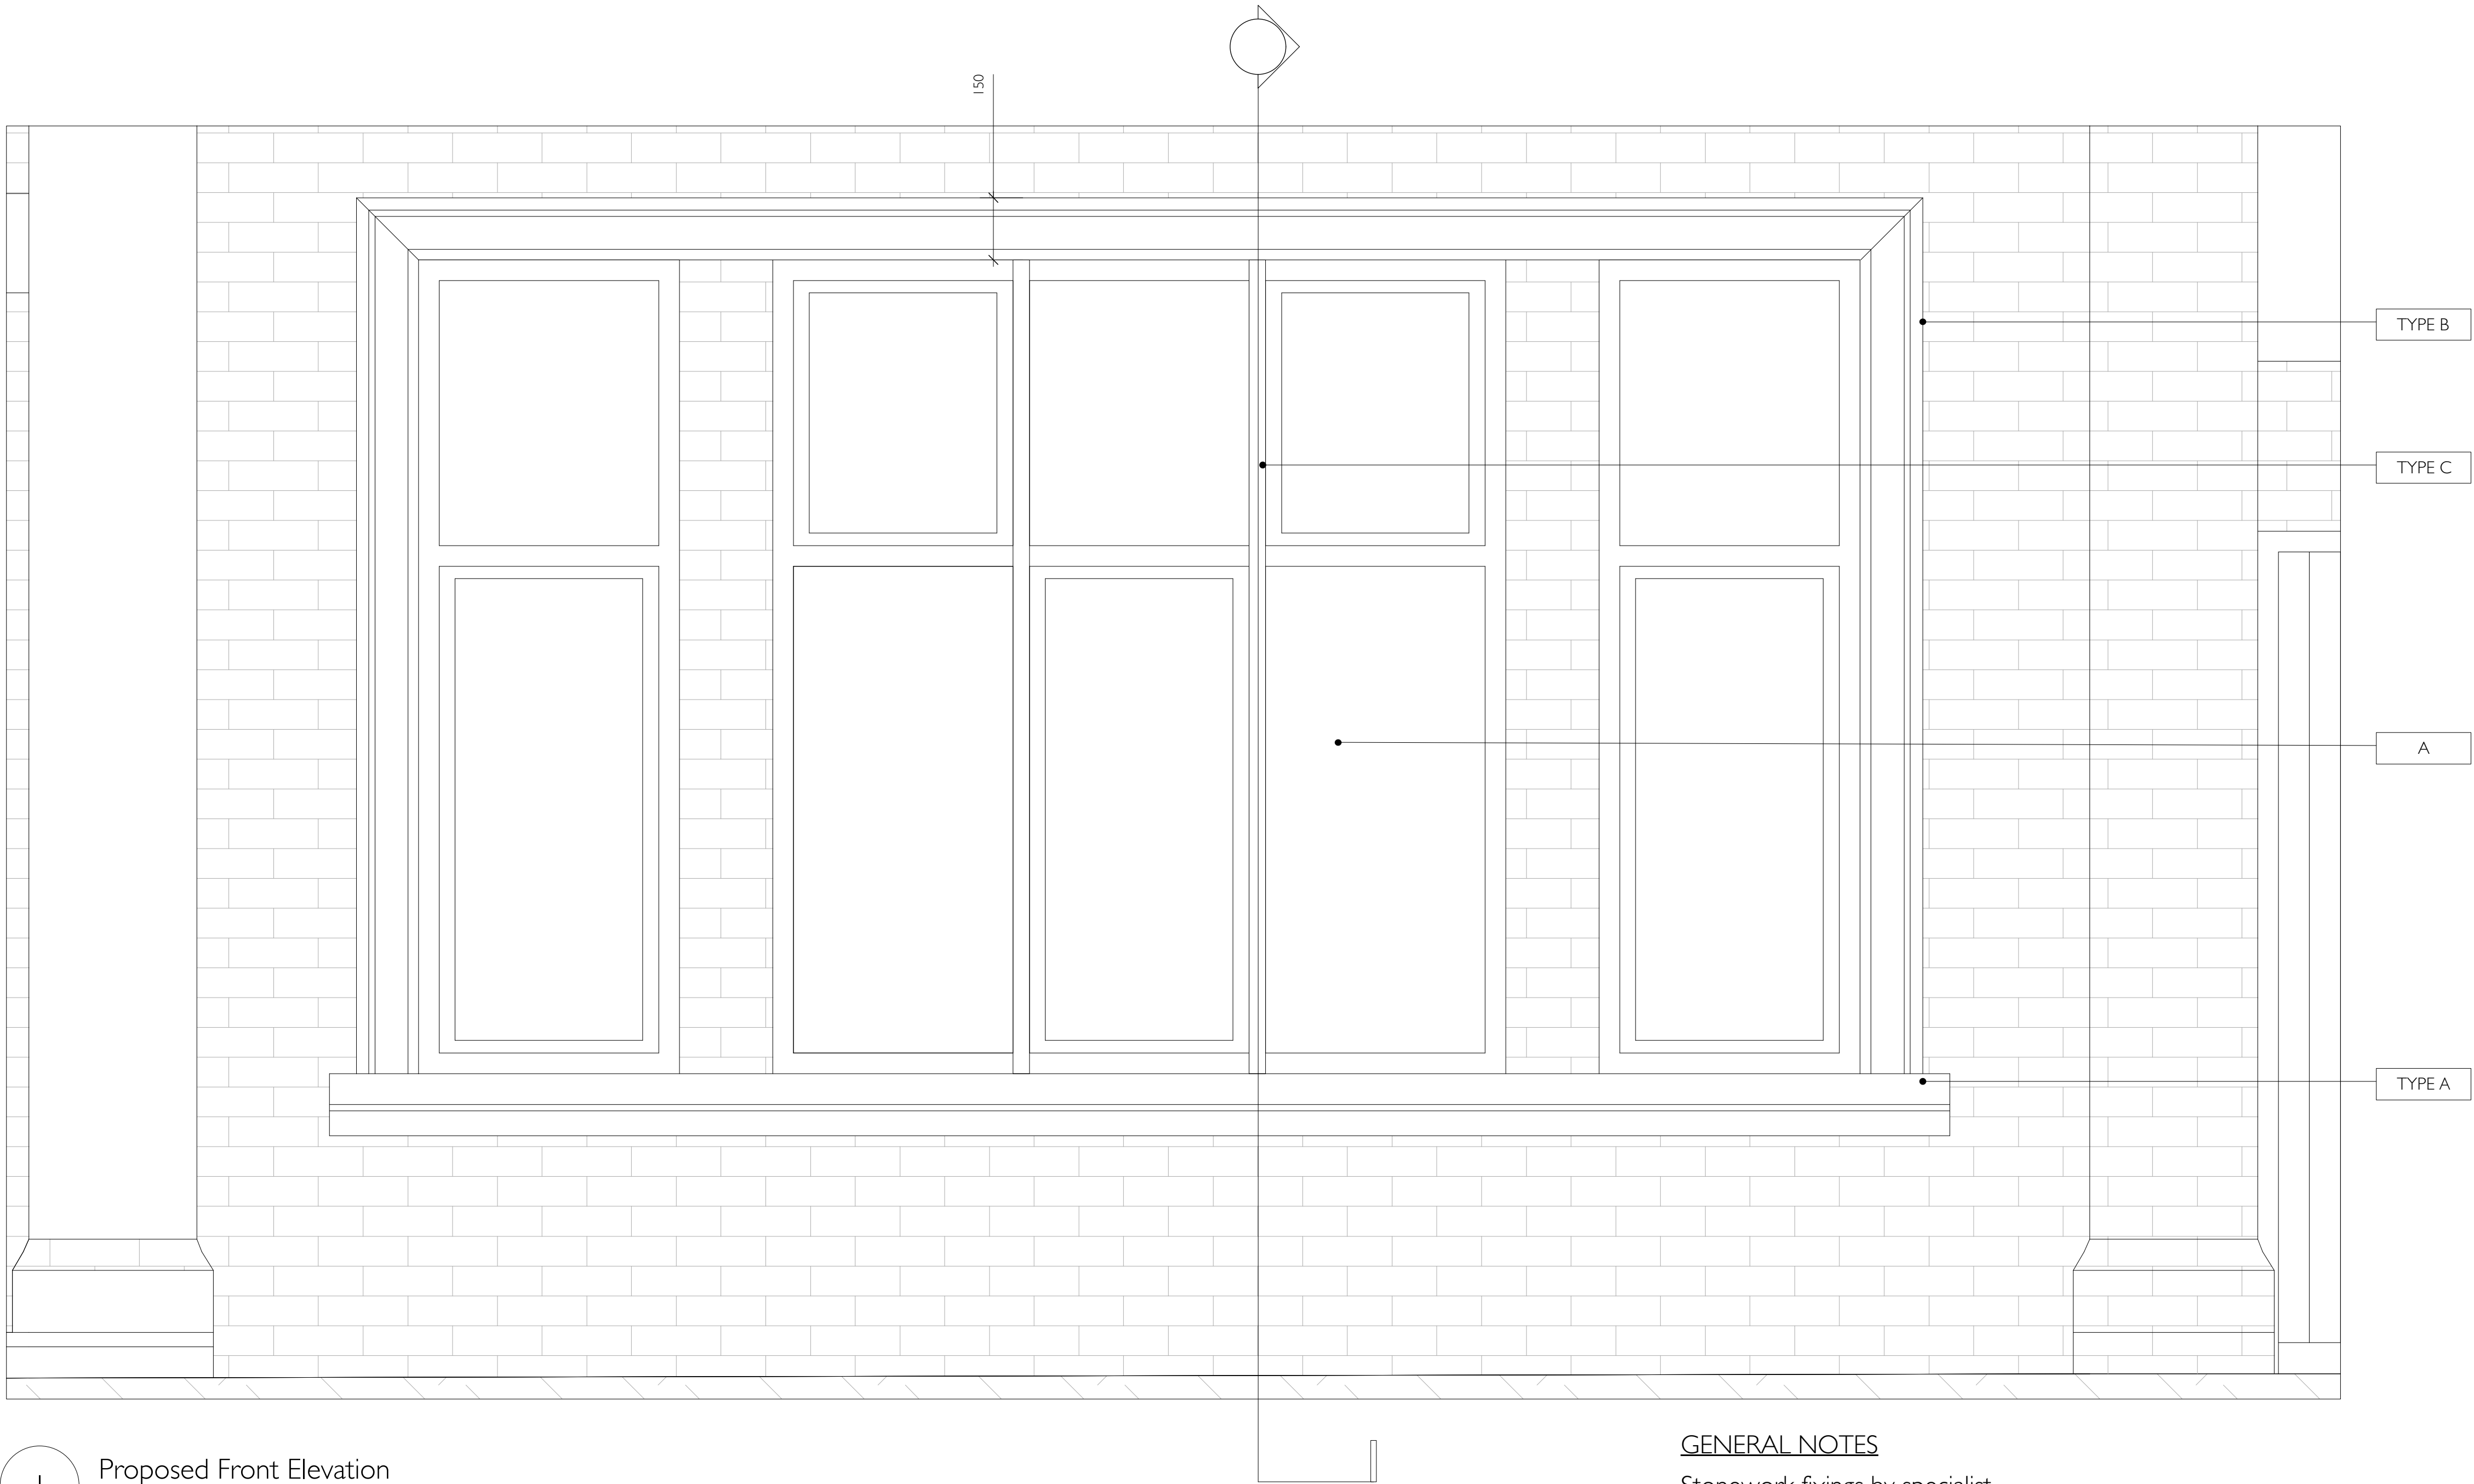


1 Proposed Front Elevation
Scale: 1:10

GENERAL NOTES
Stonework fixings by specialist
Final stone sizes and thickness tbc by speacialist
Any required movement joints tbc confirmed by stone specialist
A. New alumnium double glazed window units.

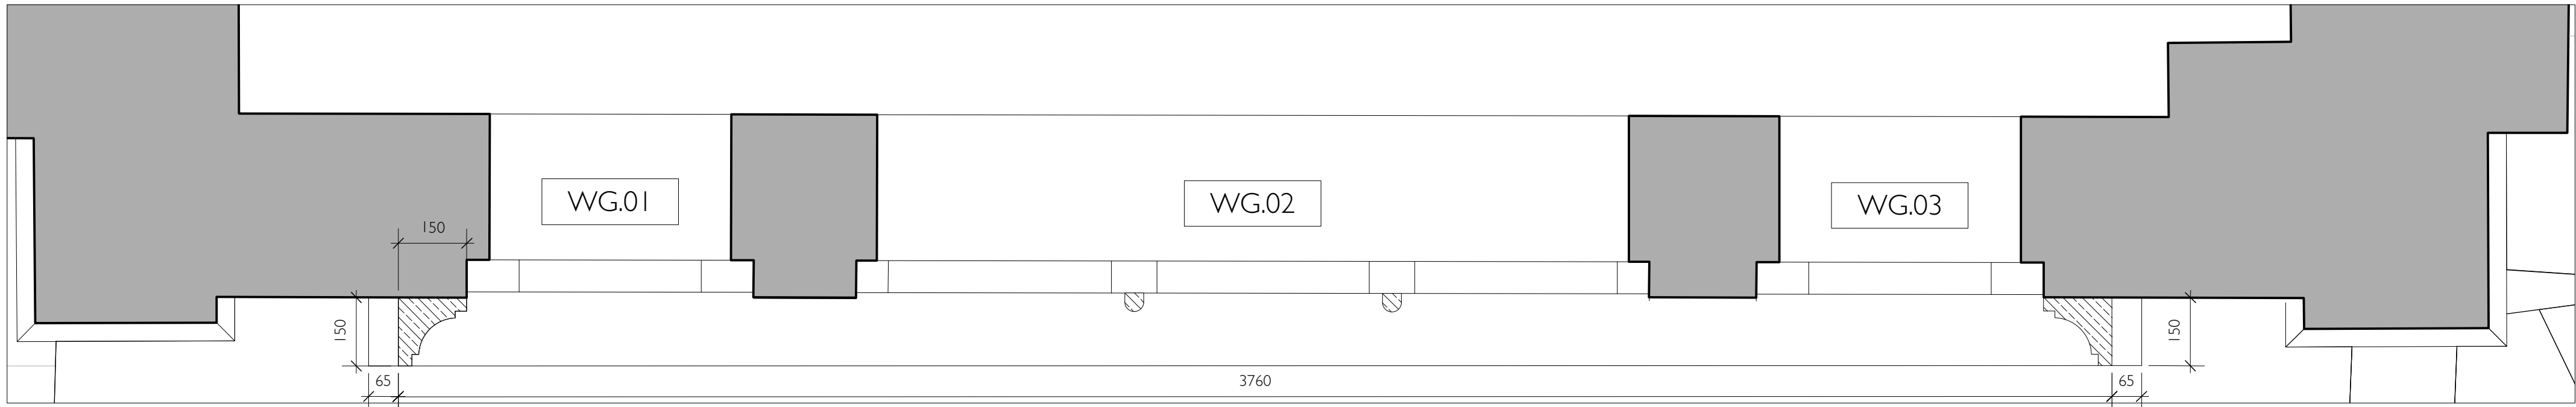


3 Proposed Ground Floor Plan
Scale: 1:10

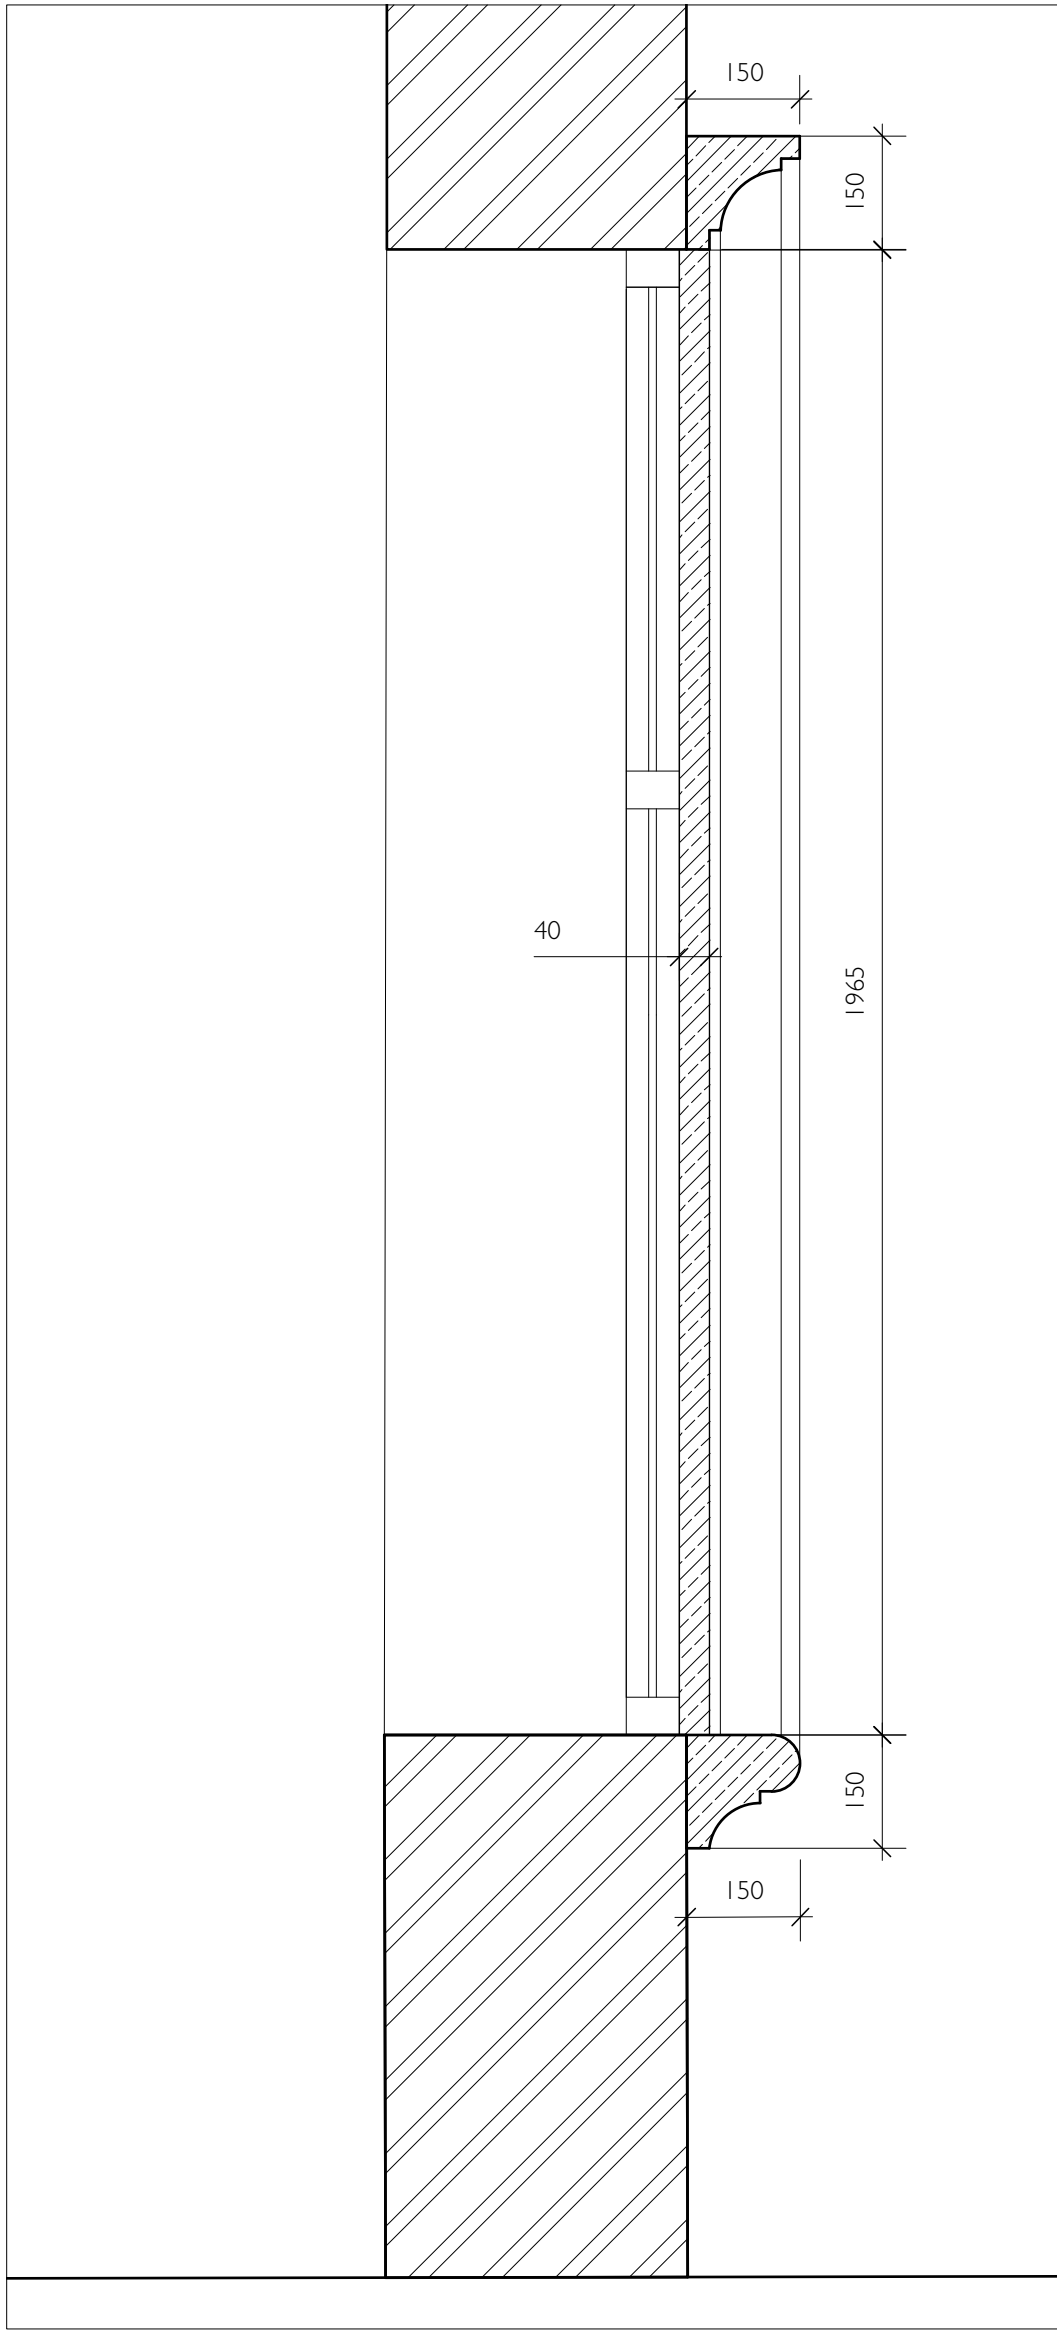

2 Typical Section
Scale: 1:10

Stone Types/Schedule

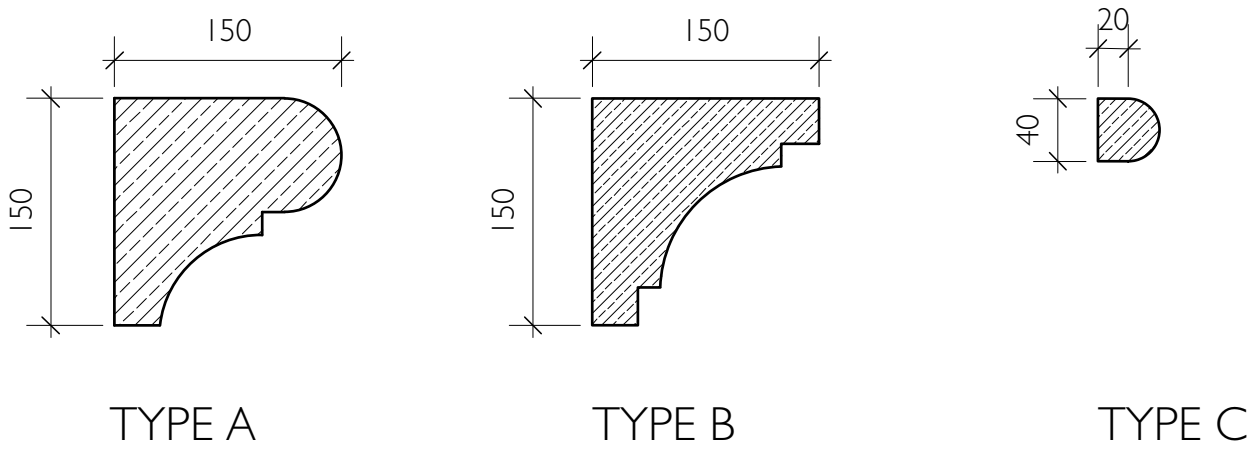

4 Stone Types
Scale: 1:5

FREEFORM ARCHITECTS
ARCHITECTS + DESIGNERS

92 Claxton Grove
London W6 8HE
Tel: 07909531830
Email: richard@freeformarchitects.com

© FREEFORM ARCHITECTS

Project Name: Bracken Knoll
Courtenay Avenue

Client: Mr + Mrs Thydon

All dimensions are in millimetres
All dimensions to be checked on site with any discrepancies to be reported to the architect

Drawing name: Proposed Front Elevation Details - Sheet I

Date: March 2024

Job no: 23-FFA-005


Drawing no: GA_EL_003

Scale: 1:10 Sheet Size A1




Revision: /

Drawn by: RDL

Planning Level
from an outline survey

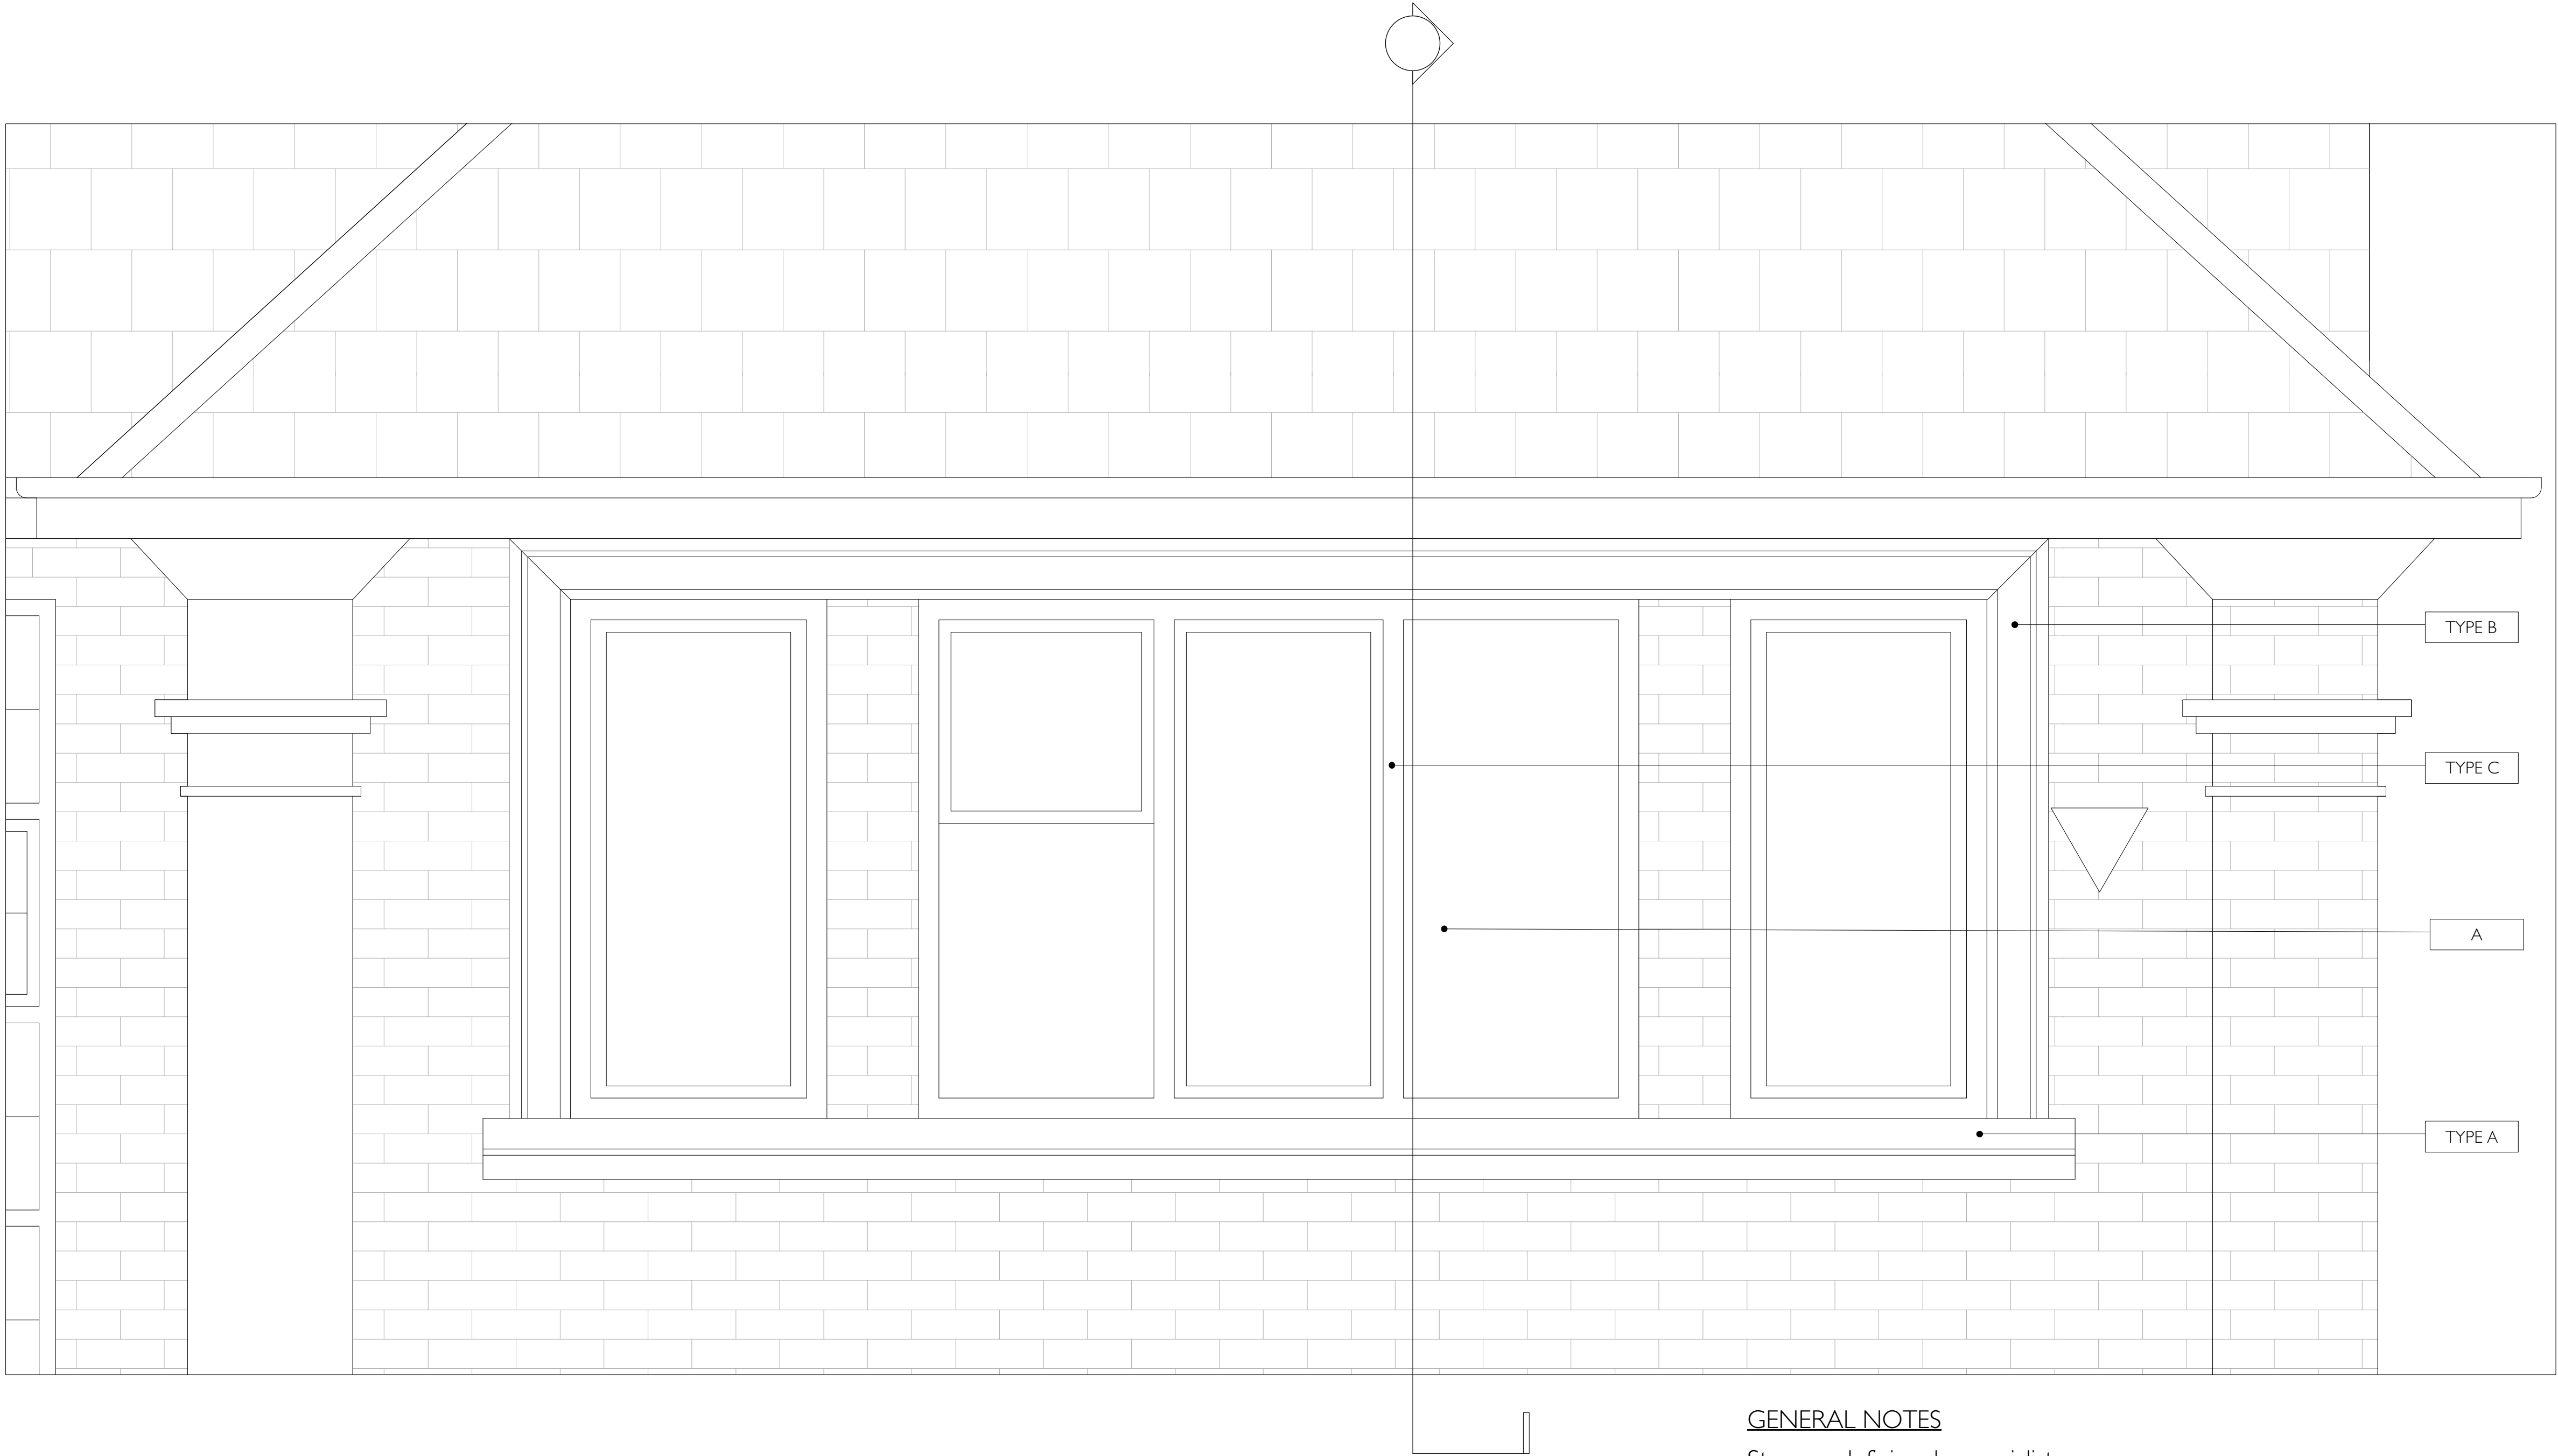


GENERAL NOTES
Stonework fixings by specialist
Final stone sizes and thickness tbc by speacialist
Any required movement joints tbc confirmed by stone specialist
A. New alumnium double glazed window units.

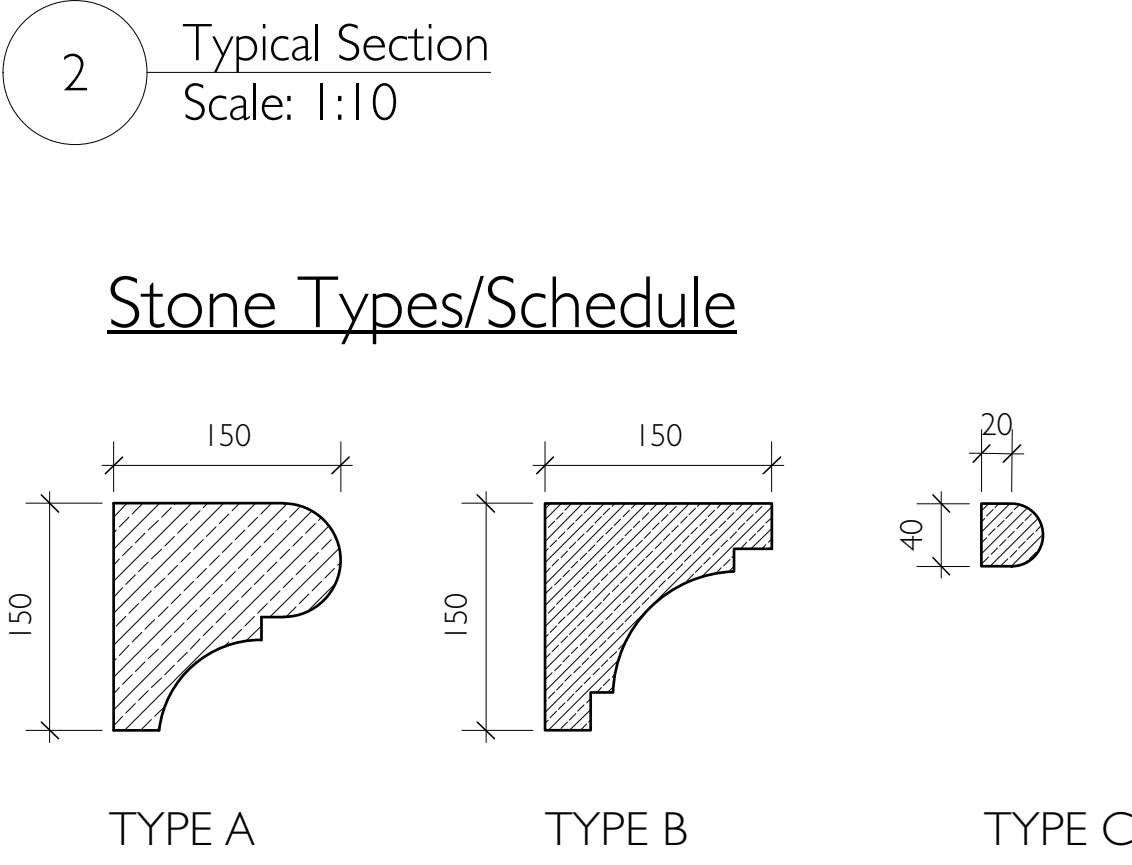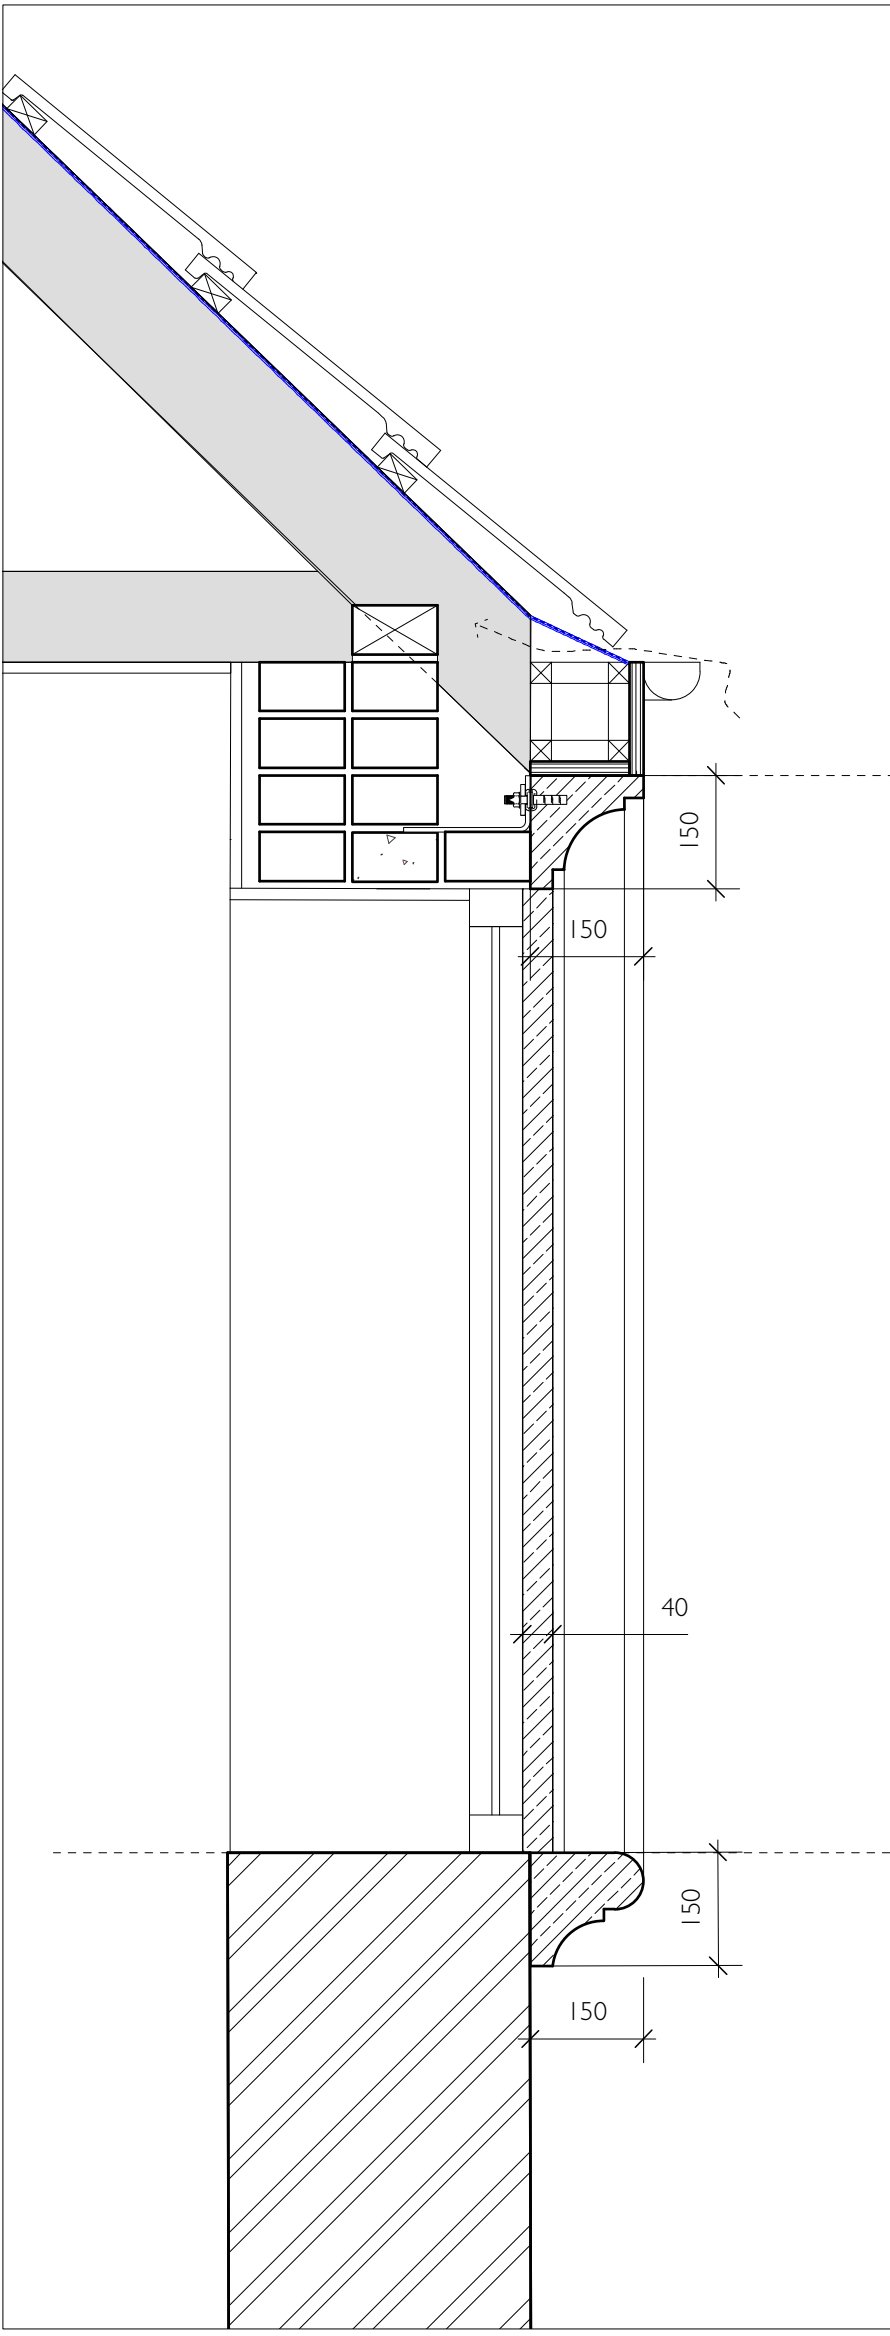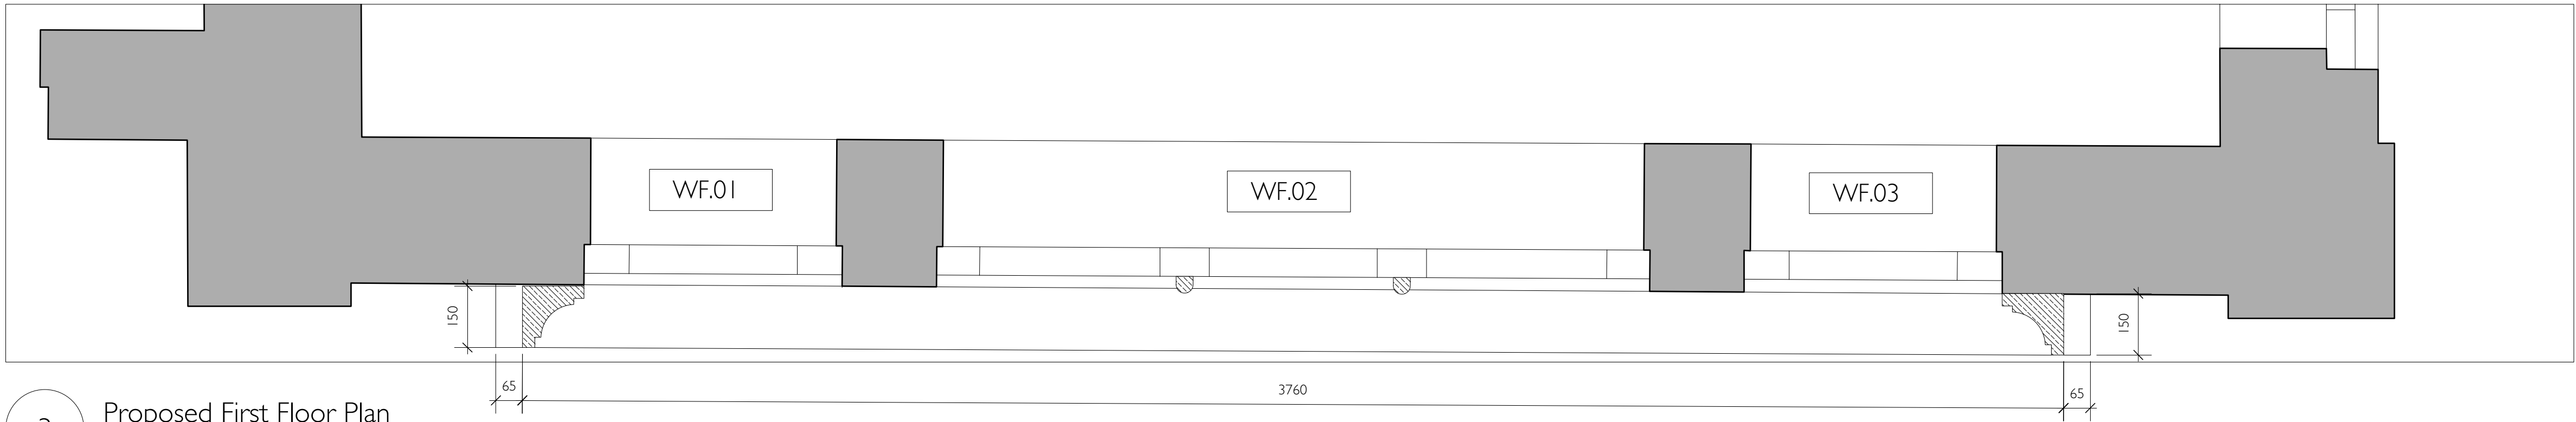


FREEFORM ARCHITECTS ARCHITECTS + DESIGNERS 92 Claxton Grove London W6 8HE Tel: 07909531830 Email: richard@freeformarchitects.com	Project Name: Bracken Knoll Courtenay Avenue		Drawing name: Proposed Front Elevation Details - Sheet 2		
	Client: Mr + Mrs Thydon		Date: March 2024	Job no: 23-FFA-005	Drawing no: GA_EL_004
	All dimensions are in millimetres All dimensions to be checked on site with any descrepancies to be reported to the architect		Scale: 1:10 Sheet Size A1	Revision: /	Drawn by: RDL

Planning Level
from an outline survey

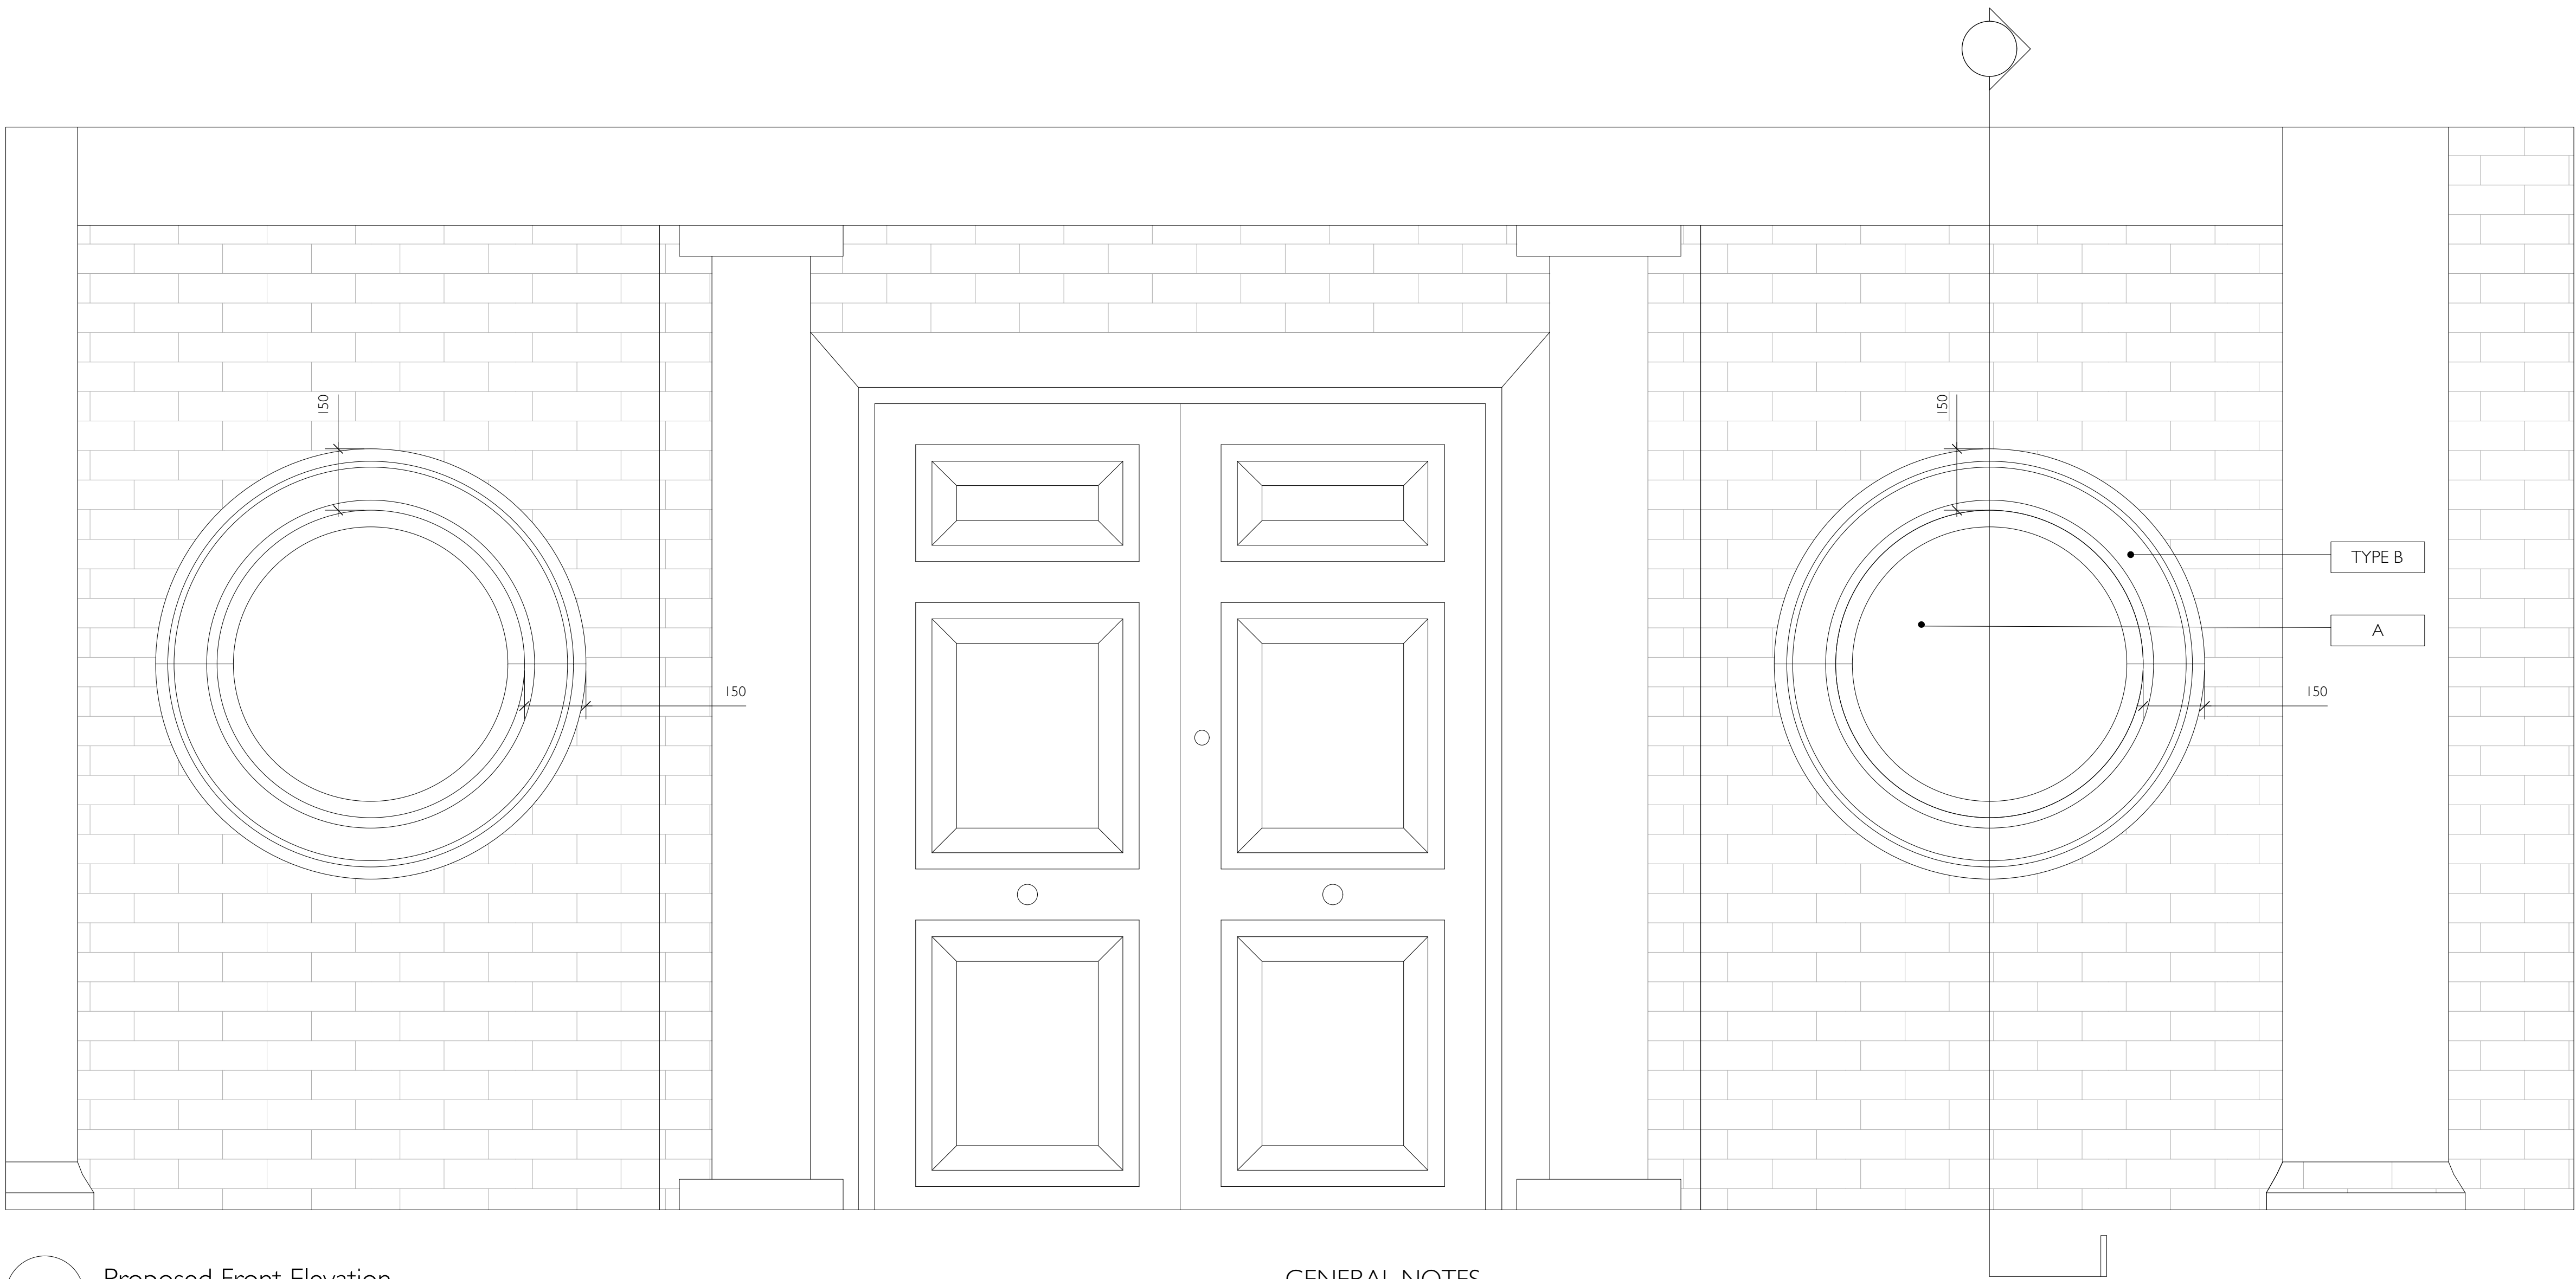

1 Proposed Front Elevation
Scale: 1:10

GENERAL NOTES
Stonework fixings by specialist
Final stone sizes and thickness tbc by speacialist
Any required movement joints tbc confirmed by stone specialist
A New alumnium double glazed window units.

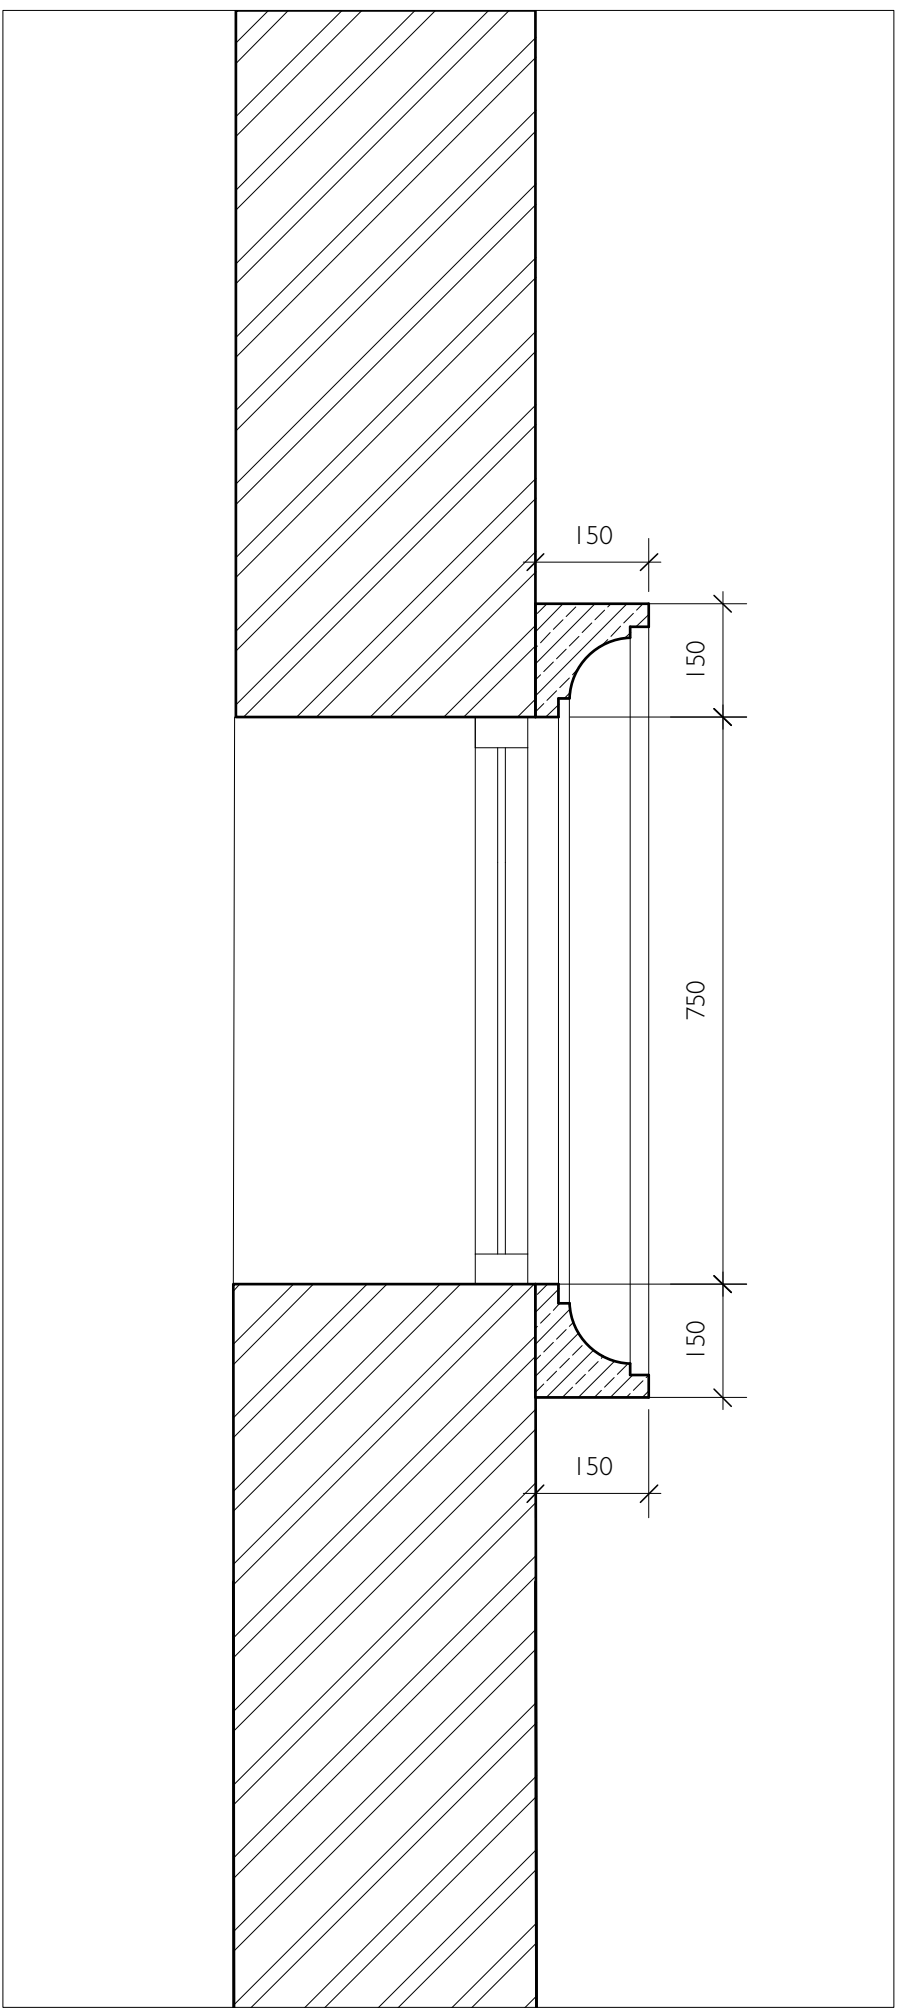


2 Typical Section
Scale: 1:10



3 Proposed Ground Floor Plan
Scale: 1:10

Stone Types/Schedule

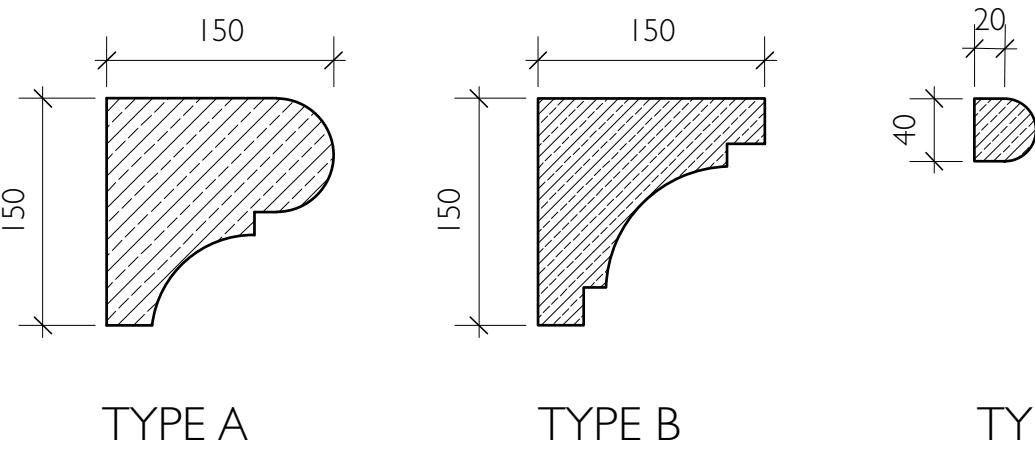

4 Stone Types
Scale: 1:5

FREEFORM ARCHITECTS
ARCHITECTS + DESIGNERS

92 Claxton Grove
London W6 8HE
Tel: 07909531830
Email: richard@freeformarchitects.com

© FREEFORM ARCHITECTS

Project Name: Bracken Knoll
Courtenay Avenue

Client: Mr + Mrs Thydon

All dimensions are in millimetres
All dimensions to be checked on site with any discrepancies to be reported to the architect

Drawing name: Proposed Front Elevation Details - Sheet 3

Date: March 2024

Scale: 1:10 Sheet Size A1


Job no: 23-FFA-005

Revision: /


Drawing no: GA_EL_006

Drawn by: RDL

Planning Level
from an outline survey

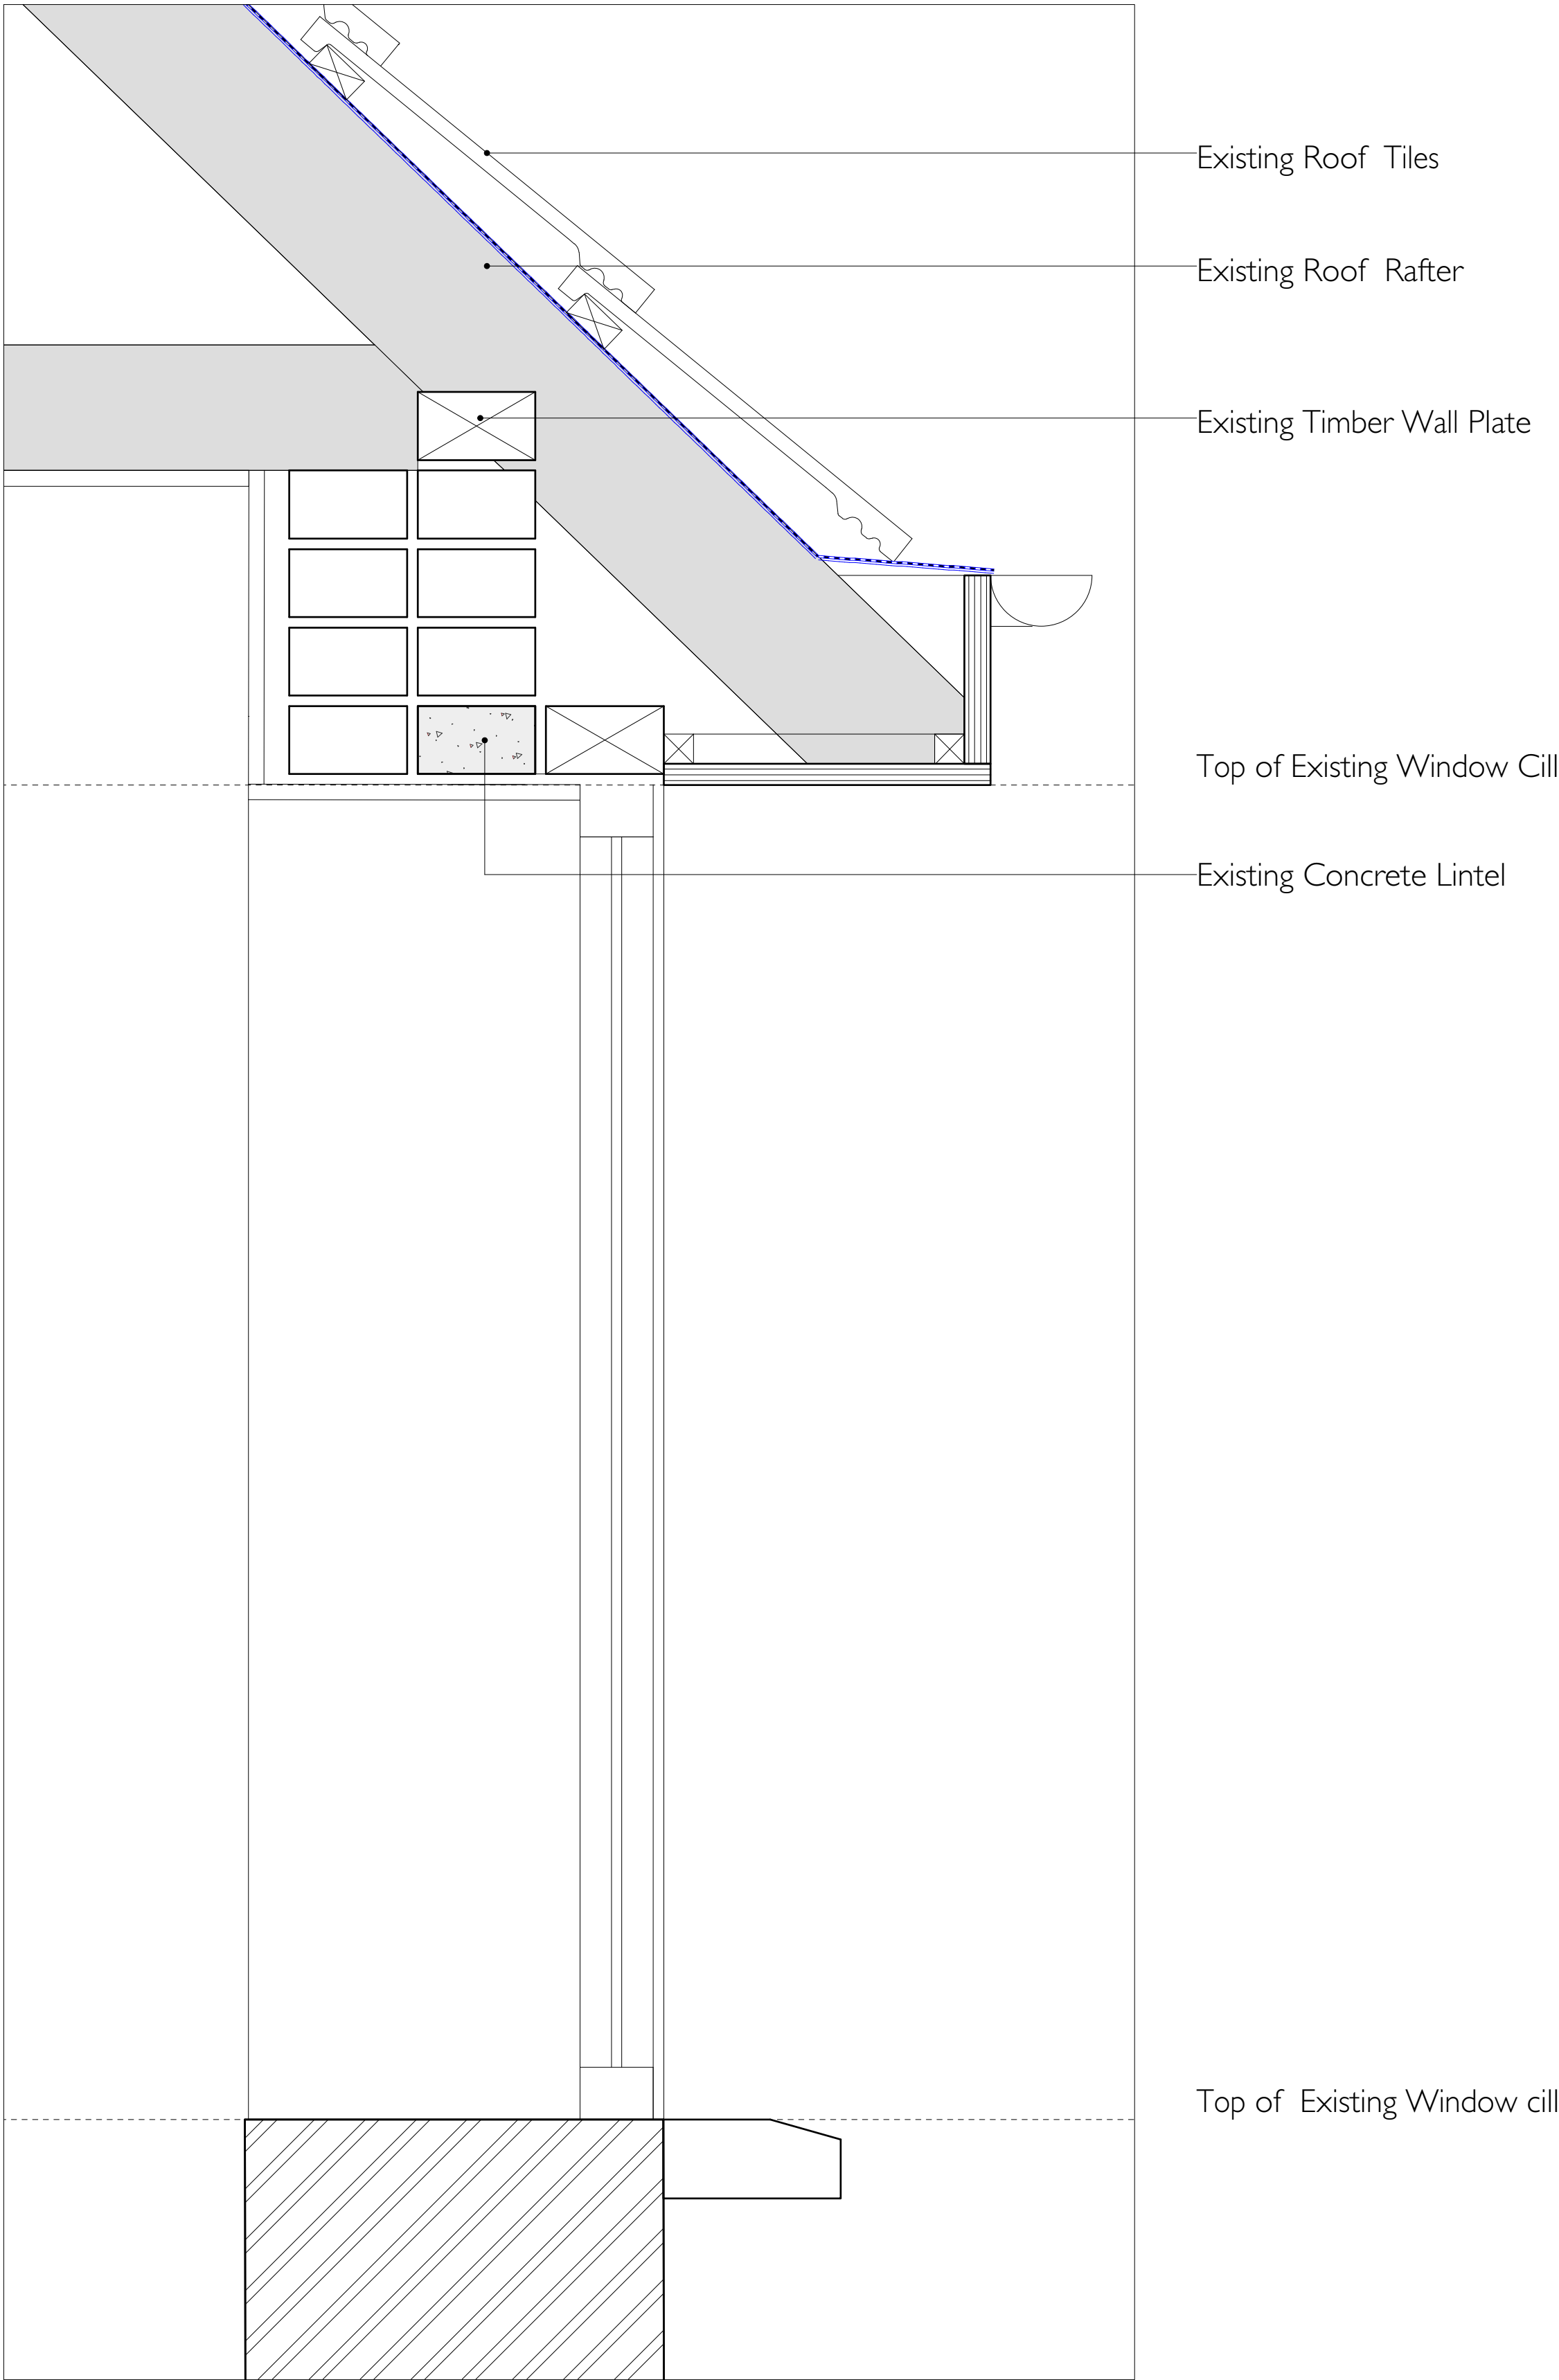


1 Existing Window Surround Eaves Detail
Scale: 1:5

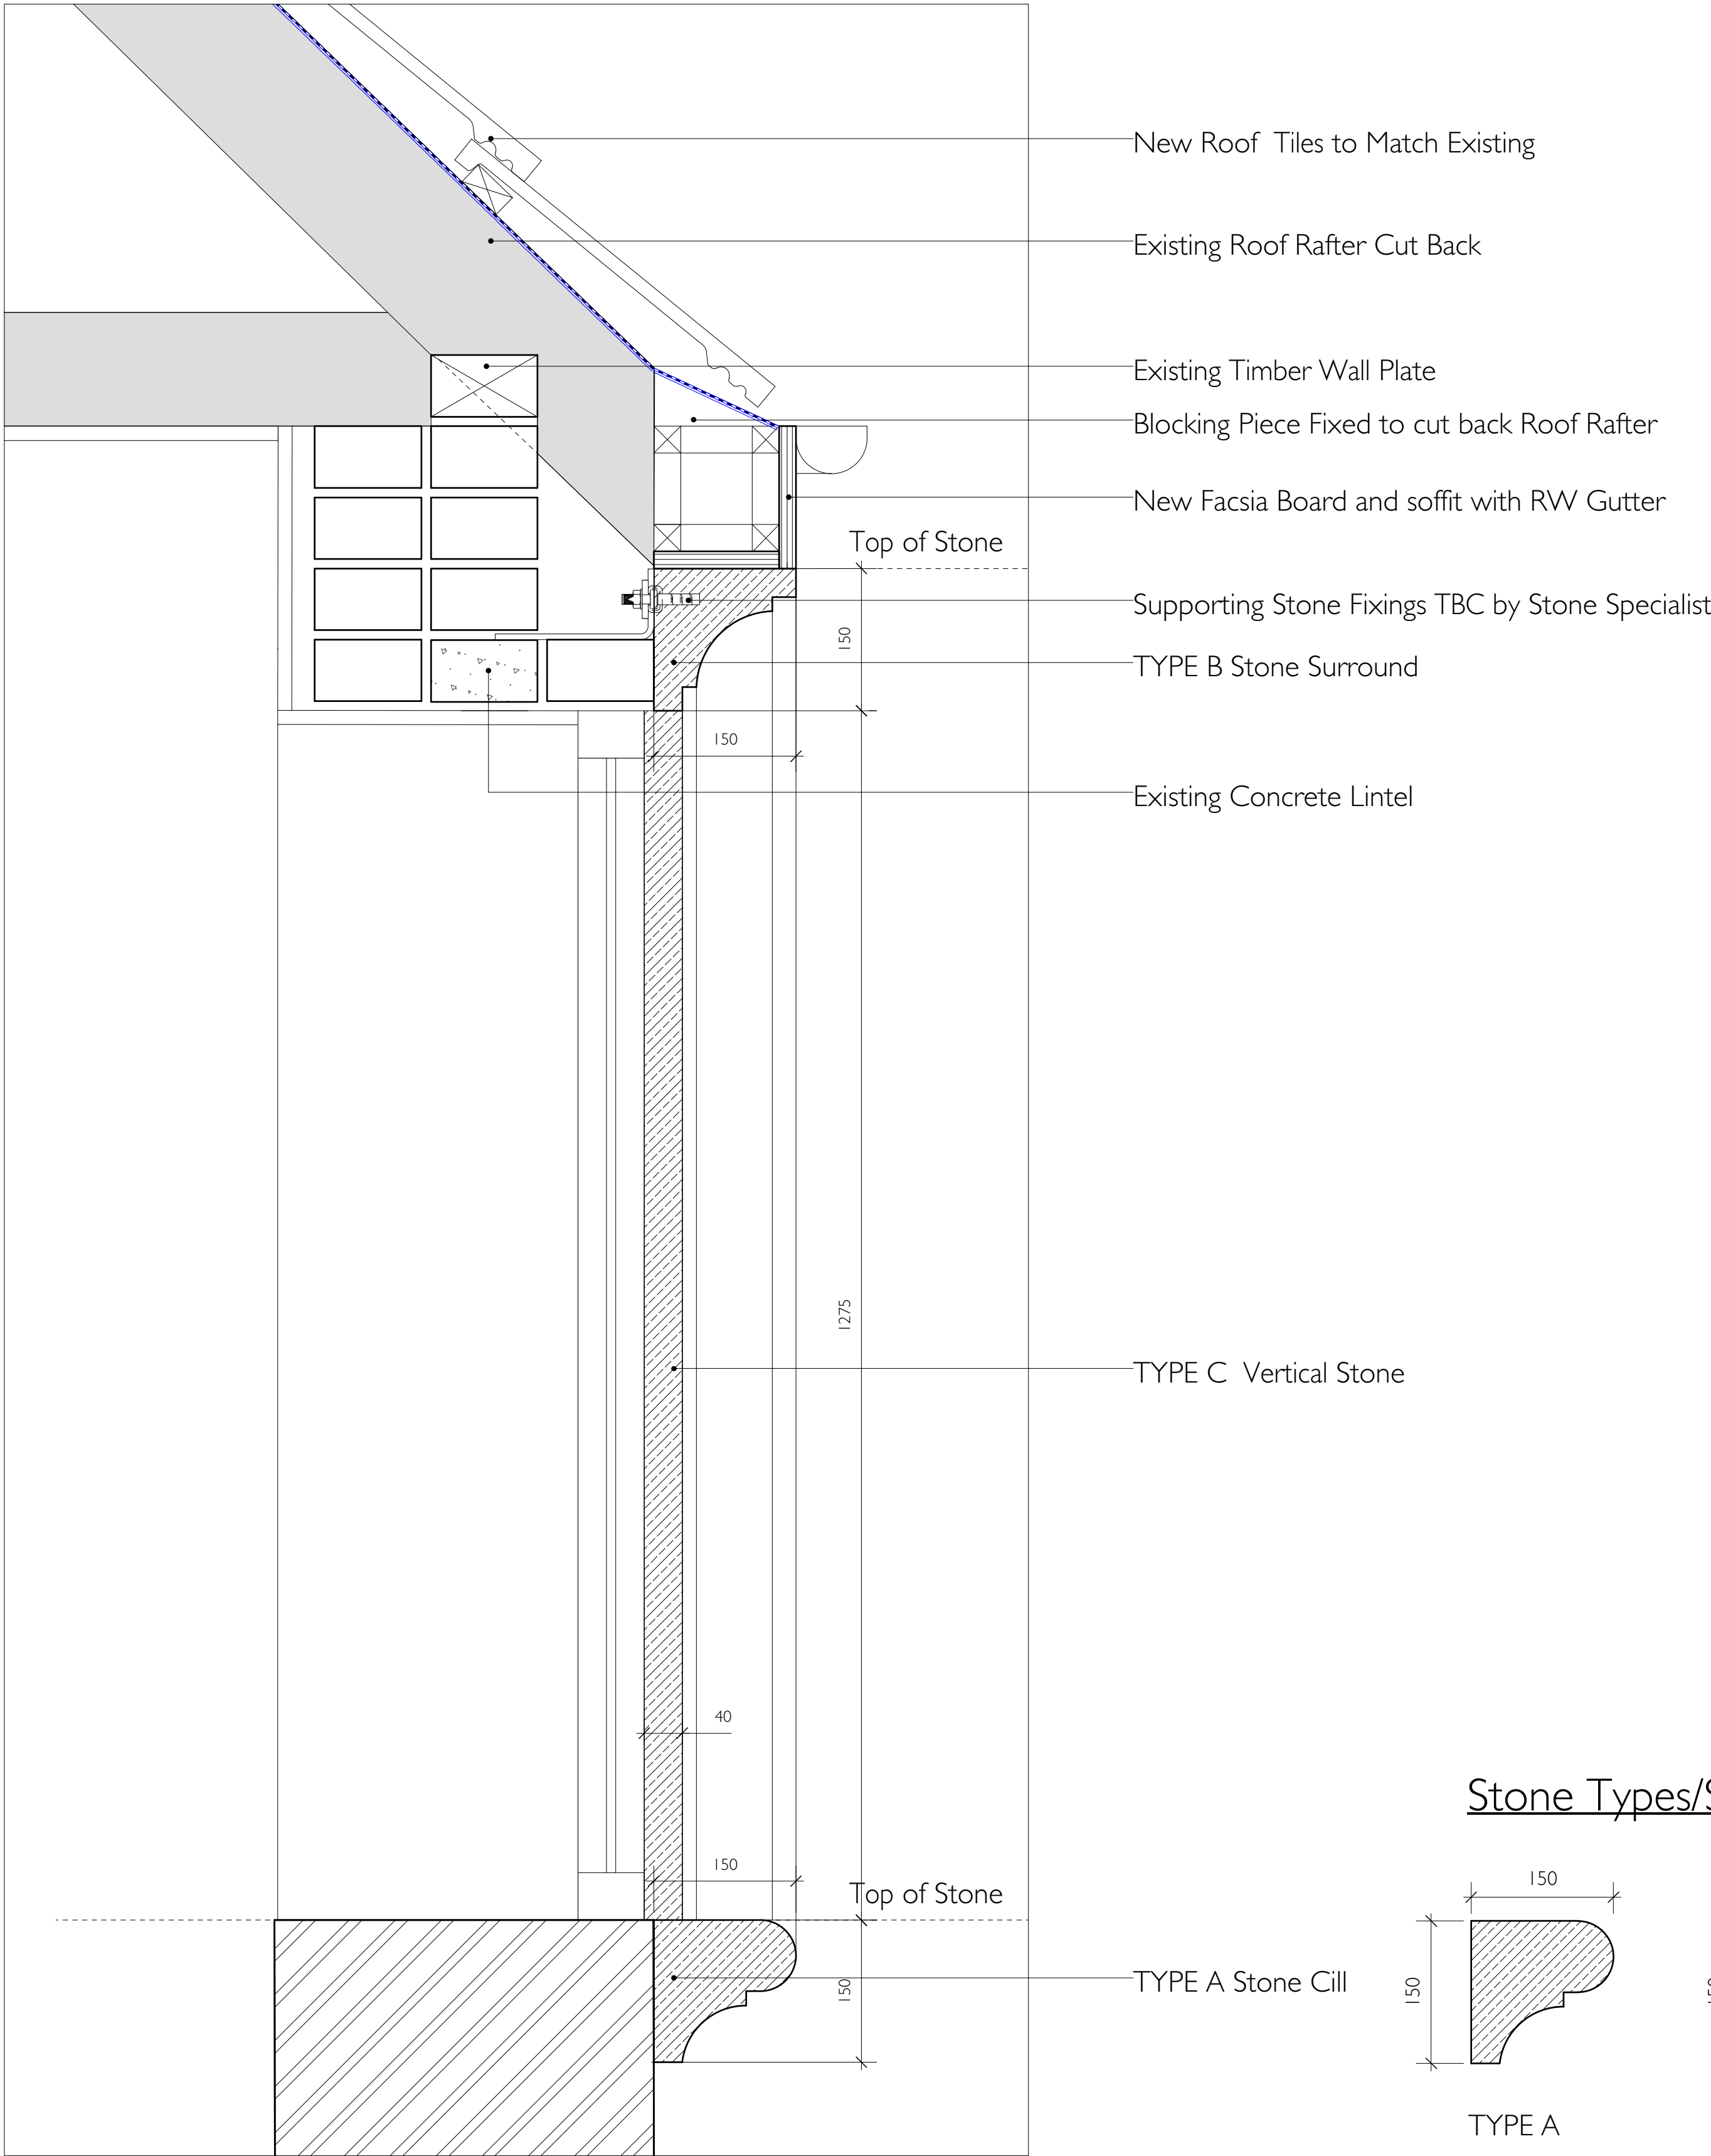

2 Proposed Stone Window Surround Eaves Detail
Scale: 1:5

Stone Types/Schedule

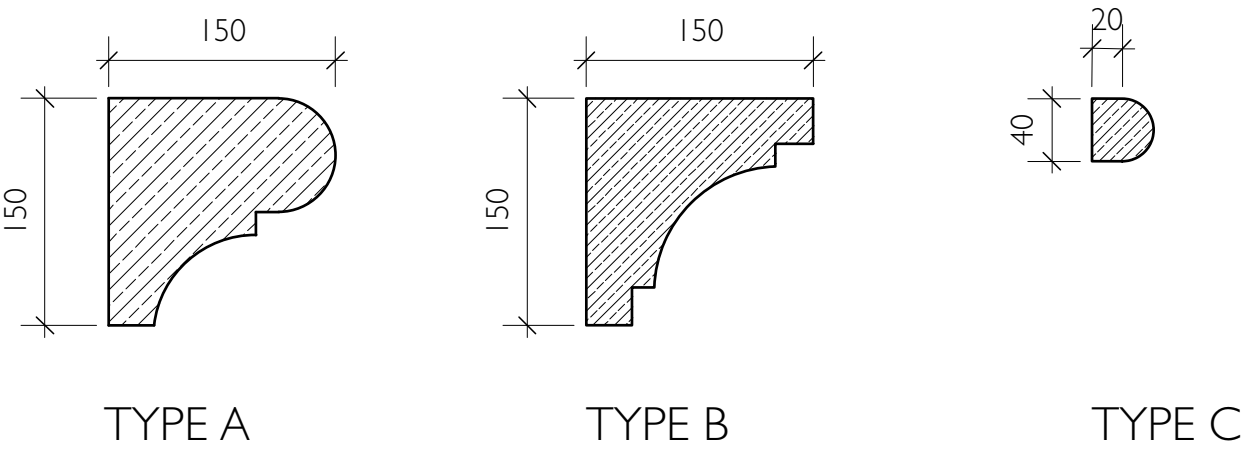

3 Stone Types
Scale: 1:5

FREEFORM ARCHITECTS ARCHITECTS + DESIGNERS 92 Claxton Grove London W6 8HE Tel: 07909531830 Email: richard@freeformarchitects.com © FREEFORM ARCHITECTS	Project Name: Bracken Knoll Courtenay Avenue		Drawing Name: Proposed Typical Details at First Floor Roof Eaves Level		
	Client: Mr + Mrs Thydon		Date: March 2024	Job no: 23-FFA-005	Drawing no: GA_DET_005
	All dimensions are in millimetres All dimensions to be checked on site with any discrepancies to be reported to the architect		Scale: 1:5 Sheet Size A1	Revision: /	Drawn by: RDL

Planning Level
from an outline survey