


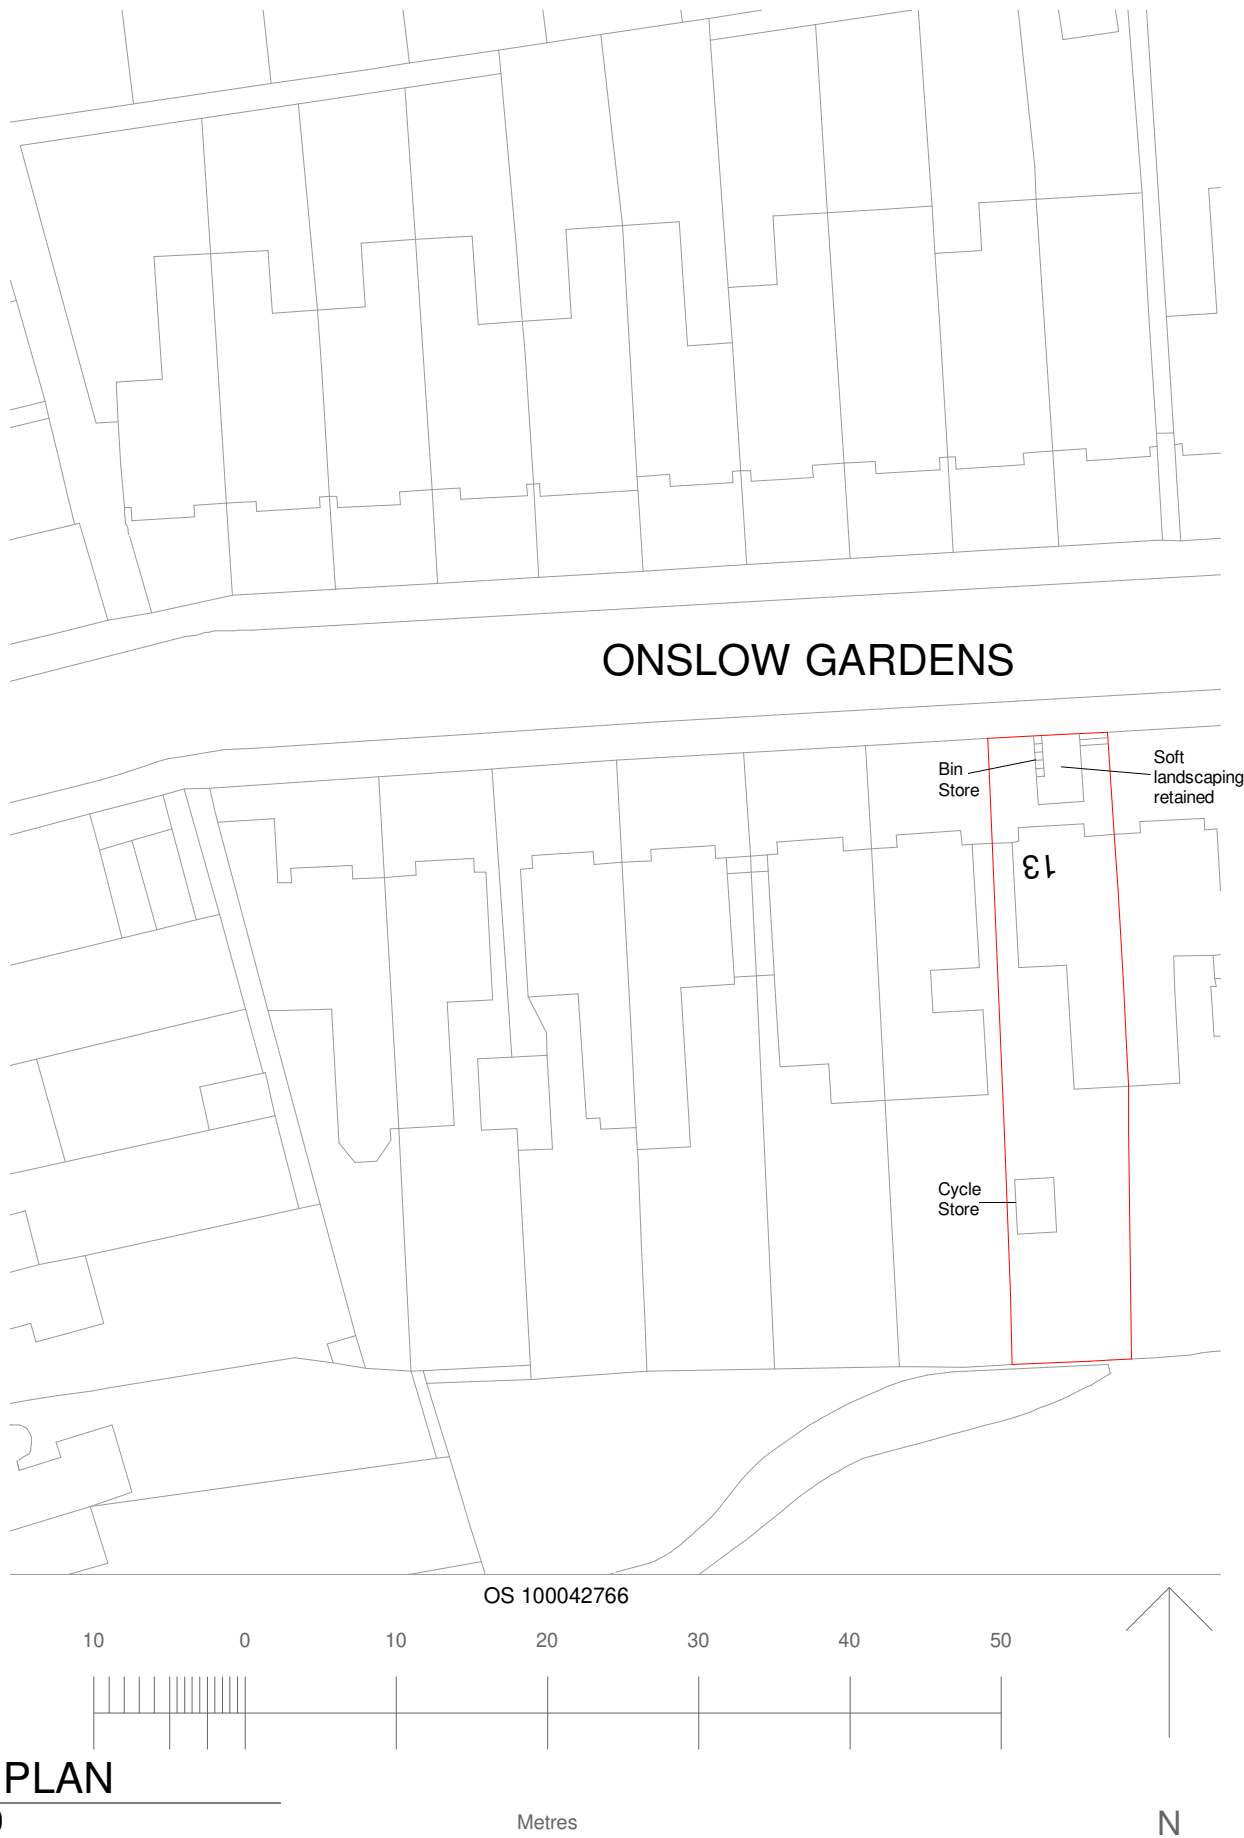

 FREEDOM HOMES Freedom Homes. 16 Shakespeare Road W7 1LR	13 Onslow Gardens, Muswell Hill, London N10 3JT	Paul Banks			
		CLIENT:	17.11.21	1:500	
PROJECT:	DRAWING TITLE:	Date:	Scale (@ A4)	Rev. Date	Rev.
		Drawn by:	BG	GA-R01-PR-101	
Outbuilding & Shower Room	SITE PLAN	Checked by:	JH		
				DRAWING NUMBER:	