




FRONT VIEW




REAR VIEW

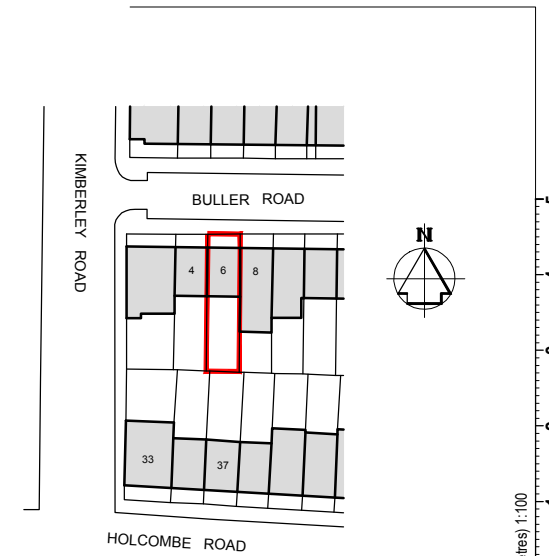


LOCATION PLAN


Scale 1:1250

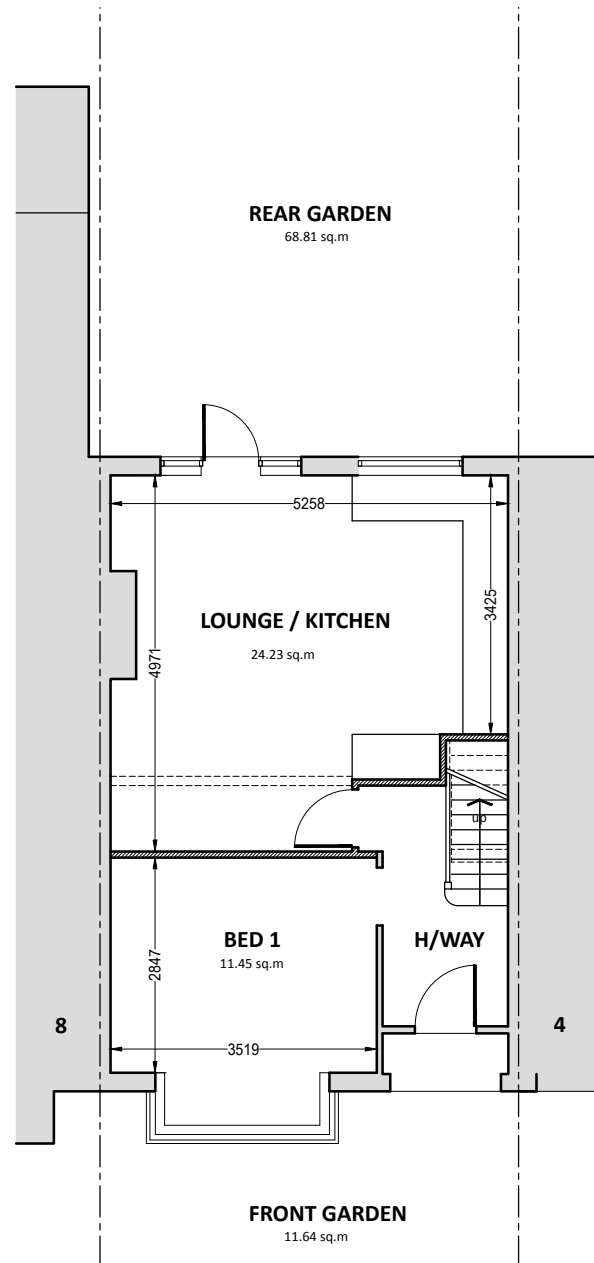


GROUND FLOOR

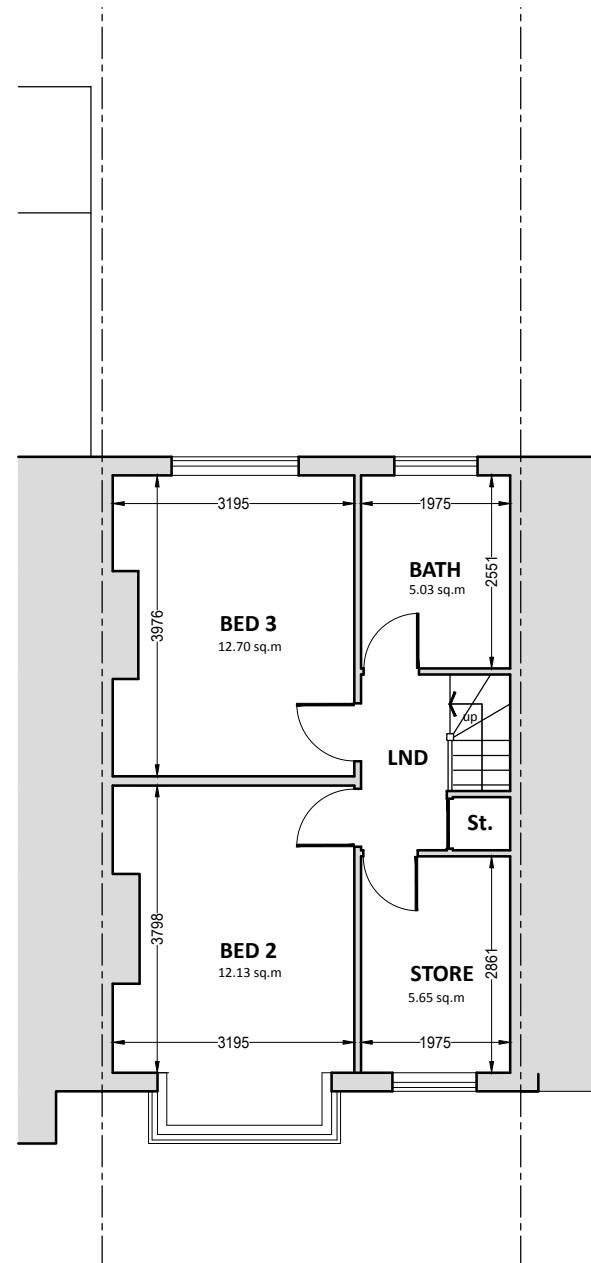

FIRST PLAN

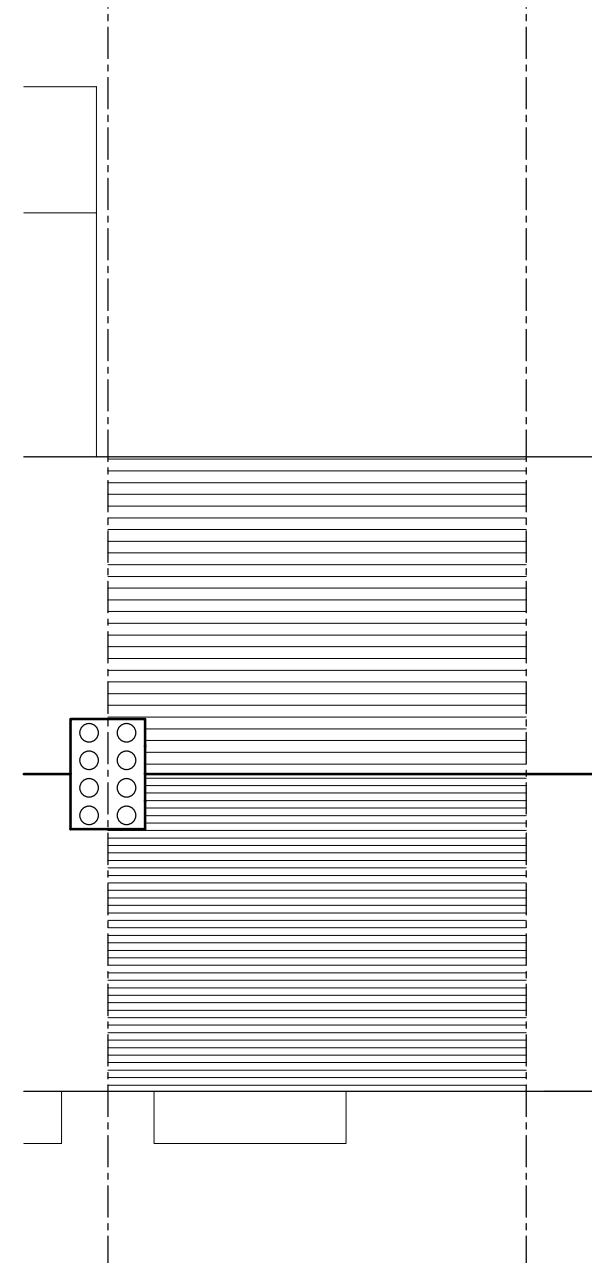

ROOF PLAN

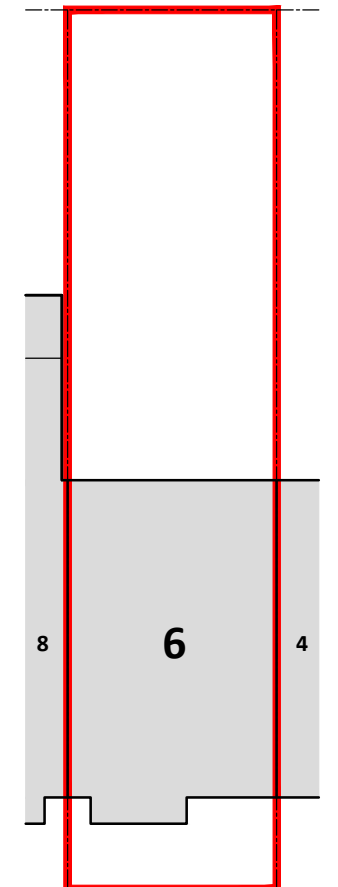

BLOCK PLAN

Scale 1:200

CLIENT/SITE

**360 Circle of Care Ltd**  
6 Buller Rd, London  
**N17 9BH**

DETAILS

**PROPOSED FLOOR / ROOF PLANS,  
BLOCK AND LOCATION PLANS**

DWG NO.

**23 - 1068 - PL01 .**

SCALE

**1:100 1:200 1:1250 @ A3**

29.12.2023

**STUDIO E17**  
140 Normanshire Drive  
Chingford  
London E4 9HD

**Architecture & Interior designs**

0208 520 0557 • info@studioe17.com

