


NOTE :
No external changes are being proposed to either front and rear elevations




FRONT VIEW




REAR VIEW

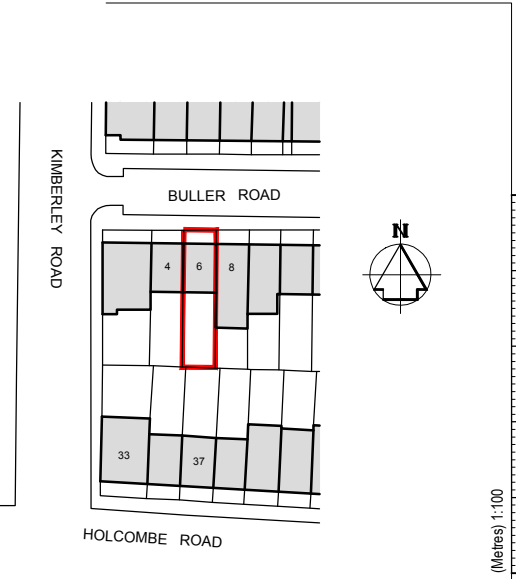


LOCATION PLAN
Scale 1:1250

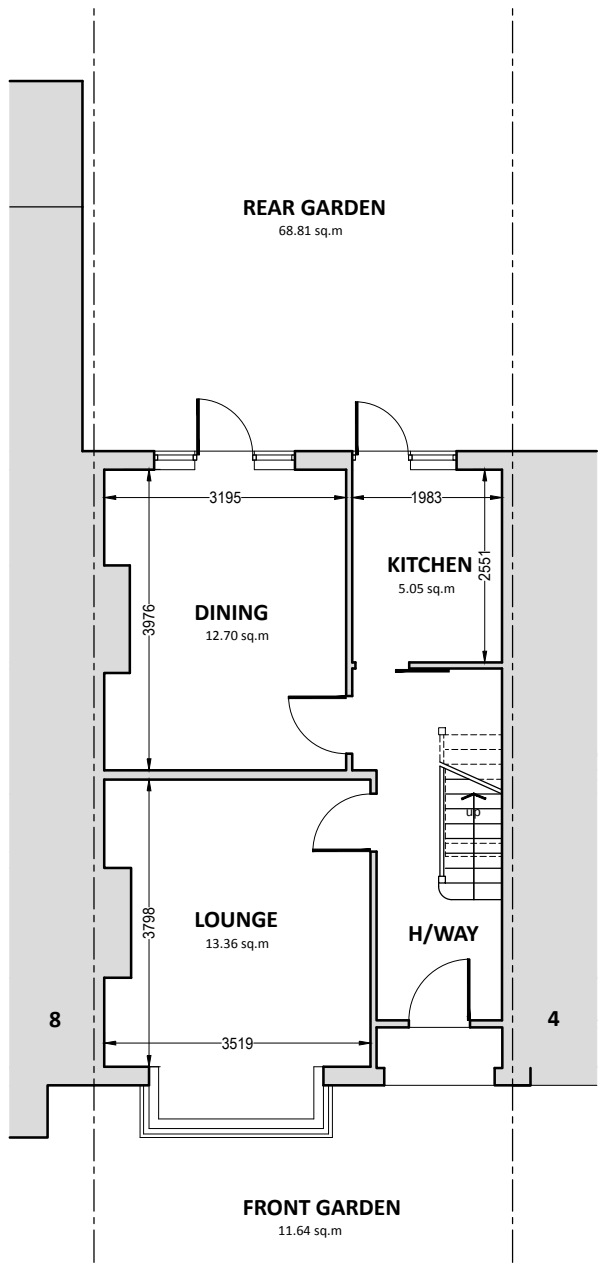


GROUND FLOOR

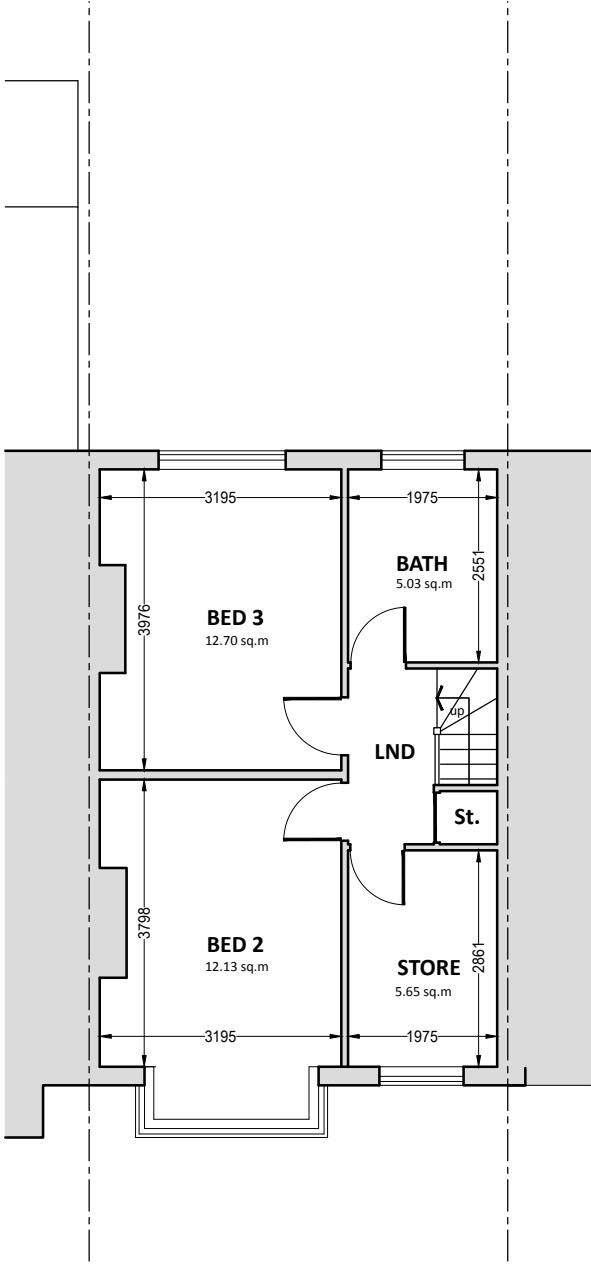

FIRST PLAN

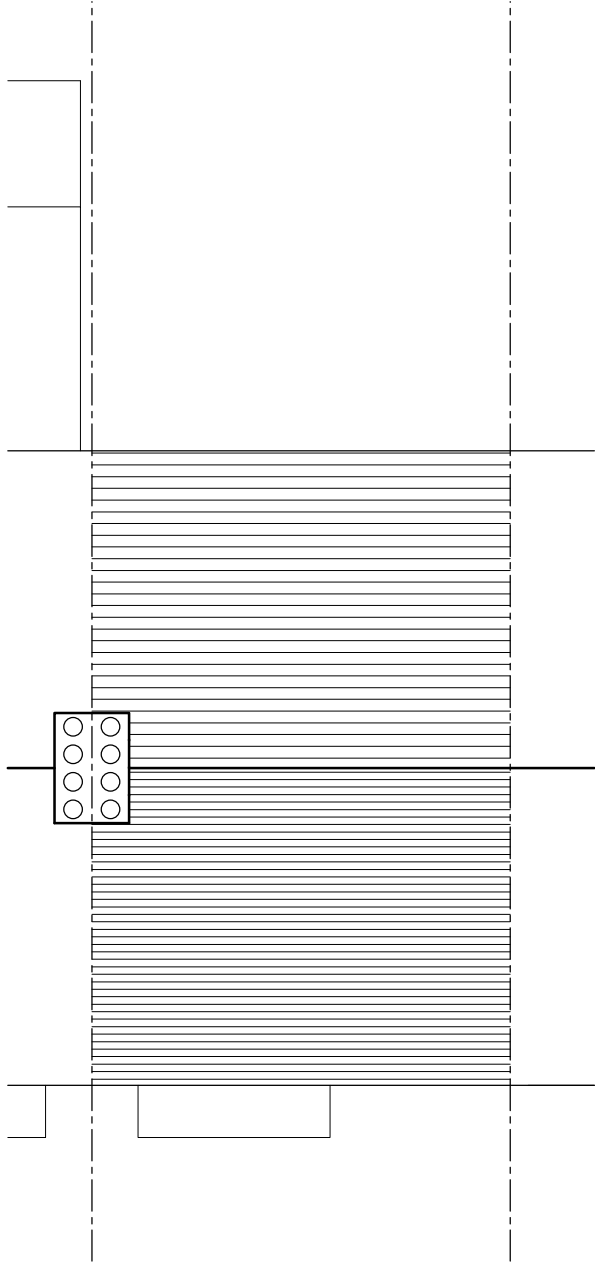

ROOF PLAN

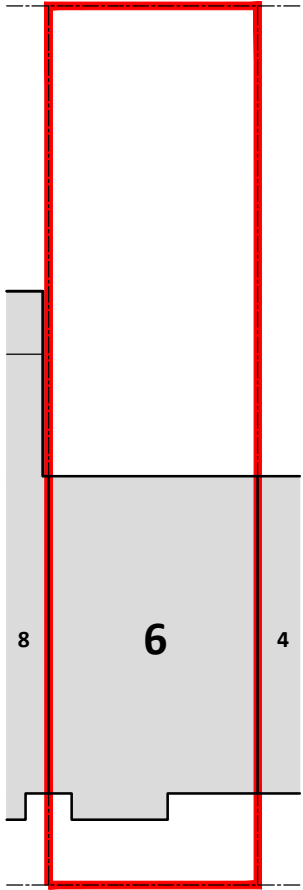

BLOCK PLAN
Scale 1:200

CLIENT/SITE
360 Circle of Care Ltd
6 Buller Rd, London
N17 9BH

DETAILS
**EXISTING FLOOR / ROOF PLANS, BLOCK
AND LOCATION PLANS**

DWG NO.
23 - 1068 - S01 .
SCALE
1:100 1:200 1:1250 @ A3

29.12.2023 **STUDIO E17**
140 Normanshire Drive
Chingford
London E4 9HD

Architecture & Interior designs
0208 520 0557 • info@studioe17.com

