




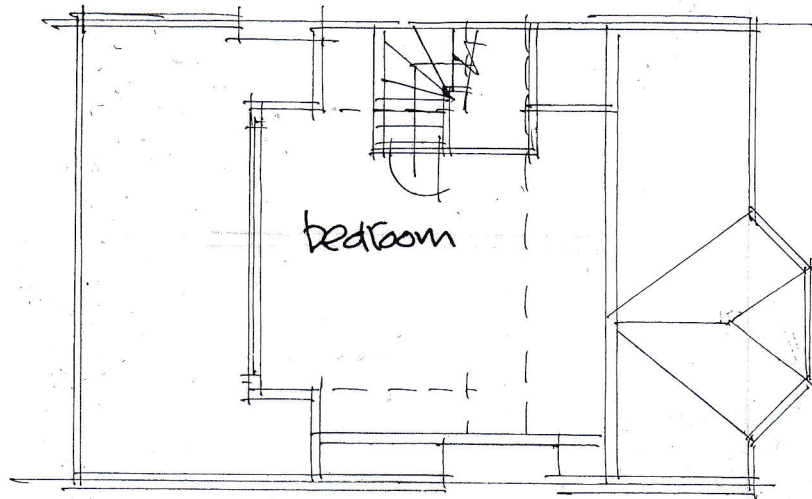

existing LOFT PLAN

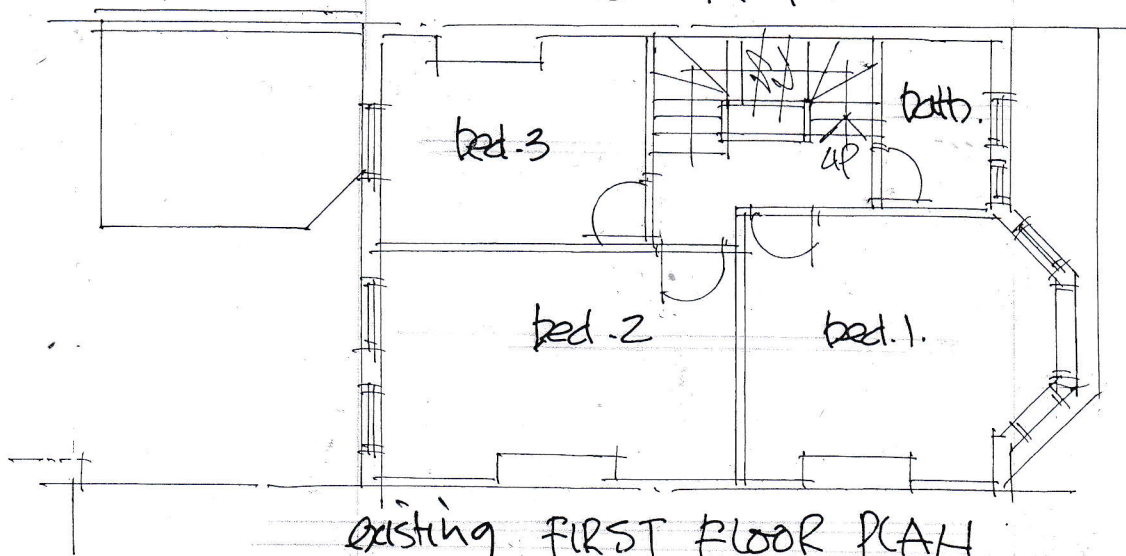

existing FIRST FLOOR PLAN

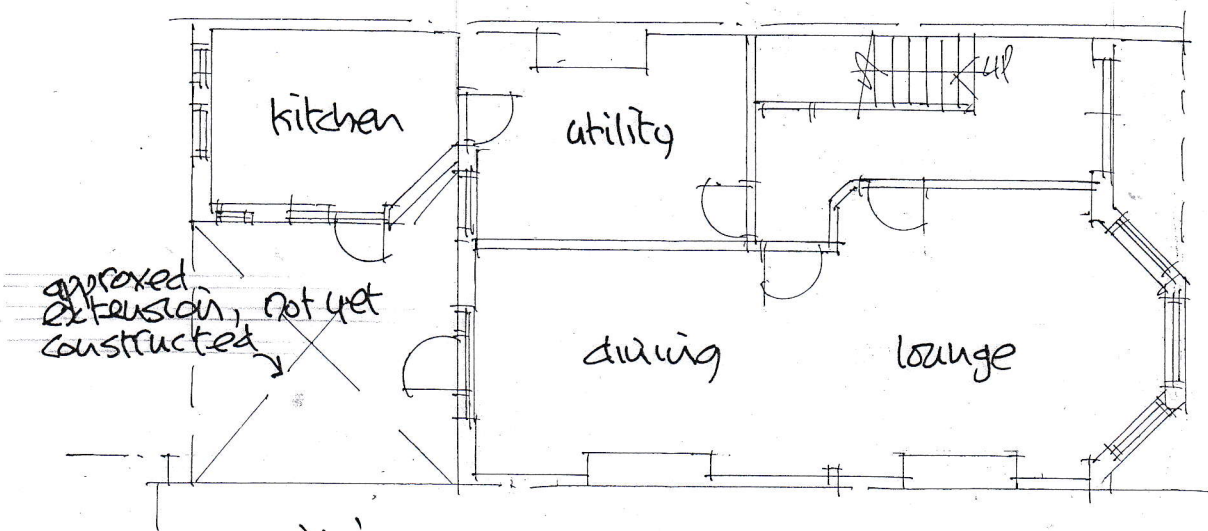

existing GROUND FLOOR PLAN

246 PARK ROAD N8 8JX  
 proposed first floor rear extension:  
 dwg. no. 3561/10      march, 24.

Scale 1:100 @ A4  
 1m 0 1 2 3 4 5m