




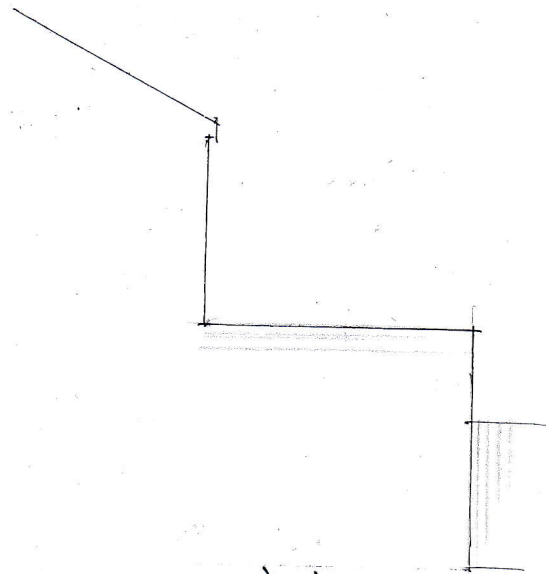

existing
SIDE ELEVATION to no. 244

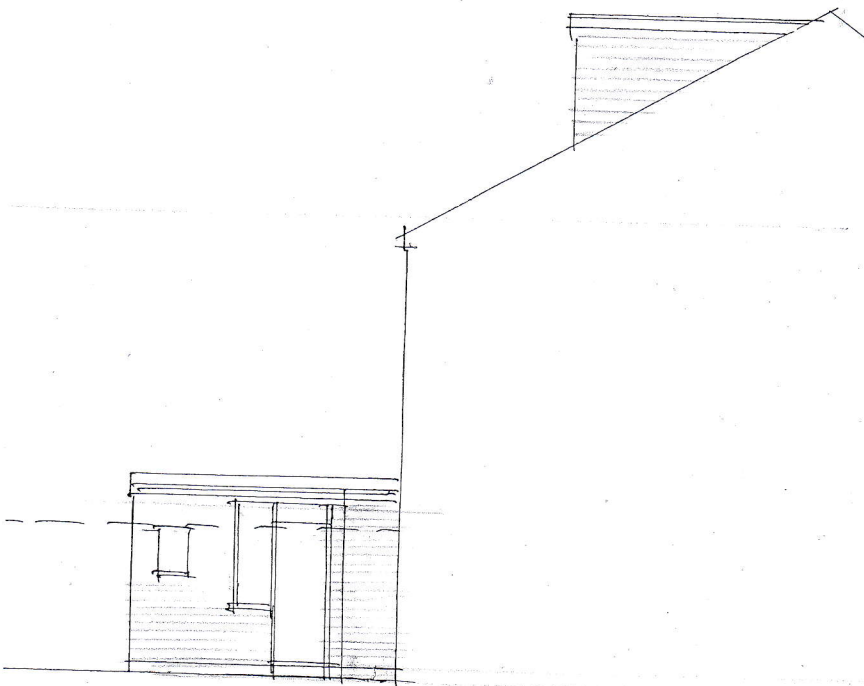

existing
SIDE ELEVATION to no. 248

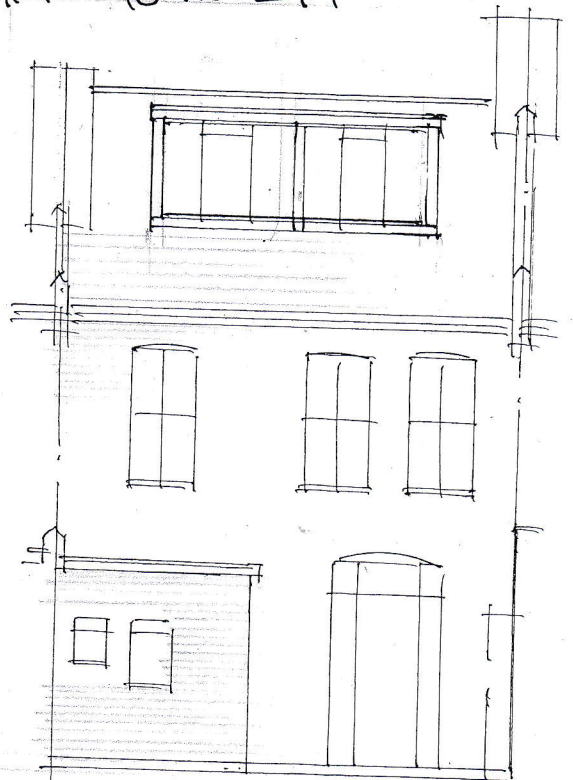

existing
REAR ELEVATION

246 PARK ROAD N8 8JX

proposed first floor rear extension

drawn by 3561/11 march '24

scale 1:100 @ A4

