


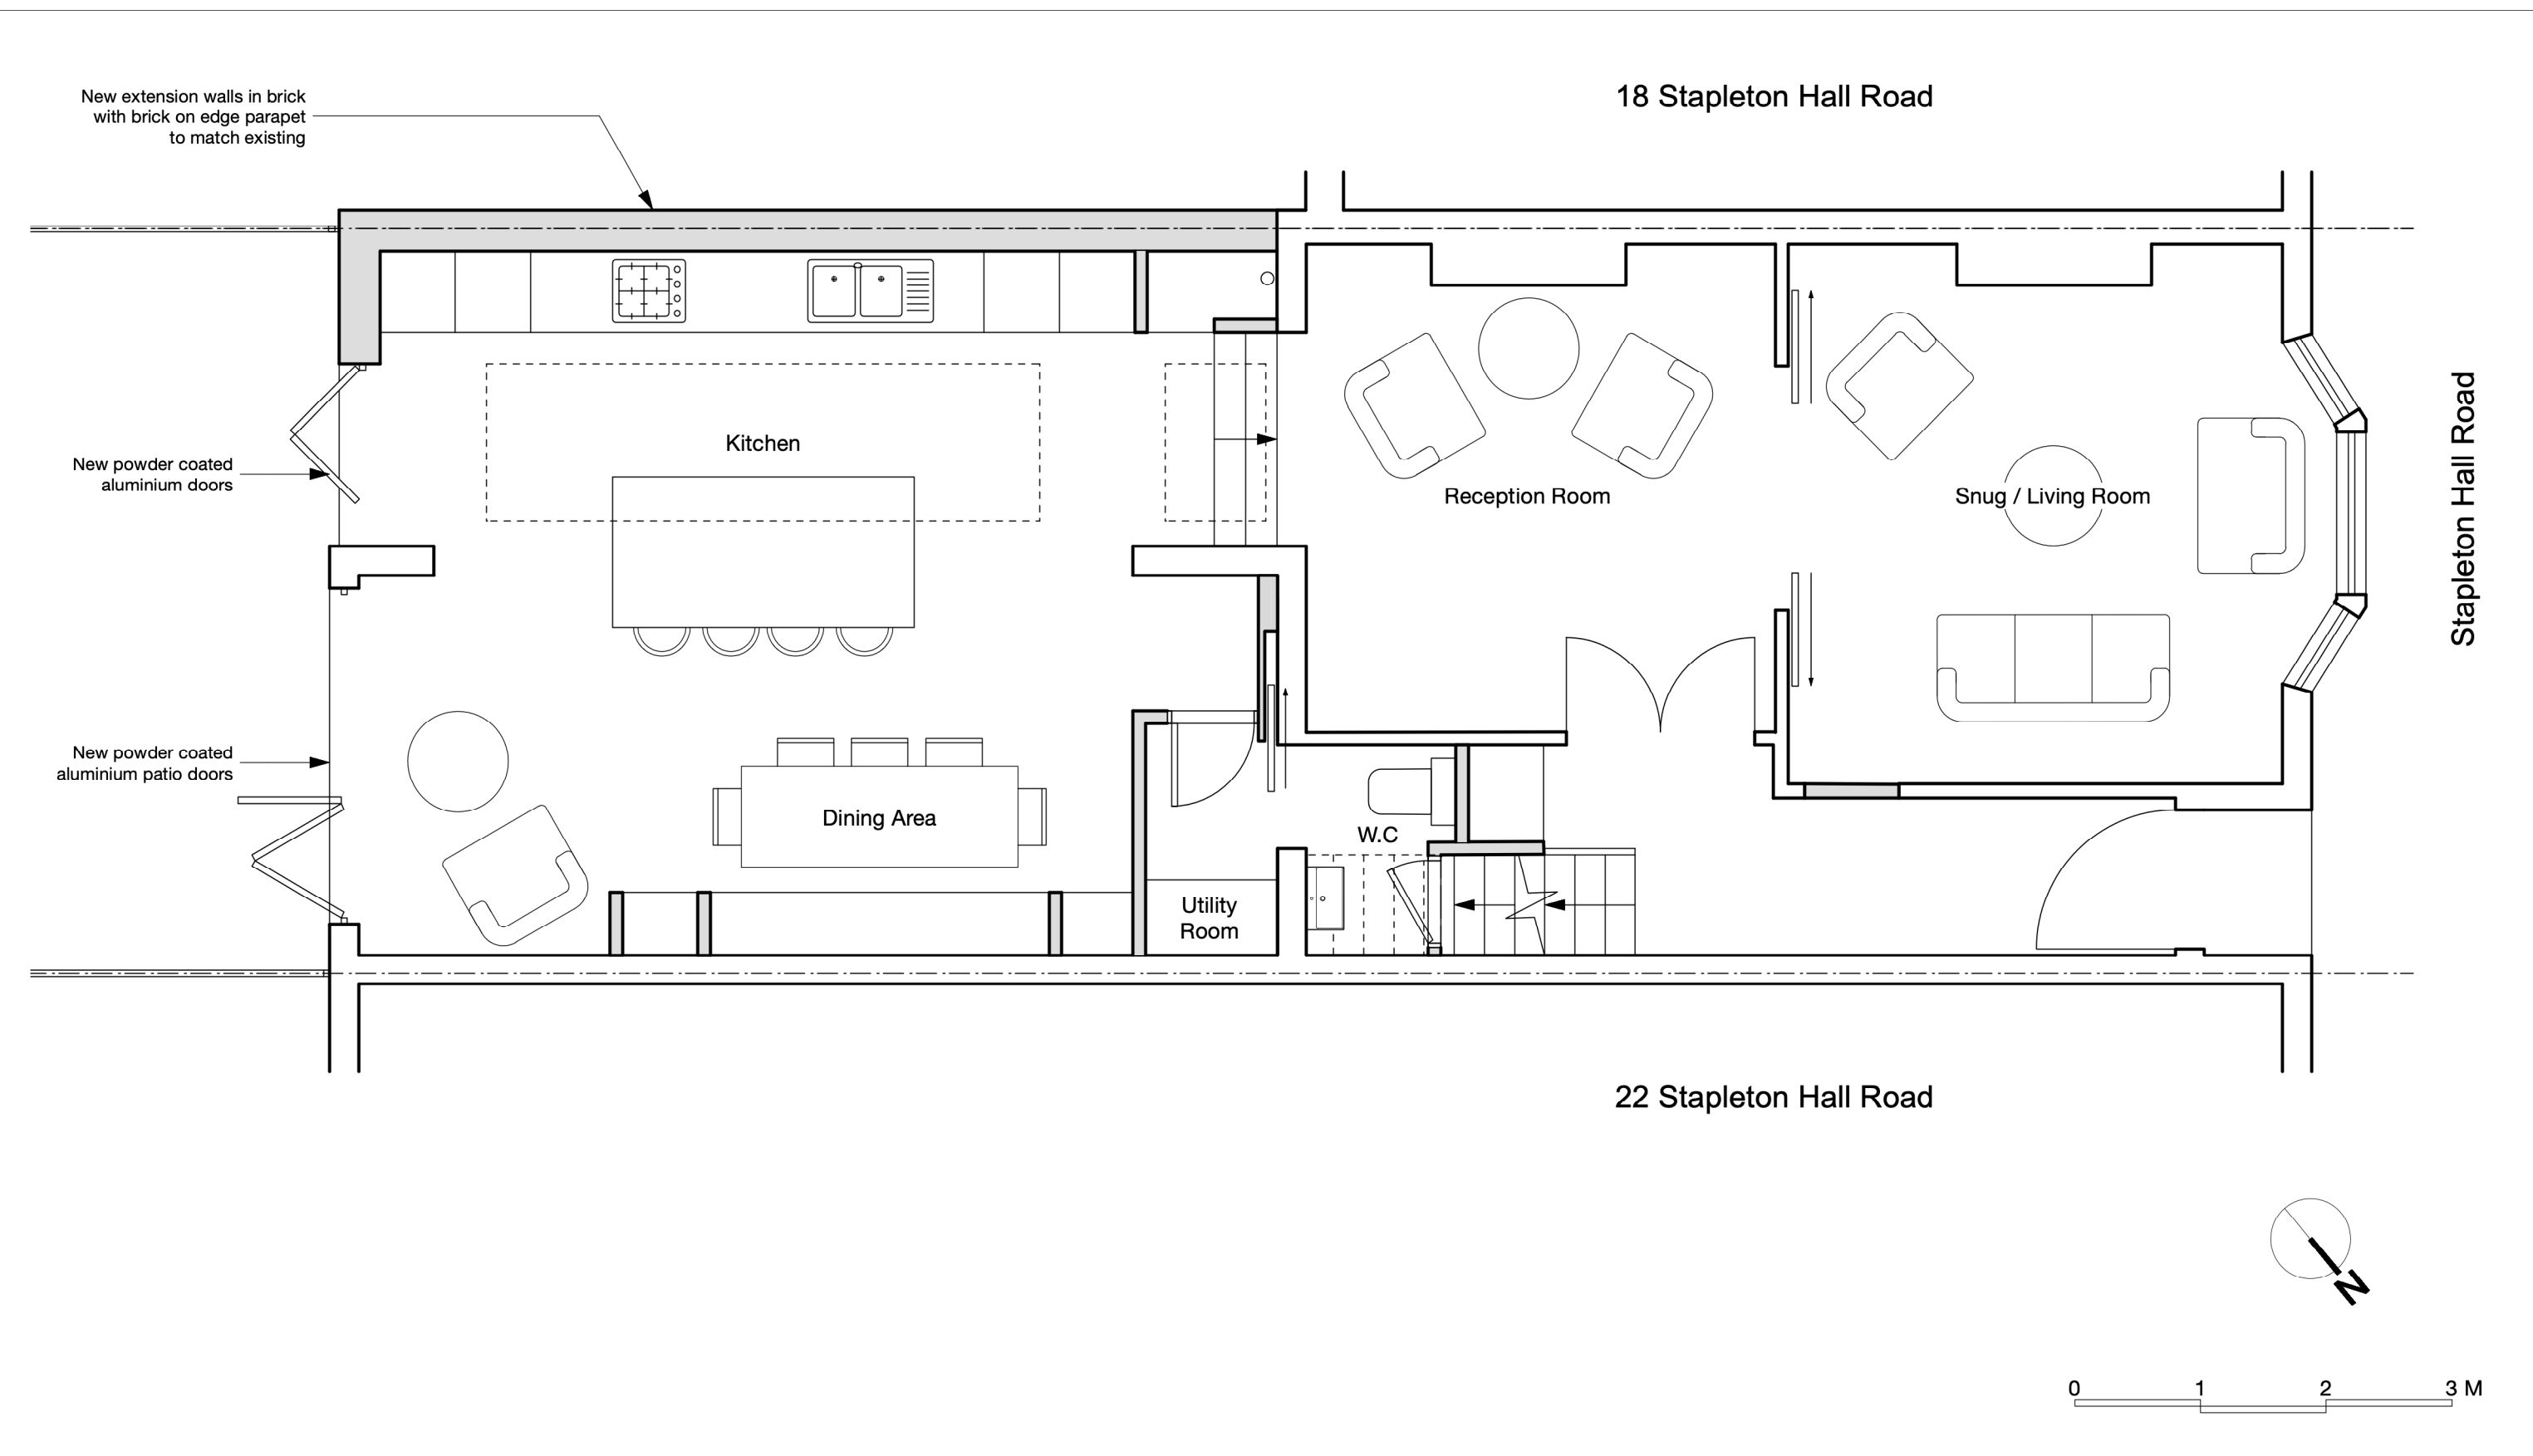

GENERAL NOTES

- This drawing is the copyright of Haines Phillips Architects.
- Do not scale from this drawing. Use figured dimensions only.
- This drawing must not be used for land transfer purposes, or for construction purposes unless accompanied by an Architect's Instruction.

DRAWING ISSUE STATUS

| ISSUE | STATUS             | COMMENT                              |
|-------|--------------------|--------------------------------------|
| P     | PRELIMINARY        | For comment and review               |
| PL    | PLANNING           | Planning/Listed Building Application |
| BR    | BUILDING REGS      | Building Regs Application            |
| T     | TENDER             | For pricing purposes only            |
| C     | CONSTRUCTION       | For procurement & construction       |
| FC    | FINAL CONSTRUCTION | Record drawings on completion        |
| L     | LEGAL              | Conveyancing or other legal purposes |

REVISIONS

| REV | DATE     | NOTES                                     |
|-----|----------|-------------------------------------------|
| 2   | 11/03/24 | Planning application issue                |
| 3   | 20/03/24 | General updates following Client comments |
| 4   | 28/03/24 | Planning application issue                |

**HAINES PHILLIPS ARCHITECTS**

Tankerton Works  
12 Argyle Walk  
London WC1H 8HA

**t** 020 7833 9324  
**f** 020 7837 2864  
**e** office@hainesphillips.co.uk

JOB TITLE

**20 Stapleton Hall Road  
London N4 3QD**

DRAWING TITLE

**Ground Floor Plan  
As Proposed**

| DRAWN       | DATE          | SCALE     |          |
|-------------|---------------|-----------|----------|
| PL          | Feb 2024      | 1:50@A3   |          |
| JOB NR      | DRAWING NO.   | ISSUE     | REVISION |
| <b>4348</b> | <b>GA 301</b> | <b>PL</b> | <b>4</b> |