

Photo 1



Photo 2



Photo 3



Photo 4



Photo 5



Photo 6



Photo 7



RESI

DESIGN SQUARED
ARCHITECTS

Copyright in design and this drawing is the property of Resi and Design Squared.

Reproduction in whole or in part is forbidden without written sanction of Resi and Design Squared.

All dimensions to be cross-checked on site prior to completing a Building Regulations package, structural engineering, the party wall process and construction.

Print to scale (as actual size)

NOTES

Revision

Rev	Notes	Date
A	Planning Issue	21/06/2023
B	Planning Issue	10/08/2023
C	Planning Issue	22/10/2023

KEY

	Boundary lines
	Proposed beam
	Proposed drainage
	1.8m head height
	1.5m head height
	Proposed rooflight
	Proposed walls
	Existing walls
	Existing removed

JOB TITLE

Erection of 1.8m, opaque outer-facing balustrade on existing flat roof outside Flat 2 serving as a balcony/roof terrace space. 1.1m opaque balustrade within inside area. Addition of single door for access

STATUS

Planning

DRAWING TITLE

Existing Floor And Roof Plans

CLIENT

Patrick Harris

SCALE

1:100 at A3

DRAWN

HD


DATE

Oct 2023


CHECKED

NS


DRAWING NO. 76417 - 01 - 101C

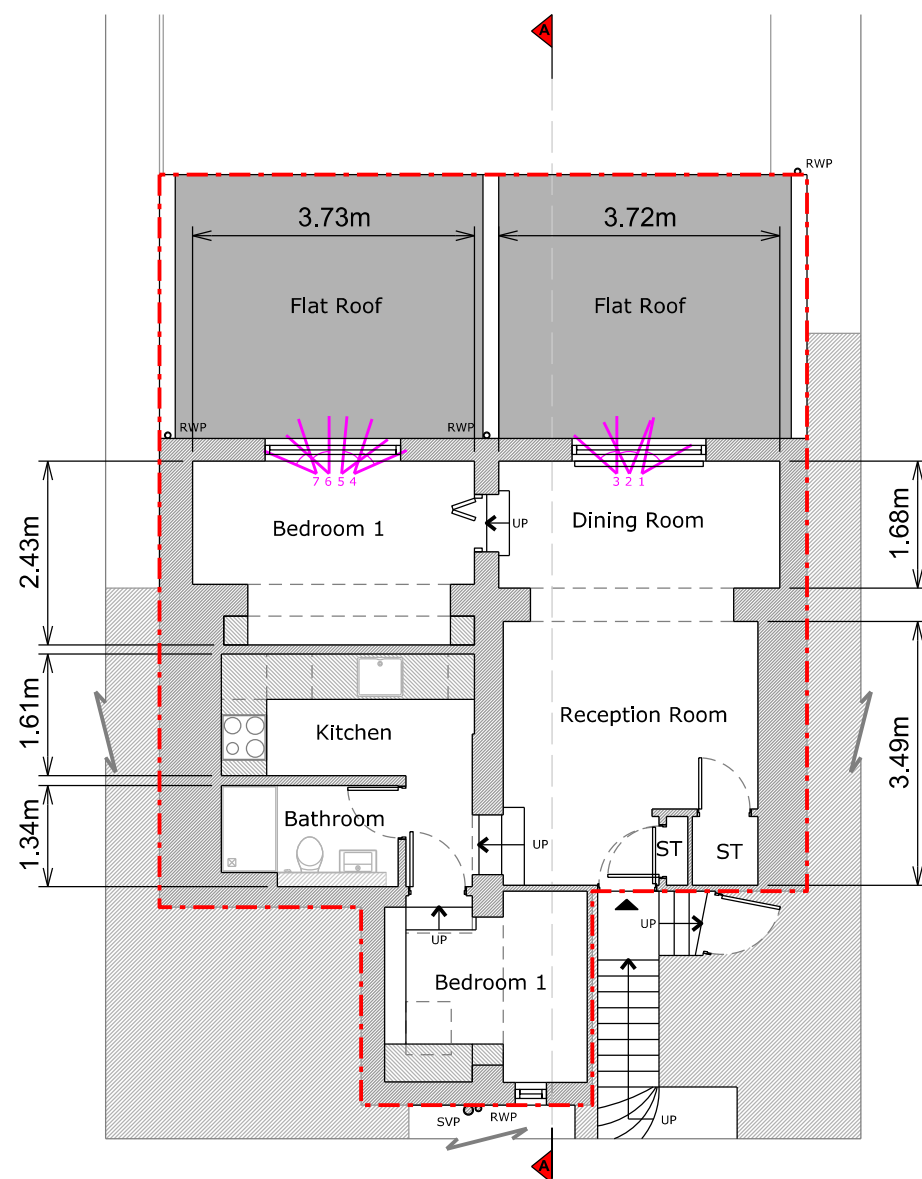

Floor Plan

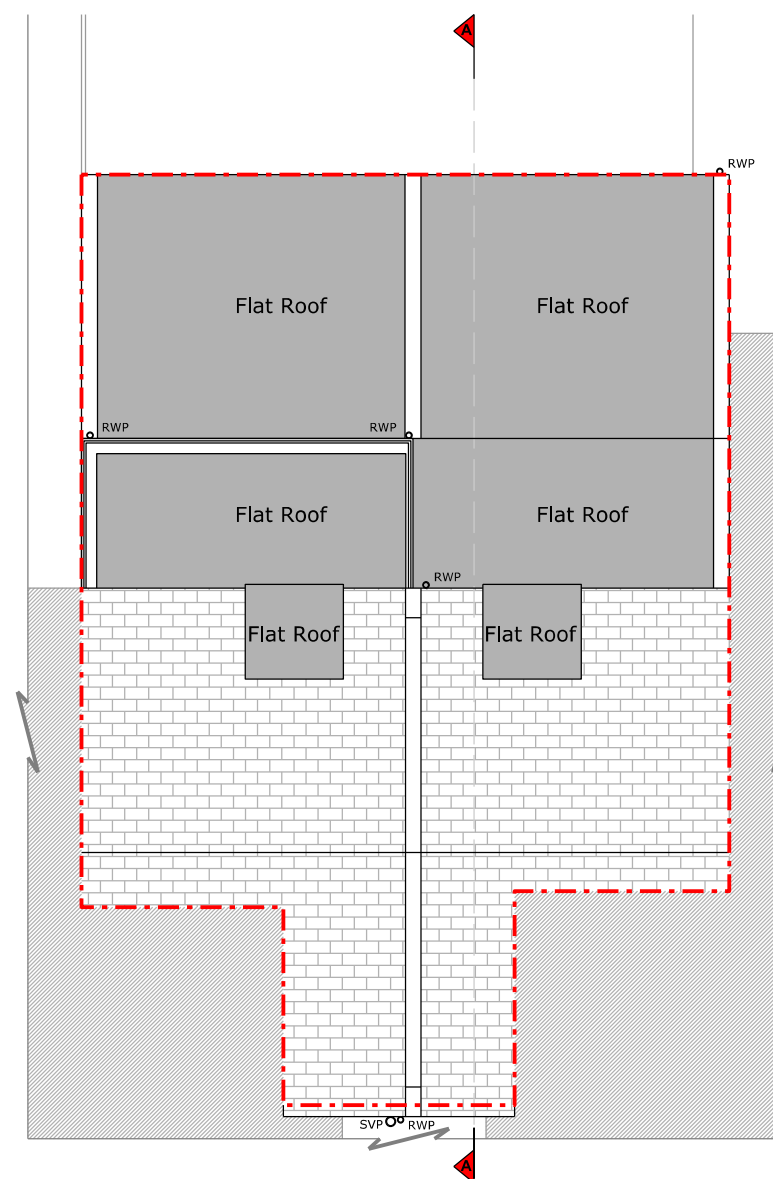

Roof Plan

 



DESIGN SQUARED
ARCHITECTS

Copyright in design and this drawing is the property of Resi and Design Squared.

Reproduction in whole or in part is forbidden without written sanction of Resi and Design Squared.

All dimensions to be cross-checked on site prior to completing a Building Regulations package, structural engineering, the party wall process and construction.

Print to scale (as actual size)

NOTES

Materials:

Brickwork / Walls - White painted render and composite cladding

Pitched Roof - Concrete tiles

Windows - White uPVC casement windows

RWP / Gutters / Fascia - Black uPVC downpipes and guttering with black painted timber fascias

Revision

Rev	Notes	Date
A	Planning Issue	21/06/2023
B	Planning Issue	10/08/2023
C	Planning Issue	22/10/2023

KEY

	Boundary lines
	Proposed walls
	Existing walls
	Existing removed
	Proposed rooflight
	Proposed beam
	Proposed drainage
	1.8m head height
	1.5m head height

JOB TITLE

Erection of 1.8m, opaque outer-facing balustrade on existing flat roof outside Flat 2 serving as a balcony/roof terrace space. 1.1m opaque balustrade within inside area. Addition of single door for access

STATUS

Planning

DRAWING TITLE

Existing Elevation

CLIENT

Patrick Harris

SCALE

1:100 at A3

DRAWN

HD


DATE

Oct 2023

CHECKED

NS

DRAWING NO. 76417 - 01 - 201C

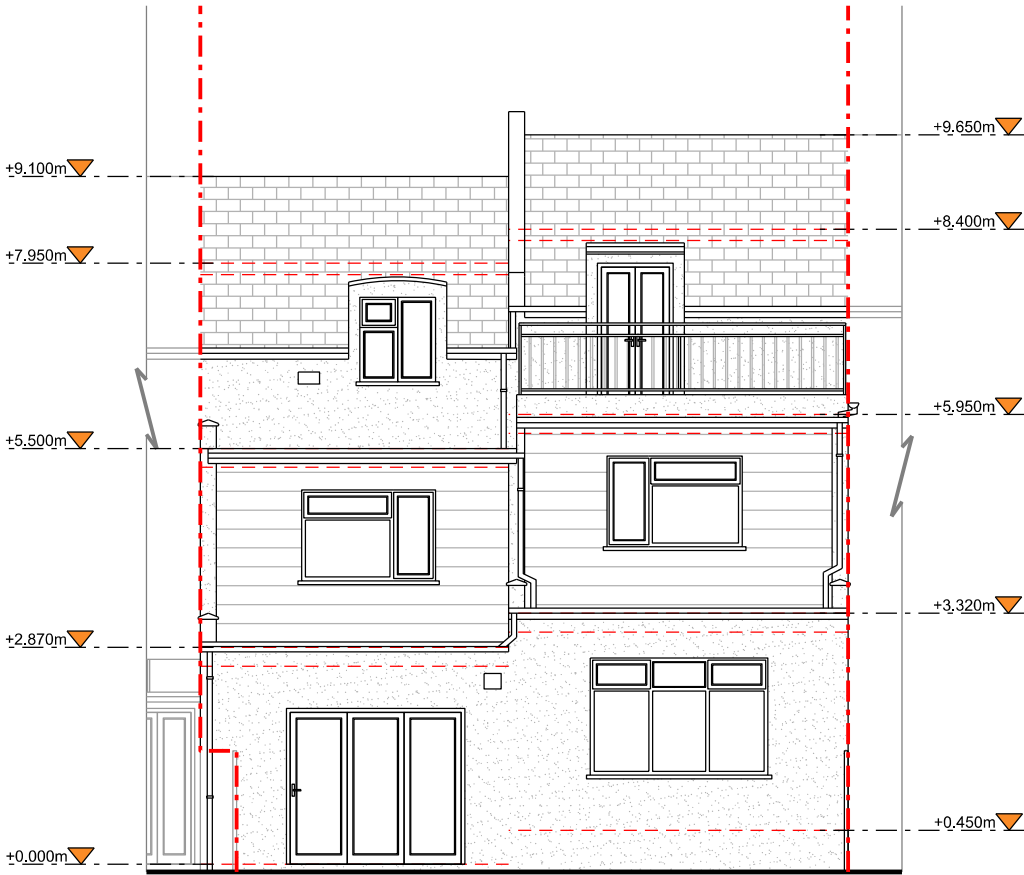

Rear Elevation





Copyright in design and this drawing is the property of Resi and Design Squared.

Reproduction in whole or in part is forbidden without written sanction of Resi and Design Squared.

All dimensions to be cross-checked on site prior to completing a Building Regulations package, structural engineering, the party wall process and construction.

Print to scale (as actual size)

NOTES

Revision

Rev	Notes	Date
A	Planning Issue	21/06/2023
B	Planning Issue	10/08/2023
C	Planning Issue	22/10/2023

KEY

	Proposed walls		Boundary lines
	Existing walls		Proposed beam
	Existing removed		Proposed drainage
	Proposed rooflight		1.8m head height
			1.5m head height

JOB TITLE

Erection of 1.8m, opaque outer-facing balustrade on existing flat roof outside Flat 2 serving as a balcony/roof terrace space. 1.1m opaque balustrade within inside area. Addition of single door for access

STATUS

Planning

DRAWING TITLE

Existing Section A - A

CLIENT

Patrick Harris

SCALE

1:100 at A3

DRAWN

HD


DATE

Oct 2023


CHECKED

NS

DRAWING NO. 76417 - 01 - 301C

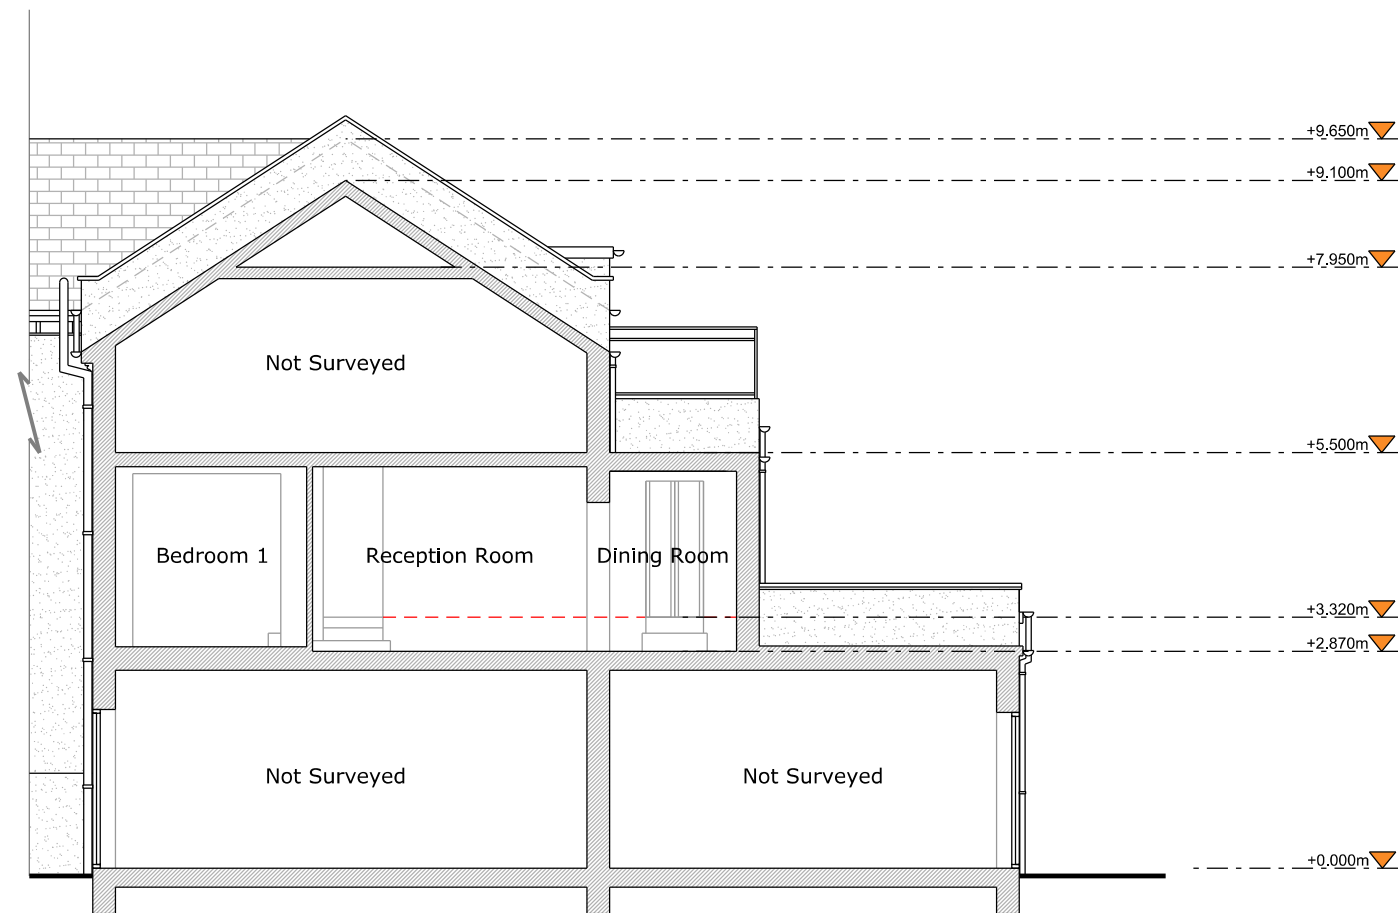

Section A - A

 

Copyright in design and this drawing is the property of Resi and Design Squared.

Reproduction in whole or in part is forbidden without written sanction of Resi and Design Squared.

All dimensions to be cross-checked on site prior to completing a Building Regulations package, structural engineering, the party wall process and construction.

Print to scale (as actual size)

NOTES

Revision

Rev	Notes	Date
H	Planning Issue	20/11/2023
I	Planning Issue	23/11/2023
J	Planning Issue	28/03/2024

KEY

	Proposed walls		Boundary lines
	Existing walls		Proposed beam
	Existing removed		Proposed drainage
	Proposed rooflight		1.8m head height
			1.5m head height

JOB TITLE

Erection of 1.8m, opaque outer-facing balustrade on existing flat roof outside Flat 2 serving as a balcony/roof terrace space. 1.1m opaque balustrade within inside area. Addition of single door for access

STATUS

Planning

DRAWING TITLE

Proposed Floor And Roof Plans

CLIENT

Patrick Harris


SCALE
1:100 at A3

DRAWN
CZ


DATE
Mar 2024

CHECKED
NS

DRAWING NO. 76417 - 01 - 102J

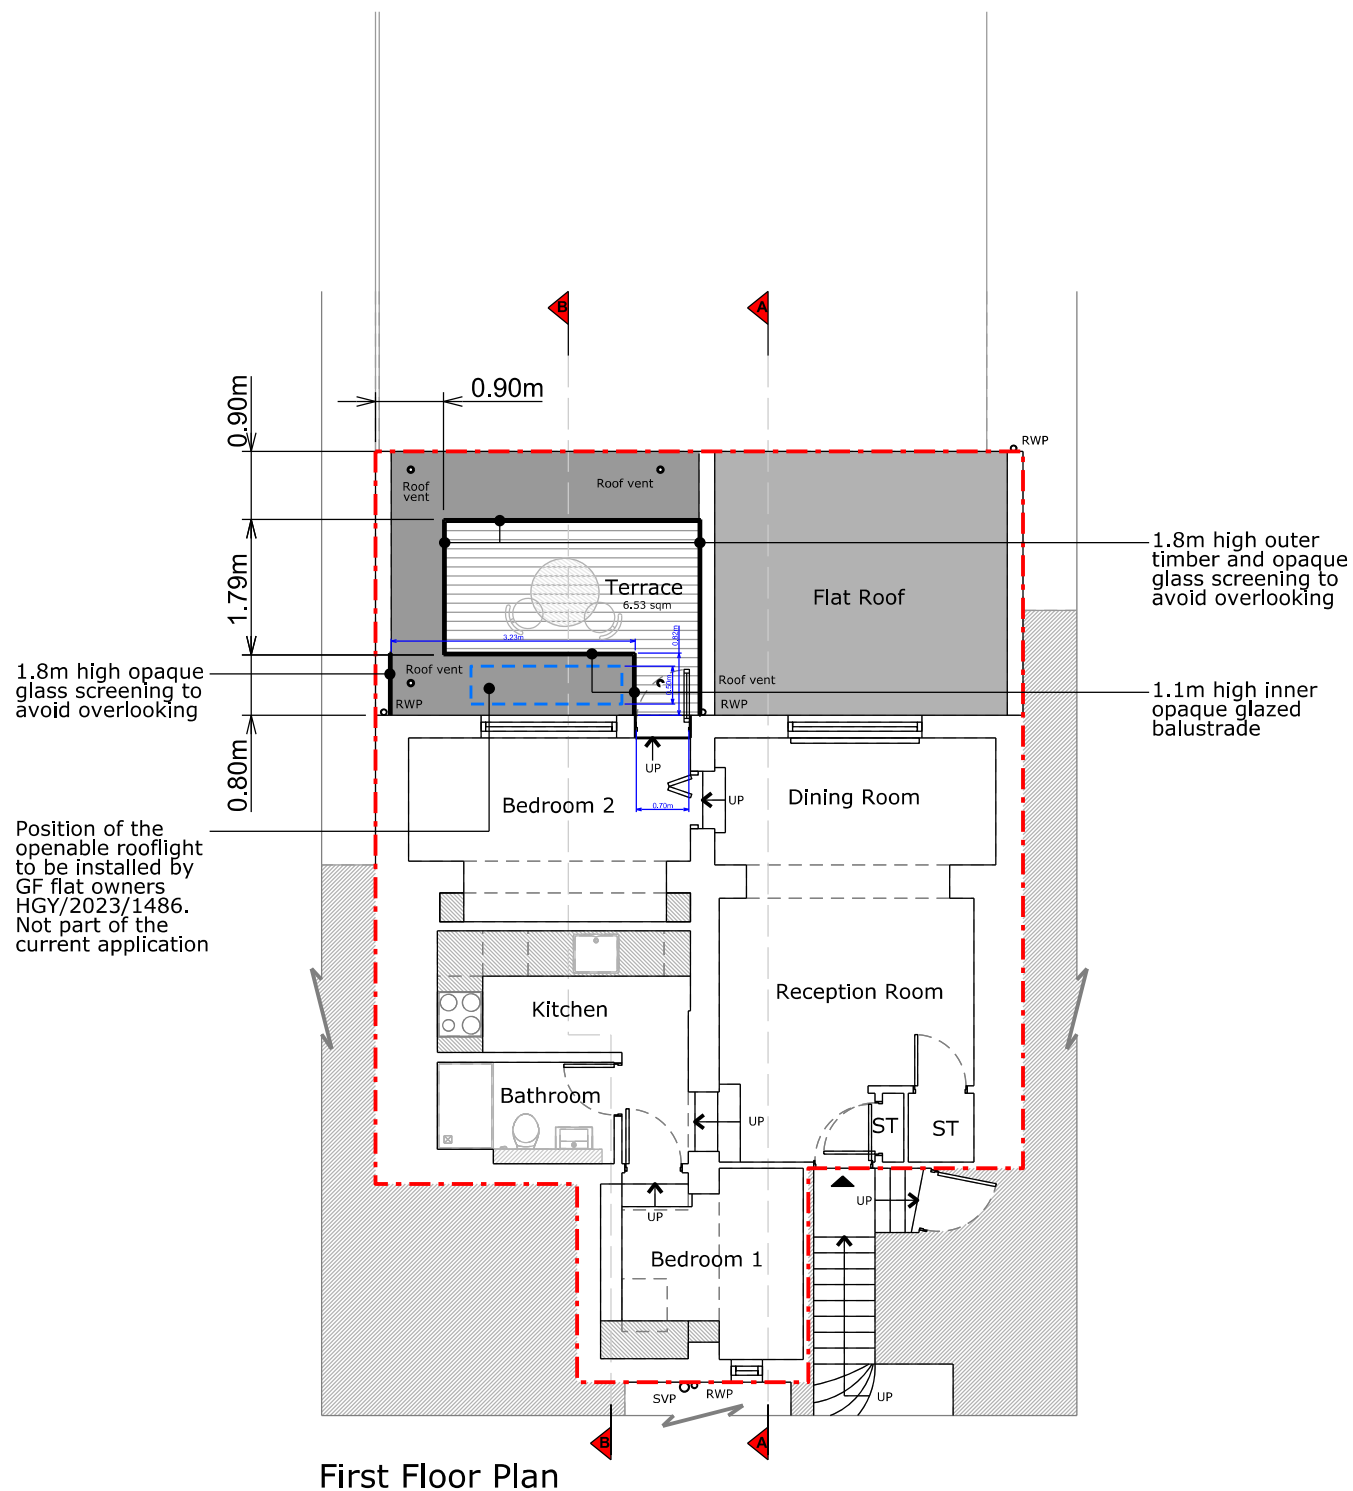

First Floor Plan

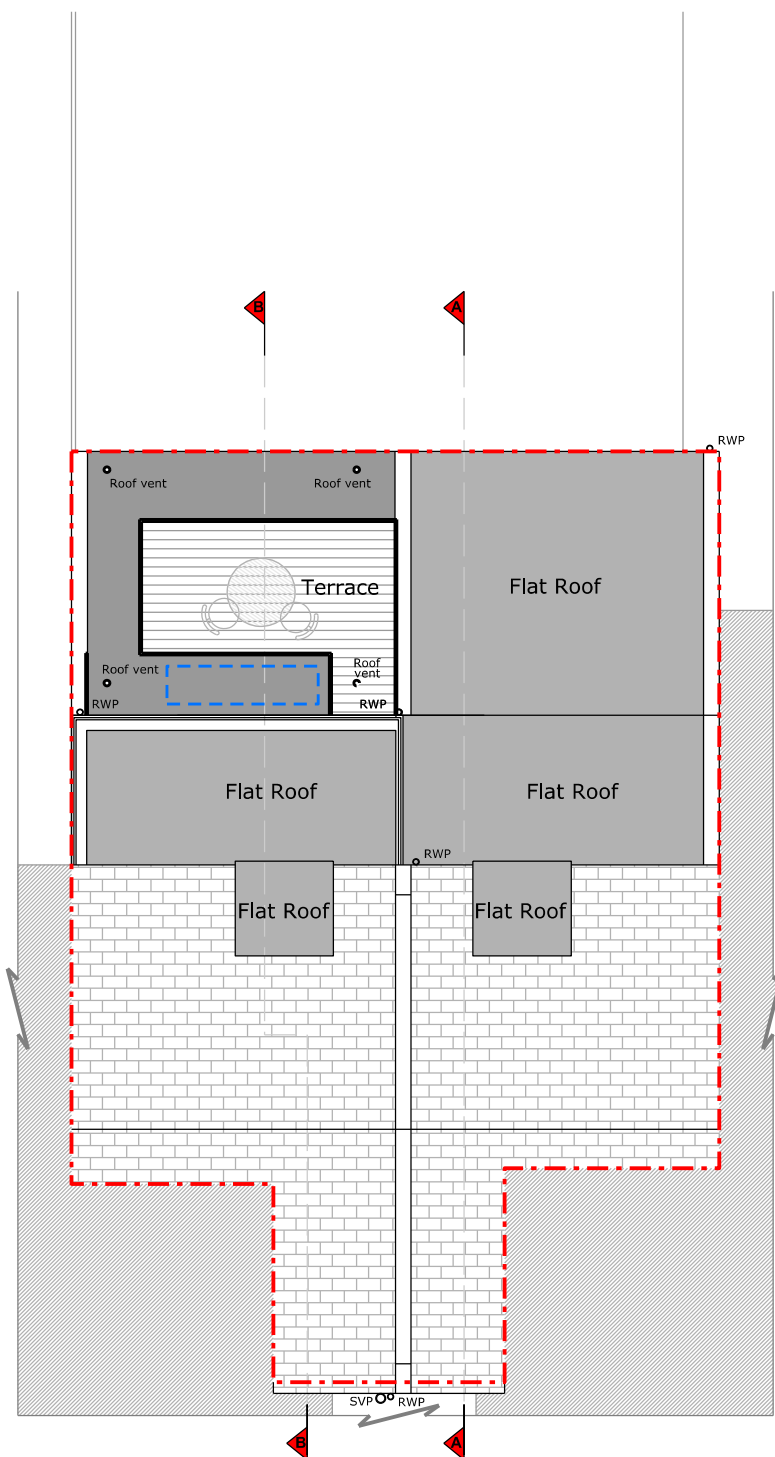

Roof Plan

Copyright in design and this drawing is the property of Resi and Design Squared.

Reproduction in whole or in part is forbidden without written sanction of Resi and Design Squared.

All dimensions to be cross-checked on site prior to completing a Building Regulations package, structural engineering, the party wall process and construction.

Print to scale (as actual size)

NOTES

Materials:

Terrace - Timber decking

Windows - White uPVC casement windows

Doors - White uPVC glazed door

Balustrade / Screens - 1.8m high timber and opaque glass screening and 1.1m high opaque glazed balustrade

Revision

Rev	Notes	Date
H	Planning Issue	20/11/2023
I	Planning Issue	23/11/2023
J	Planning Issue	28/03/2024

KEY

	Proposed walls		Boundary lines
	Existing walls		Proposed beam
	Existing removed		Proposed drainage
	Proposed rooflight		1.8m head height
			1.5m head height

JOB TITLE

Erection of 1.8m, opaque outer-facing balustrade on existing flat roof outside Flat 2 serving as a balcony/roof terrace space. 1.1m opaque balustrade within inside area. Addition of single door for access

STATUS

Planning

DRAWING TITLE

Proposed Elevation

CLIENT

Patrick Harris

SCALE

1:100 at A3

DRAWN

CZ


DATE

Mar 2024


CHECKED

NS

DRAWING NO. 76417 - 01 - 202J

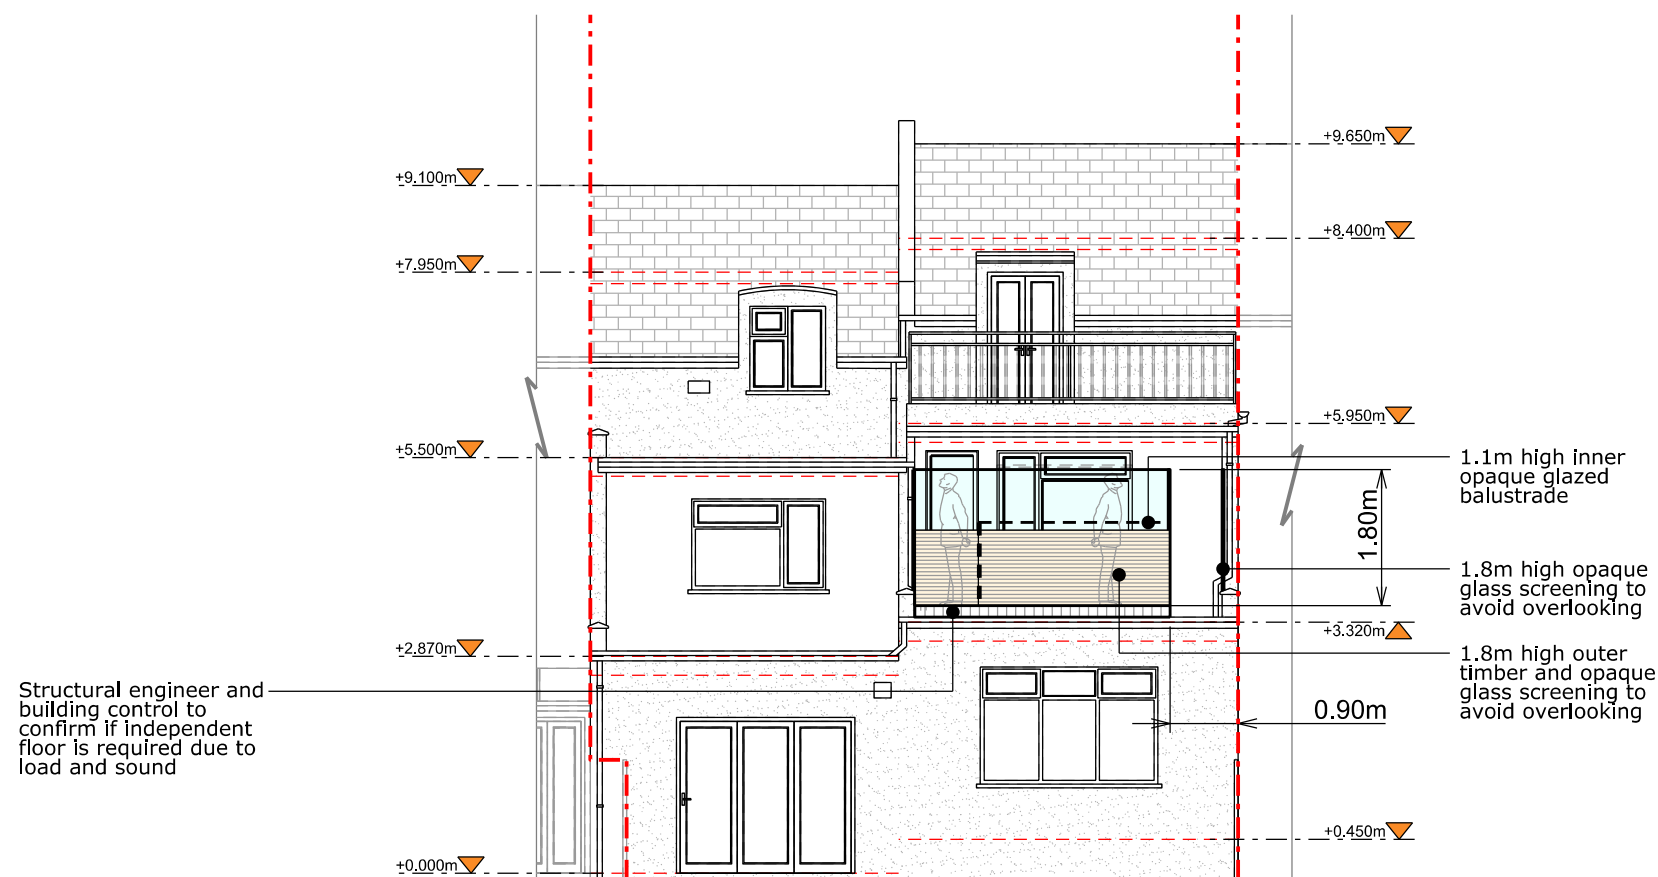

Rear Elevation

 

Copyright in design and this drawing is the property of Resi and Design Squared.

Reproduction in whole or in part is forbidden without written sanction of Resi and Design Squared.

All dimensions to be cross-checked on site prior to completing a Building Regulations package, structural engineering, the party wall process and construction.

Print to scale (as actual size)

NOTES

Revision

Rev	Notes	Date
H	Planning Issue	20/11/2023
I	Planning Issue	23/11/2023
J	Planning Issue	28/03/2024

KEY

	Proposed walls		Boundary lines
	Existing walls		Proposed beam
	Existing removed		Proposed drainage
	Proposed rooflight		1.8m head height
			1.5m head height

JOB TITLE

Erection of 1.8m, opaque outer-facing balustrade on existing flat roof outside Flat 2 serving as a balcony/roof terrace space. 1.1m opaque balustrade within inside area. Addition of single door for access

STATUS

Planning

DRAWING TITLE

Proposed Section A - A

CLIENT

Patrick Harris

SCALE

1:100 at A3

DRAWN

CZ


DATE

Mar 2024


CHECKED

NS

DRAWING NO. 76417 - 01 - 302J

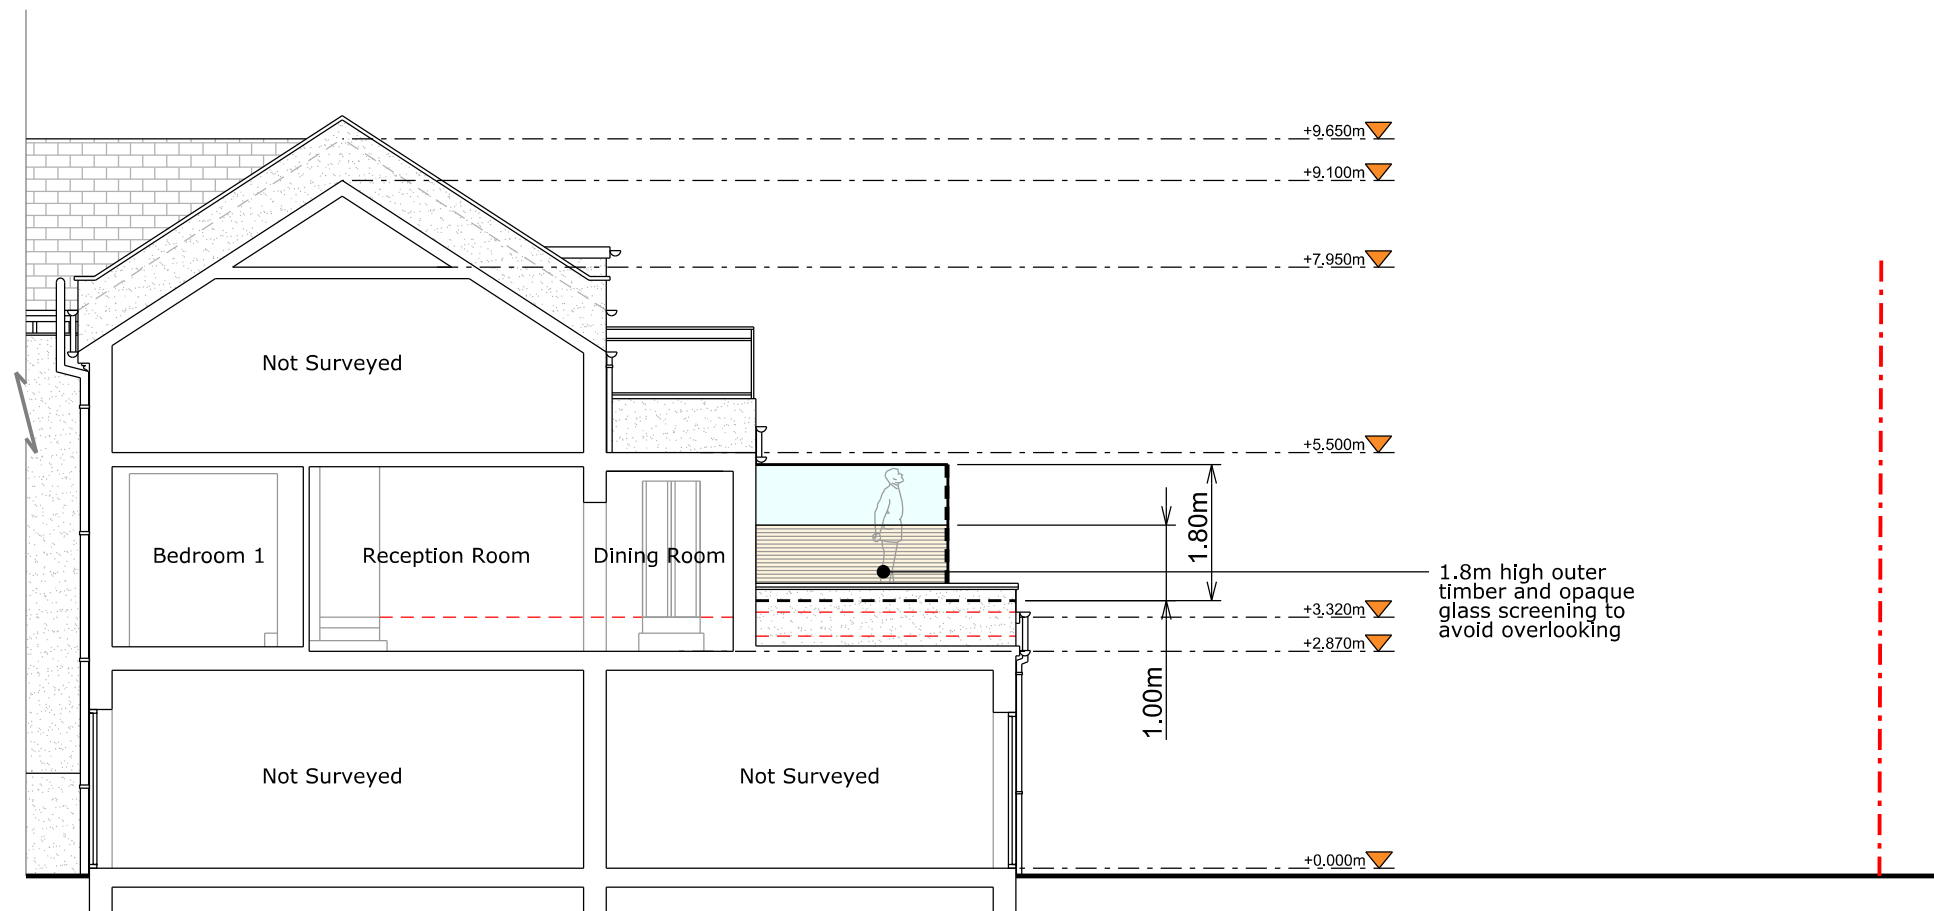

Section A - A

 

Copyright in design and this drawing is the property of Resi and Design Squared.

Reproduction in whole or in part is forbidden without written sanction of Resi and Design Squared.

All dimensions to be cross-checked on site prior to completing a Building Regulations package, structural engineering, the party wall process and construction.

Print to scale (as actual size)

NOTES**Revision**

Rev	Notes	Date
H	Planning Issue	20/11/2023
I	Planning Issue	23/11/2023
J	Planning Issue	28/03/2024

KEY

	Proposed walls		Boundary lines
	Existing walls		Proposed beam
	Existing removed		Proposed drainage
	Proposed rooflight		1.8m head height
			1.5m head height

JOB TITLE

Erection of 1.8m, opaque outer-facing balustrade on existing flat roof outside Flat 2 serving as a balcony/roof terrace space. 1.1m opaque balustrade within inside area. Addition of single door for access

STATUS

Planning

DRAWING TITLE

Proposed Section B - B

CLIENT

Patrick Harris

SCALE

1:100 at A3

DRAWN

CZ


DATE

Mar 2024

CHECKED

NS

DRAWING NO. 76417 - 01 - 303J

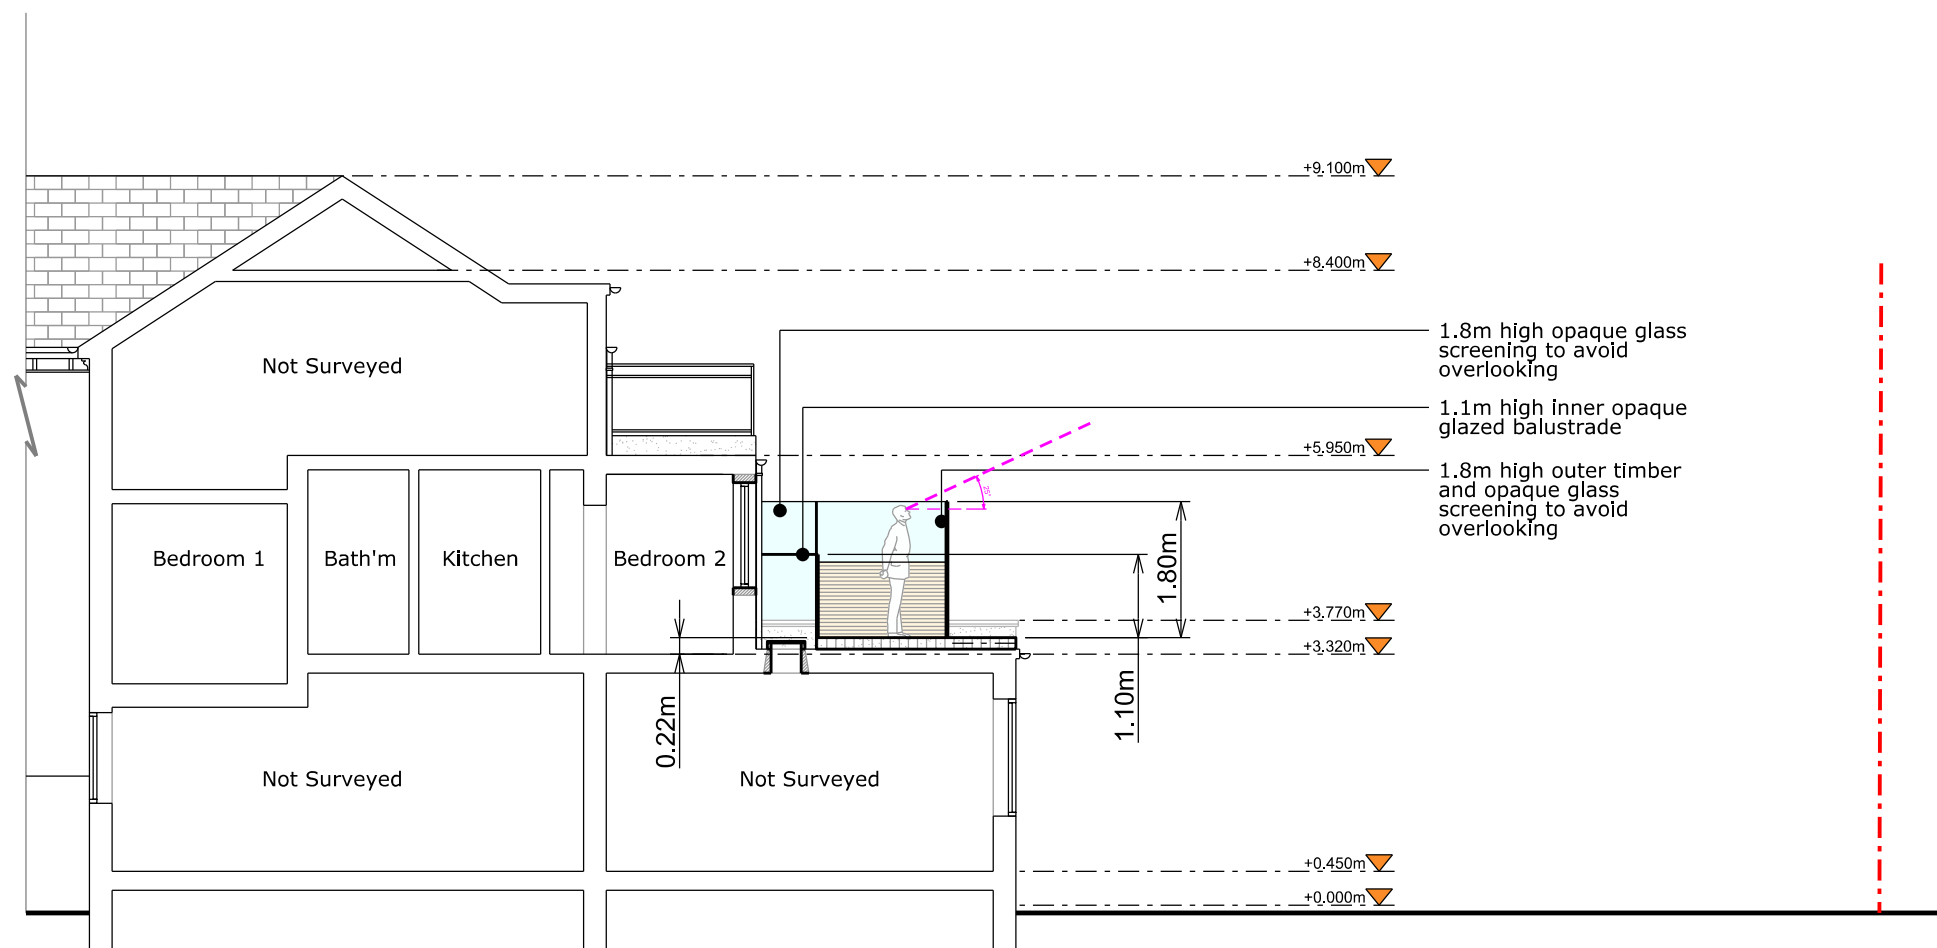

Section B - B

