



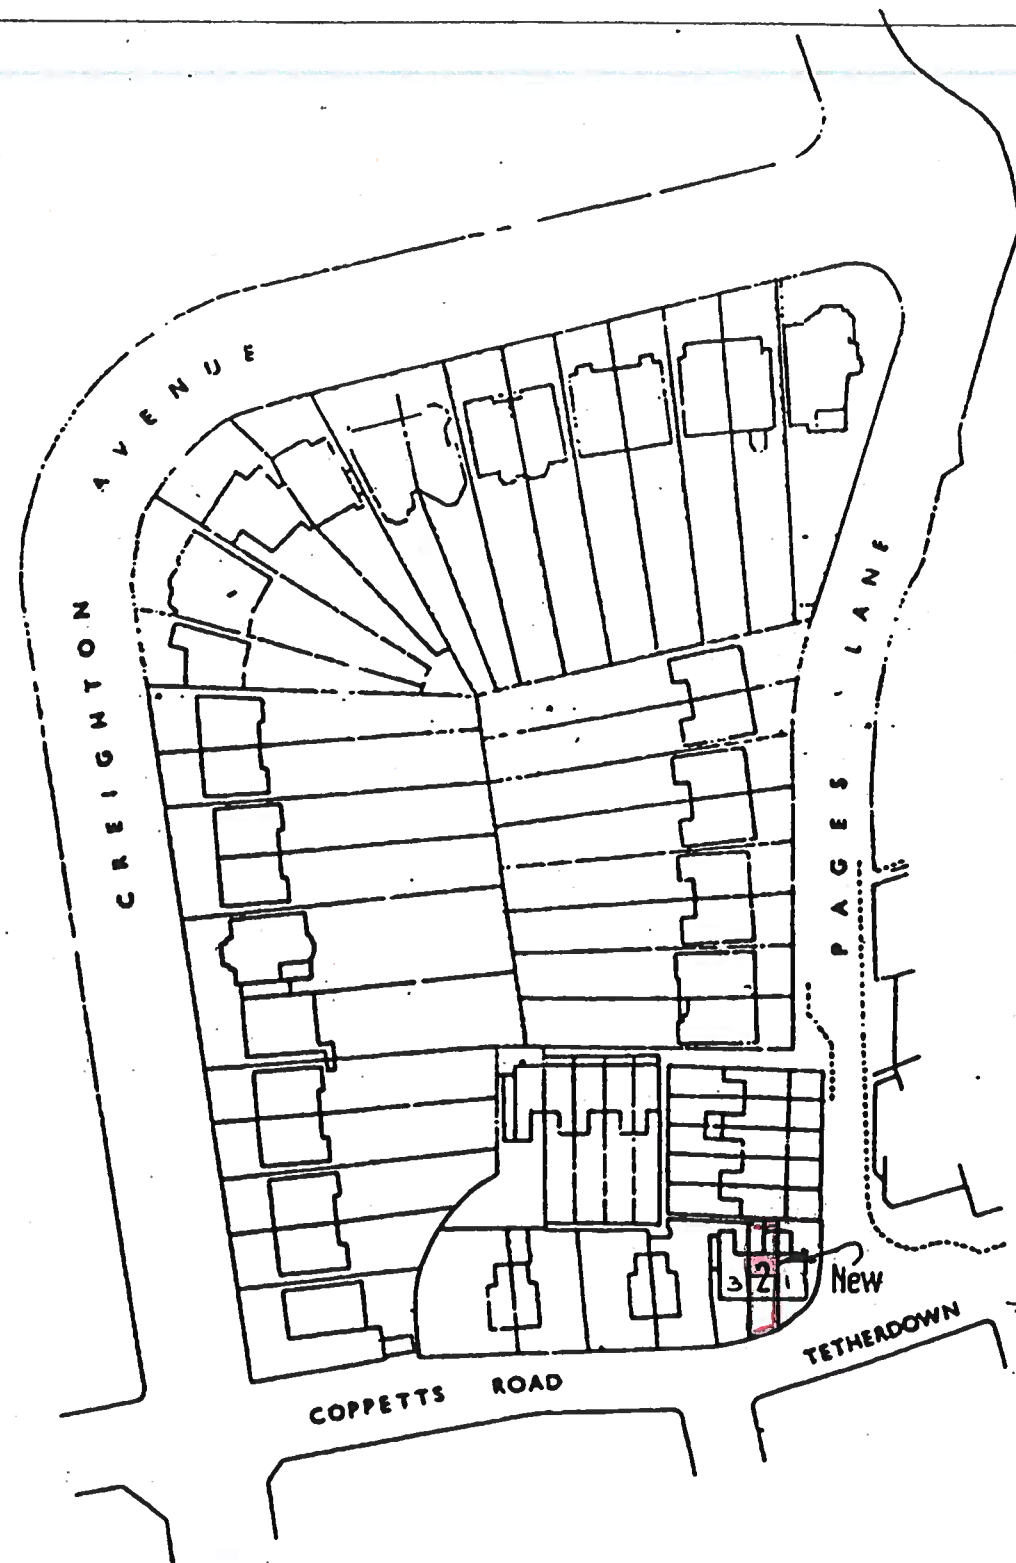

Location Plan



Scale 1:1250

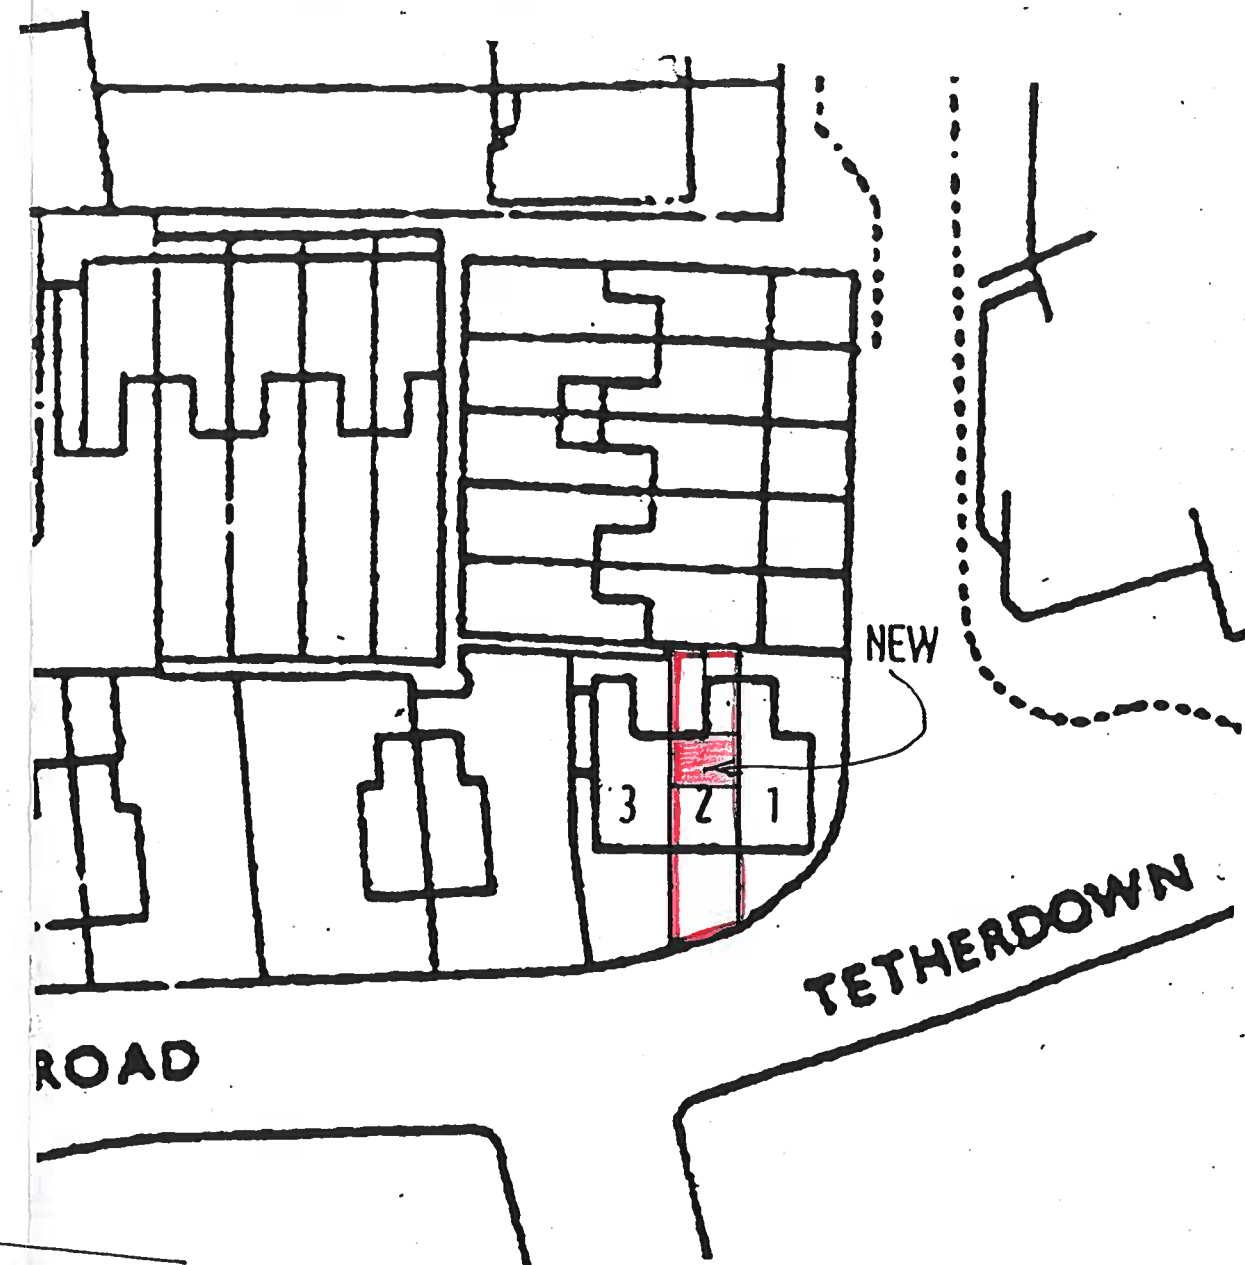

Site Plan



Scale 1:500

Date		Revisions
Building Design Co		
Robert C. Walpole		
41 DUNCAN ROAD		
RAMSGATE KENT CT11 9QH		
Tel : 01843 591854		
Project		
PROPOSED : LOFT CONVERSION WITH		
REAR DORMER EXTENSION		
AT : 2 COPPETTS ROAD		
LONDON N10 1NN		
Title		
Site & Location		
Plan		
Scale	Date JAN 2024	
Drawn RCW	Checked	
Drwg No	997/03	

Sheet Size A3