



GROUND FLOOR

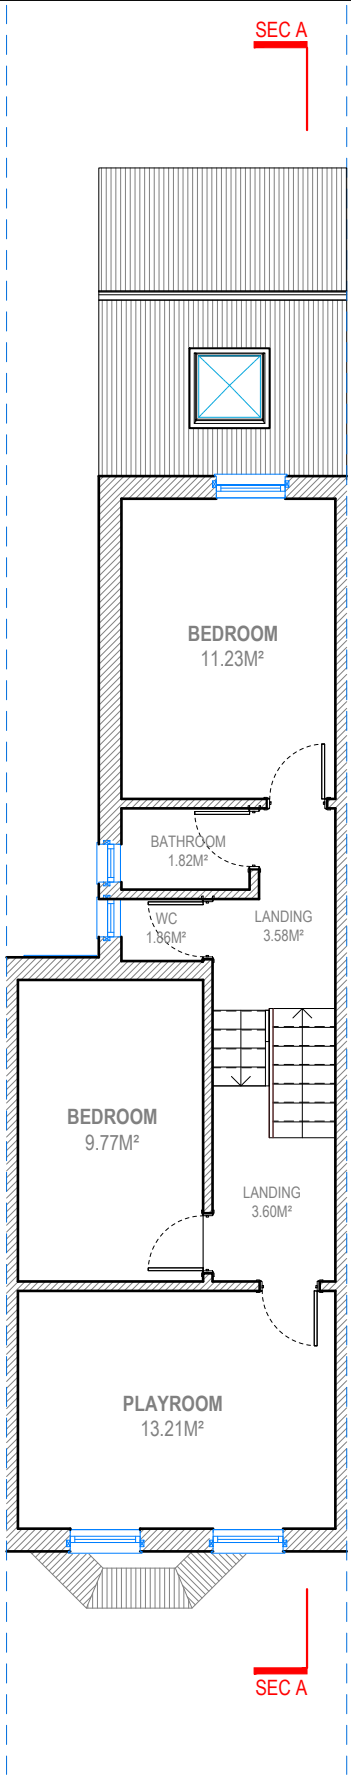

FIRST FLOOR

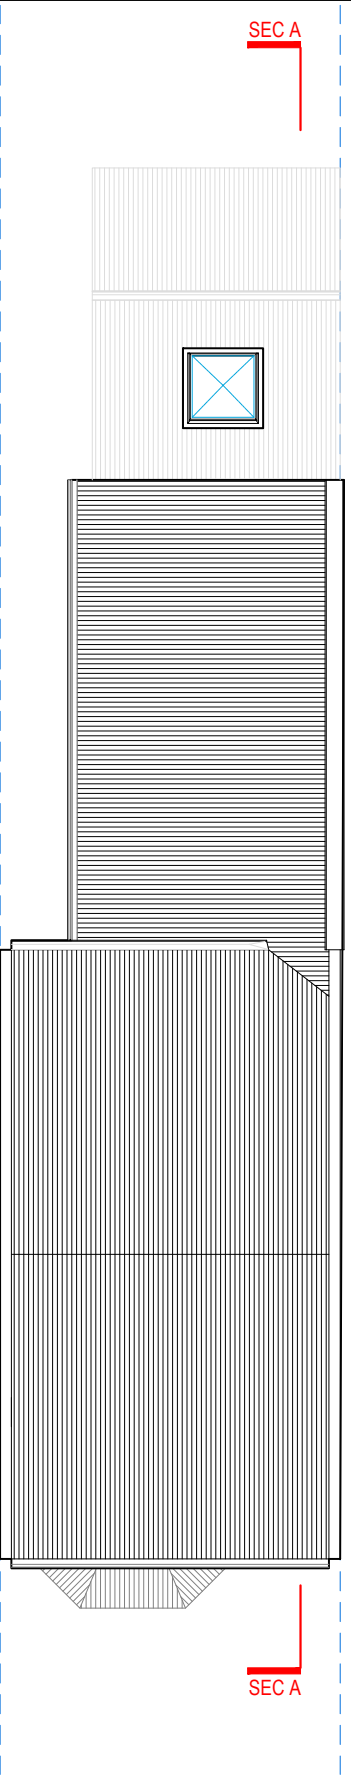


ROOF PLAN




Address - Unit 4, Grosvenor Way, London E5 9ND
Phone - 020 3781 8008
E-mail - office@redwoodsprojects.co.uk
Web - www.redwoodsprojects.co.uk
Any errors on Dimensions to be reported to the Architect prior to commencement of Works.
Dimensions and areas are based on survey information.
This drawing is copyright © Redwoods Projects.
All dimensions to be checked on site Prior work.

REFERENCE: 131 FAIRVIEW ROAD, LONDON N15 6TS, UK	
TITLE: EXISTING DRAWINGS FLOOR PLANS & ROOF PLAN	
PROJECT No 2167	DATE: 28-03-2024
SHEET No E 01	

 


0 1 2 5m scale 1:100 @A3


NOTES:	
DRAWN BY ABB	EDITED BY

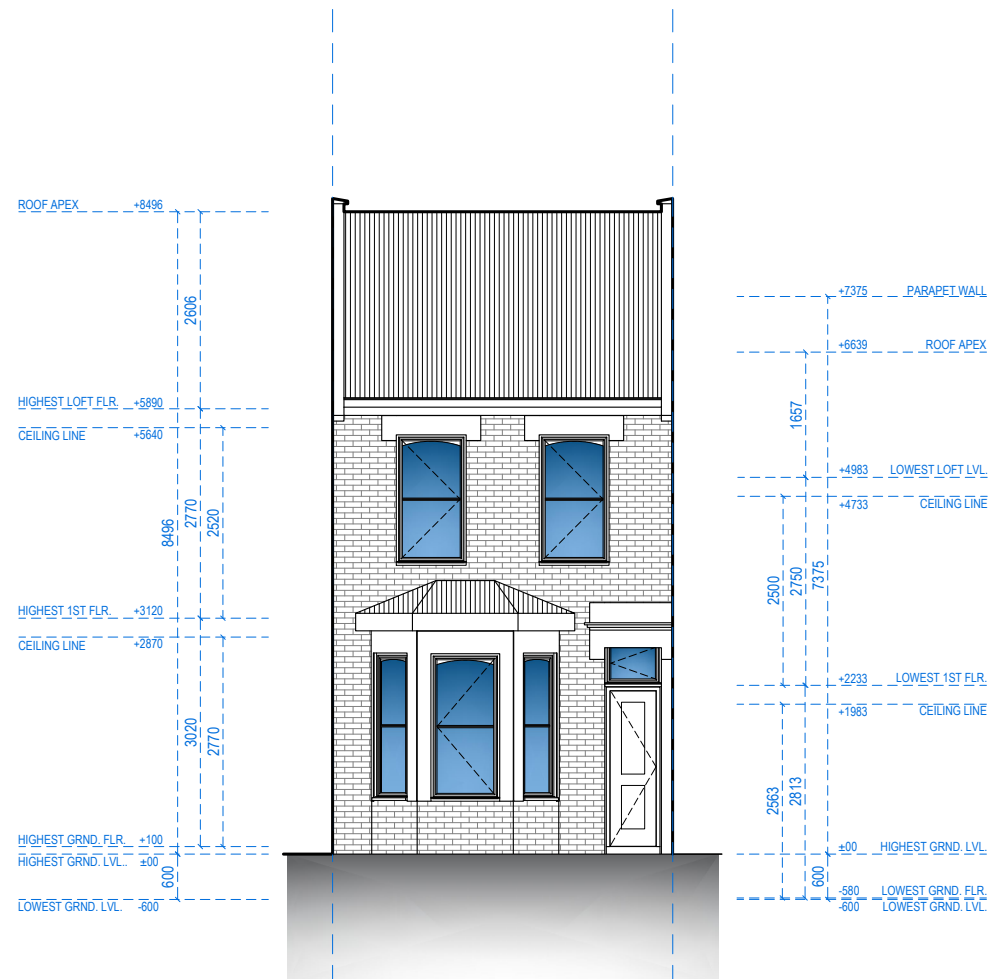

FRONT ELEVATION

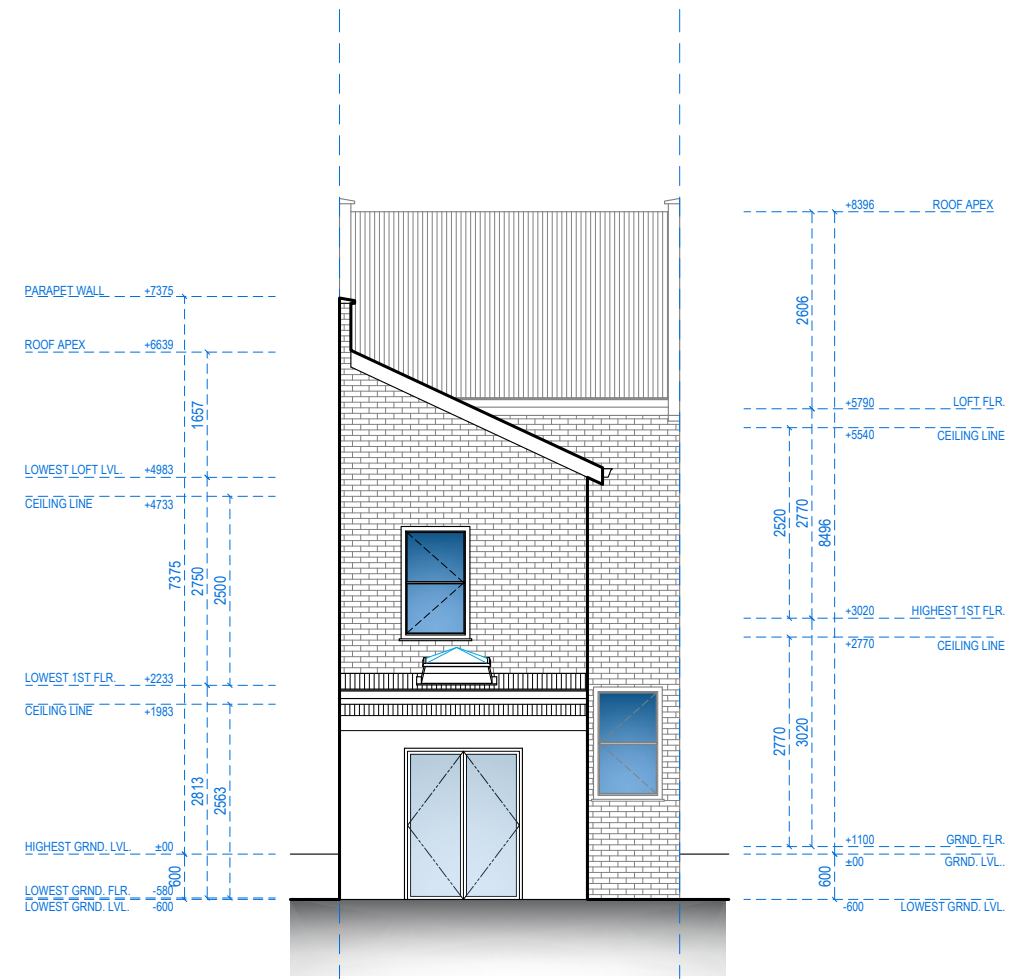

REAR ELEVATION

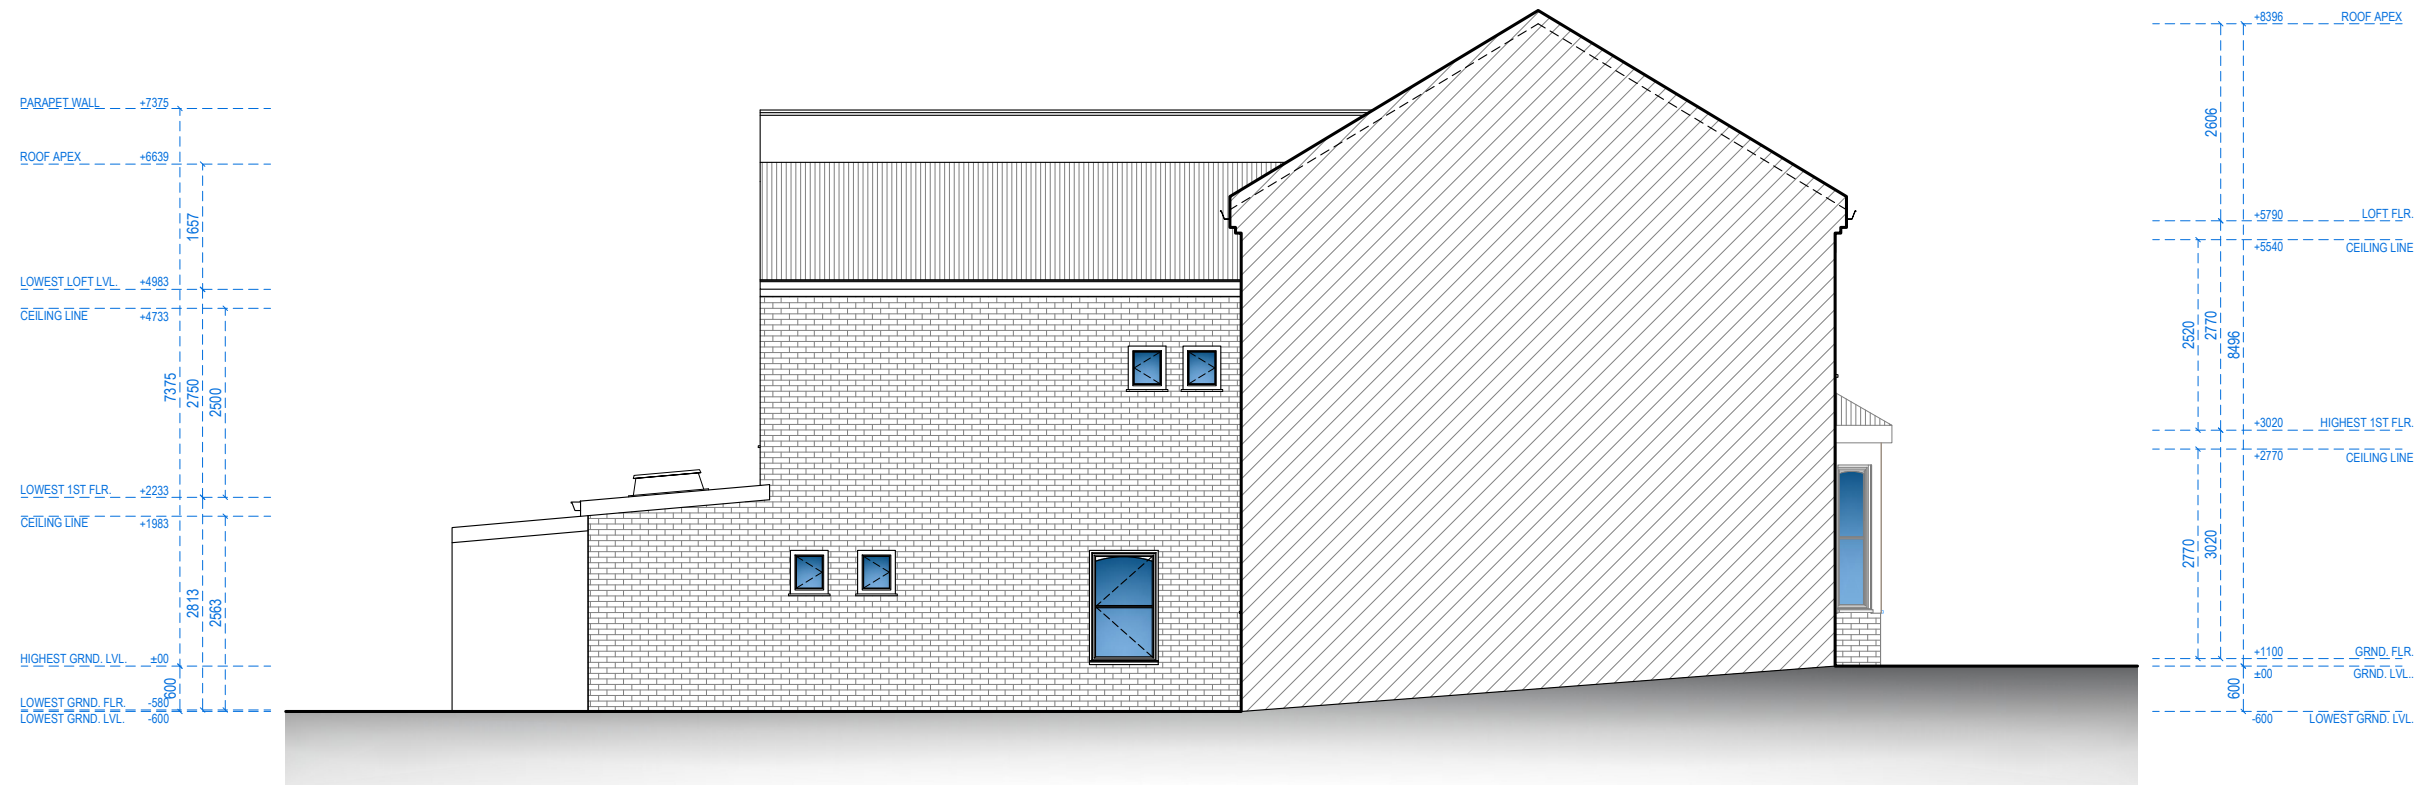

LEFT SIDE ELEVATION






Address - Unit 4, Grosvenor Way, London E5 9ND
Phone - 020 3781 8008
E-mail - office@redwoodsprojects.co.uk
Web - www.redwoodsprojects.co.uk
Any errors on Dimensions to be reported to the Architect prior to commencement of Works.
Dimensions and areas are based on survey information.
This drawing is copyright © Redwoods Projects.
All dimensions to be checked on site Prior work.

REFERENCE: 131 FAIRVIEW ROAD, LONDON N15 6TS, UK	
TITLE: EXISTING DRAWINGS ELEVATION	
PROJECT No 2167	DATE: 28-03-2024
SHEET No E 03	

0 1 2 5m scale 1:100 @A3

NOTES:	
DRAWN BY ABB	EDITED BY

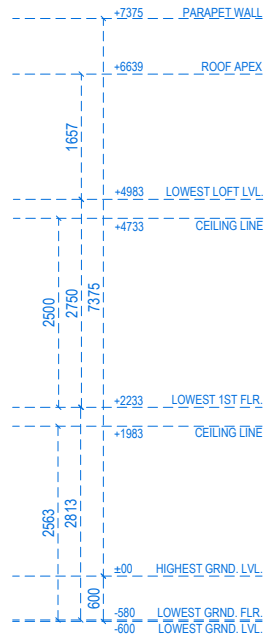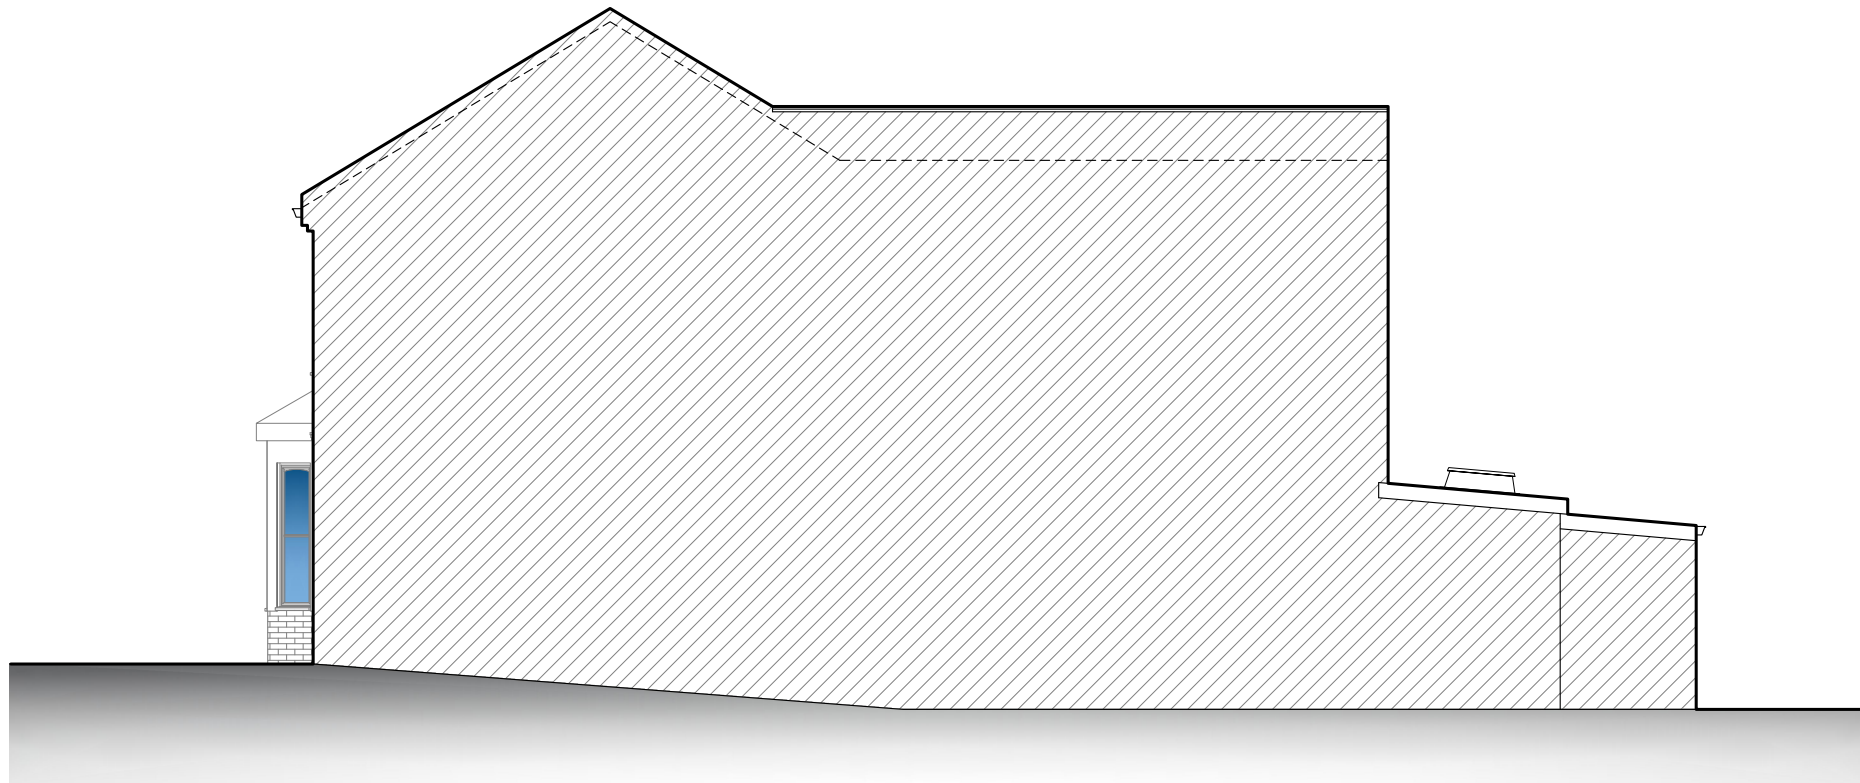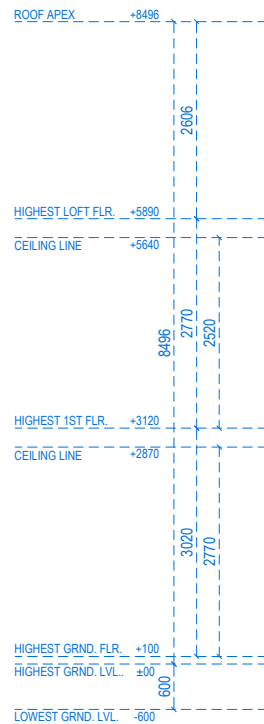

RIGHT SIDE ELEVATION



Address - Unit 4, Grosvenor Way, London E5 9ND
Phone - 020 3781 8008
E-mail - office@redwoodsprojects.co.uk
Web - www.redwoodsprojects.co.uk

Any errors on Dimensions to be reported to the Architect prior to commencement of Works.
Dimensions and areas are based on survey information.
This drawing is copyright © Redwoods Projects.
All dimensions to be checked on site Prior work.

REFERENCE: 131 FAIRVIEW ROAD, LONDON N15 6TS, UK

TITLE: EXISTING DRAWINGS
ELEVATION

PROJECT No 2167 DATE: 28-03-2024




SHEET No **E 04**

0 1 2 5m scale 1:100 @A3

NOTES:

DRAWN BY **ABB**

EDITED BY

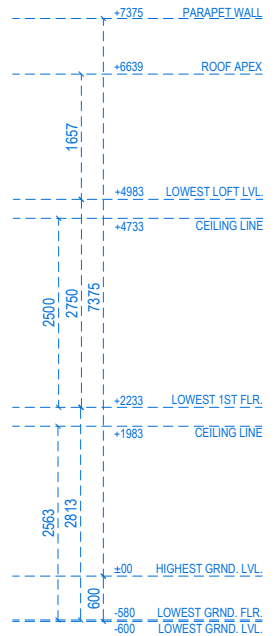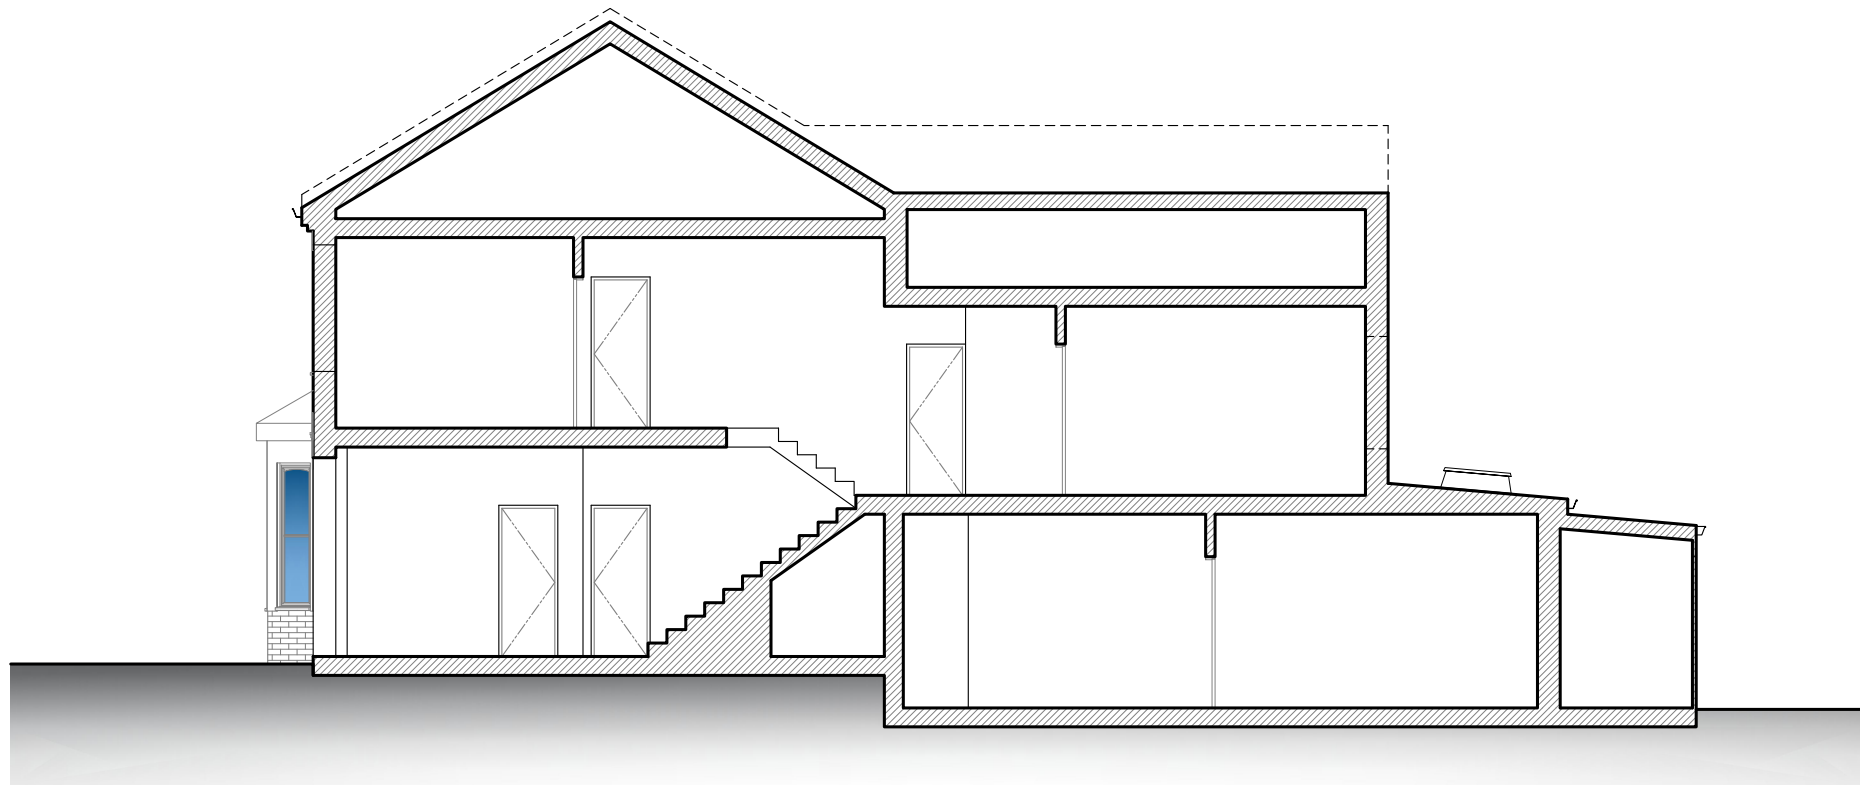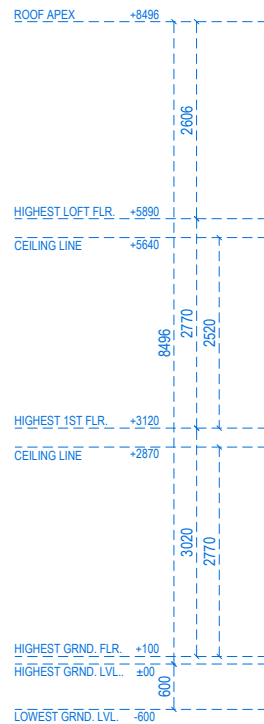

SECTION A-A



Address - Unit 4, Grosvenor Way, London E5 9ND
Phone - 020 3781 8008
E-mail - office@redwoodsprojects.co.uk
Web - www.redwoodsprojects.co.uk

Any errors on Dimensions to be reported to the Architect prior to commencement of Works.
Dimensions and areas are based on survey information.
This drawing is copyright © Redwoods Projects.
All dimensions to be checked on site Prior work.

REFERENCE: 131 FAIRVIEW ROAD, LONDON N15 6TS, UK

TITLE: EXISTING DRAWINGS
SECTION

PROJECT No 2167 DATE: 28-03-2024


SHEET No E 05

0 1 2 5m scale 1:100 @A3


NOTES:

DRAWN BY ABB


EDITED BY

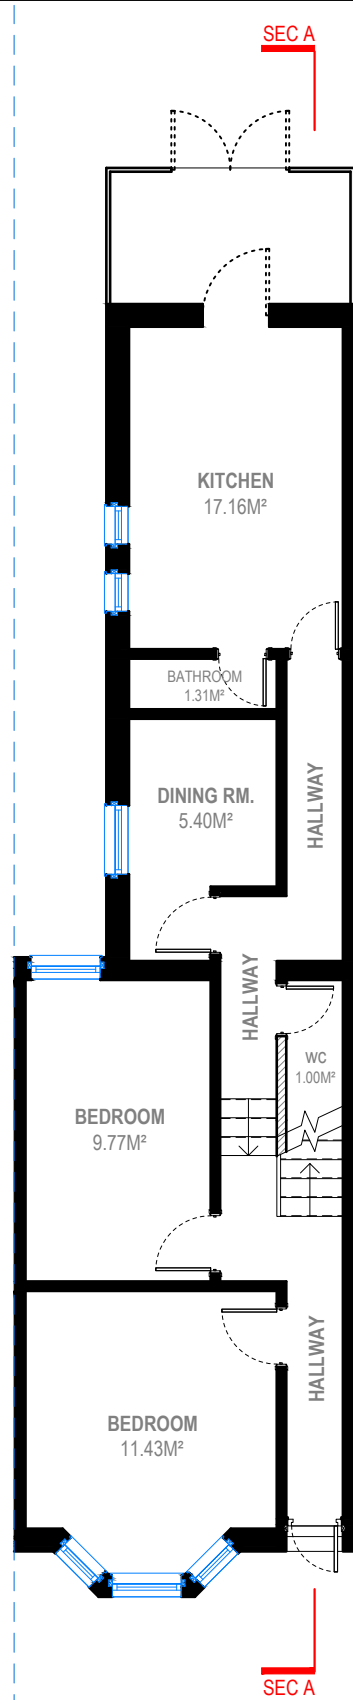


GROUND FLOOR

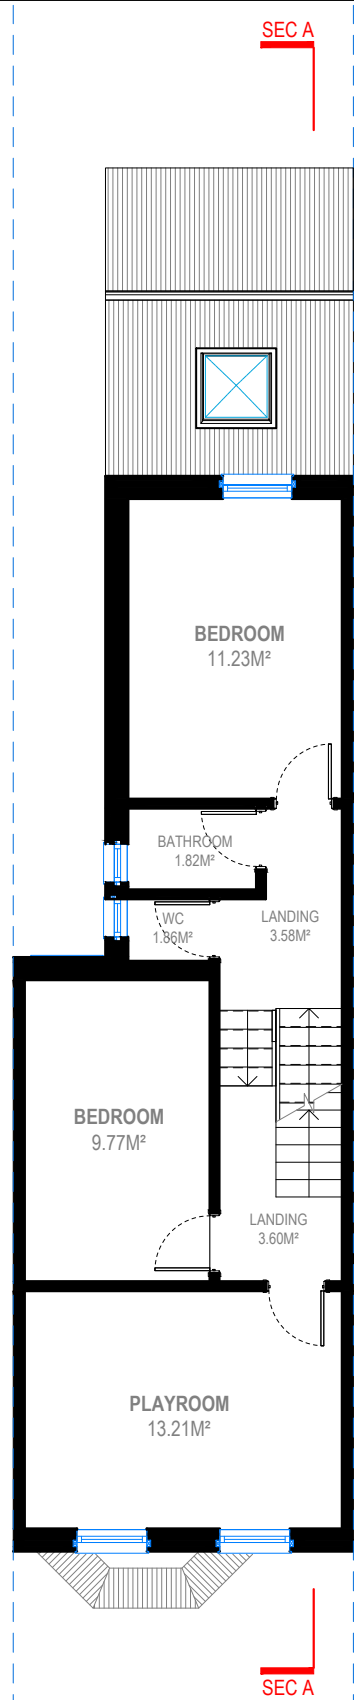

FIRST FLOOR

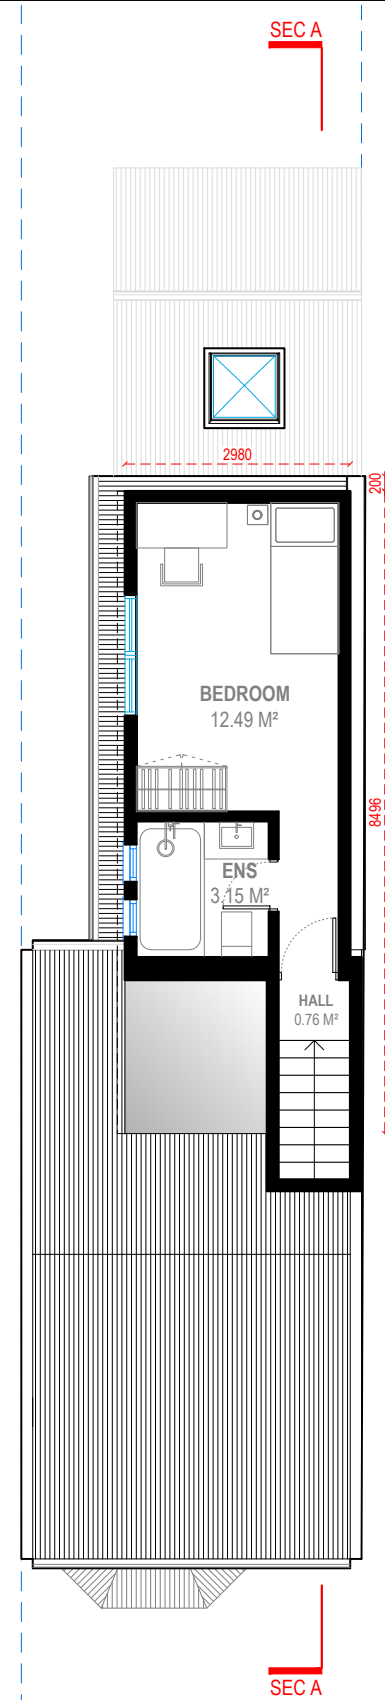

LOFT PLAN

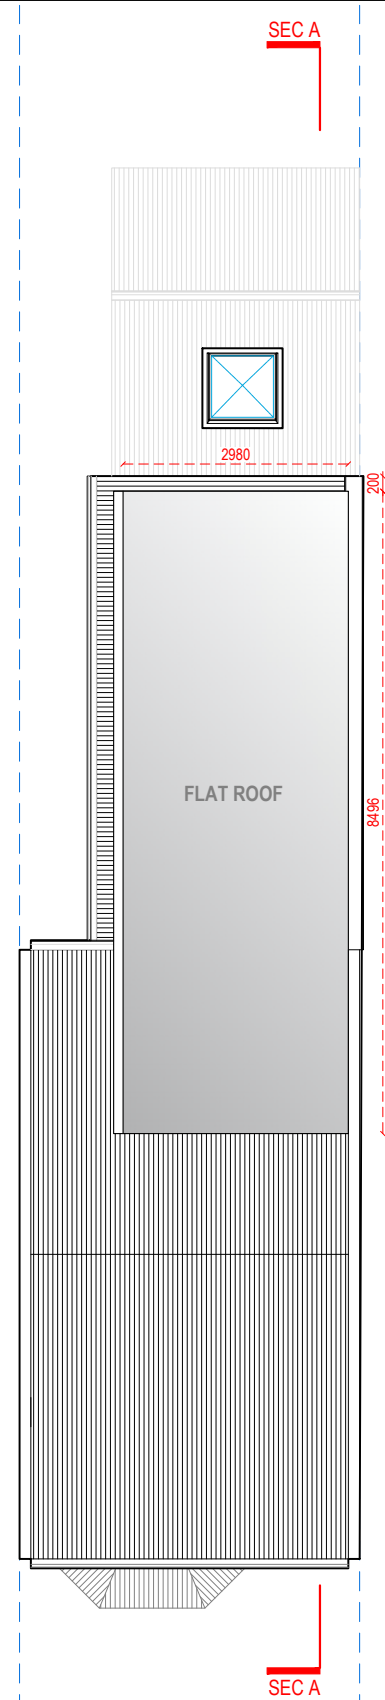

ROOF PLAN



Address - Unit 4, Grosvenor Way, London E5 9ND
Phone - 020 3781 8008
E-mail - office@redwoodsprojects.co.uk
Web - www.redwoodsprojects.co.uk


Any errors on Dimensions to be reported to the Architect prior to commencement of Works.
Dimensions and areas are based on survey information.
This drawing is copyright © Redwoods Projects.
All dimensions to be checked on site Prior work.

REFERENCE: 131 FAIRVIEW ROAD, LONDON N15 6TS, UK

TITLE: PROPOSED DRAWINGS
FLOOR PLANS

PROJECT No 2167 DATE: 28-03-2024

SHEET No **P 01**

 


0 1 2 5m scale 1:100 @A3


NOTES:

DRAWN BY **PJDV**

EDITED BY

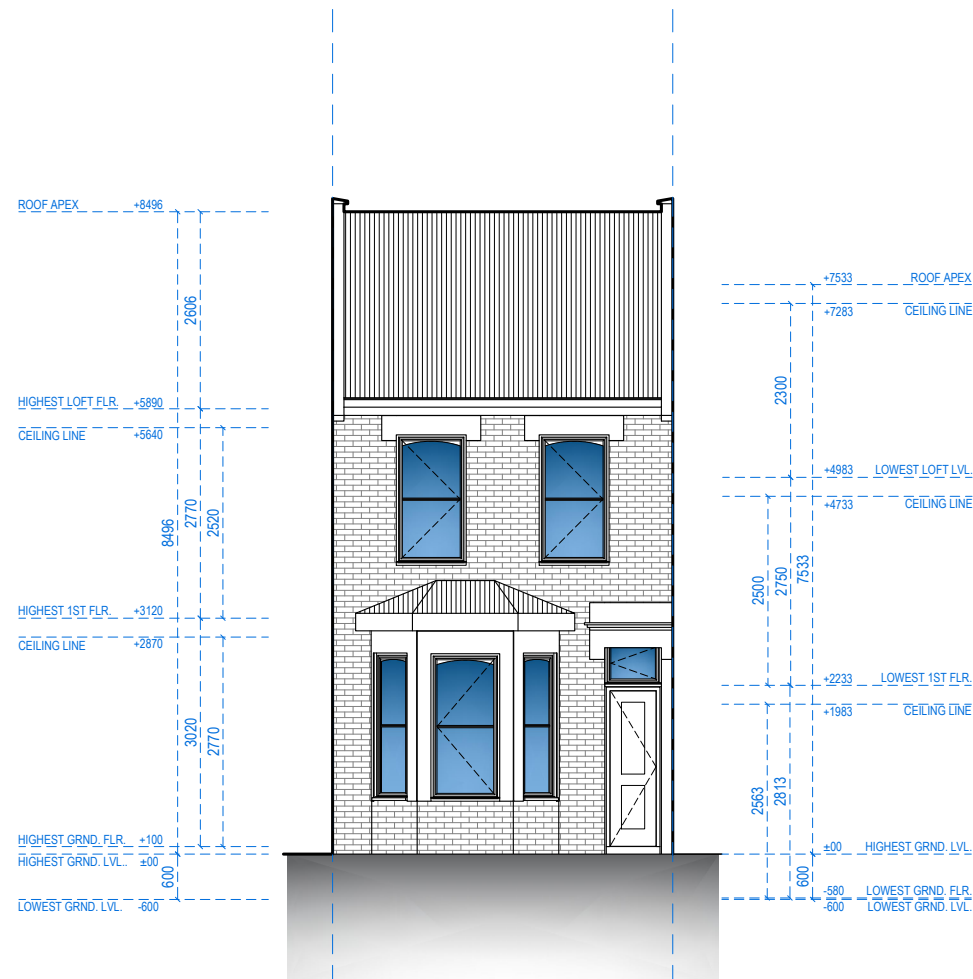

FRONT ELEVATION

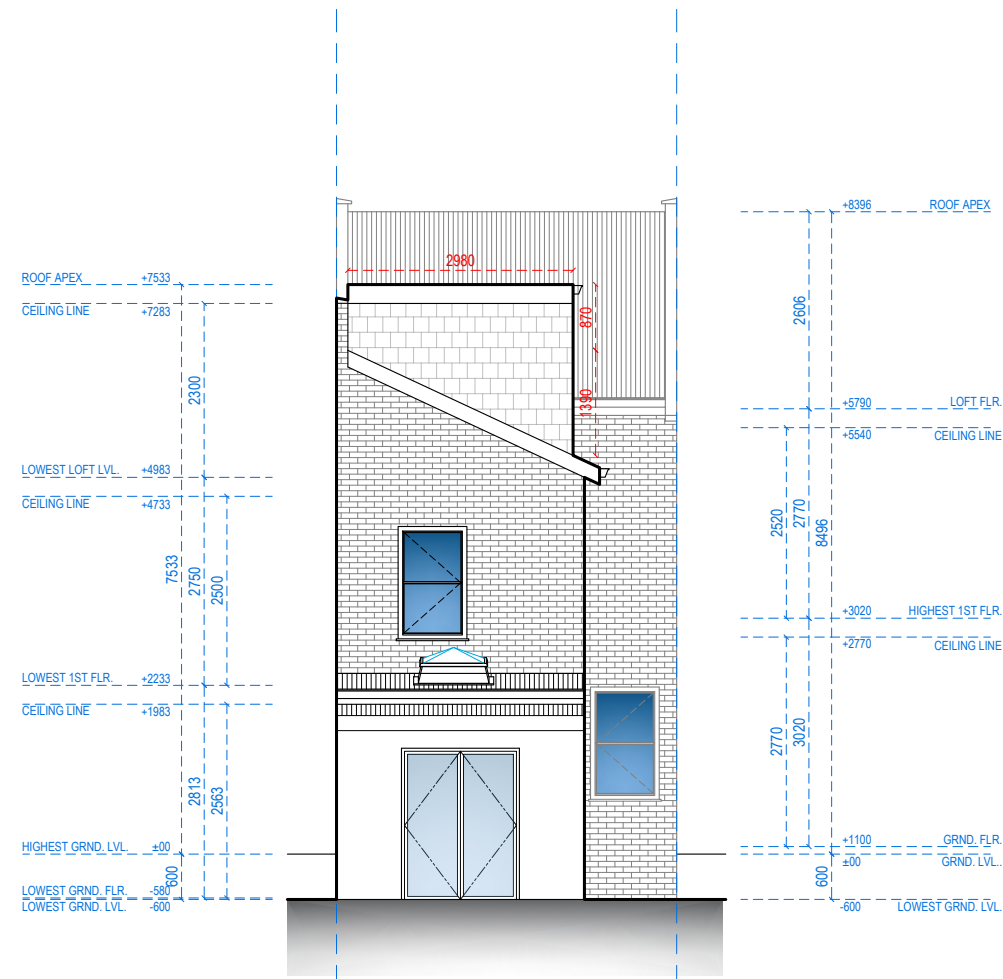

REAR ELEVATION



Address - Unit 4, Grosvenor Way, London E5 9ND
Phone - 020 3781 8008
E-mail - office@redwoodsprojects.co.uk
Web - www.redwoodsprojects.co.uk

Any errors on Dimensions to be reported to the Architect prior to commencement of Works.
Dimensions and areas are based on survey information.
This drawing is copyright © Redwoods Projects.
All dimensions to be checked on site Prior work.

REFERENCE: 131 FAIRVIEW ROAD, LONDON N15 6TS, UK

TITLE: PROPOSED DRAWINGS
ELEVATIONS

PROJECT No 2167 DATE: 28-03-2024


SHEET No P 02

0 1 2 5m scale 1:100 @A3

NOTES:

DRAWN BY PJDV

EDITED BY

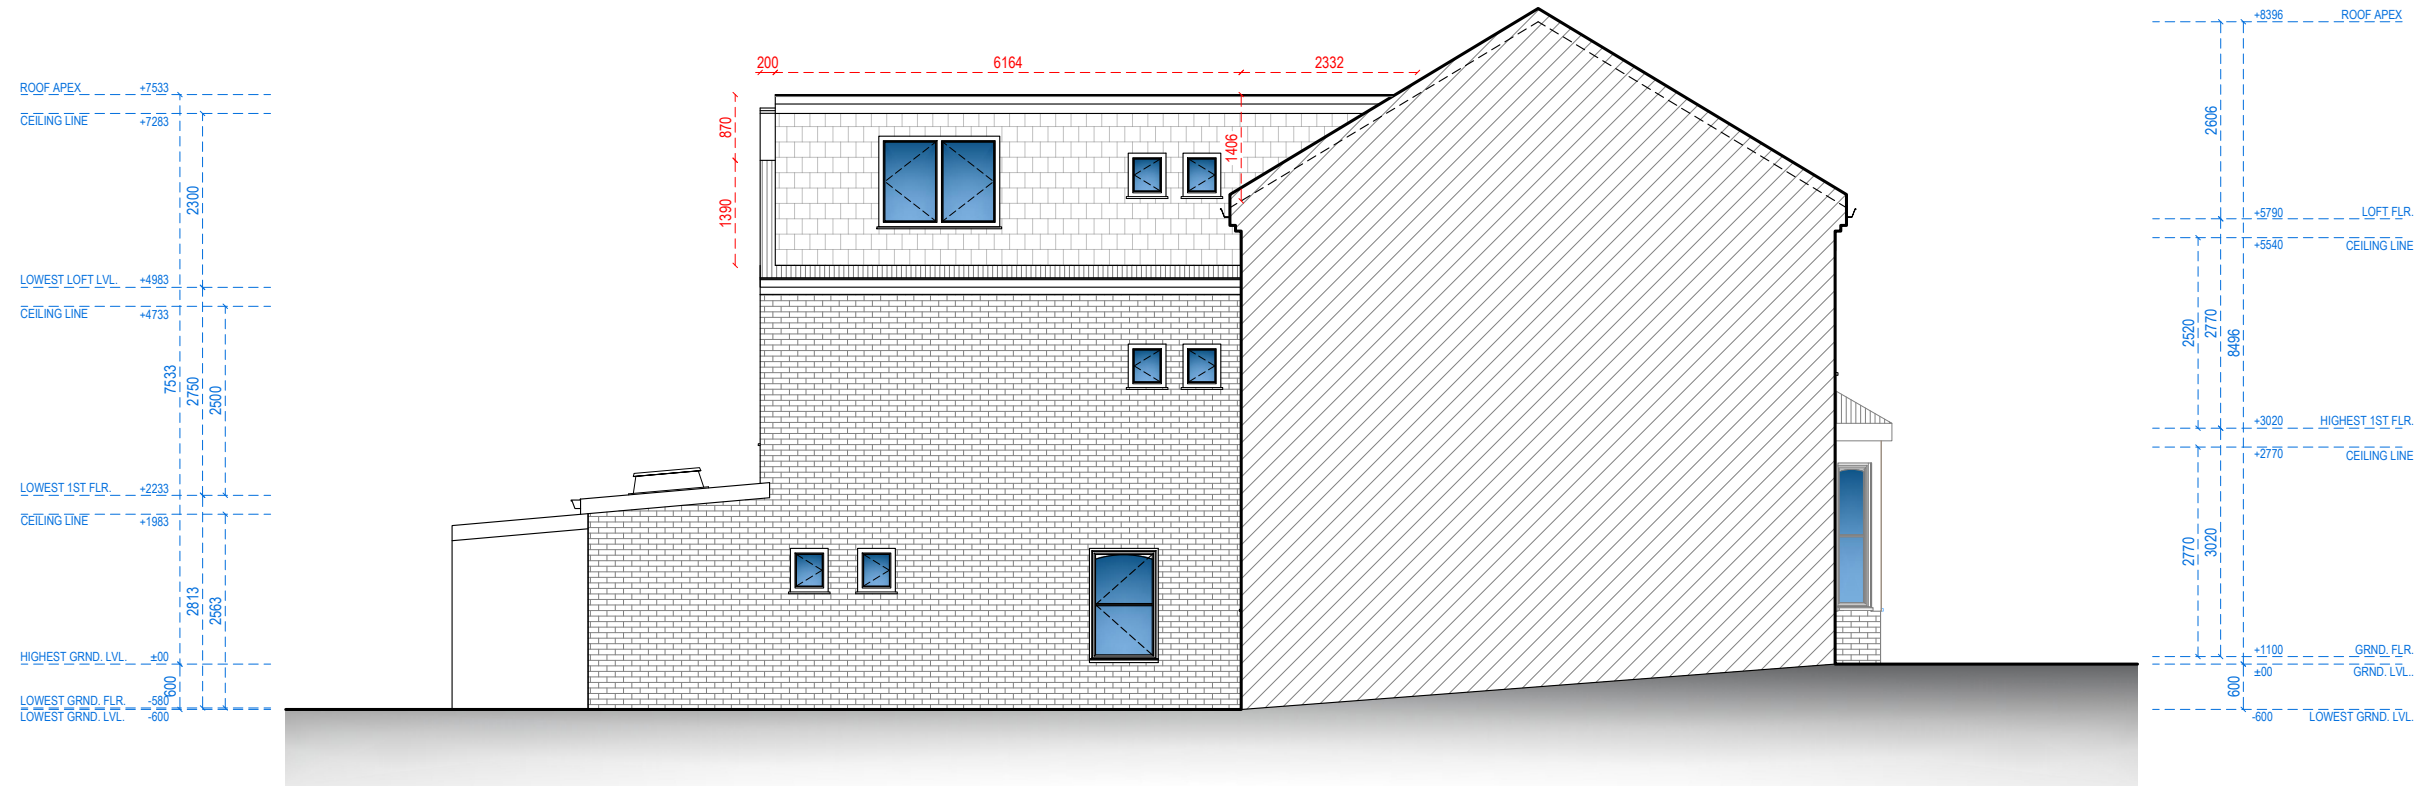

LEFT SIDE ELEVATION






Address - Unit 4, Grosvenor Way, London E5 9ND
Phone - 020 3781 8008
E-mail - office@redwoodsprojects.co.uk
Web - www.redwoodsprojects.co.uk
Any errors on Dimensions to be reported to the Architect prior to commencement of Works.
Dimensions and areas are based on survey information.
This drawing is copyright © Redwoods Projects.
All dimensions to be checked on site Prior work.

REFERENCE: 131 FAIRVIEW ROAD, LONDON N15 6TS, UK	
TITLE: PROPOSED DRAWINGS ELEVATION	
PROJECT No 2167	DATE: 28-03-2024
SHEET No P 03	

0 1 2 5m scale 1:100 @A3

NOTES:	
DRAWN BY PJDV	EDITED BY

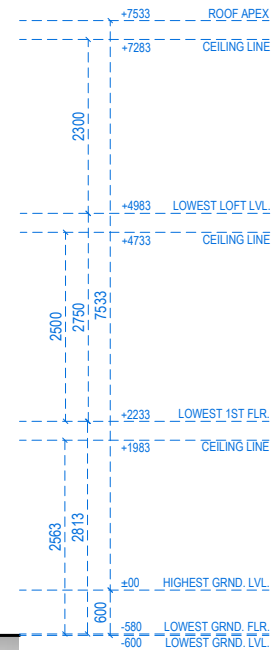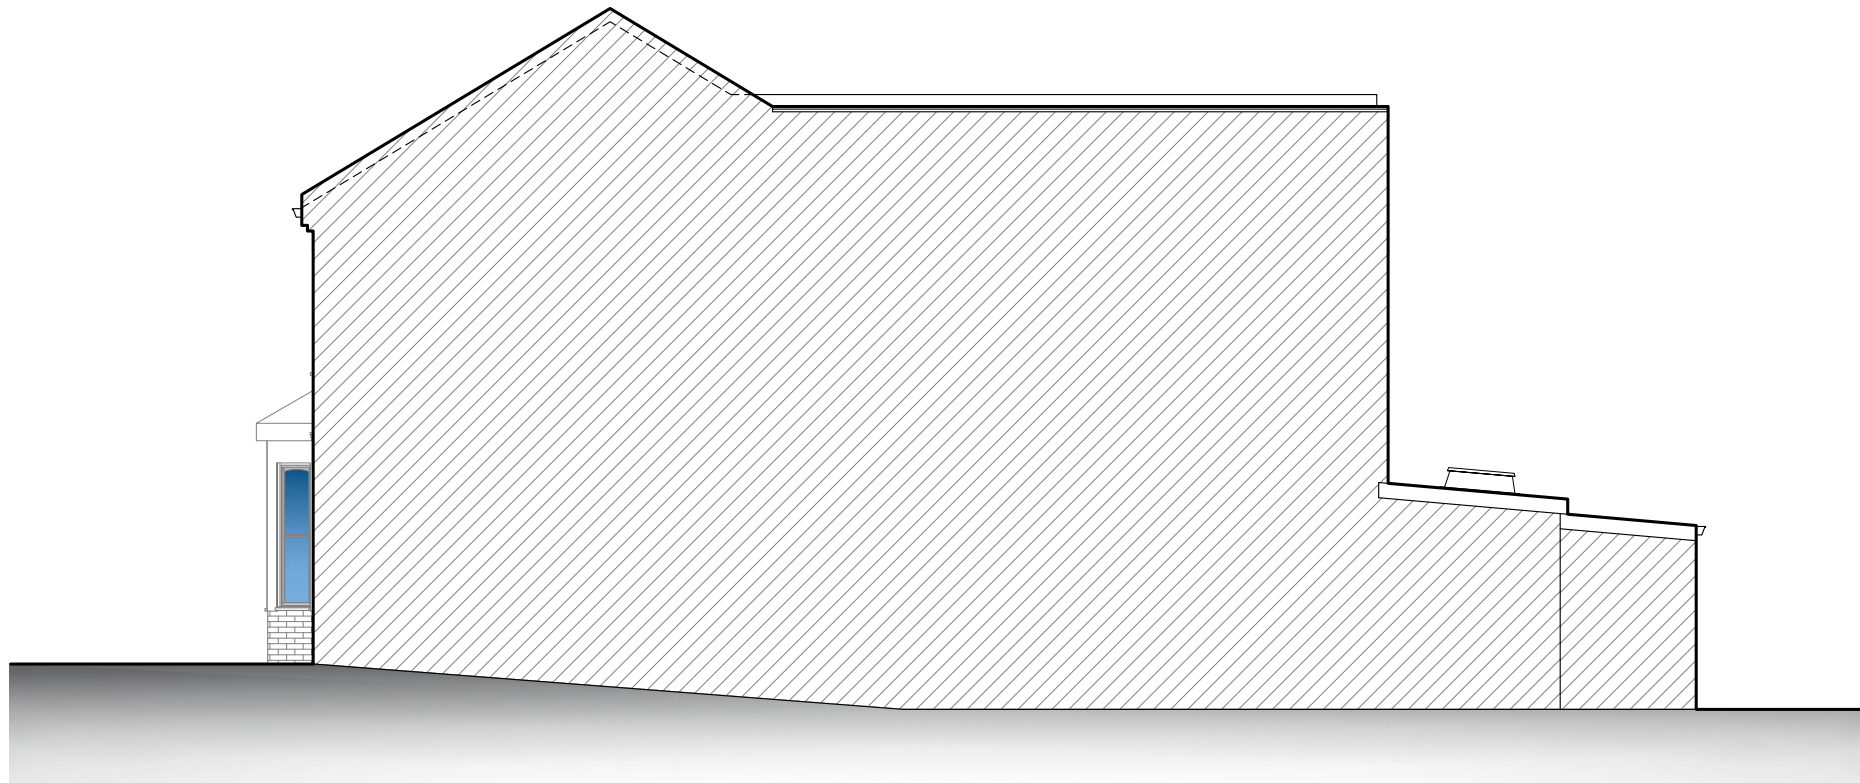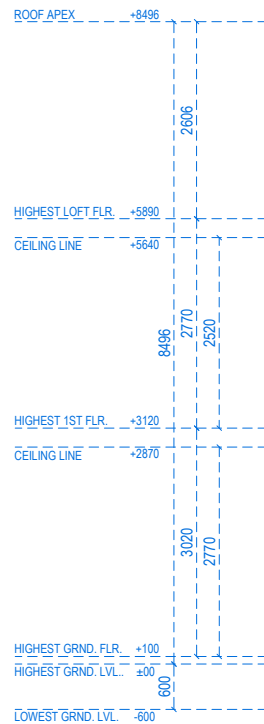

RIGHT SIDE ELEVATION



Address - Unit 4, Grosvenor Way, London E5 9ND
Phone - 020 3781 8008
E-mail - office@redwoodsprojects.co.uk
Web - www.redwoodsprojects.co.uk

Any errors on Dimensions to be reported to the Architect prior to commencement of Works.
Dimensions and areas are based on survey information.
This drawing is copyright © Redwoods Projects.
All dimensions to be checked on site Prior work.

REFERENCE: 131 FAIRVIEW ROAD, LONDON N15 6TS, UK

TITLE: PROPOSED DRAWINGS
ELEVATION

PROJECT No: 2167
DATE: 28-03-2024


SHEET No: P 04

0 1 2 5m scale 1:100 @A3


NOTES:

DRAWN BY: PJDV


EDITED BY:

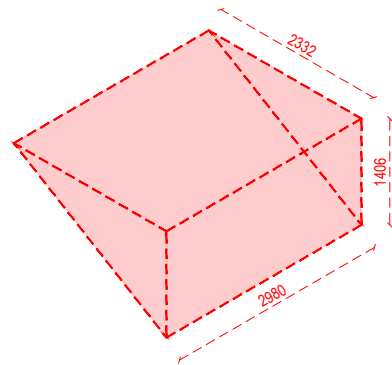

$V1 = L \times W \times H \times (\frac{1}{2})$
 $V1 = 2.980 \times 2.332 \times 1.406 \times (\frac{1}{2})$
 $V1 = 4.885 \text{ m}^3$



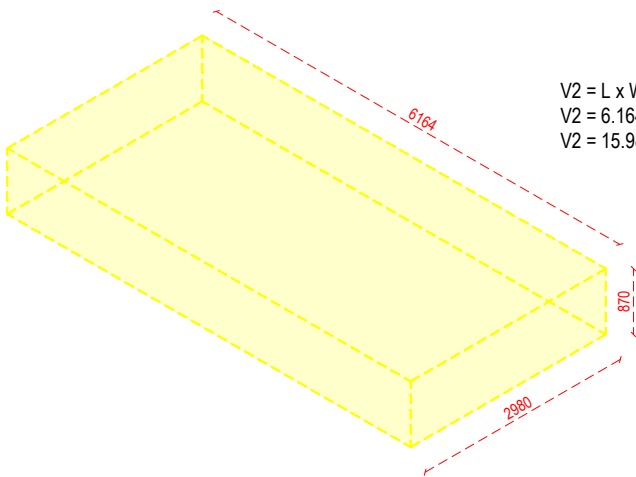


$V2 = L \times W \times H$
 $V2 = 6.164 \times 2.980 \times 0.870$
 $V2 = 15.98 \text{ m}^3$

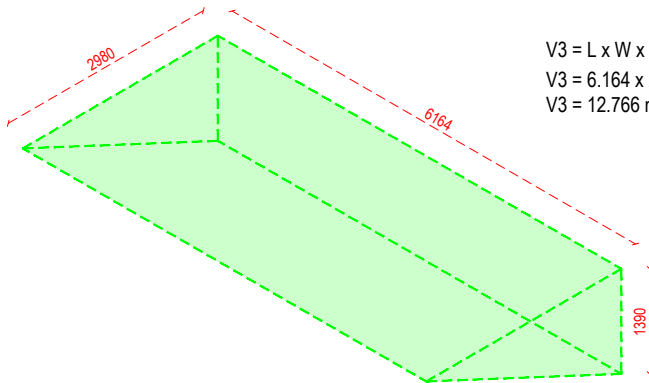

$V3 = L \times W \times H \times (\frac{1}{2})$
 $V3 = 6.164 \times 2.980 \times 1.390 \times (\frac{1}{2})$
 $V3 = 12.766 \text{ m}^3$

OUTRIGGER DORMER
 $V = V1 + V2 + V3$
 $V = 4.885 + 15.980 + 12.766$
 $V = 33.631 \text{ m}^3$

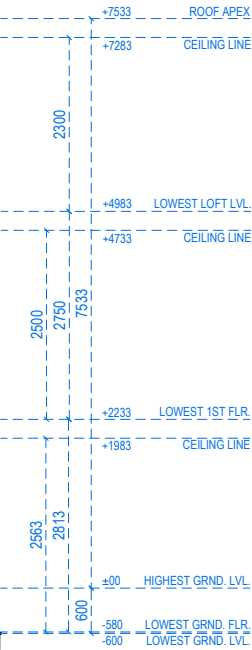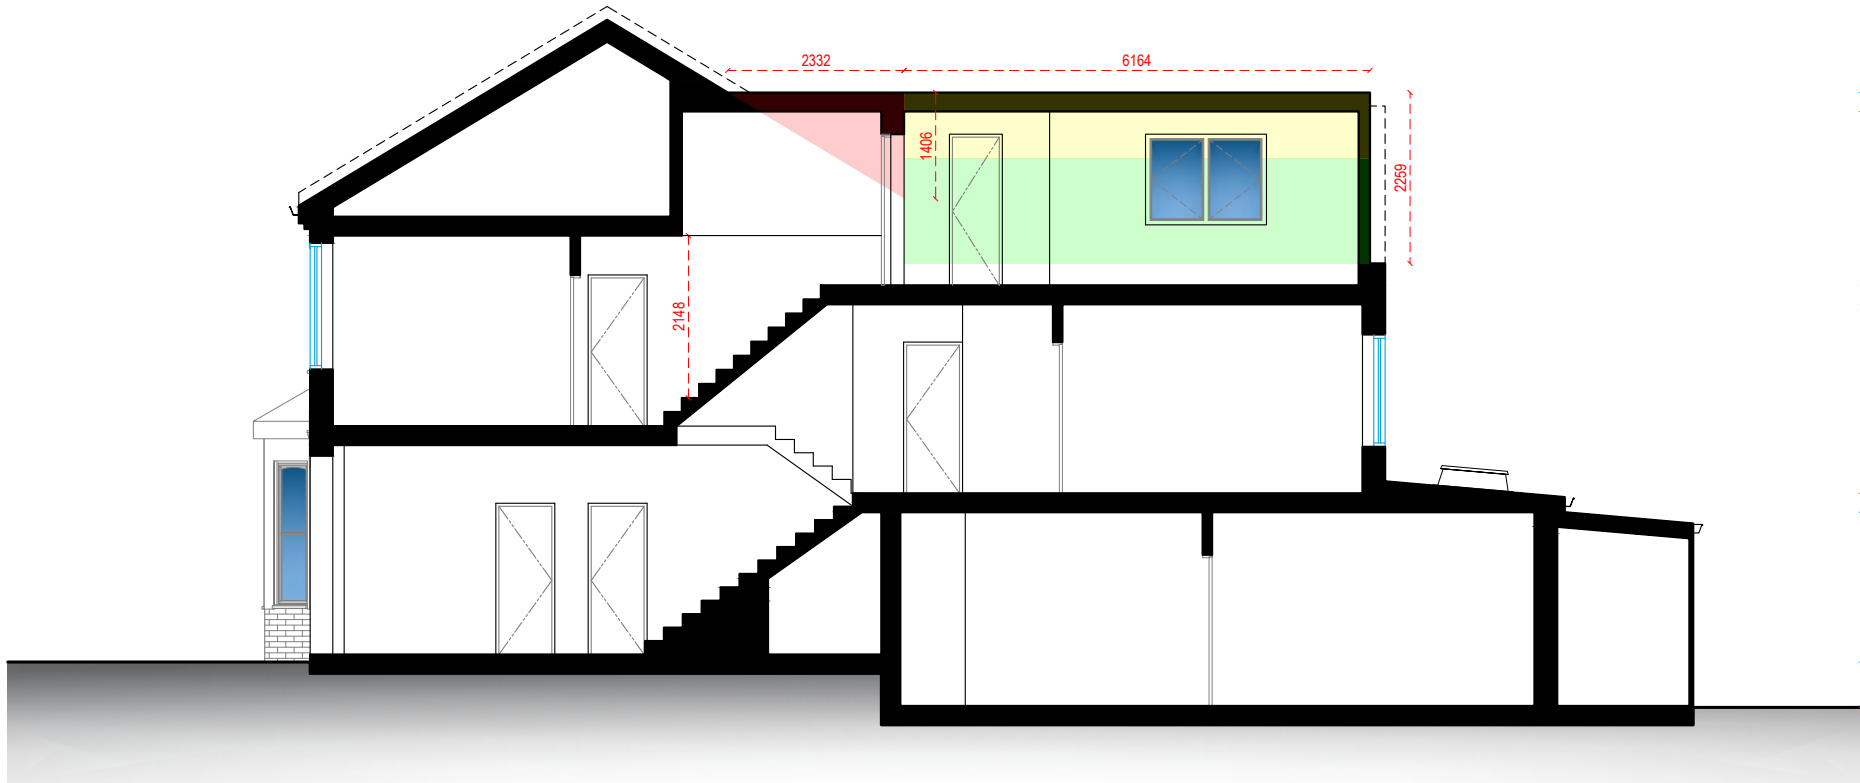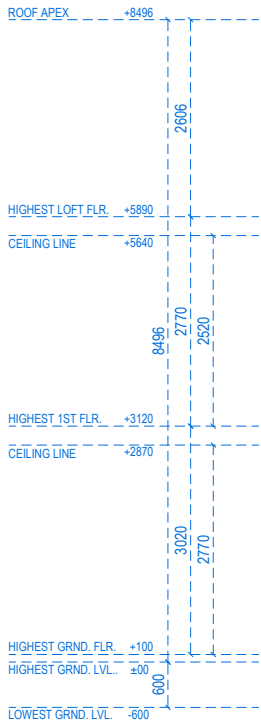


SECTION A-A



Address - Unit 4, Grosvenor Way, London E5 9ND
Phone - 020 3781 8008
E-mail - office@redwoodsprojects.co.uk
Web - www.redwoodsprojects.co.uk
Any errors on Dimensions to be reported to the Architect prior to commencement of Works.
Dimensions and areas are based on survey information.
This drawing is copyright © Redwoods Projects.
All dimensions to be checked on site Prior work.

REFERENCE: 131 FAIRVIEW ROAD, LONDON N15 6TS, UK	
TITLE: PROPOSED DRAWINGS SECTION	
PROJECT No 2167	DATE: 28-03-2024
SHEET No P 05	

 

NOTES:	
DRAWN BY PJDV	EDITED BY