


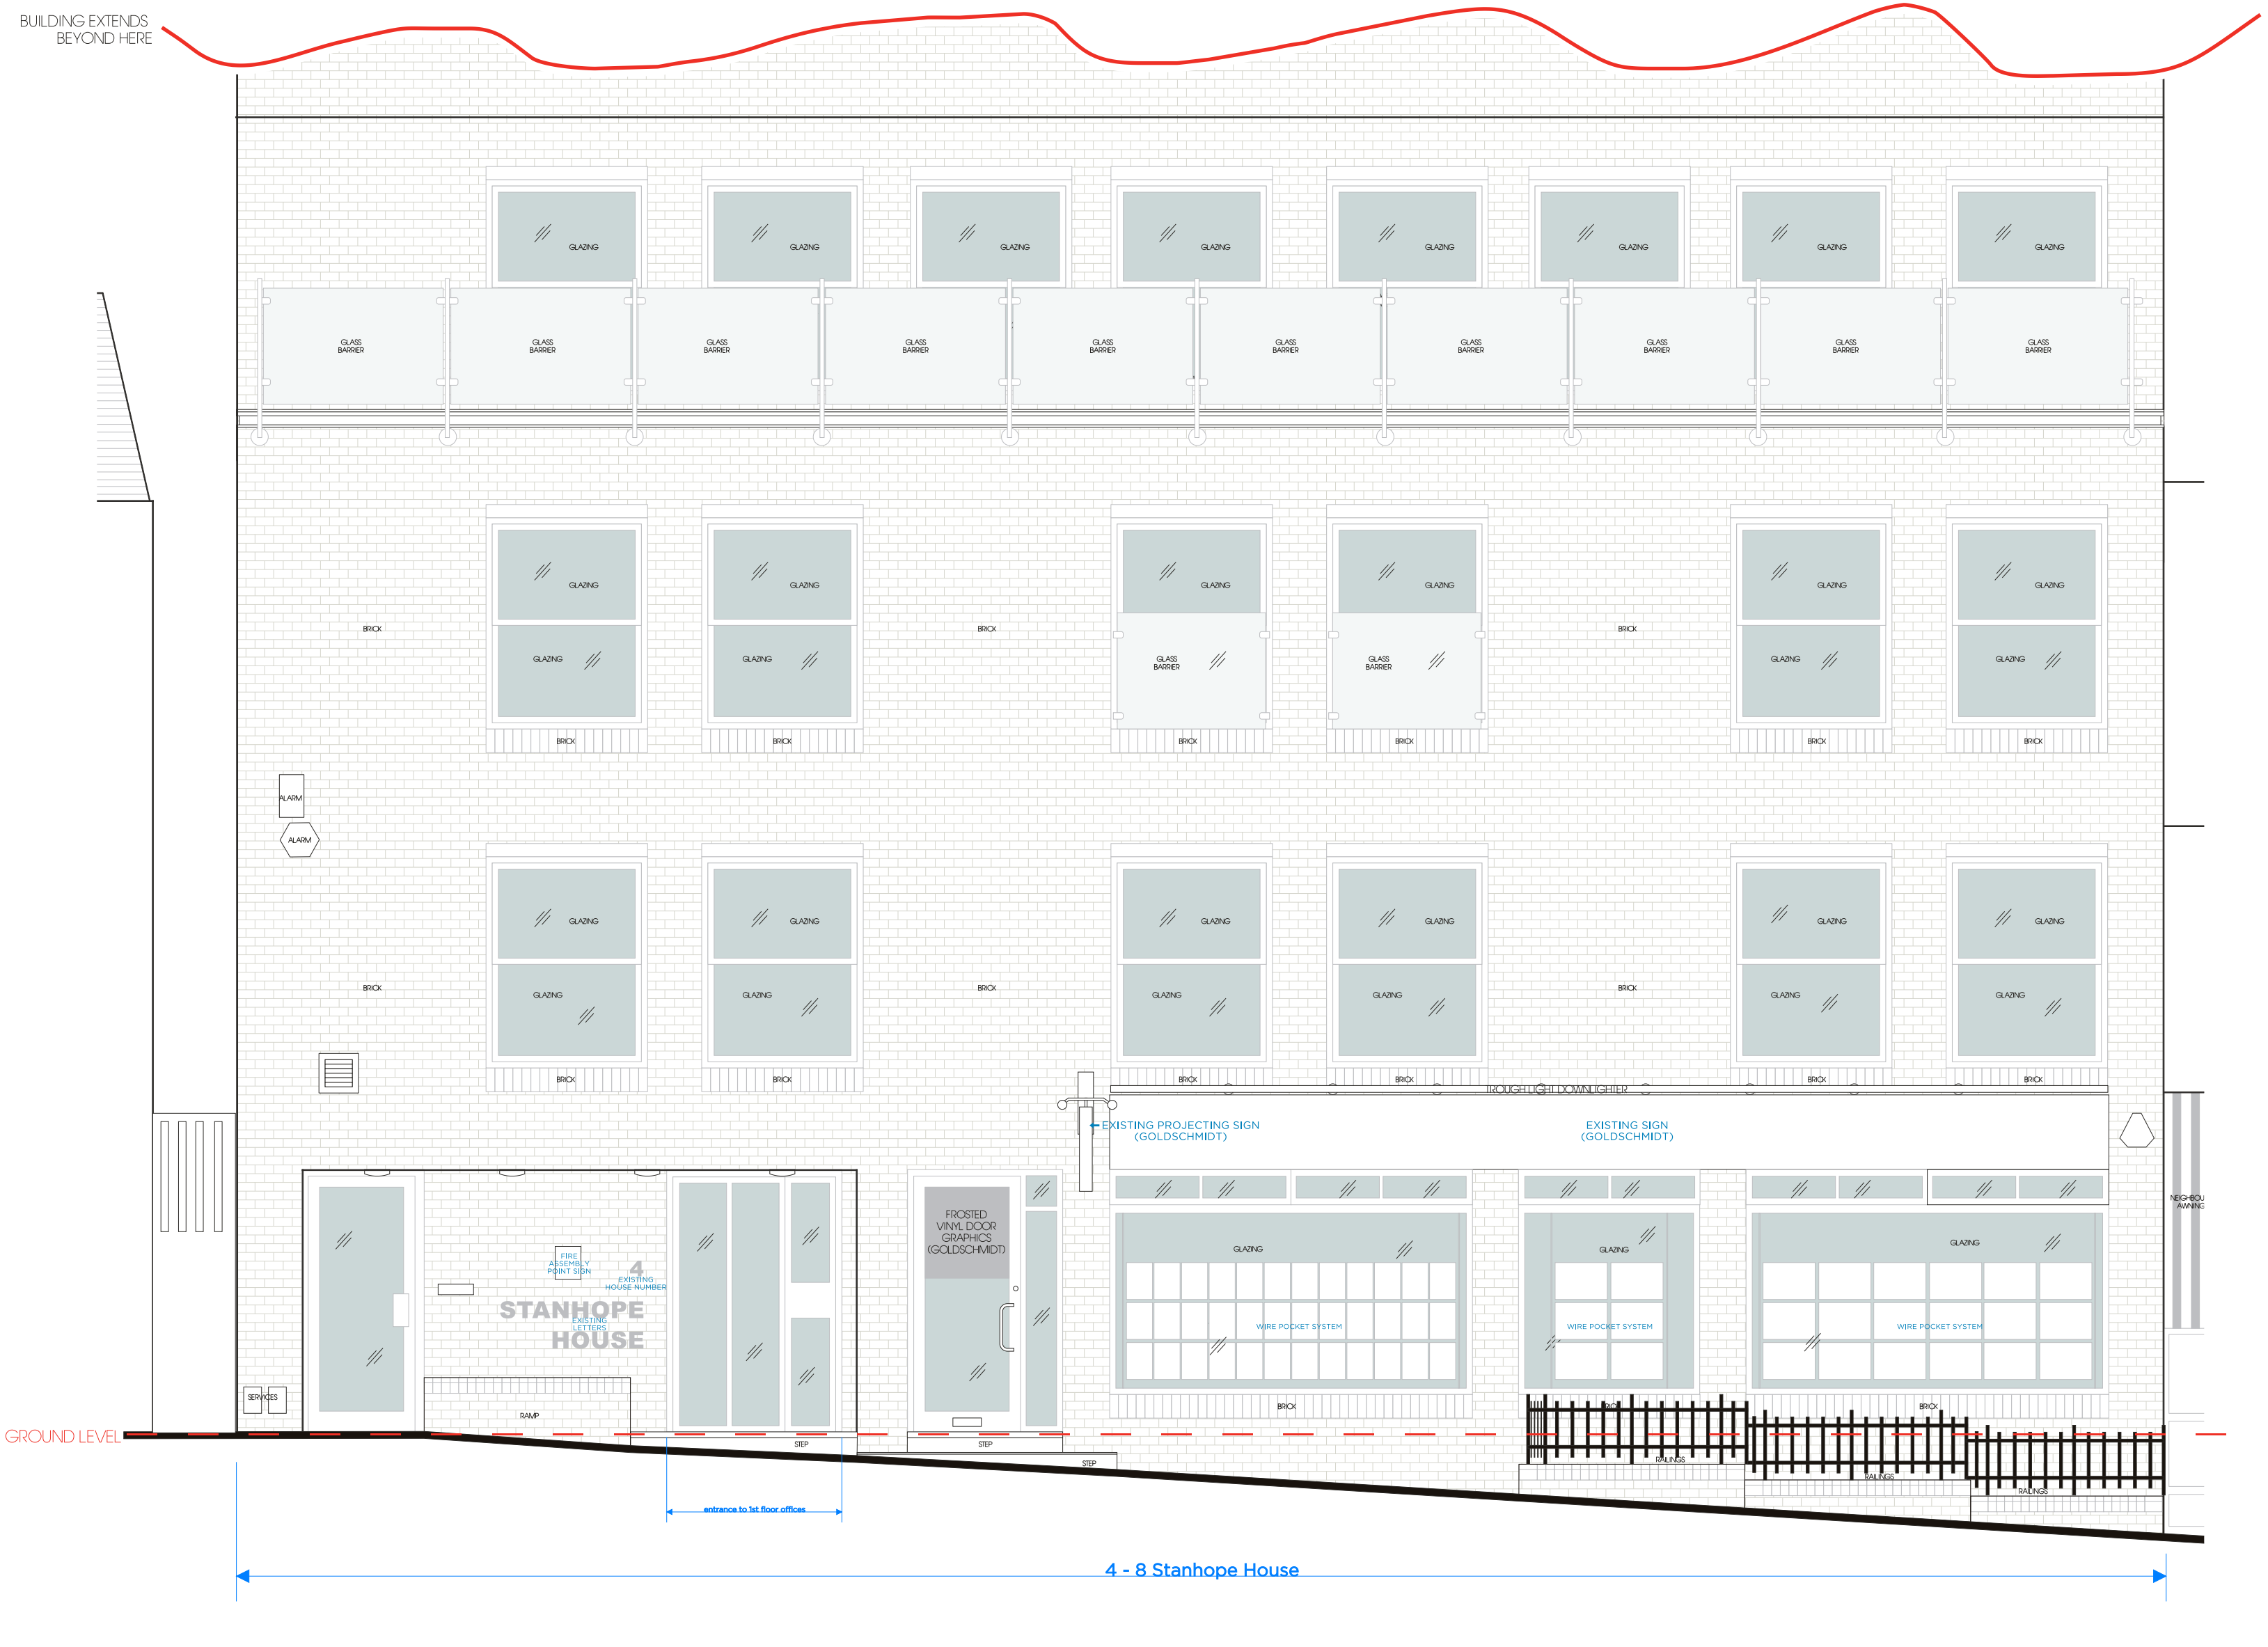

Client:
Angle House

Site Address:
4-8 Stanhope House, Highgate High Street
London, N6 5JL

Drawing:
Existing front elevation

Drawing No.
AHH-01

Drawn by:
T.J.

Scale: 1:50@A2

Version:
B

Date:
26/03/2024

Do not manufacture to this drawing.
A final survey will be required by contractors.
This is for visual purposes only.

Approved by: _____ Date: _____

Signature _____