


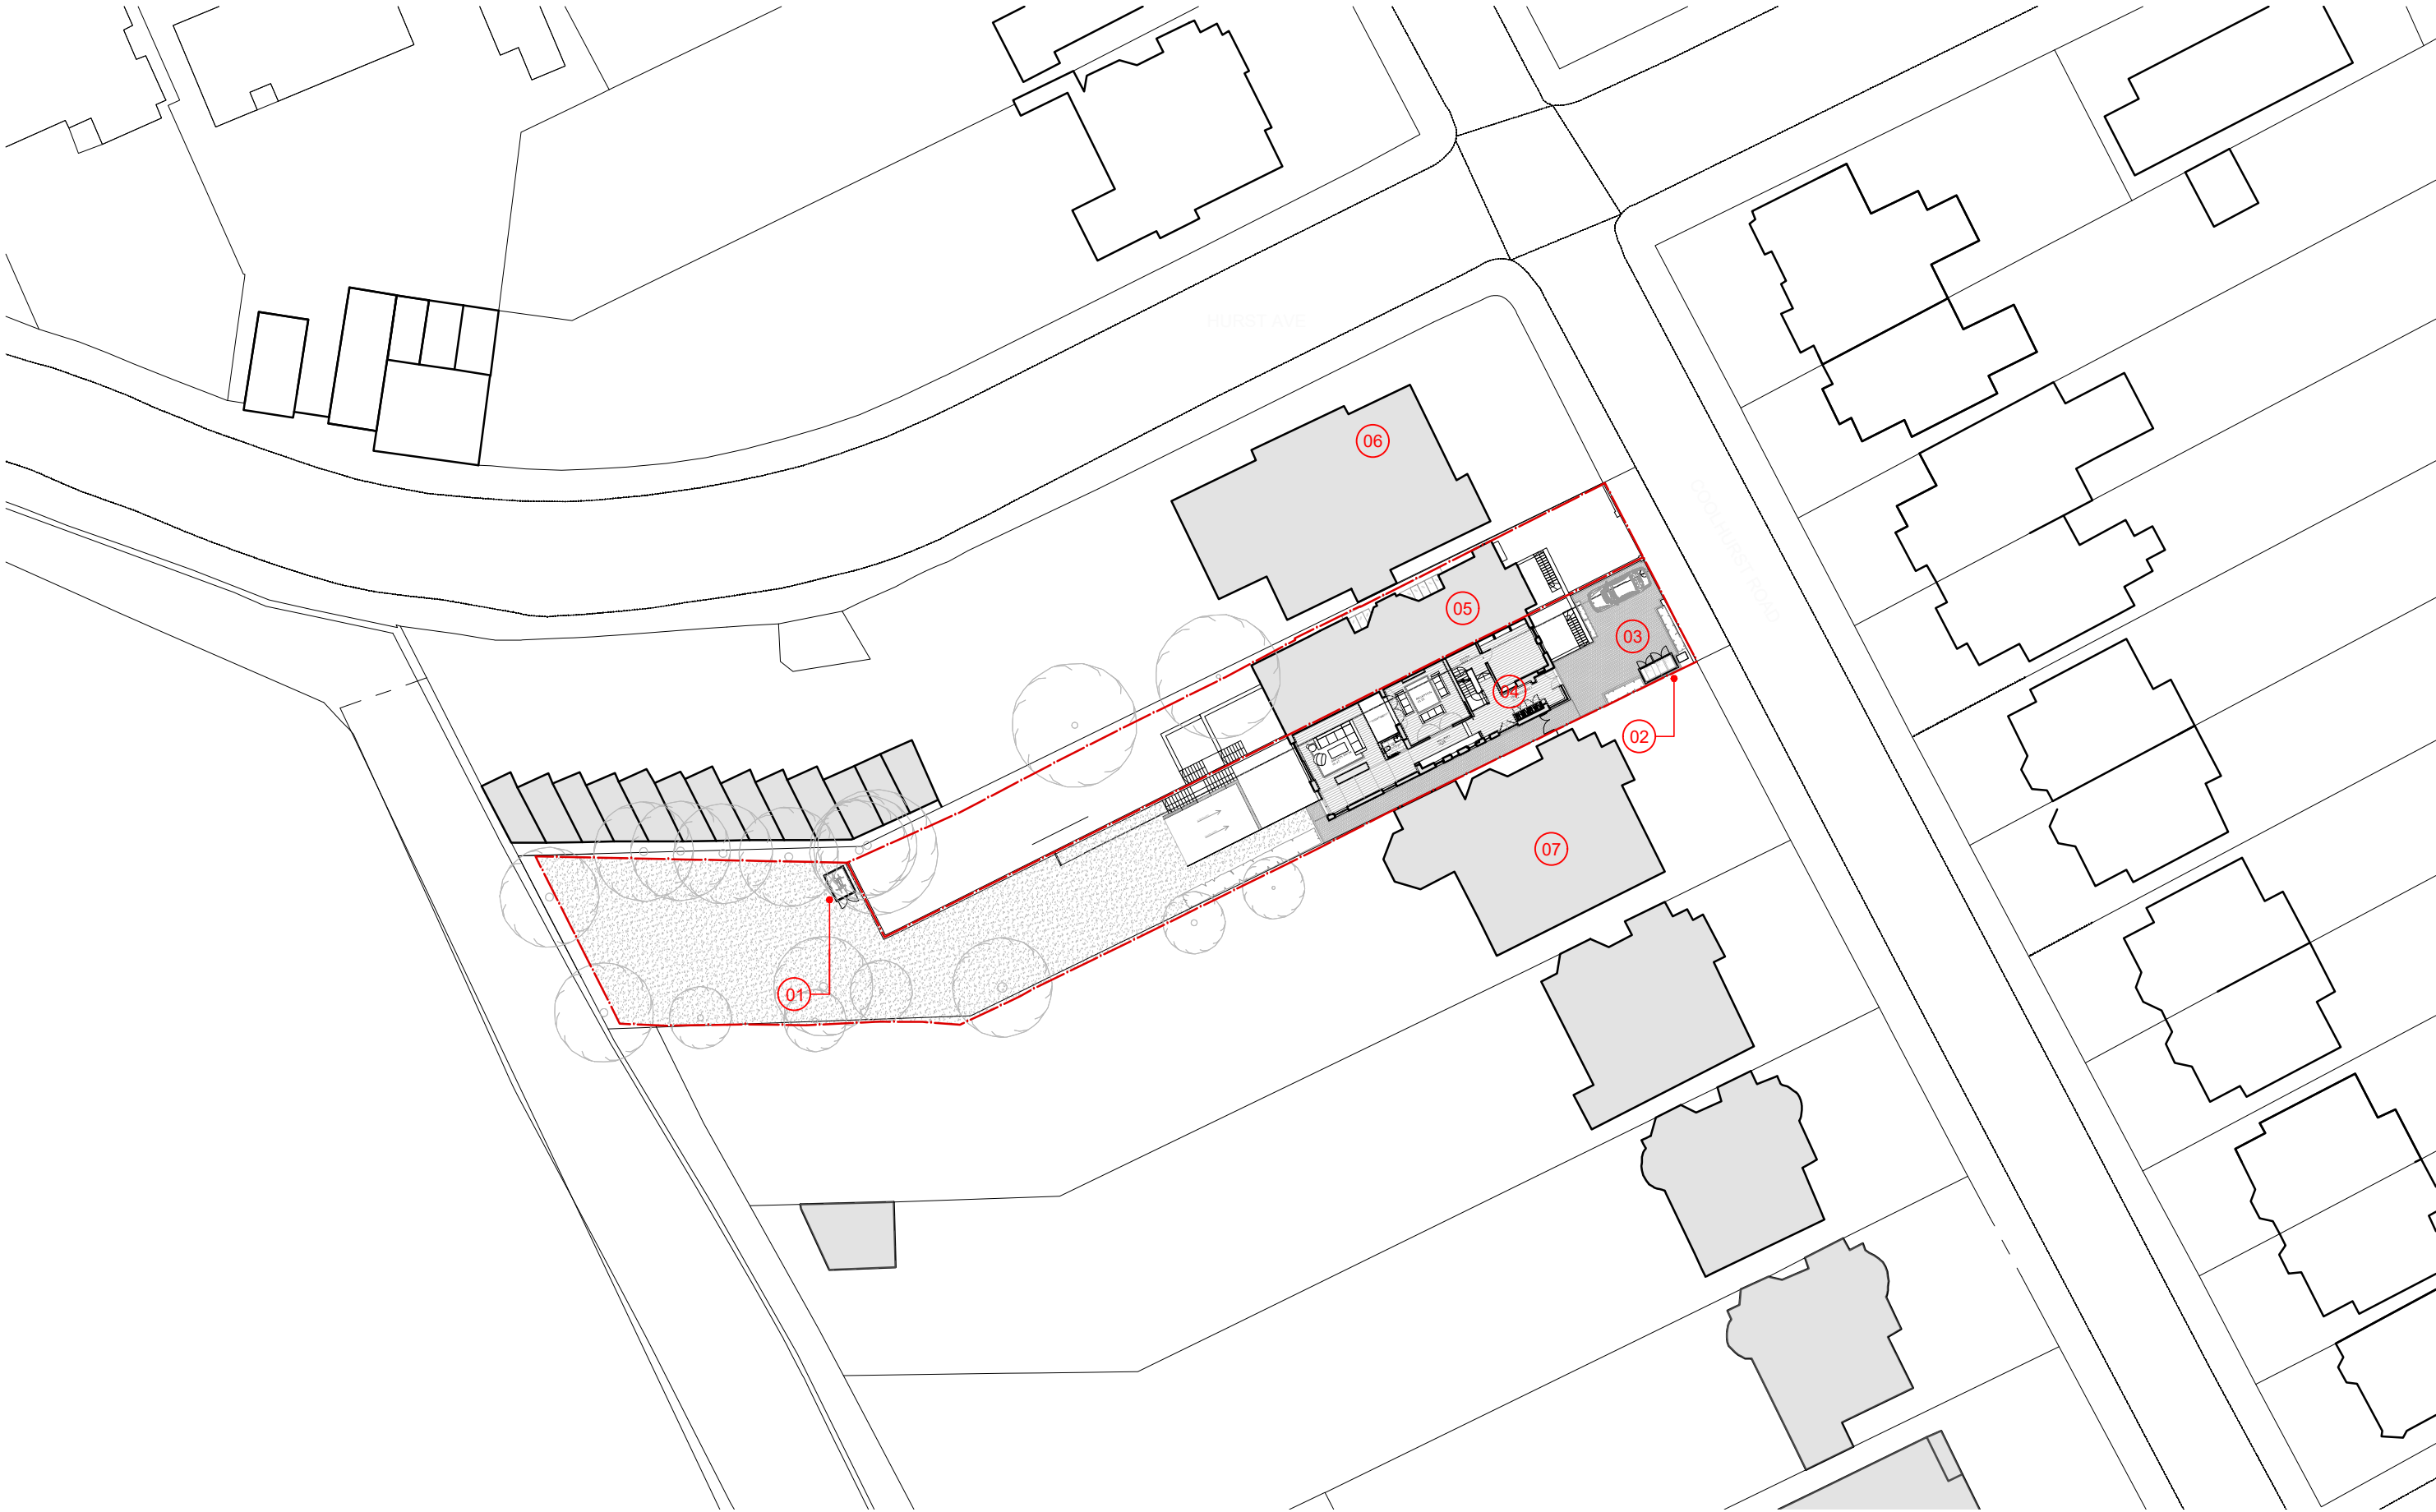


NOTES

- 01 Cycle store located within rear garden for security purposes. Cycle store to be on micropiled base to avoid tree roots and formed from slatted timber battens on timber frame. Refer to drawing 6275_03_505 for details.
- 02 Bin store located within front garden. Bin store to be located on existing concrete base and formed from slated timber battens on timber frame. Refer to drawing 6275_03_500 for details.
- 03 Refer to drawing '312_GA_00' for details of permeable landscaping.
- 04 No.23A Coolhurst Road 'North House'
- 04 No.23 Coolhurst Road 'North House'

- 05 No.23A Coolhurst Road 'North House'
- 06 Hurst Lodge - No.25 Coolhurst Road
- 07 No.21 Coolhurst Road

Rev Date / Info

PLANNING ISSUE - 29/03/2024

 

MARTYN CLARKE
ARCHITECTS

78 CROUCH HILL
LONDON N8 9EE
0207 263 7121
www.mcarchitects.co.uk

Project 23 Coolhurst Road, N8 8EP

Project No.
6275

Date March 2024
Scale / Format 1:500 @ A3

Drawing No.
312_S_03

Drawing Name PROPOSED SITE PLAN
Revision -

PLANNING