






01 EXISTING FRONT ELEVATION 01
Scale 1:50 (@A1 SIZE)

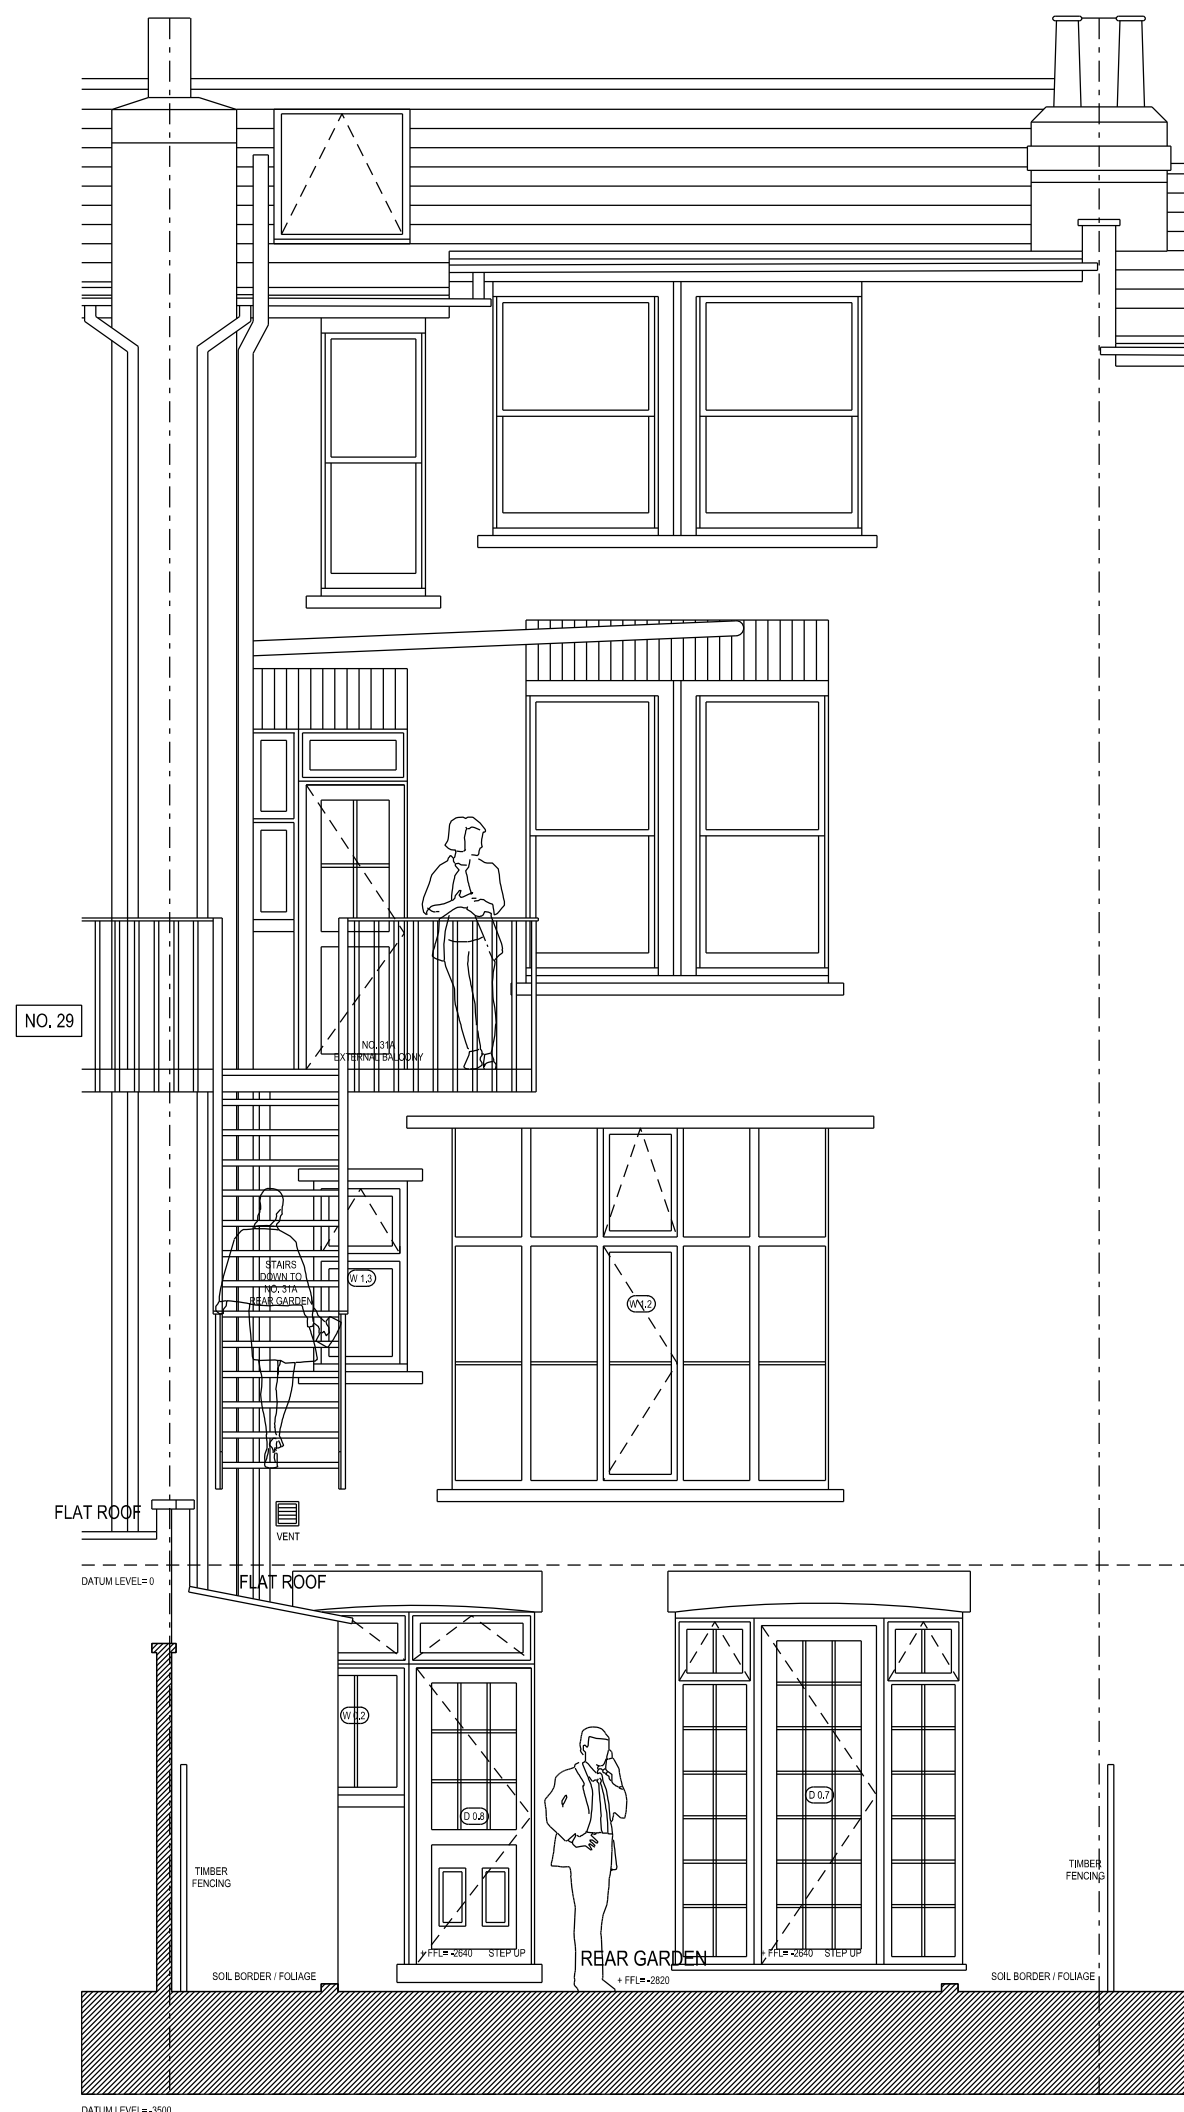


01 EXISTING REAR ELEVATION 02
Scale 1:50 (@A1 SIZE)

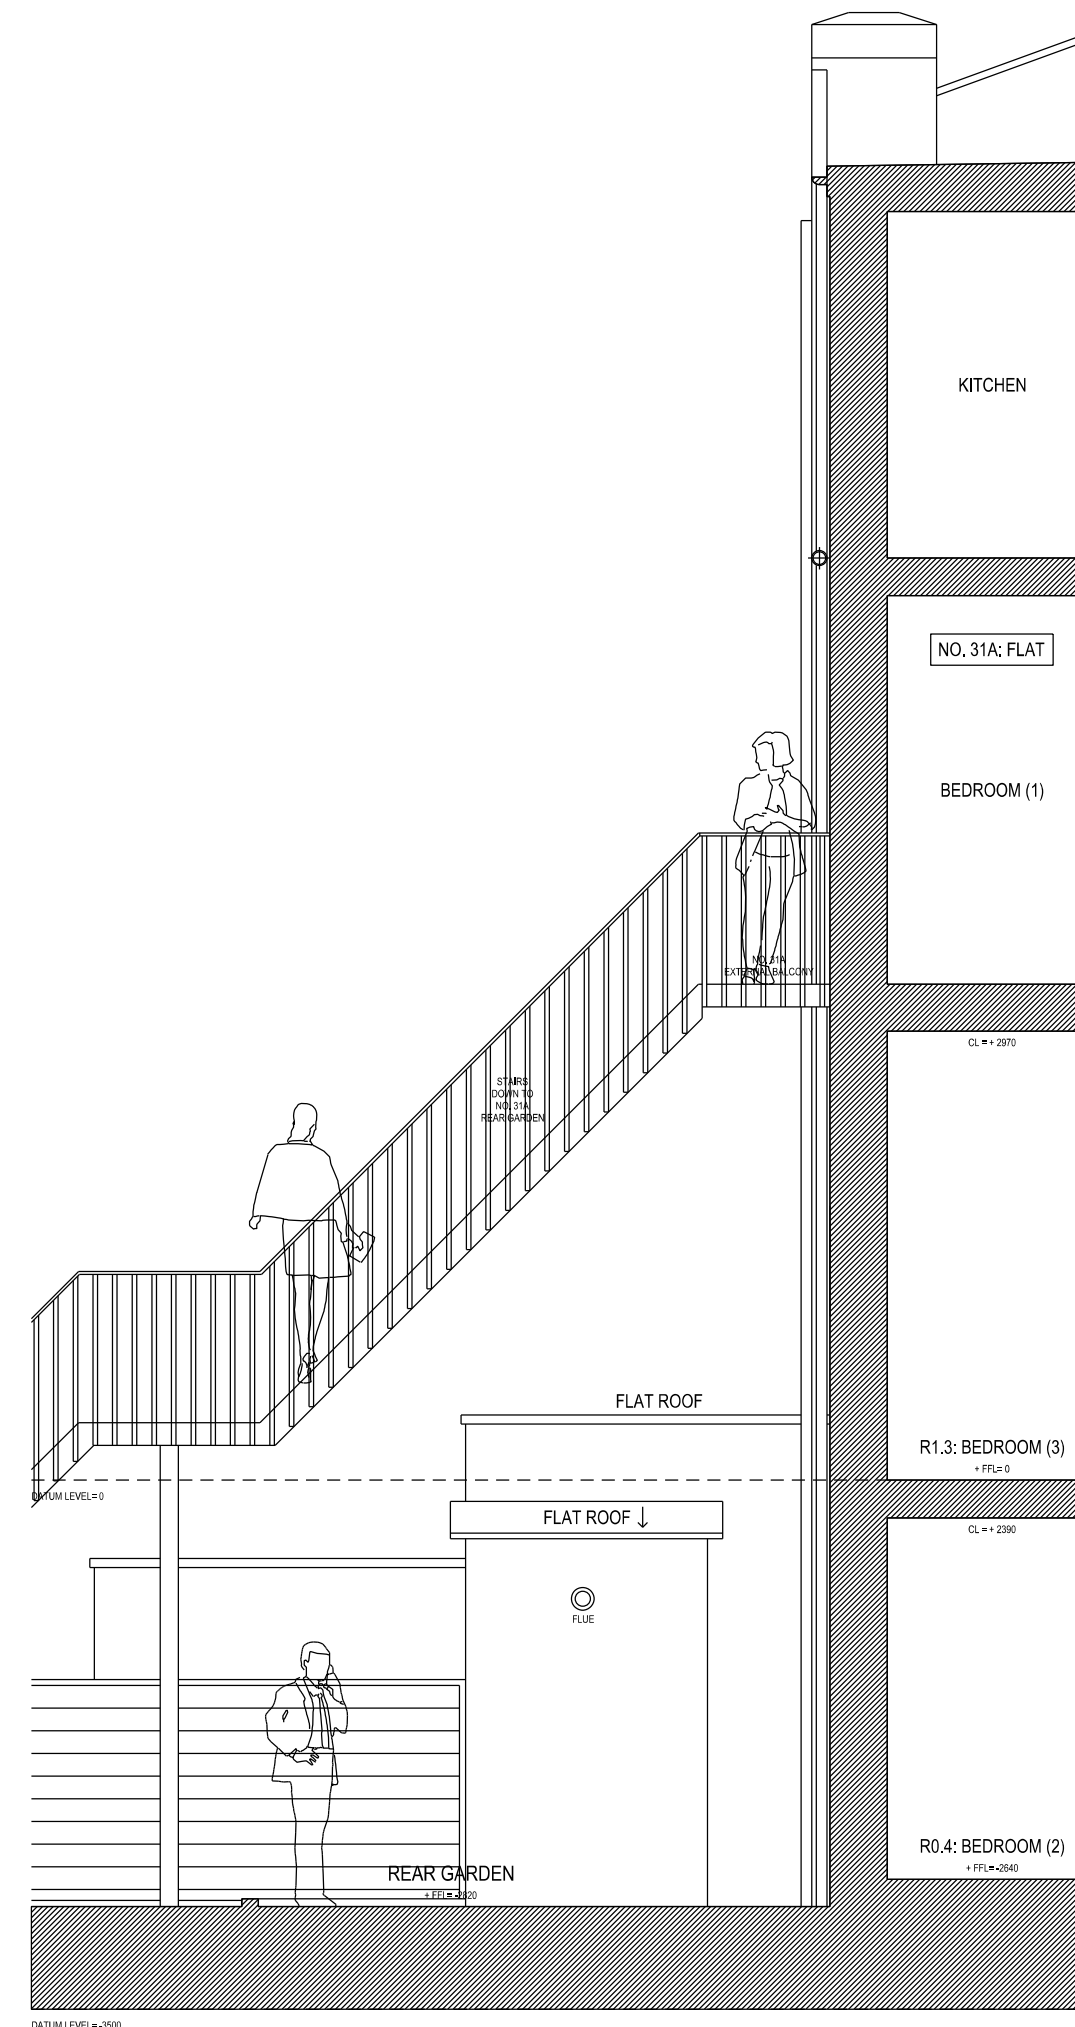



03 EXISTING SIDE ELEVATION / SECTION 03
Scale 1:50 (@A1 SIZE)

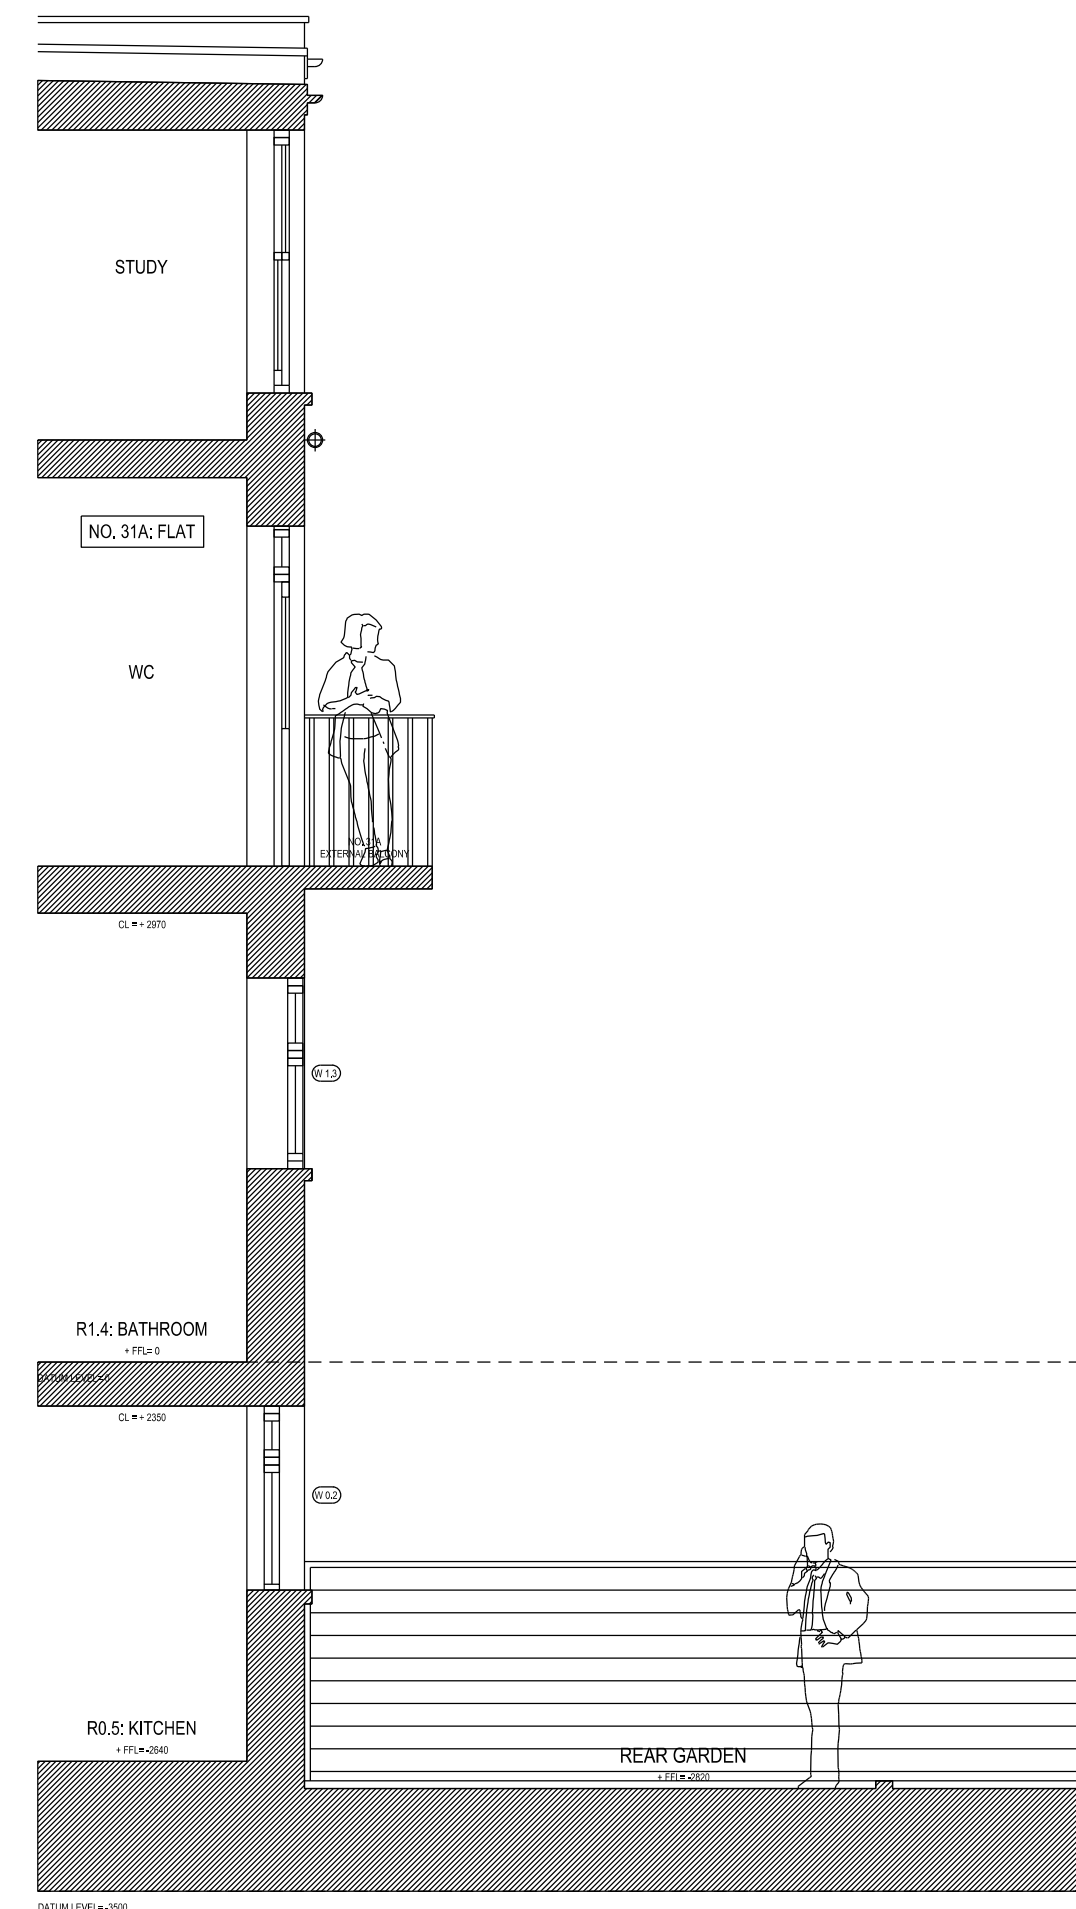

04 EXISTING SIDE ELEVATION / SECTION 04
Scale 1:50 (@A1 SIZE)

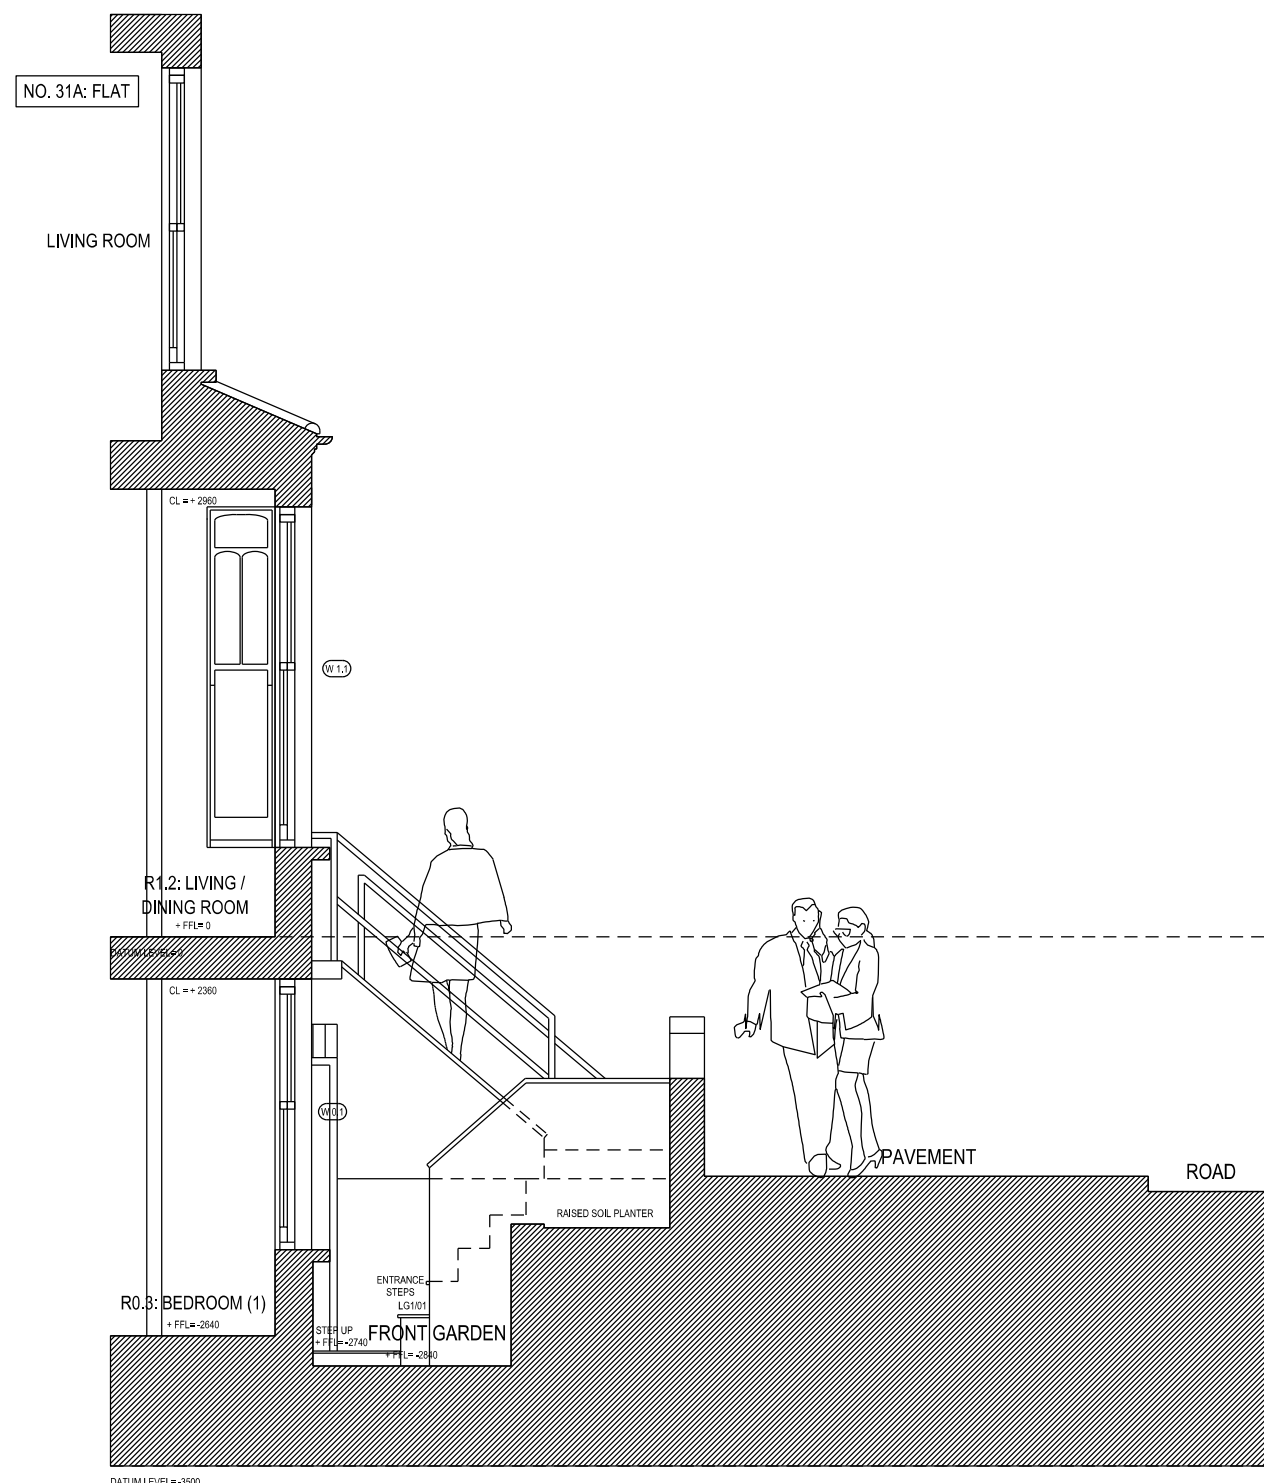

05 EXISTING SIDE ELEVATION / SECTION 05
Scale 1:50 (@A1 SIZE)

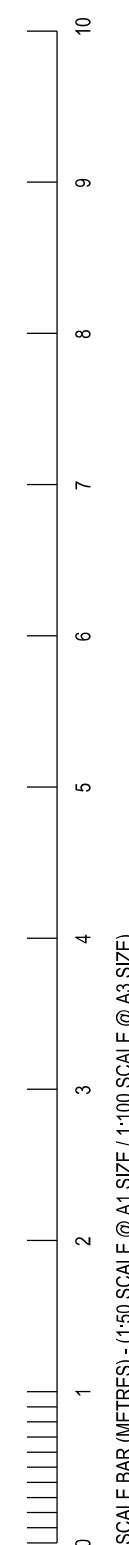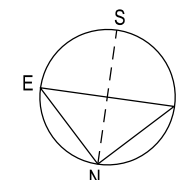

rev	date	reason	by
01	01.04.24	ISSUE FOR PLANNING	SJAS



Unit 6: Masons Yard
177 Westbourne Street t: +44 (0) 1273 201 830
Hove e: steve@searyarchitects.co.uk
East Sussex BN3 5FB w: www.searyarchitects.co.uk

project:	31 Burgoyne Road, London, N4 1AA
client:	Mr J Herbert
dwg title:	Existing Front & Rear Elevations 01 & 02 & Sections 03, 04 & 05
dwg no:	15-02-01
scale:	1:50 (@A1 SIZE)
project no:	0224
date:	01.04.24
status:	PLANNING