




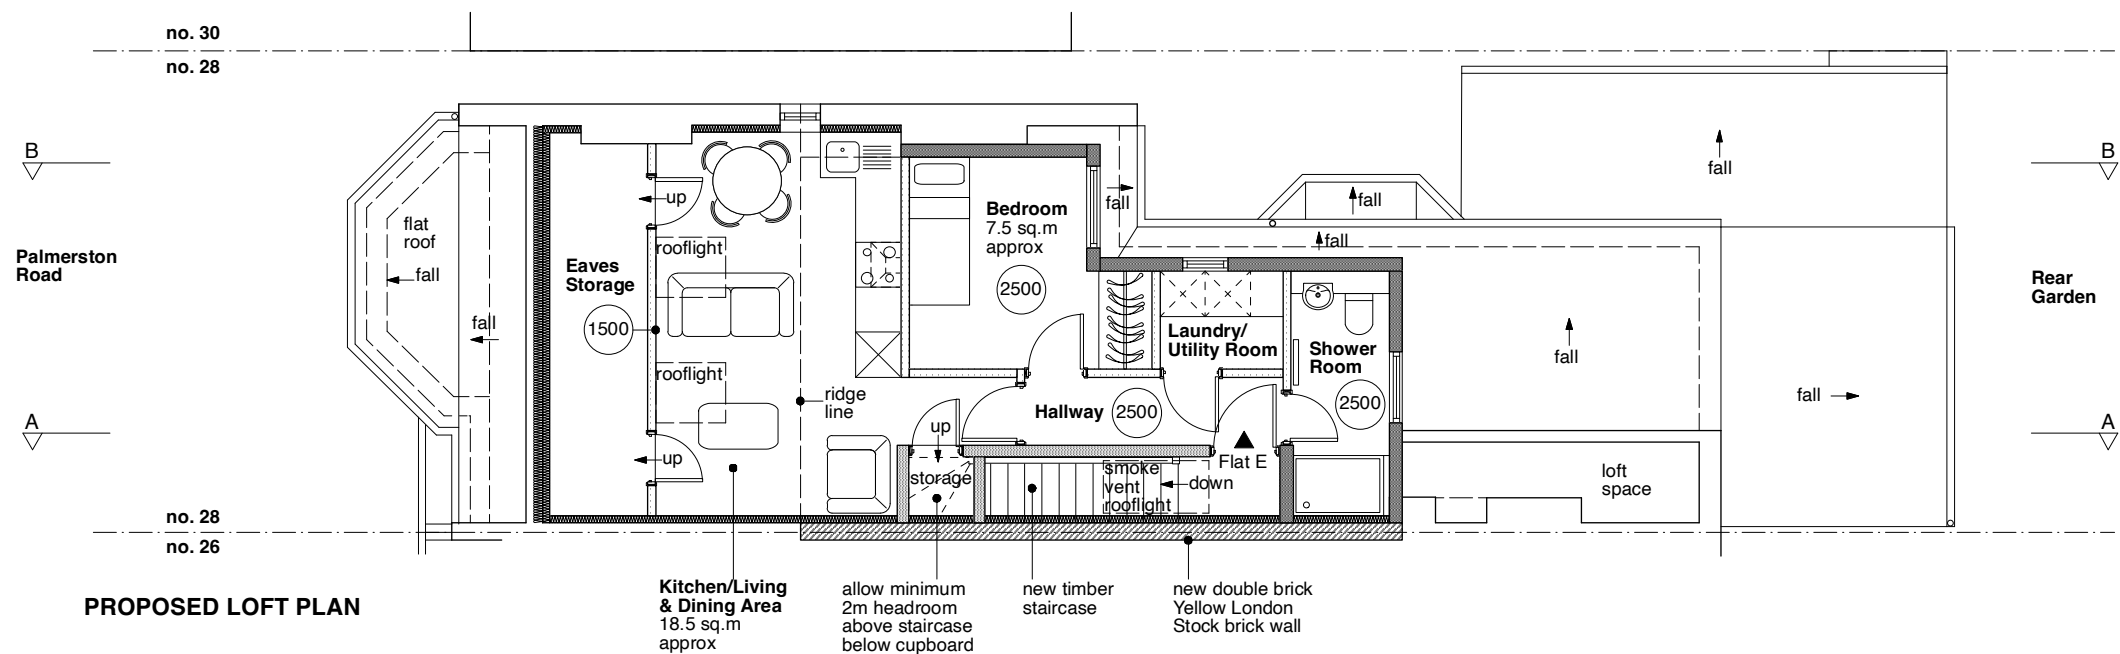

PROPOSED LOFT PLAN

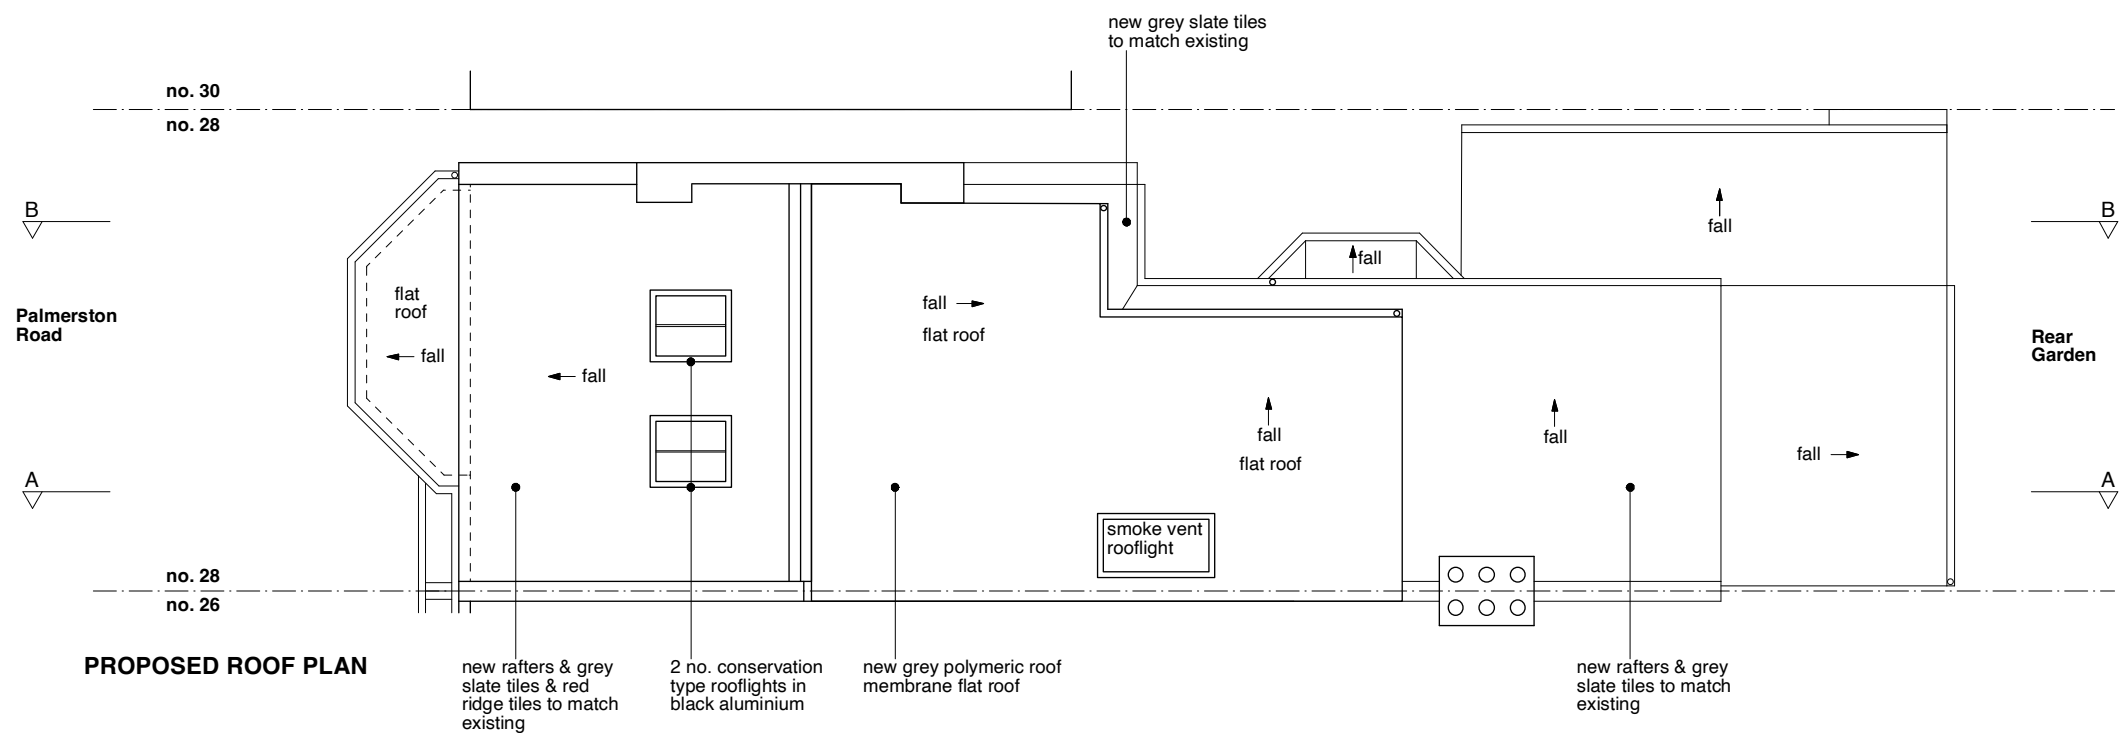


PROPOSED ROOF PLAN

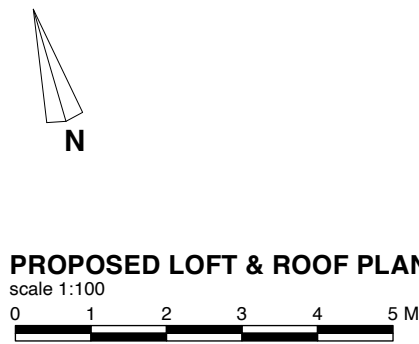

PROPOSED LOFT & ROOF PLANS
scale 1:100

FLAT AREAS
Flat E - 1 bedroom, 1 person 37 sq.m approx

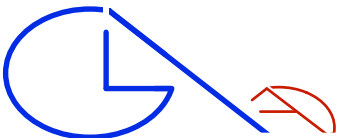

GLA Architecture and Design

Southgate Office Village, Block E,
286A Chase Road, London, N14 6HF
T 020 8886 5100 E g@glaad.co.uk

Revision: **A1**: 27.03.24: dk : Loft reduced by 1.75m & bedroom layout amended. Flat size updated.

Client S.Y. PROPERTIES LTD.		
Main Contractor		
Project LOFT EXTENSION TO CREATE A SELF CONTAINED FLAT AND ALTERATIONS ON THE FIRST FLOOR FOR A NEW STAIRCASE TO NO. 28 PALMERSTON ROAD, LONDON N22 8RG		
Drawing Title PROPOSED LOFT & ROOF PLANS		
Scale 1:100 @ A3	Date January 2024	Drawn By DK
Project No. 2332	Drawing No. 09	Rev. A1

DO NOT SCALE THIS DRAWING.
ALL DIMENSIONS TO BE CHECKED ON SITE

© Copyright
This drawing is the copyright of GLA Architecture and Design Ltd.
This drawings and any works executed from this drawing shall, unless otherwise agreed in writing by GLA Architecture and Design Ltd, remain the property of the architect.

DRAWING STATUS
A SCHEME - Outline/Scheme drawings for proposals, budgets, etc.
B DESIGN DEVELOPMENT - Evolving final design drawings for approvals, tenders, billing etc.
C CONSTRUCTION - Fully developed drawings issued under instruction for construction.

ONLY STATUS 'C' DRAWINGS TO BE USED FOR CONSTRUCTION PURPOSES