




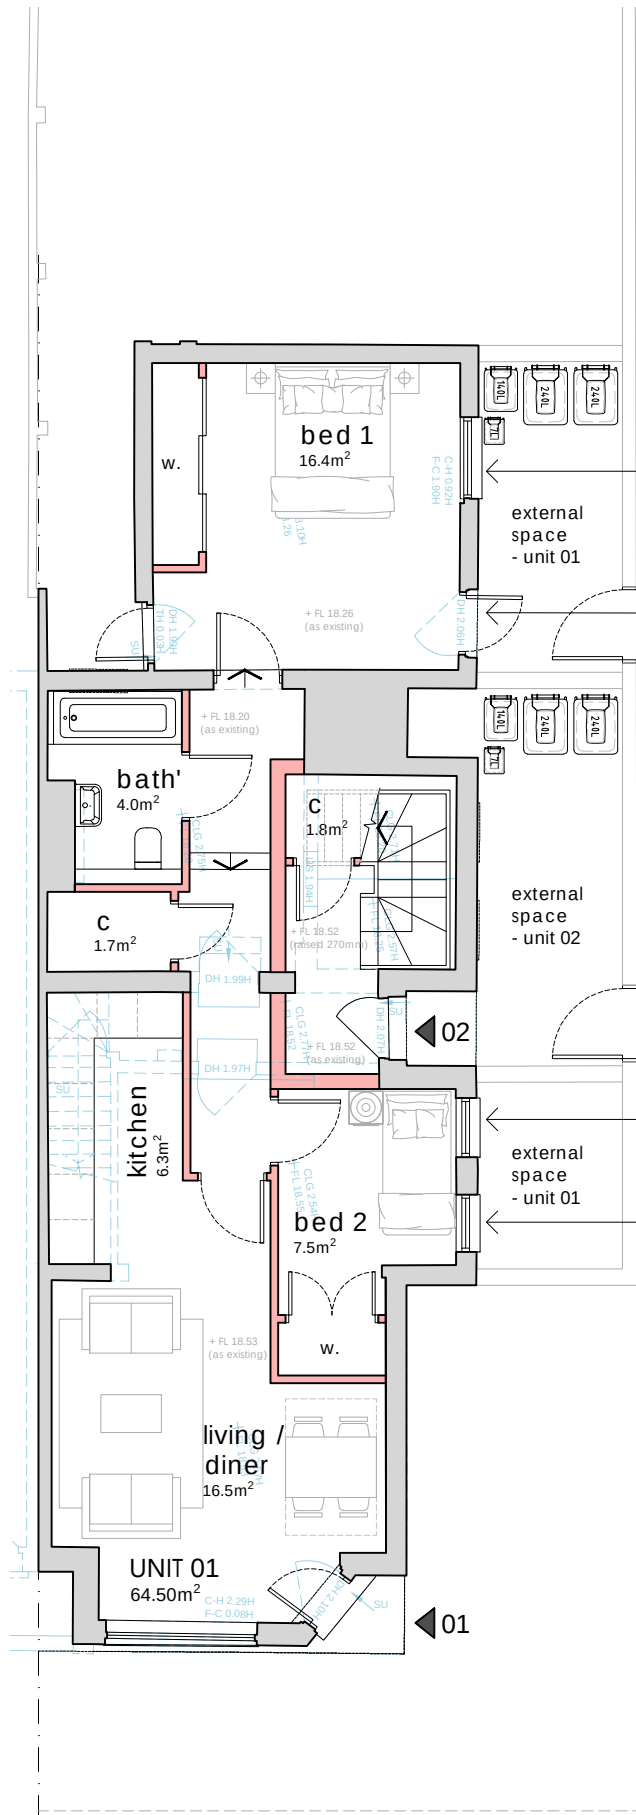

GROUND FLOOR PLAN

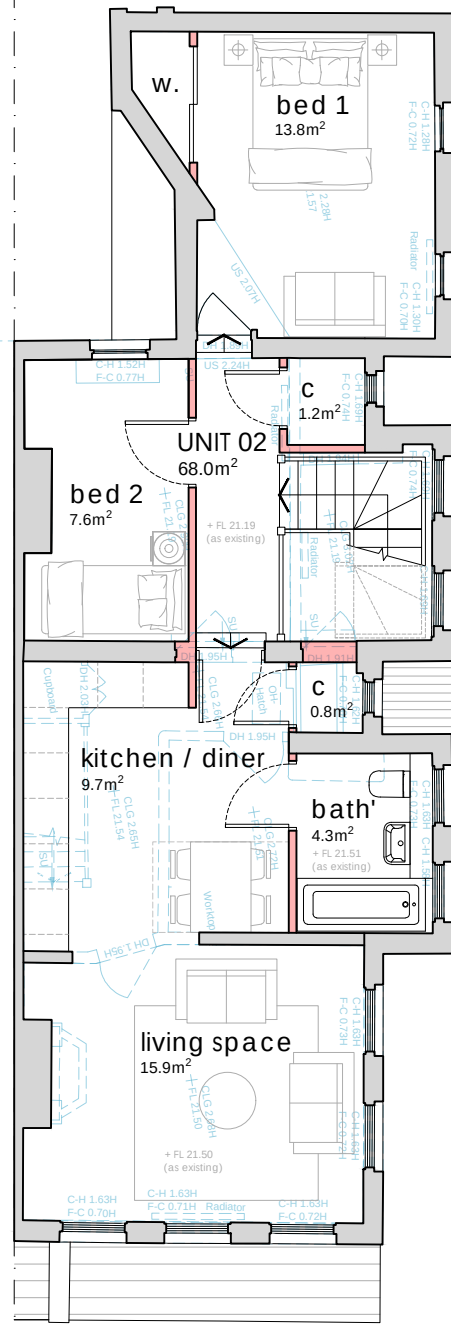

FIRST FLOOR PLAN

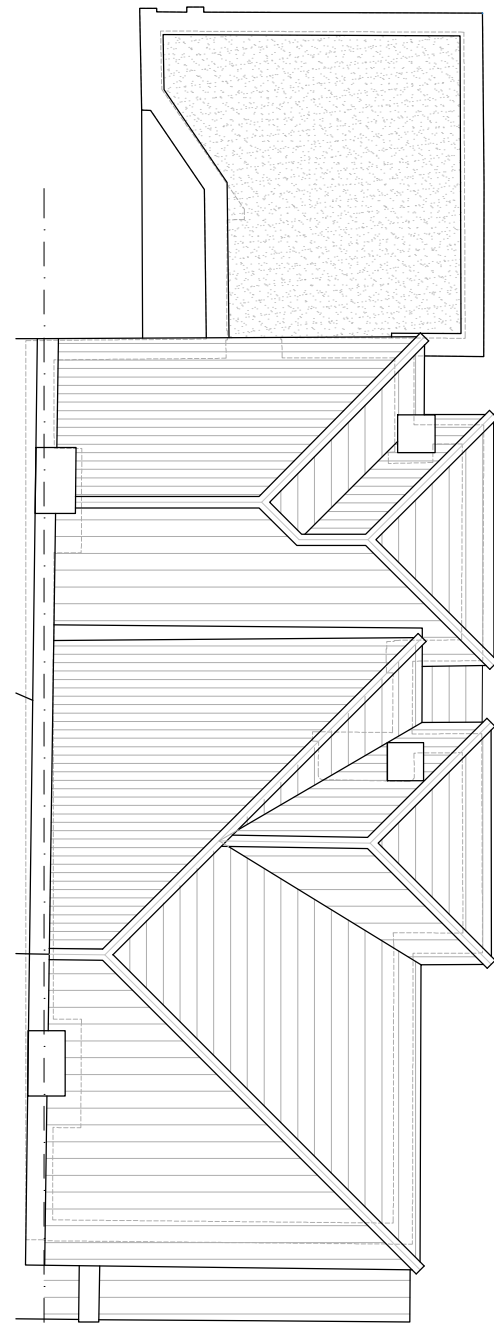


ROOF PLAN

DO NOT SCALE FROM THIS DRAWING - REPORT ANY DISCREPANCIES TO DESIGNER PRIOR TO COMMENCING WORKS

ALL DIMENSIONS TO BE VERIFIED BY THE CONTRACTOR ON SITE

THIS DRAWING REMAINS THE COPYRIGHT OF
TURNER JACKSON DAY + ASSOCIATES
AND CANNOT BE REPRODUCED WITHOUT WRITTEN CONSENT

 

ACCOMMODATION SCHEDULE

UNIT 01	- 2bed 3per	- 64.5m ²
UNIT 02	- 2bed 3per	- 68.0m ²

A	Amended to Planning Consultant comments	27/03/24	AR	
REV	DESCRIPTION	DATE	BY	CHKD

**TURNER
JACKSON+DAY**
ASSOCIATES

Radio House
Thanet Way, Whitstable
Kent CT15 3QX

t: 01227 261453
e: enquiries@tjda.co.uk
www.turnerjacksonday.co.uk

client details
Warrenshaw (2000) Limited

project details
47 Eldon Road, London

drawing title
Proposed Floor Plans
Permitted Development

date scale drawn by checked by
Feb '24 1:100@A3 AR

project no.	drawing no.	revision
1909	SK01-2	A

PRELIMINARY

PROPOSED FLOOR PLANS - Permitted Development