


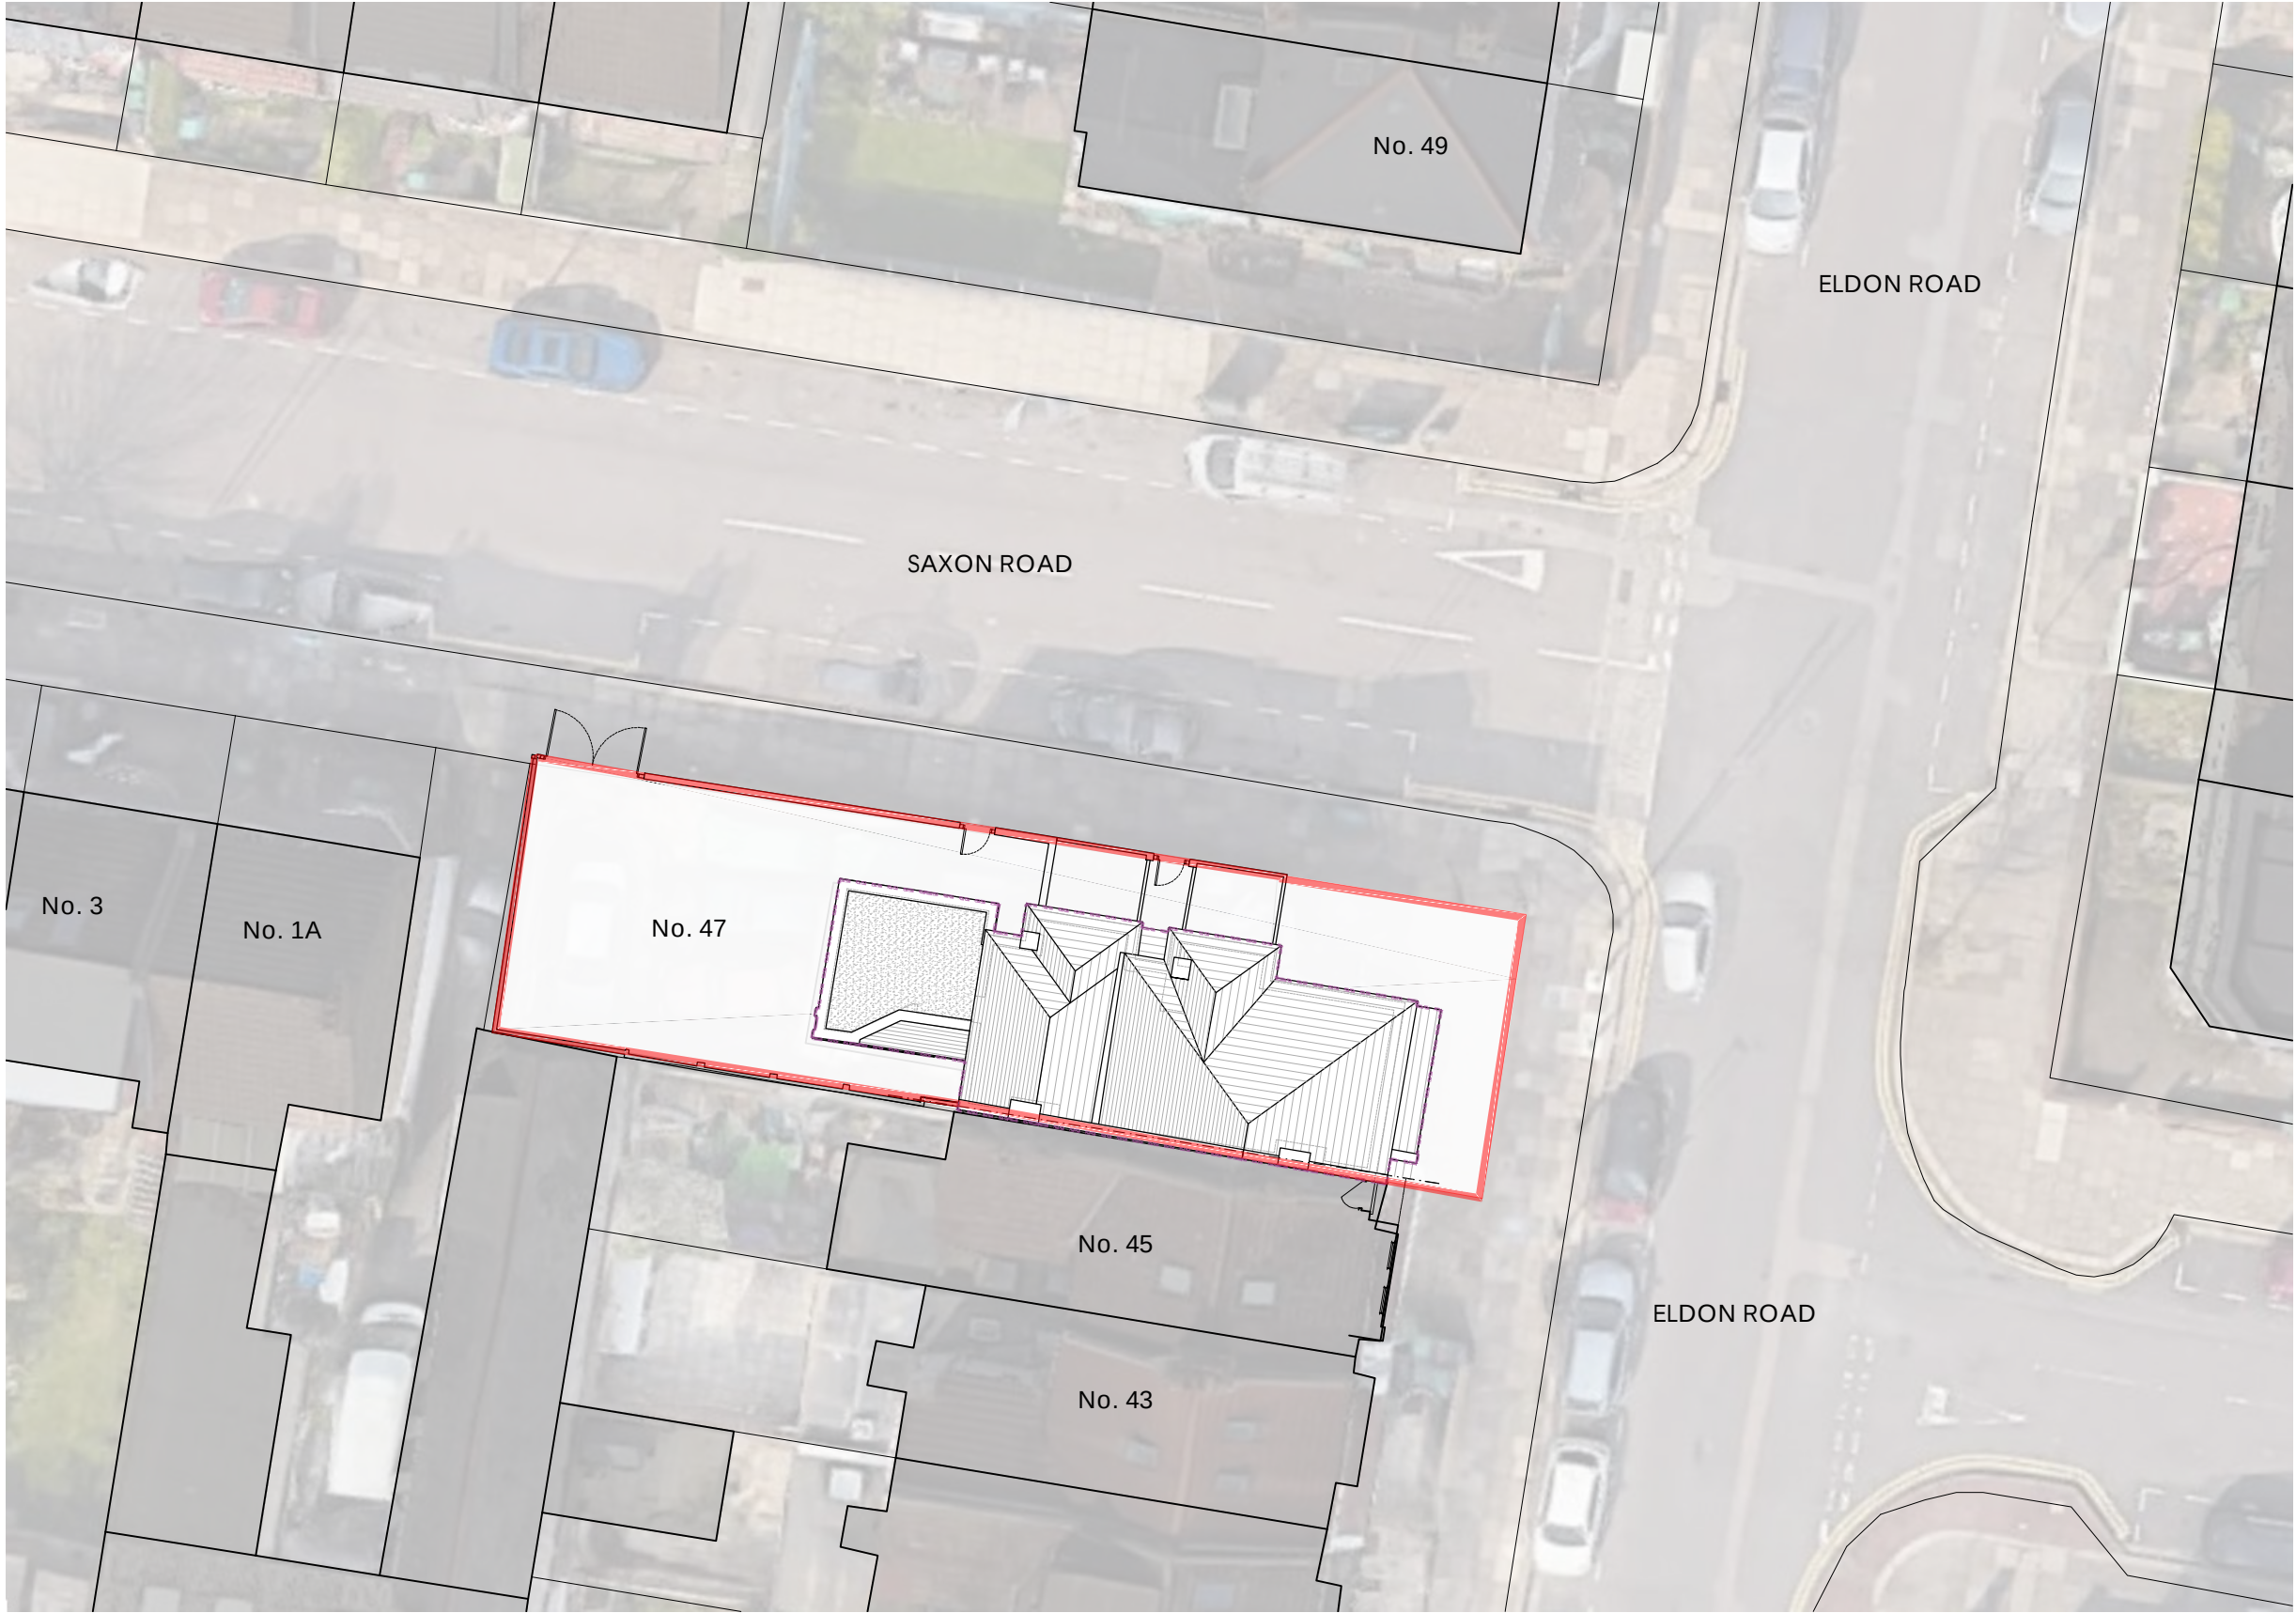


EXISTING SITE PLAN

DO NOT SCALE FROM THIS DRAWING - REPORT ANY DISCREPANCIES TO DESIGNER PRIOR TO COMMENCING WORKS

ALL DIMENSIONS TO BE VERIFIED BY THE CONTRACTOR ON SITE

THIS DRAWING REMAINS THE COPYRIGHT OF
TURNER JACKSON DAY + ASSOCIATES
AND CANNOT BE REPRODUCED WITHOUT WRITTEN CONSENT

 

Legend

- Site Boundary
- Built Context
- Existing Footprint

REV	DESCRIPTION	DATE	BY	CHKD

TURNER JACKSON+DAY ASSOCIATES

Radio House
Thanet Way, Whitstable
Kent CT15 9DX

t: 01227 261453
e: enquiries@tjda.co.uk
www.turnerjacksonday.co.uk

client details
Warrenshaw (2000) Limited

project details
47 Eldon Road, London

drawing title
Existing Site Plan

date	scale	drawn by	checked by
Feb '24	1:200@A3	AR	

project no.	drawing no.	revision
1909	002	