

1. Dimensions given in millimetres unless stated otherwise.
2. All levels are in metres above AOD unless stated otherwise.
3. All dimensions to be verified on site prior to proceeding, and all discrepancies to be notified in writing to the Client.
4. The Client is to be informed of any inaccuracies of the existing works or surroundings.

Notes

Revisions		
Rev.	Description	Date
A	Planning Application	27.03.2024

Project 214-HAR

Roof extension and internal refurbishment


Client
Upspace Construction Services Ltd.

Architect
COOKE FAWCETT ARCHITECTS 1-2 Herbal Hill
London, EC1R 5EF
+44 (0)20 7078 4030

Scale
1:50
at A1 size
NOT FOR CONSTRUCTION

Drawing Title
Existing Level 02 Plan

Drawing No.
CF-214-DR-0120-A

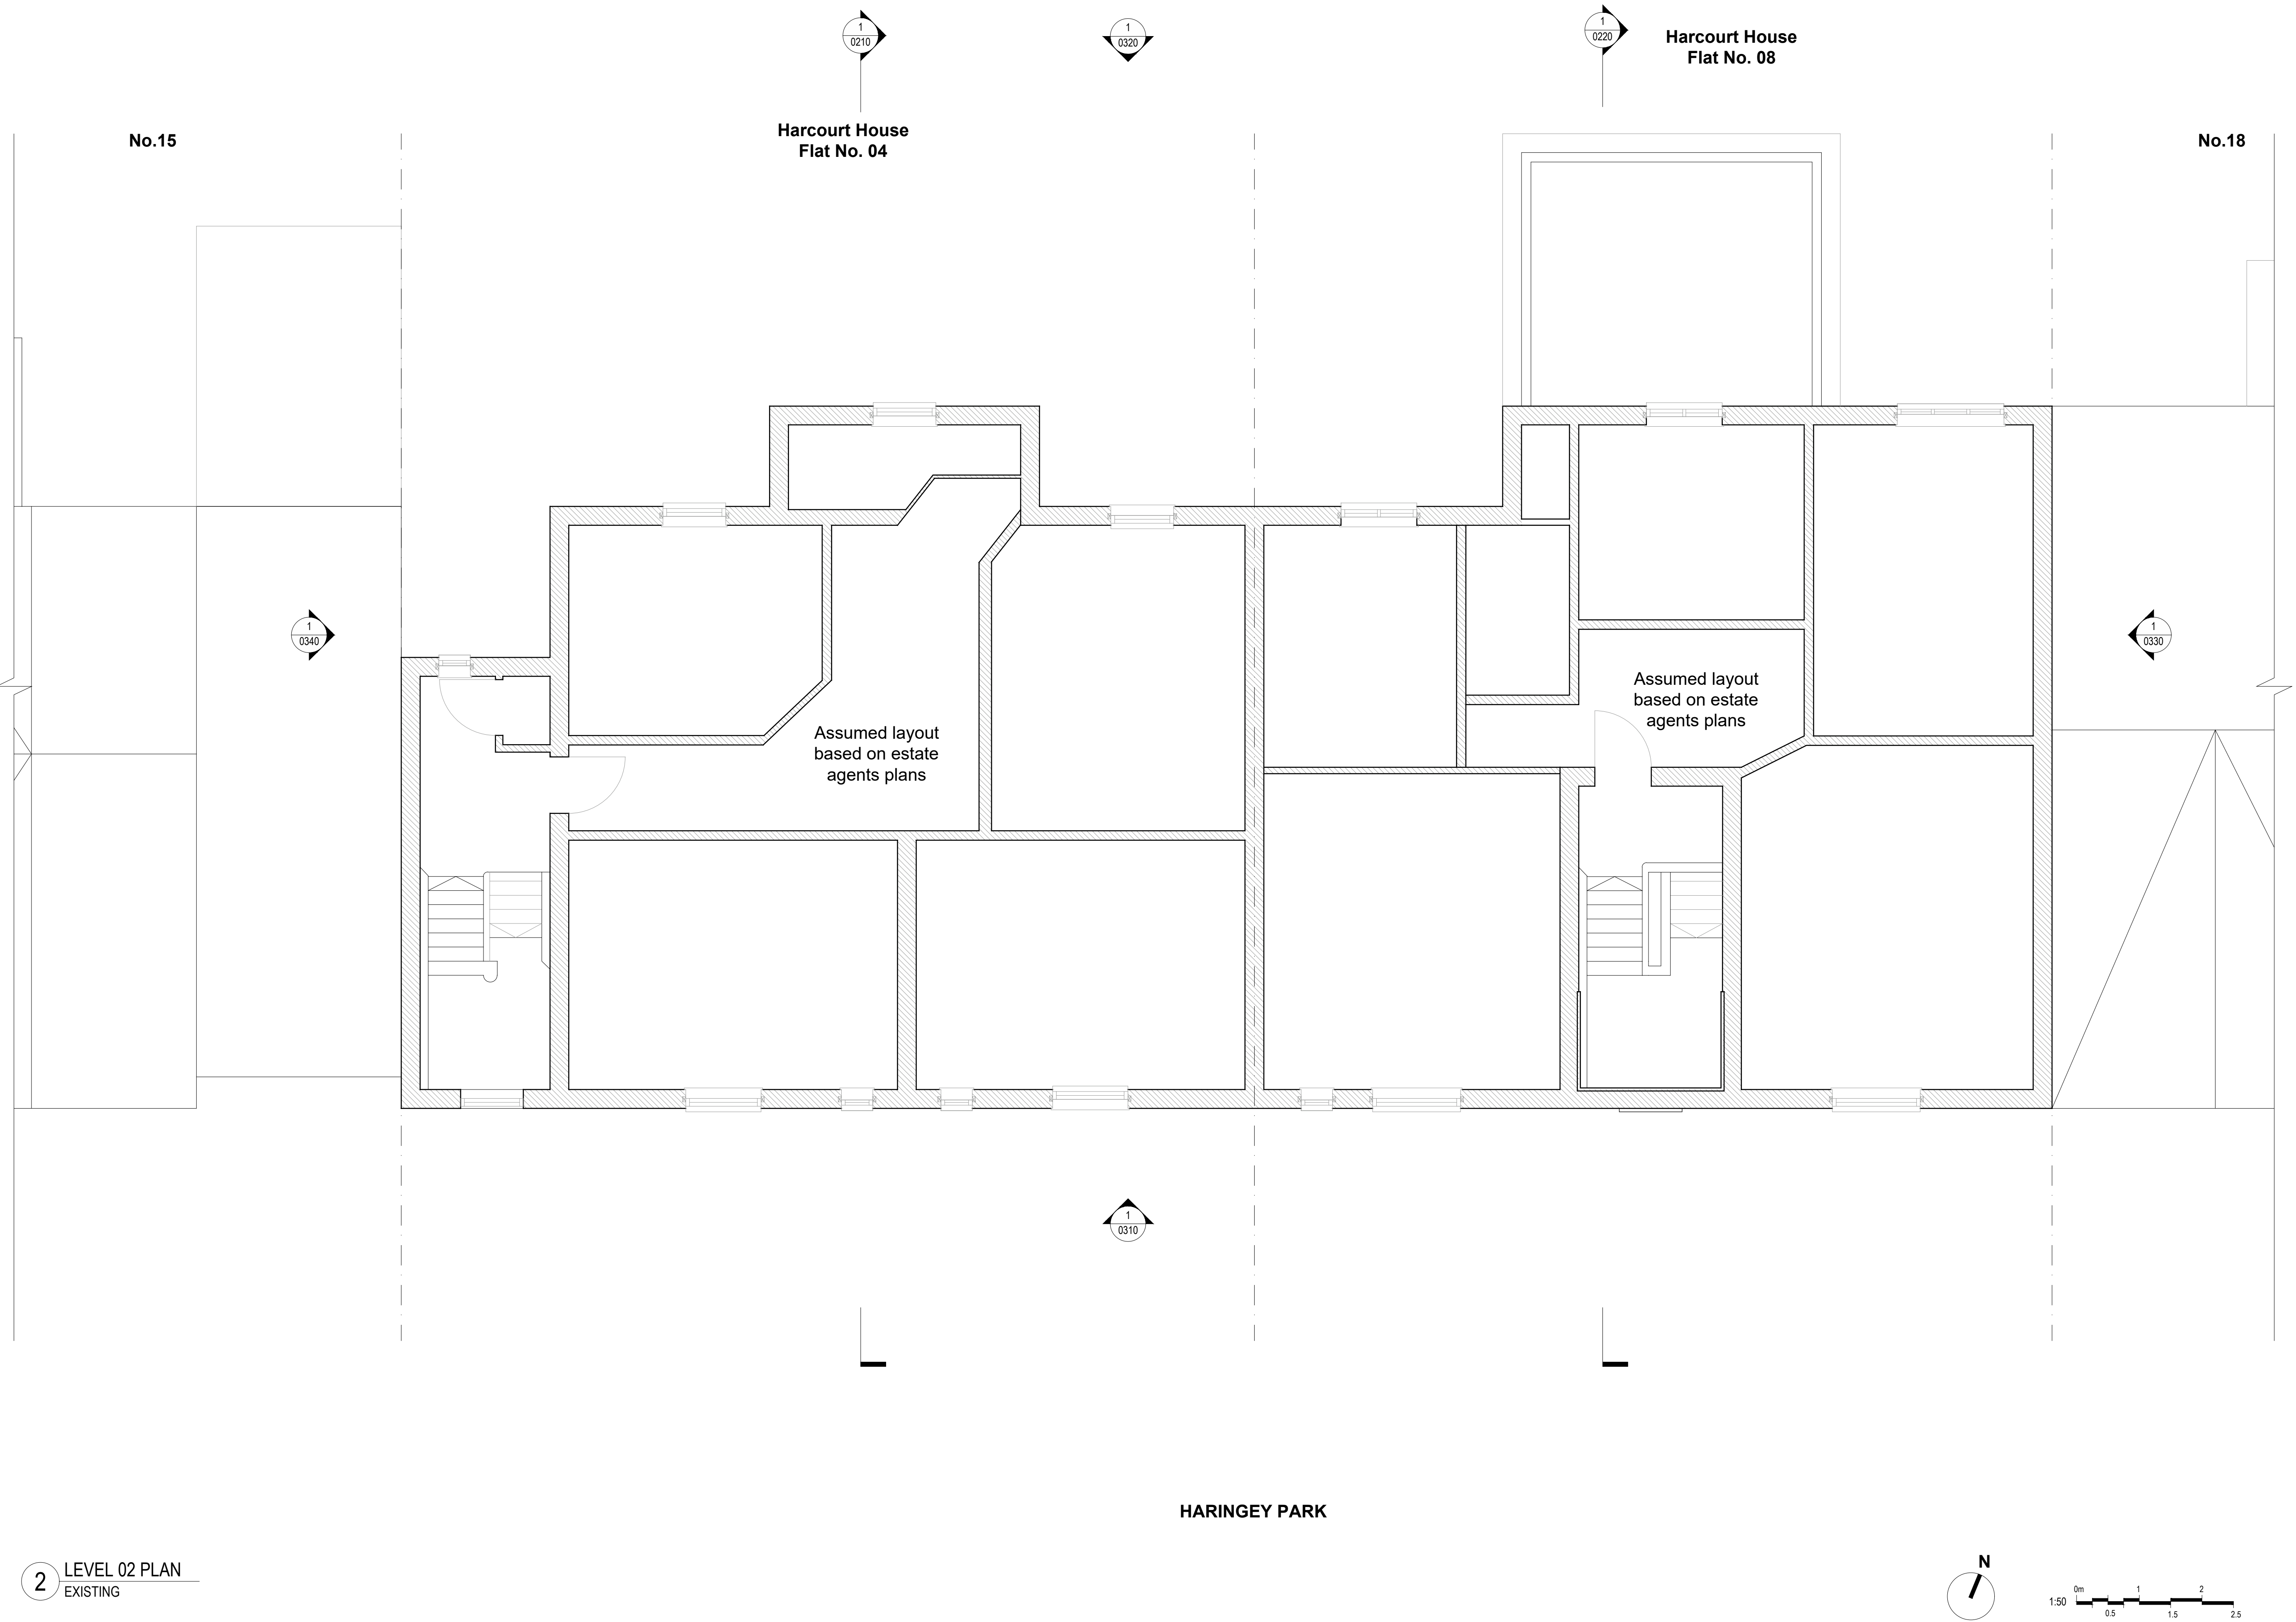

1. Dimensions given in millimetres unless stated otherwise.
2. All levels are in metres above AOD unless stated otherwise.
3. All dimensions to be verified on site prior to proceeding, and all discrepancies to be notified in writing to the Client.
4. The Client is to be informed of any inaccuracies of the existing works or surroundings.

Notes

Revisions		
Rev.	Description	Date
A	Planning Application	27.03.2024

Project **214-HAR**
Roof extension and internal refurbishment


Client
Upspace Construction Services Ltd.

Architect
COOKE FAWCETT ARCHITECTS 1-2 Herbal Hill
London, EC1R 5EF
+44 (0)20 7078 4030

Scale
1:50
at A1 size
NOT FOR CONSTRUCTION

Drawing Title
Existing Roof Plan

Drawing No.
CF-214-DR-0140-A

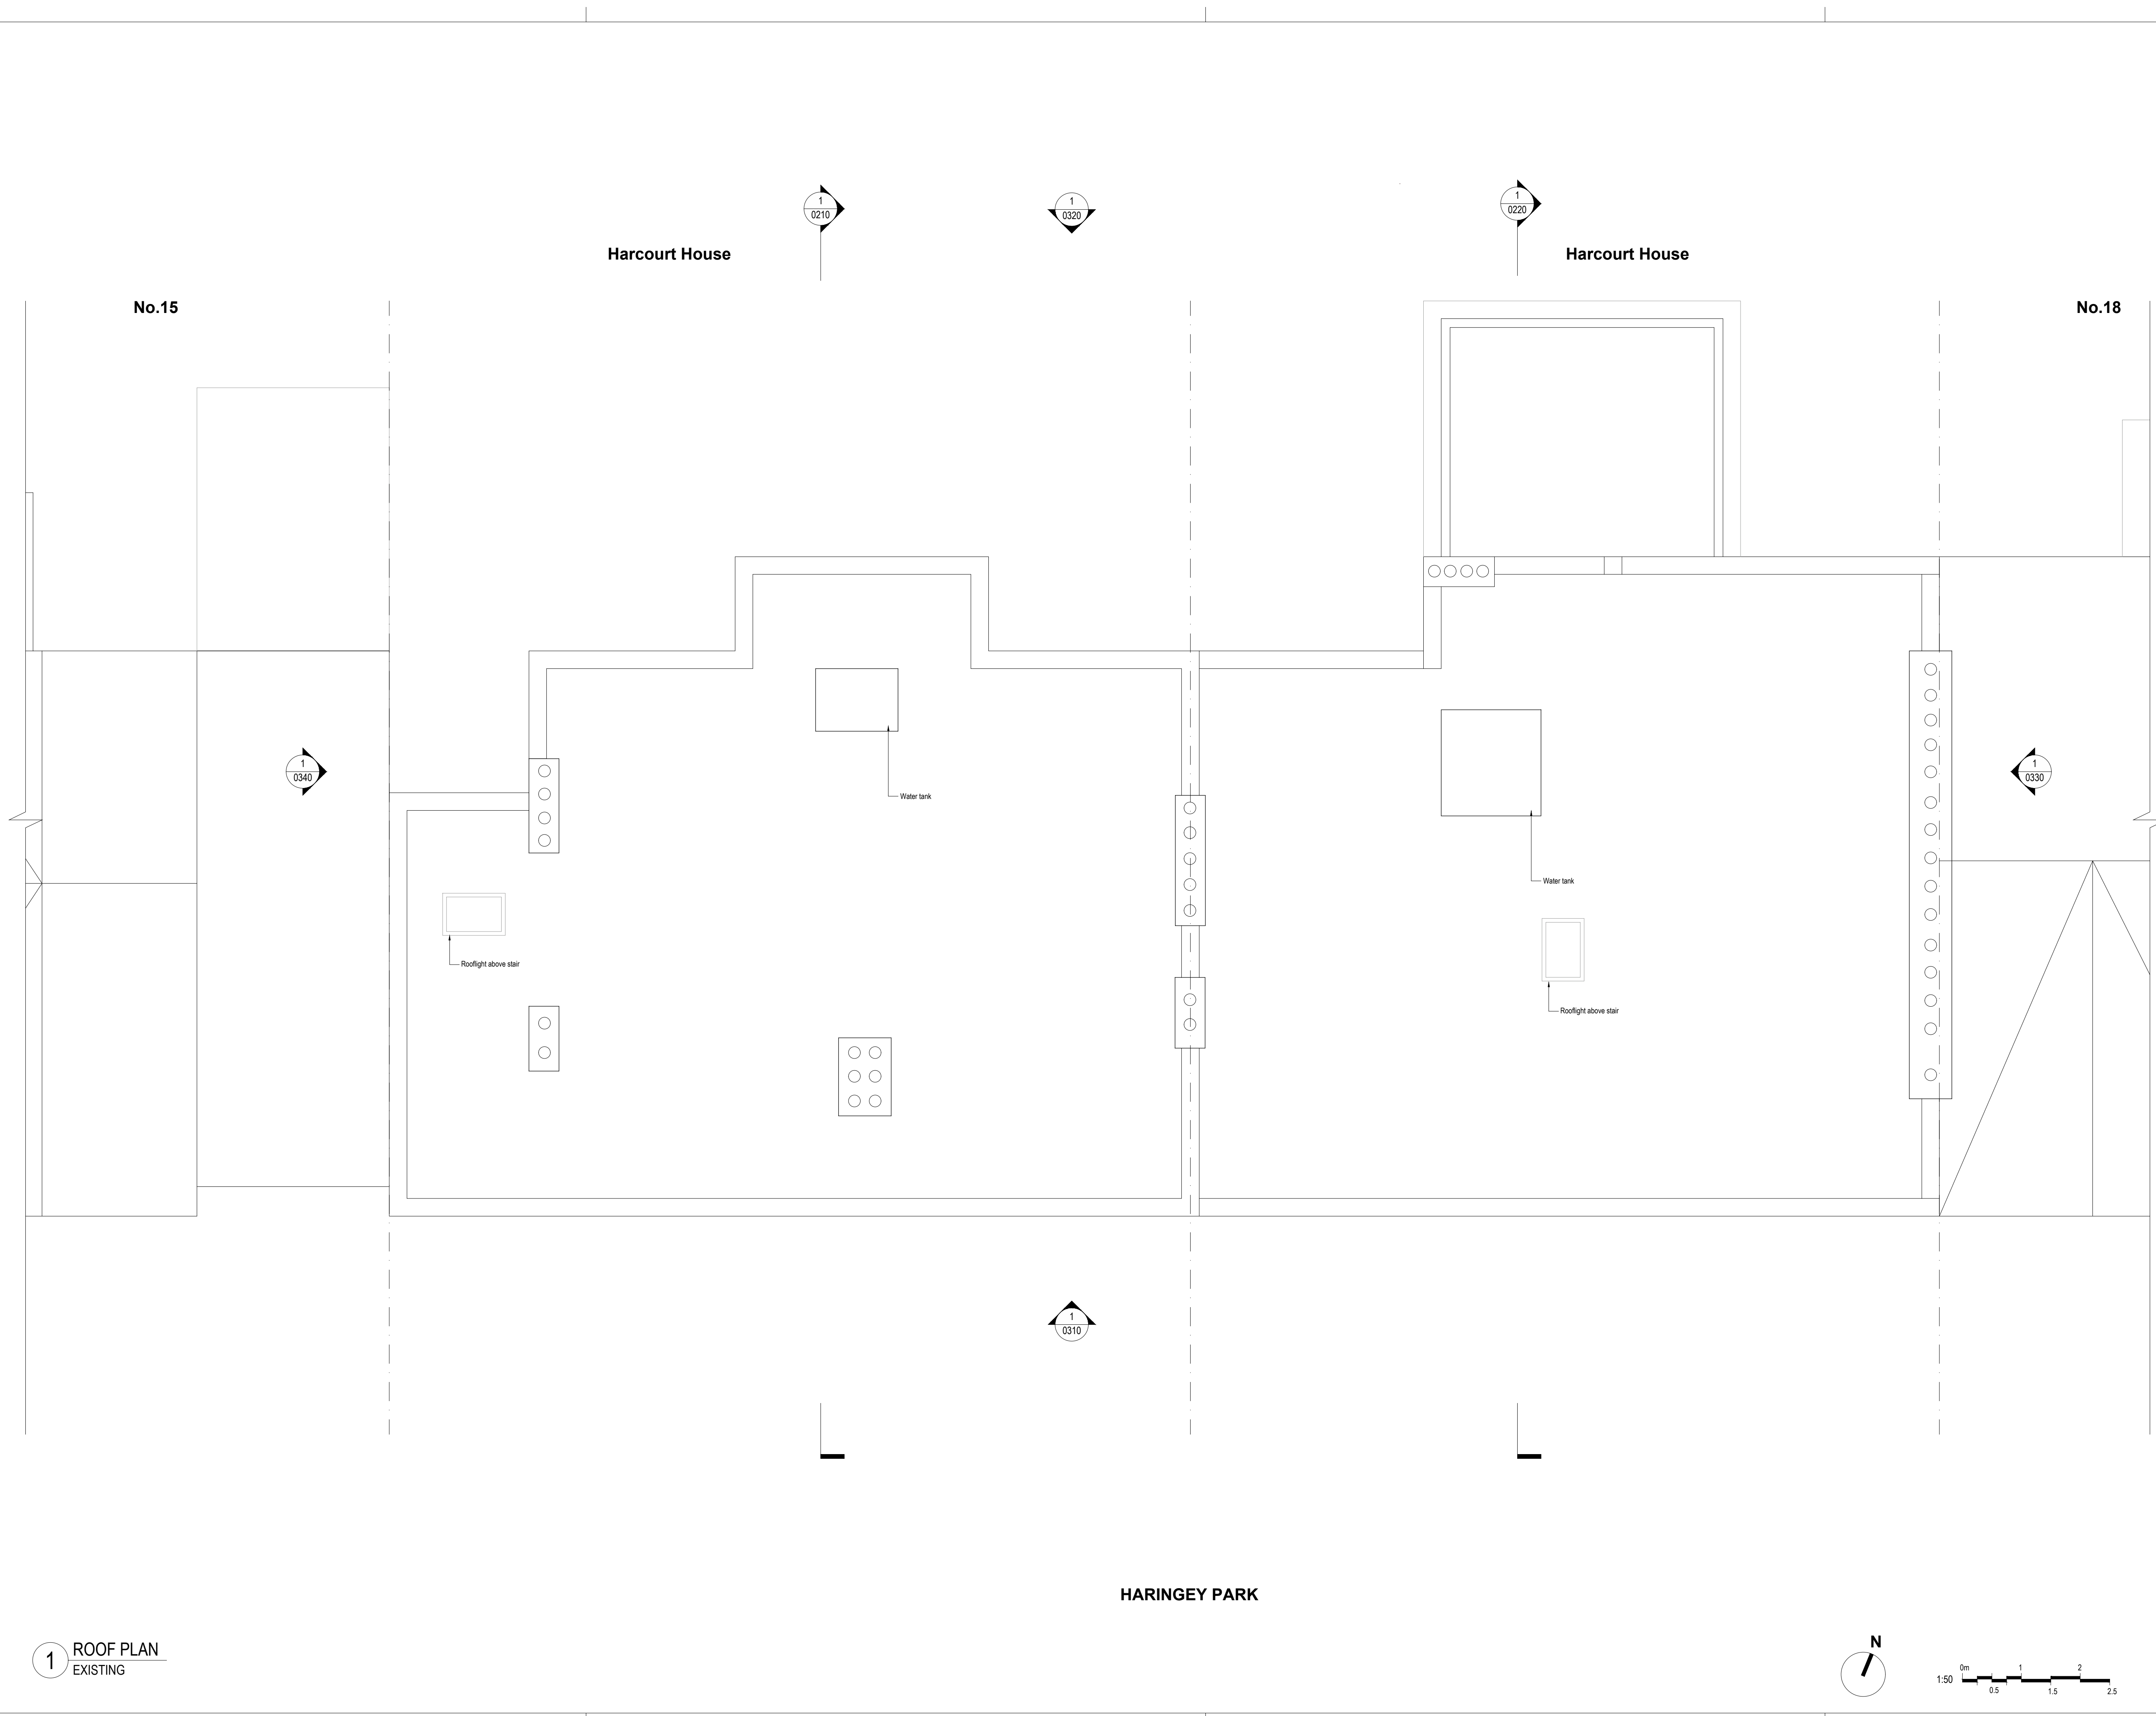

1. Dimensions given in millimetres unless stated otherwise.
2. All levels are in metres above AOD unless stated otherwise.
3. All dimensions to be verified on site prior to proceeding, and all discrepancies to be notified in writing to the Client.
4. The Client is to be informed of any inaccuracies of the existing works or surroundings.

Notes

Revisions		
Rev.	Description	Date
A	Planning Application	27.03.2024

Project 214-HAR

Roof extension and internal refurbishment

Client
Upspace Construction Services Ltd.


Architect
COOKE FAWCETT ARCHITECTS 1-2 Herbal Hill London, EC1R 5EF +44 (0)20 7078 4030

Scale
1:50
at A1 size NOT FOR CONSTRUCTION

Drawing Title
Existing Section AA

Drawing No.
CF-214-DR-0210-A

HARCOURT
HOUSE
(Flats 1 - 8)
(Applicant)

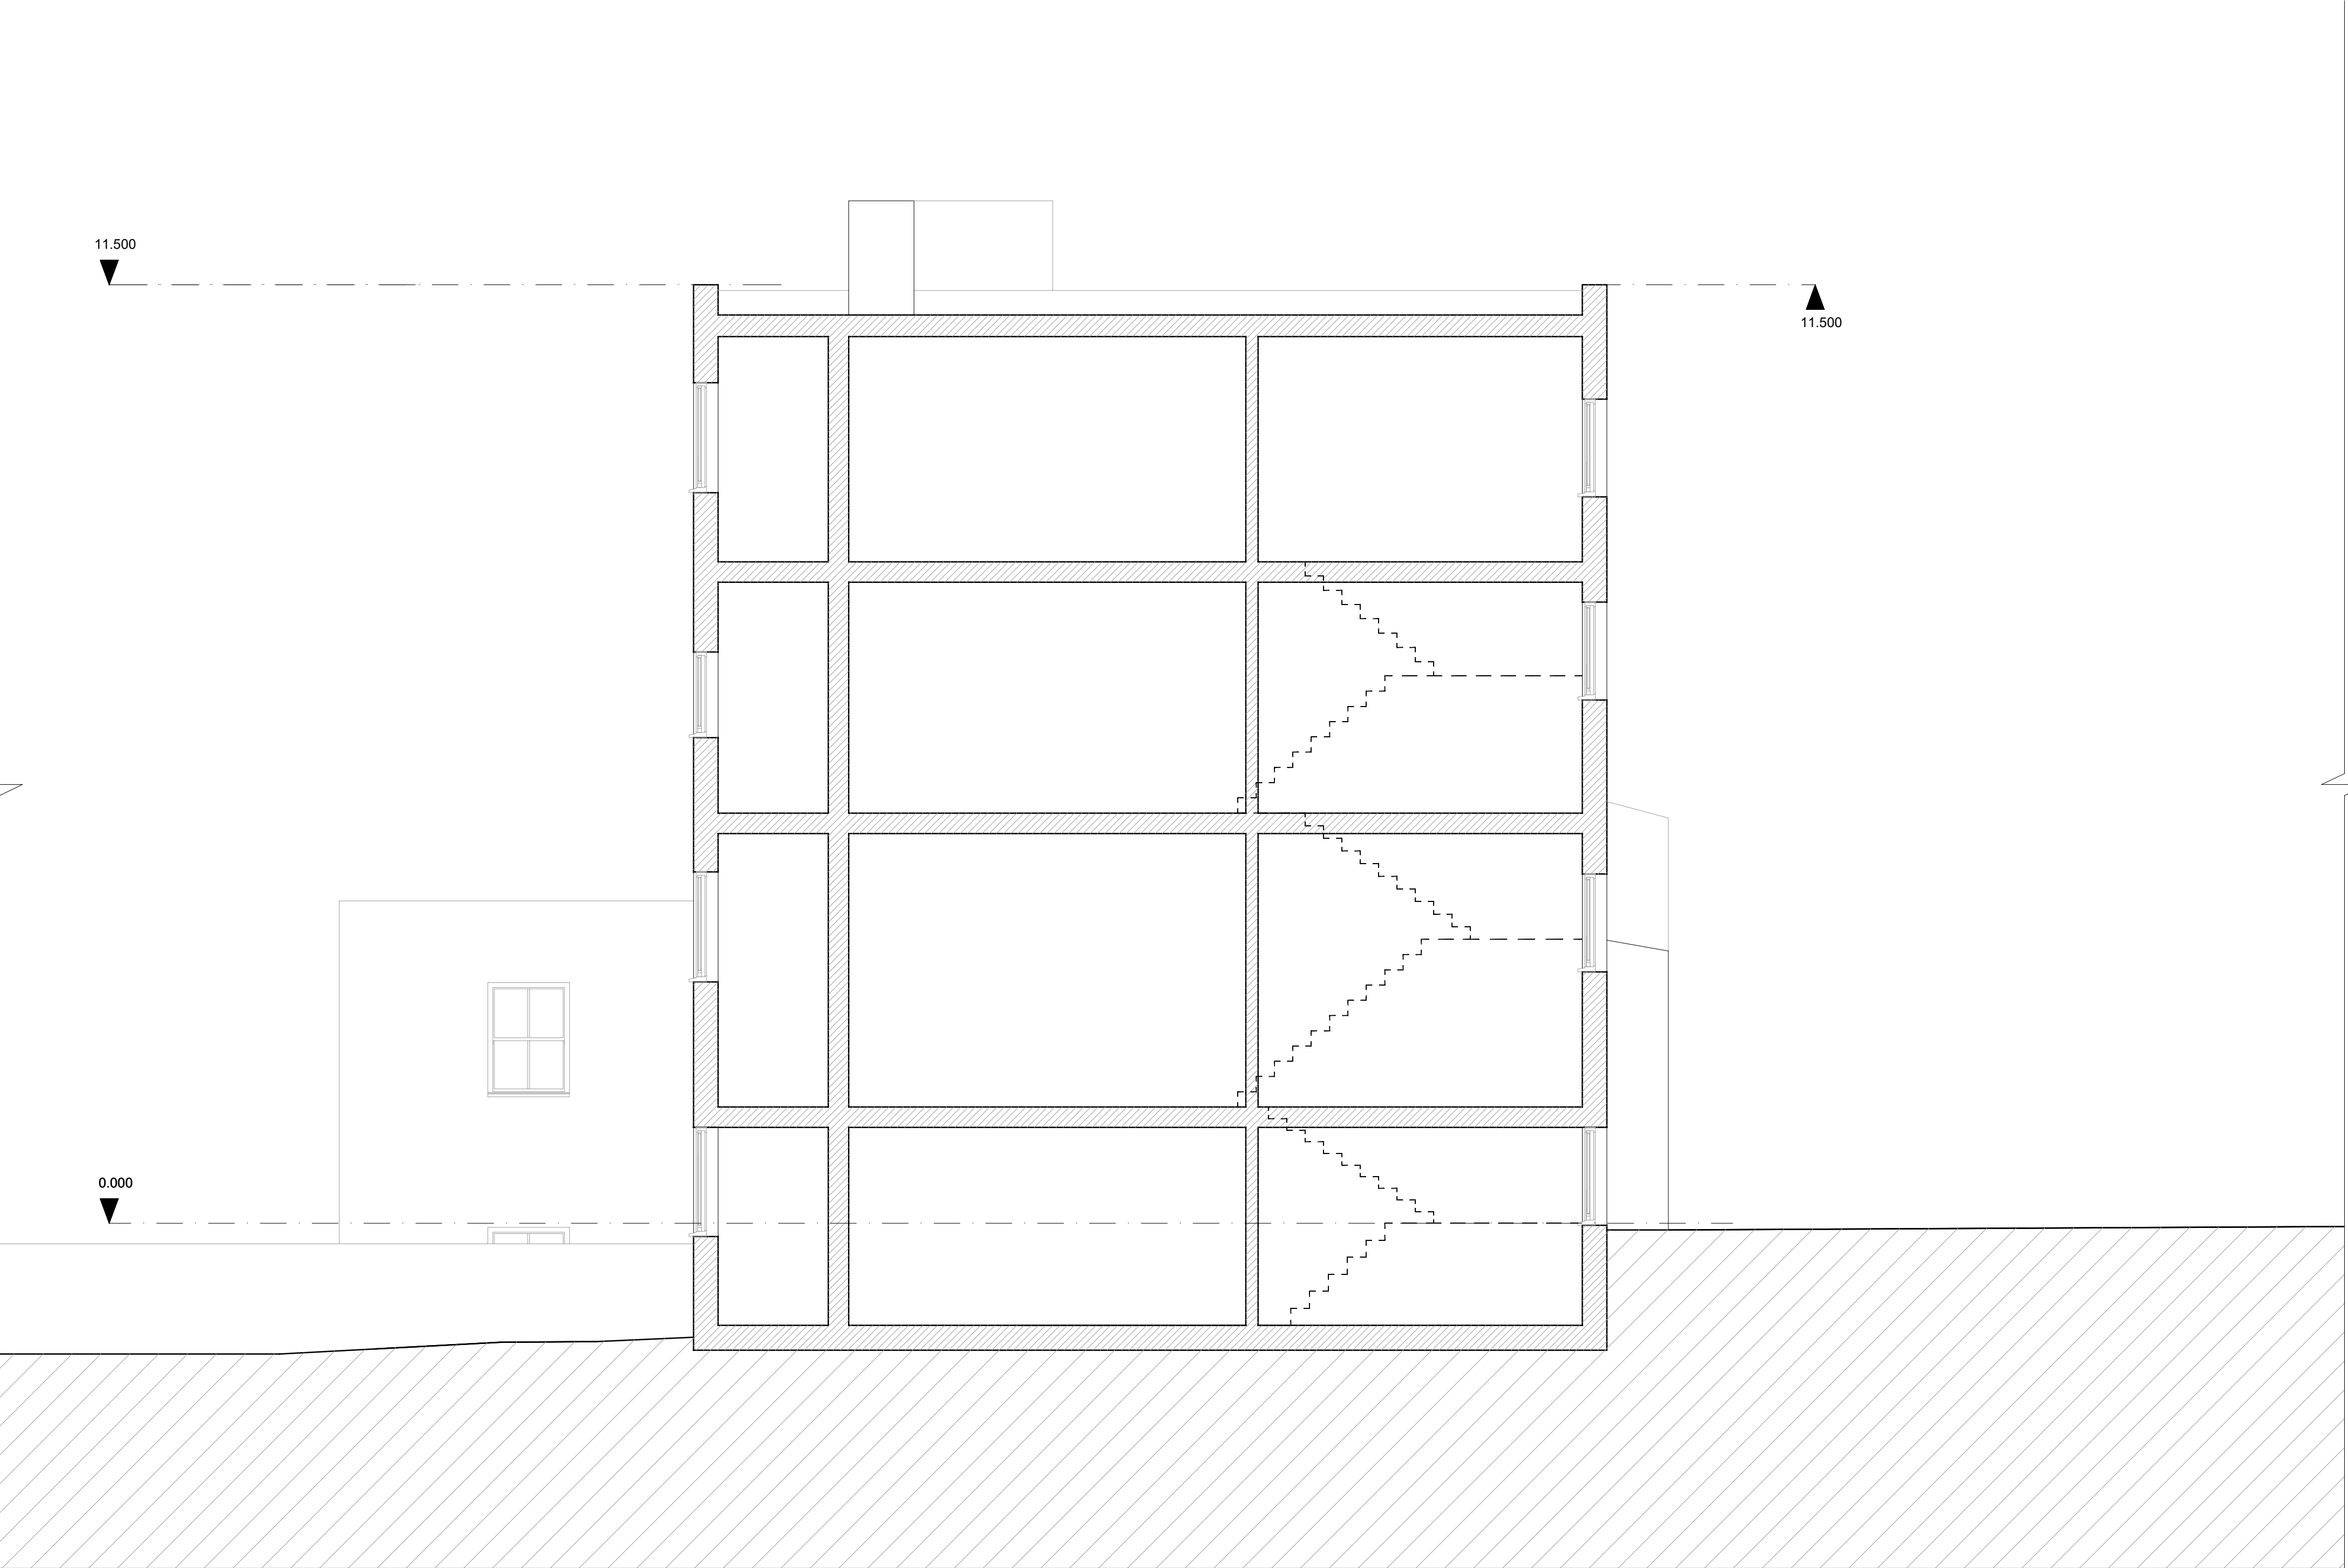

1. Dimensions given in millimetres unless stated otherwise.
2. All levels are in metres above AOD unless stated otherwise.
3. All dimensions to be verified on site prior to proceeding, and all discrepancies to be notified in writing to the Client.
4. The Client is to be informed of any inaccuracies of the existing works or surroundings.

Notes

Revisions		
Rev.	Description	Date
A	Planning Application	27.03.2024

Project **214-HAR**
Roof extension and internal refurbishment

Client
Upspace Construction Services Ltd.


Architect
COOKE FAWCETT ARCHITECTS 1-2 Herbal Hill
London, EC1R 5EF
+44 (0)20 7078 4030

Scale
1:50
at A1 size
NOT FOR CONSTRUCTION

Drawing Title
Existing Section BB

Drawing No.
CF-214-DR-0220-A

HARCOURT
HOUSE
(Flats 1 - 8)
(Applicant)

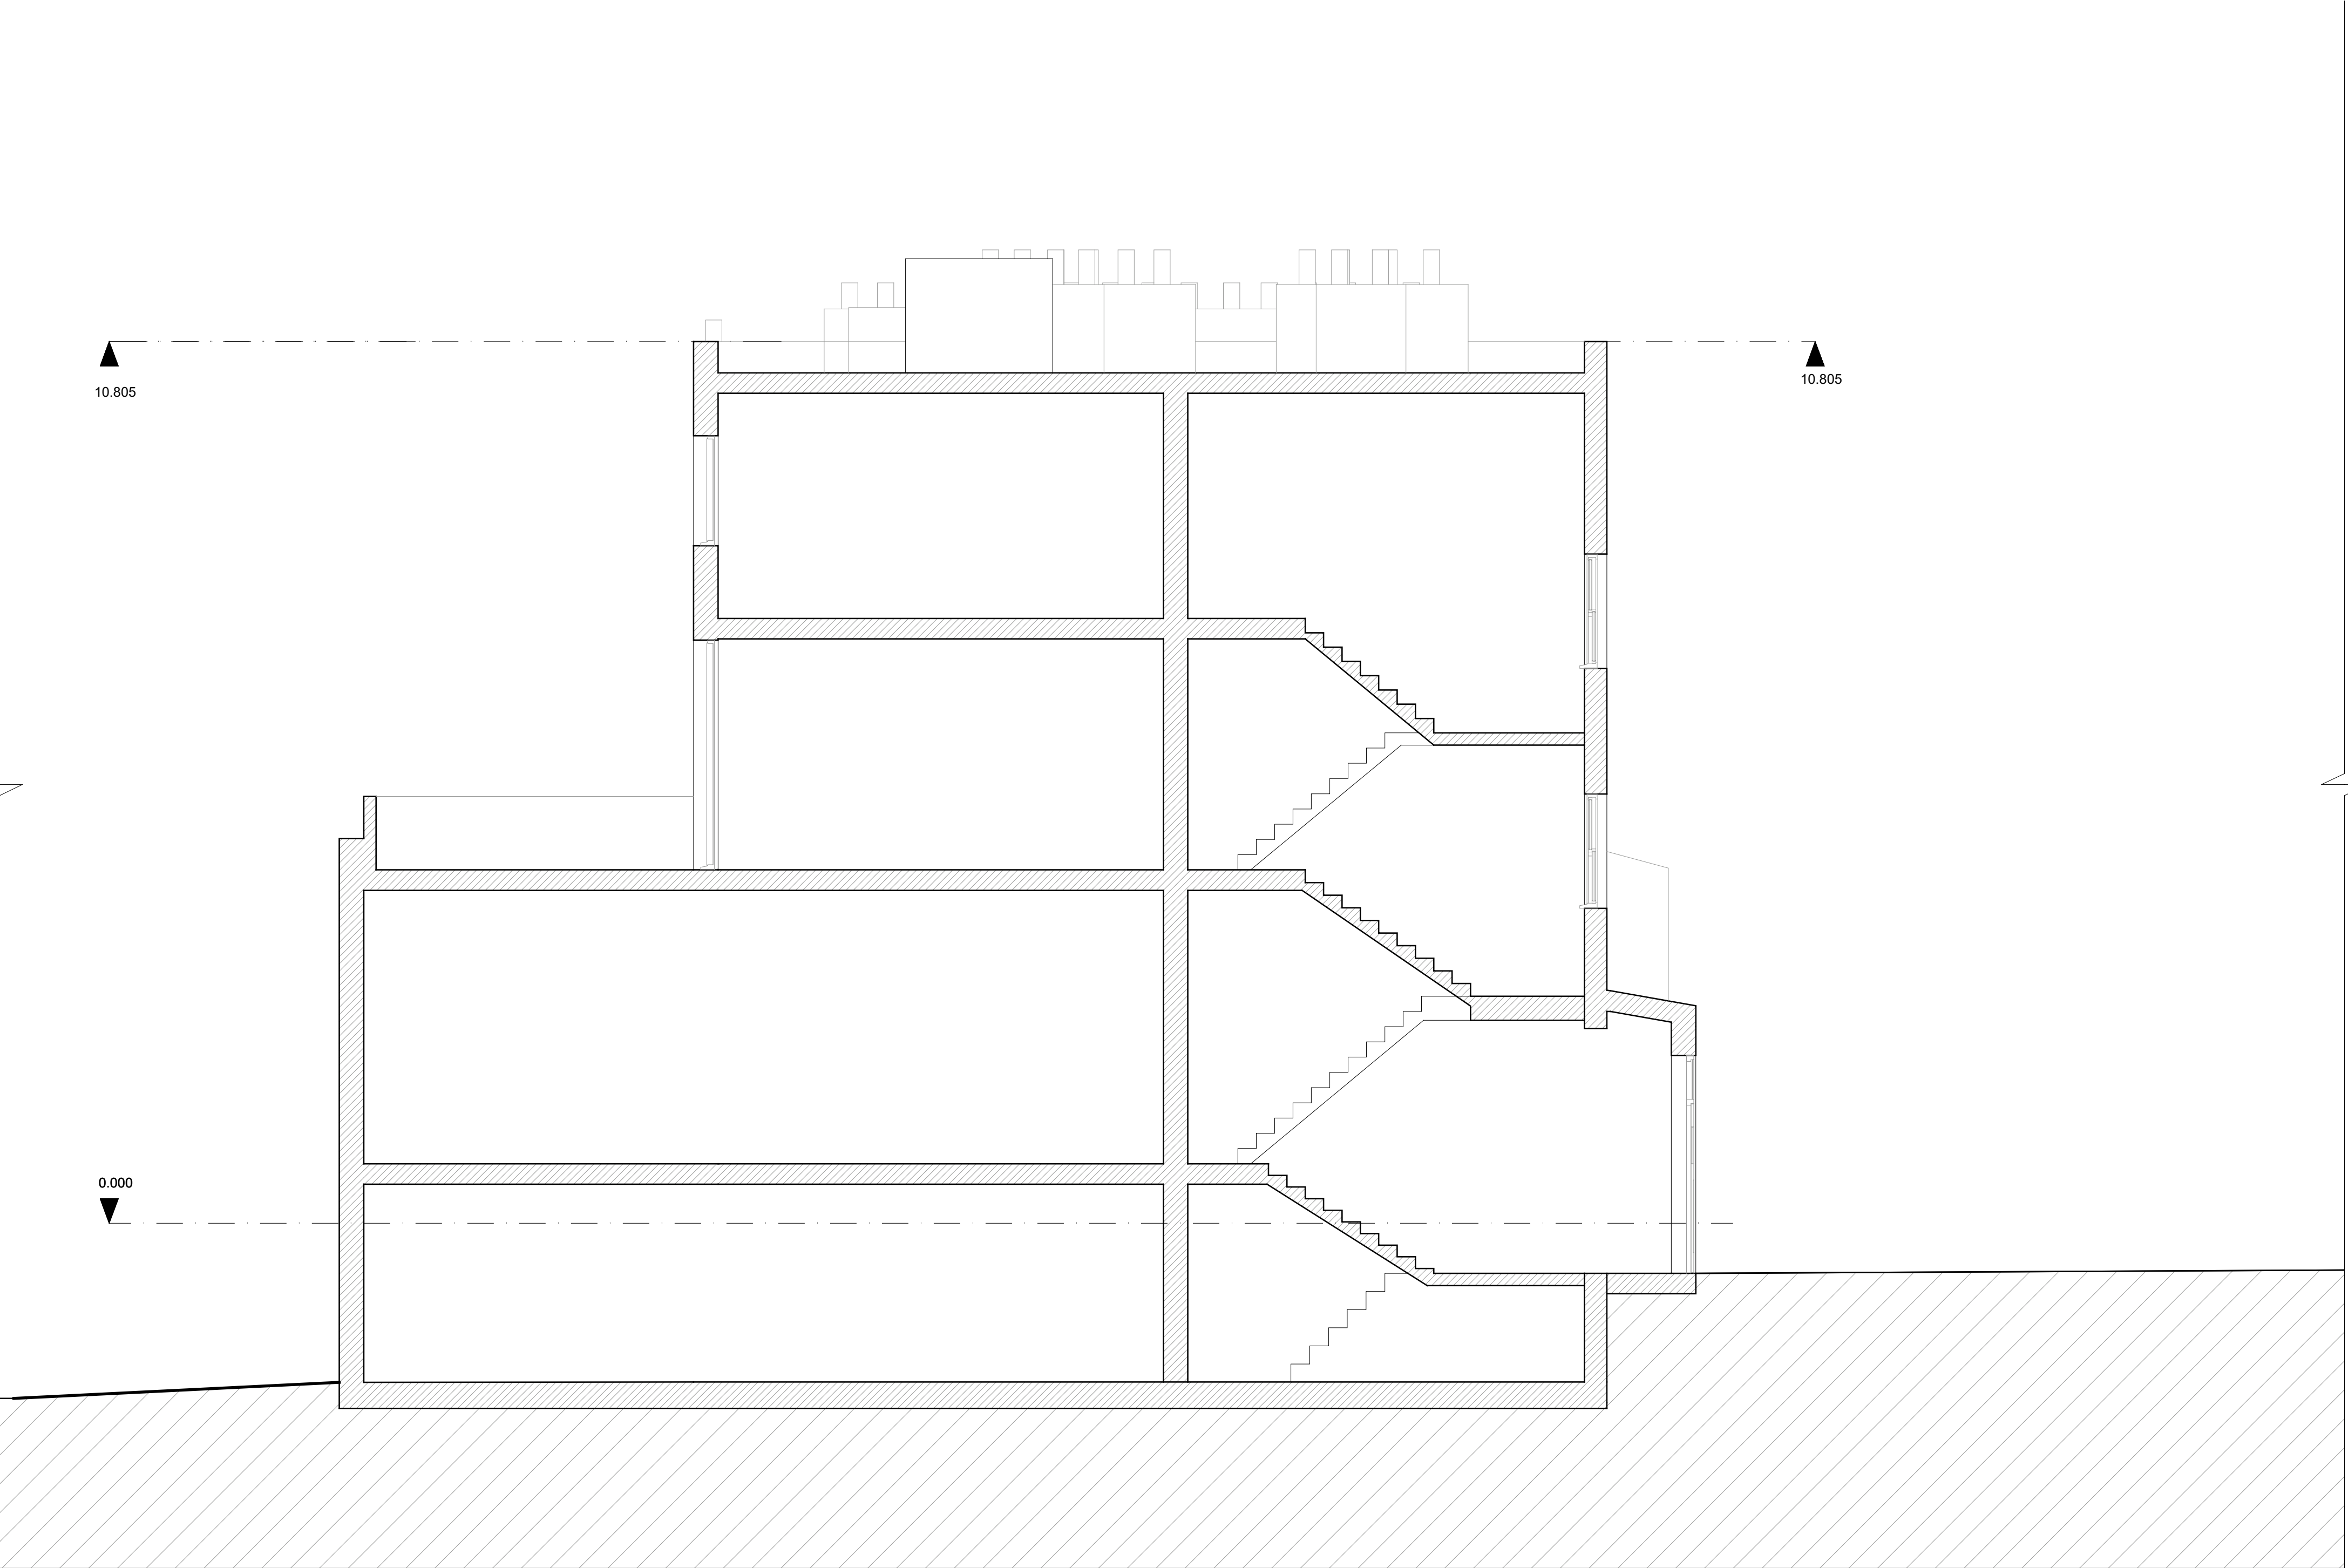

1. Dimensions given in millimetres unless stated otherwise.
2. All levels are in metres above AOD unless stated otherwise.
3. All dimensions to be verified on site prior to proceeding, and all discrepancies to be notified in writing to the Client.
4. The Client is to be informed of any inaccuracies of the existing works or surroundings.

Notes

Revisions		
Rev.	Description	Date
A	Planning Application	27.03.2024

Project	214-HAR
Roof extension and internal refurbishment	


Client	Upspace Construction Services Ltd.
--------	------------------------------------

Architect	COOKE FAWCETT ARCHITECTS	1-2 Herbal Hill London, EC1R 5EF +44 (0)20 7078 4030
-----------	--------------------------------	--

Scale	1:50 at A1 size	NOT FOR CONSTRUCTION
-------	--------------------	-------------------------

Drawing Title	Existing Front Elevation
---------------	--------------------------

Drawing No.	CF-214-DR-0310-A
-------------	------------------

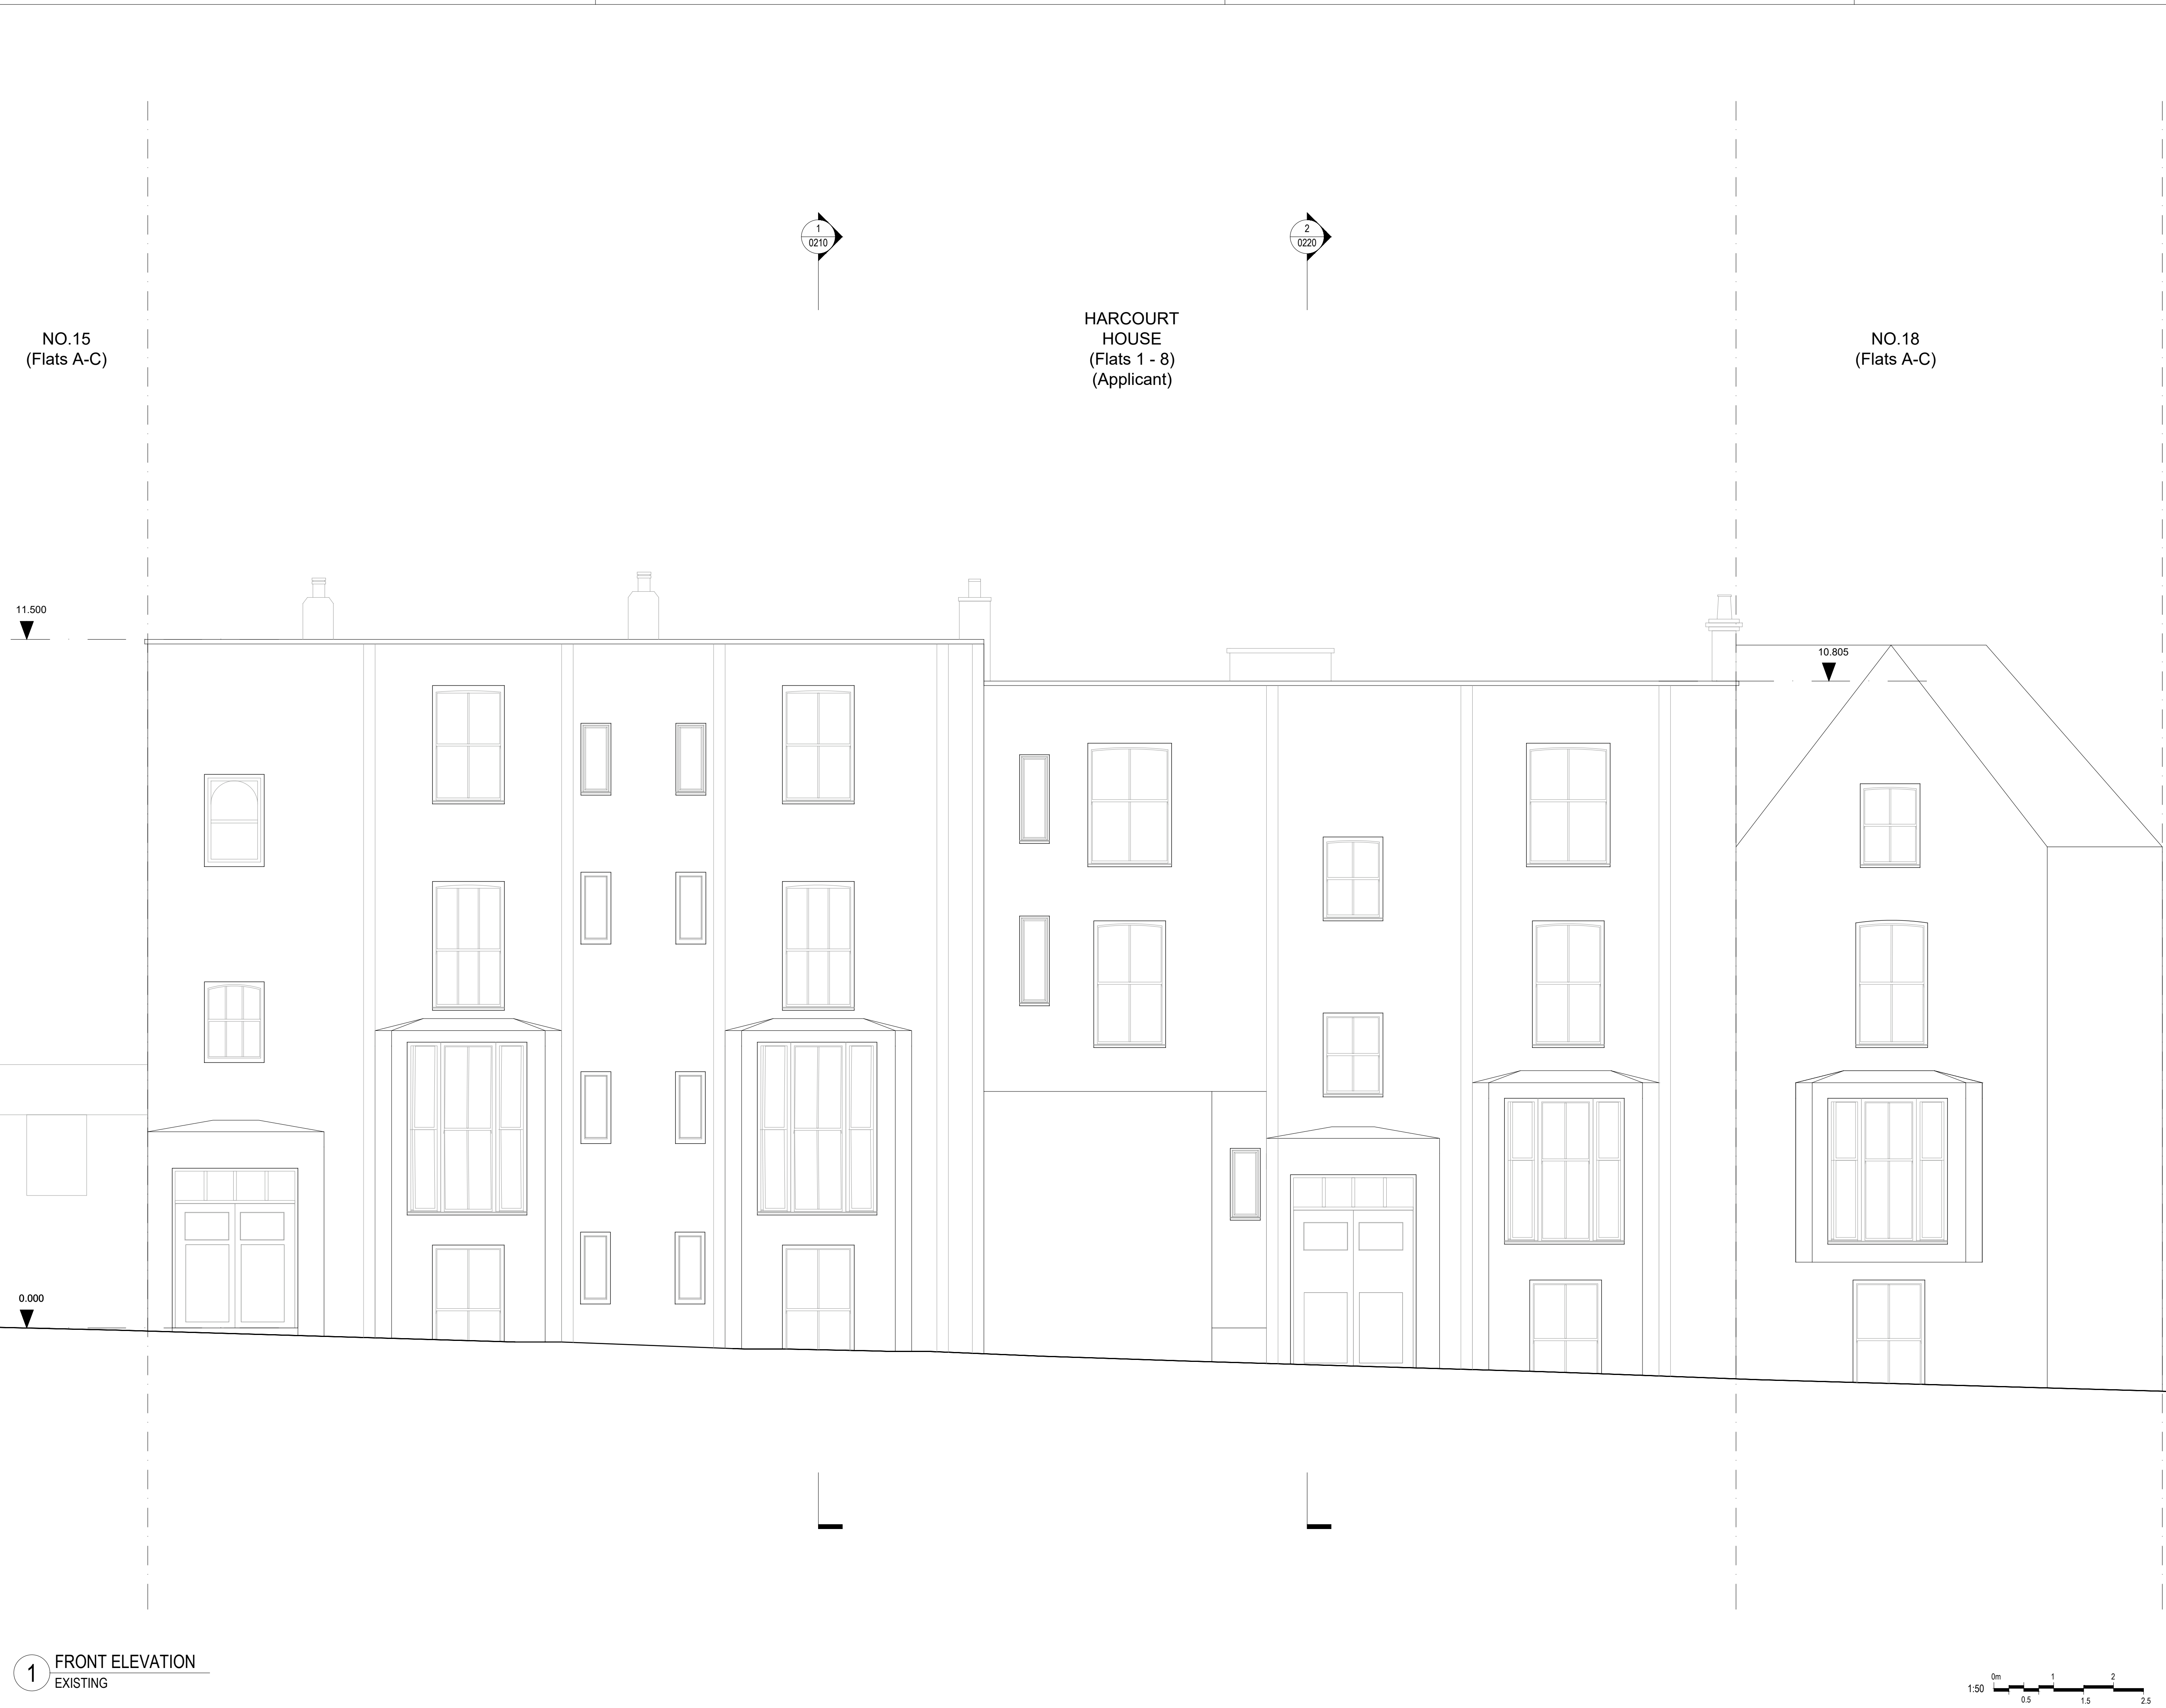

1 FRONT ELEVATION
EXISTING

1. Dimensions given in millimetres unless stated otherwise.
2. All levels are in metres above AOD unless stated otherwise.
3. All dimensions to be verified on site prior to proceeding, and all discrepancies to be notified in writing to the Client.
4. The Client is to be informed of any inaccuracies of the existing works or surroundings.

Notes

Revisions		
Rev.	Description	Date
A	Planning Application	27.03.2024

Project	214-HAR
Roof extension and internal refurbishment	


Client	Upspace Construction Services Ltd.
--------	------------------------------------

Architect	COOKE FAWCETT ARCHITECTS	1-2 Herbal Hill London, EC1R 5EF +44 (0)20 7078 4030
-----------	--------------------------------	--

Scale	1:50 at A1 size	NOT FOR CONSTRUCTION
-------	--------------------	-------------------------

Drawing Title	Existing Rear Elevation
---------------	-------------------------

Drawing No.	CF-214-DR-0320-A
-------------	------------------

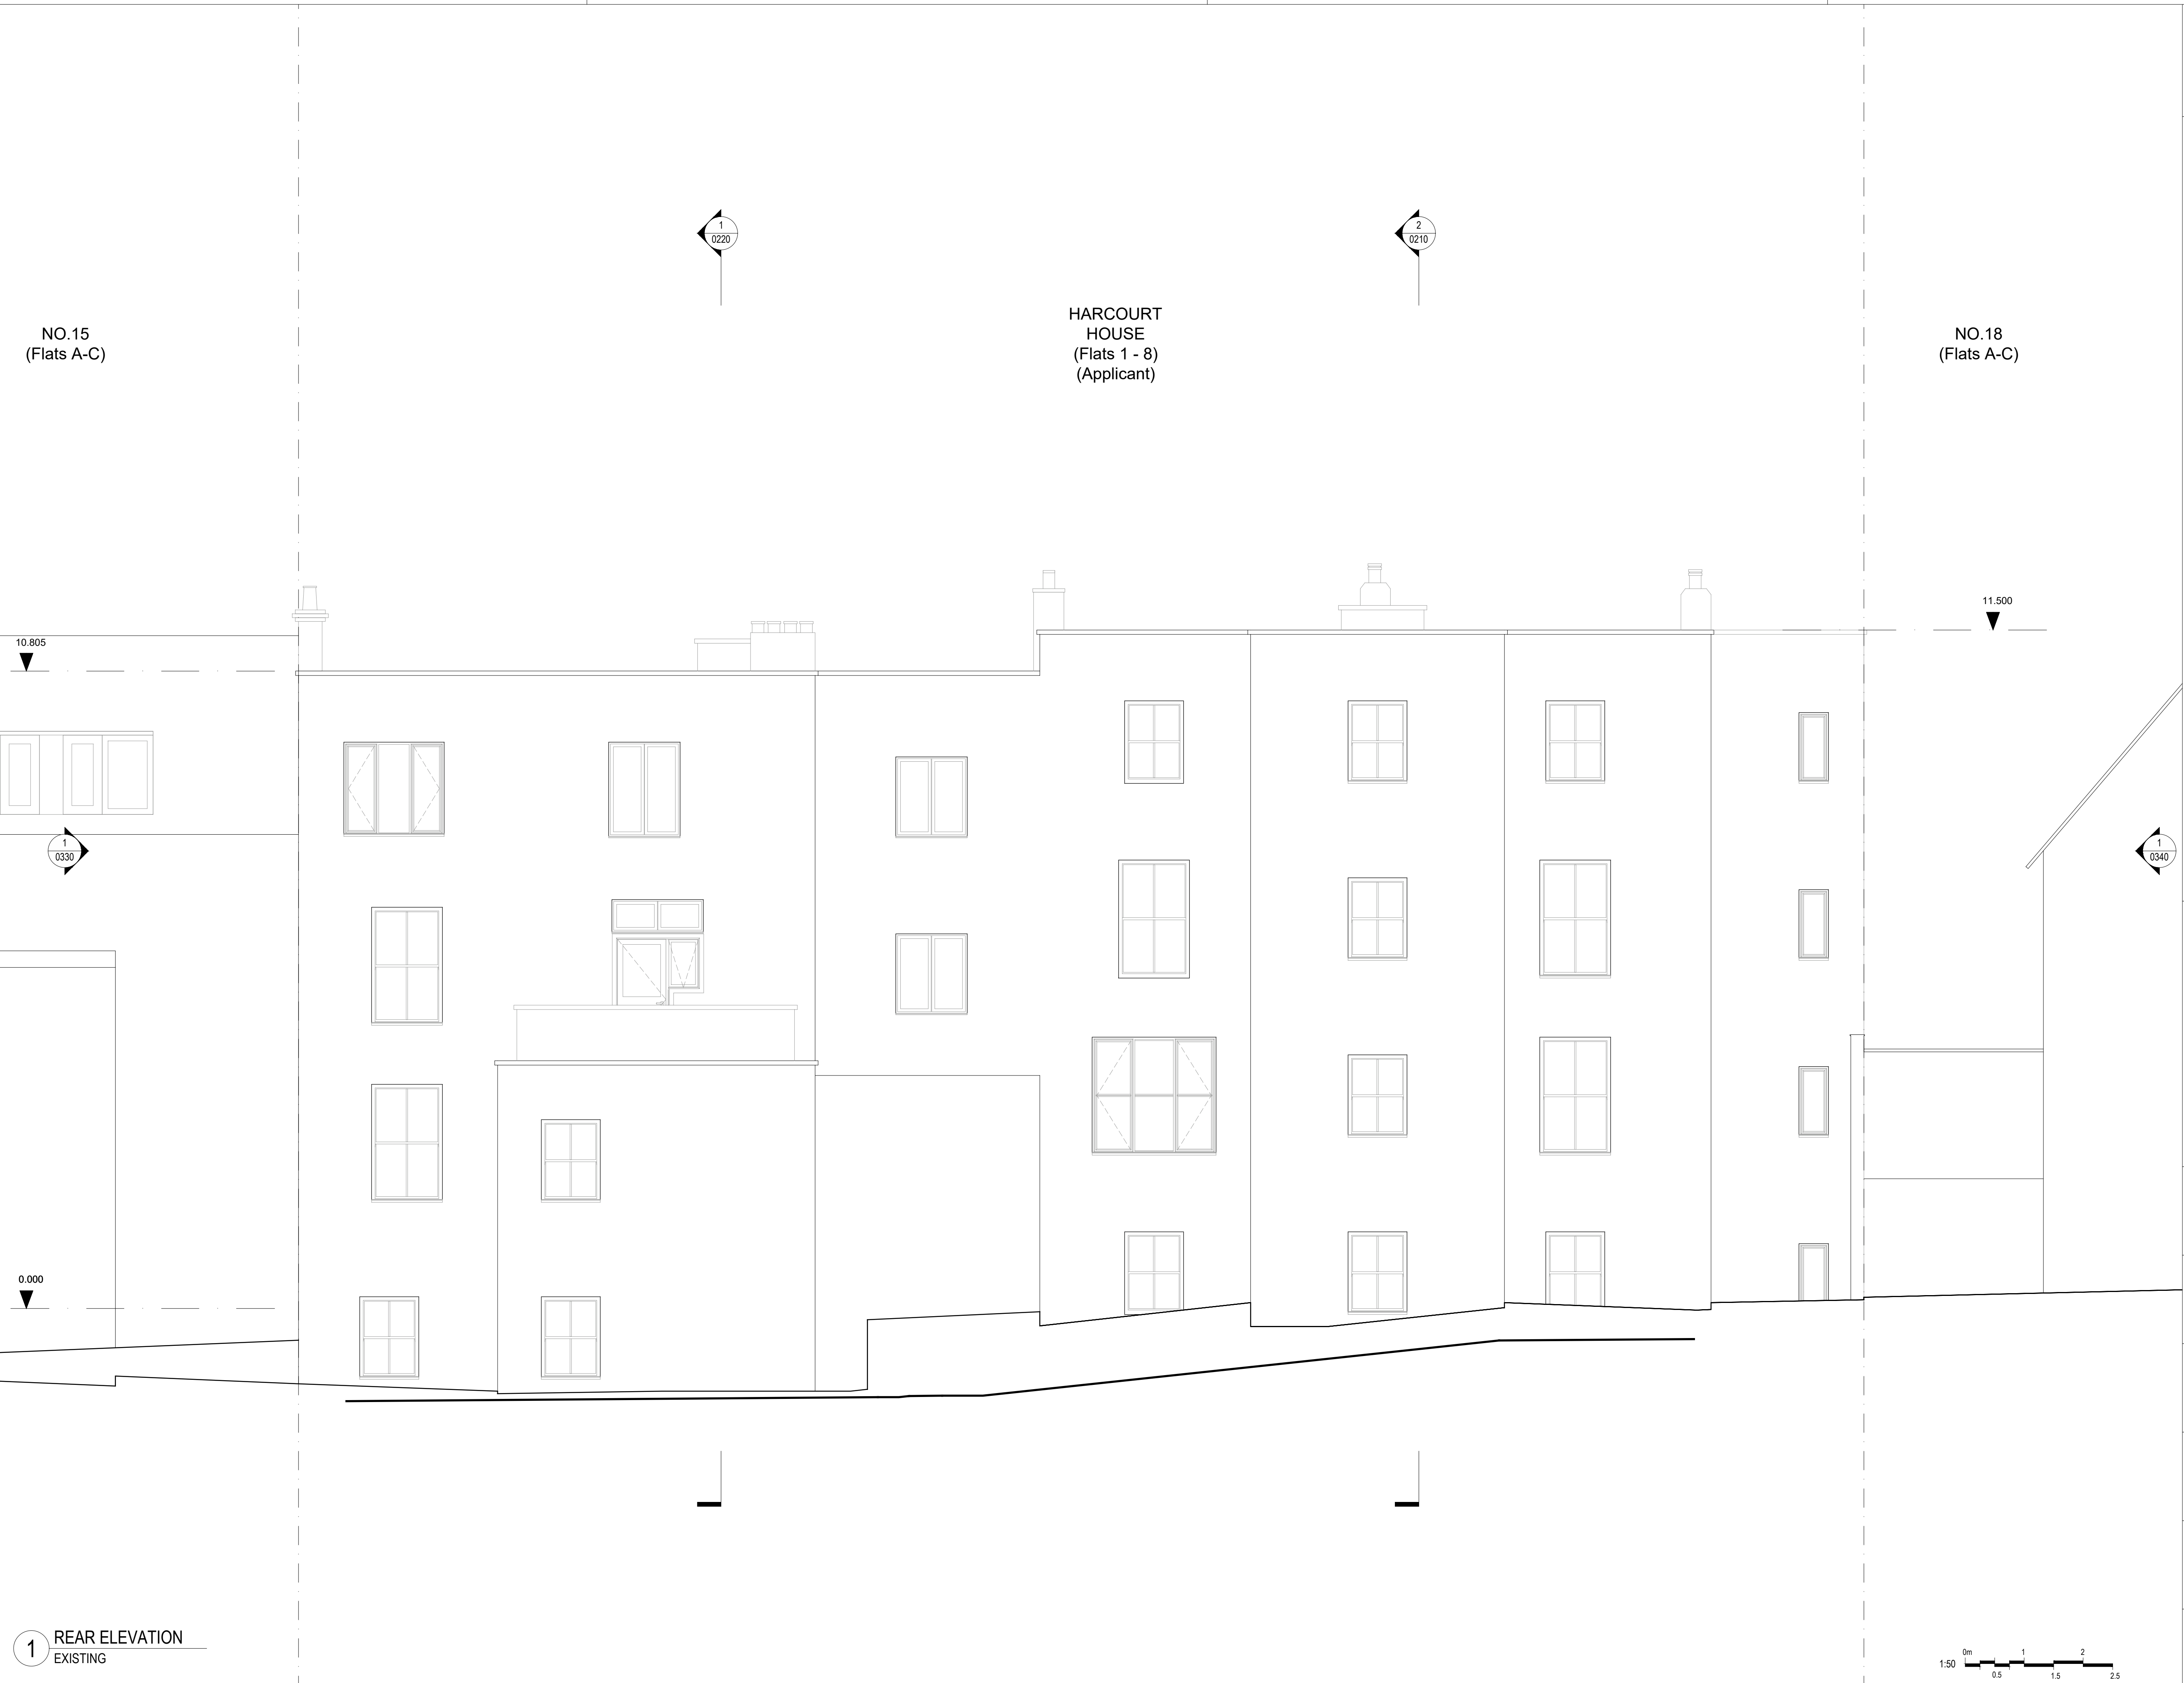

1. Dimensions given in millimetres unless stated otherwise.
2. All levels are in metres above AOD unless stated otherwise.
3. All dimensions to be verified on site prior to proceeding, and all discrepancies to be notified in writing to the Client.
4. The Client is to be informed of any inaccuracies of the existing works or surroundings.

Notes

Revisions		
Rev.	Description	Date
A	Planning Application	27.03.2024

Project **214-HAR**
Roof extension and internal refurbishment


Client
Upspace Construction Services Ltd.

Architect
COOKE FAWCETT ARCHITECTS 1-2 Herbal Hill
London, EC1R 5EF
+44 (0)20 7078 4030

Scale
1:50
at A1 size NOT FOR CONSTRUCTION

Drawing Title
Existing Flank Elevation

Drawing No.
CF-214-DR-0330-A

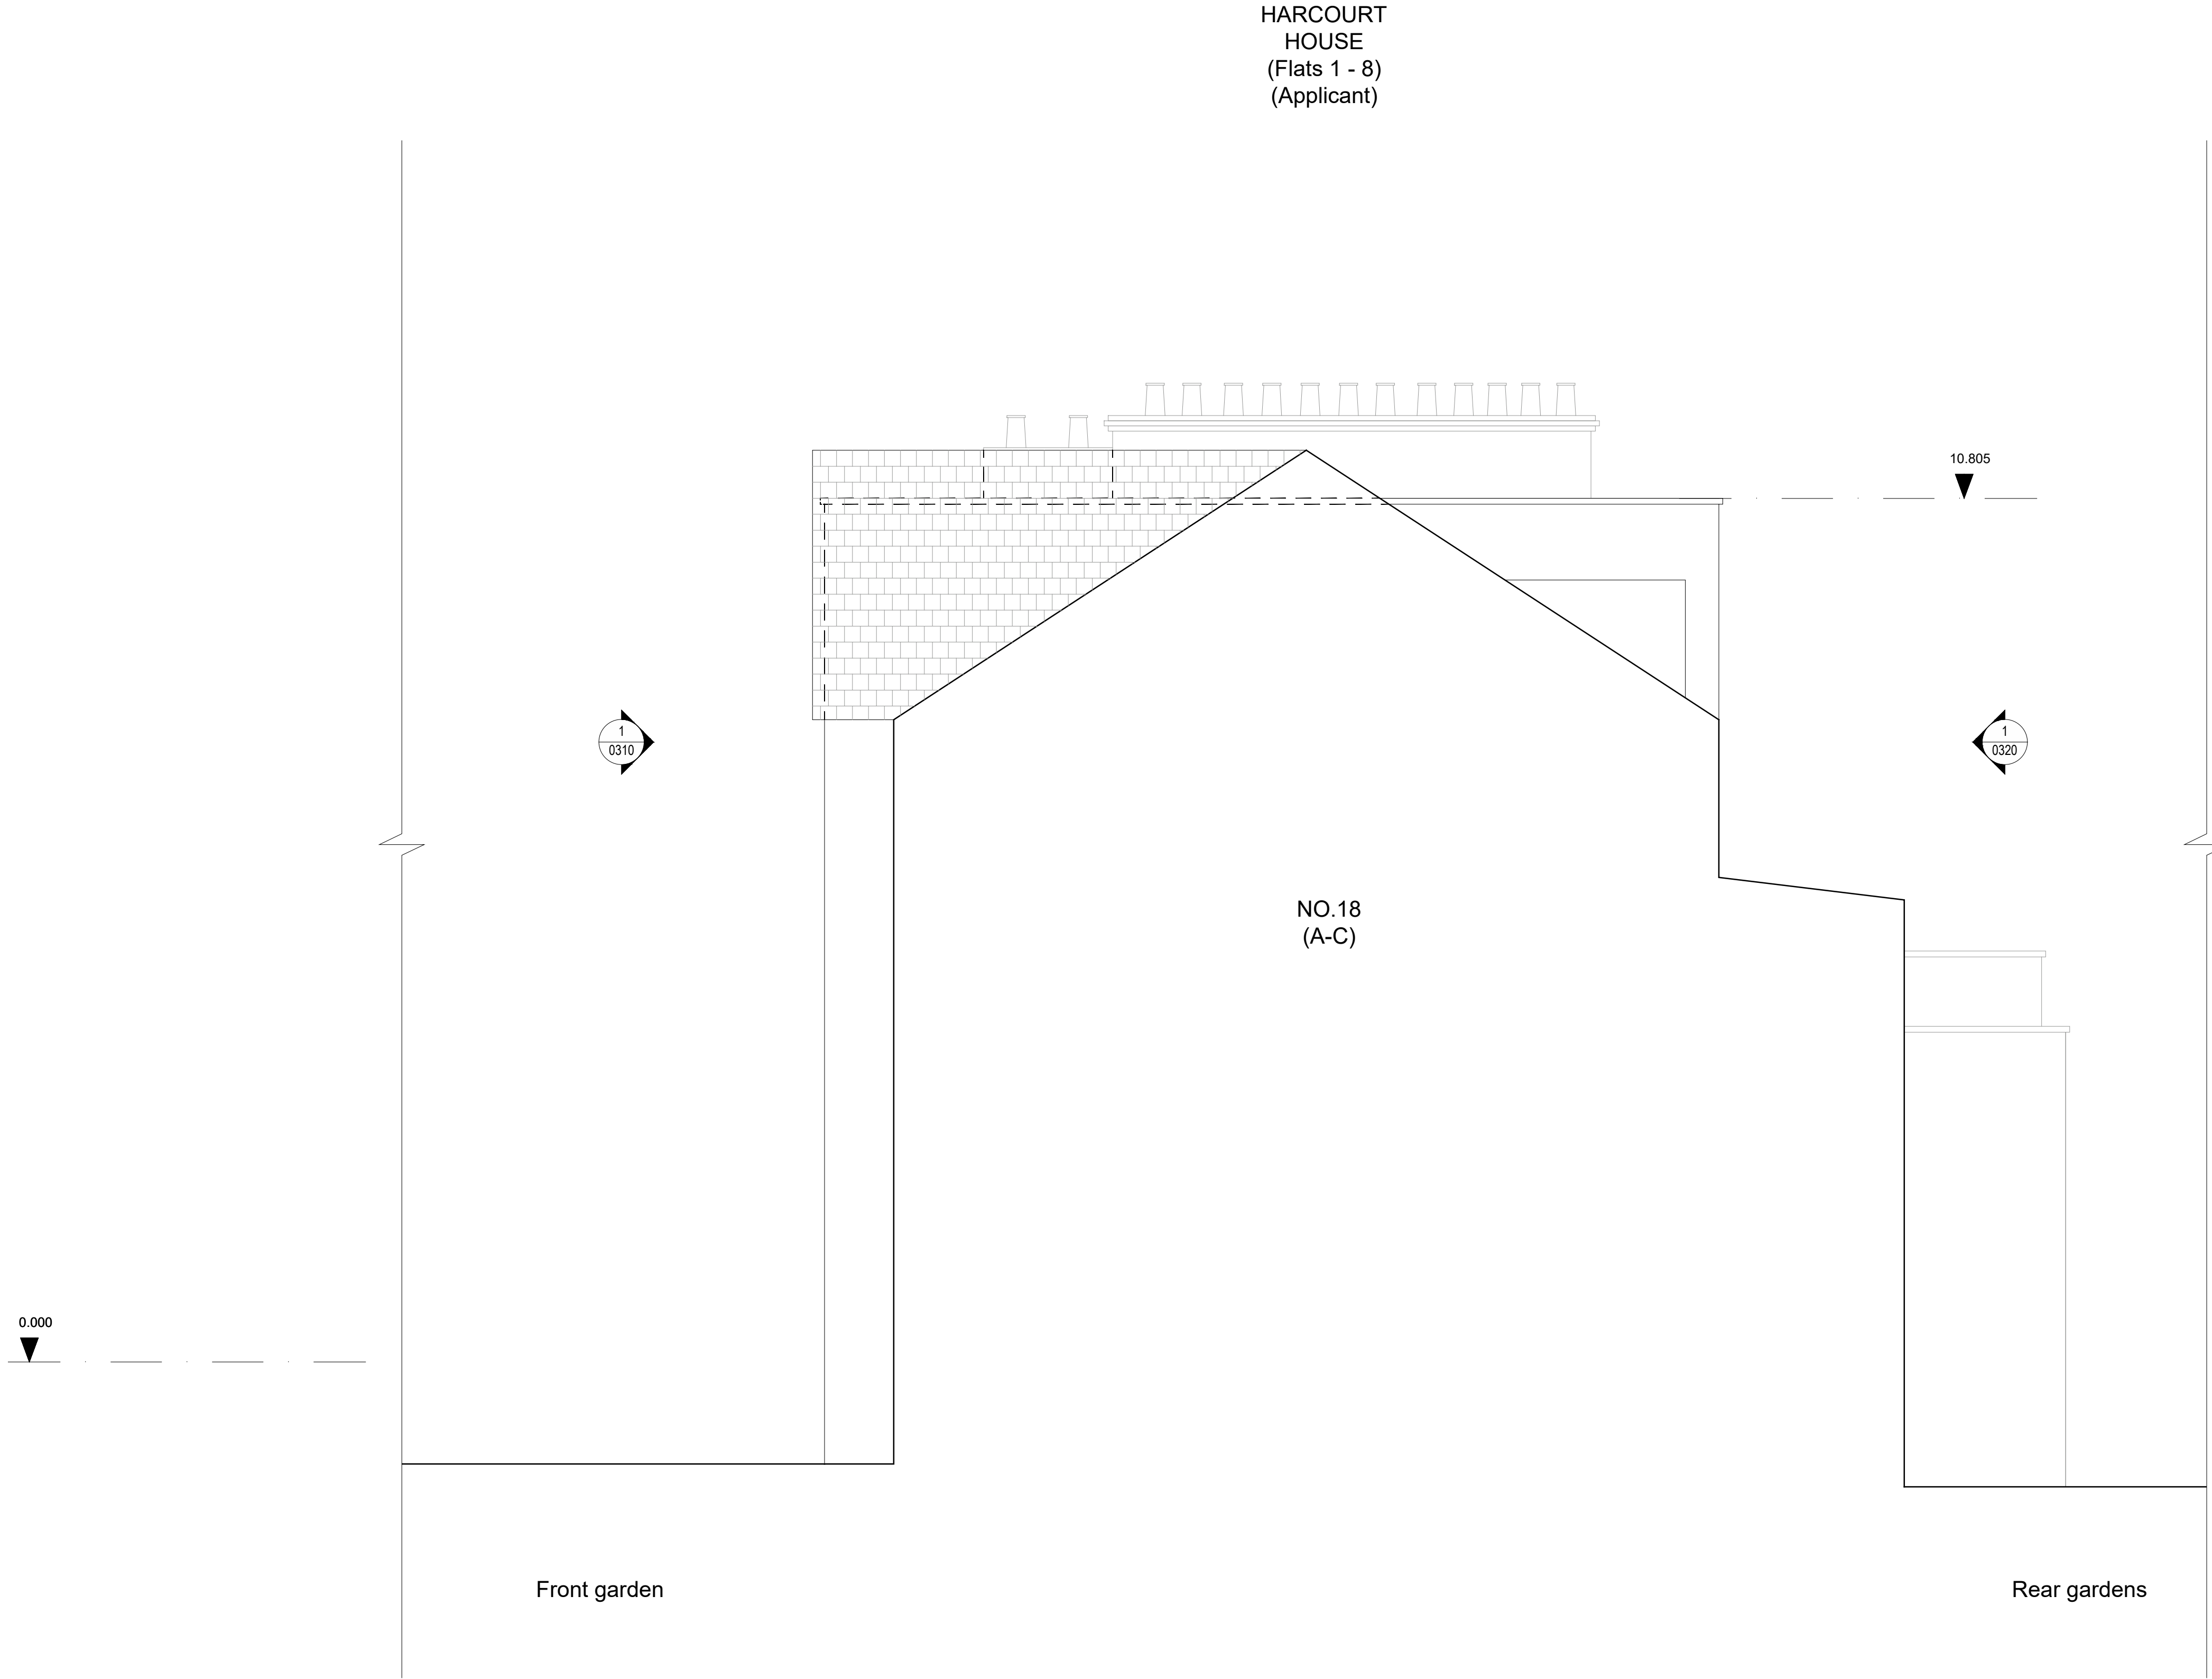

1. Dimensions given in millimetres unless stated otherwise.
2. All levels are in metres above AOD unless stated otherwise.
3. All dimensions to be verified on site prior to proceeding, and all discrepancies to be notified in writing to the Client.
4. The Client is to be informed of any inaccuracies of the existing works or surroundings.

Notes

Revisions		
Rev.	Description	Date
A	Planning Application	27.03.2024

Project **214-HAR**
Roof extension and internal refurbishment

Client
Upspace Construction Services Ltd.

Architect
COOKE FAWCETT ARCHITECTS 1-2 Herbal Hill
London, EC1R 5EF
+44 (0)20 7078 4030

Scale
1:50
at A1 size NOT FOR CONSTRUCTION

Drawing Title
Existing Flank Elevation

Drawing No.
CF-214-DR-0340-A

