

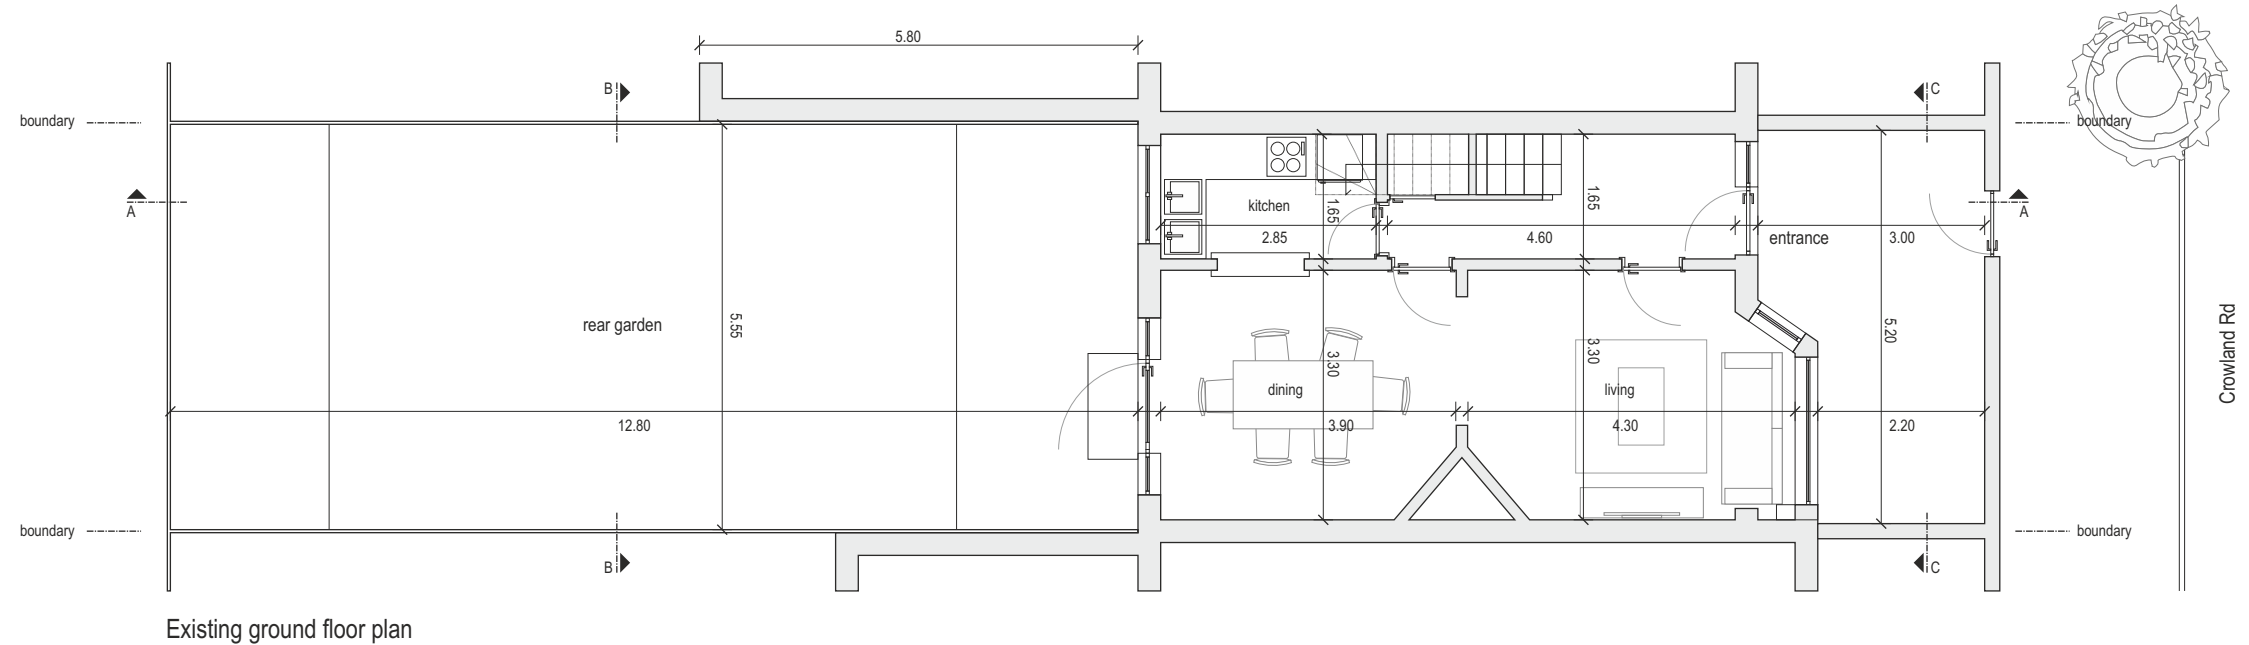


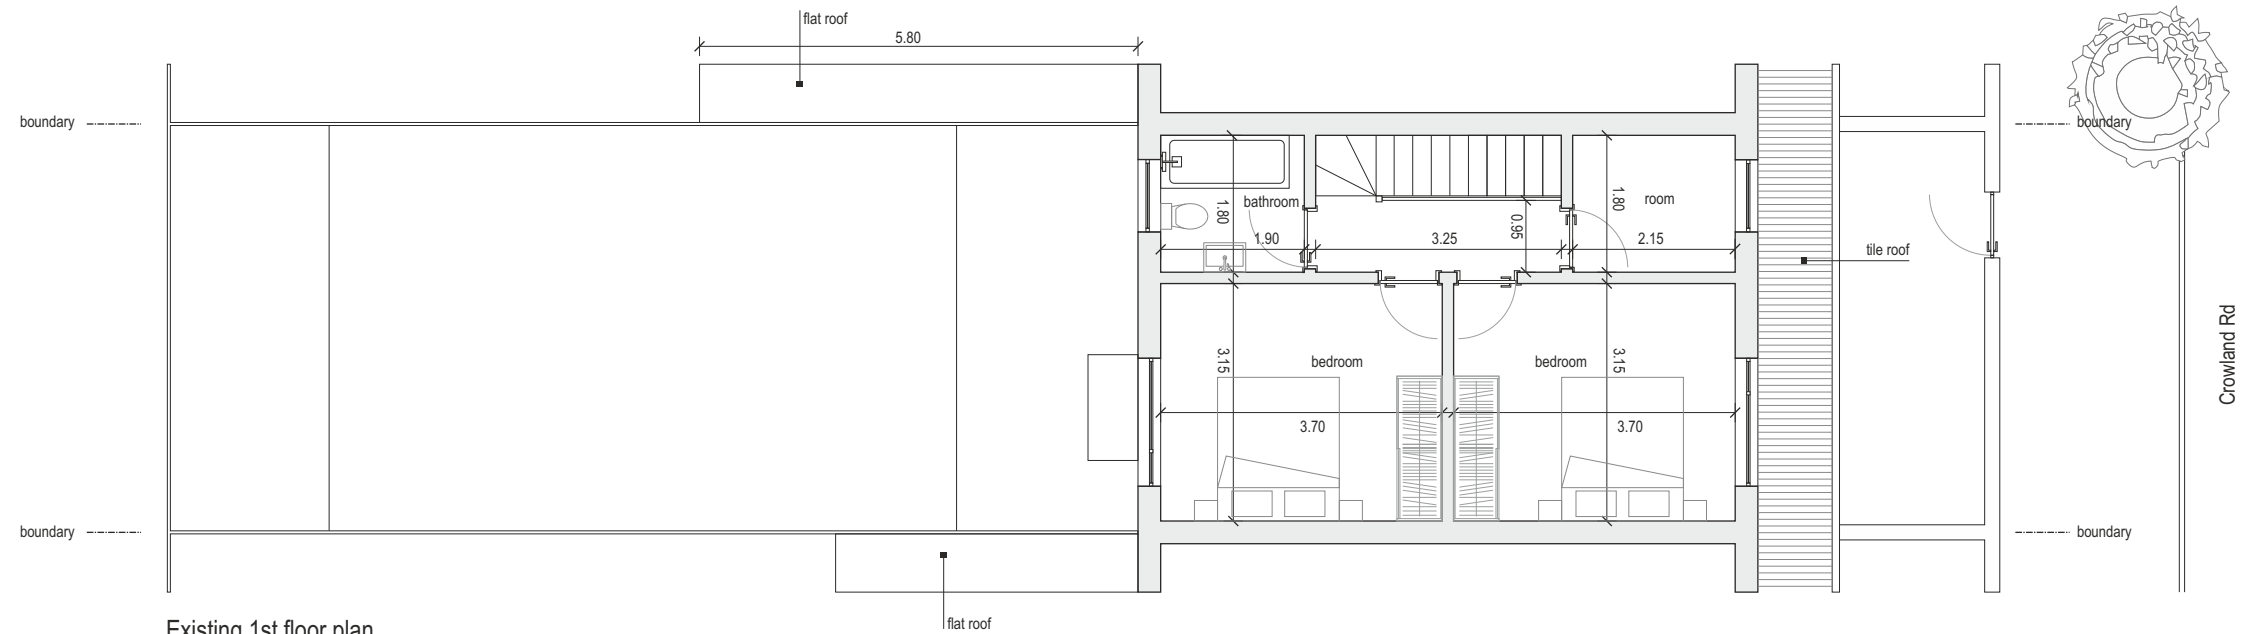


pedro
shuller
ARCHITECTURE
INTERIOR DESIGN

0791 885 7485 | pedro.shuller@hotmail.co.uk

 

DRW./NO	Ps152
SCALE:	1:100 @ A3
DATE:	Mar / 2024


STATUS:	Proposed to erection a rear extension
CLIENT:	Mrs Faigy
PROJECT:	119 Crowland Rd London N15 6UR

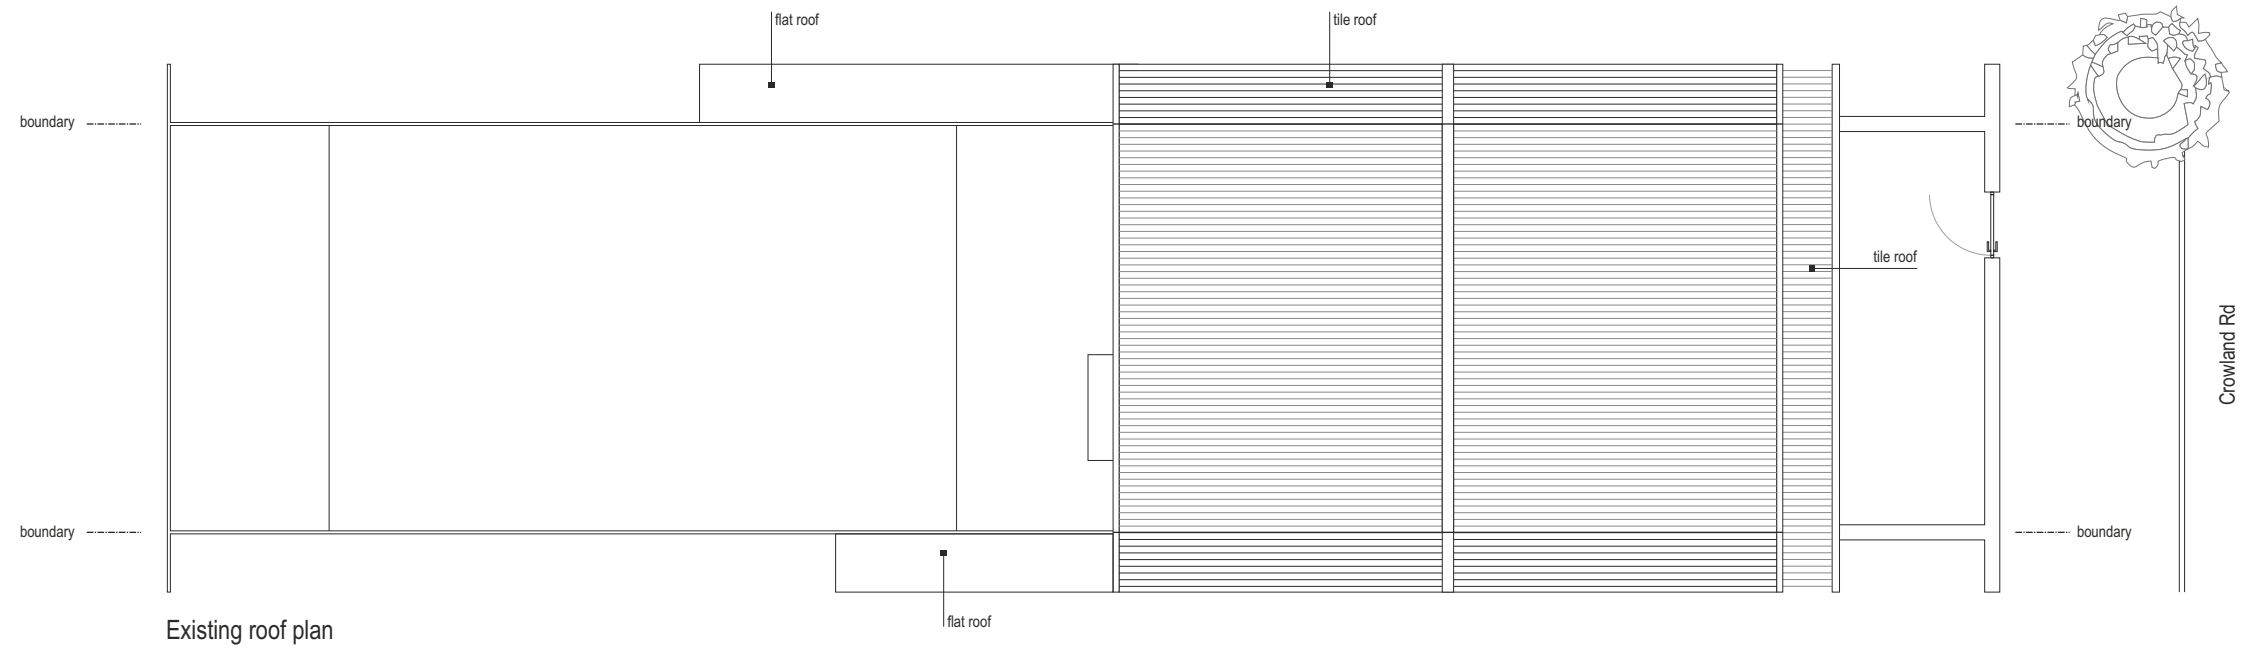

Existing roof plan


pedro
shuller
ARCHITECTURE
INTERIOR DESIGN

0791 885 7485 | pedro.shuller@hotmail.co.uk

 


DRW./NO	Ps153
SCALE:	1:100 @ A3
DATE:	Mar / 2024


STATUS:	Proposed to erection a rear extension
CLIENT:	Mrs Faigy
PROJECT:	119 Crowland Rd London N15 6UR

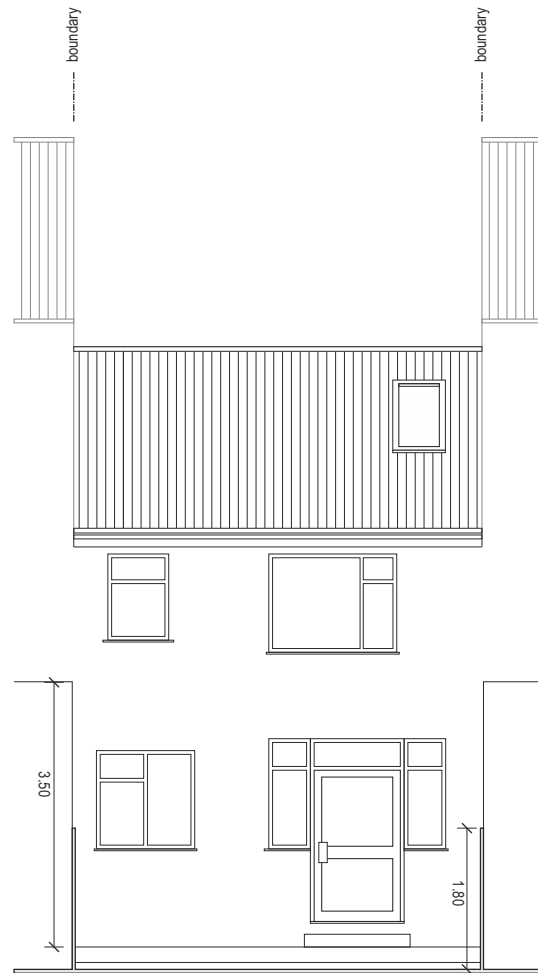

Existing rear elevation BB

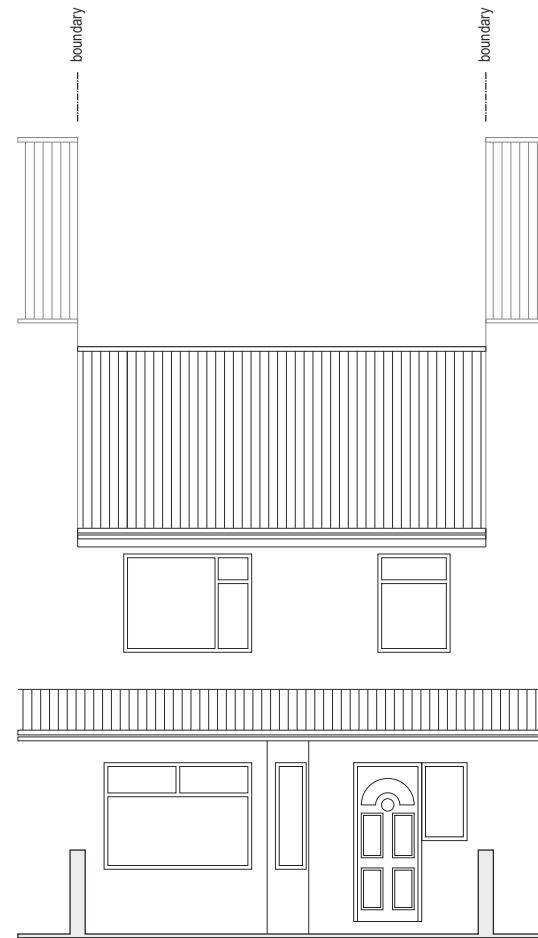


Existing front elevation CC

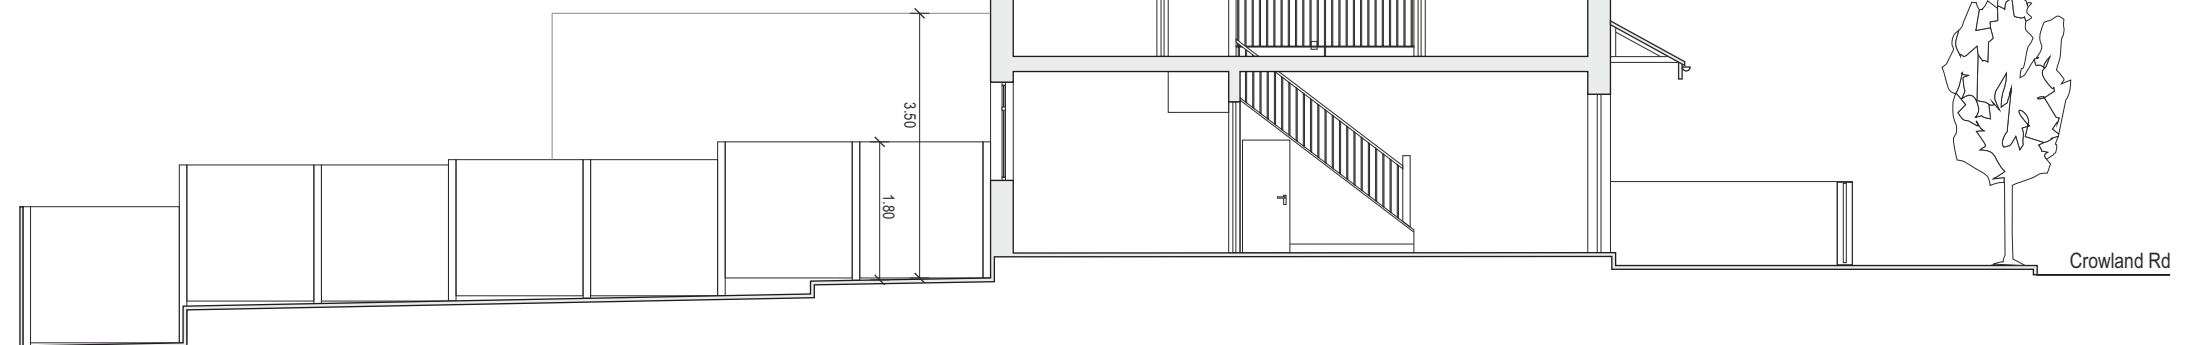

Existing section AA


**pedro
shuller**
ARCHITECTURE
INTERIOR DESIGN

0791 885 7485 | pedro.shuller@hotmail.co.uk

 


DRW\1 NO	Ps154
SCALE:	1:100 @ A3
DATE:	Mar / 2024

STATUS:	Proposed to erection a rear extension
CLIENT:	Mrs Faigy
PROJECT:	119 Crowland Rd London N15 6UR

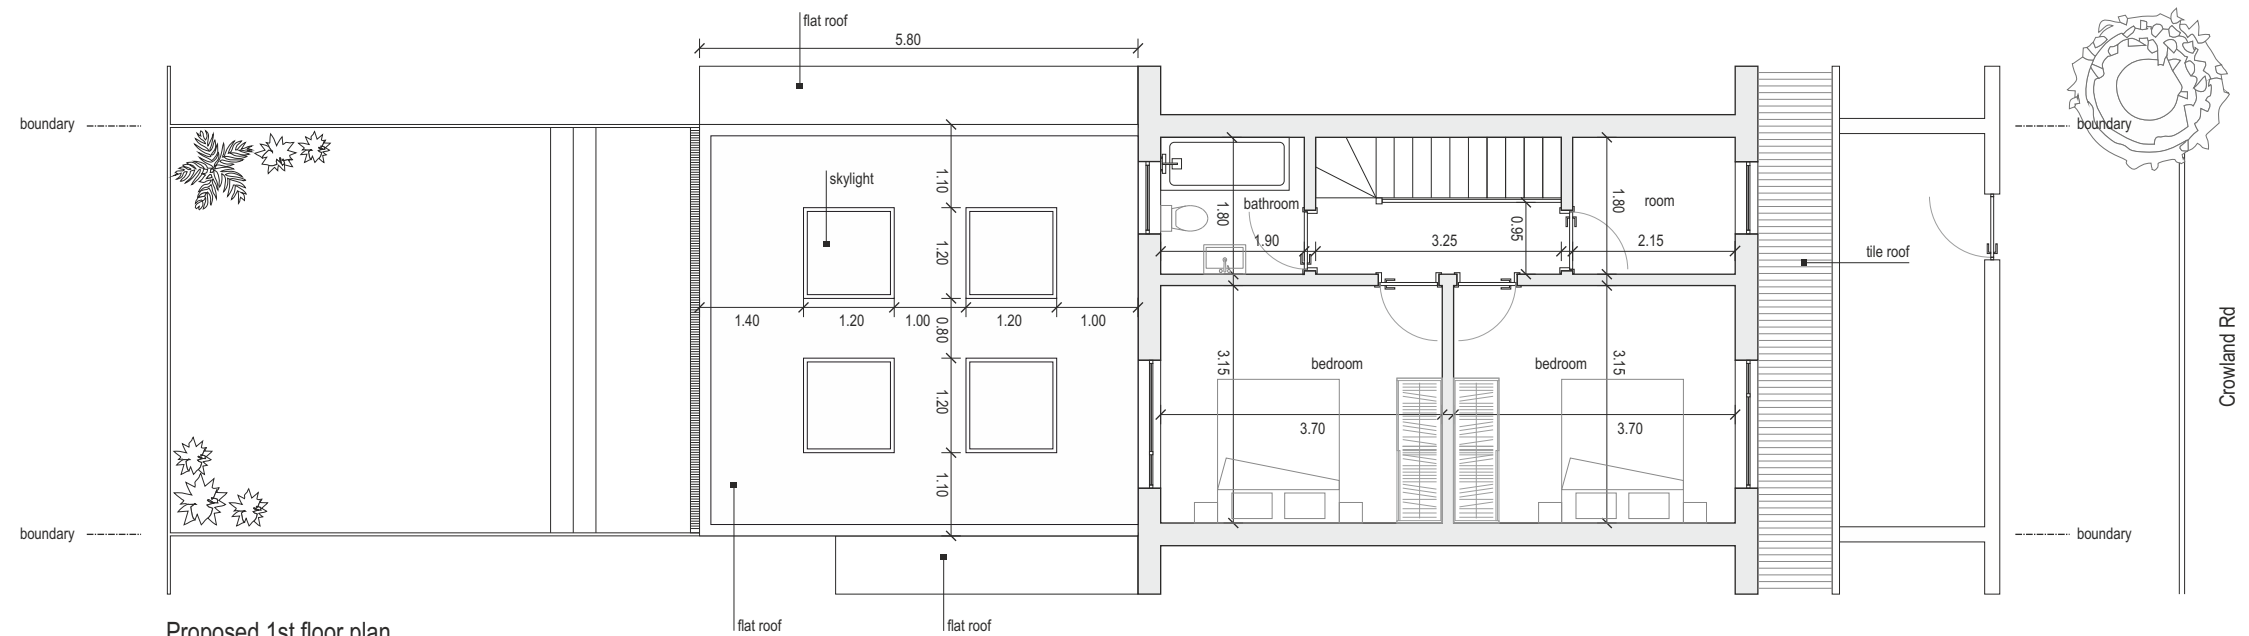


Proposed 1st floor plan

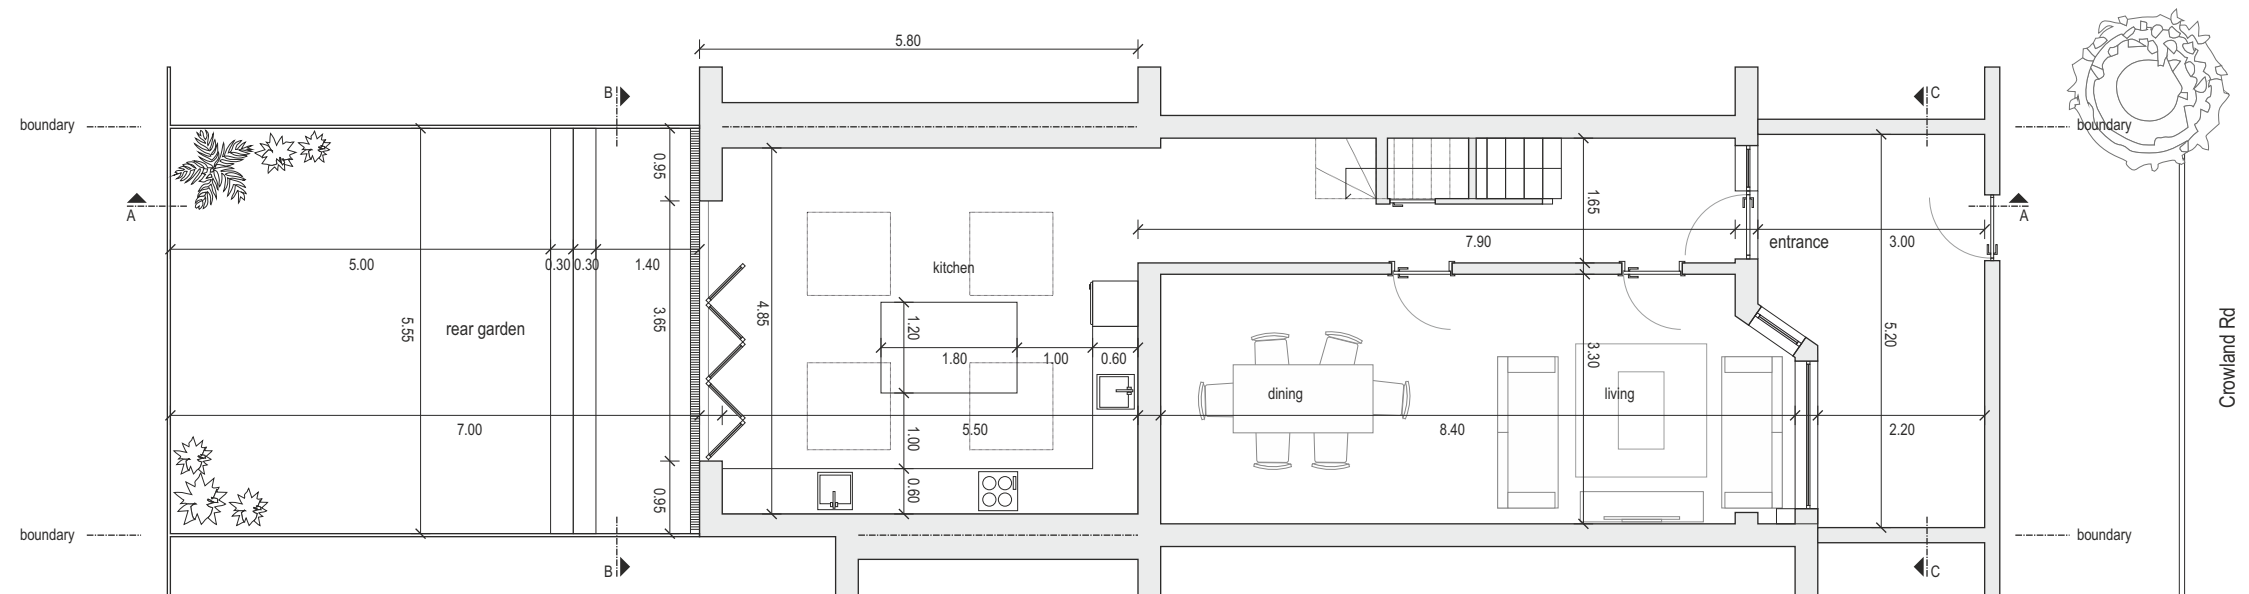

Proposed ground floor plan


pedro
shuller
ARCHITECTURE
INTERIOR DESIGN

0791 885 7485 | pedro.shuller@hotmail.co.uk

 


DRW\1 NO	Ps155
SCALE:	1:100 @ A3
DATE:	Mar / 2024

STATUS:	Proposed to erection a rear extension
CLIENT:	Mrs Faigy
PROJECT:	119 Crowland Rd London N15 6UR

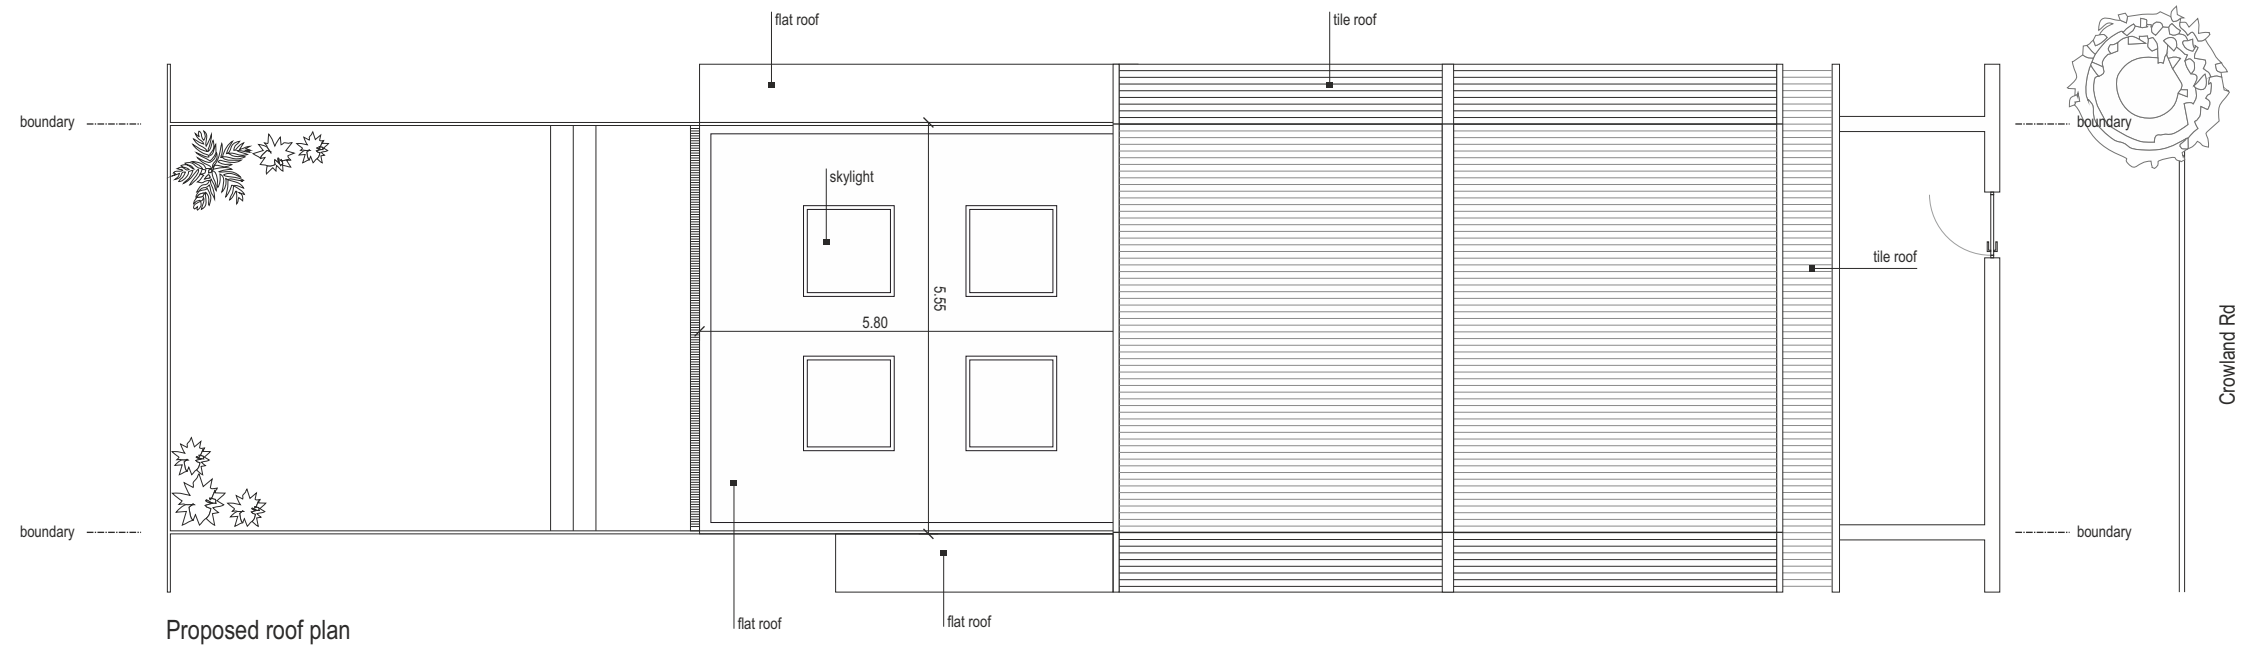


pedro
shuller
ARCHITECTURE
INTERIOR DESIGN

0791 885 7485 | pedro.shuller@hotmail.co.uk

 

DRW./NO	Ps156
SCALE:	1:100 @ A3
DATE:	Mar / 2024


STATUS:	Proposed to erection a rear extension
CLIENT:	Mrs Faigy
PROJECT:	119 Crowland Rd London N15 6UR

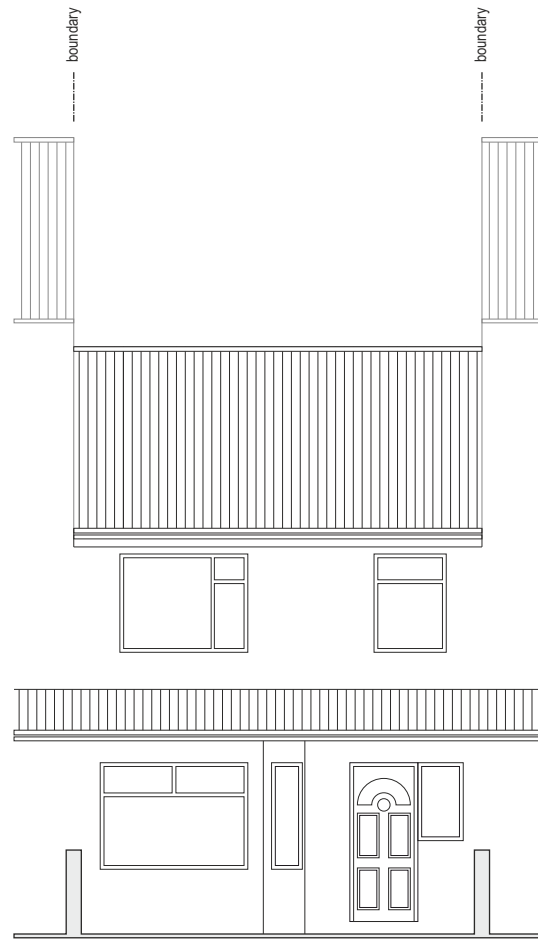

Proposed front elevation CC




Proposed rear elevation BB

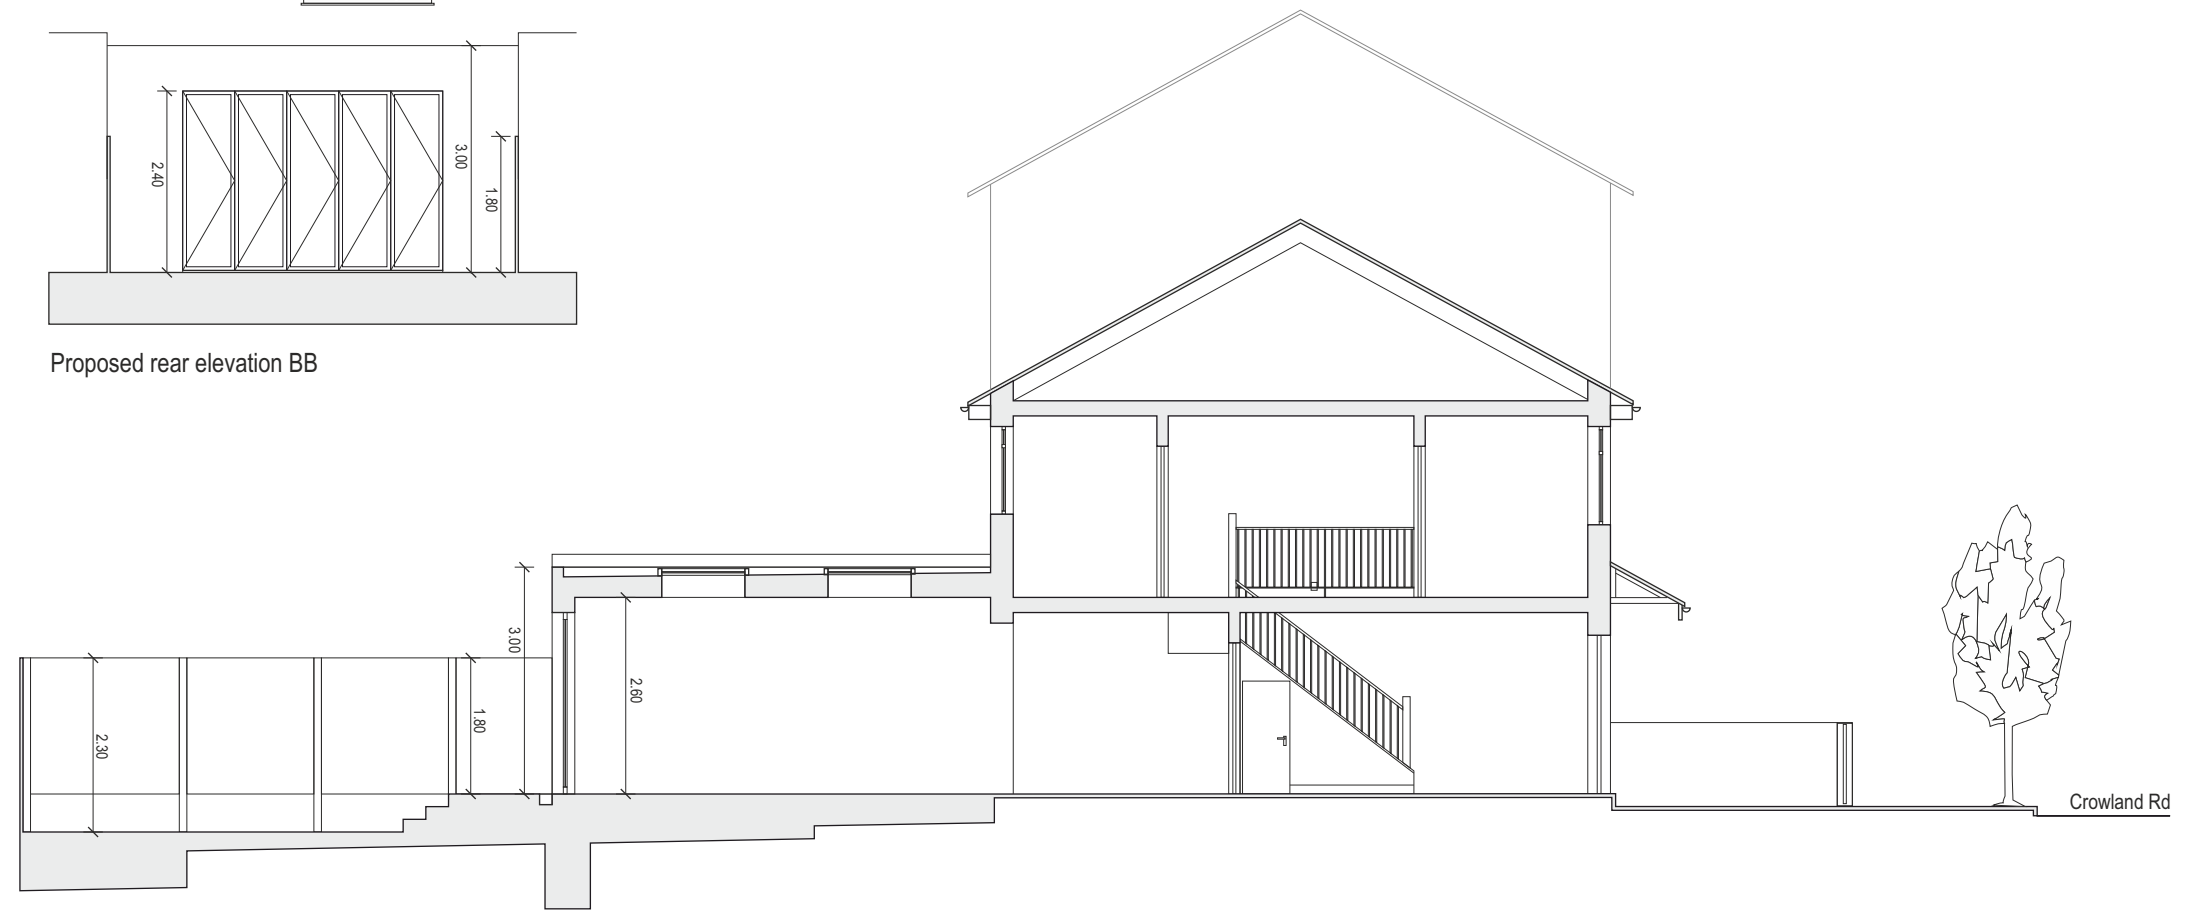

Proposed section AA


**pedro
shuller**
ARCHITECTURE
INTERIOR DESIGN

0791 885 7485 | pedro.shuller@hotmail.co.uk

 

DRW\1 NO	Ps157
SCALE:	1:100 @ A3
DATE:	Mar / 2024

STATUS:	Proposed to erection a rear extension
CLIENT:	Mrs Faigy
PROJECT:	119 Crowland Rd London N15 6UR

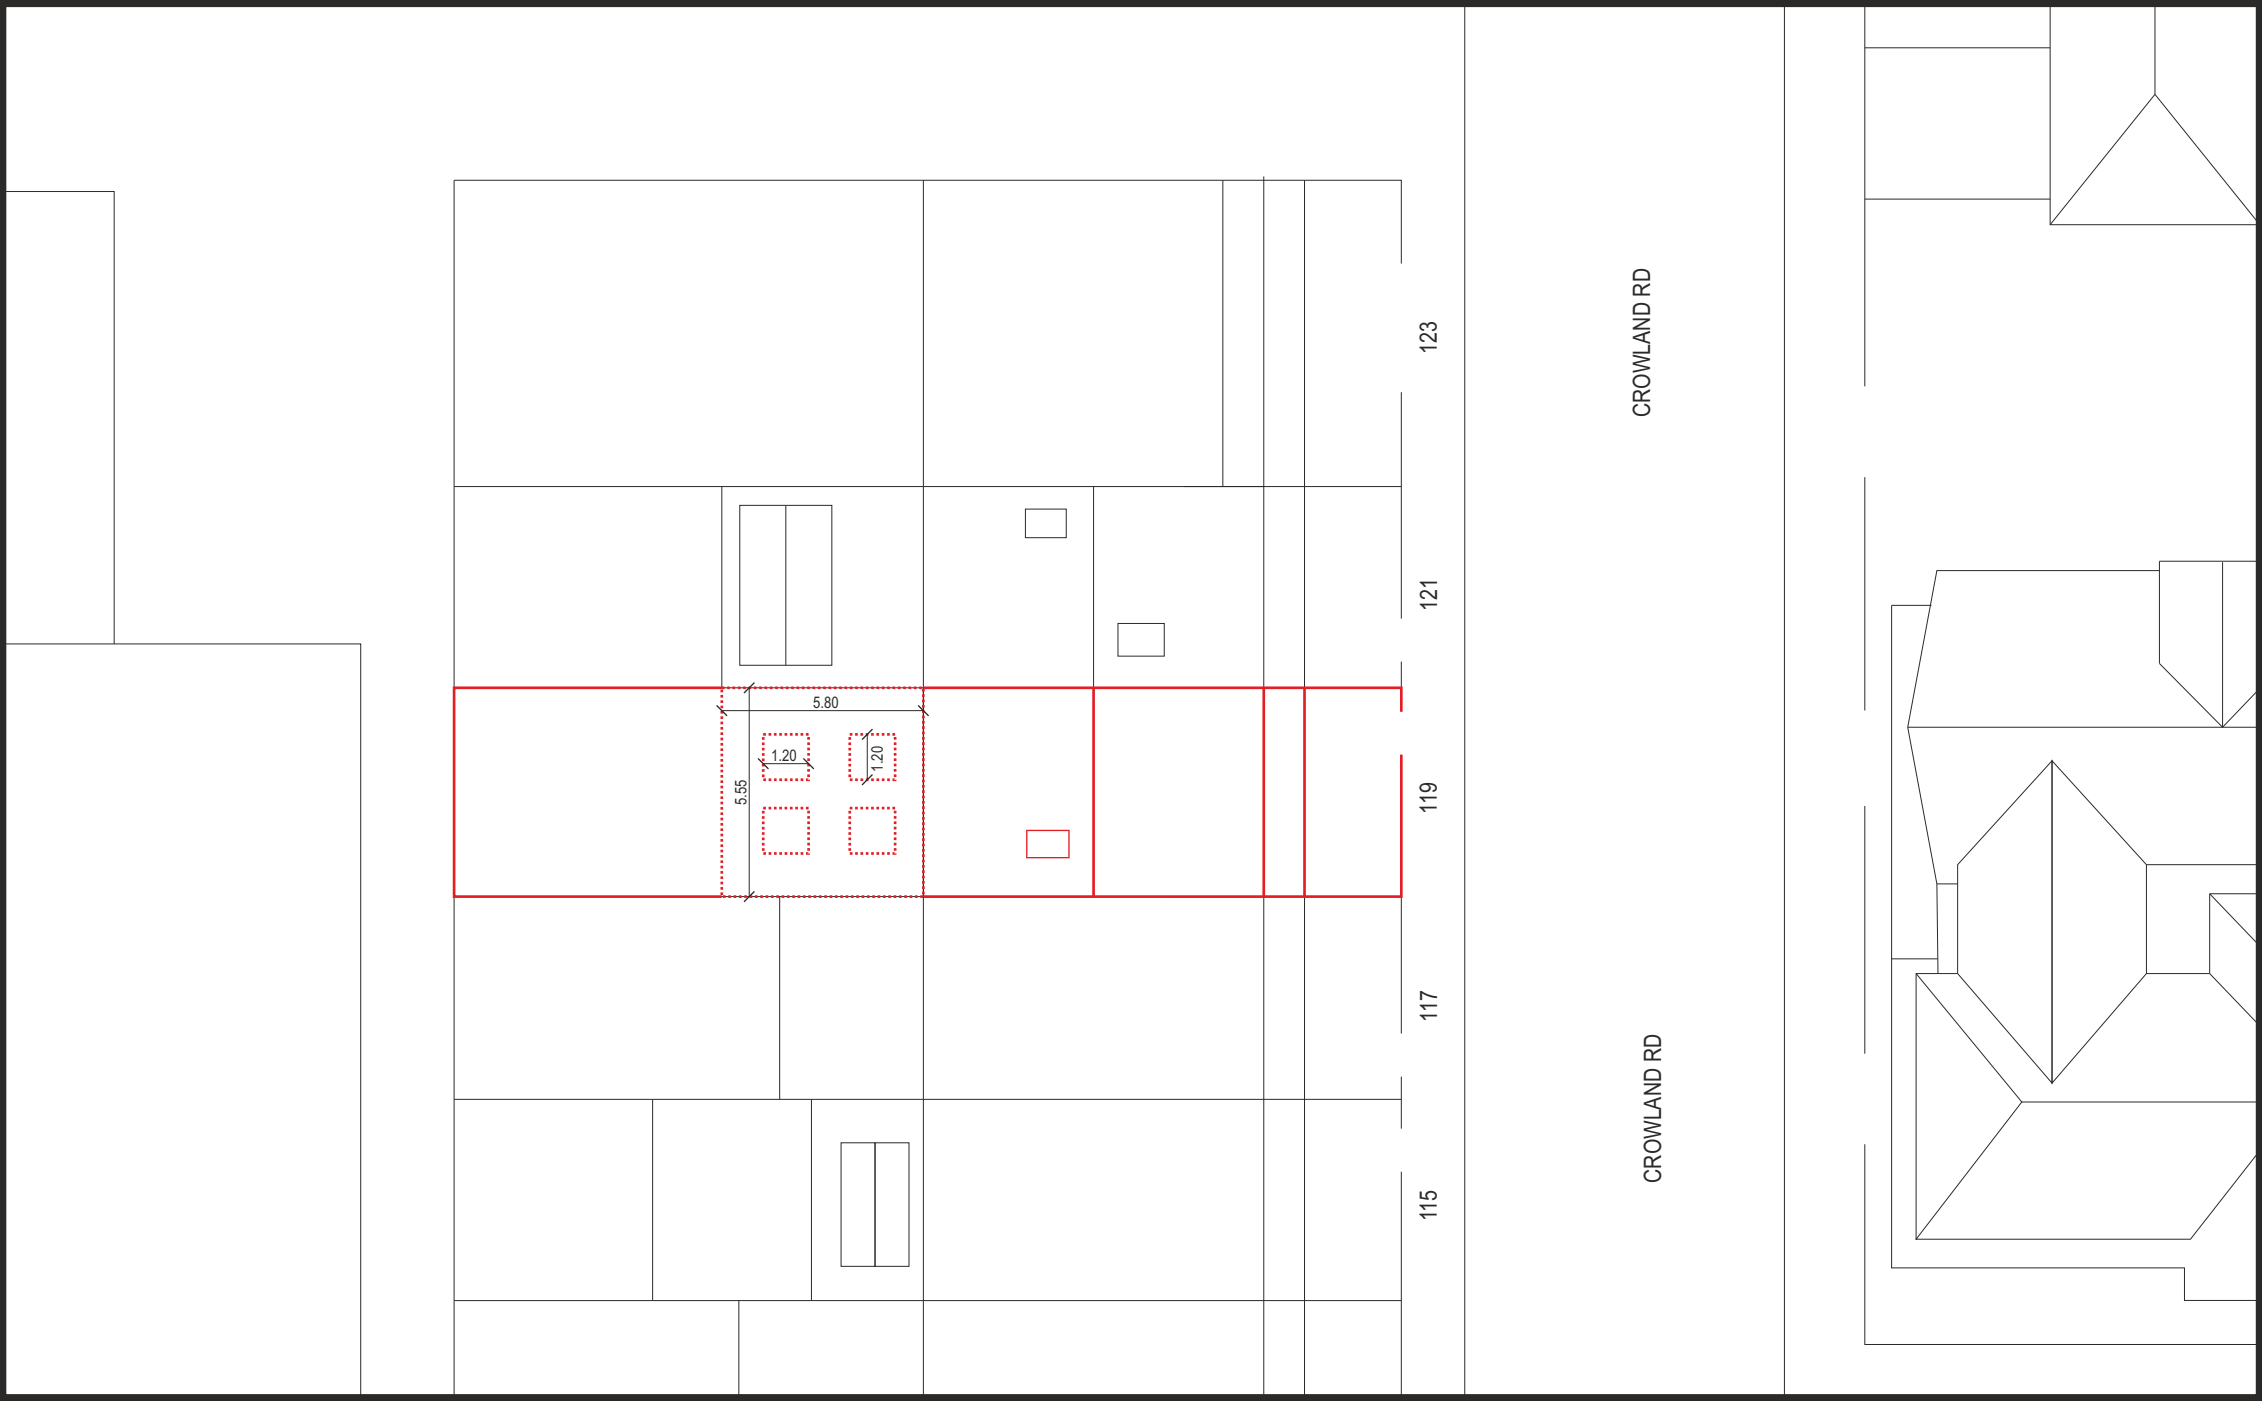

BLOCK PLAN - SCALE 1:200@A3

DRW./NO Ps158		STATUS: Proposed to erection a rear extension	
SCALE: 1:200 @ A3		CLIENT: Mrs Faigy	
DATE: Mar / 2024		PROJECT: 119 Crowland Rd London N15 6UR	