




Proposed west elevation - garden

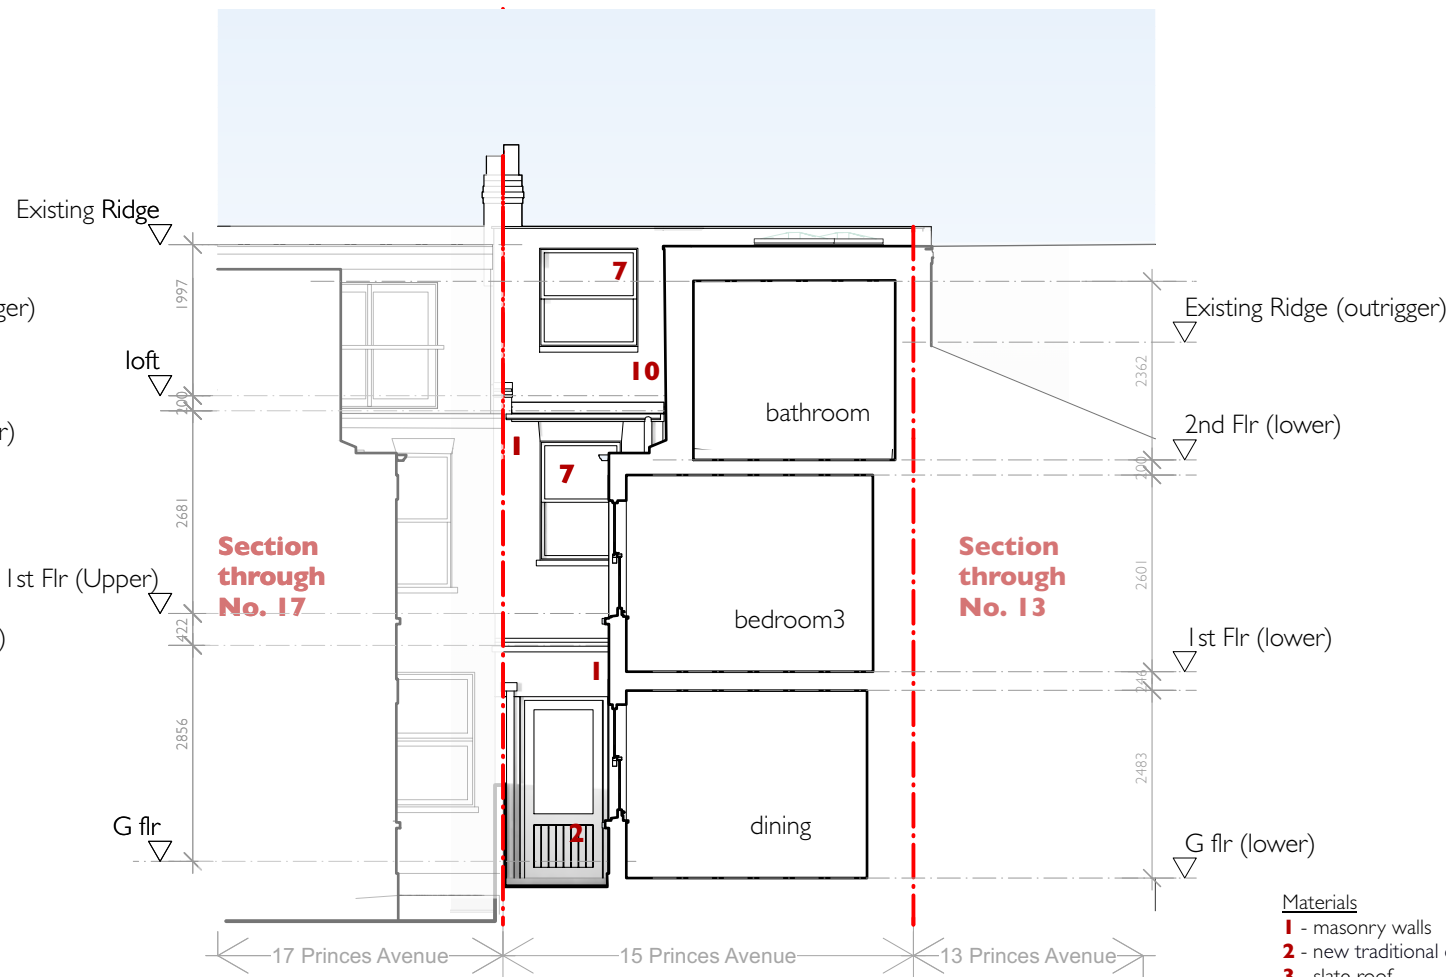


Proposed Section BB

- Materials**
- 1 - masonry walls
 - 2 - new traditional double glazed single doors
 - 3 - slate roof
 - 4 - painted timber fascia panel
 - 5 - felt roof
 - 6 - pebble dash render finish
 - 7 - Double glazed sash windows
 - 8 - painted cast stone details
 - 9 - new traditional double glazed French doors
 - 10 - slate cladding to dormer roof
 - 11 - brick slips to match existing red stock bricks with stone coping to parapet
 - 12 - Structural glazing to rooflight with metal gutter



Proposed Section AA

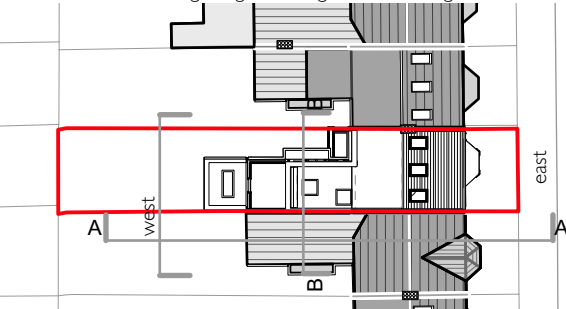

Elevation and section location plan
Scale 1:500

Rev	Planning Issue	Date
P2	Planning Issue	28.03.2024
P1	Planning Issue	05.02.2024

James Pooley
architecture

james@jamespooleyarchitecture.com 55 Goring Road N11 2BT
www.jamespooleyarchitecture.com 07881 585857

15 Princes Avenue, London N22 7SB

Proposed Elevations and Sections 2

scale: 1:100 @ A3 Date: JANUARY 2024 Drawn by: JP

PRI-015 **P2**