



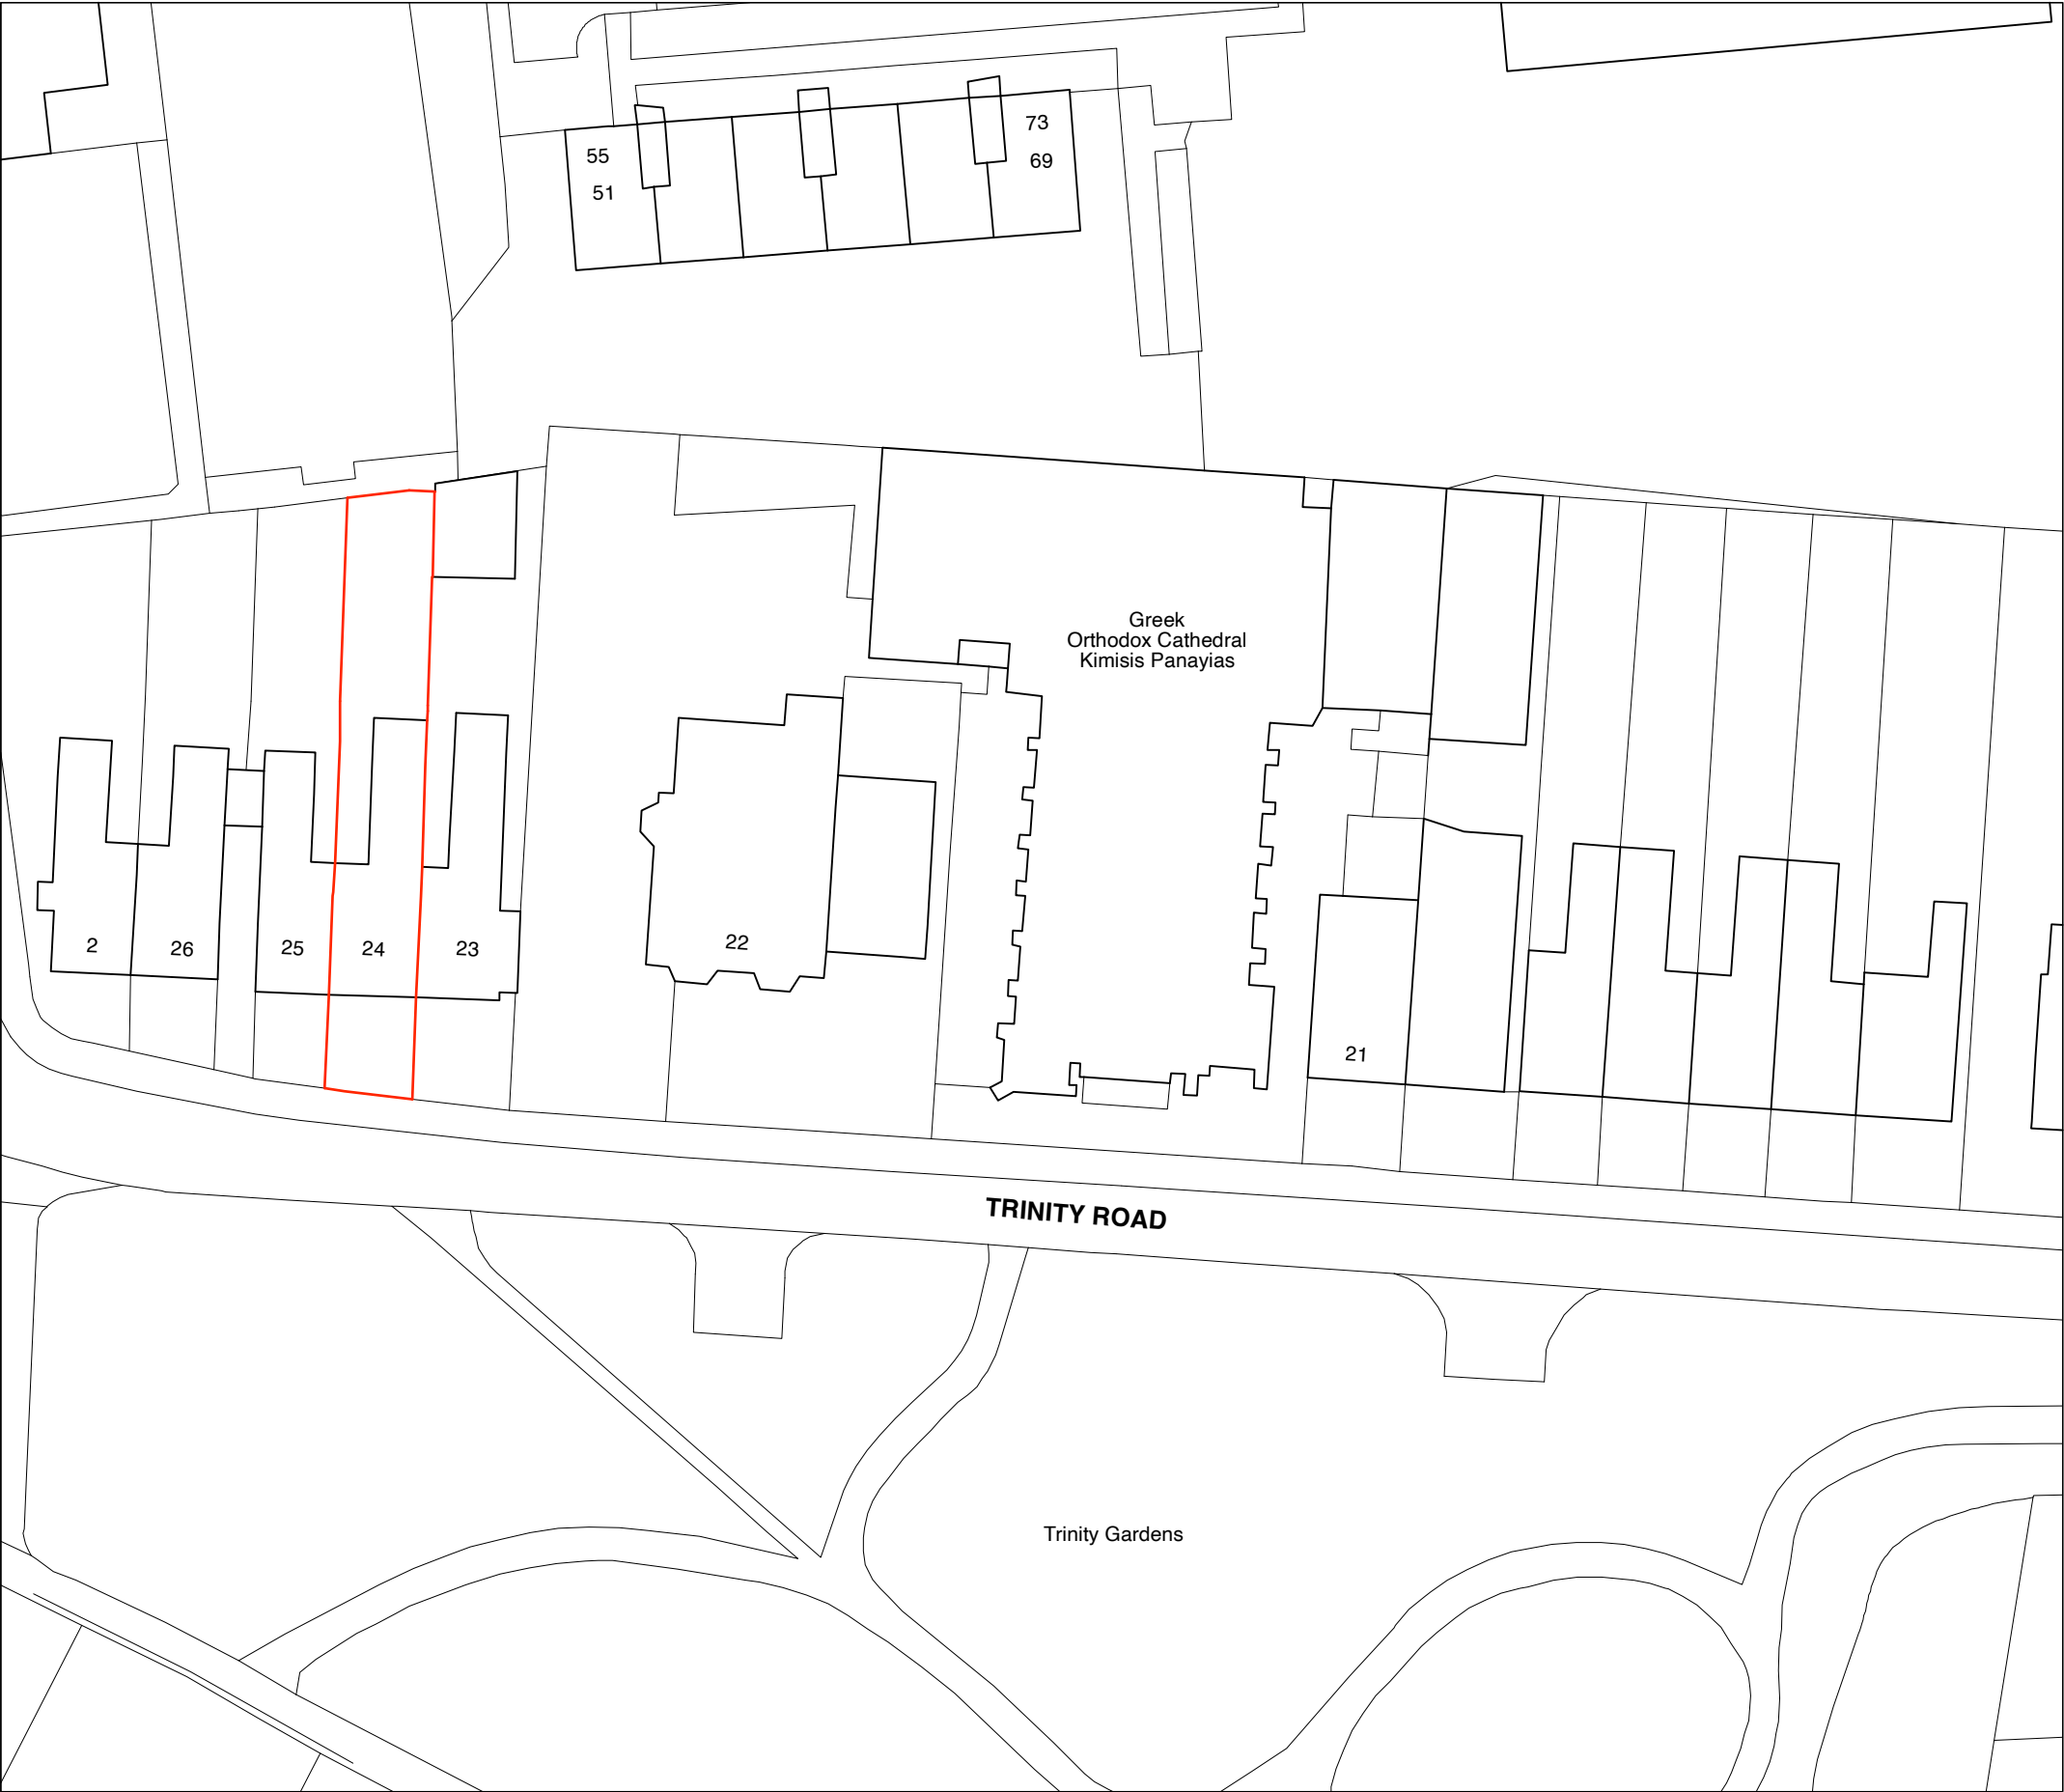

SITE PLAN
scale 1:500


0 5 10 15 20 M

N

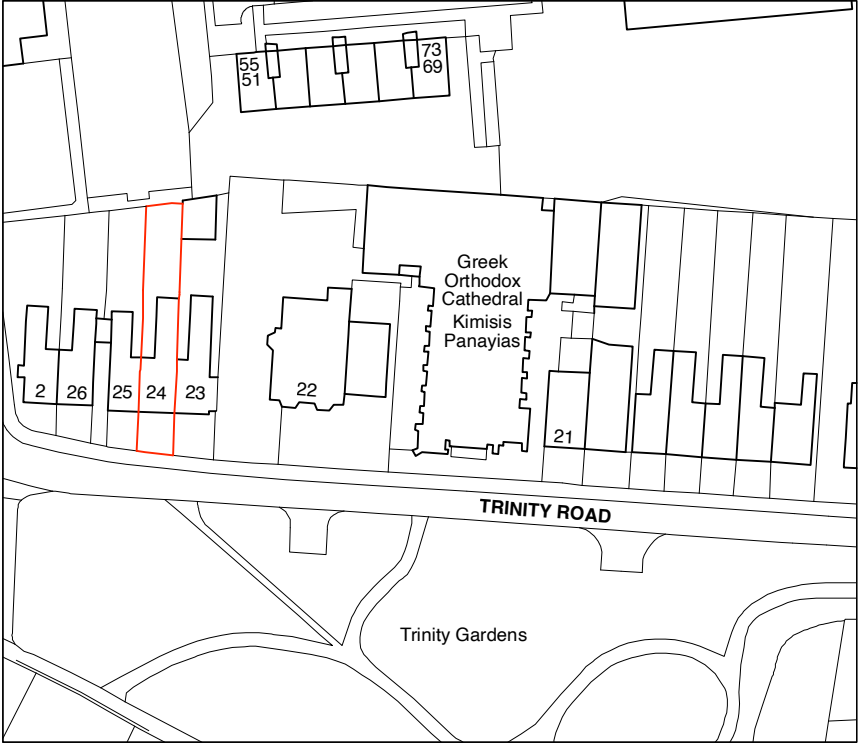

SITE PLAN
scale 1:1250

0 5 10 15 20 M

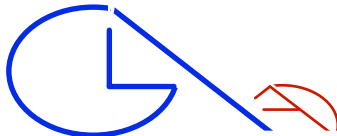

GLA Architecture and Design
Southgate Office Village, Block E,
286A Chase Road, London, N14 6HF
T 020 8886 5100 E g@glaad.co.uk

Revision: **B-**: 09.02.21: it : Drawing status amended to 'B' for Building Control Submission

Client
ECCLESIASTICAL AND THEOLOGICAL SEMINARY OF THE ARCHDIOCESE OF THYATEIRA AND GREAT BRITAIN

Main Contractor

Project
CONVERSION OF A HOUSE INTO A HOUSE OF MULTIPLE OCCUPANCY (HMO), DEMOLITION OF SINGLE STOREY REAR EXTENSIONS AND REBUILD, LOFT EXTENSION, REMOVAL OF CHIMNEY BREASTS, DAMP PROOFING AND EXTERIOR WORKS TO NO.24 TRINITY ROAD, LONDON N22 8LB

Drawing Title
EXISTING SITE PLAN

Scale 1:500 & 1:1250@A3	Date June 2020	Drawn By DK
Project No. 2014	Drawing No. 01	Rev. B-

DO NOT SCALE THIS DRAWING.
ALL DIMENSIONS TO BE CHECKED ON SITE


DRAWING STATUS

A SCHEME - Outline/Scheme drawings for proposals, budgets, etc.

B DESIGN DEVELOPMENT - Evolving final design drawings for approvals, tenders, billing etc.

C CONSTRUCTION - Fully developed drawings issued under instruction for construction.

ONLY STATUS 'C' DRAWINGS TO BE USED FOR CONSTRUCTION PURPOSES

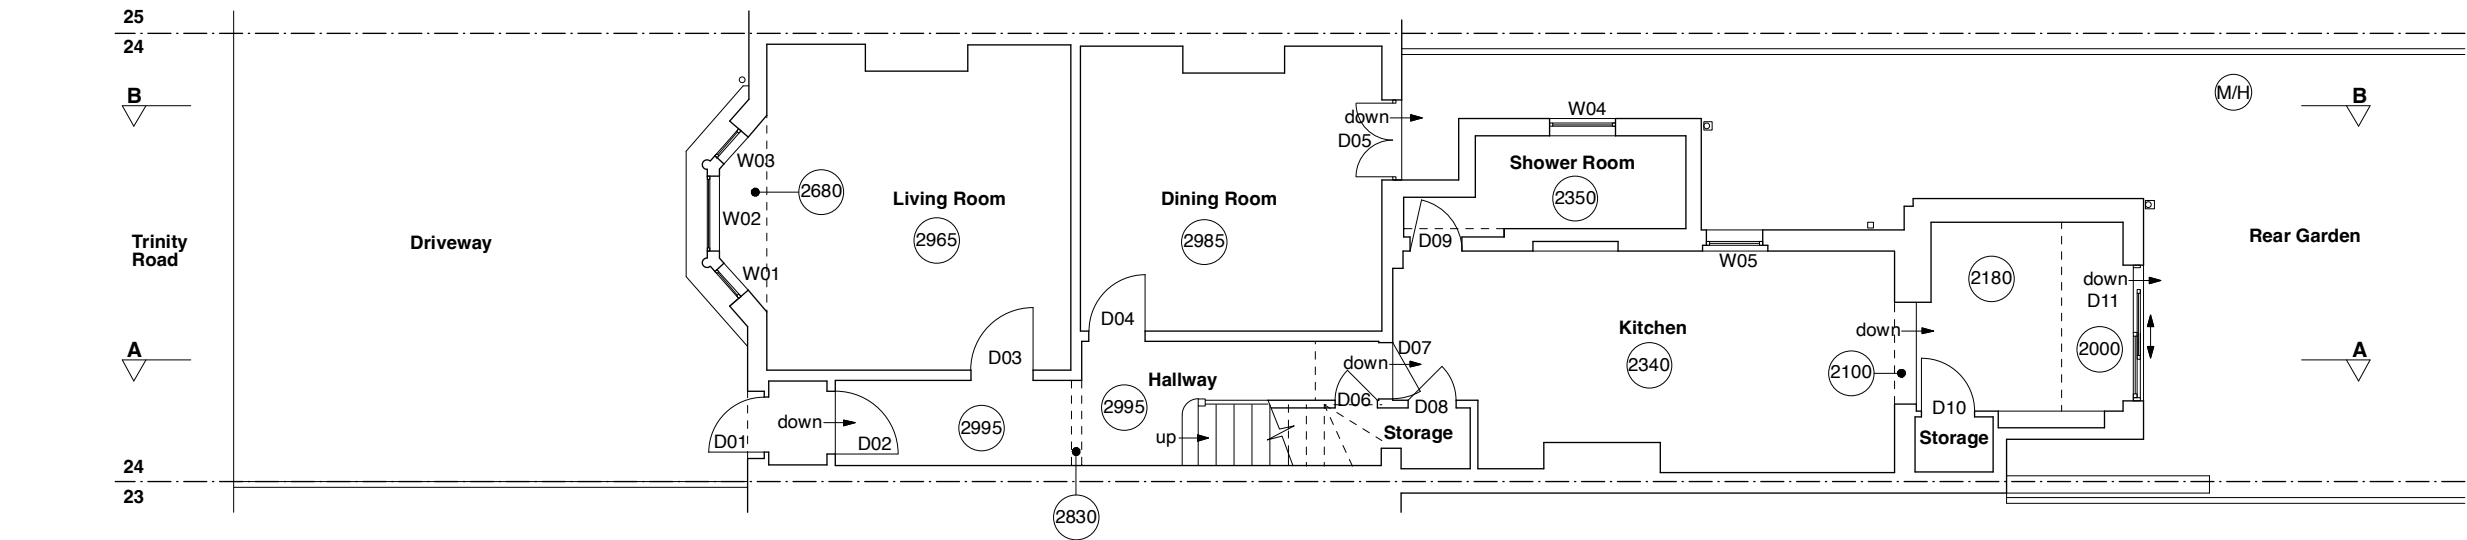


NOTE:
Total floor area on all floors of original building = 123.sq.m

KEY
D01 - Door Number
W01 - Window Number



2985

- Ceiling Height

M/H - Manhole

 

EXISTING GROUND FLOOR PLAN
scale 1:100

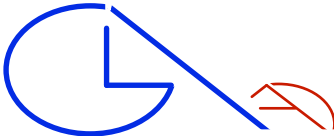
 


GLA Architecture and Design

Southgate Office Village, Block E,
286A Chase Road, London, N14 6HF
T 020 8886 5100 E g@glaad.co.uk

Revision: **B-**: 09.02.21: it : Drawing status amended to 'B' for Building Control Submission
Revision:- **A1**: 07.10.20: dk : Floor areas in red added. Room names amended.

Client ECCLESIASTICAL AND THEOLOGICAL SEMINARY OF THE ARCHDIOCESE OF THYATEIRA AND GREAT BRITAIN		
Main Contractor		
Project CONVERSION OF A HOUSE INTO A HOUSE OF MULTIPLE OCCUPANCY (HMO), DEMOLITION OF SINGLE STOREY REAR EXTENSIONS AND REBUILD, LOFT EXTENSION, REMOVAL OF CHIMNEY BREASTS, DAMP PROOFING AND EXTERIOR WORKS TO NO.24 TRINITY ROAD, LONDON N22 8LB		
Drawing Title EXISTING GROUND FLOOR PLAN		
Scale 1:100 @ A3	Date June 2020	Drawn By DK
Project No. 2014	Drawing No. 02	Rev. B-
DO NOT SCALE THIS DRAWING. ALL DIMENSIONS TO BE CHECKED ON SITE		
DRAWING STATUS A SCHEME - Outline/Scheme drawings for proposals, budgets, etc. B DESIGN DEVELOPMENT - Evolving final design drawings for approvals, tenders, billing etc. C CONSTRUCTION - Fully developed drawings issued under instruction for construction.		
ONLY STATUS 'C' DRAWINGS TO BE USED FOR CONSTRUCTION PURPOSES		

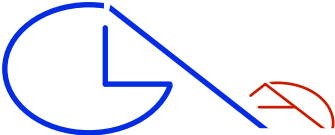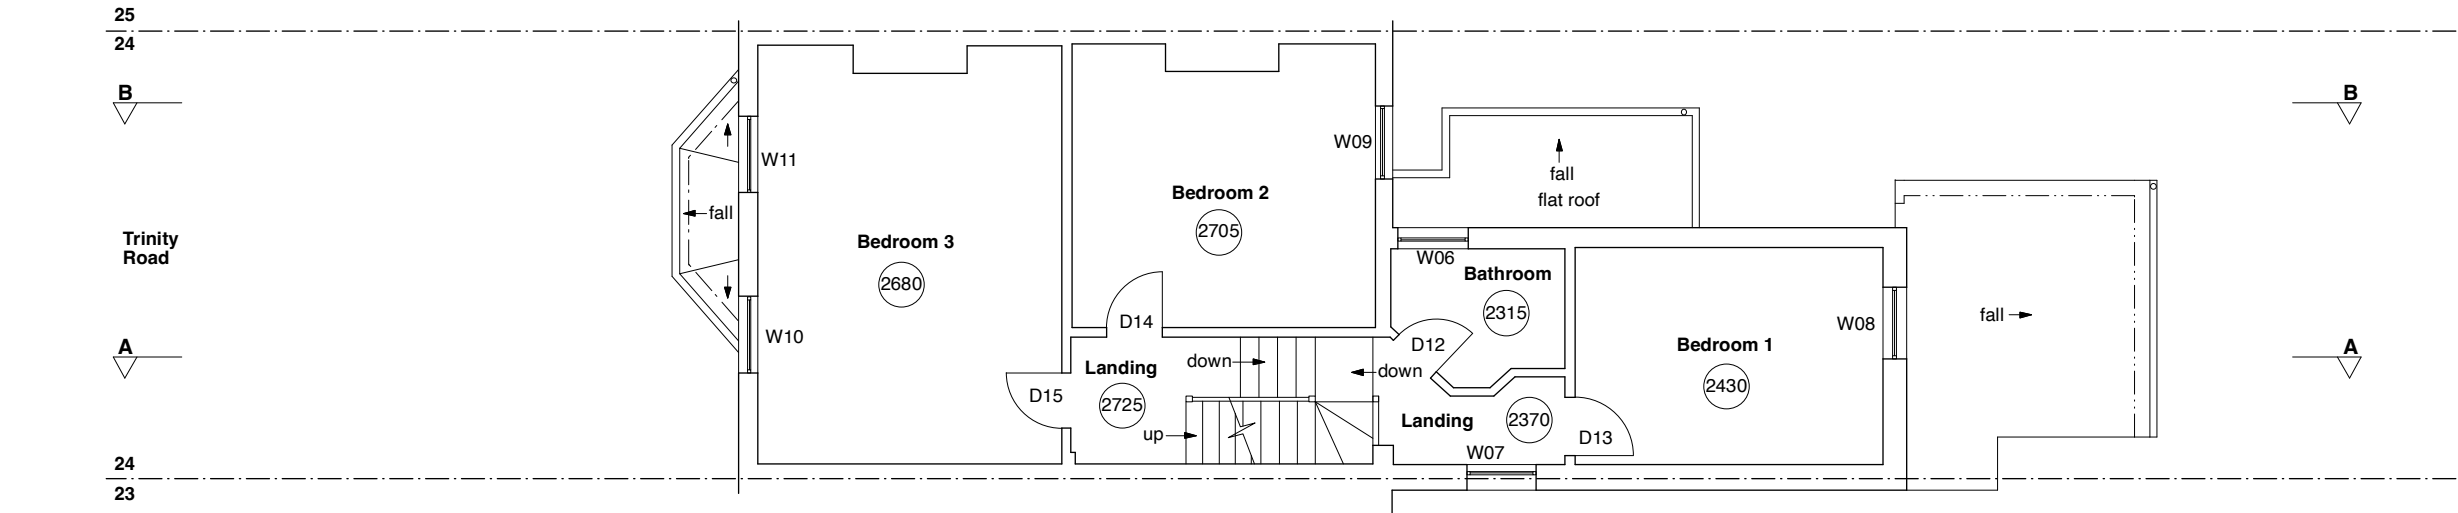


GLA Architecture and Design

Southgate Office Village, Block E,
286A Chase Road, London, N14 6HF
T 020 8886 5100 E g@glaad.co.uk


Revision: **B-**: 09.02.21: it : Drawing status amended to 'B' for Building Control Submission
Revision:- **A1**: 07.10.20: dk : Floor area in red added & room numbers amended



Client ECCLESIASTICAL AND THEOLOGICAL SEMINARY OF THE ARCHDIOCESE OF THYATEIRA AND GREAT BRITAIN		
Main Contractor		
Project CONVERSION OF A HOUSE INTO A HOUSE OF MULTIPLE OCCUPANCY (HMO), DEMOLITION OF SINGLE STOREY REAR EXTENSIONS AND REBUILD, LOFT EXTENSION, REMOVAL OF CHIMNEY BREASTS, DAMP PROOFING AND EXTERIOR WORKS TO NO.24 TRINITY ROAD, LONDON N22 8LB		
Drawing Title EXISTING FIRST FLOOR PLAN		
Scale 1:100 @ A3	Date June 2020	Drawn By DK
Project No. 2014	Drawing No. 03	Rev. B-
DO NOT SCALE THIS DRAWING. ALL DIMENSIONS TO BE CHECKED ON SITE		
© Copyright		
DRAWING STATUS		
A SCHEME - Outline/Scheme drawings for proposals, budgets, etc.		
B DESIGN DEVELOPMENT - Evolving final design drawings for approvals, tenders, billing etc.		
C CONSTRUCTION - Fully developed drawings issued under instruction for construction.		
ONLY STATUS 'C' DRAWINGS TO BE USED FOR CONSTRUCTION PURPOSES		

KEY	
D01 - Door Number	
W01 - Window Number	
(2985) - Ceiling Height	

 

EXISTING FIRST FLOOR PLAN
scale 1:100

 

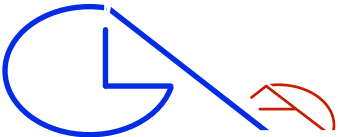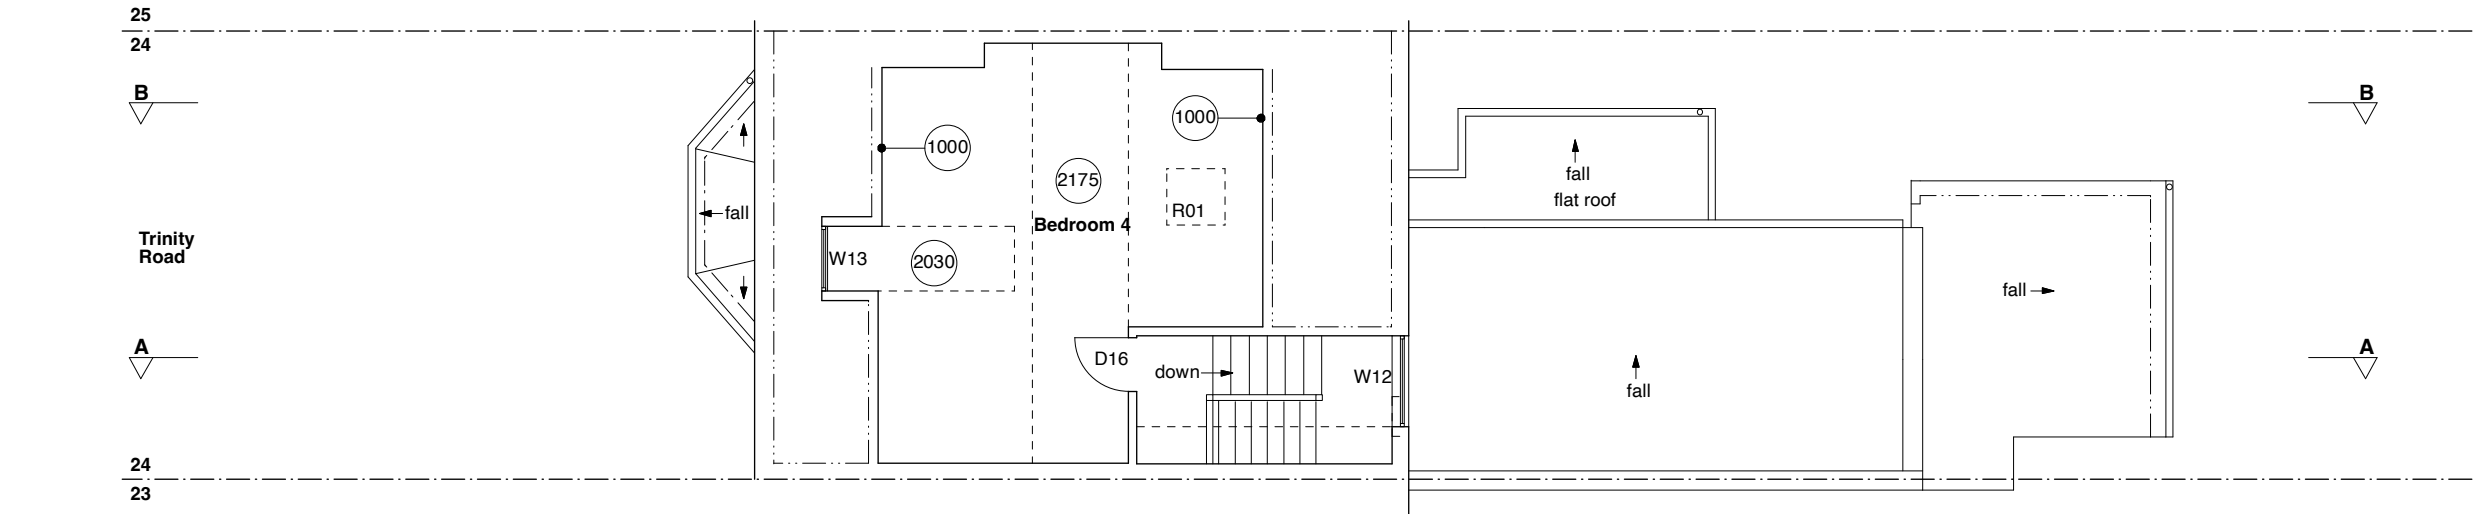

GLA Architecture and Design

Southgate Office Village, Block E,
286A Chase Road, London, N14 6HF
T 020 8886 5100 E g@glaad.co.uk

Revision: **B-**: 09.02.21: it : Drawing status amended to 'B' for Building Control Submission
Revision:- **A1**: 07.10.20: dk : Room number amended

Client
ECCLESIASTICAL AND THEOLOGICAL
SEMINARY OF THE ARCHDIOCESE OF
THYATEIRA AND GREAT BRITAIN

Main Contractor

Project
CONVERSION OF A HOUSE INTO A
HOUSE OF MULTIPLE OCCUPANCY
(HMO), DEMOLITION OF SINGLE STOREY
REAR EXTENSIONS AND REBUILD, LOFT
EXTENSION, REMOVAL OF CHIMNEY
BREASTS, DAMP PROOFING AND
EXTERIOR WORKS TO NO.24 TRINITY
ROAD, LONDON N22 8LB

Drawing Title
EXISTING LOFT FLOOR PLAN

Scale 1:100 @ A3	Date June 2020	Drawn By DK
Project No. 2014	Drawing No. 04	Rev. B-

DO NOT SCALE THIS DRAWING.
ALL DIMENSIONS TO BE CHECKED ON SITE © Copyright

DRAWING STATUS
A SCHEME - Outline/Scheme drawings for proposals, budgets, etc.
B DESIGN DEVELOPMENT - Evolving final design drawings for approvals, tenders, billing etc.
C CONSTRUCTION - Fully developed drawings issued under instruction for construction.

ONLY STATUS 'C' DRAWINGS TO BE USED FOR
CONSTRUCTION PURPOSES

KEY


D01 - Door Number

W01 - Window Number


2985


- Ceiling Height

R01 - Rooflight Number

 


EXISTING LOFT PLAN
scale 1:100

 


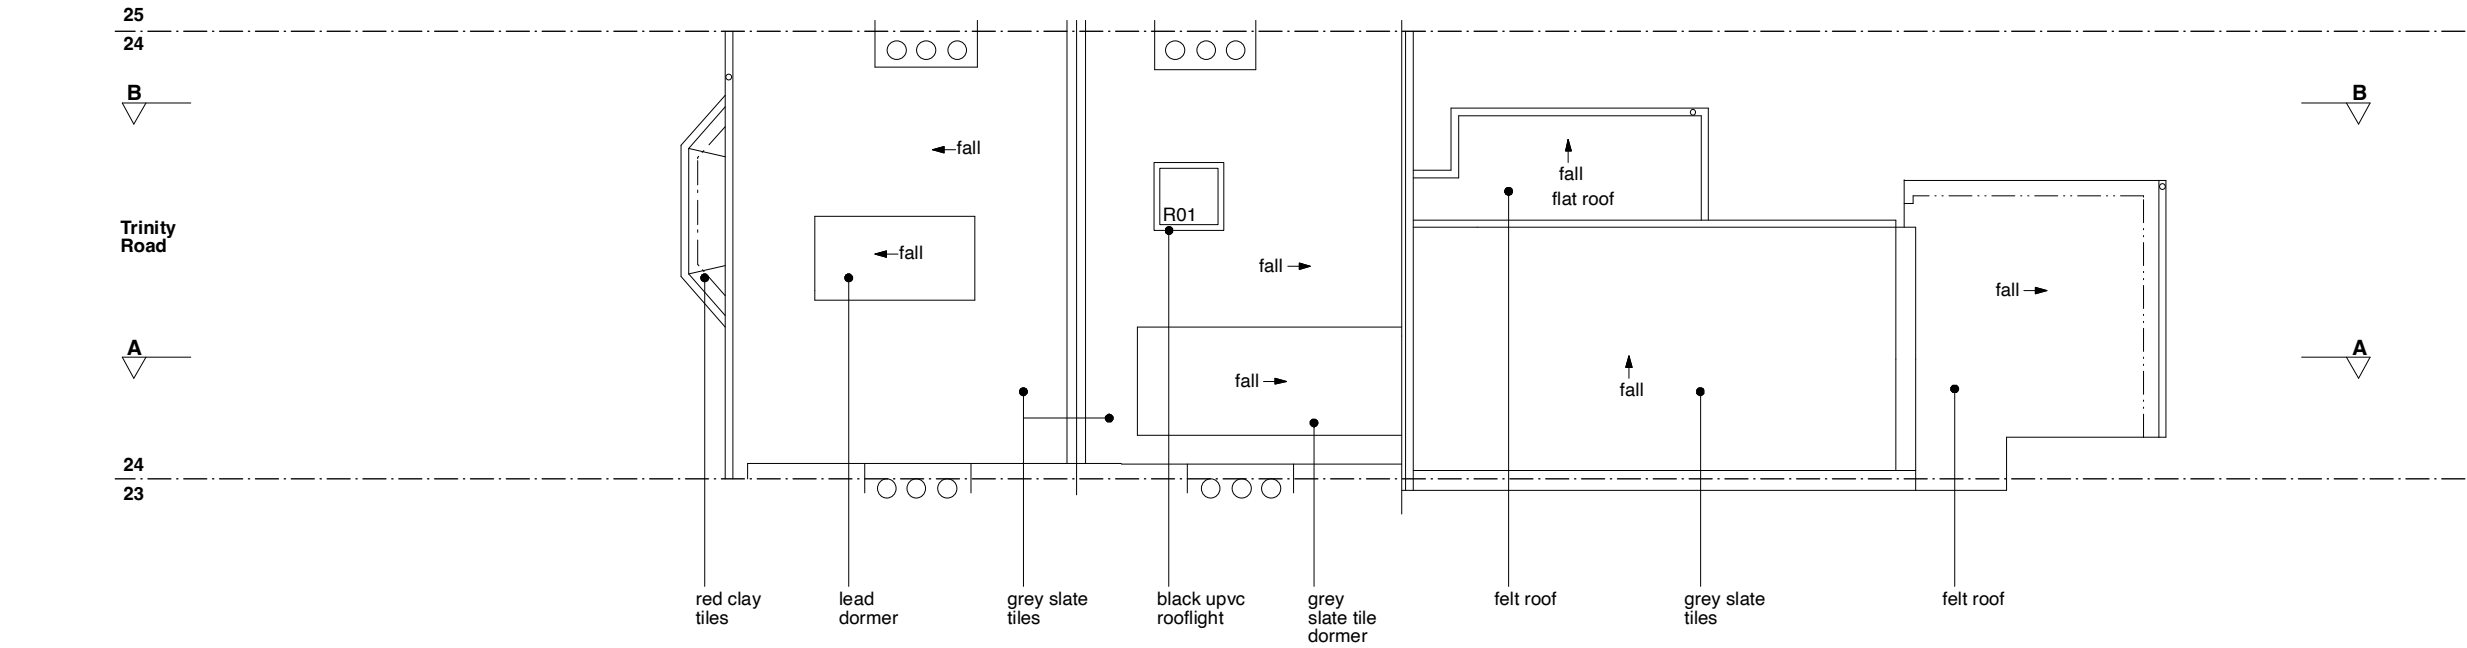


KEY

R01 - Rooflight Number

 


EXISTING ROOF PLAN
scale 1:100

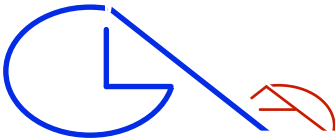 


GLA Architecture and Design
Southgate Office Village, Block E,
286A Chase Road, London, N14 6HF
T 020 8886 5100 E g@glaad.co.uk

Revision: B- : 09.02.21: it : Drawing status amended to 'B' for Building Control Submission		
Client ECCLESIASTICAL AND THEOLOGICAL SEMINARY OF THE ARCHDIOCESE OF THYATEIRA AND GREAT BRITAIN		
Main Contractor		
Project CONVERSION OF A HOUSE INTO A HOUSE OF MULTIPLE OCCUPANCY (HMO), DEMOLITION OF SINGLE STOREY REAR EXTENSIONS AND REBUILD, LOFT EXTENSION, REMOVAL OF CHIMNEY BREASTS, DAMP PROOFING AND EXTERIOR WORKS TO NO.24 TRINITY ROAD, LONDON N22 8LB		
Drawing Title EXISTING ROOF PLAN		
Scale 1:100 @ A3	Date June 2020	Drawn By DK
Project No. 2014	Drawing No. 05	Rev. B-
DO NOT SCALE THIS DRAWING. ALL DIMENSIONS TO BE CHECKED ON SITE		
DRAWING STATUS		
A SCHEME - Outline/Scheme drawings for proposals, budgets, etc.		
B DESIGN DEVELOPMENT - Evolving final design drawings for approvals, tenders, billing etc.		
C CONSTRUCTION - Fully developed drawings issued under instruction for construction.		
ONLY STATUS 'C' DRAWINGS TO BE USED FOR CONSTRUCTION PURPOSES		

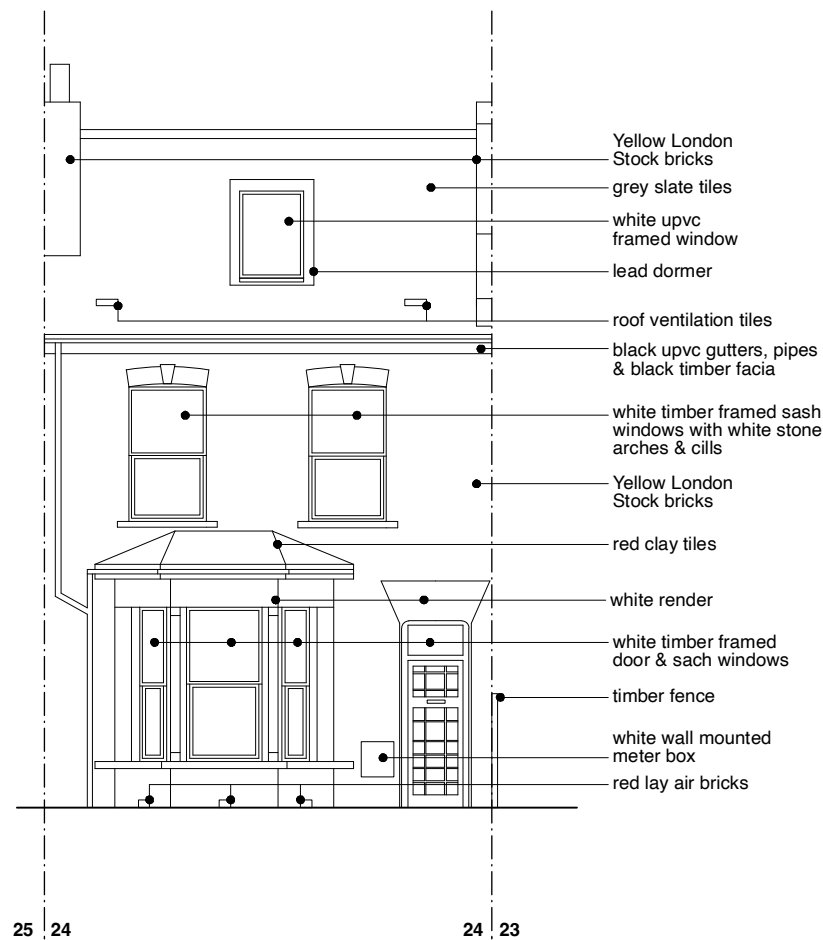

EXISTING FRONT ELEVATION

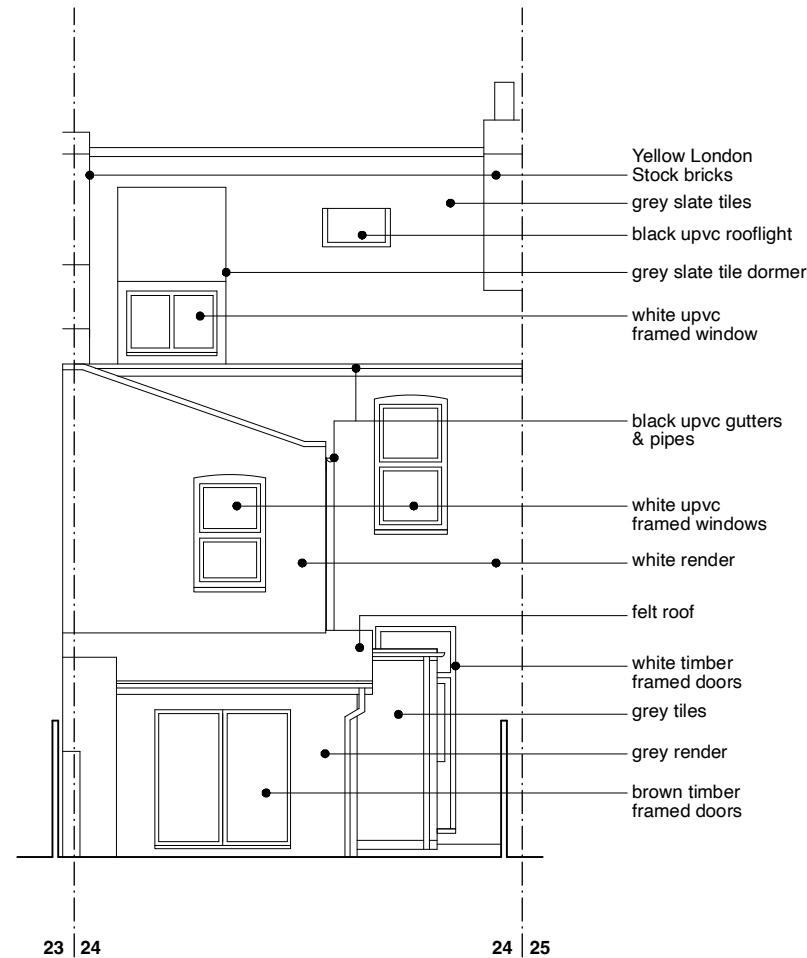

EXISTING REAR ELEVATION



GLA Architecture and Design

Southgate Office Village, Block E,
286A Chase Road, London, N14 6HF
T 020 8886 5100 E g@glaad.co.uk

Revision: **B-**: 09.02.21: it : Drawing status amended to 'B' for Building Control Submission

Client
**ECCLESIASTICAL AND THEOLOGICAL
SEMINARY OF THE ARCHDIOCESE OF
THYATEIRA AND GREAT BRITAIN**

Main Contractor

Project
**CONVERSION OF A HOUSE INTO A
HOUSE OF MULTIPLE OCCUPANCY
(HMO), DEMOLITION OF SINGLE STOREY
REAR EXTENSIONS AND REBUILD, LOFT
EXTENSION, REMOVAL OF CHIMNEY
BREASTS, DAMP PROOFING AND
EXTERIOR WORKS TO NO.24 TRINITY
ROAD, LONDON N22 8LB**

Drawing Title
EXISTING FRONT & REAR ELEVATIONS

Scale 1:100 @ A3	Date June 2020	Drawn By DK
Project No. 2014	Drawing No. 06	Rev. B-


DO NOT SCALE THIS DRAWING.
ALL DIMENSIONS TO BE CHECKED ON SITE





DRAWING STATUS
A SCHEME - Outline/Scheme drawings for proposals, budgets, etc.
B DESIGN DEVELOPMENT - Evolving final design drawings for approvals, tenders, billing etc.
C CONSTRUCTION - Fully developed drawings issued under instruction for construction.

ONLY STATUS 'C' DRAWINGS TO BE USED FOR
CONSTRUCTION PURPOSES

EXISTING FRONT & REAR ELEVATIONS
scale 1:100

 

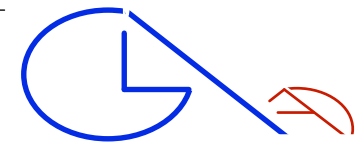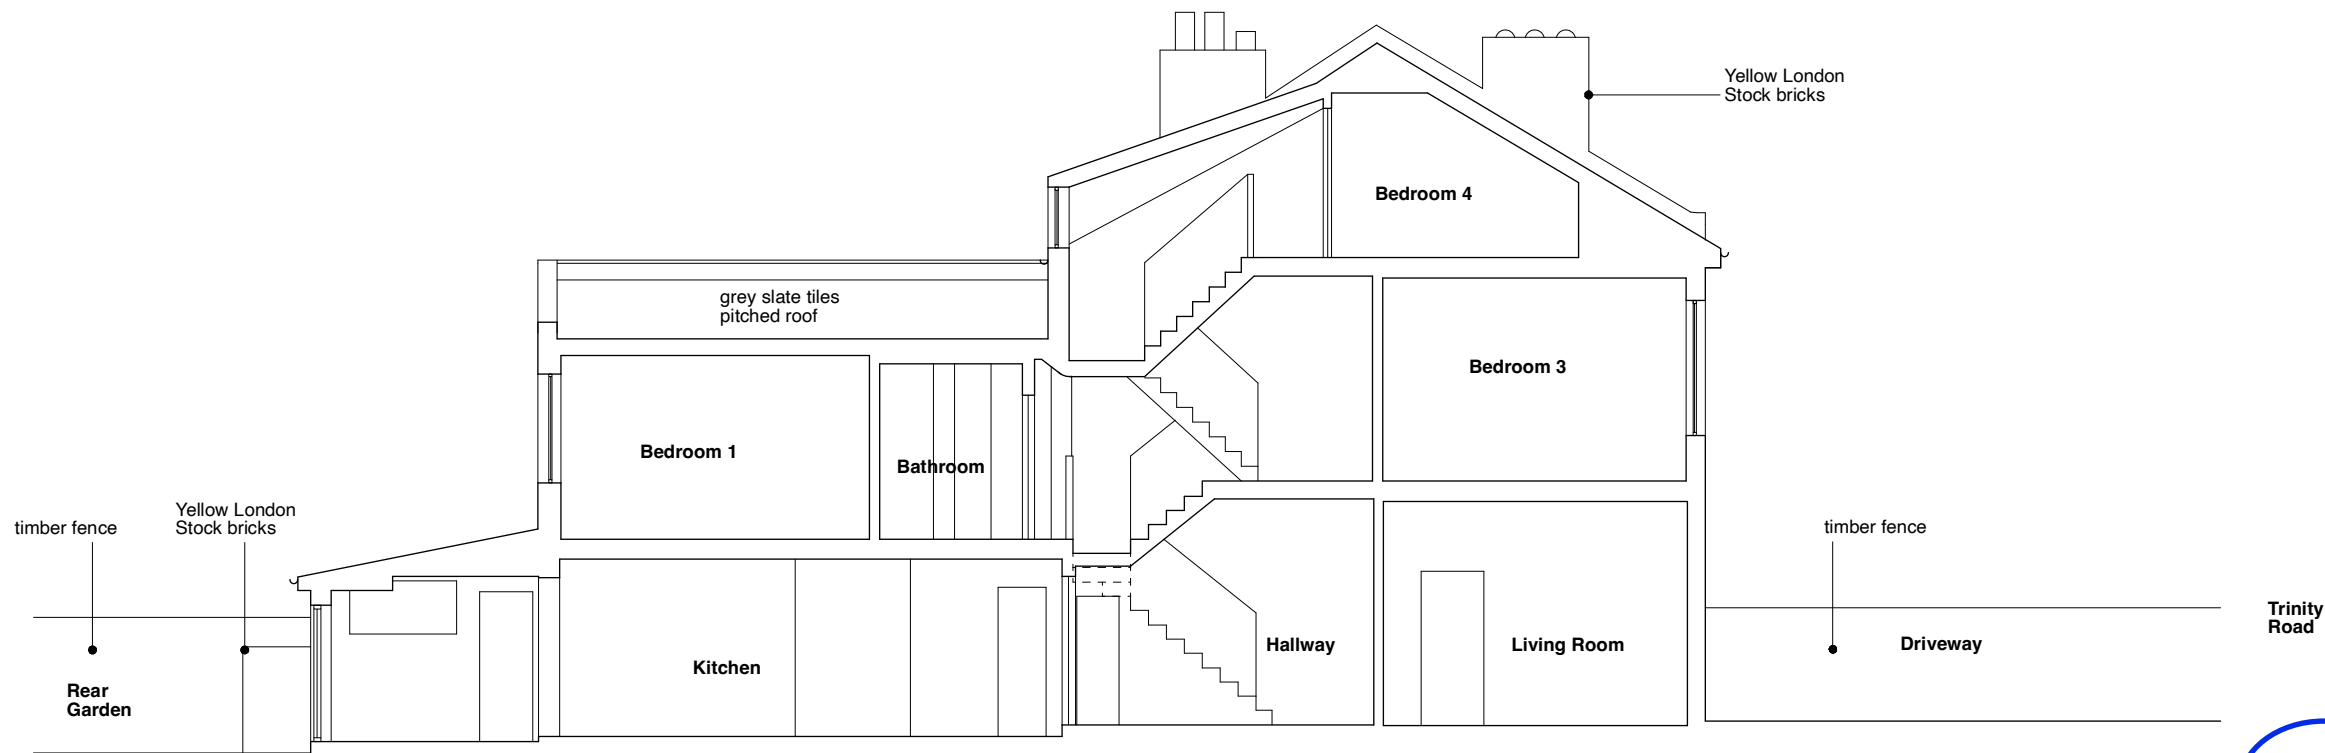

GLA Architecture and Design


Southgate Office Village, Block E,
286A Chase Road, London, N14 6HF
T 020 8886 5100 E g@glaad.co.uk


Revision: **B-**: 09.02.21 : it : Drawing status amended to 'B' for Building Control Submission
Revision:- **A1**: 07.10.20: dk : Room names & numbers amended

Client		
ECCLESIASTICAL AND THEOLOGICAL SEMINARY OF THE ARCHDIOCESE OF THYATEIRA AND GREAT BRITAIN		
Main Contractor		
Project		
CONVERSION OF A HOUSE INTO A HOUSE OF MULTIPLE OCCUPANCY (HMO), DEMOLITION OF SINGLE STOREY REAR EXTENSIONS AND REBUILD, LOFT EXTENSION, REMOVAL OF CHIMNEY BREASTS, DAMP PROOFING AND EXTERIOR WORKS TO NO.24 TRINITY ROAD, LONDON N22 8LB		
Drawing Title		
EXISTING SECTION AA		
Scale	Date	Drawn By
1:100 @ A3	June 2020	DK
Project No.	Drawing No.	Rev.
2014	07	B-
DO NOT SCALE THIS DRAWING.		
ALL DIMENSIONS TO BE CHECKED ON SITE		
© Copyright		
DRAWING STATUS		
A SCHEME - Outline/Scheme drawings for proposals, budgets, etc.		
B DESIGN DEVELOPMENT - Evolving final design drawings for approvals, tenders, billing etc.		
C CONSTRUCTION - Fully developed drawings issued under instruction for construction.		
ONLY STATUS 'C' DRAWINGS TO BE USED FOR CONSTRUCTION PURPOSES		

EXISTING SECTION AA

scale 1:100

 

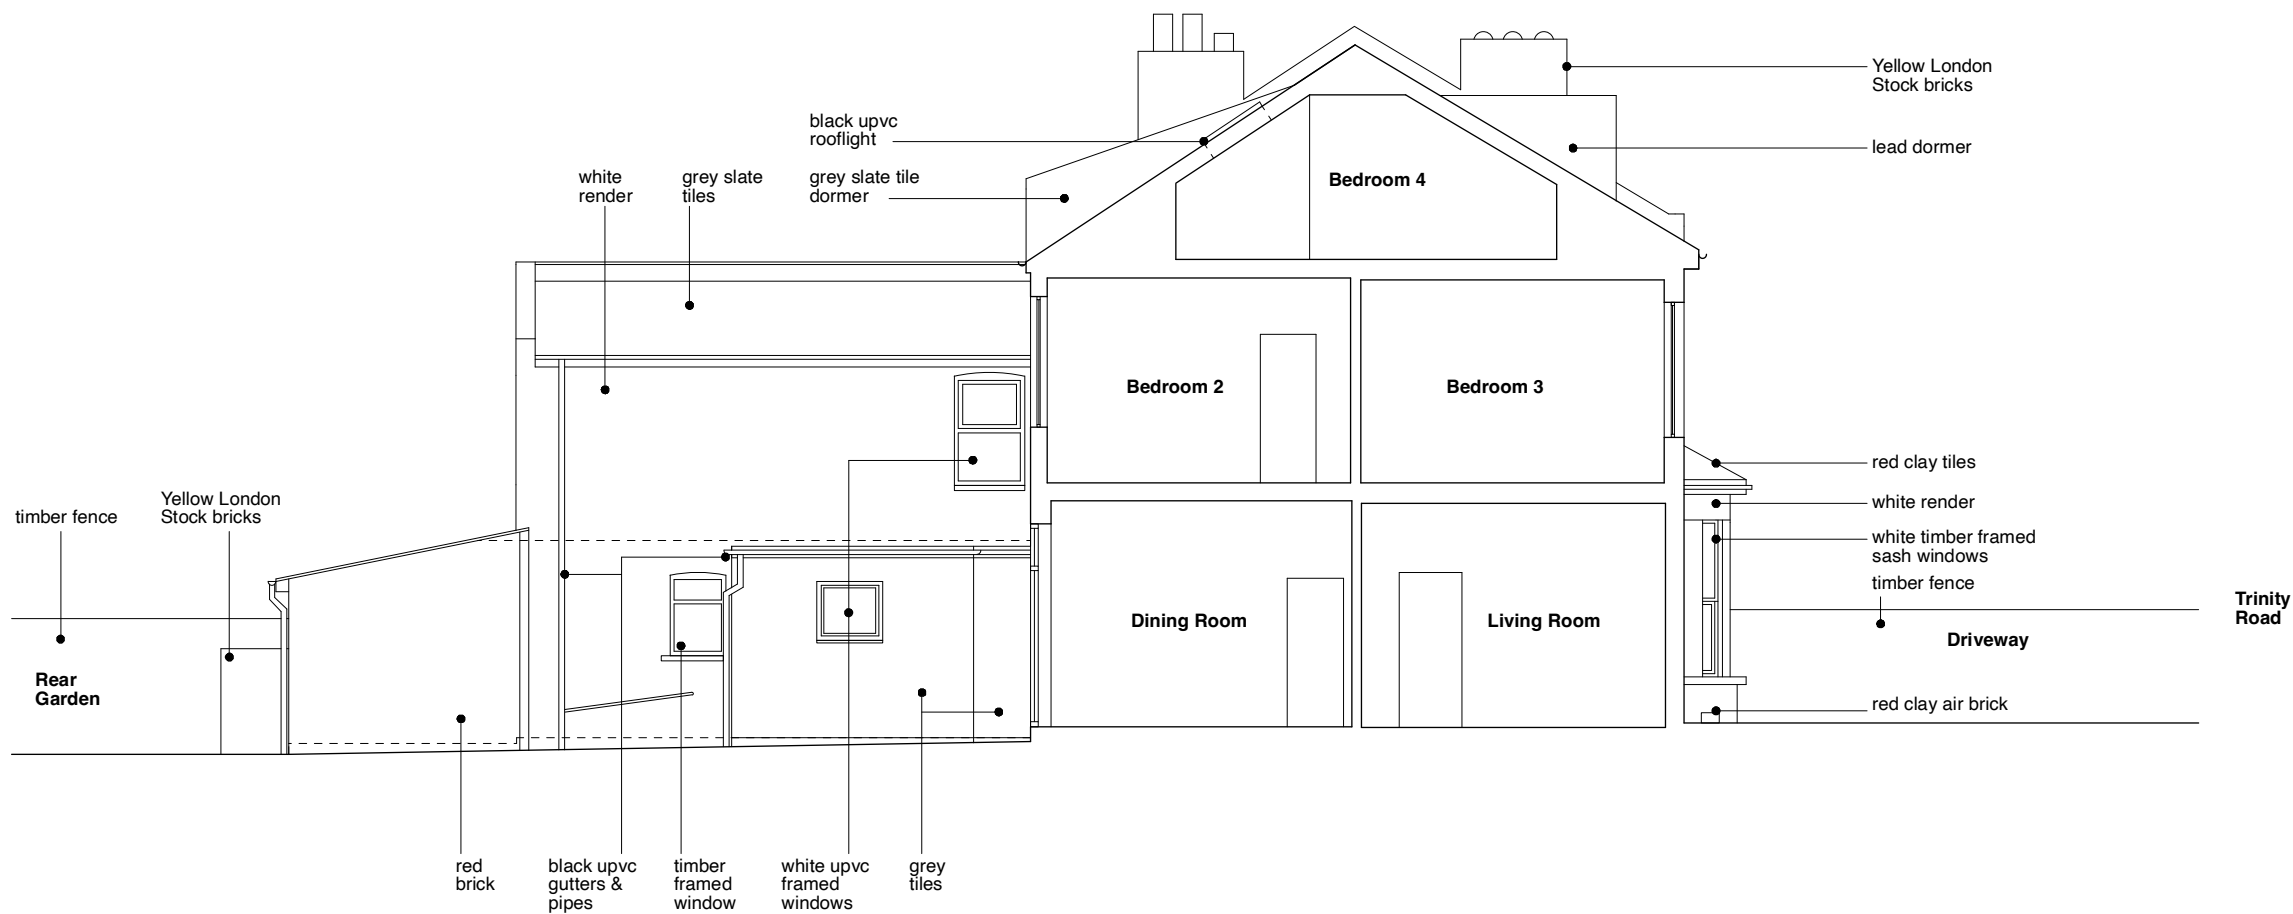

GLA Architecture and Design

Southgate Office Village, Block E,
286A Chase Road, London, N14 6HF
T 020 8886 5100 E g@glaad.co.uk

Revision: **B-**: 09.02.21: it : Drawing status amended to 'B' for Building Control Submission
Revision:- **A1**: 07.10.20: dk : Room names & numbers amended

Client ECCLESIASTICAL AND THEOLOGICAL SEMINARY OF THE ARCHDIOCESE OF THYATEIRA AND GREAT BRITAIN		
Main Contractor		
Project CONVERSION OF A HOUSE INTO A HOUSE OF MULTIPLE OCCUPANCY (HMO), DEMOLITION OF SINGLE STOREY REAR EXTENSIONS AND REBUILD, LOFT EXTENSION, REMOVAL OF CHIMNEY BREASTS, DAMP PROOFING AND EXTERIOR WORKS TO NO.24 TRINITY ROAD, LONDON N22 8LB		
Drawing Title EXISTING SECTION BB		
Scale 1:100 @ A3	Date June 2020	Drawn By DK
Project No. 2014	Drawing No. 08	Rev. B-
DO NOT SCALE THIS DRAWING. ALL DIMENSIONS TO BE CHECKED ON SITE		
DRAWING STATUS A SCHEME - Outline/Scheme drawings for proposals, budgets, etc. B DESIGN DEVELOPMENT - Evolving final design drawings for approvals, tenders, billing etc. C CONSTRUCTION - Fully developed drawings issued under instruction for construction.		
ONLY STATUS 'C' DRAWINGS TO BE USED FOR CONSTRUCTION PURPOSES		

EXISTING SECTION BB scale 1:100

