



All drawings & designs are subject to final approval by the assigned Principal Designer, local authority and fire officer, which is the responsibility of the client.

All dimensions to be checked on site. Dimensions shown in millimetres.


General Notes:

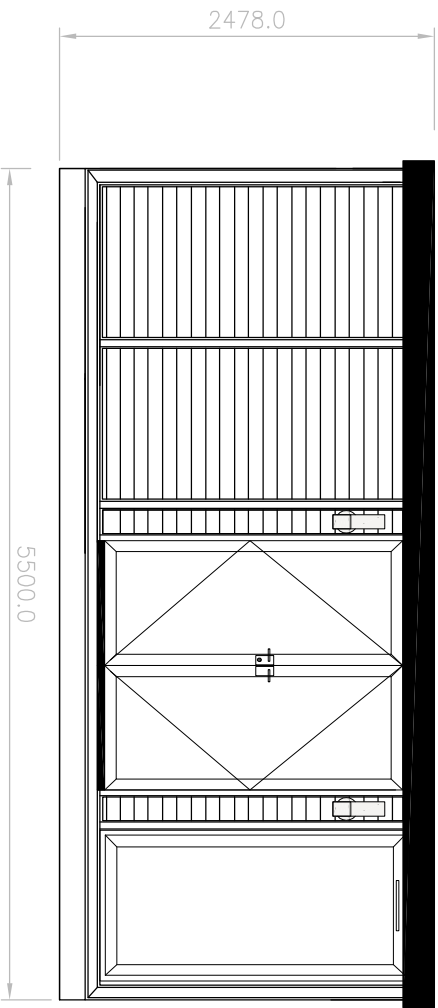


FRONT ELEVATION F-F
SCALE 1:50

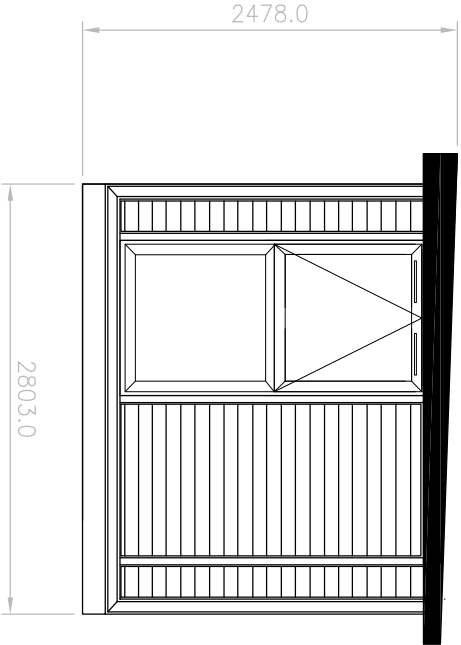

SIDE ELEVATION R-R
SCALE 1:50

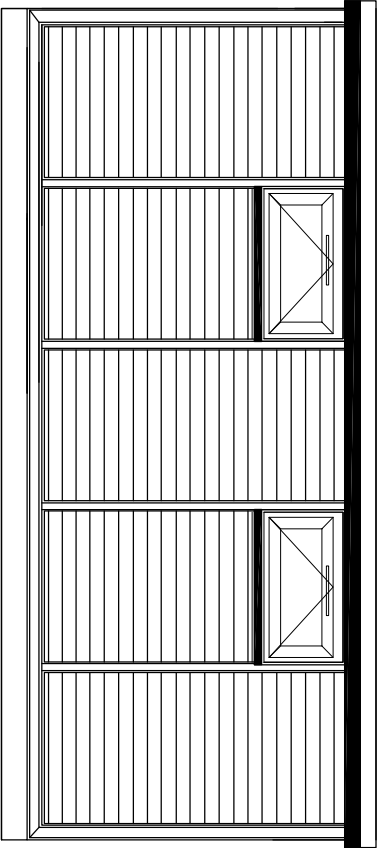

REAR ELEVATION B-B
SCALE 1:50

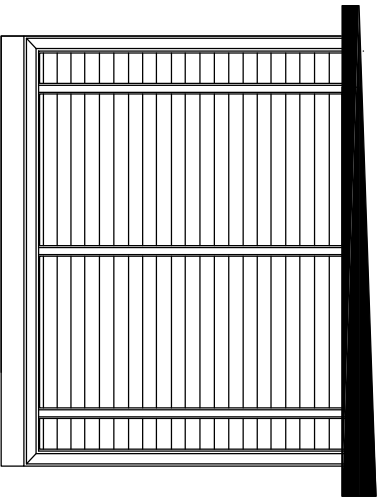

SIDE ELEVATION L-L
SCALE 1:50



Project: KS262
KEY STUDIO 5.3x2.6 2024
SMART OFFICE
ELEVATIONS PROPOSED

Drawing No.	KS262EP01B
Date	09 02 2024
Scale	1-50 A3

Thurston Park
Church Road, Thurston
Bury St Edmunds
Suffolk, IP31 3NN
0800 242 5559
www.smartgardens.co.uk

Client Name and Address:

Edward Oelmon
Flat B
84 Stapleton Hall Road
London
N4 4QA

Installation Address:

Flat B
84 Stapleton Hall Road
London
N4 4QA