



SITE PLAN 1:200



LOCATION PLAN 1:1250

Project Address
56 Denton Road, London, N8 9NT

Client
Steve Mustarde

Drawing Title
Existing Site and Location Plan

Drawn
DA

Checked
SD

Approved
SD

Disclaimer
Drawings to be read in conjunction with the relevant drawing and specification. Figured dimensions only. Dimensions should not be relied upon for the purposes of ordering material or placing sub-contractor orders. Third parties to take their own site measurements. Site boundaries are indicative only and are subject to confirmation with land registry. A party wall surveyor should be consulted to ascertain whether adjoining owners are notifiable. On planning drawings, all structural beams, openings, lintels and any other bearings are indicative and are subject to review from a structural engineer. All drawings are subject to onsite inspection.

Drawing No
SP - 00


Date Issued
08/01/2023

Revision

North




Notes

 

designteam

Phone
0207 495 6561
Email
hello@designteam.co.uk
Office
342 Clapham Rd, SW9 9AJ

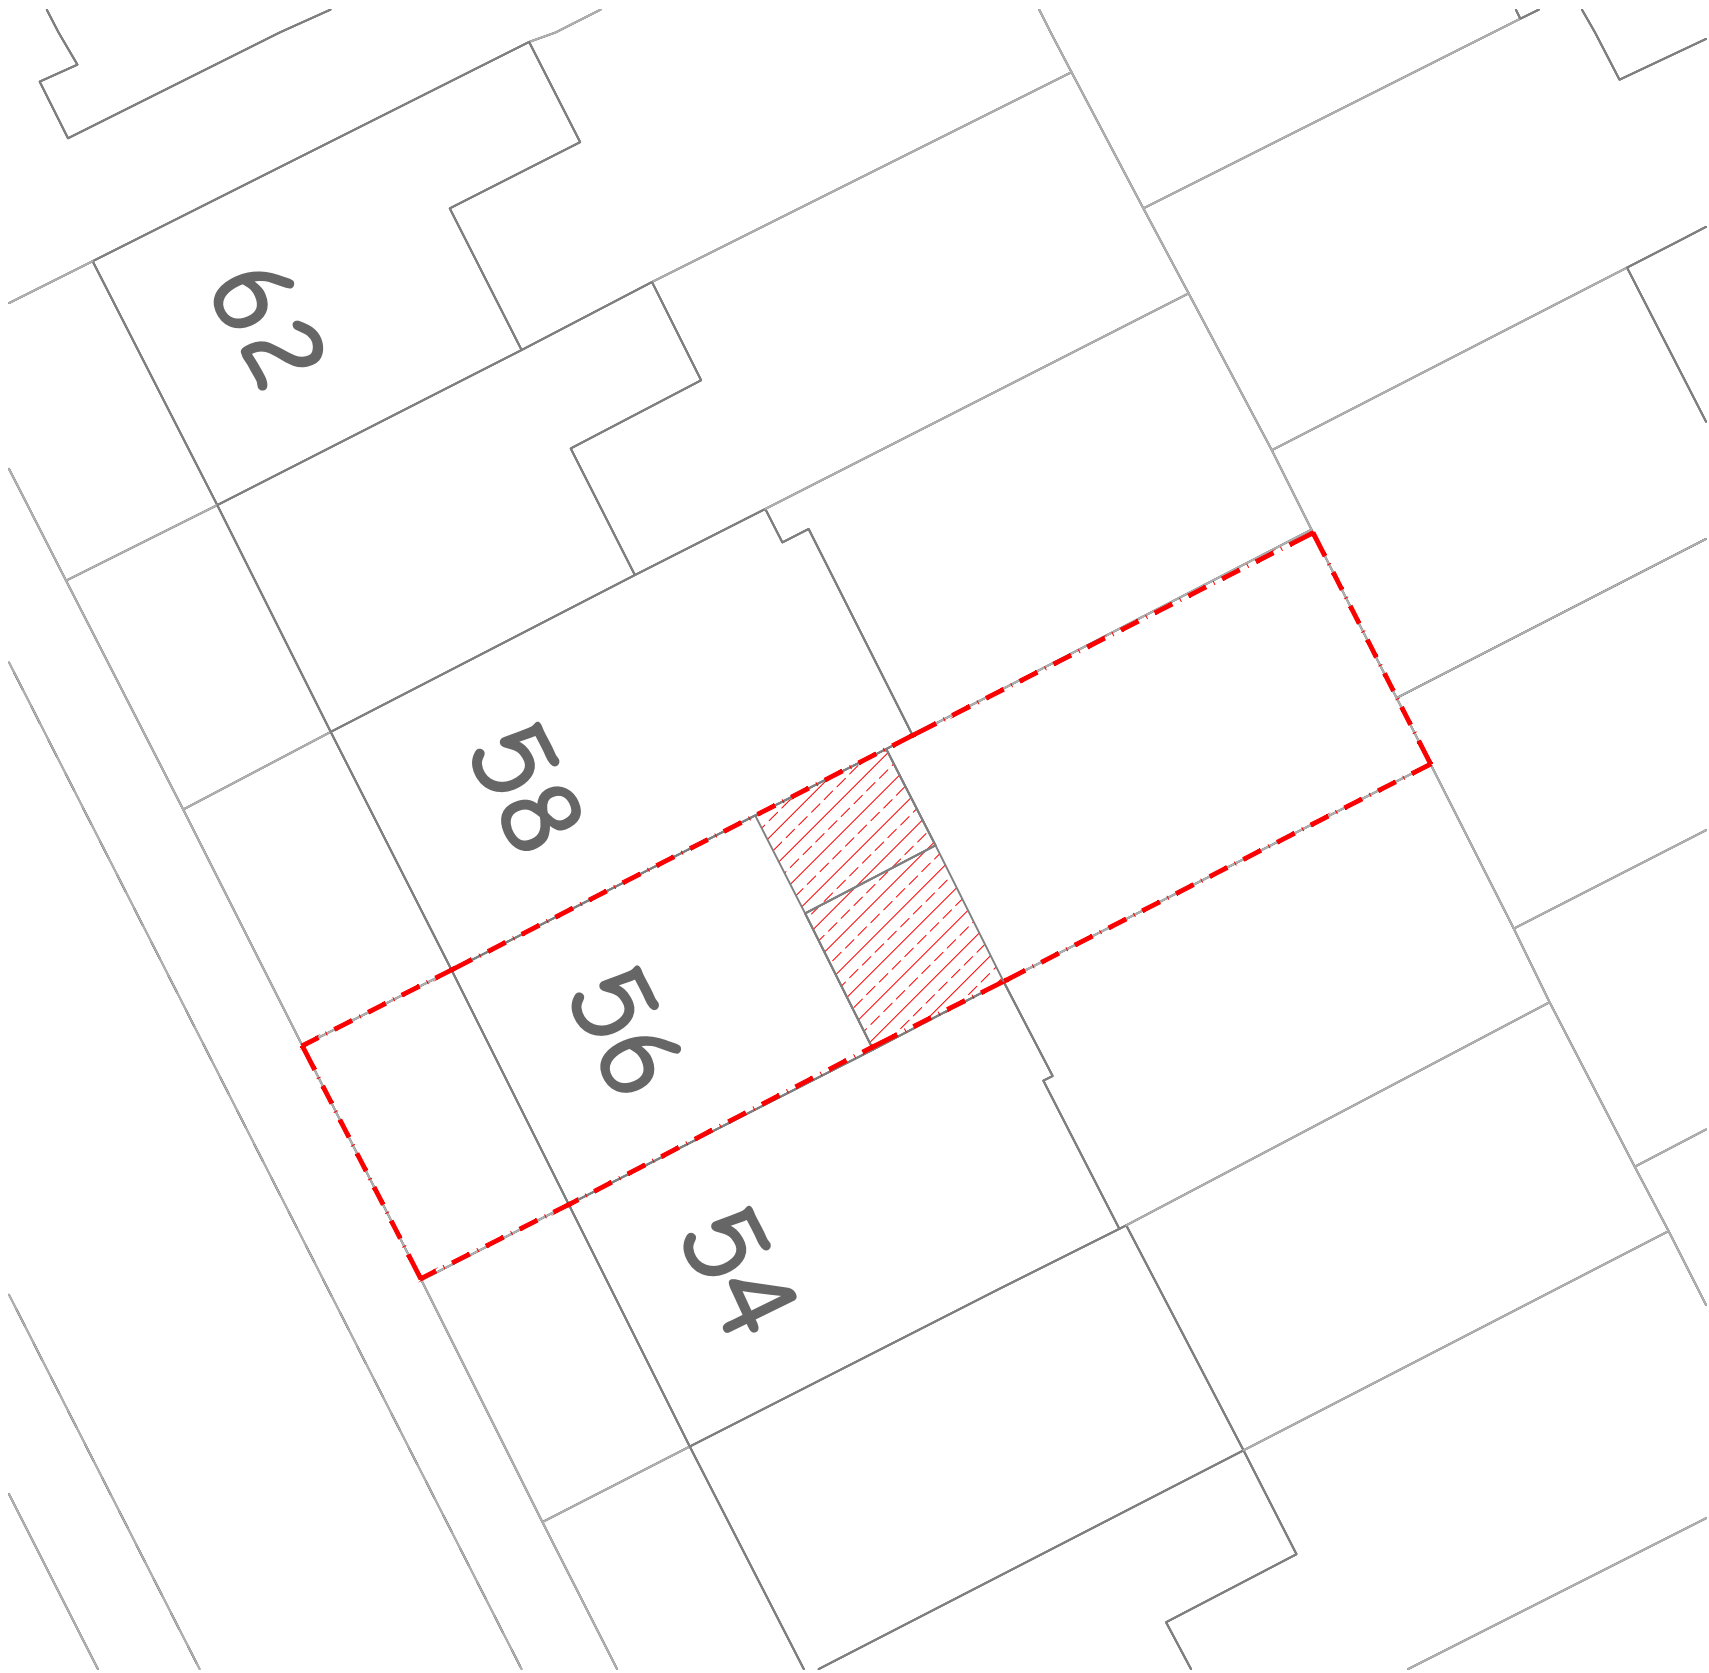

SITE PLAN 1:200



LOCATION PLAN 1:1250

Project Address
56 Denton Road, London, N8 9NT

Client
Steve Mustarde

Drawing Title
Proposed Site and Location Plan

Drawn
DA

Checked
SD

Approved
SD

Disclaimer

Drawings to be read in conjunction with the relevant drawing and specification. Figured dimensions only. Dimensions should not be relied upon for the purposes of ordering material or placing sub-contractor orders. Third parties to take their own site measurements. Site boundaries are indicative only and are subject to confirmation with land registry. A party wall surveyor should be consulted to ascertain whether adjoining owners are notifiable. On planning drawings, all structural beams, openings, lintels and any other bearings are indicative and are subject to review from a structural engineer. All drawings are subject to onsite inspection.

Drawing No
SP - 00.1

Date Issued
08/01/2023

Revision


Notes

North



designteam

Phone
0207 495 6561
Email
hello@designteam.co.uk
Online
www.designteam.co.uk
Office
342 Clapham Rd, SW9 9AJ

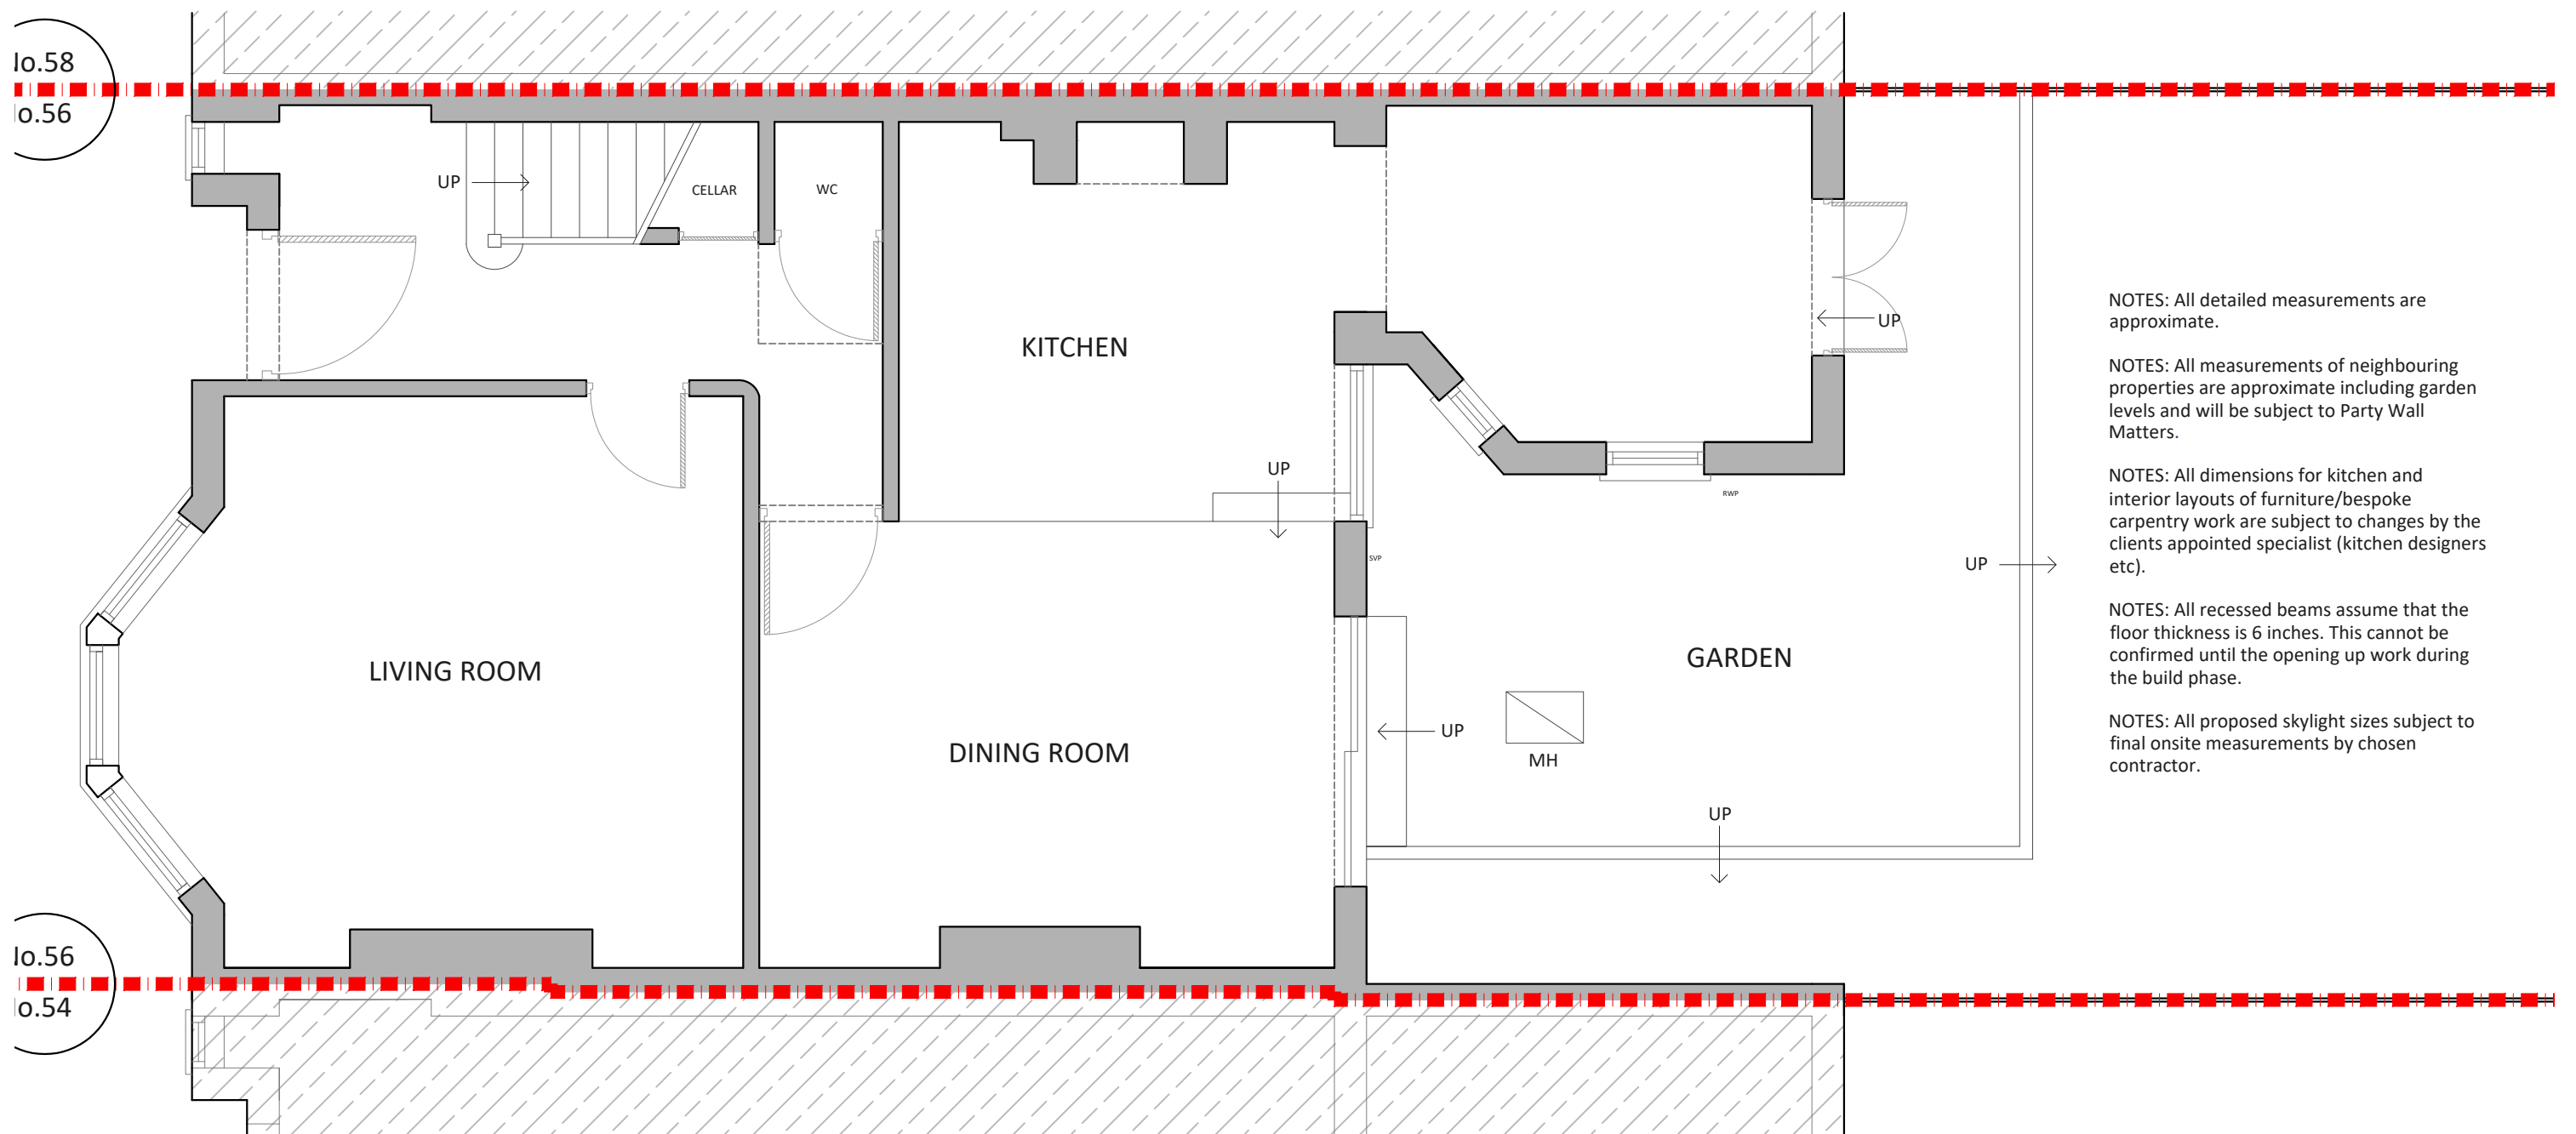

EXISTING GROUND FLOOR PLAN

Project Address
56 Denton Road, London, N8 9NT

Client
Steve Mustarde

Drawing Title
Existing Ground Floor Plan

Drawn
DA

Checked
SD

Approved
SD

Disclaimer

Drawings to be read in conjunction with the relevant drawing and specification. Figured dimensions only. Dimensions should not be relied upon for the purposes of ordering material or placing sub-contractor orders. Third parties to take their own site measurements. Site boundaries are indicative only and are subject to confirmation with land registry. A party wall surveyor should be consulted to ascertain whether adjoining owners are notifiable. On planning drawings, all structural beams, openings, lintels and any other bearings are indicative and are subject to review from a structural engineer. All drawings are subject to onsite inspection.

Drawing No
SP - 01

Date Issued
08/01/2023

Revision


Notes

North




designteam


Phone 0207 495 6561 Email hello@designteam.co.uk
Online www.designteam.co.uk Office 342 Clapham Rd, SW9 9AJ

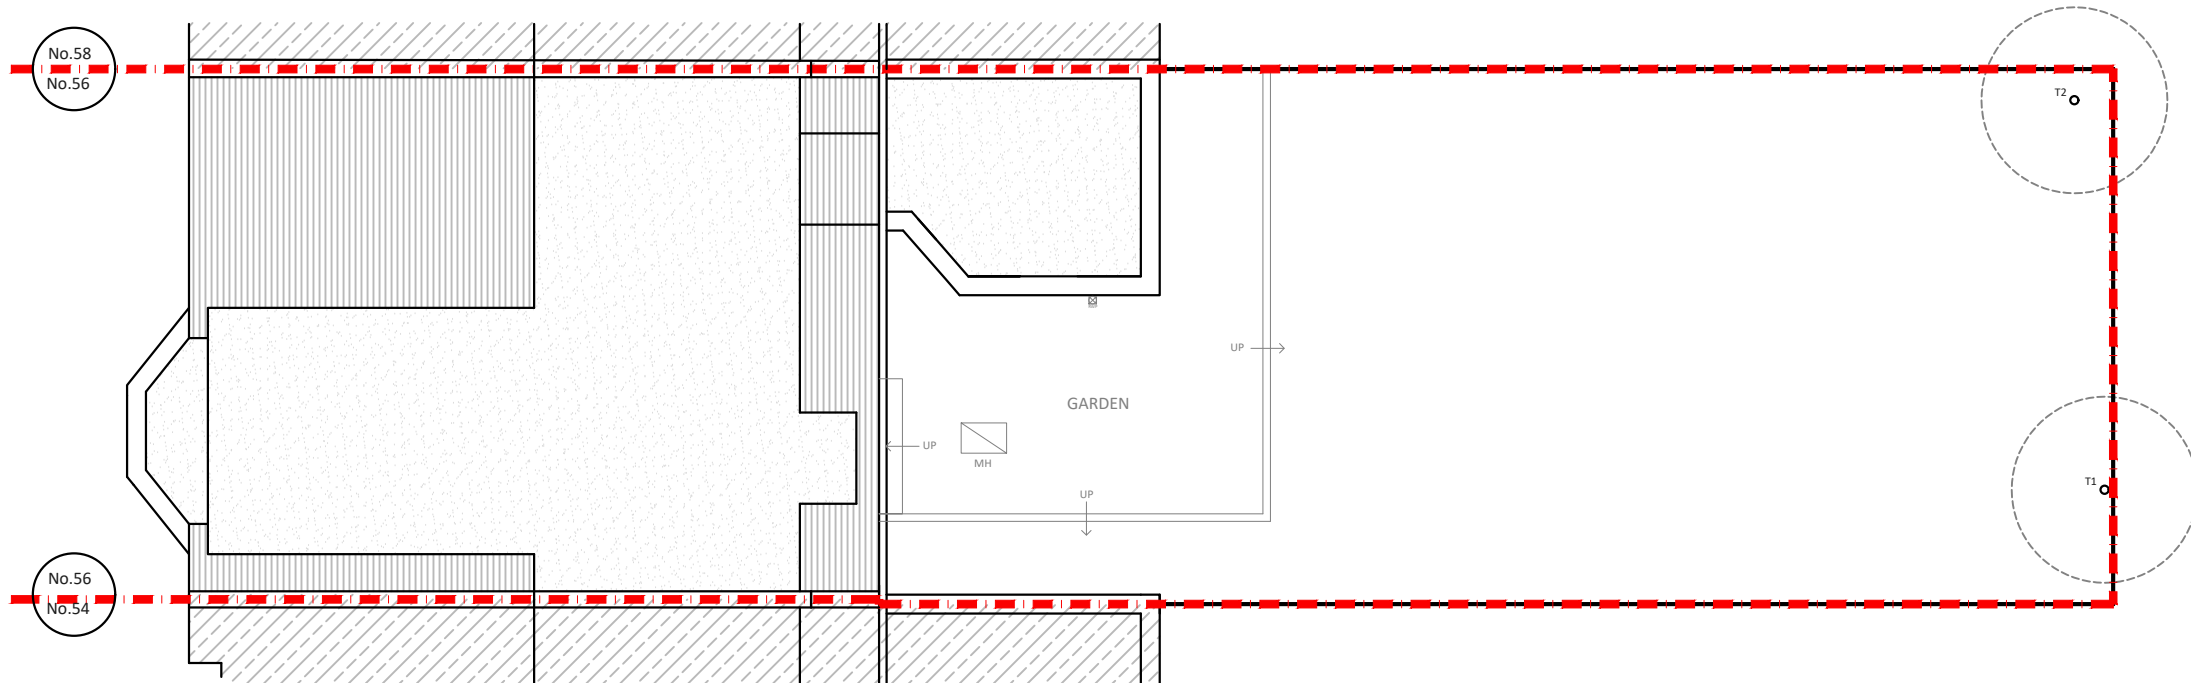

EXISTING ROOF PLAN

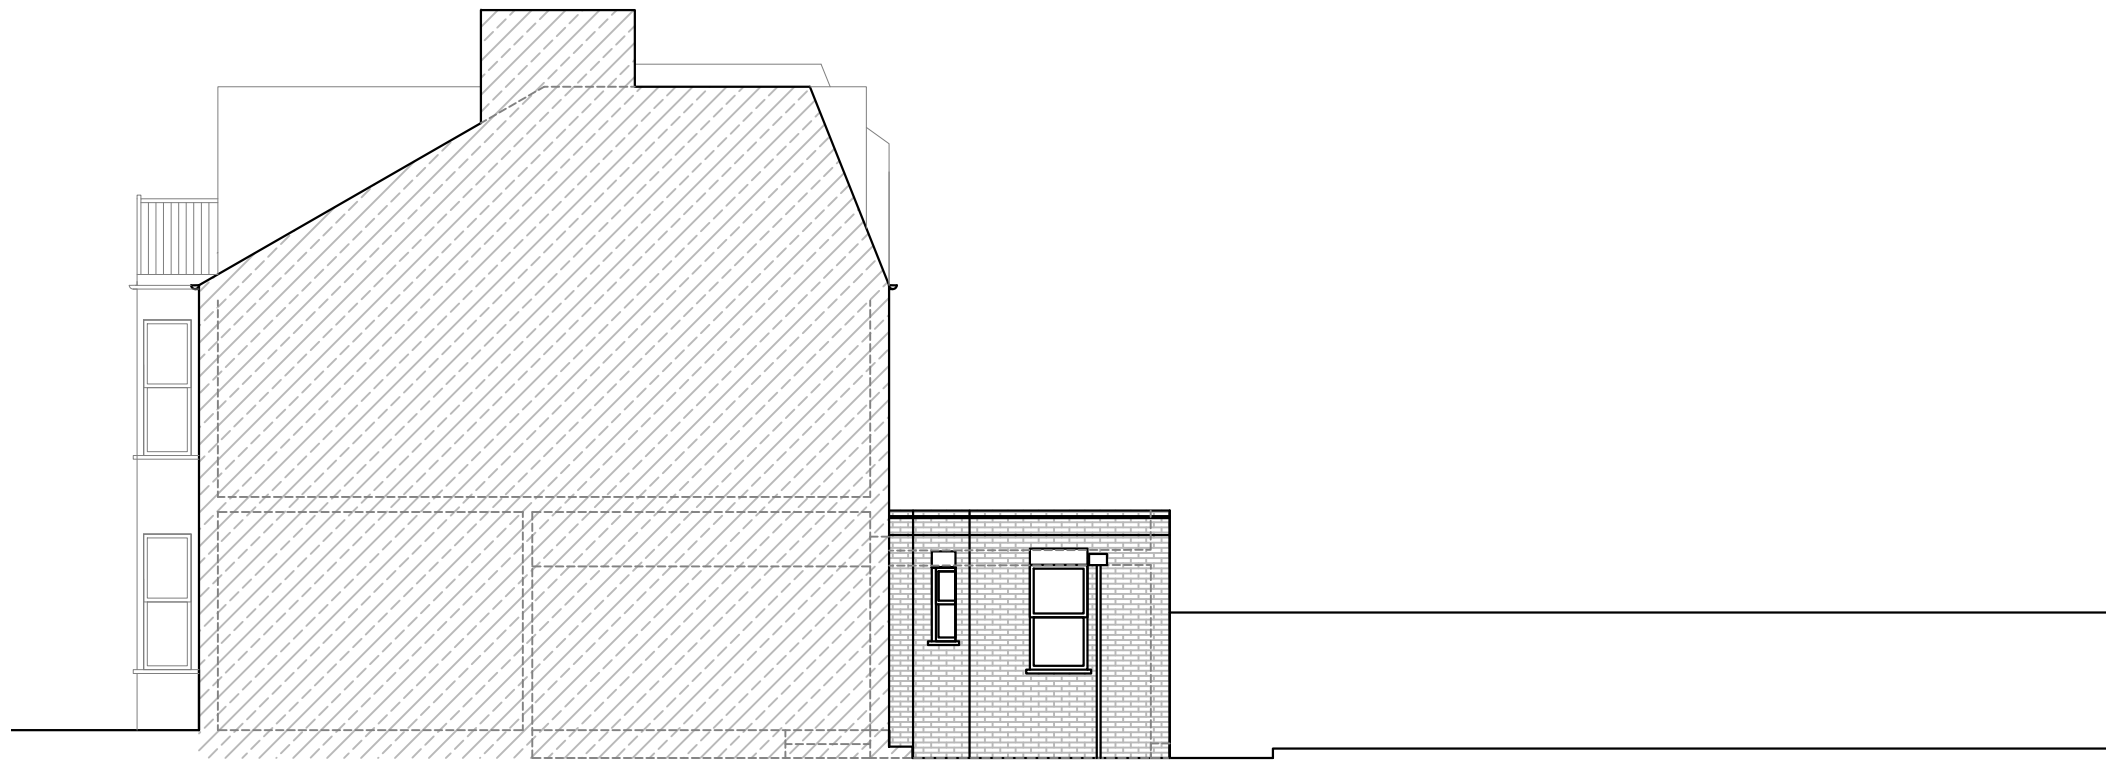

EXISTING SIDE ELEVATION

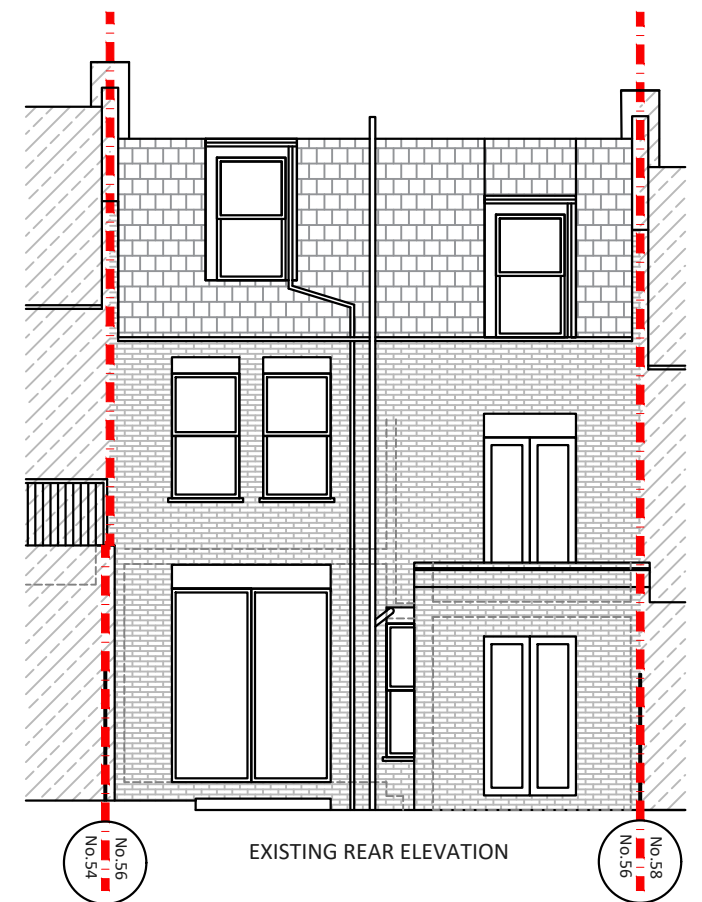

EXISTING REAR ELEVATION

Project Address

56 Denton Road, London, N8 9NT

Client

Steve Mustarde

Drawing Title

Existing Elevations and Roof Plan

Drawn

DA

Checked

SD

Approved

SD

Disclaimer

Drawings to be read in conjunction with the relevant drawing and specification. Figured dimensions only. Dimensions should not be relied upon for the purposes of ordering material or placing sub-contractor orders. Third parties to take their own site measurements. Site boundaries are indicative only and are subject to confirmation with land registry. A party wall surveyor should be consulted to ascertain whether adjoining owners are notifiable. On planning drawings, all structural beams, openings, lintels and any other bearings are indicative and are subject to review from a structural engineer. All drawings are subject to onsite inspection.

Drawing No

SP - 02

Date Issued

08/01/2023

Revision


Notes

North



designteam

Phone 0207 495 6561 Email hello@designteam.co.uk
Online www.designteam.co.uk Office 342 Clapham Rd, SW9 9AJ

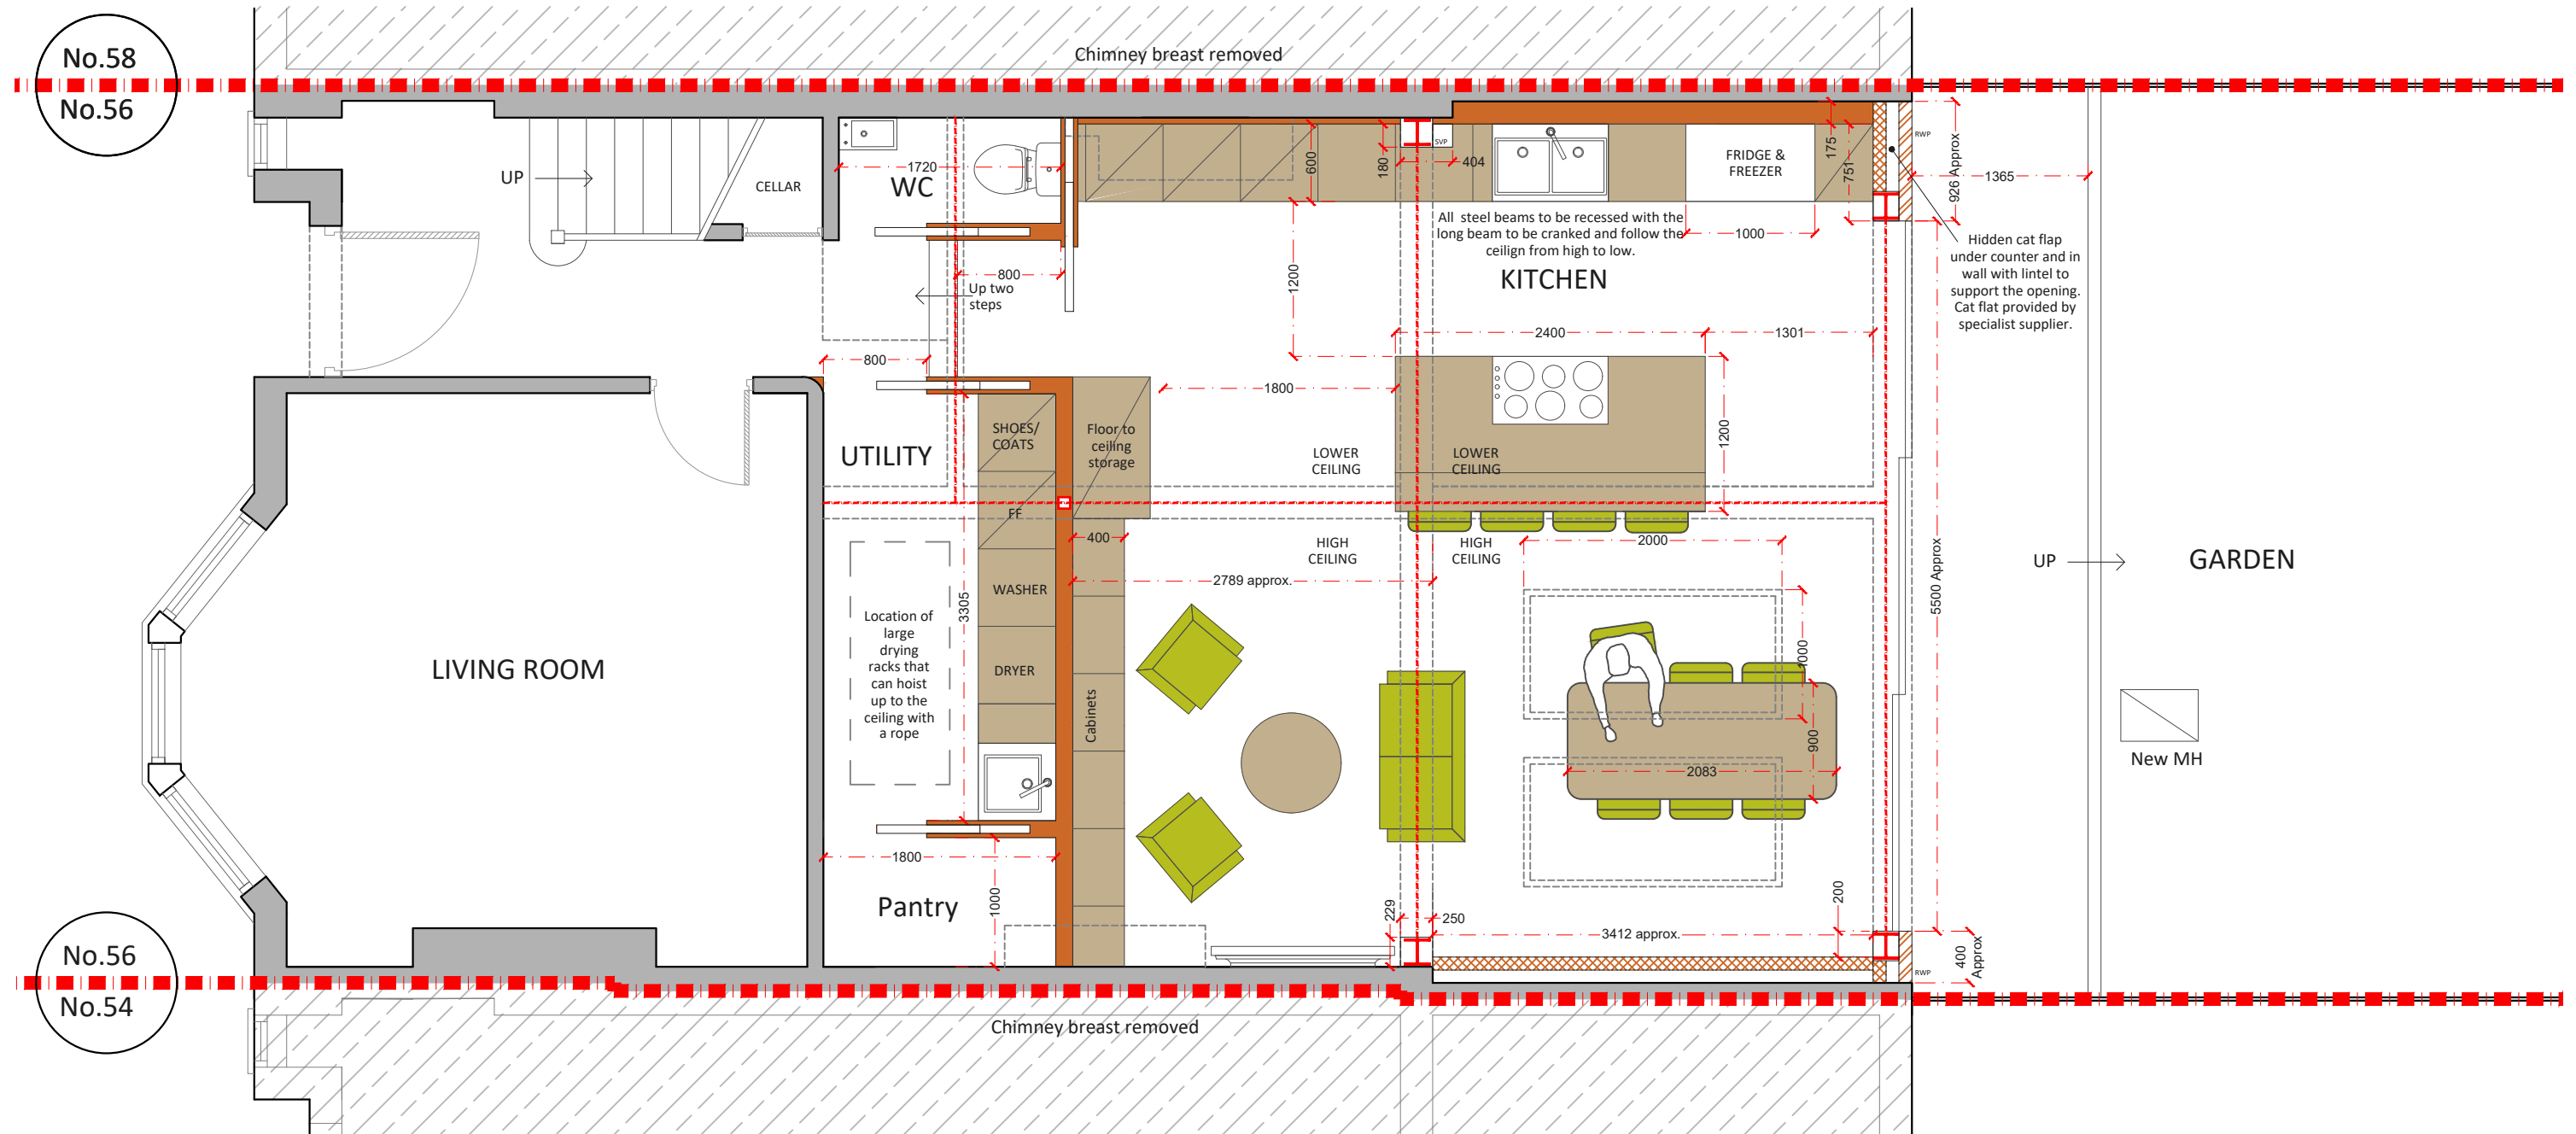

PROPOSED GROUND FLOOR PLAN

Project Address
56 Denton Road, London, N8 9NT

Client
Steve Mustarde

Drawing Title
Proposed Ground Floor Plan

Drawn
DA

Checked
SD

Approved
SD

Disclaimer

Drawings to be read in conjunction with the relevant drawing and specification. Figured dimensions only. Dimensions should not be relied upon for the purposes of ordering material or placing sub-contractor orders. Third parties to take their own site measurements. Site boundaries are indicative only and are subject to confirmation with land registry. A party wall surveyor should be consulted to ascertain whether adjoining owners are notifiable. On planning drawings, all structural beams, openings, lintels and any other bearings are indicative and are subject to review from a structural engineer. All drawings are subject to onsite inspection.

Drawing No
SP - 03

Date Issued
08/01/2023

Revision

North




Notes





designteam

Phone
0207 495 6561
Email
hello@designteam.co.uk
Online
www.designteam.co.uk
Office
342 Clapham Rd, SW9 9AJ

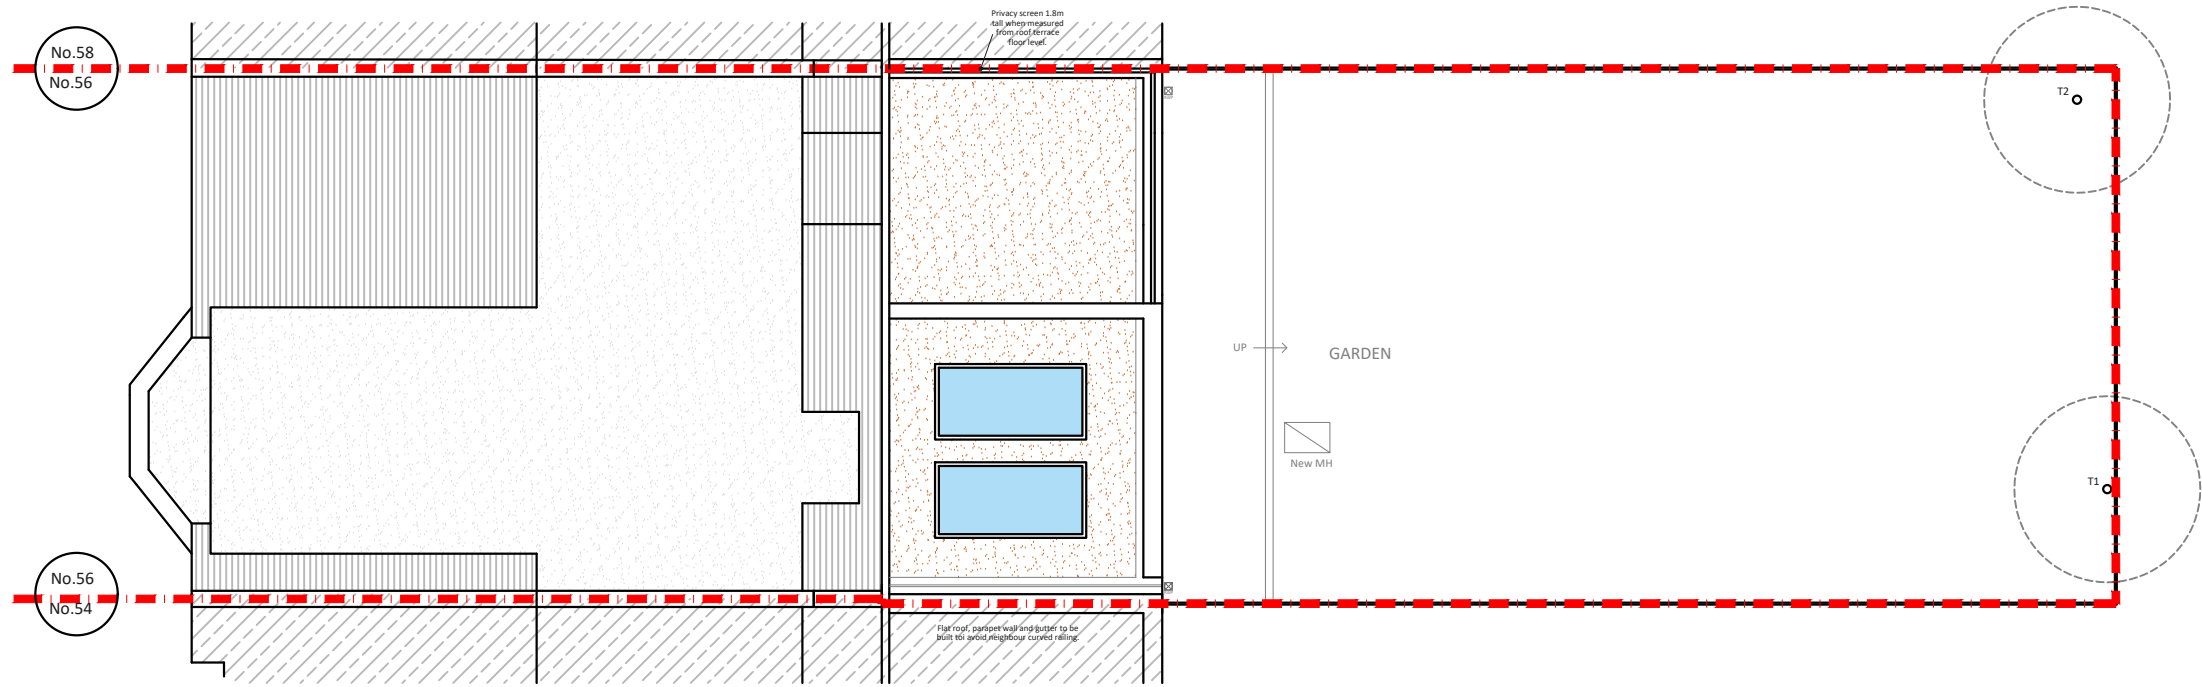


PROPOSED ROOF PLAN

PROPOSED EXAMPLE OF PRIVACY SCREEN - WOODEN STRIPS

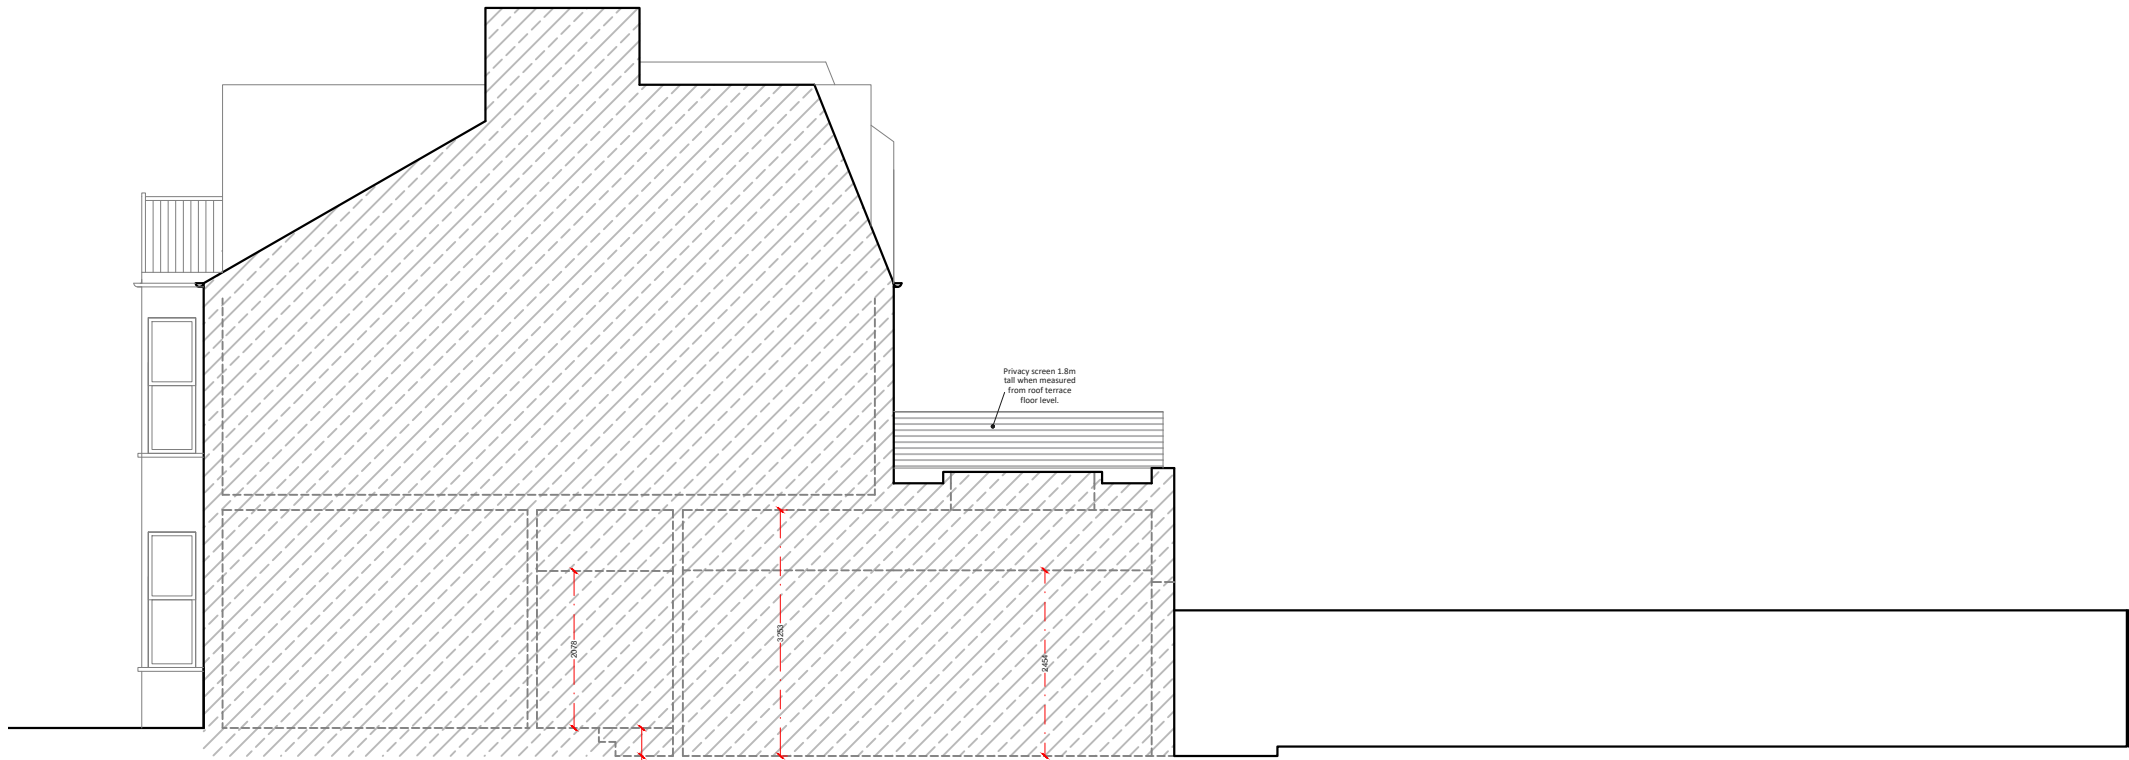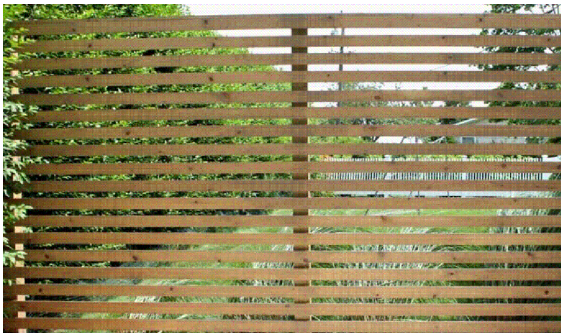

PROPOSED SIDE ELEVATION

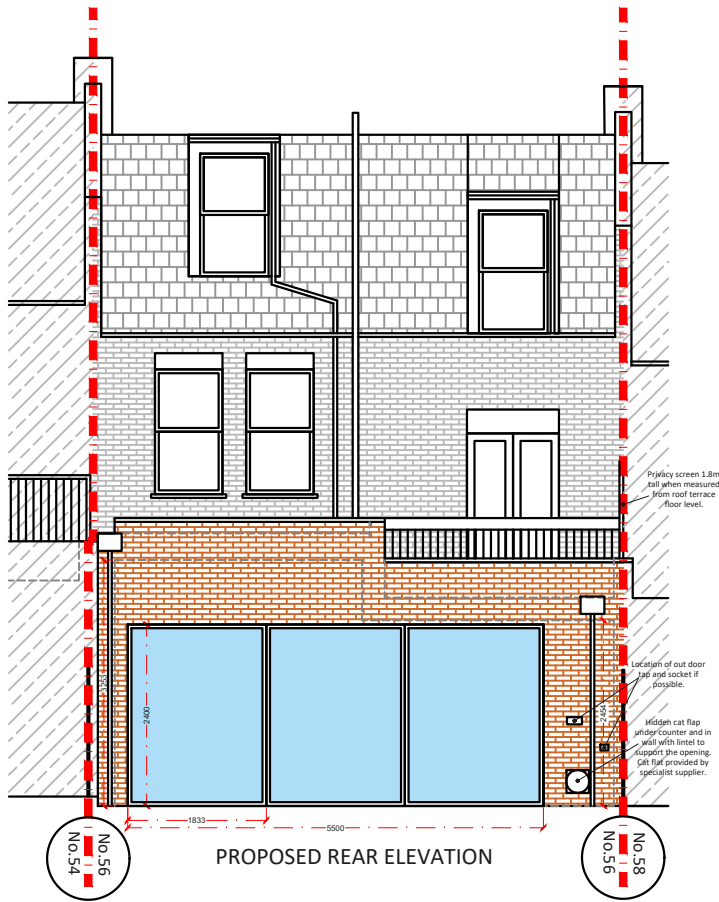

PROPOSED REAR ELEVATION

Project Address
56 Denton Road, London, N8 9NT

Client
Steve Mustarde

Drawing Title
Proposed Elevations and Roof Plan

Drawn
DA

Checked
SD

Approved
SD

Disclaimer

Drawings to be read in conjunction with the relevant drawing and specification. Figured dimensions only. Dimensions should not be relied upon for the purposes of ordering material or placing sub-contractor orders. Third parties to take their own site measurements. Site boundaries are indicative only and are subject to confirmation with land registry. A party wall surveyor should be consulted to ascertain whether adjoining owners are notifiable. On planning drawings, all structural beams, openings, lintels and any other bearings are indicative and are subject to review from a structural engineer. All drawings are subject to onsite inspection.

Drawing No
SP - 04

Date Issued
08/01/2023

Revision

Notes

North



designteam

Phone
0207 495 6561
Email
hello@designteam.co.uk
Online
www.designteam.co.uk
Office
342 Clapham Rd, SW9 9AJ