

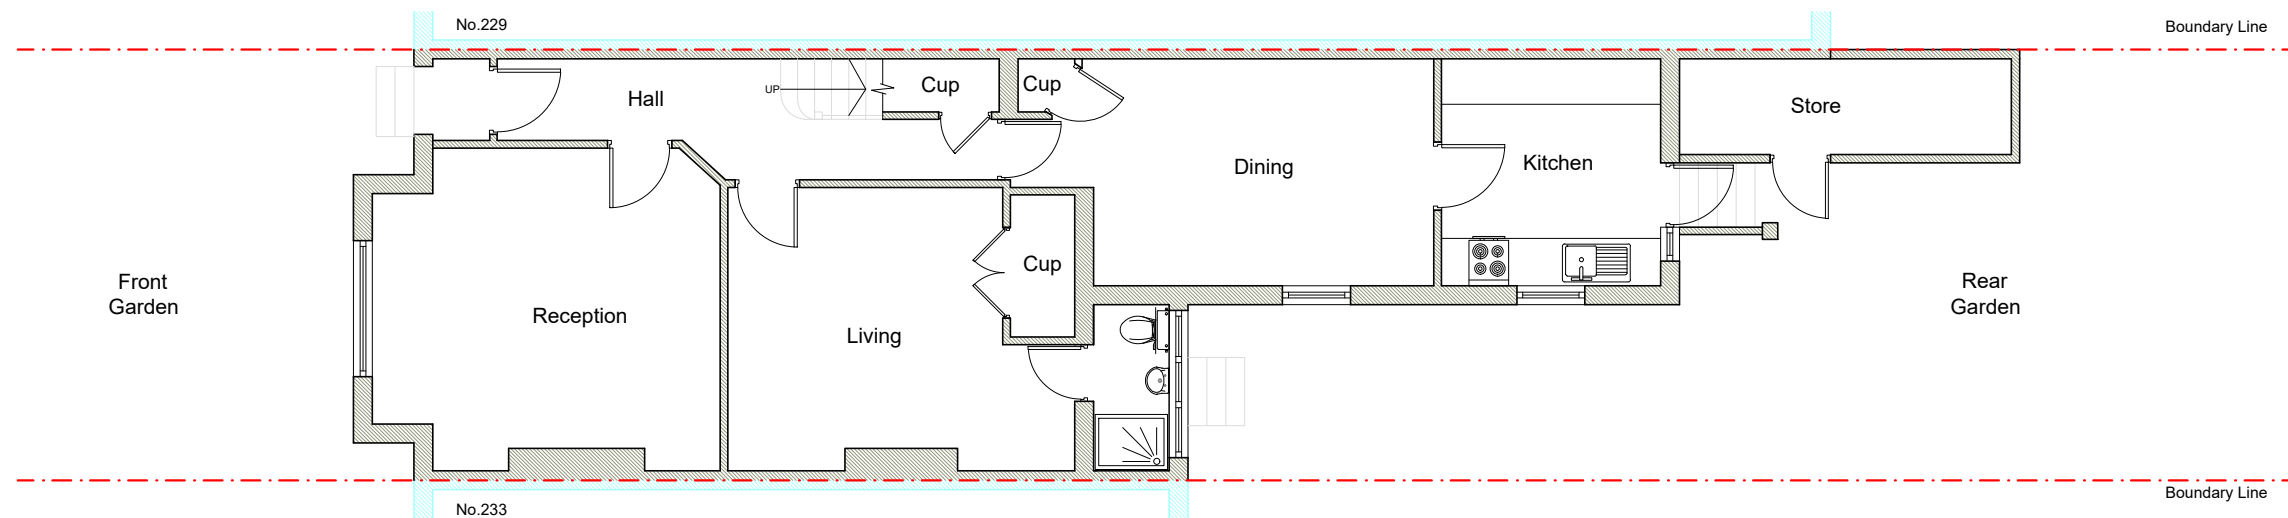
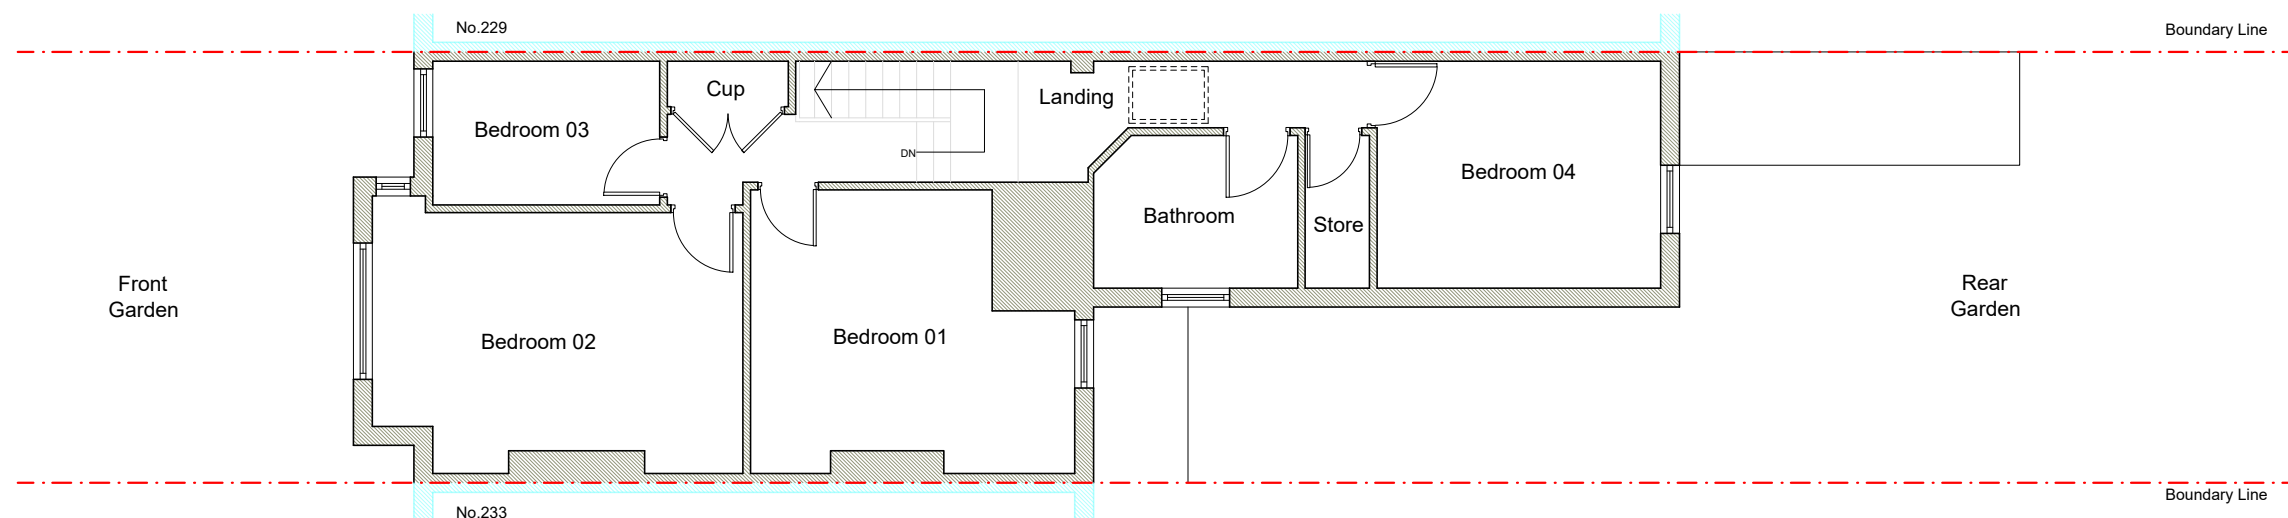


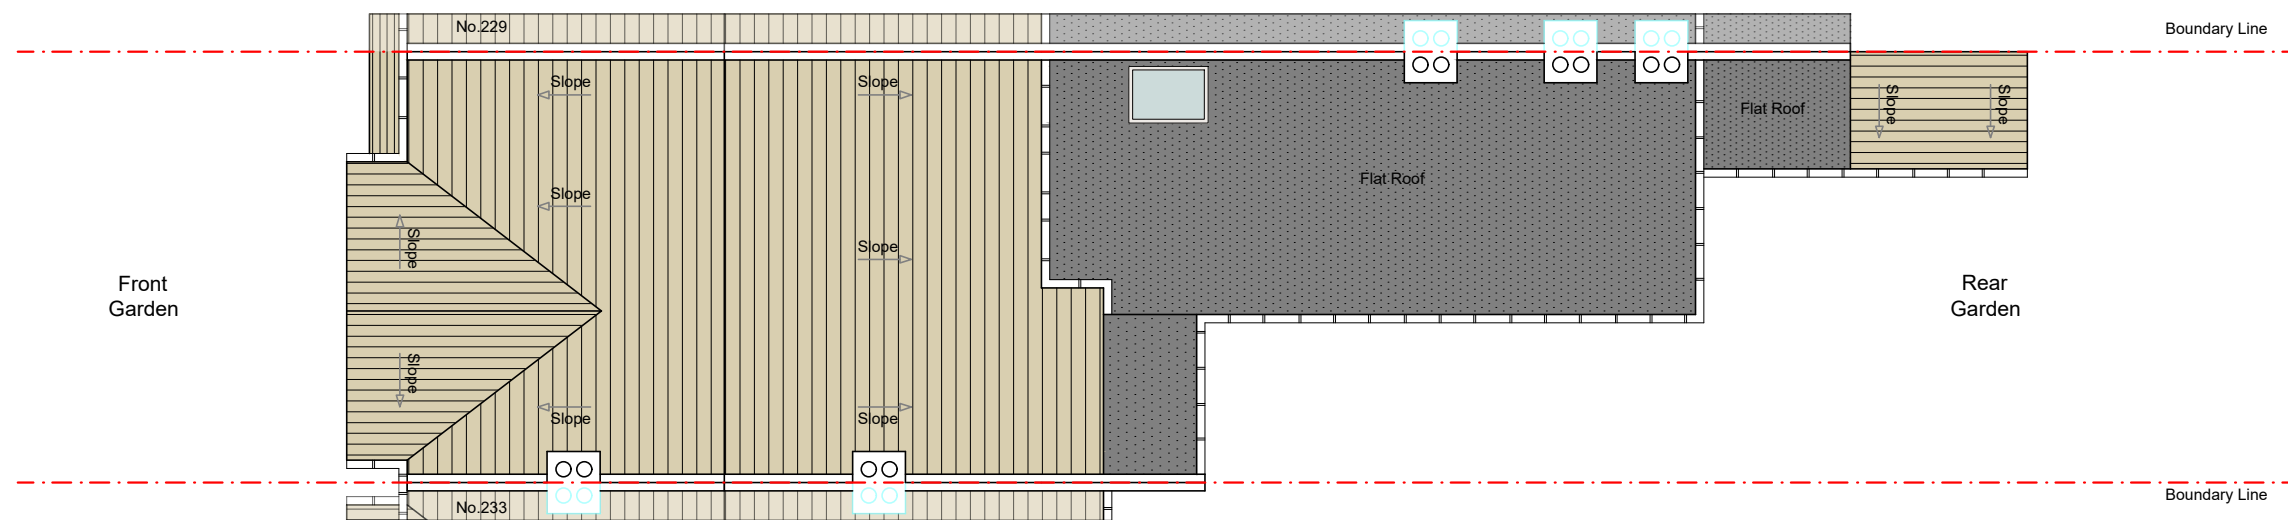

Existing Plans
Proposed Rear Extension

SCALE 1:100@A3

 


Project : Proposed Side Extension
Address : 231 Wightman Road
LONDON
N8 0BA


Drawing no : 231_WR_PA_01
Issue :
Date : 03/11/22



Existing Front Elevation 1:100

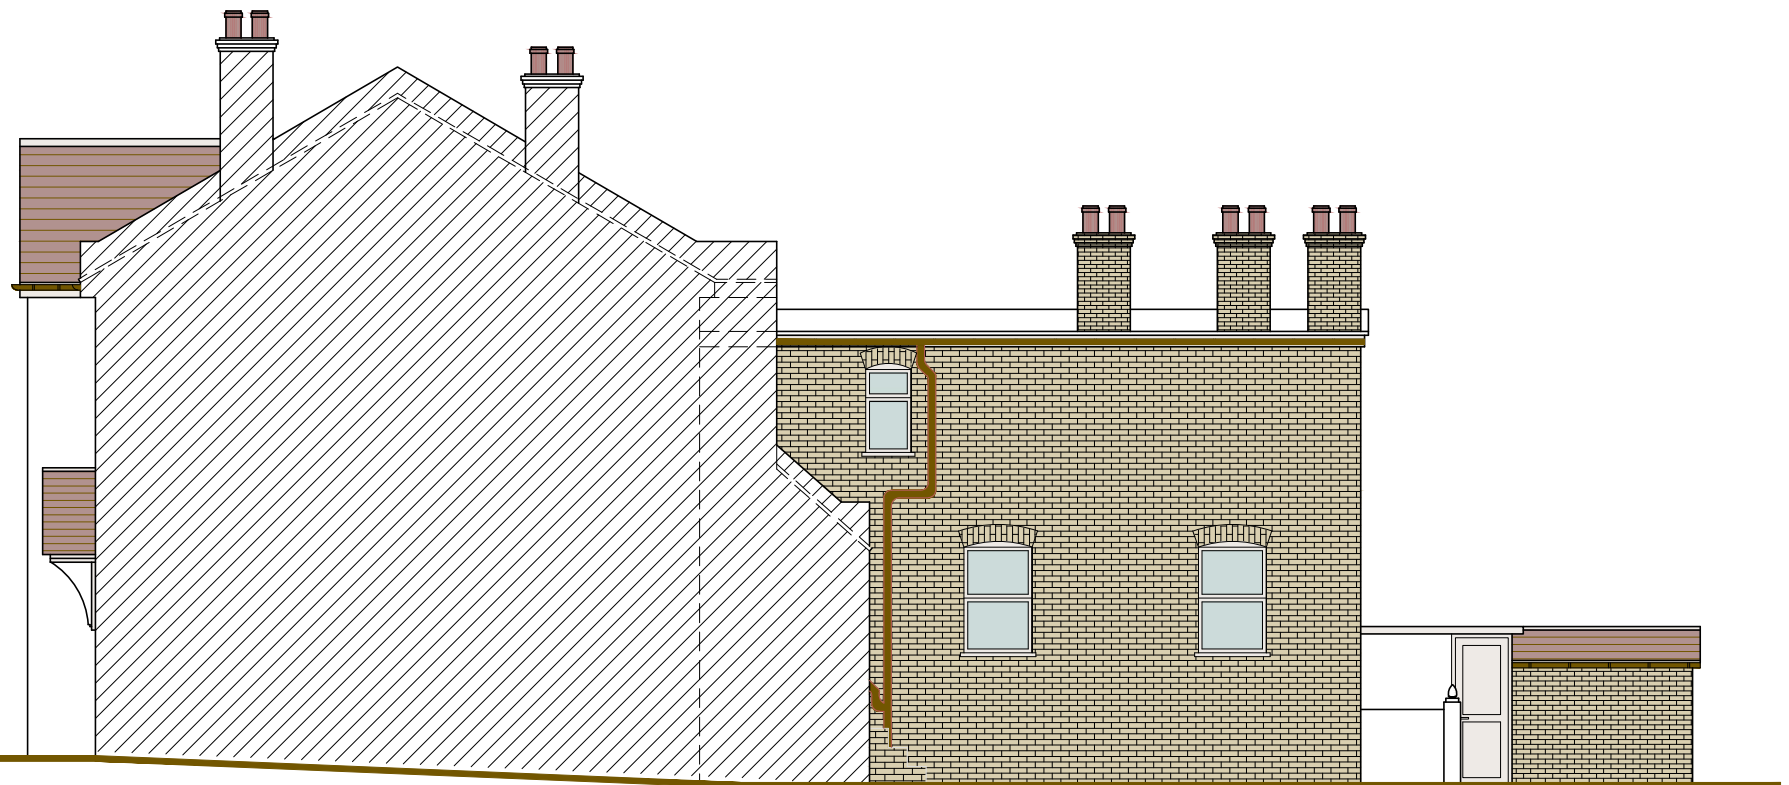

Existing Flank Elevation (1) 1:100

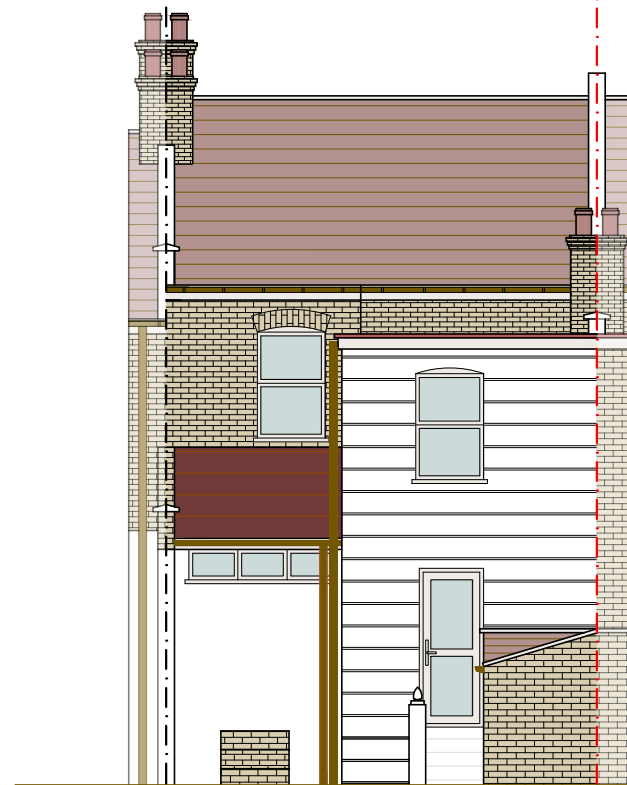


Existing Rear Elevation 1:100



Existing Flank Elevation (2) 1:100

Existing Elevations
Proposed Rear Extension

SCALE 1:100 @ A3

 


Project : Proposed Side Extension
Address : 231 Wightman Road
LONDON
N8 0BA

Drawing no : 231_WR_PA_02
Issue :
Date : 03/11/22

V
VIRTUE
ARCHITECTURE


A	03.11.22	DA ISSUE	GK
ISSUE DATE		AMENDMENT	BY

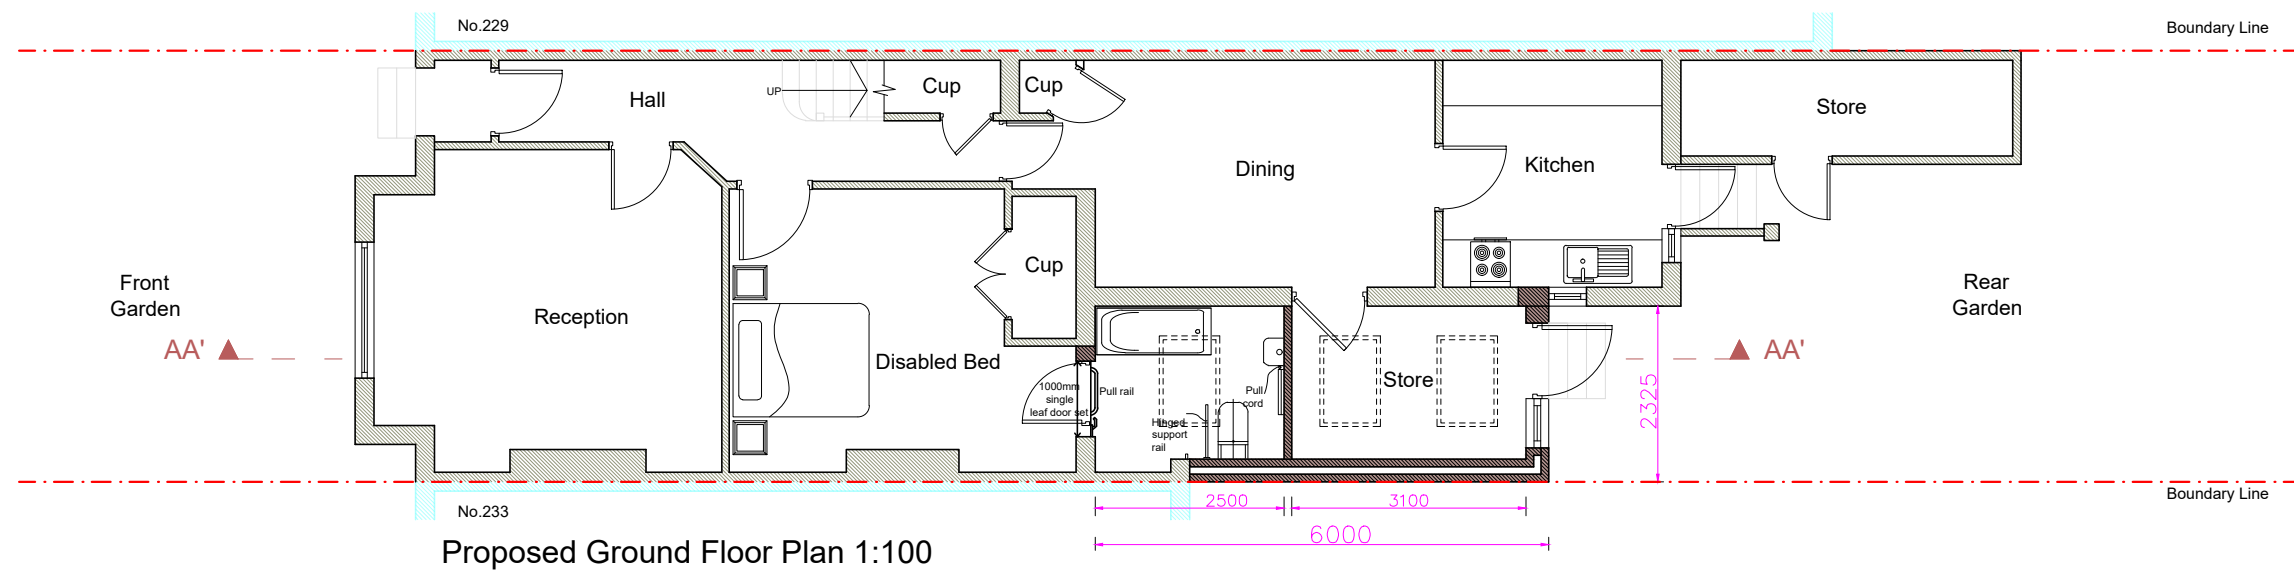

Proposed Ground Floor Plan 1:100


Proposed Plans Proposed Rear Extension

SCALE 1:100@A3

 


Project : Proposed Side Extension
Address : 231 Wightman Road
LONDON
N8 0BA

Drawing no : 231_WR_PA_03
Issue :
Date : 03/11/22

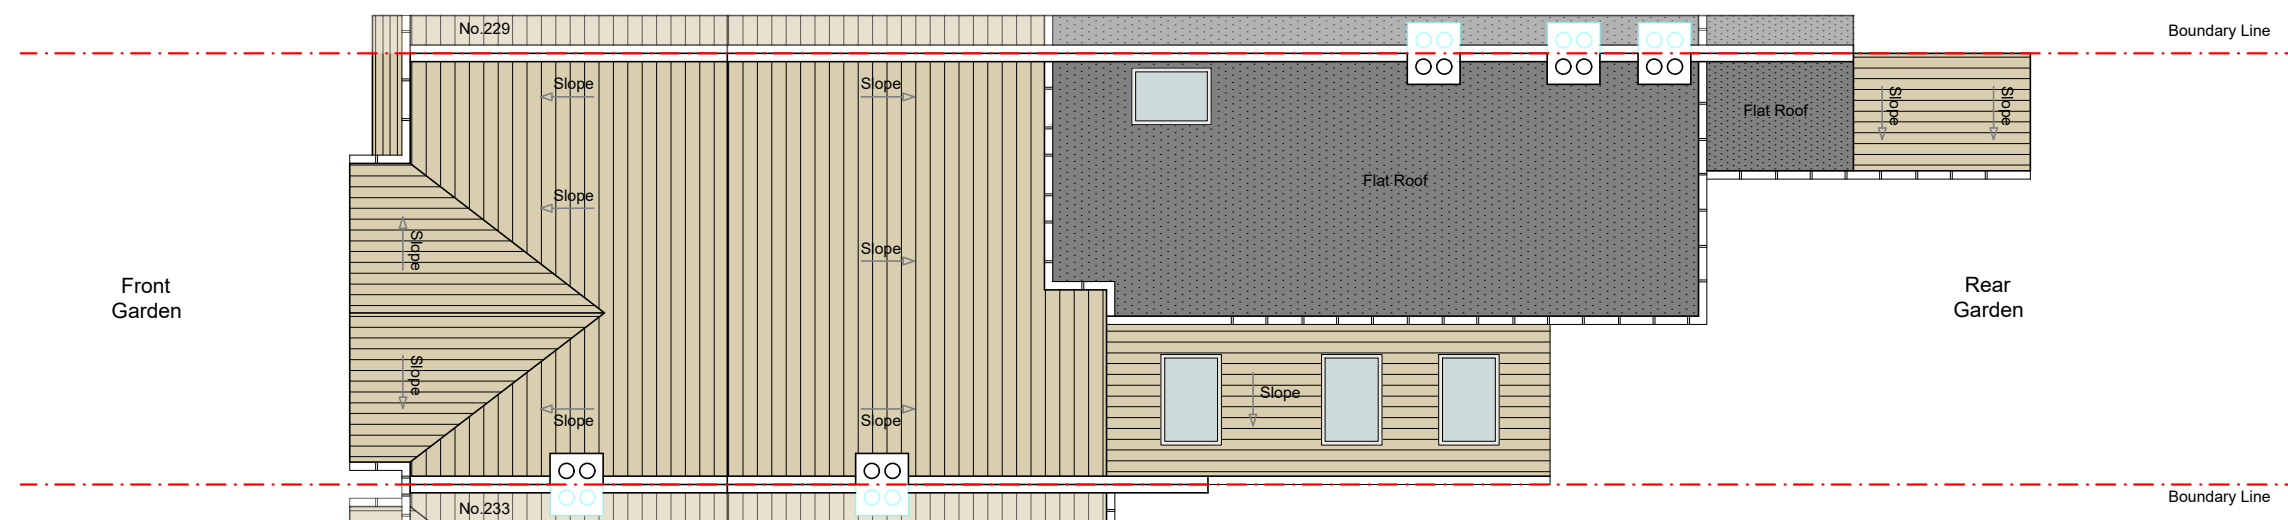


Proposed Roof Plan 1:100

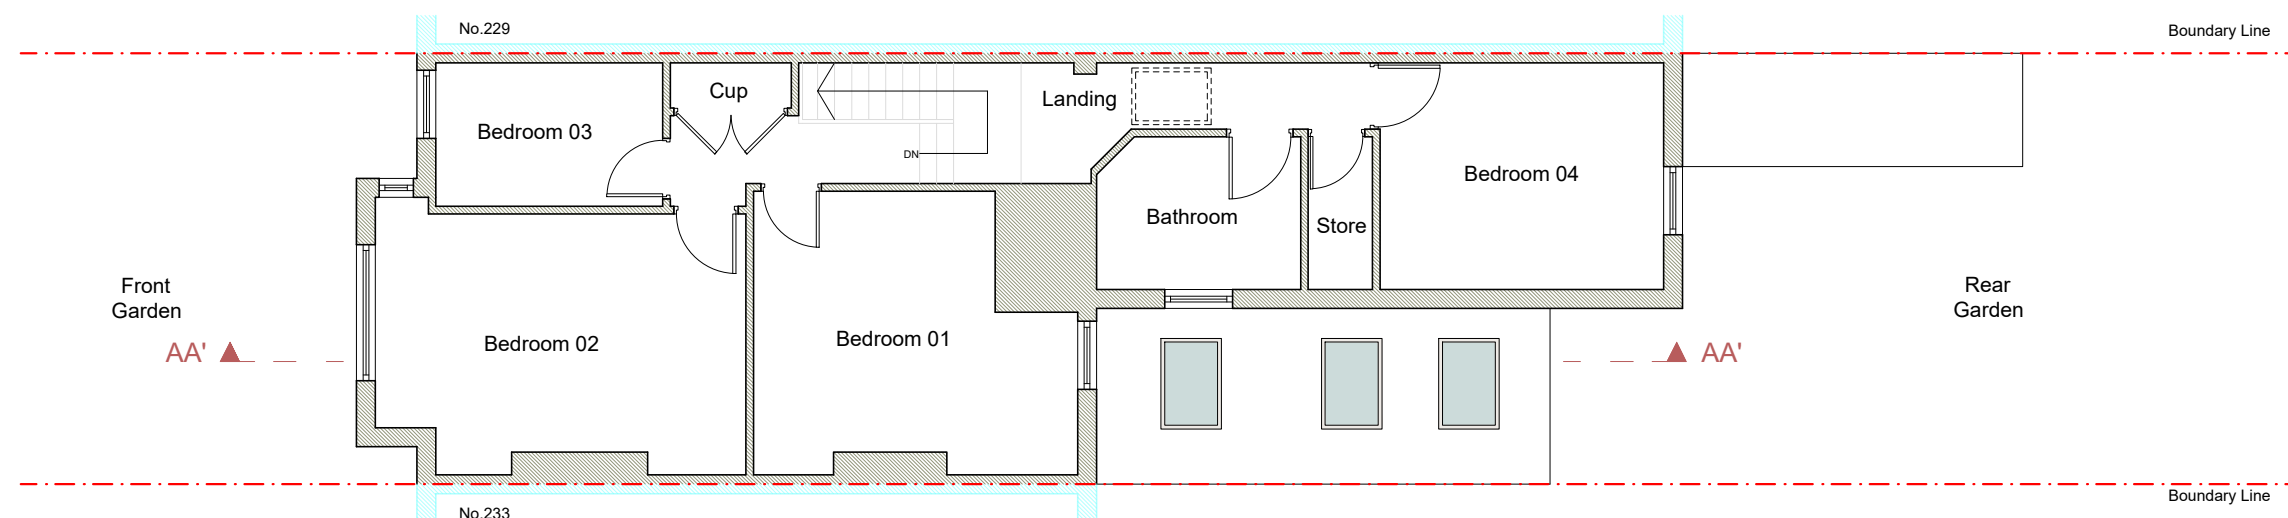

Proposed First Floor Plan 1:100


Proposed Plans
Proposed Rear Extension

SCALE 1:100@A3

 


Project : Proposed Side Extension
Address : 231 Wightman Road
LONDON
N8 0BA


Drawing no : 231_WR_PA_04
Issue :
Date : 03/11/22

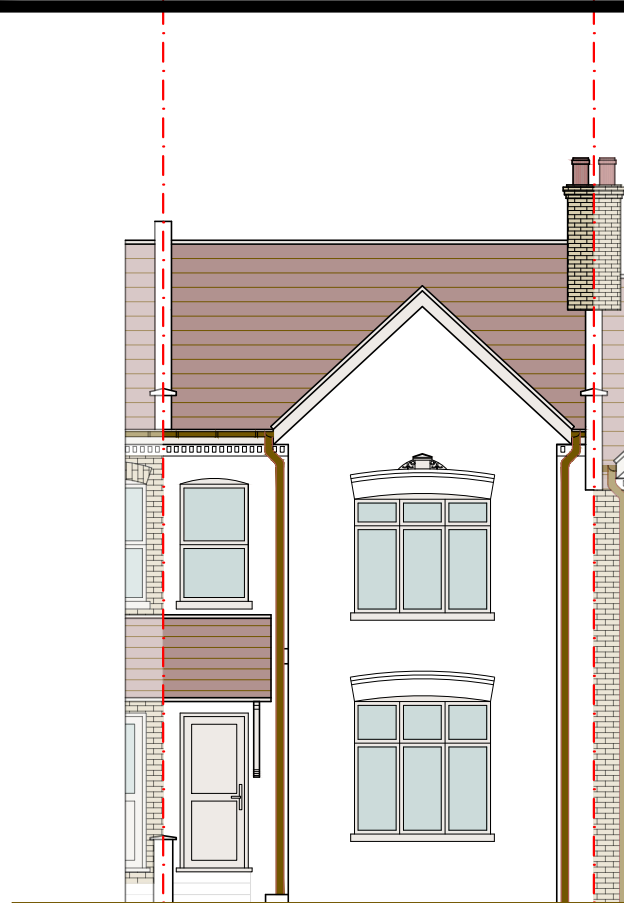

Front Elevation 1:100
(no change proposed)

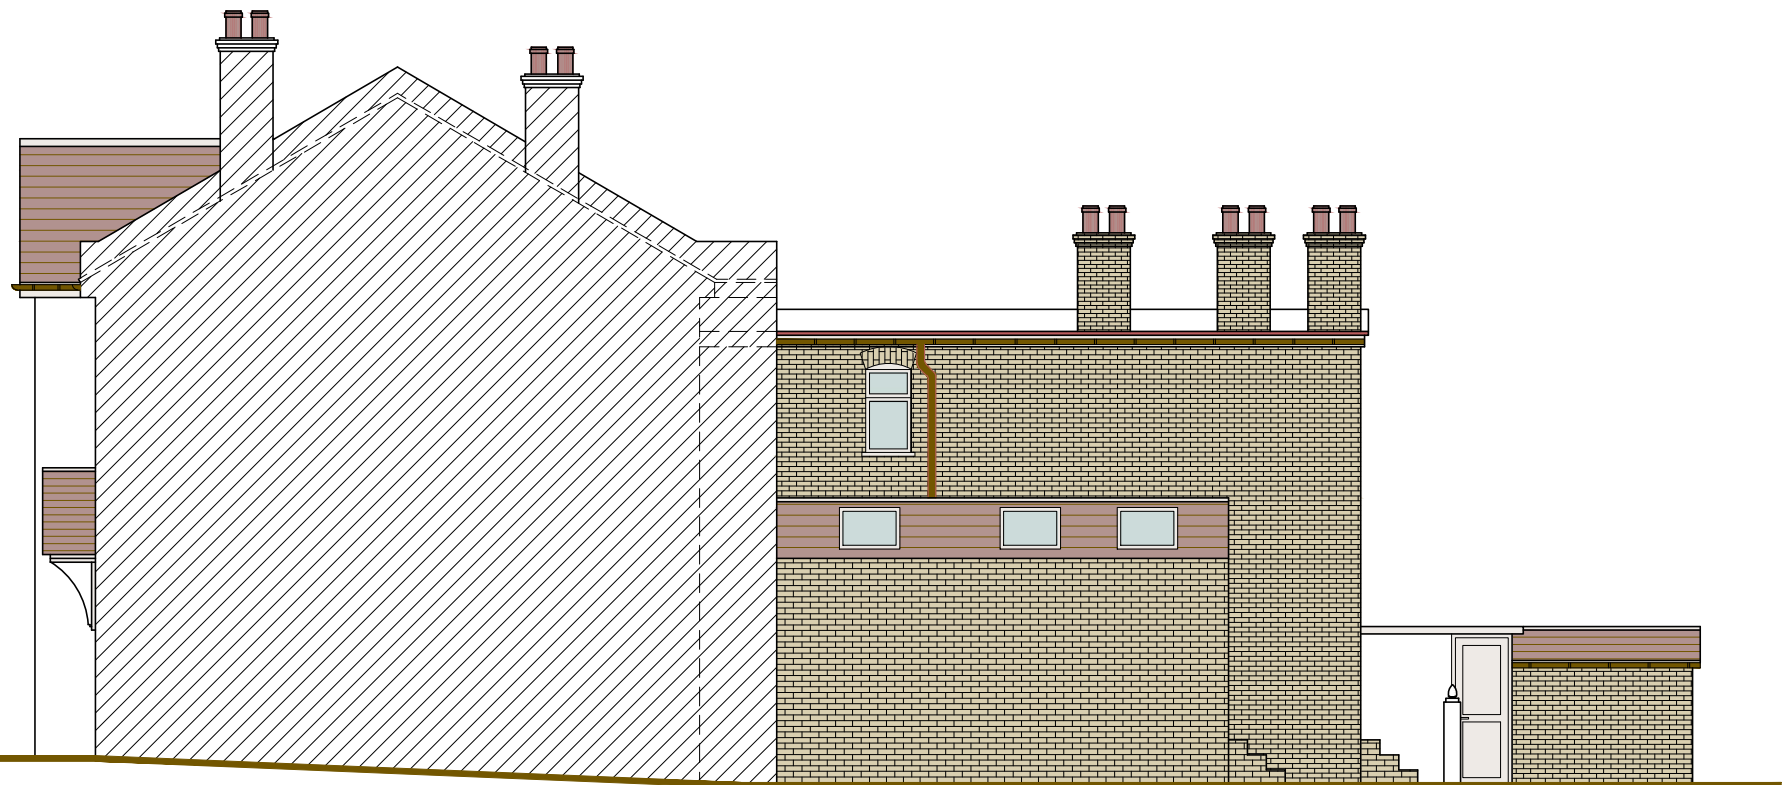

Proposed Flank Elevation (1) 1:100

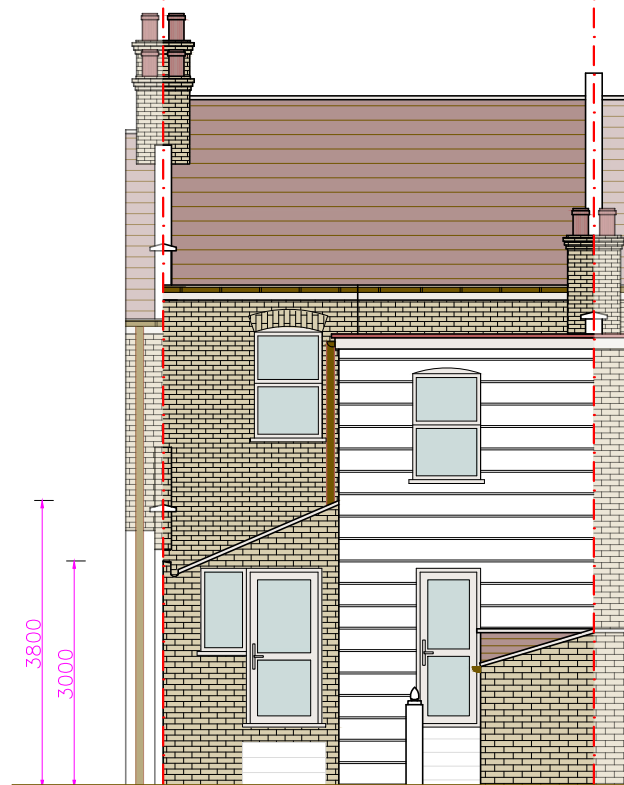


Proposed Rear Elevation 1:100



Flank Elevation (2) 1:100
(no change proposed)

Proposed Elevations
Proposed Rear Extension

SCALE 1:100@A3

 


Project : Proposed Side Extension
Address : 231 Wightman Road
LONDON
N8 0BA

Drawing no : 231_WR_PA_05
Issue :
Date : 03/11/22




A	03.11.22	DA ISSUE	GK
ISSUE DATE		AMENDMENT	BY

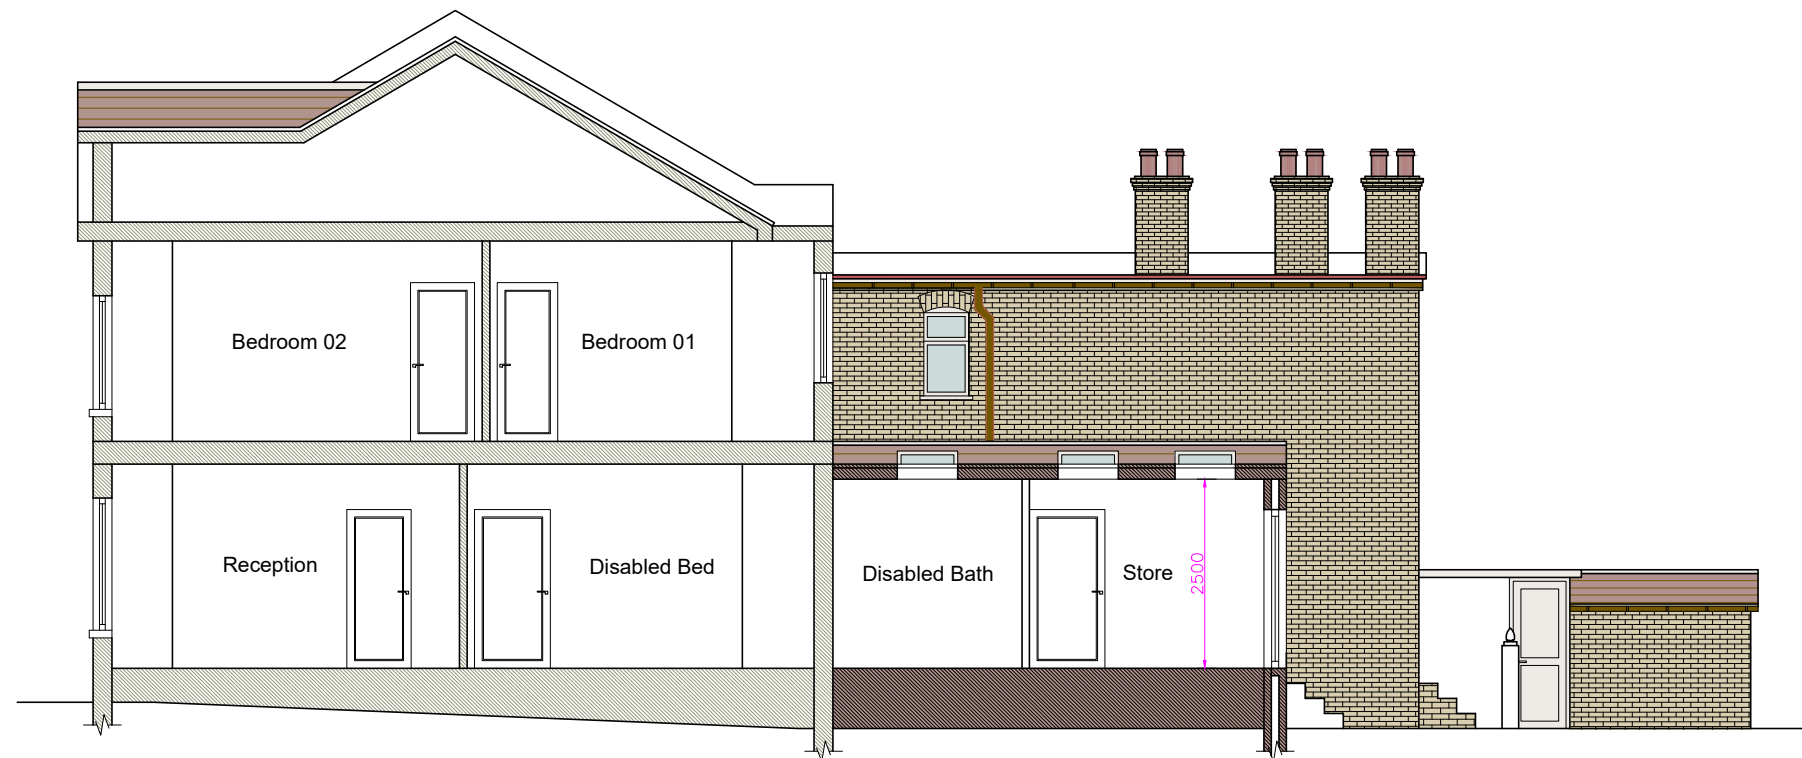

Proposed Section AA' 1:100


Proposed Sections
Proposed Rear Extension

SCALE 1:100 @ A3

 


Project : Proposed Side Extension
Address : 231 Wightman Road
LONDON
N8 0BA

Drawing no : 231_WR_PA_06
Issue :
Date : 03/11/22

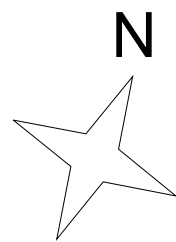



Existing Site Plan
Proposed Rear Extension

SCALE 1:500@A3

 


Project : Proposed Side Extension
Address : 231 Wightman Road
LONDON
N8 0BA

Drawing no : 231_WR_PA_07
Issue :
Date : 04/02/24

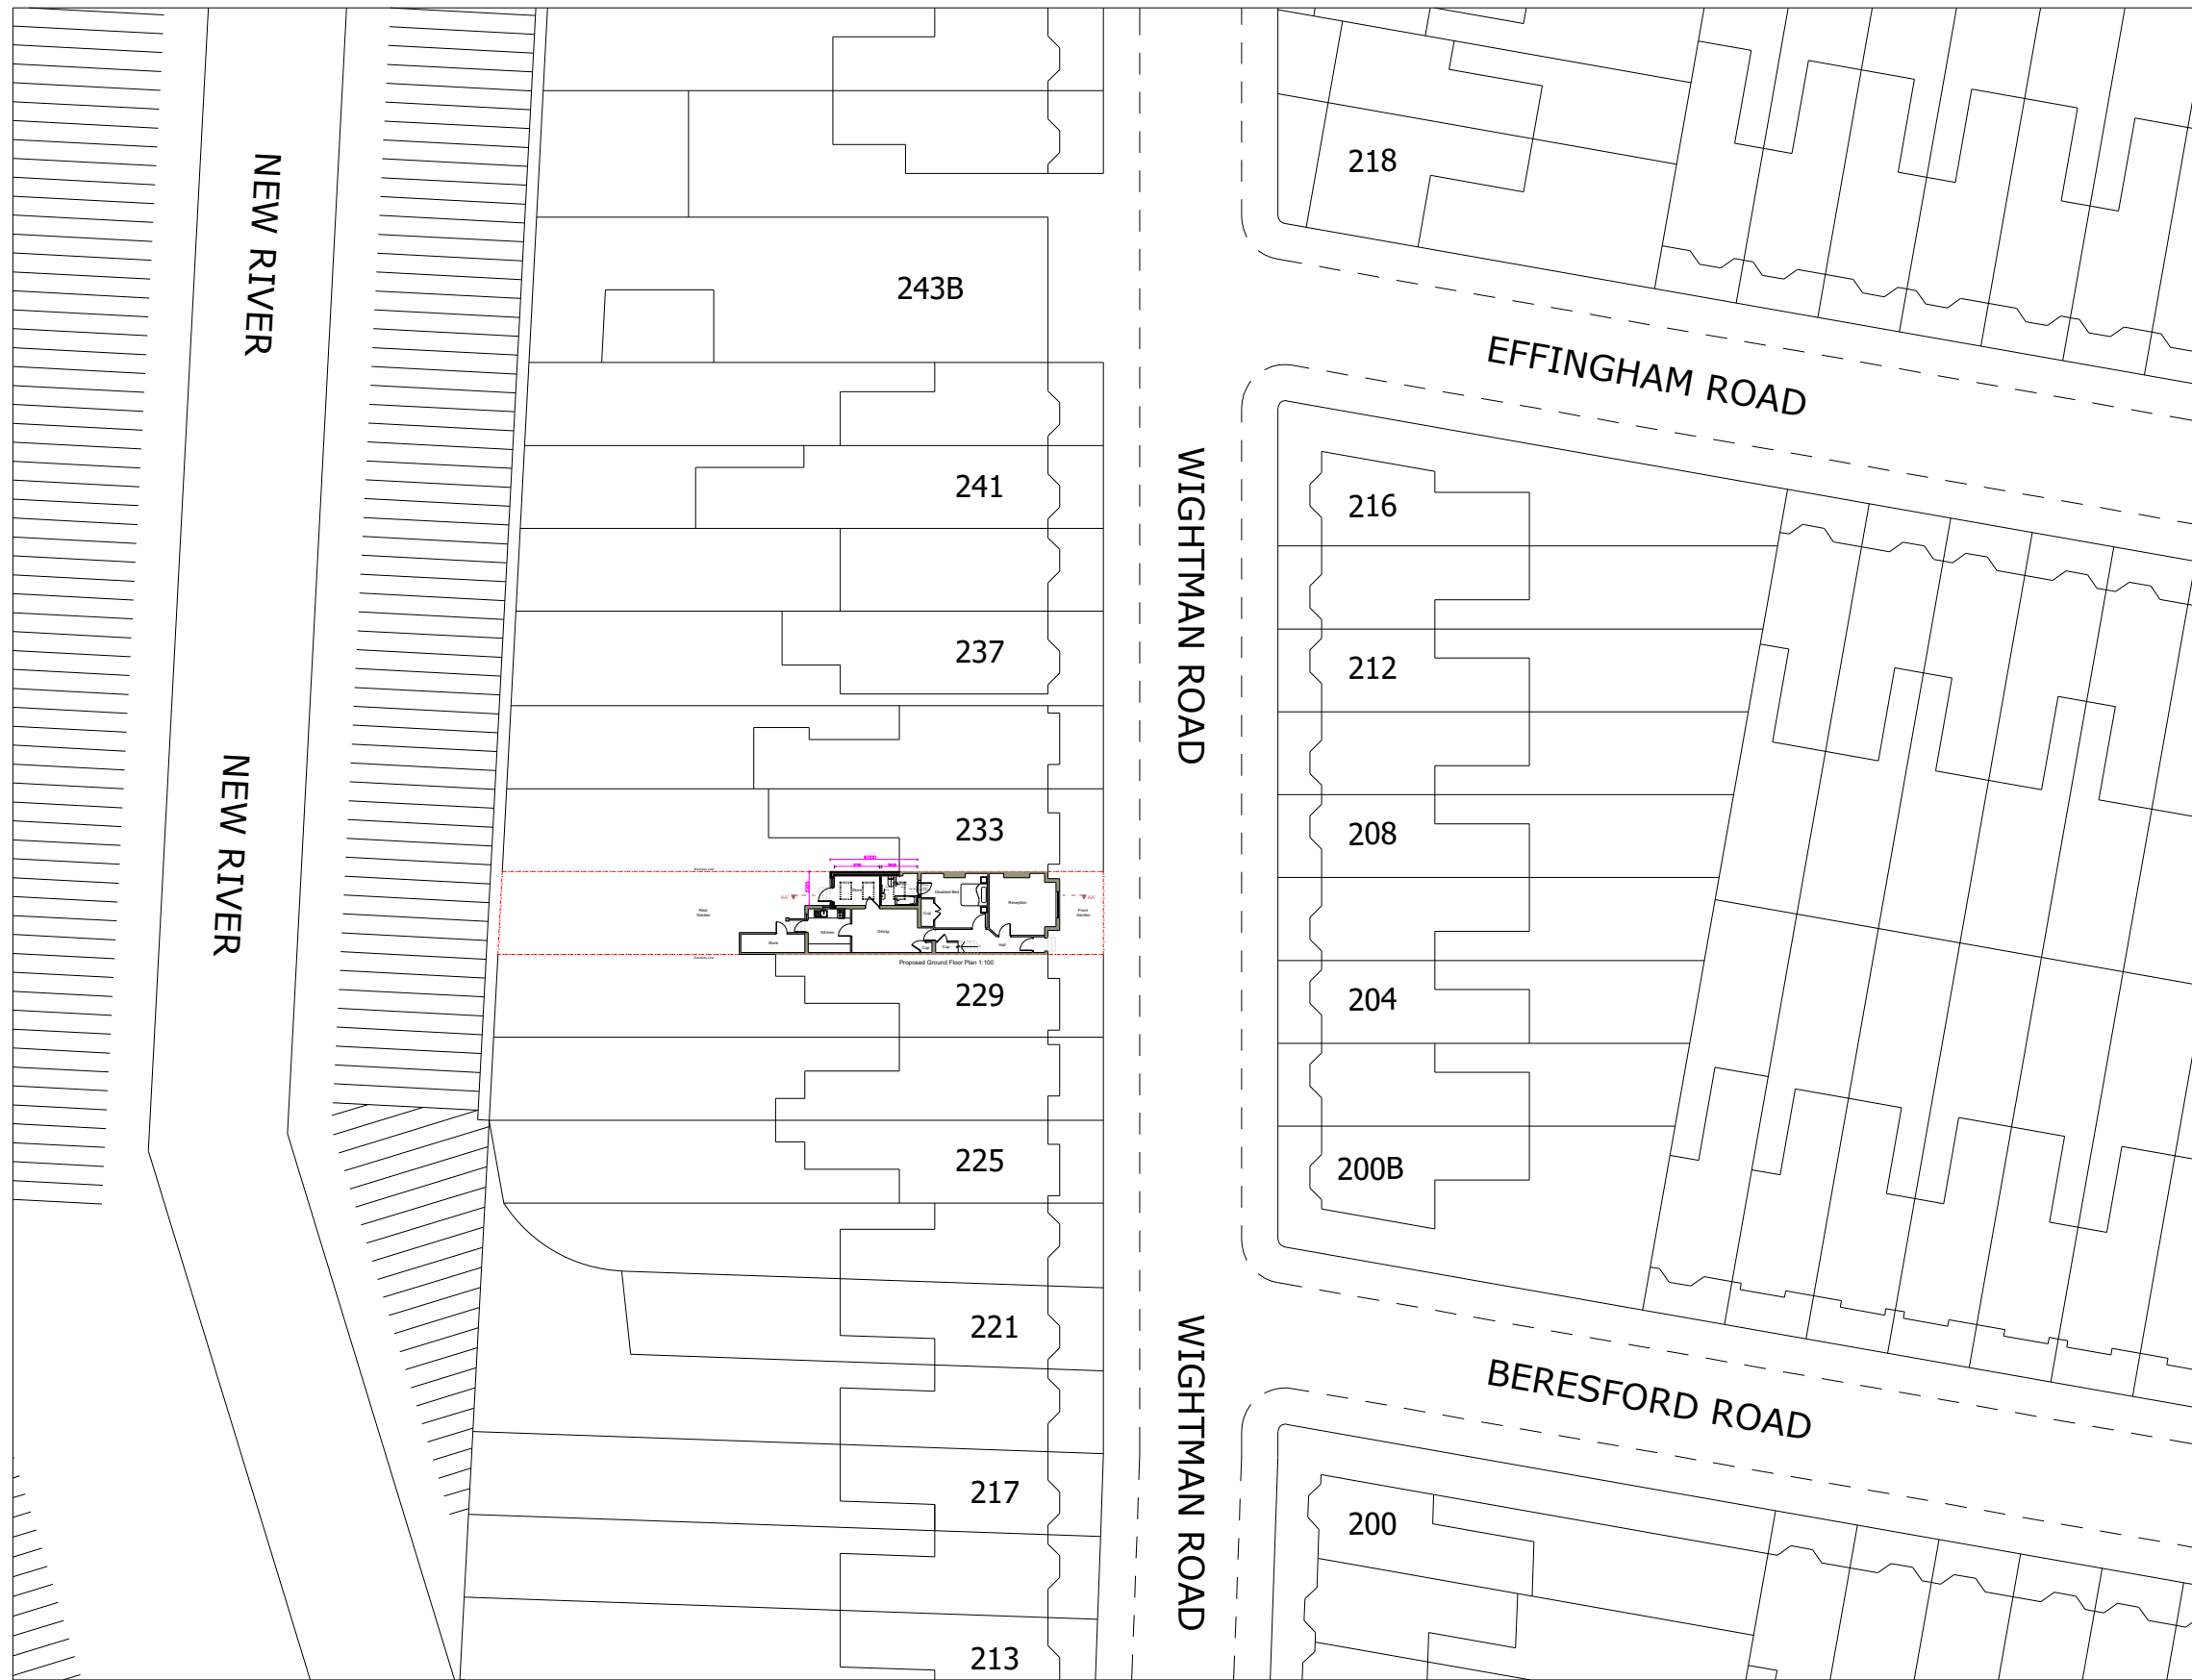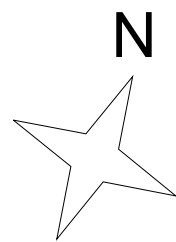



Proposed Site Plan
Proposed Rear Extension

SCALE 1:500@A3

 


Project : Proposed Side Extension
Address : 231 Wightman Road
LONDON
N8 0BA

Drawing no : 231_WR_PA_08
Issue :
Date : 04/02/24

 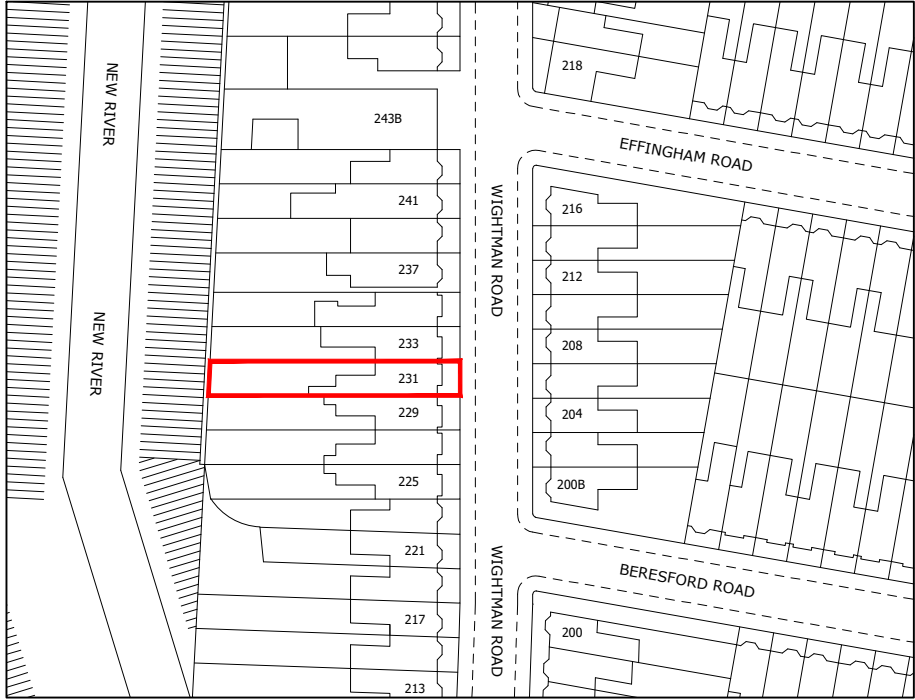

Metres

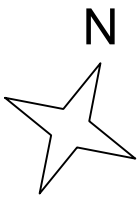

ADDRESS:

231 Wightman Road
LONDON
N8 0BA

SCALE:

1:1250@A4

