



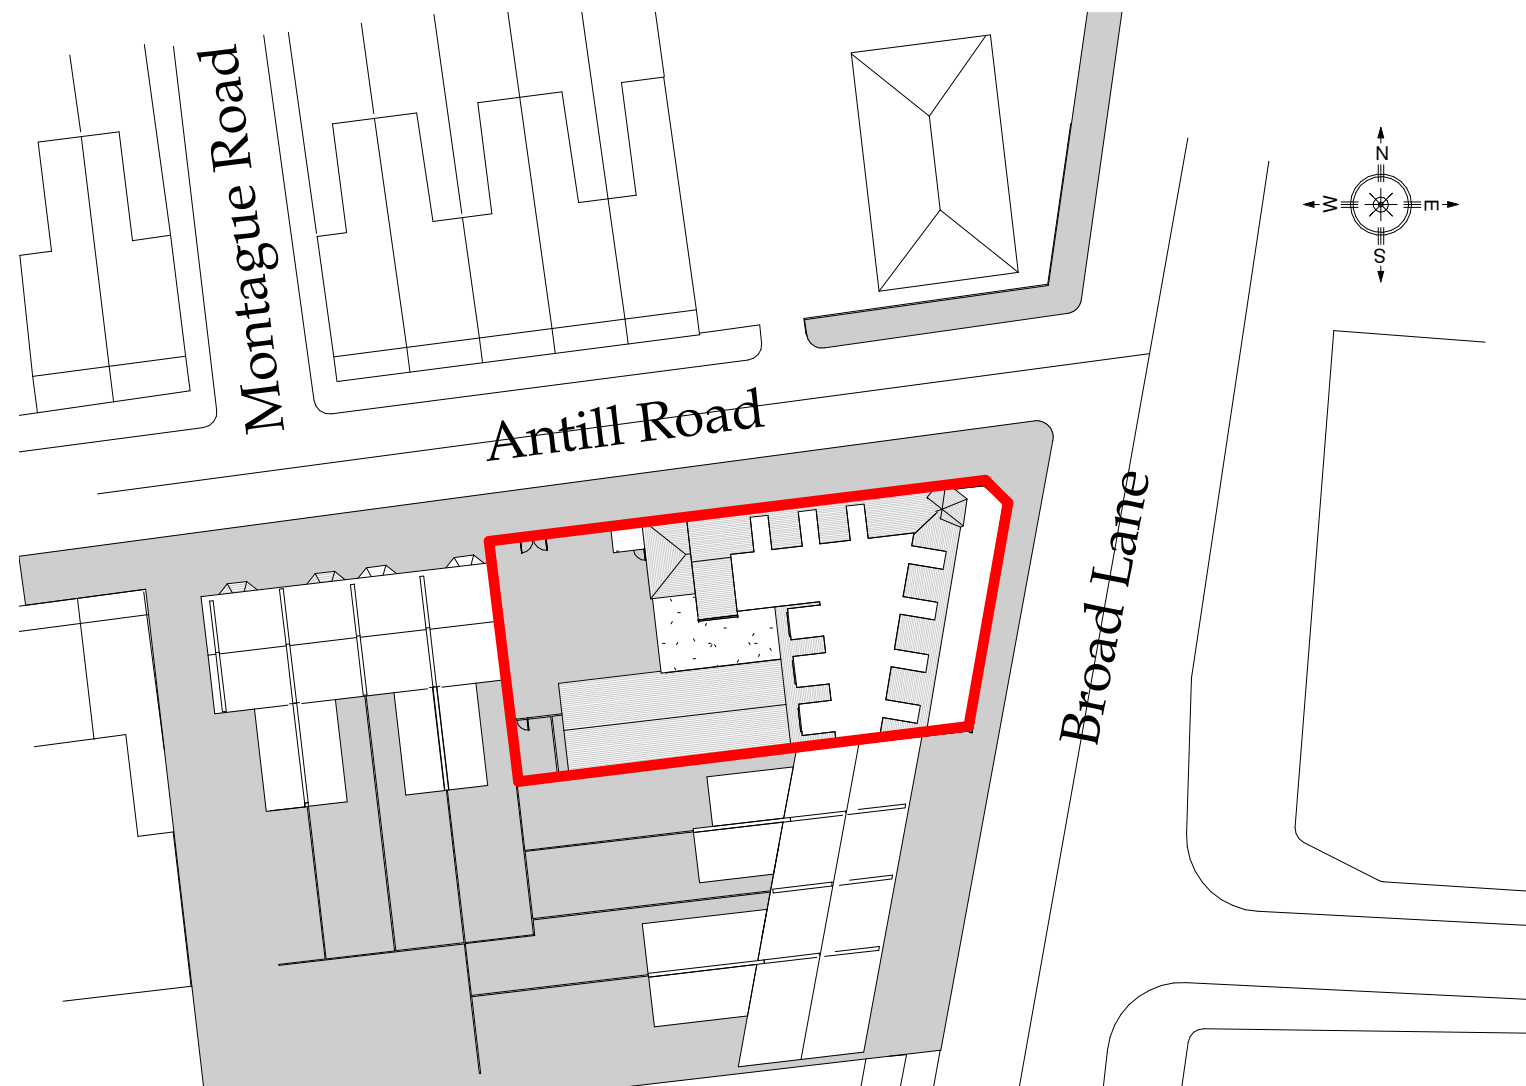


1 Existing Block plan
1 : 500

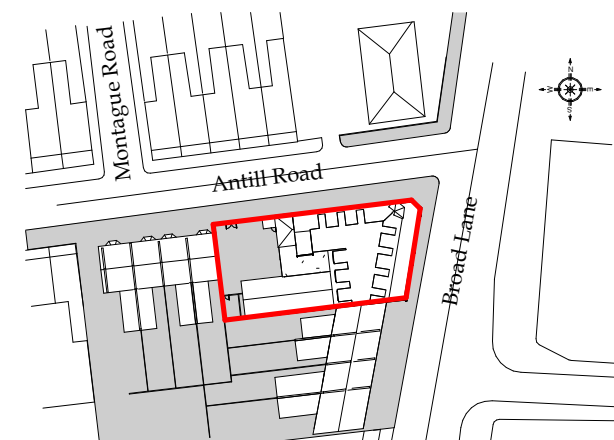

2 Existing site plan
1 : 1250

Note

- 1.All informations and dimensions to be checked on site.
2. This drawing is not to be scaled.
3. All work and materials to be in accordance with current applicable Building Act & the Town and Country Planning Act.
4. This drawing subject to approval by relevant Local Authority.

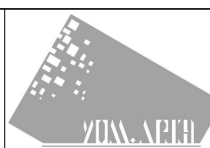
Design & Build
Planning
Building Regulation


125 REDBRIDGE LANE EAST
M: 078 8883 6710
YOM_ARCH @ 2021

Rev	Description	Date
A	Reducing the size of flat 1	02/04/2024


Project Name
3 NEW SELF-CONTAINED FLATS

Address
**189-191 BROAD LANE
LONDON, N15 4QT**

Drawing Title EXISTING BLOCK & SITE PLAN		
Council	HARINGEY	
Project number	189-191-BLL-rev A	Drawing No.
Date	07/02/2021	A300
Drawn by	YS	
Checked by	YS	Scale As indicated@ A3

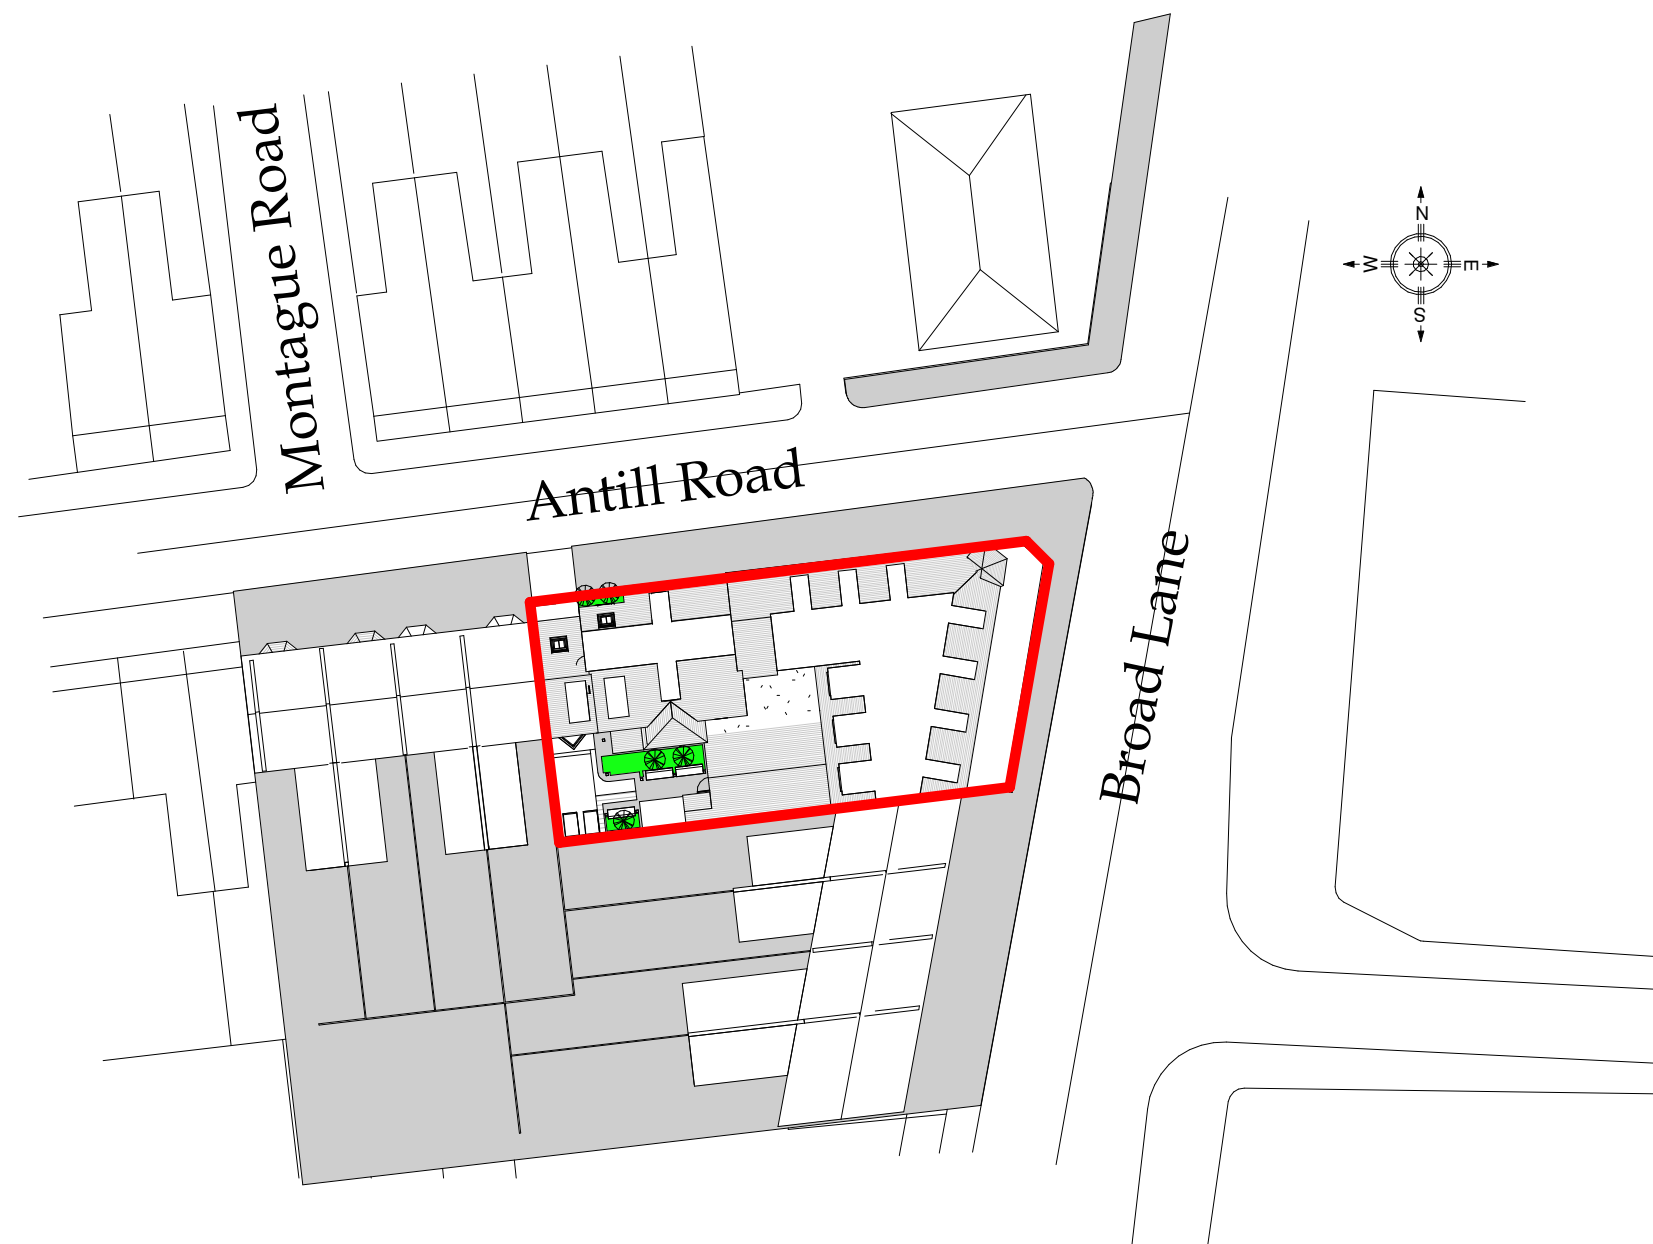


1 Proposed Block plan
1 : 500

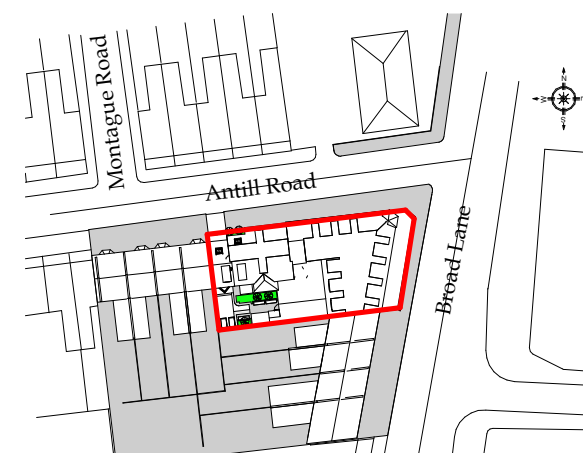

2 Proposed site plan
1 : 1250

Note

- 1.All informations and dimensions to be checked on site.
2. This drawing is not to be scaled.
3. All work and materials to be in accordance with current applicable Building Act & the Town and Country Planning Act.
4. This drawing subject to approval by relevant Local Authority.

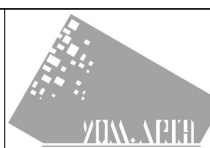

Design & Build
Planning
Building Regulation

125 REDBRIDGE LANE EAST
M: 078 8883 6710
YOM_ARCH @ 2021

Rev	Description	Date
A	Reducing the size of flat 1	02/04/2024

Project Name

3 NEW SELF-CONTAINED FLATS

Address

**189-191 BROAD LANE
LONDON, N15 4QT**

Drawing Title PROPOSED BLOCK & SITE PLAN		
Council	HARINGEY	
Project number	189-191-BLL-rev A	Drawing No. A301
Date	07/02/2021	
Drawn by	Author	
Checked by	Checker	Scale As indicated@ A3