
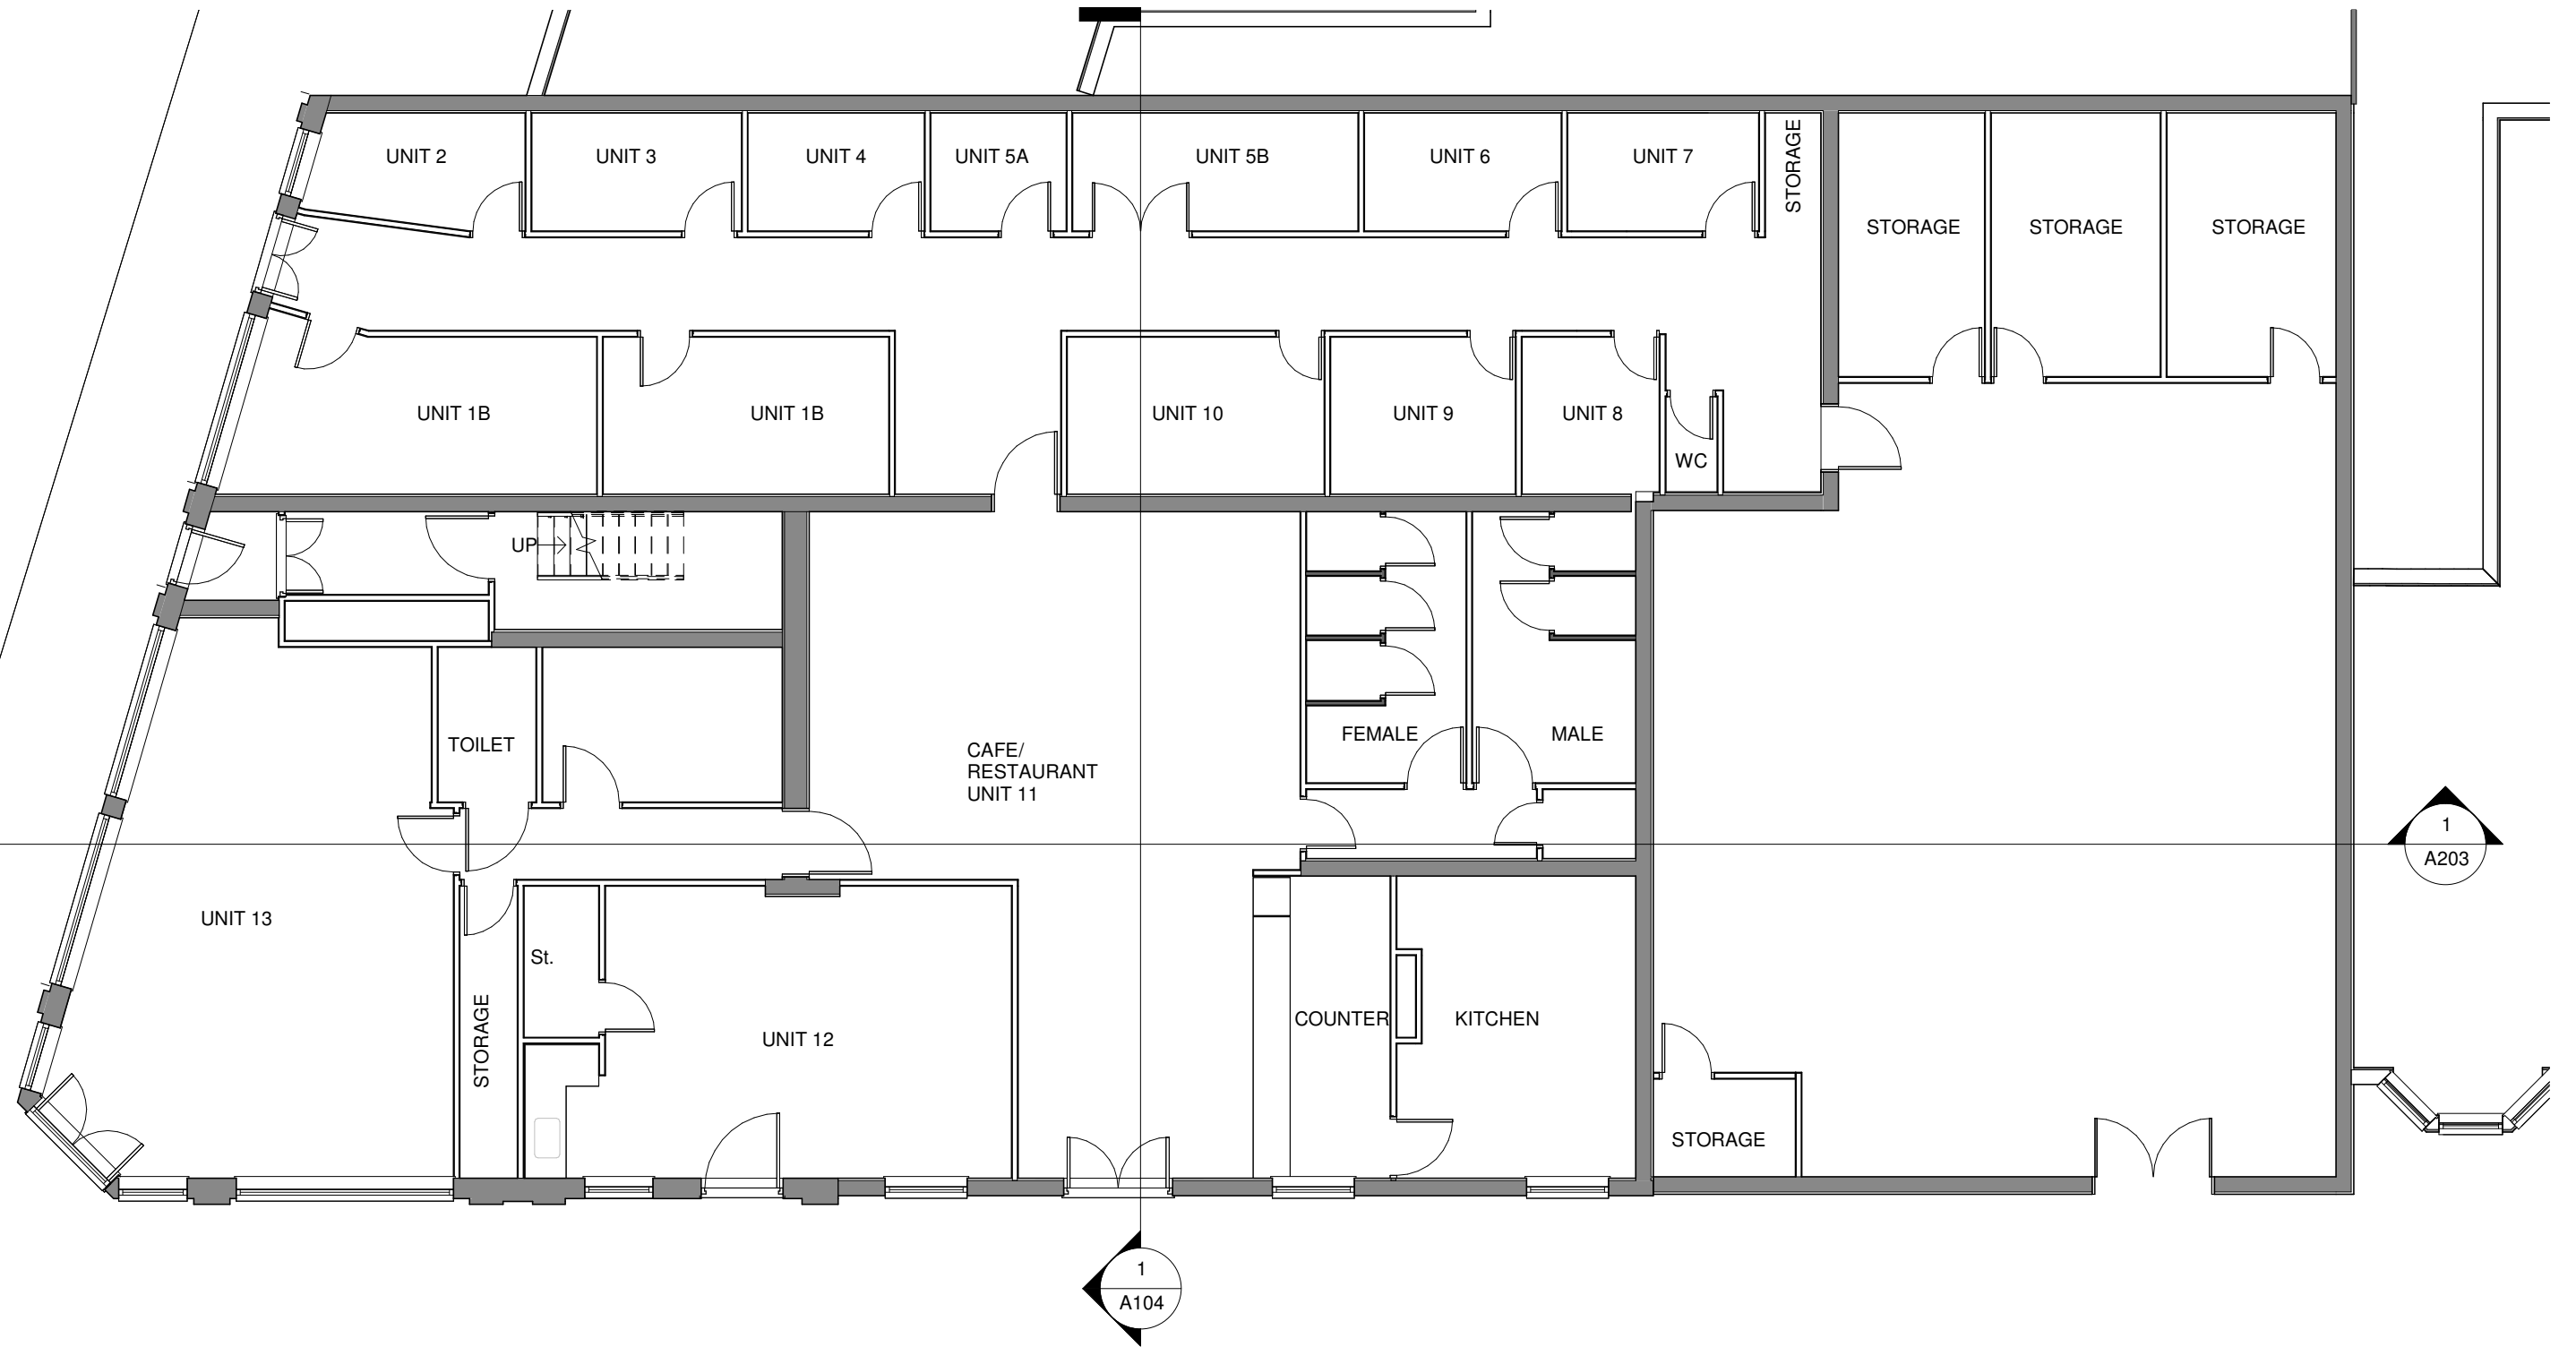


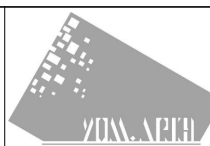

1 Existing Ground Floor
1 : 100


Note
1. All informations and dimensions to be checked on site.
2. This drawing is not to be scaled.
3. All work and materials to be in accordance with current applicable Building Act & the Town and Country Planning Act.
4. This drawing subject to approval by relevant Local Authority.


Design & Build
Planning
Building Regulation
125 REDBRIDGE LANE EAST
M: 078 8883 6710
YOM_ARCH @ 2021

Rev	Description	Date
A	Reducing the size of flat 1	02/04/2024

Project Name
3 NEW SELF-CONTAINED FLATS
Address
**189-191 BROAD LANE
LONDON, N15 4QT**


Drawing Title EXISTING GROUND FLOOR PLAN			
Council HARINGEY		Drawing No.	
Project number 189-191-BLL-rev A	Date 07/02/2021		
Drawn by YS	Checked by YS		
Scale 1 : 100@ A3		A100	

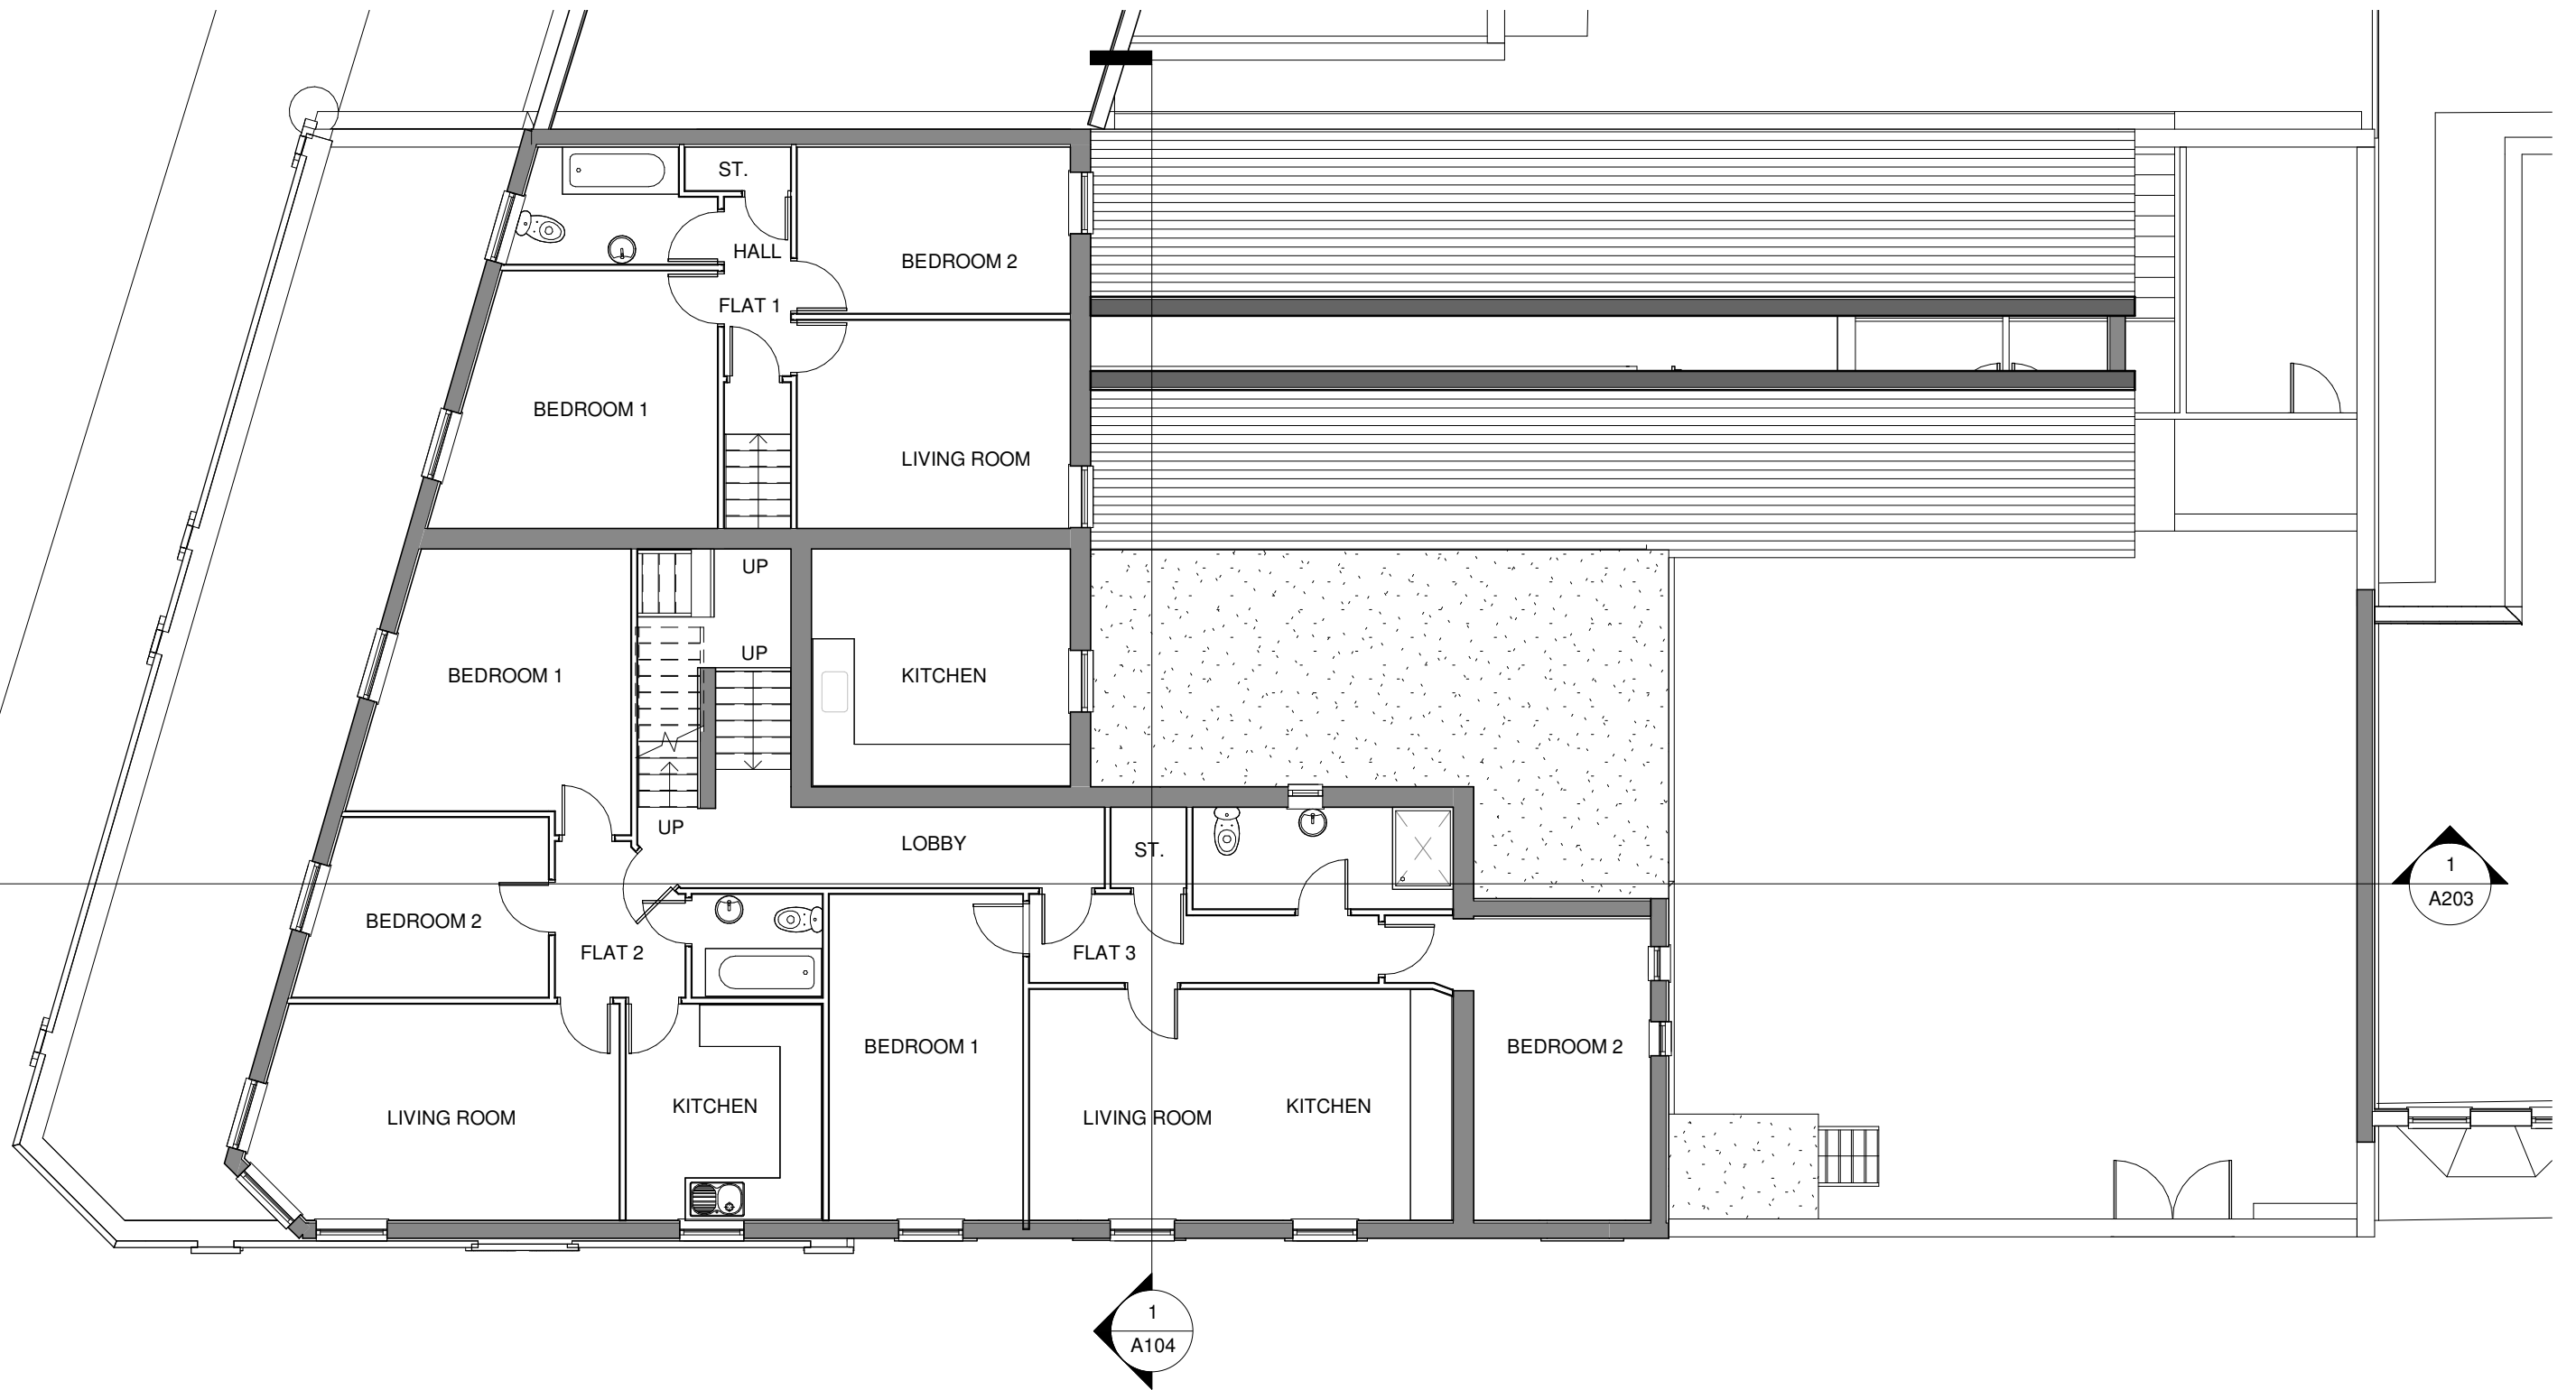

1 Existing First Floor

1 : 100


Note
1.All informations and dimensions to be checked on site.
2. This drawing is not to be scaled.
3. All work and materials to be in accordance with current applicable Building Act & the Town and Country Planning Act.
4. This drawing subject to approval by relevant Local Authority.

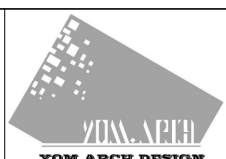
Design & Build
Planning
Building Regulation
125 REDBRIDGE LANE EAST
M: 078 8883 6710
YOM_ARCH @ 2021

Rev	Description	Date

Project Name
3 NEW SELF-CONTAINED FLATS
Address
**189-191 BROAD LANE
LONDON, N15 4QT**


Drawing Title EXISTING FIRST FLOOR PLAN			
Council HARINGEY		Drawing No.	
Project number 189-191-BLL-rev A	Date 07/02/2021		
Drawn by Author	Checked by Checker		
Scale 1 : 100@ A3			A101

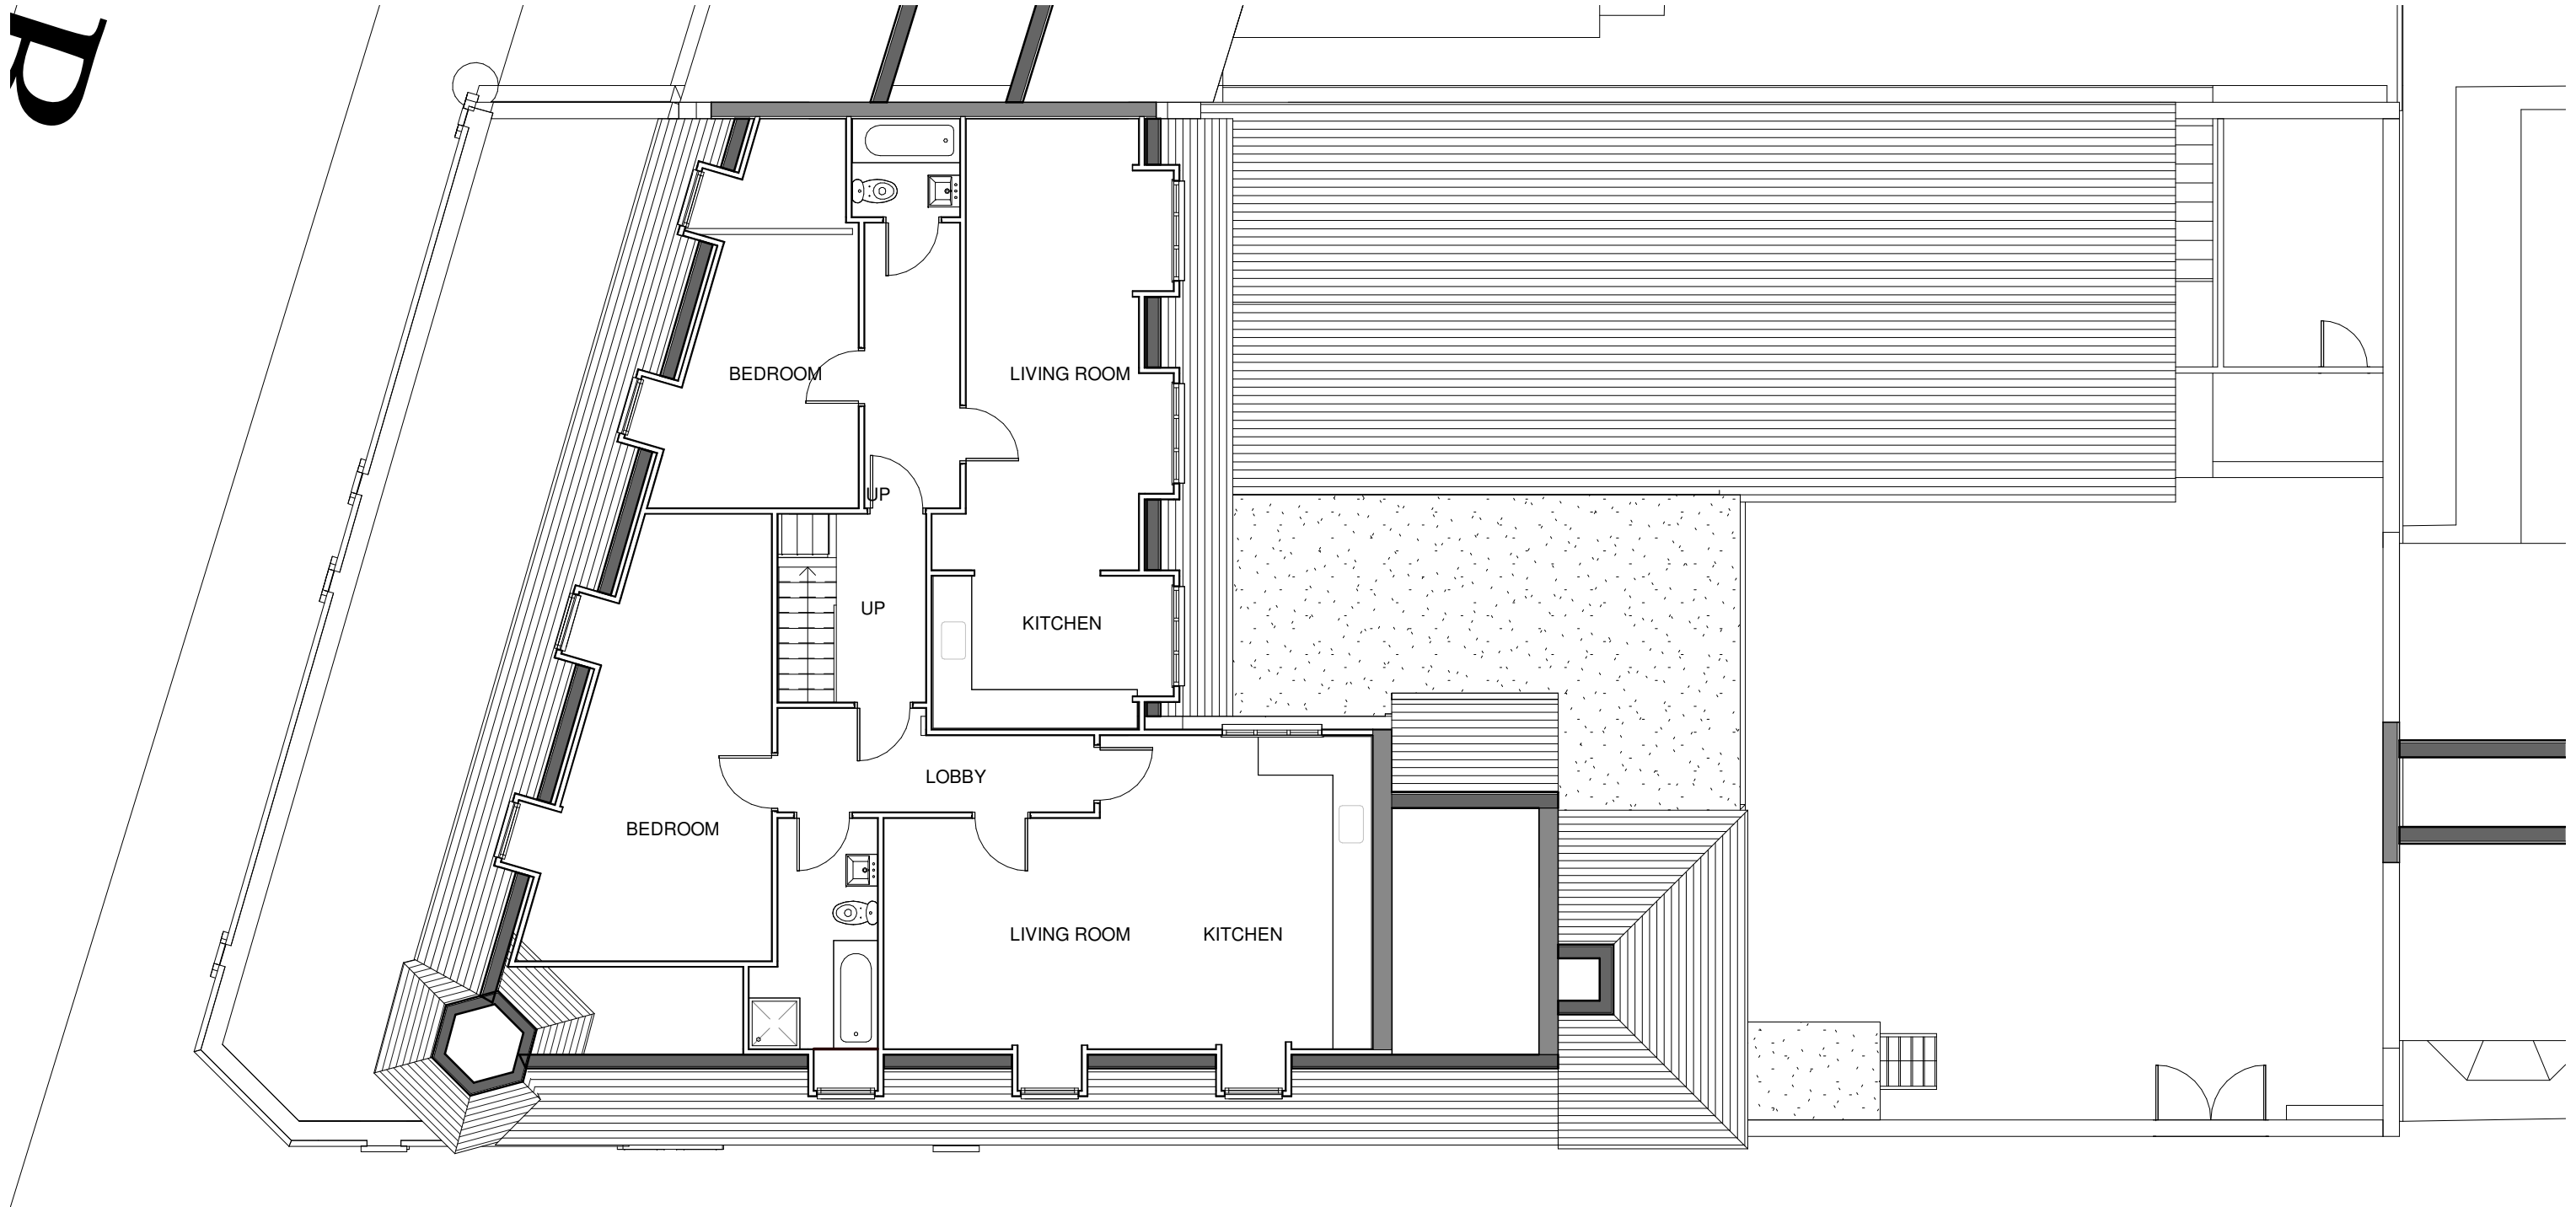

1 Existing second Floor

1 : 100




Note
1.All informations and dimensions to be checked on site.
2. This drawing is not to be scaled.
3. All work and materials to be in accordance with current applicable Building Act & the Town and Country Planning Act.
4. This drawing subject to approval by relevant Local Authority.

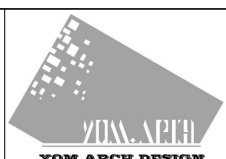
Design & Build
Planning
Building Regulation
125 REDBRIDGE LANE EAST
M: 078 8883 6710
YOM_ARCH @ 2021

Rev	Description	Date
A	Reducing the size of flat 1	02/04/2024

Project Name
3 NEW SELF-CONTAINED FLATS
Address
**189-191 BROAD LANE
LONDON, N15 4QT**

Drawing Title EXISTING SECOND FLOOR PLAN			
Council HARINGEY		Drawing No.	
Project number 189-191-BLL-rev A			
Date 07/02/2021			
Drawn by Author			
Checked by Checker			
Scale 1 : 100@ A3			

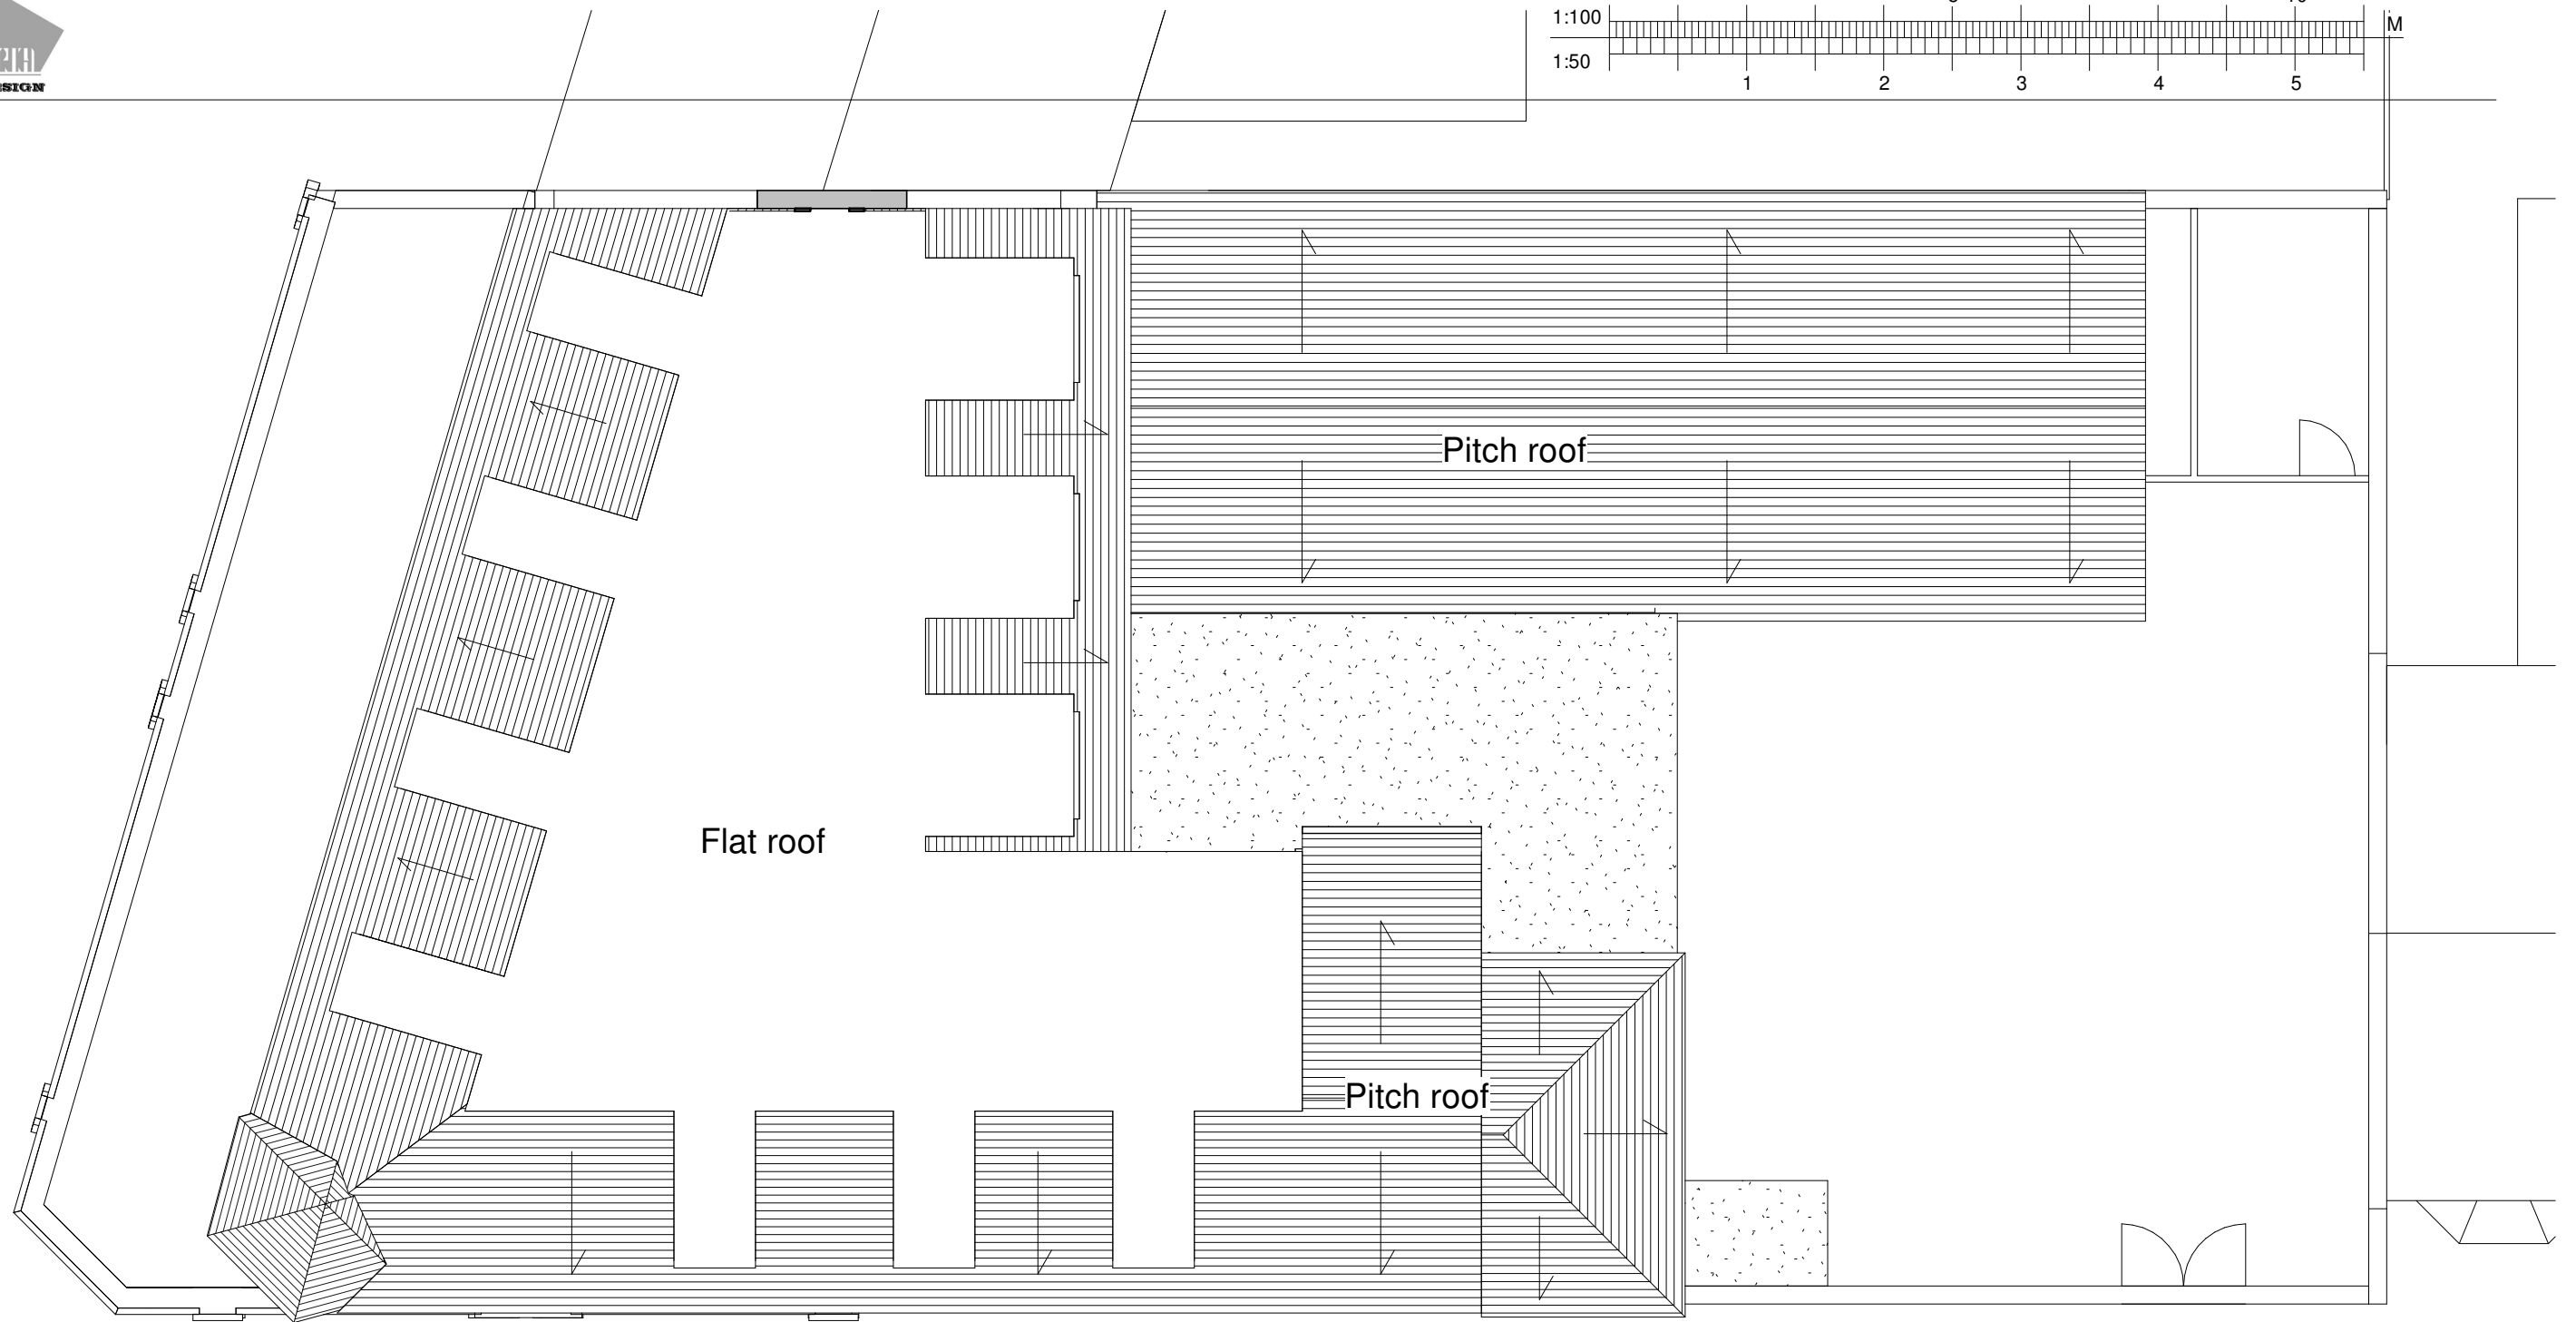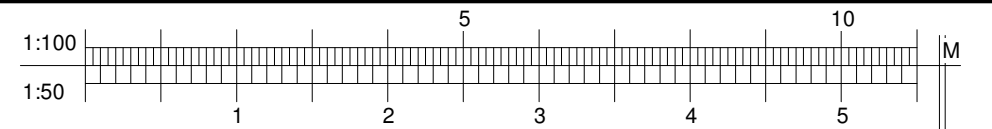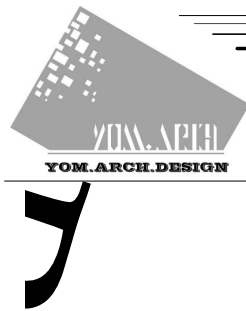

1 Existing Roof Plan

1 : 100

Note
1.All informations and dimensions to be checked on site.
2. This drawing is not to be scaled.
3. All work and materials to be in accordance with current applicable Building Act & the Town and Country Planning Act.
4. This drawing subject to approval by relevant Local Authority.

Design & Build
Planning
Building Regulation


125 REDBRIDGE LANE EAST
M: 078 8883 6710
YOM_ARCH @ 2021

Rev	Description	Date
A	Reducing the size of flat 1	02/04/2024

Project Name	Drawing Title EXISTING ROOF PLAN		
3 NEW SELF-CONTAINED FLATS	Council	HARINGEY	
Address	Project number	189-191-BLL-rev A	Drawing No.
	Date	07/02/2021	A103
	Drawn by	Author	
	Checked by	Checker	Scale
189-191 BROAD LANE LONDON, N15 4QT	1 : 100@ A3		




1 Existing Section AA
1 : 100

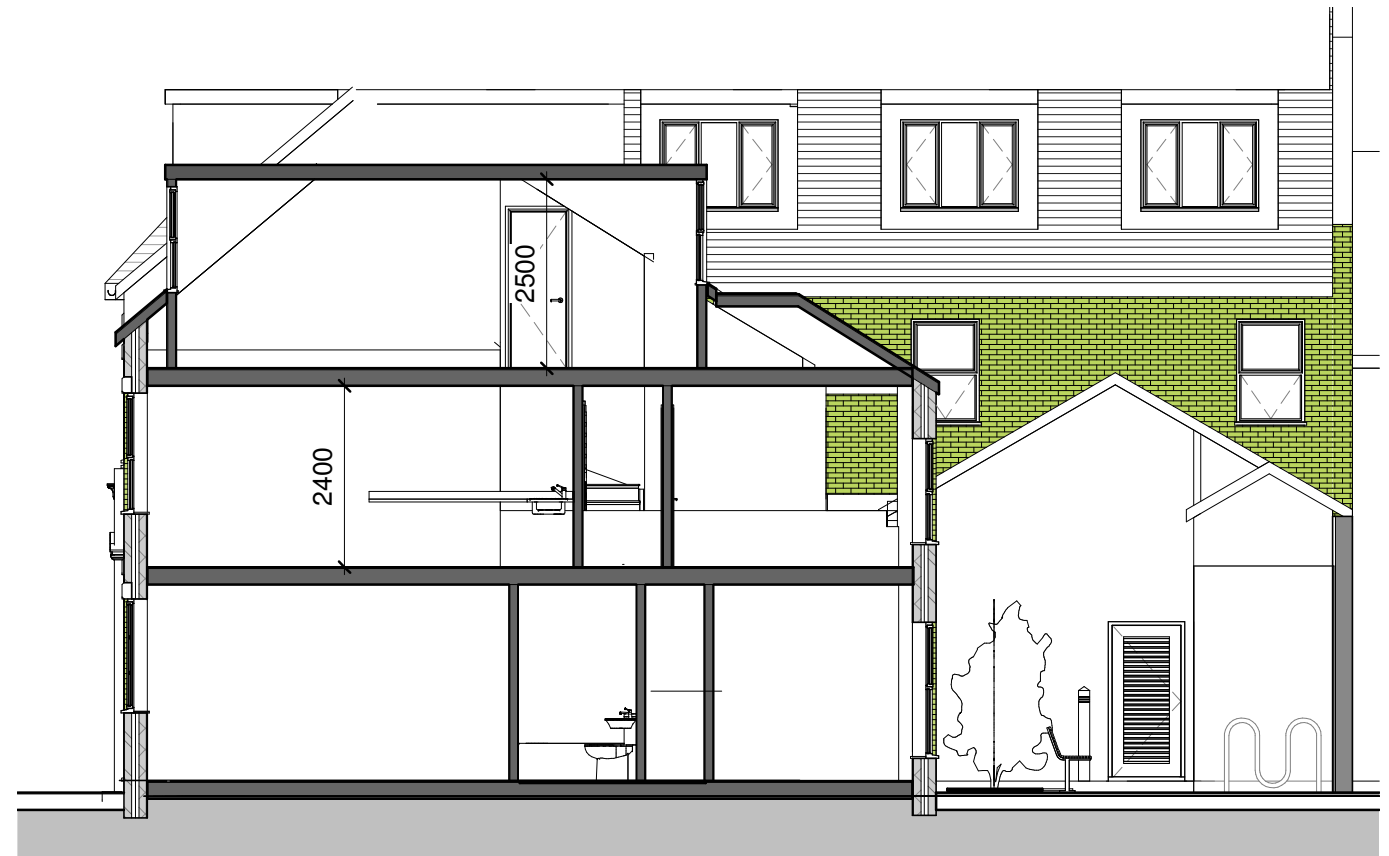

2 Proposed Section BB
1 : 100


Note
1.All informations and dimensions to be checked on site.
2. This drawing is not to be scaled.
3. All work and materials to be in accordance with current applicable Building Act & the Town and Country Planning Act.
4. This drawing subject to approval by relevant Local Authority.

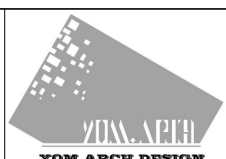
Design & Build
Planning
Building Regulation
125 REDBRIDGE LANE EAST
M: 078 8883 6710
YOM_ARCH @ 2021

Rev	Description	Date
A	Reducing the size of flat 1	02/04/2024

Project Name
3 NEW SELF-CONTAINED FLATS
Address
**189-191 BROAD LANE
LONDON, N15 4QT**


Drawing Title EXISTING & PROPOSED SECTIONS		
Council HARINGEY		Drawing No. A104
Project number 189-191-BLL-rev A	Date 07/02/2021	
Drawn by YS	Checked by YS	Scale 1 : 100@ A3

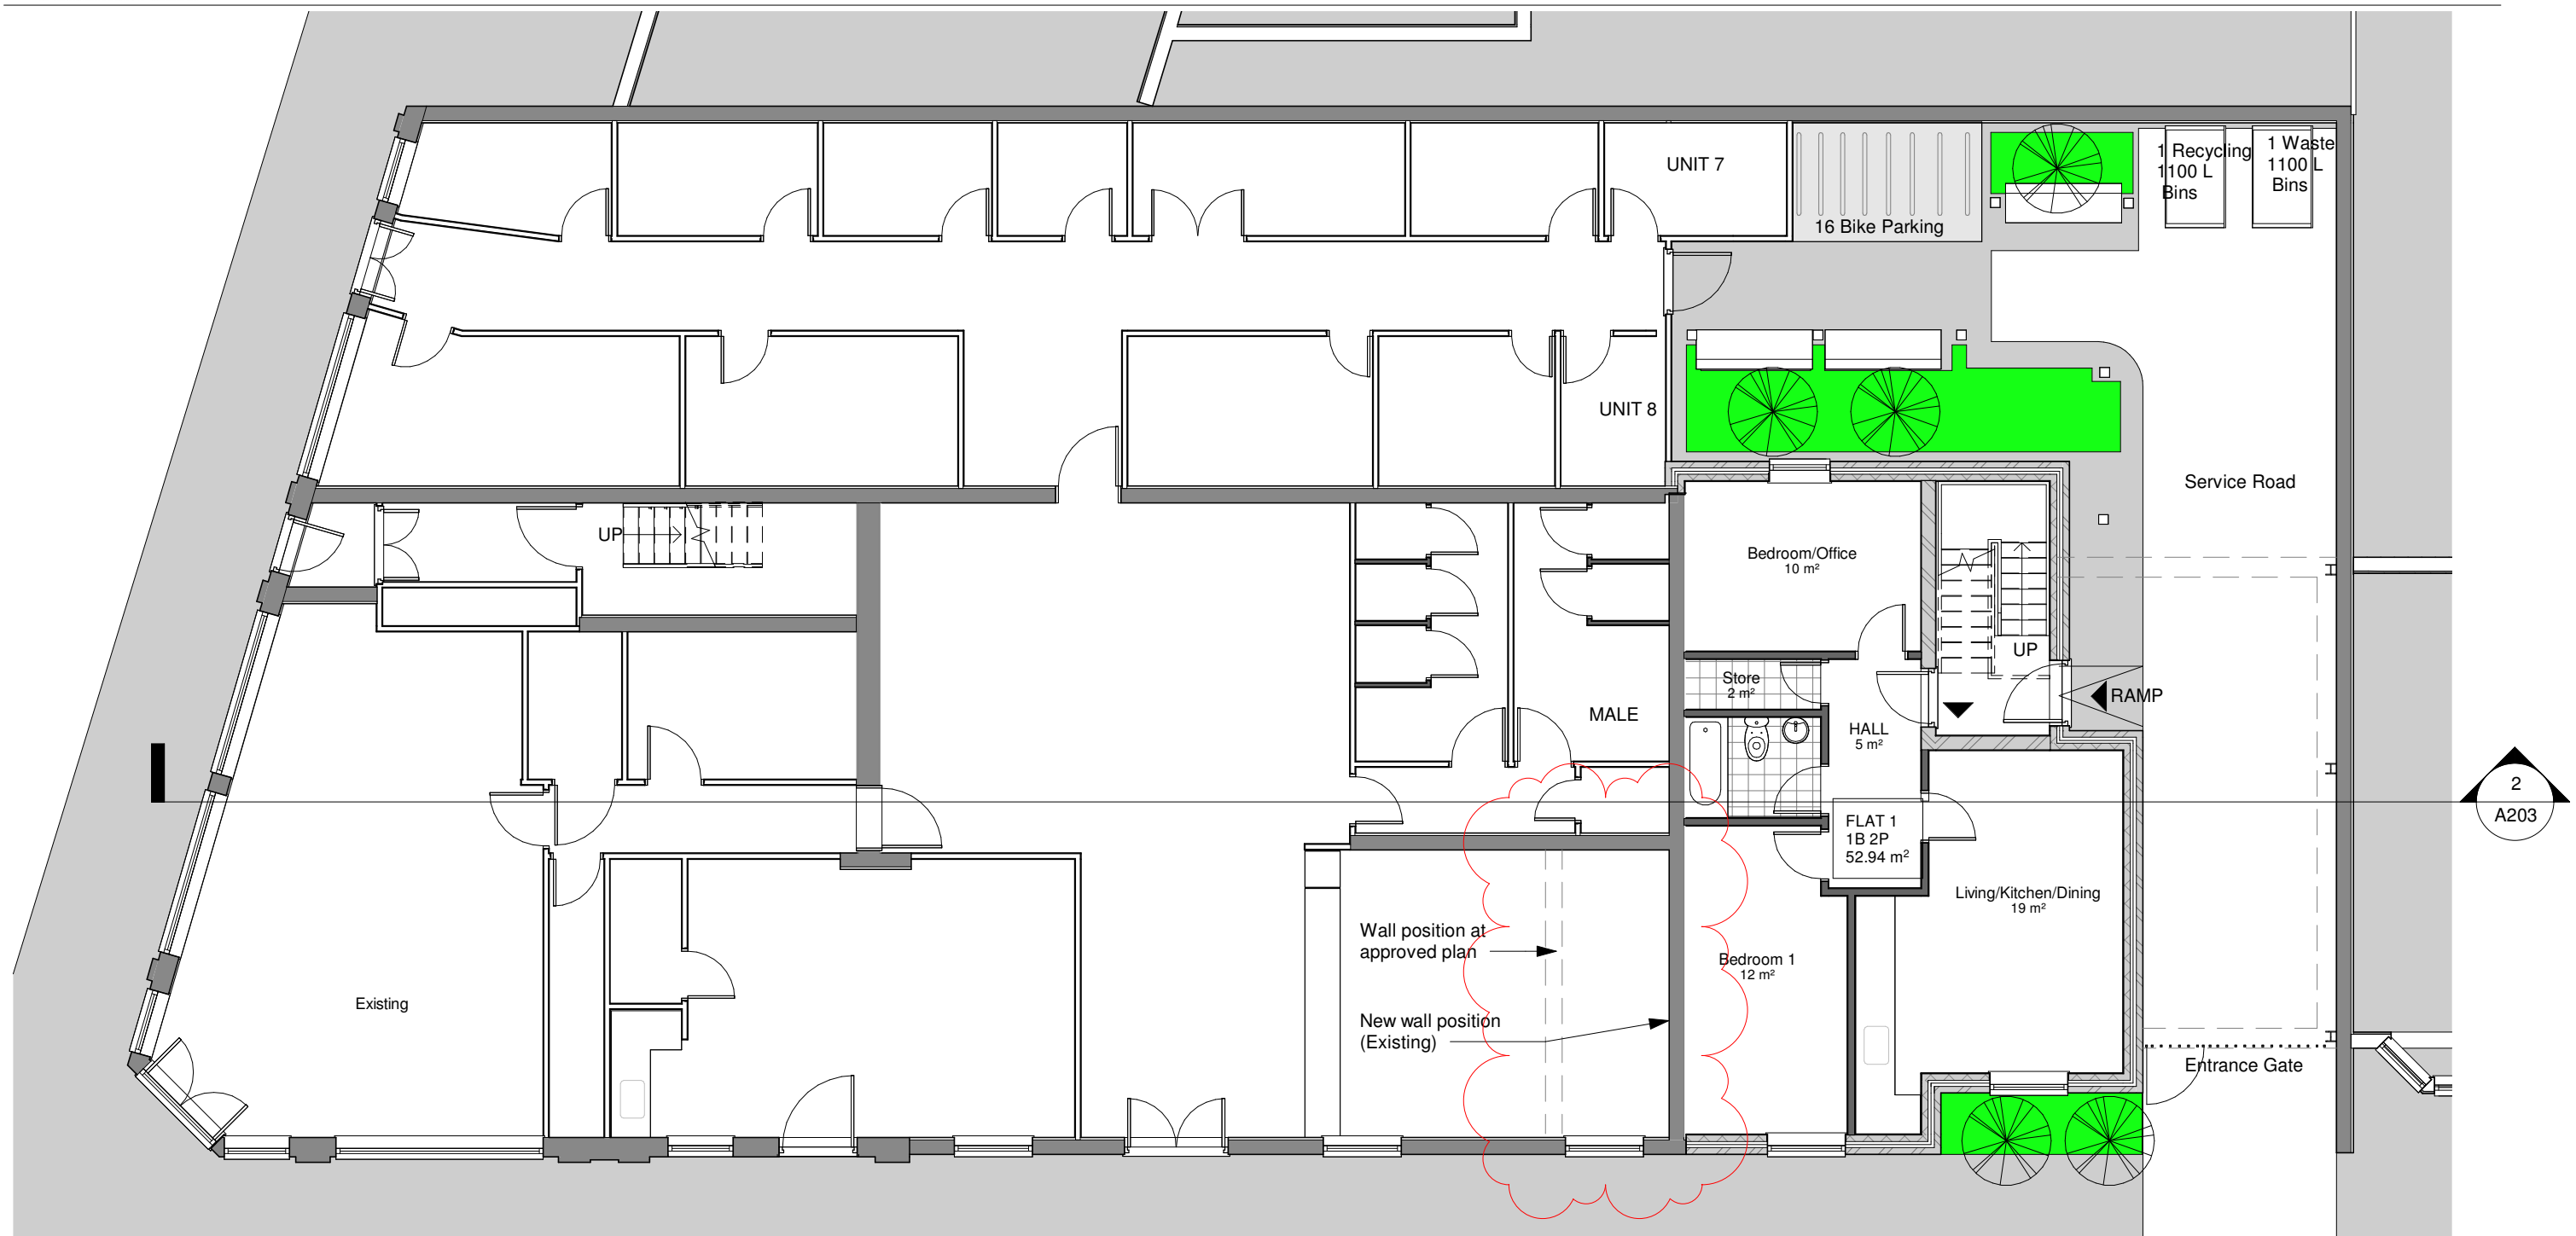

1 Proposed Ground Floor

1 : 100

Note
 1. All informations and dimensions to be checked on site.
 2. This drawing is not to be scaled.
 3. All work and materials to be in accordance with current applicable Building Act & the Town and Country Planning Act.
 4. This drawing subject to approval by relevant Local Authority.

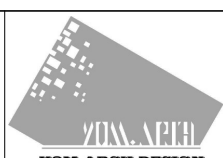


Design & Build
 Planning
 Building Regulation

125 REDBRIDGE LANE EAST
 M: 078 8883 6710
 YOM_ARCH @ 2021

Rev	Description	Date
A	Reducing the size of flat 1	02/04/2024

Project Name	Drawing Title PROPOSED GROUND FLOOR PLAN		
3 NEW SELF-CONTAINED FLATS	Council	HARINGEY	
Address	Project number	189-191-BLL-rev A	Drawing No.
189-191 BROAD LANE	Date	07/02/2021	A105
LONDON, N15 4QT	Drawn by	Author	
	Checked by	Checker	Scale
			1 : 100@ A3

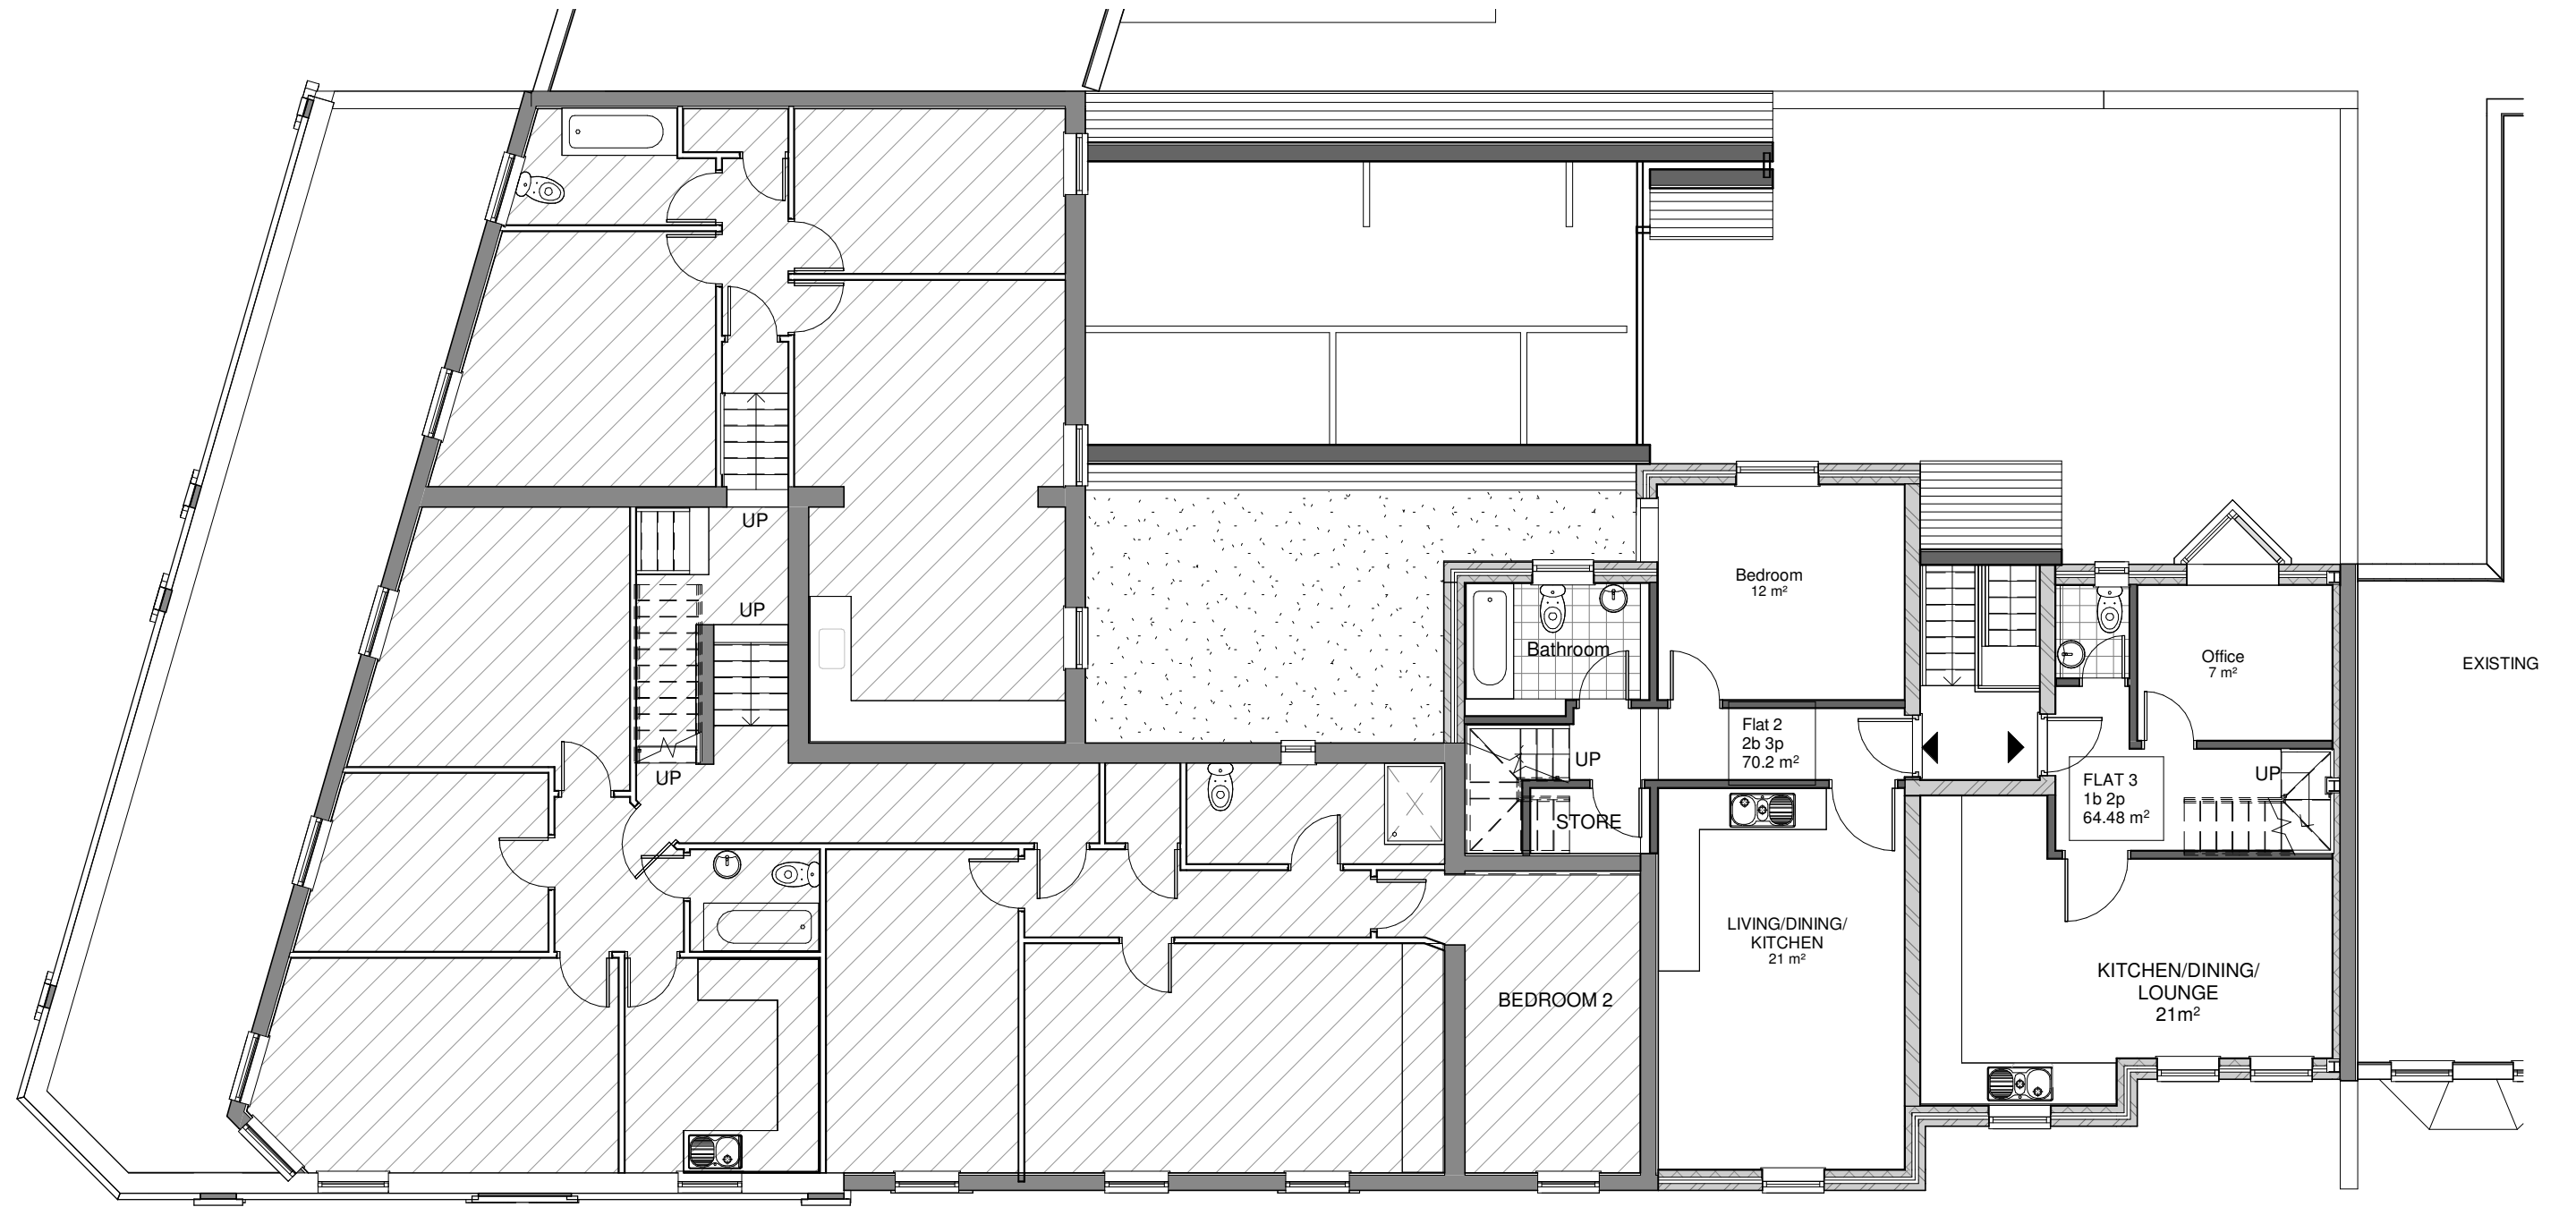


1 Proposed First Floor

1 : 100

Note

- 1.All informations and dimensions to be checked on site.
2. This drawing is not to be scaled.
3. All work and materials to be in accordance with current applicable Building Act & the Town and Country Planning Act.
4. This drawing subject to approval by relevant Local Authority.

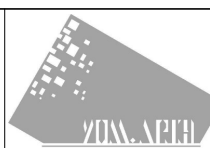

Design & Build
Planning
Building Regulation

125 REDBRIDGE LANE EAST
M: 078 8883 6710
YOM_ARCH @ 2021

Rev	Description	Date
A	Reducing the size of flat 1	02/04/2024


Project Name

3 NEW SELF-CONTAINED FLATS

Address

**189-191 BROAD LANE
LONDON, N15 4QT**

Drawing Title PROPOSED FIRST FLOOR PLAN			
Council HARINGEY		Drawing No. A106	
Project number 189-191-BLL-rev A	Date 07/02/2021		
Drawn by Author	Checked by Checker		
Scale 1 : 100@ A3			

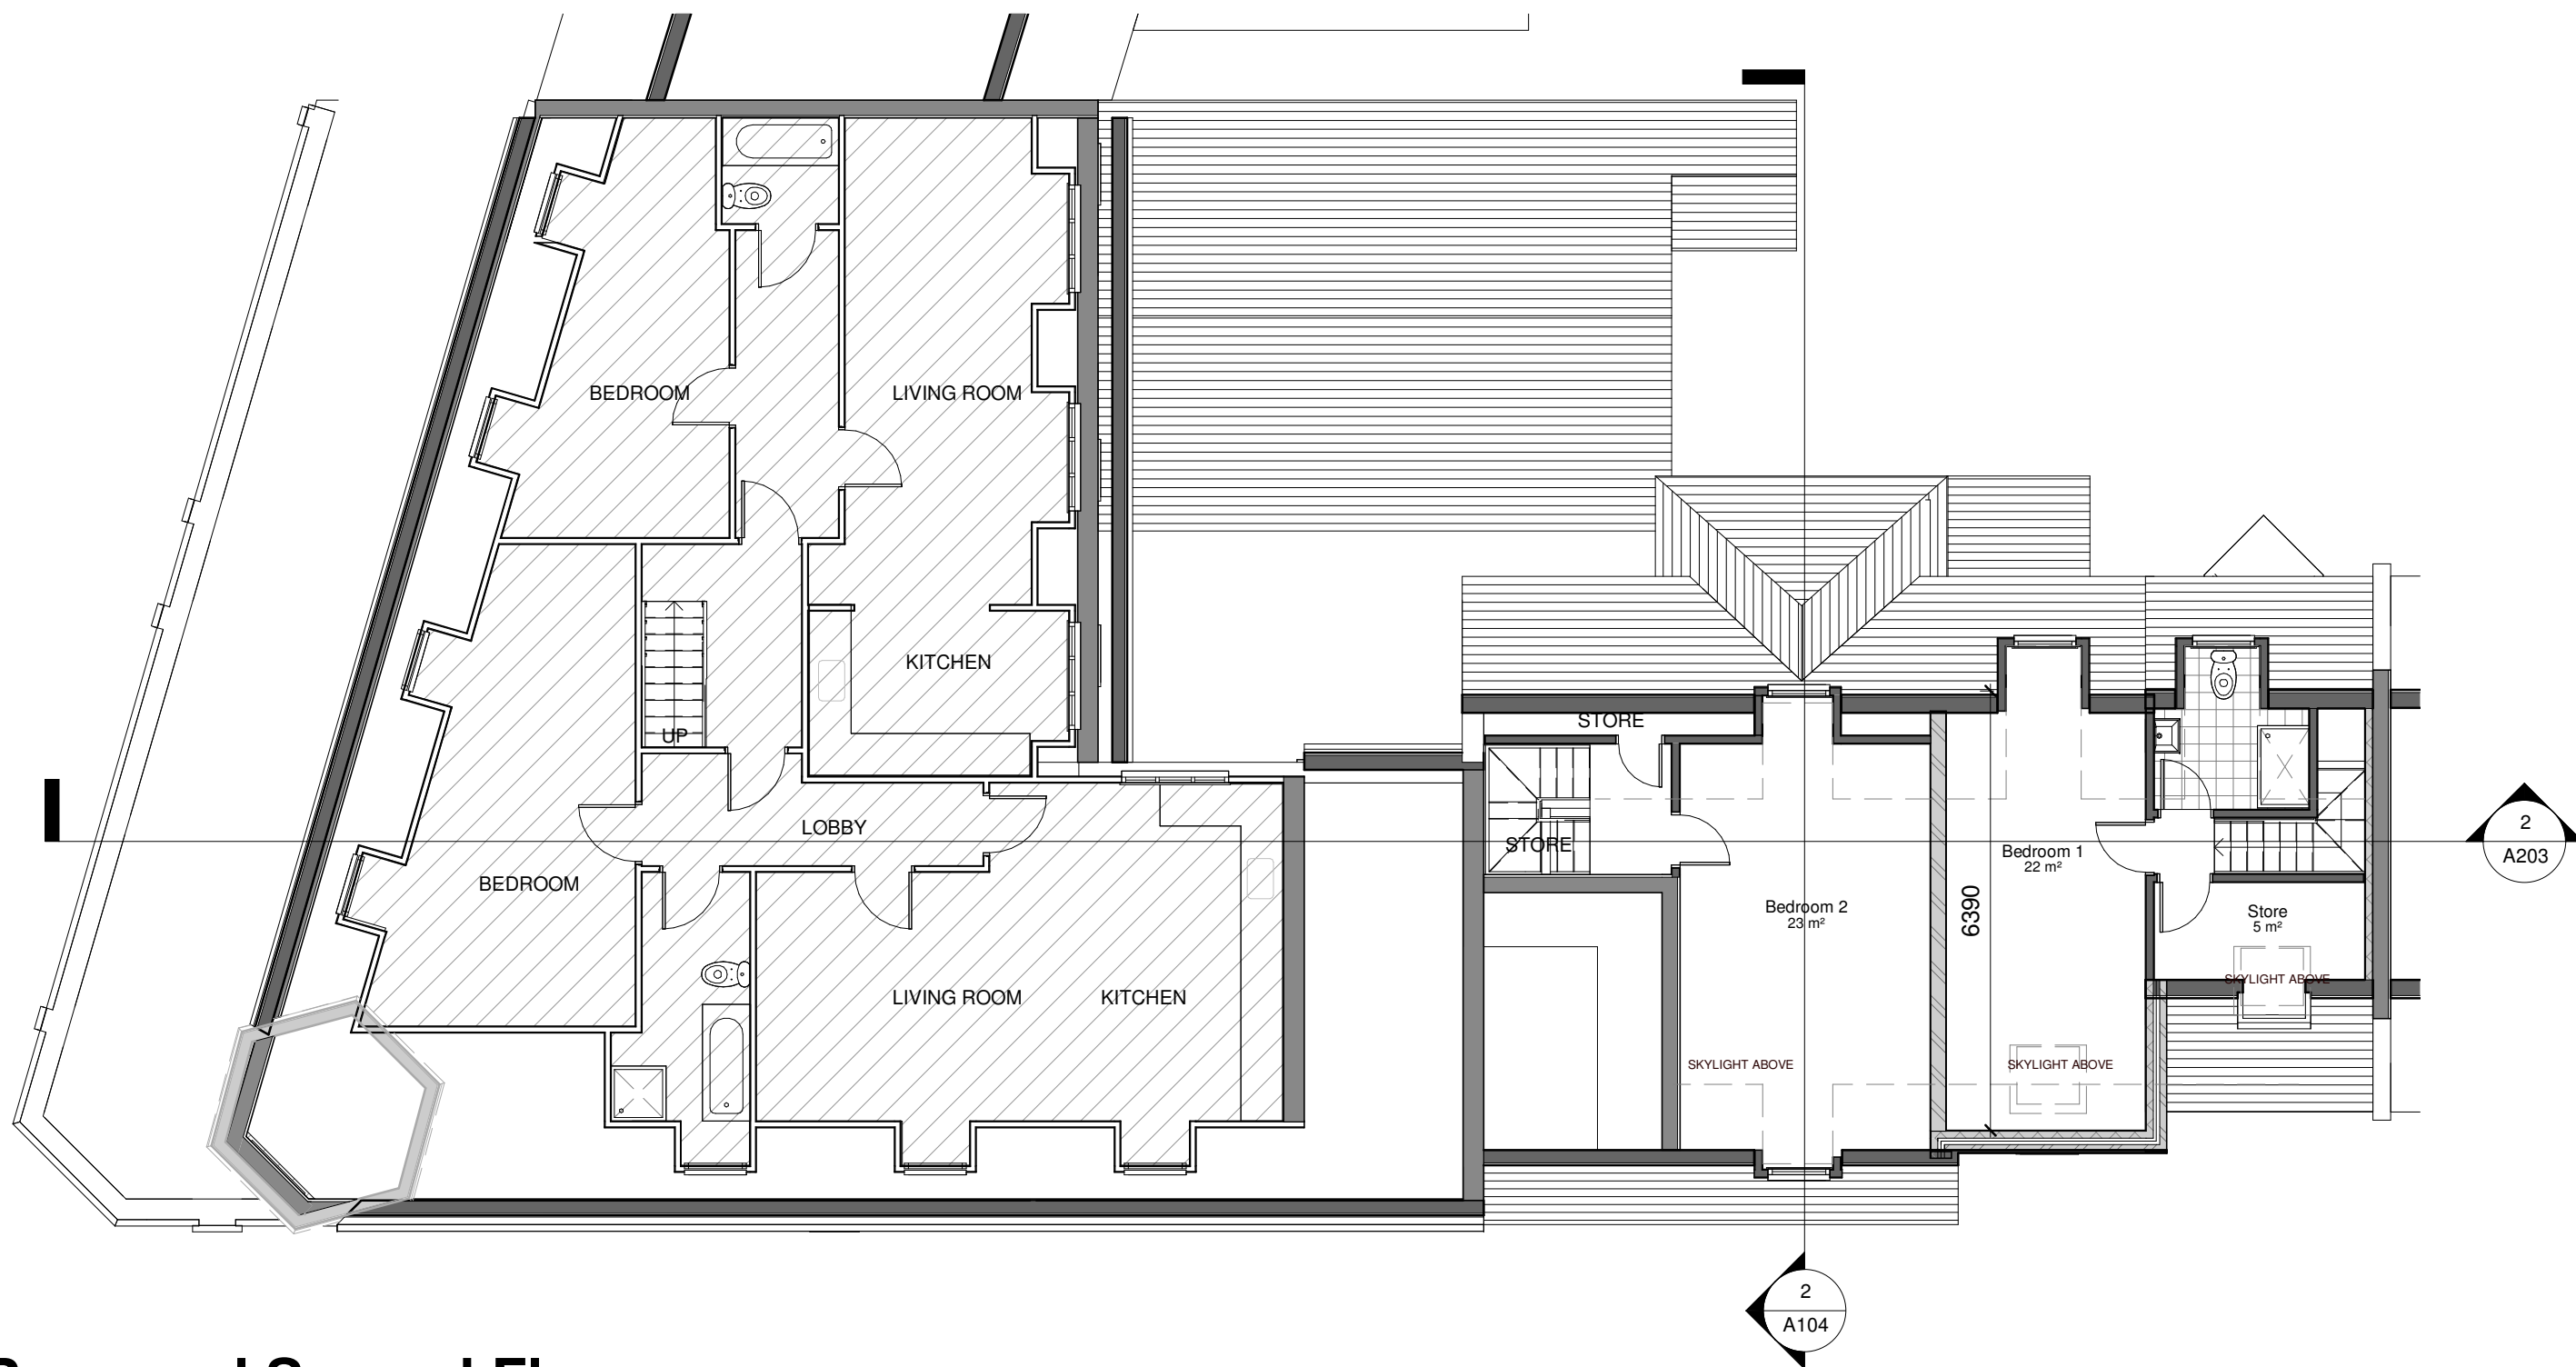


1

Proposed Second Floor

1 : 100

Note
1. All informations and dimensions to be checked on site.
2. This drawing is not to be scaled.
3. All work and materials to be in accordance with current applicable Building Act & the Town and Country Planning Act.
4. This drawing subject to approval by relevant Local Authority.

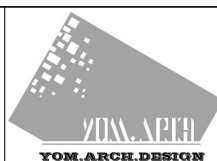

125 REDBRIDGE LANE EAST
M: 078 8883 6710
YOM_ARCH @ 2021

Design & Build
Planning
Building Regulation

Rev	Description	Date
A	Reducing the size of flat 1	02/04/2024

Project Name

3 NEW SELF-CONTAINED FLATS

Address

189-191 BROAD LANE
LONDON, N15 4QT

Drawing Title PROPOSED SECOND FLOOR PLAN

Council HARINGEY

Project number 189-191-BLL-rev A

Date 07/02/2021

Drawn by Author

Checked by Checker

Drawing No.

A107

Scale

1 : 100@ A3




1

Proposed Roof plan

1 : 100

Note
1. All informations and dimensions to be checked on site.
2. This drawing is not to be scaled.
3. All work and materials to be in accordance with current applicable Building Act & the Town and Country Planning Act.
4. This drawing subject to approval by relevant Local Authority.

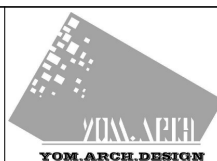

125 REDBRIDGE LANE EAST
M: 078 8883 6710
YOM_ARCH @ 2021

Design & Build
Planning
Building Regulation

Rev	Description	Date
A	Reducing the size of flat 1	02/04/2024

Project Name

3 NEW SELF-CONTAINED FLATS

Address

189-191 BROAD LANE
LONDON, N15 4QT

Drawing Title PROPOSED ROOF PLAN

Council HARINGEY

Project number 189-191-BLL-rev A

Date 07/02/2021

Drawn by Author



Checked by Checker

Drawing No.

A108

Scale


1 : 100@ A3

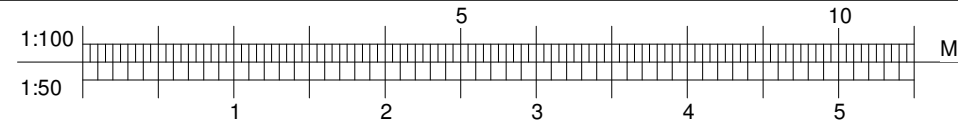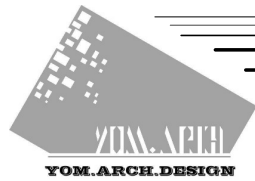

1 Existing North Elevation
1 : 200




3 Existing East Elevation
1 : 200

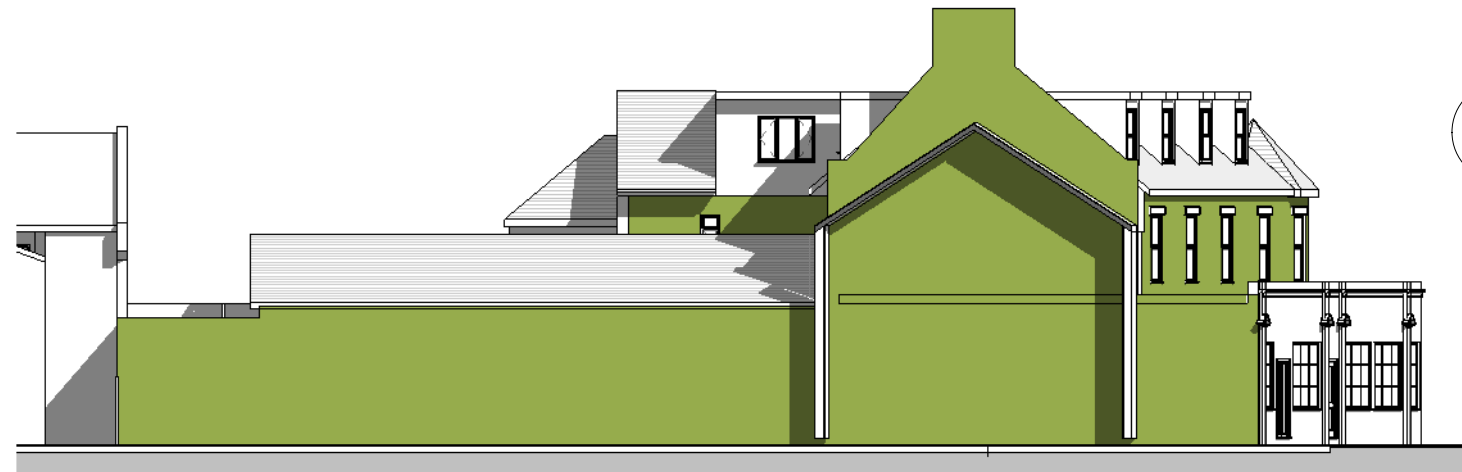

2 Existing South Elevation
1 : 200

- Note
1. All informations and dimensions to be checked on site.
 2. This drawing is not to be scaled.
 3. All work and materials to be in accordance with current applicable Building Act & the Town and Country Planning Act.
 4. This drawing subject to approval by relevant Local Authority.

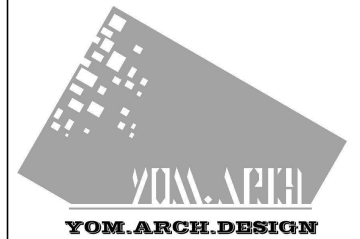

Design & Build
Planning
Building Regulation



125 Redbridge Lane East
Ilford
IG4 5DB

M: 078 8883 6710

YOM.ARCH @ 2021

Rev	Description	Date
A	Reducing the size of flat 1	02/04/2024

STATUS	PURPOSE OF ISSUE		
PROJECT			
3 NEW SELF-CONTAINED FLATS			
TITLE			
EXISTING ELEVATIONS			
CLIENT & ADDRESS		Address	
		189-191 BROAD LANE	
		LONDON, N15 4QT	
DRAWN BY	CHECKED BY	DATE	
Author	Checker	08/25/15	
SCALE (A3)		189-191-BLL-rev	
1 : 200		A	
DRAWING NUMBER			REV
A201			A

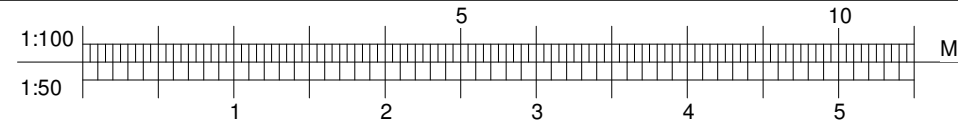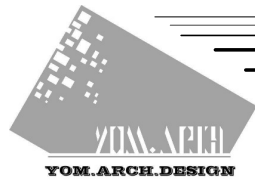

1 Proposed North Elevation
1 : 200




3 Proposed East Elevation
1 : 200



2 Proposed South Elevation
1 : 200

- Note
1. All informations and dimensions to be checked on site.
 2. This drawing is not to be scaled.
 3. All work and materials to be in accordance with current applicable Building Act & the Town and Country Planning Act.
 4. This drawing subject to approval by relevant Local Authority.

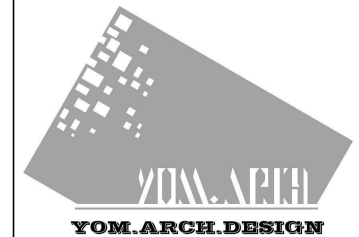

Design & Build
Planning
Building Regulation

125 Redbridge Lane East
Ilford
IG4 5DB

M: 078 8883 6710

YOM.ARCH @ 2021

Rev	Description	Date
A	Reducing the size of flat 1	02/04/2024

STATUS	PURPOSE OF ISSUE

PROJECT
3 NEW SELF-CONTAINED FLATS

TITLE
PROPOSED ELEVATIONS

CLIENT & ADDRESS	Address
	189-191 BROAD LANE
	LONDON, N15 4QT


DRAWN BY	CHECKED BY	DATE
Author	Checker	08/25/15
SCALE (@ A3)		189-191-BLL-rev
1 : 200	A	

DRAWING NUMBER	REV
A202	A



1 Existing Section CC

1 : 100

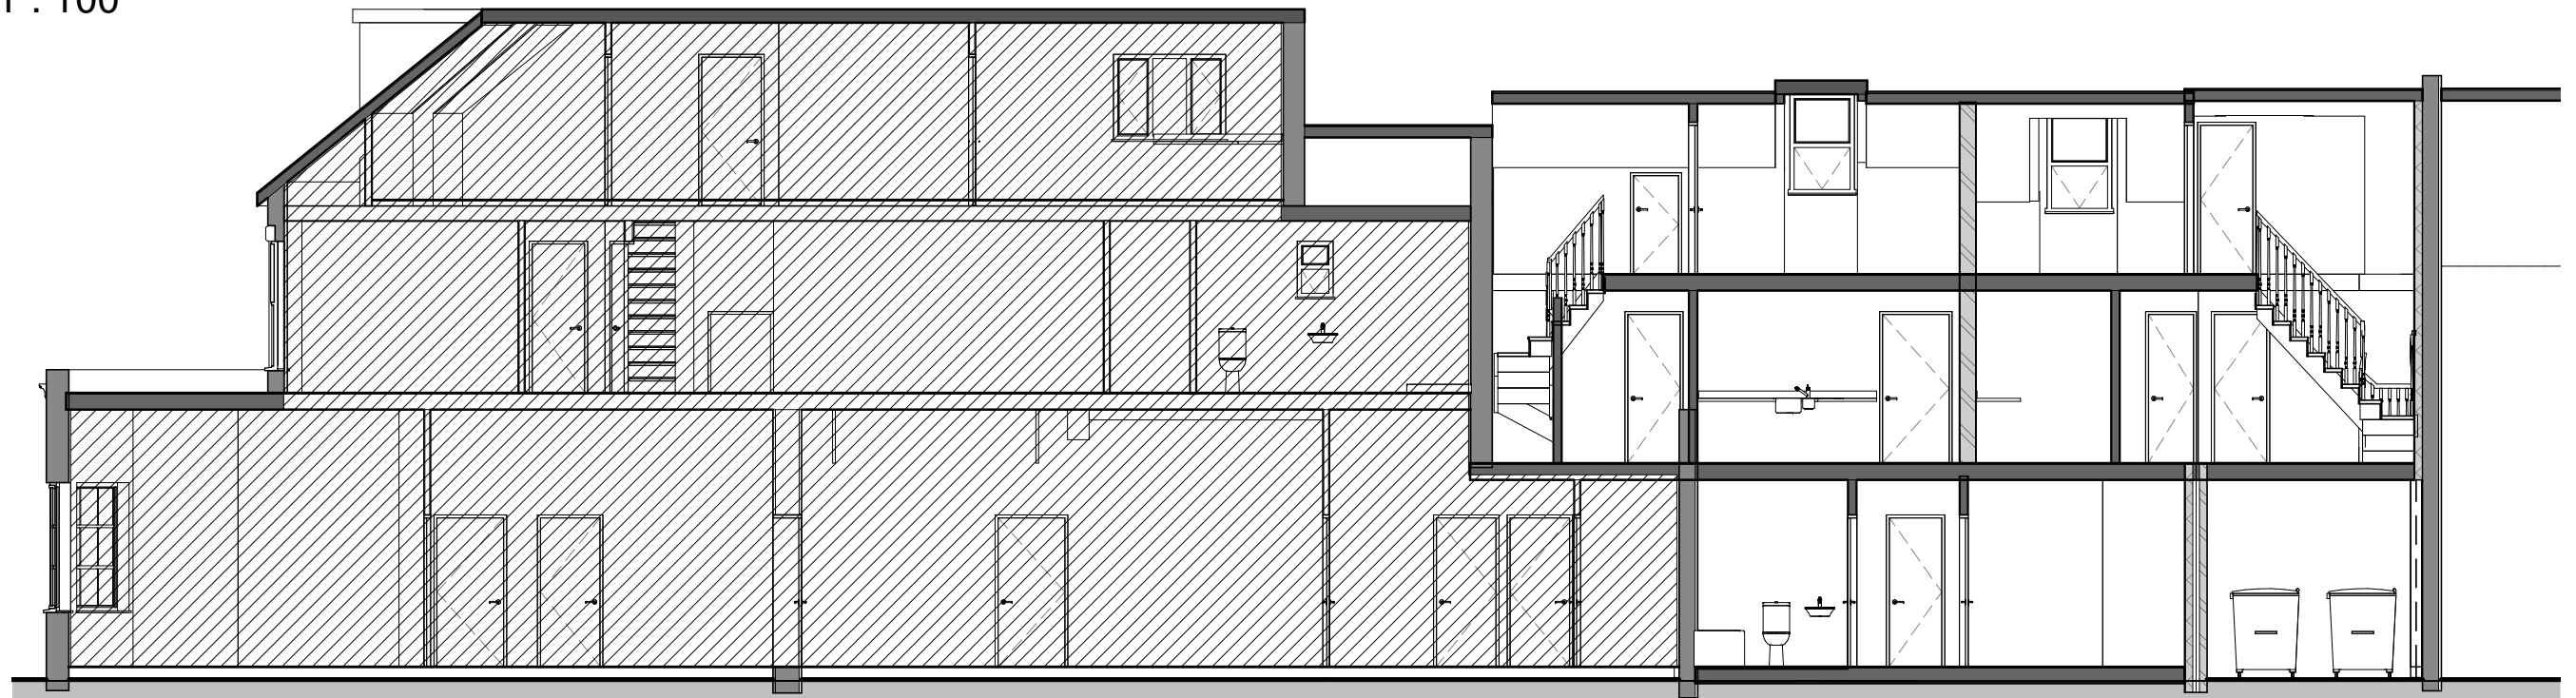

2 Proposed Section DD

1 : 100

Note

- 1.All informations and dimensions to be checked on site.
2. This drawing is not to be scaled.
3. All work and materials to be in accordance with current applicable Building Act & the Town and Country Planning Act.
4. This drawing subject to approval by relevant Local Authority.

Design & Build
Planning
Building Regulation

125 REDBRIDGE LANE EAST
M: 078 8883 6710
YOM_ARCH @ 2021

Rev	Description	Date
A	Reducing the size of flat 1	02/04/2024

Project Name

3 NEW SELF-CONTAINED FLATS

Address

189-191 BROAD LANE
LONDON, N15 4QT

Drawing Title PROPOSED SECTIONS			
Council		HARINGEY	
Project number	189-191-BLL-rev A	Drawing No.	
Date	07/02/2021	A203	
Drawn by	Author		
Checked by	Checker	Scale	1 : 100@ A3