


AREA LEGEND	
	CIRCULATION
	RESIDENCE
	PARKING
	OFFICE
	B1/B8/D1/D2 SPACE
	SERVICES
	STORE
	BIKE STORE
	PAVED AMENITY AREA
	GREEN AREA


	2017.03.06	Re-issued for Planning
C	2017.02.02	Drawing updates, revised third floor 1.5m terraces
B	2017.01.23	Drawing updates
A	2015.10.10	Revision in response to comments
	2015.07.28	Issued for planning

REV	DATE	AMENDMENT
REVISIONS		
TITLE		

DRAWING TITLE
ROOF LEVEL PLAN

SCALE	As indicated@A1		DRAWN BY
DATE	2015.06.30		CHECKED BY
JOB No.	1045	DWG No.	A106
STAGE	PLANNING		REV. C

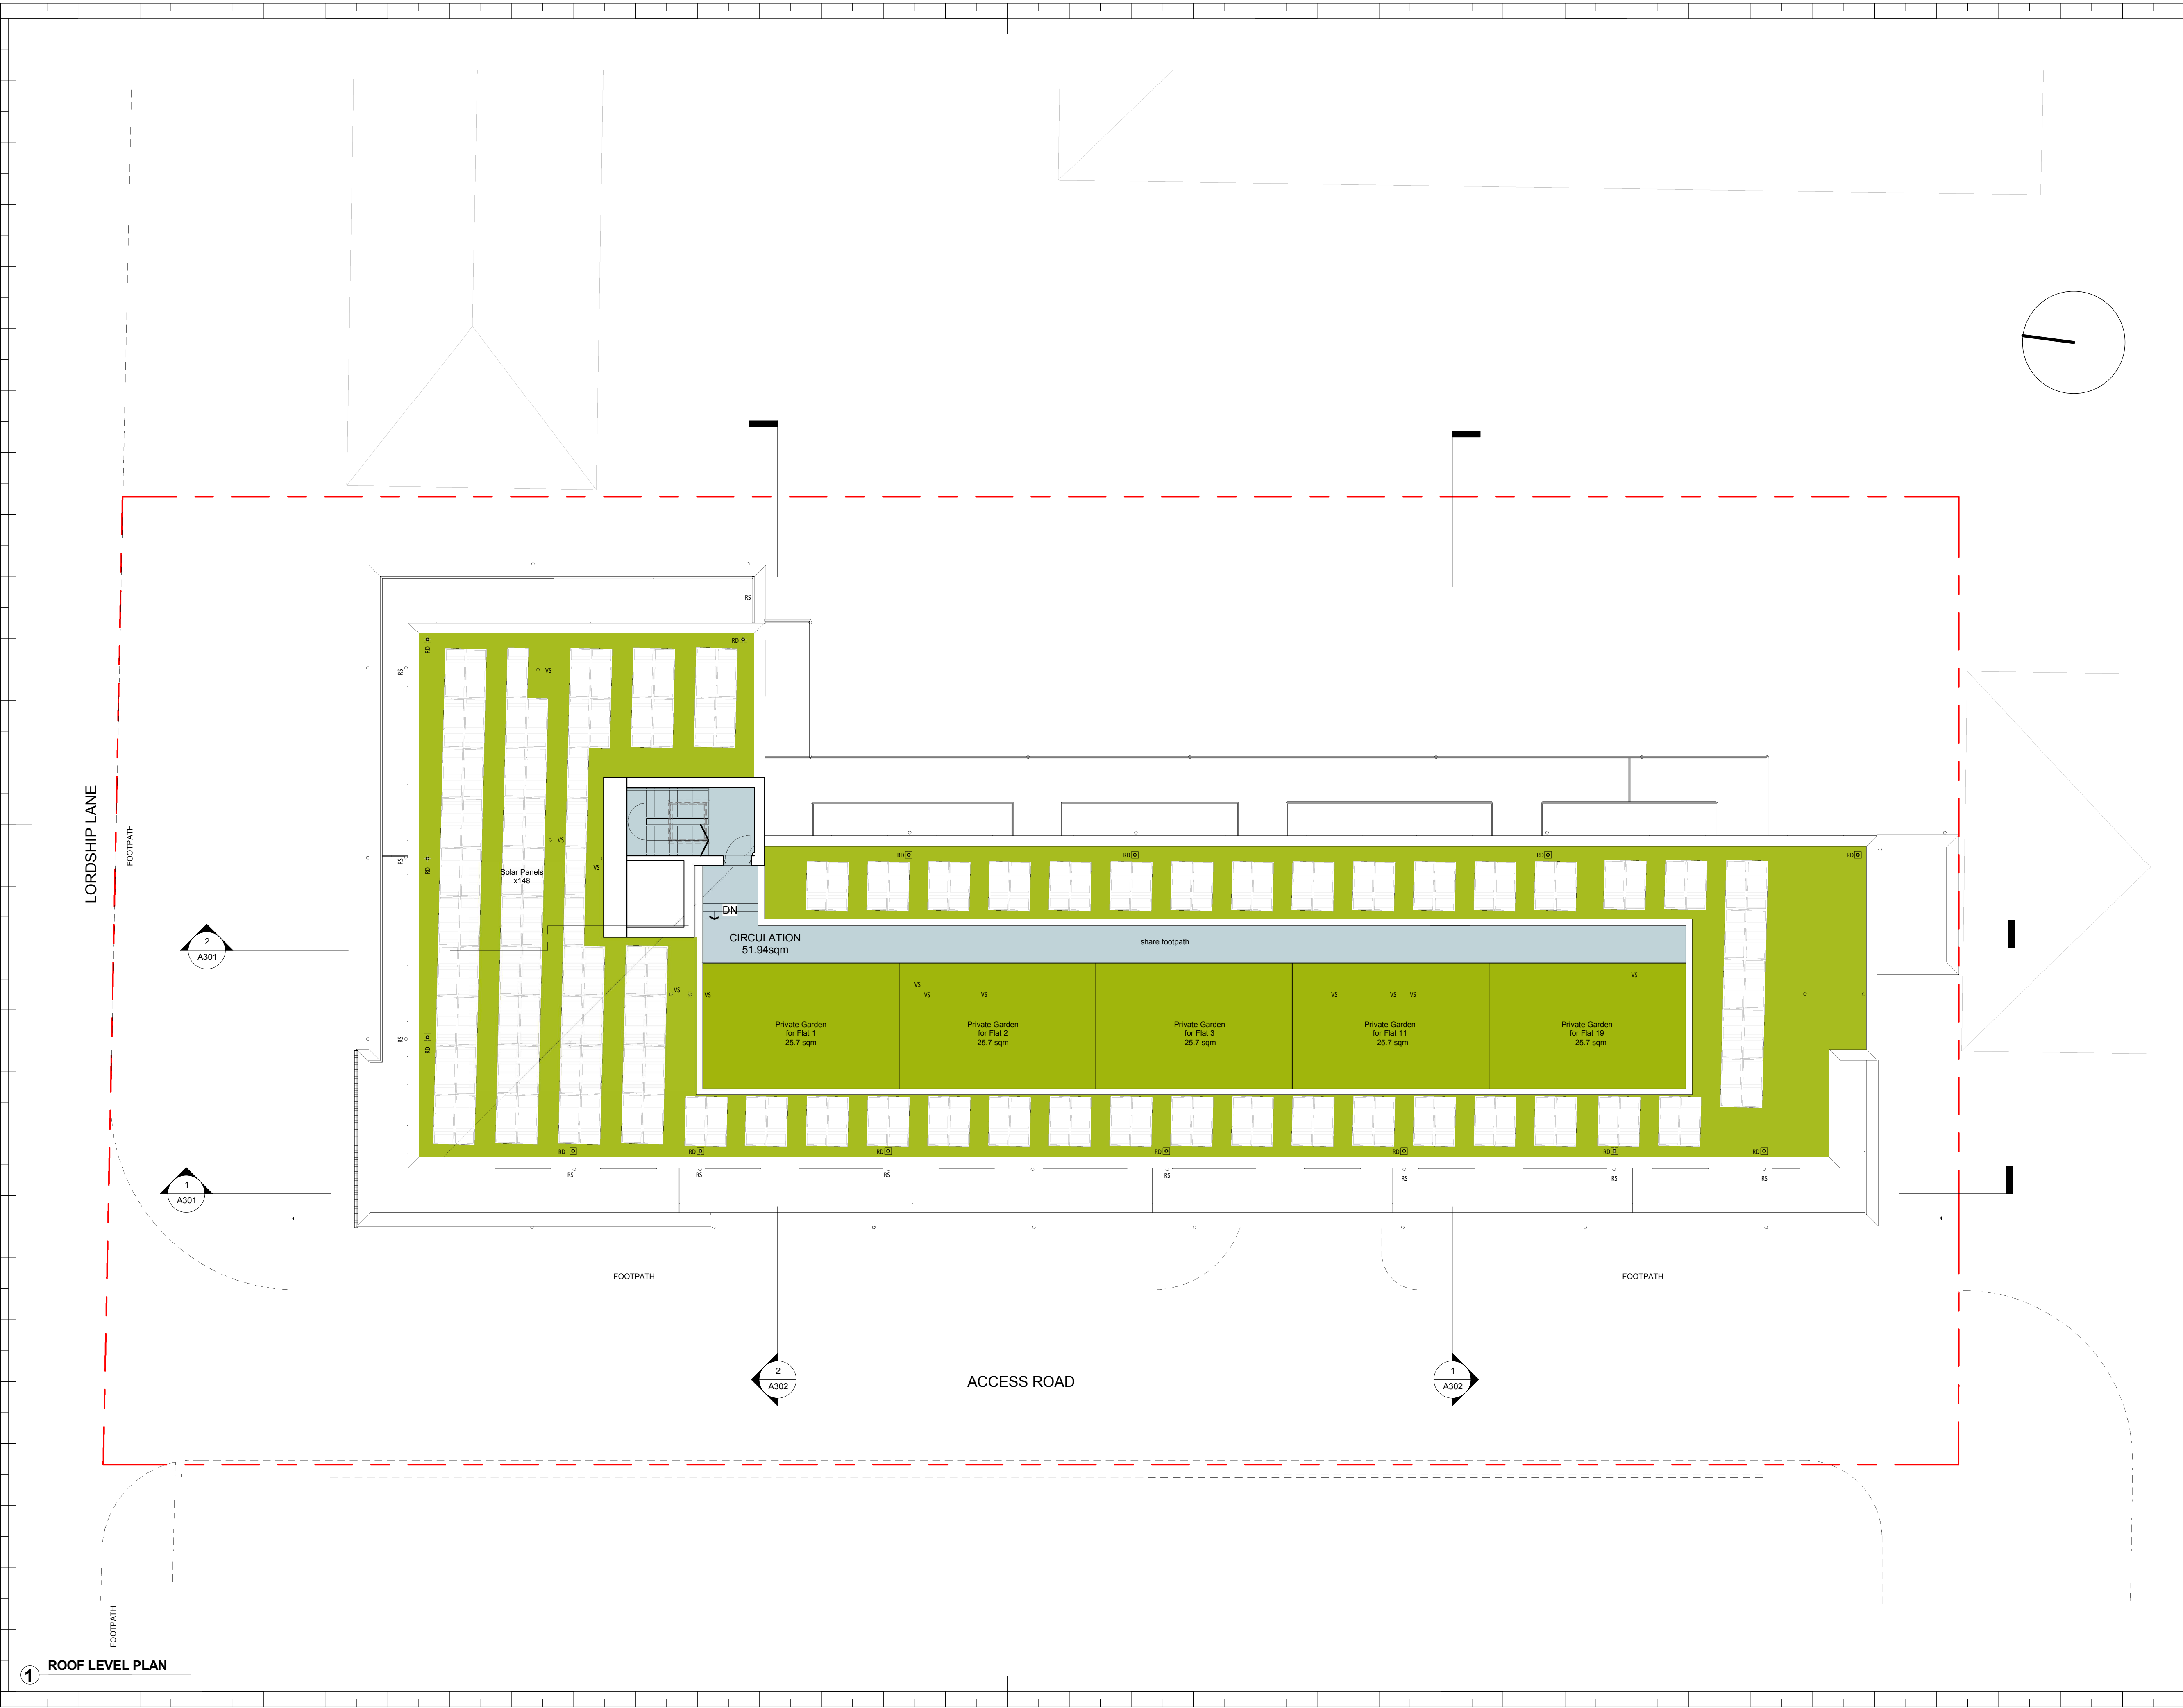


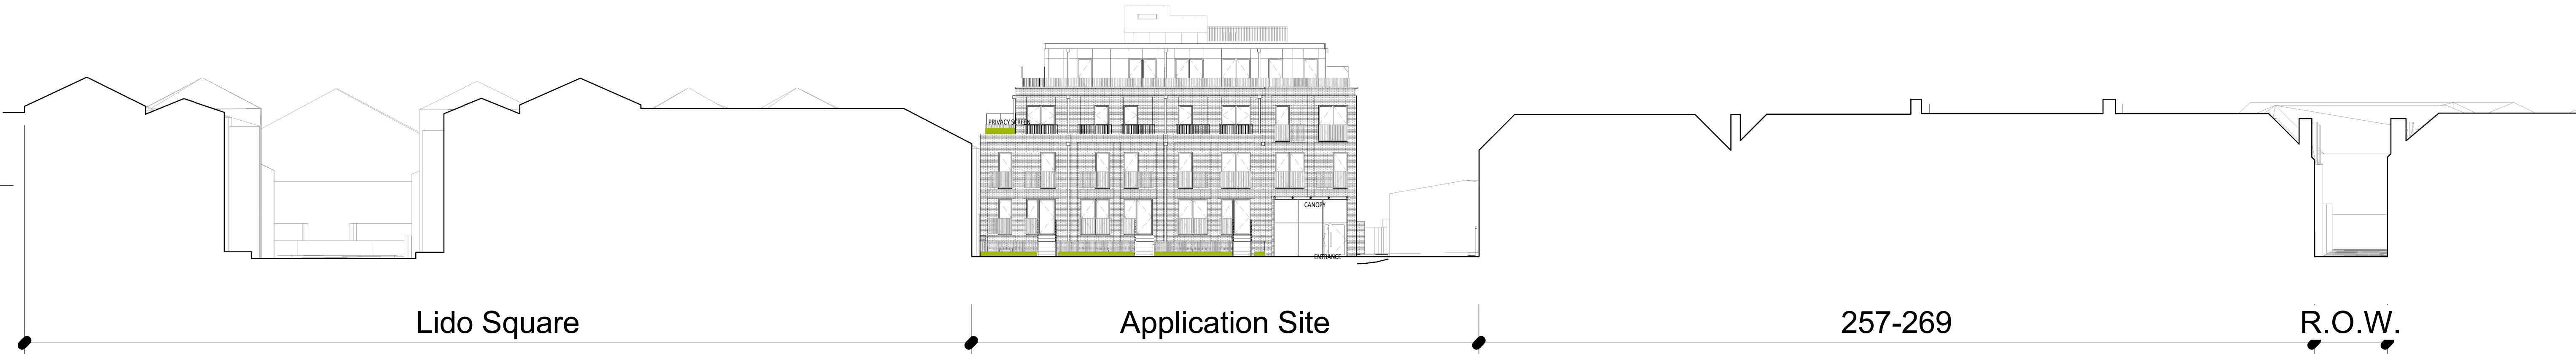


1 NORTH ELEVATION - ELEVATION IN CONTEXT
1 : 200

	2017.03.06	Re-issued for Planning
A	2017.02.02	Drawing updates, revised third floor 1.5m terraces
	2015.07.28	Issued for planning

REV	DATE	AMENDMENT
REVISIONS		
TITLE		
DRAWING TITLE		
NORTH ELEVATION IN CONTEXT		

SCALE	1 : 200@A1	DRAWN BY	PA
DATE	2015.06.30	CHECKED BY	
JOB No.	1045	DWG No	A200
		REV.	A
STAGE	PLANNING		

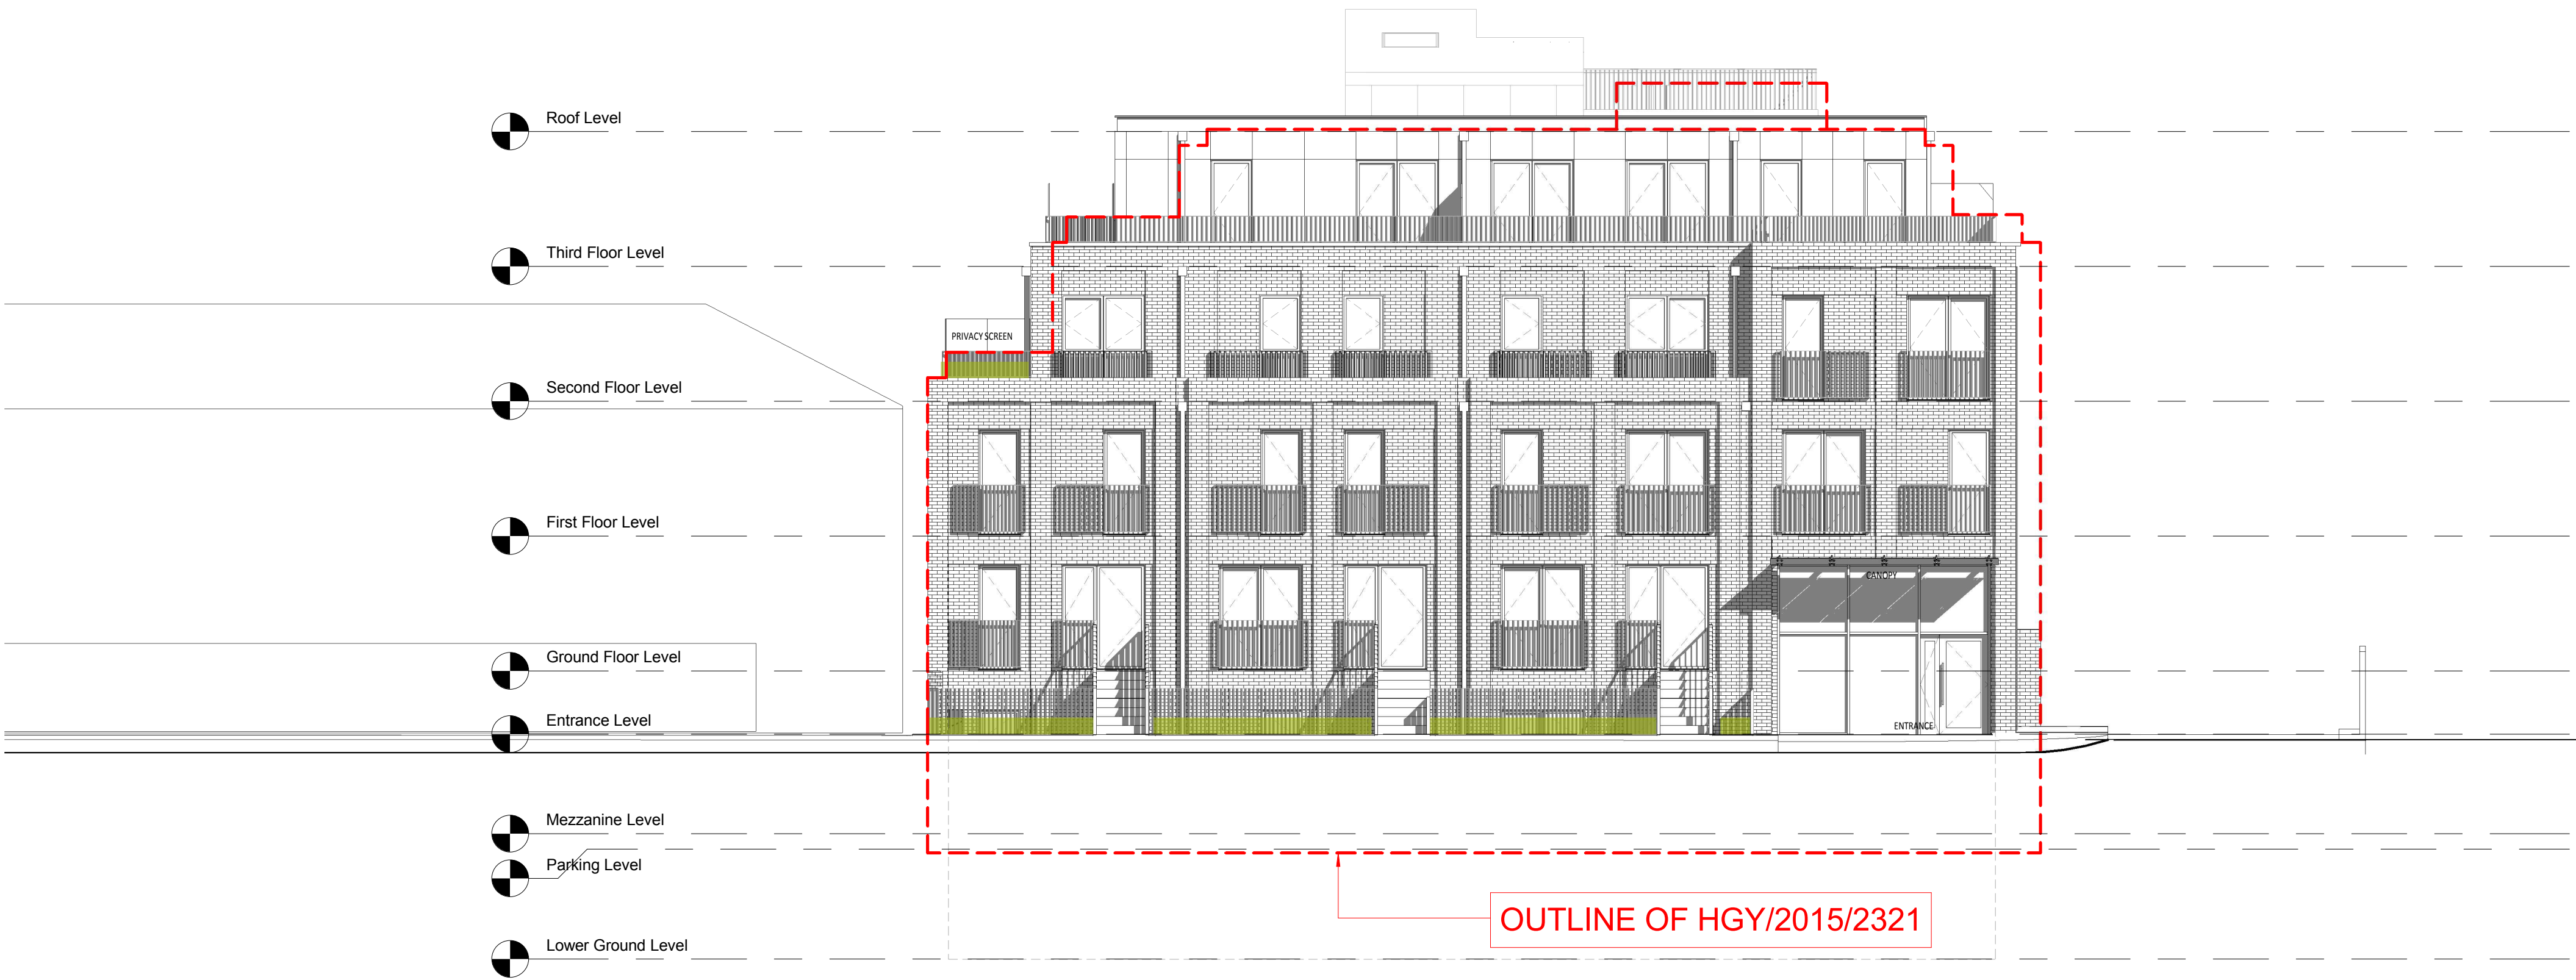 


1 NORTH ELEVATION



2 WEST ELEVATION
1:100

	2017.03.06	Re-issued for Planning
D	2017.02.02	Drawing updates, revised third floor 1.5m terraces
C	2017.01.23	Drawing updates
B	2015.12.10	Revision to South end elevation
A	2015.10.10	Revision in response to comments
	2015.07.29	Issued for planning

REV	DATE	AMENDMENT	
REVISIONS			
TITLE			
DRAWING TITLE			
NORTH AND WEST ELEVATION			
SCALE	1:100@A1	DRAWN BY	
DATE	2015.07.29	CHECKED BY	
JOB No.	1045	DWG No. A201	REV. D
STAGE	PLANNING		

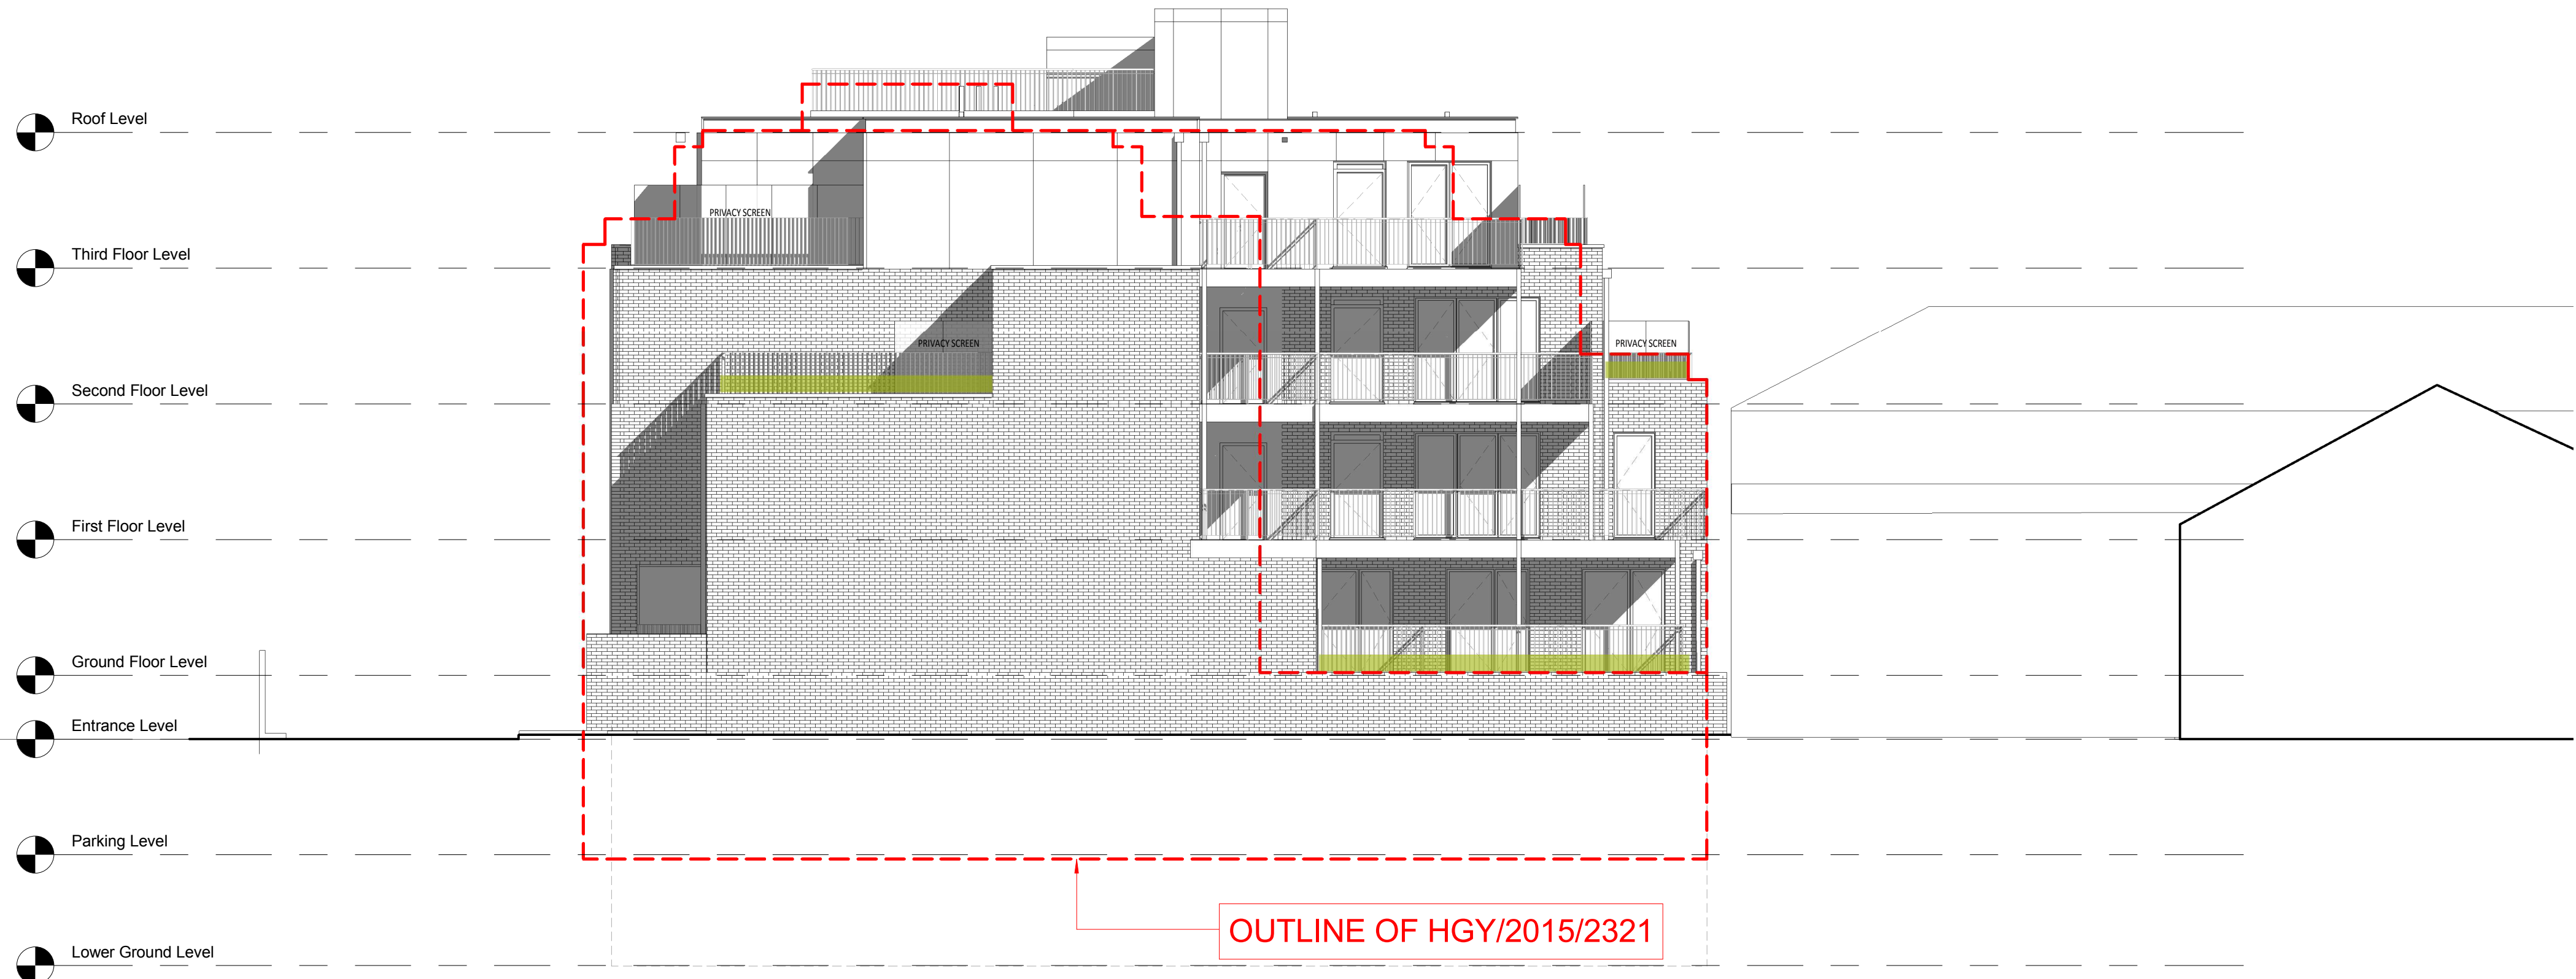

1 SOUTH ELEVATION
1:100




2 EAST ELEVATION
1:100

E	2017.04.08	Drawing updates
D	2017.03.06	Re-issued for Planning
D	2017.02.02	Drawing updates, revised third floor 1.5m terraces
C	2017.01.23	Drawing updates
B	2015.12.10	Revision to South end elevation
A	2015.10.10	Revision in response to comments
	2015.07.28	Issued for planning


REV	DATE	AMENDMENT
REVISIONS		
TITLE		
DRAWING TITLE		
SOUTH AND EAST ELEVATION		
SCALE	1:100@A1	DRAWN BY
DATE	2015.06.30	CHECKED BY
JOB No.	1045	DWG No. A202
STAGE	PLANNING	REV. E

SCALE 1:100

1.0 5.0 10.0

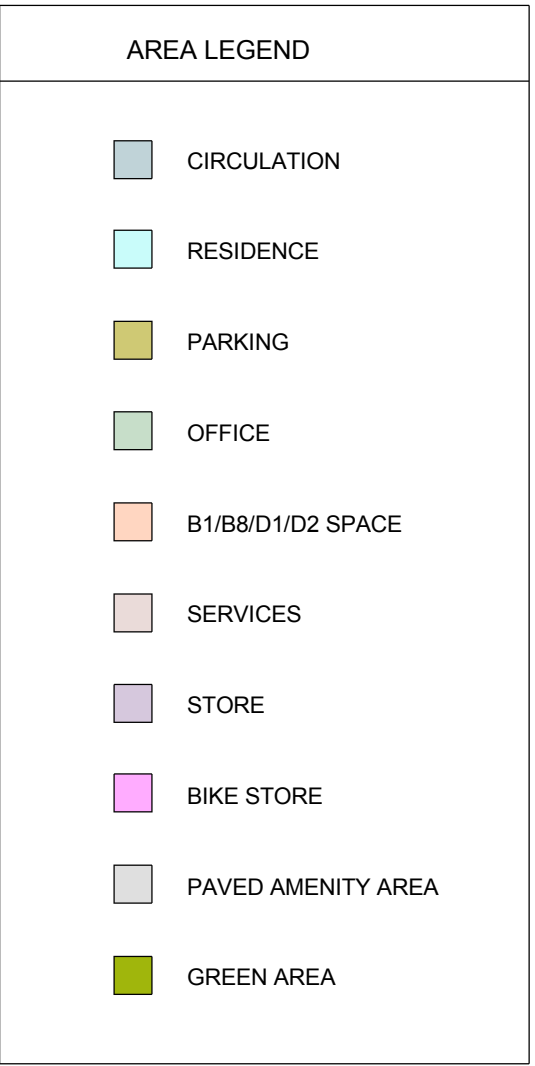

2 SECTION 2
1 : 100


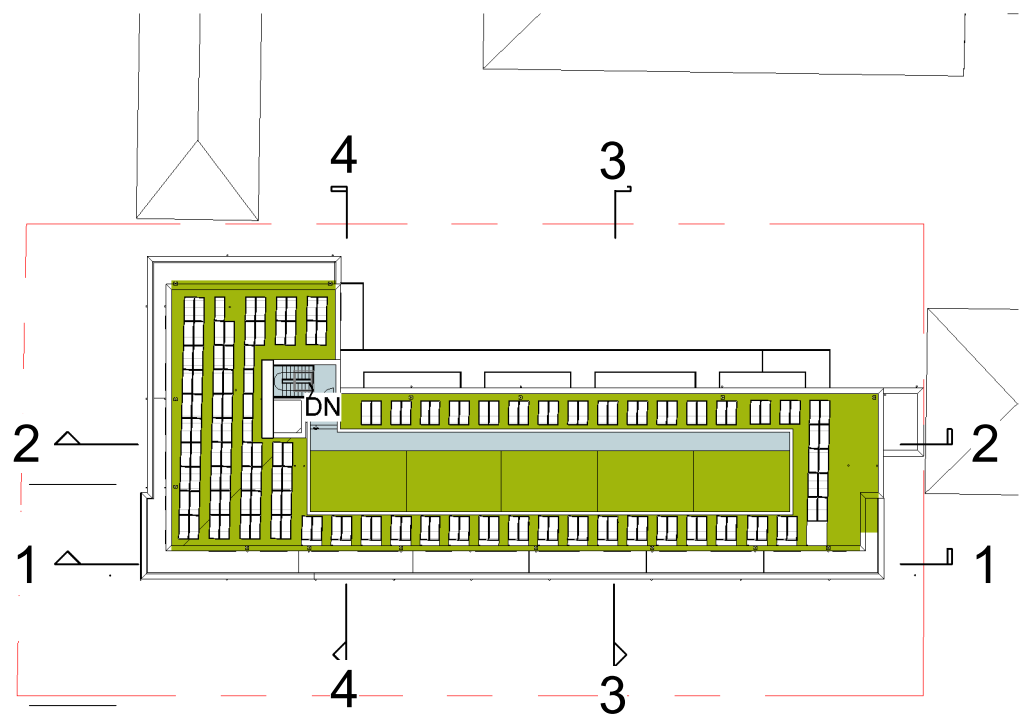


3 KEY PLAN
1 : 500

REV	DATE	AMENDMENT
REVISIONS		
TITLE		


DRAWING TITLE			
PROPOSED SECTIONS			
SCALE		DRAWN BY	
As indicated @A1			
DATE		CHECKED BY	
2015.06.30			
JOB NO.		DWG NO.	REV.
1045		A301	D
STAGE			
PLANNING			

1 SECTION 1
1 : 100

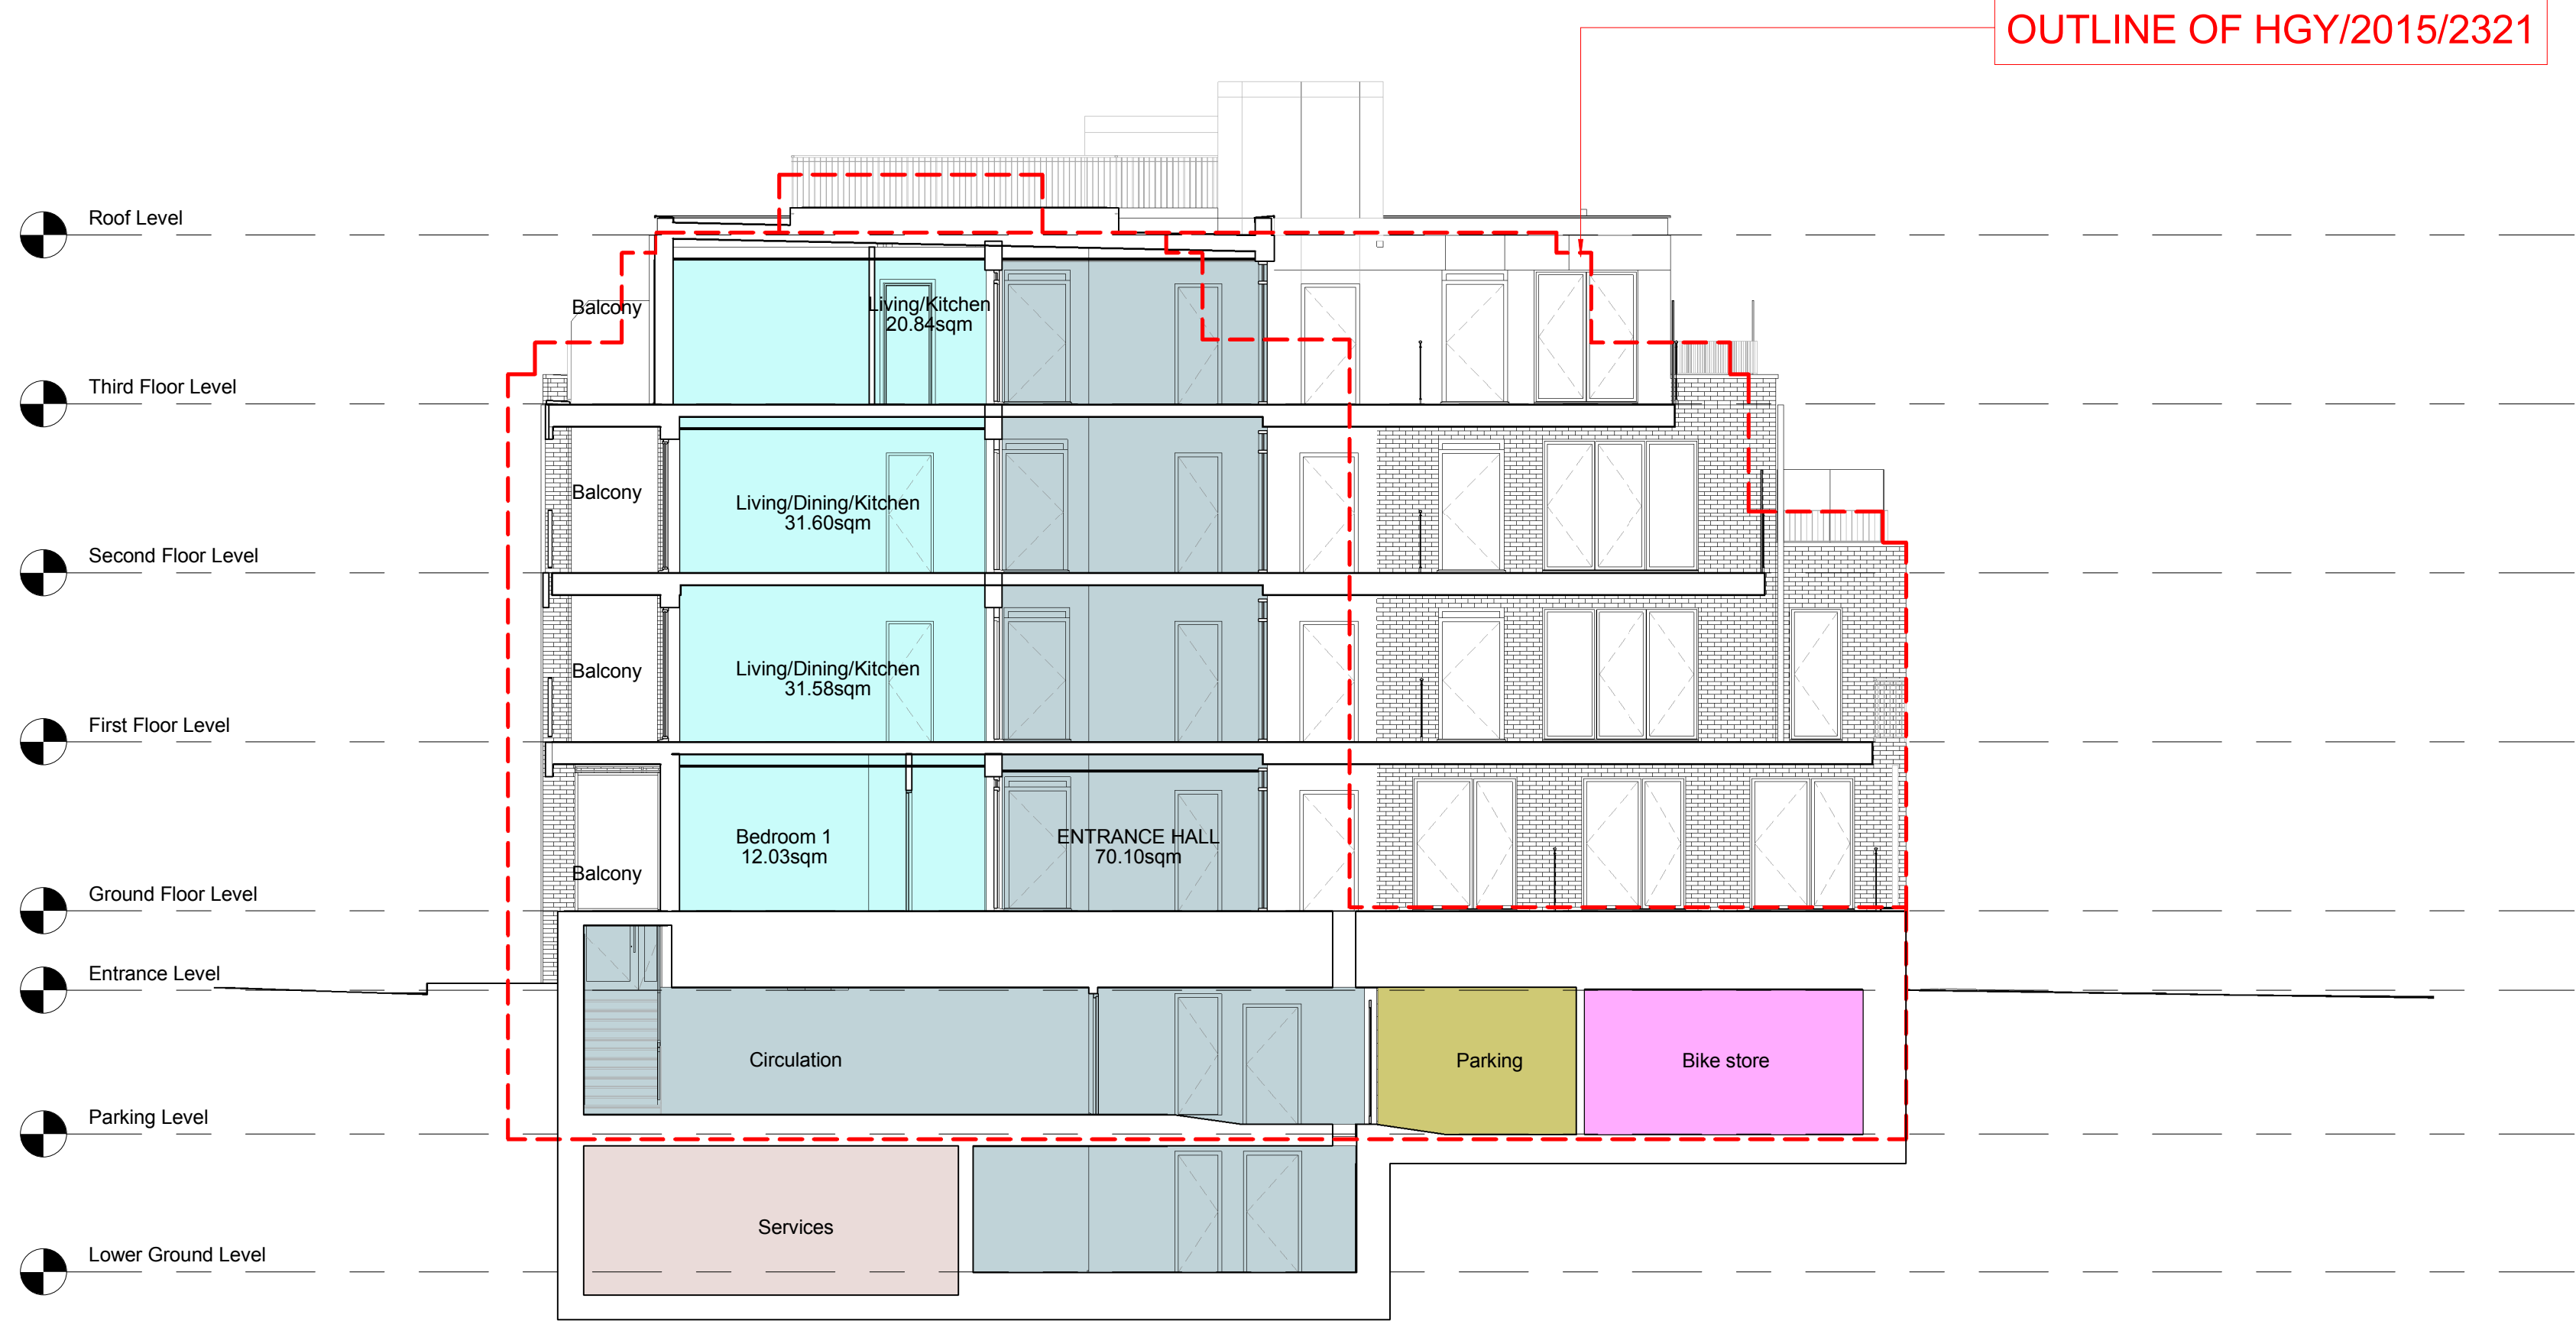 


2 SECTION 4
1:100

AREA LEGEND	
	CIRCULATION
	RESIDENCE
	PARKING
	OFFICE
	B1/B8/D1/D2 SPACE
	SERVICES
	STORE
	BIKE STORE
	PAVED AMENITY AREA
	GREEN AREA

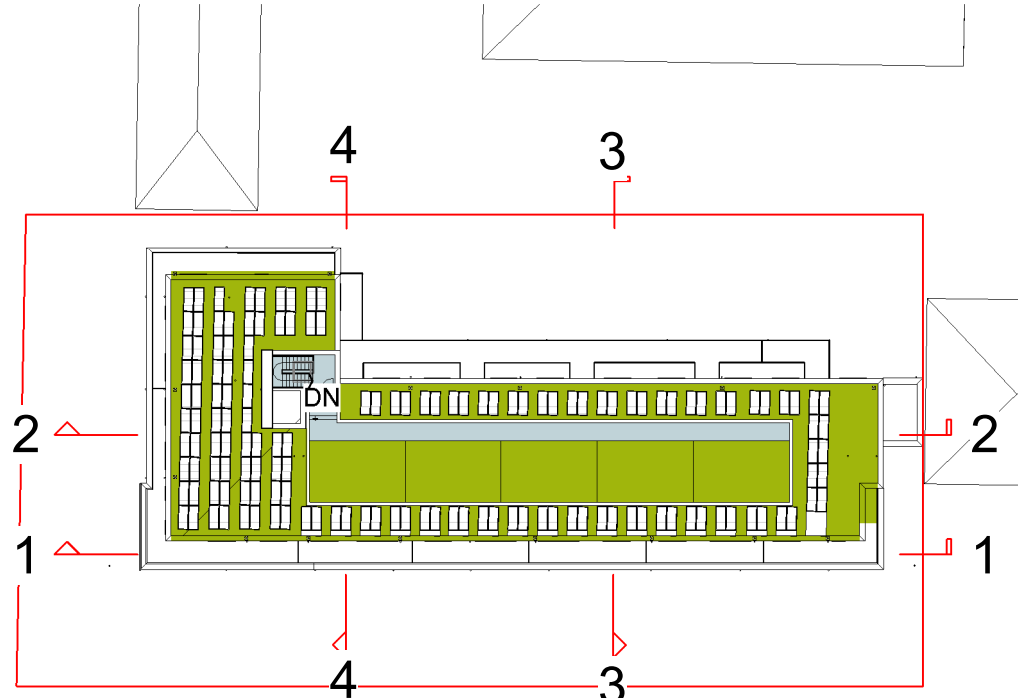

3 KEY PLAN
1:500

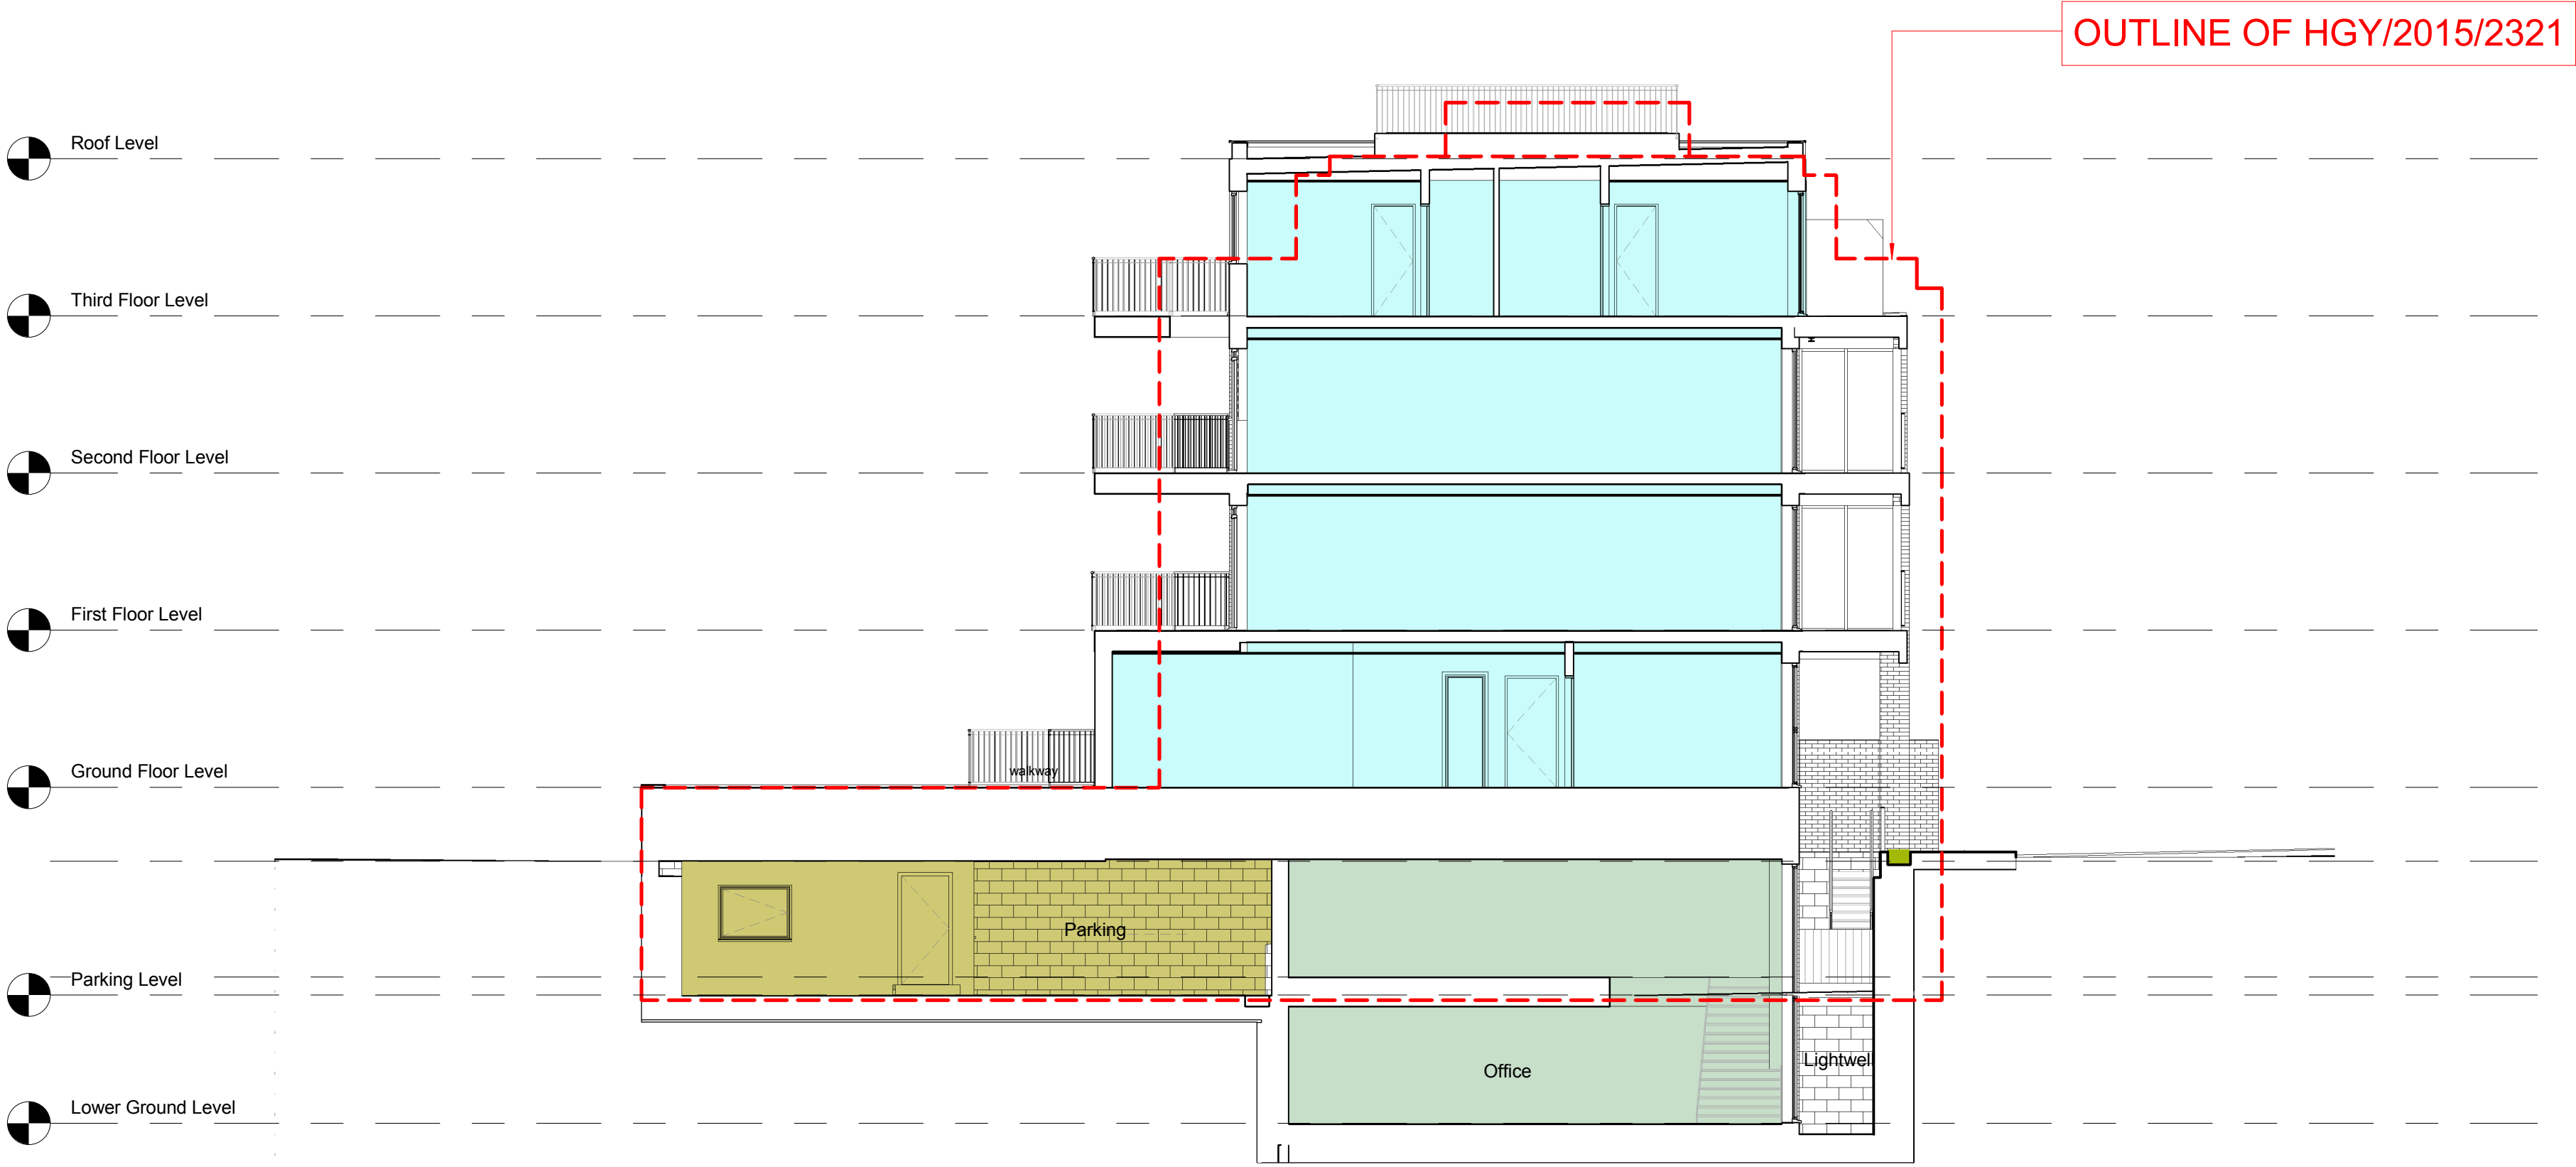

1 SECTION 3
1:100

2017.03.06	Re-issued for Planning
C	2017.02.02 Drawing updates, revised third floor 1.5m terraces
B	2017.01.23 Drawing updates
A	2015.10.10 Revision in response to comments
	2015.07.28 Issued for planning

REV	DATE	AMENDMENT
REVISIONS		
TITLE		
DRAWING TITLE		
PROPOSED SECTIONS		
SCALE		DRAWN BY
As indicated@A1		
DATE		CHECKED BY
2015.06.30		
JOB No.	DWG No.	REV.
1045	A302	C
STAGE		
PLANNING		