




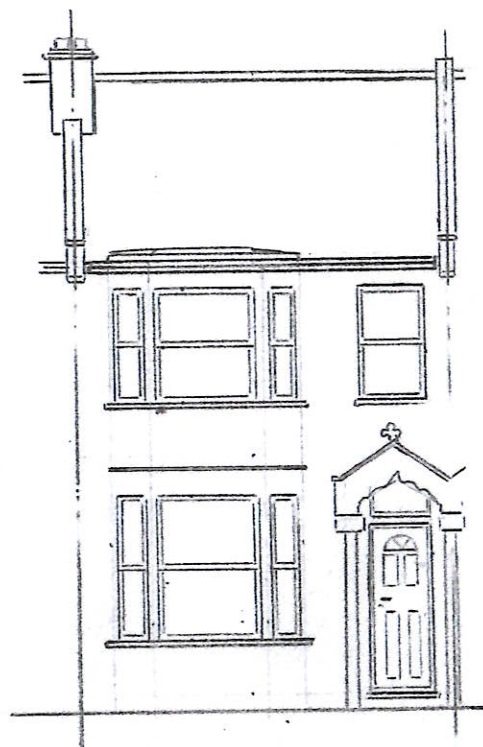


FRONT

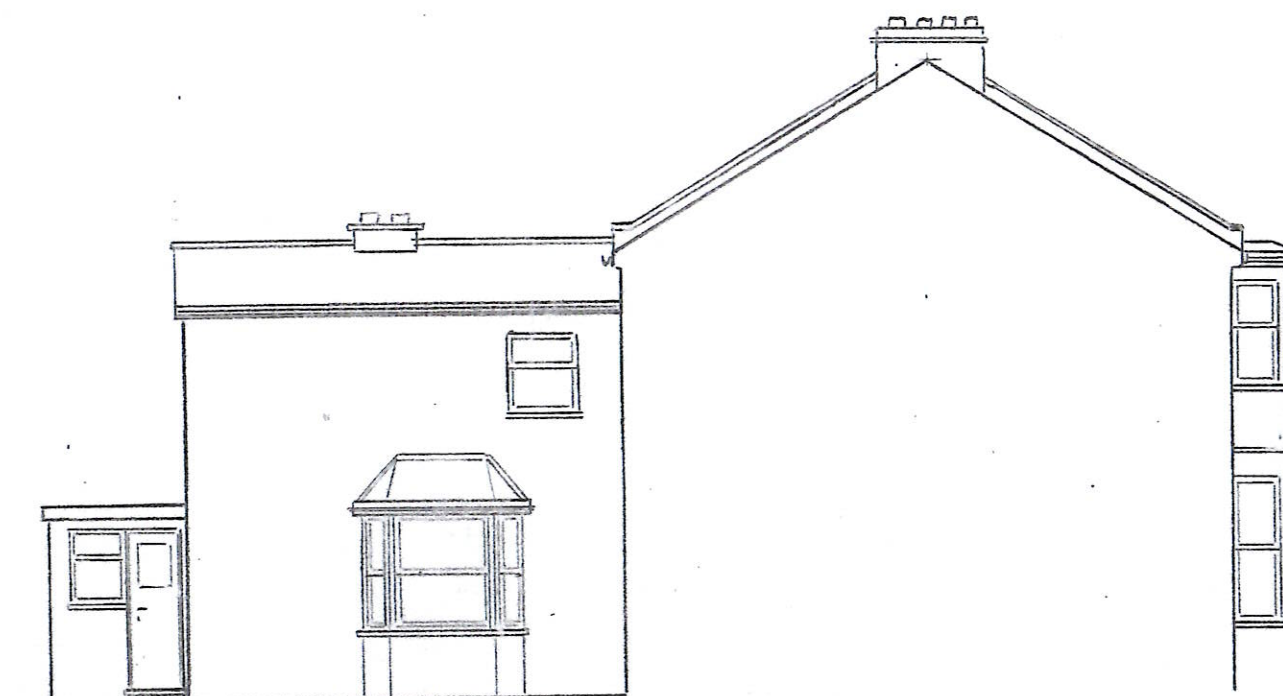


LEFT FLANK

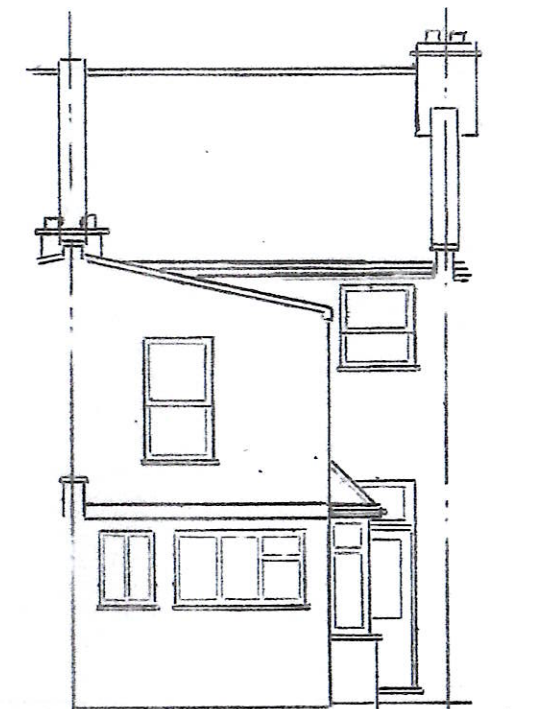


REAR

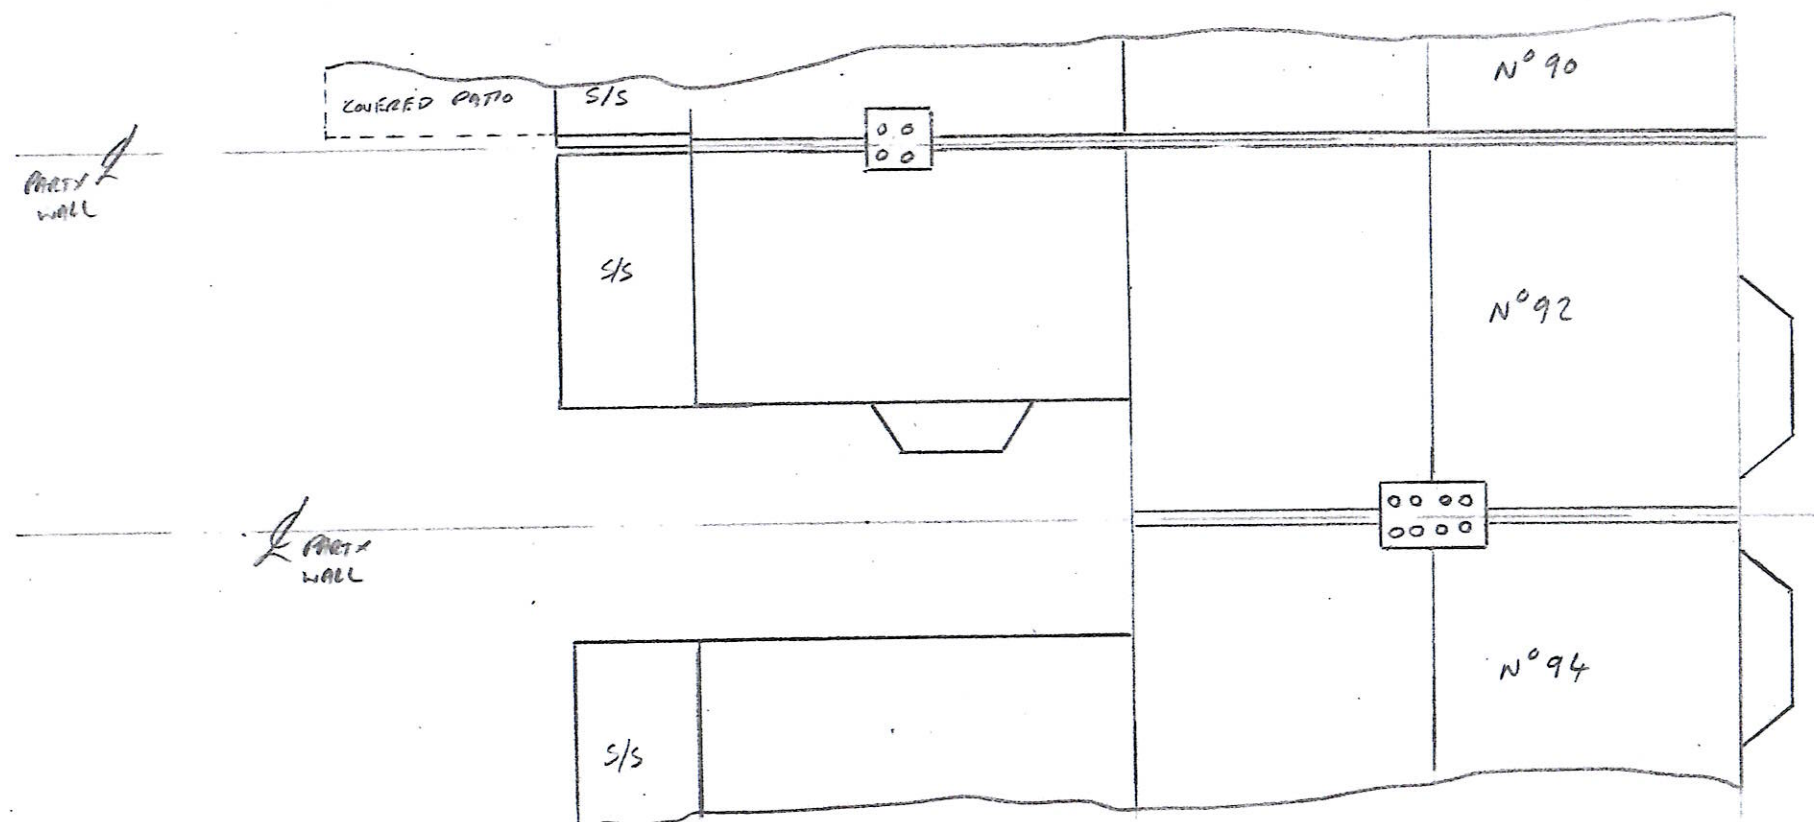


ROOF/SITE PLAN

 


Rev.	Ammendments	By
Drawing Title EXISTING ELEVATIONS		
Project address 92 FAIRFAX ROAD MARINGFY LONDON N8 0NL		
Ian Oakes & Assoc. Structural Design Consultants 31 Brunswick Grove London, N11 1HN		
Tel: 07861 396678 E Mail: ianoakes@aol.com		
Date	Scales	Drawn By
2/24	1:100 @ A3	110
Job No.	Drg No.	Rev.
2156	01	

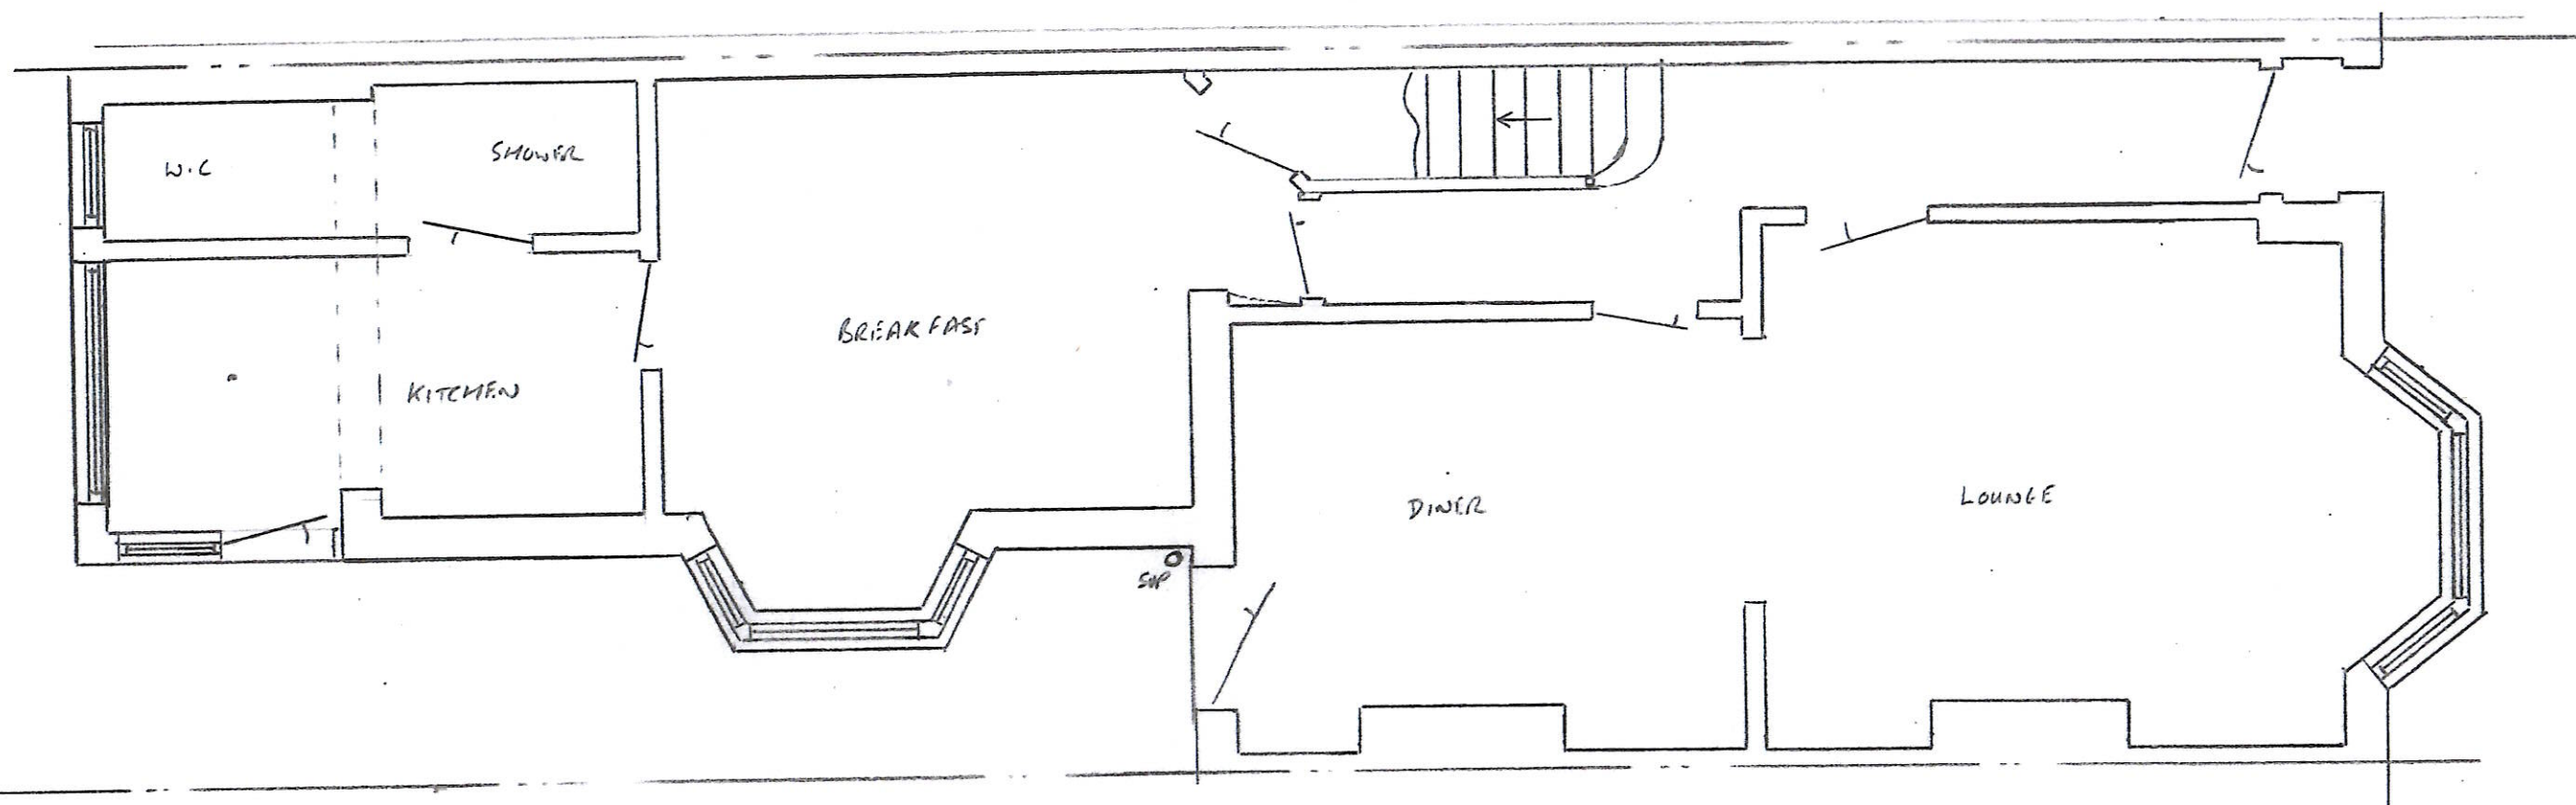


Rev.	Ammendments	By
Drawing Title EXISTING GROUND FLOOR PLAN		
Project address 92 FAIRFAX ROAD HARINGEY LONDON N8 0NL		
Ian Oakes & Assoc. Structural Design Consultants 31 Brunswick Grove London, N11 1HN		
Tel: 07861 396678 E Mail: ianoakes@aol.com		
Date 2/24	Scales 1:50 @ A3	Drawn By 1/20
Job No. 2156	Drg No. 02	Rev.

 

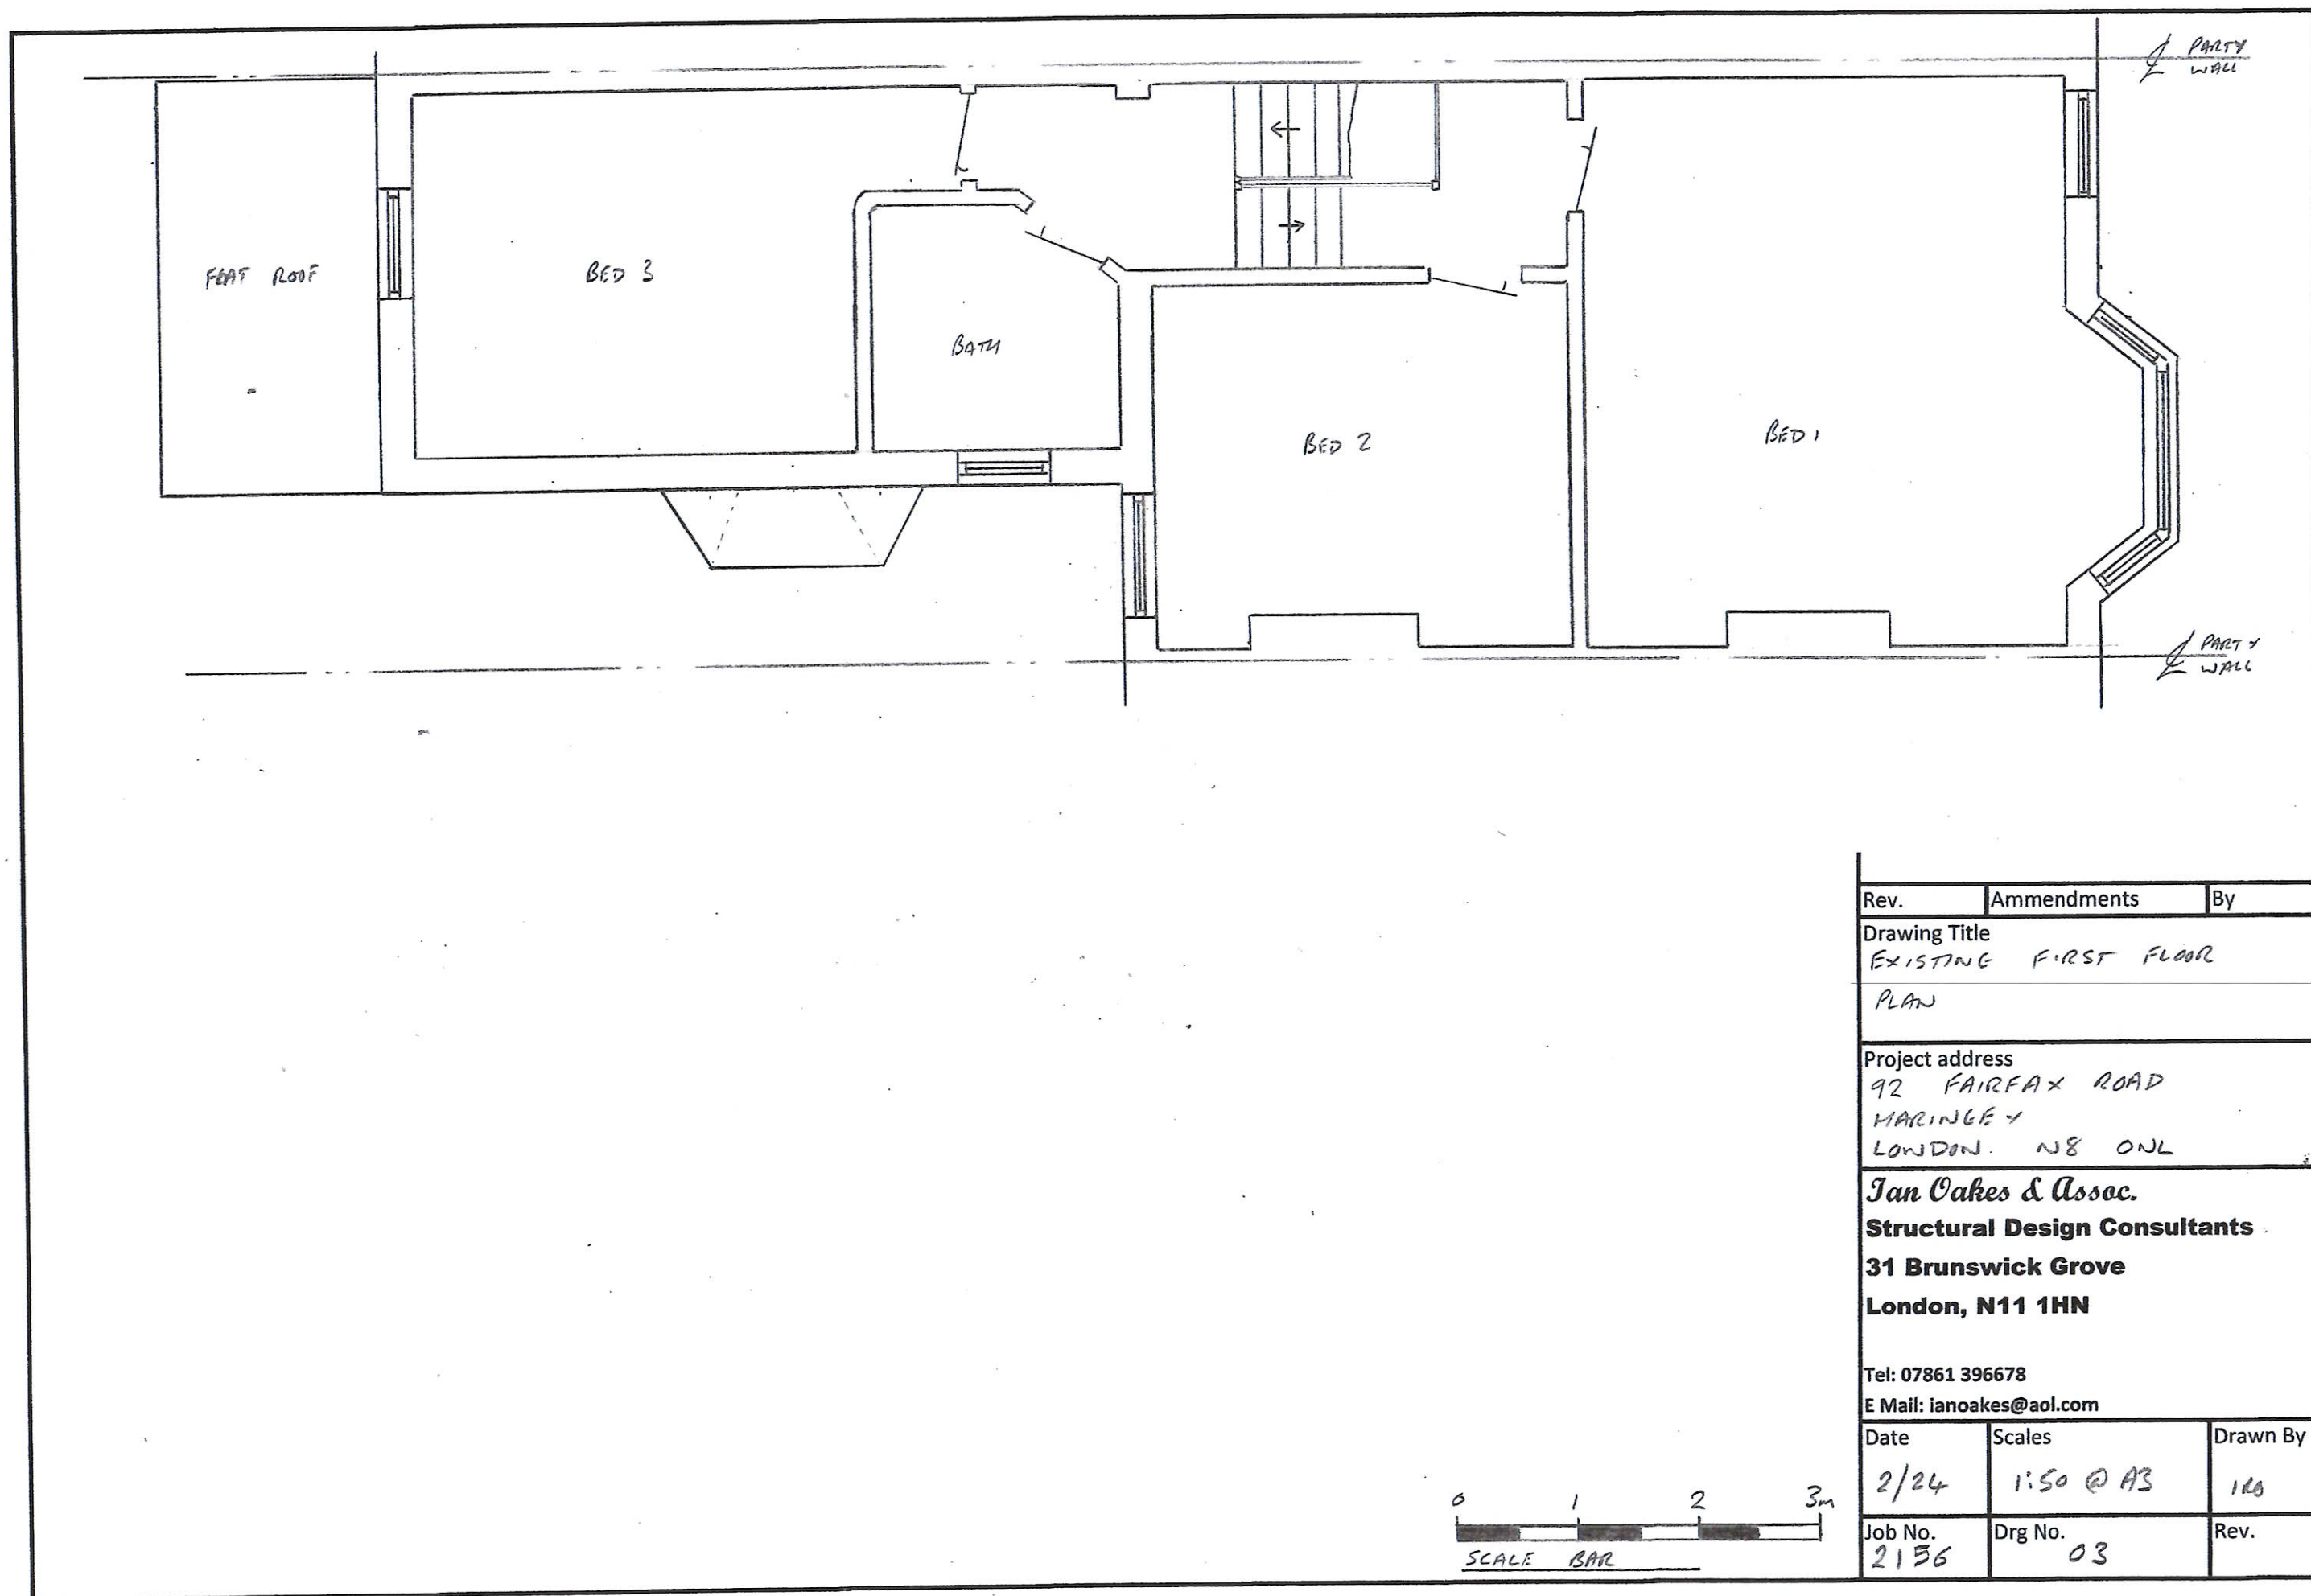

Rev.	Ammendments	By
Drawing Title EXISTING FIRST FLOOR PLAN		
Project address 92 FAIRFAX ROAD MARINEY LONDON. N8 0NL		
Ian Oakes & Assoc. Structural Design Consultants 31 Brunswick Grove London, N11 1HN Tel: 07861 396678 E Mail: ianoakes@aol.com		
Date	Scales	Drawn By
2/24	1:50 @ A3	IKO
Job No.	Drg No.	Rev.
2136	03	

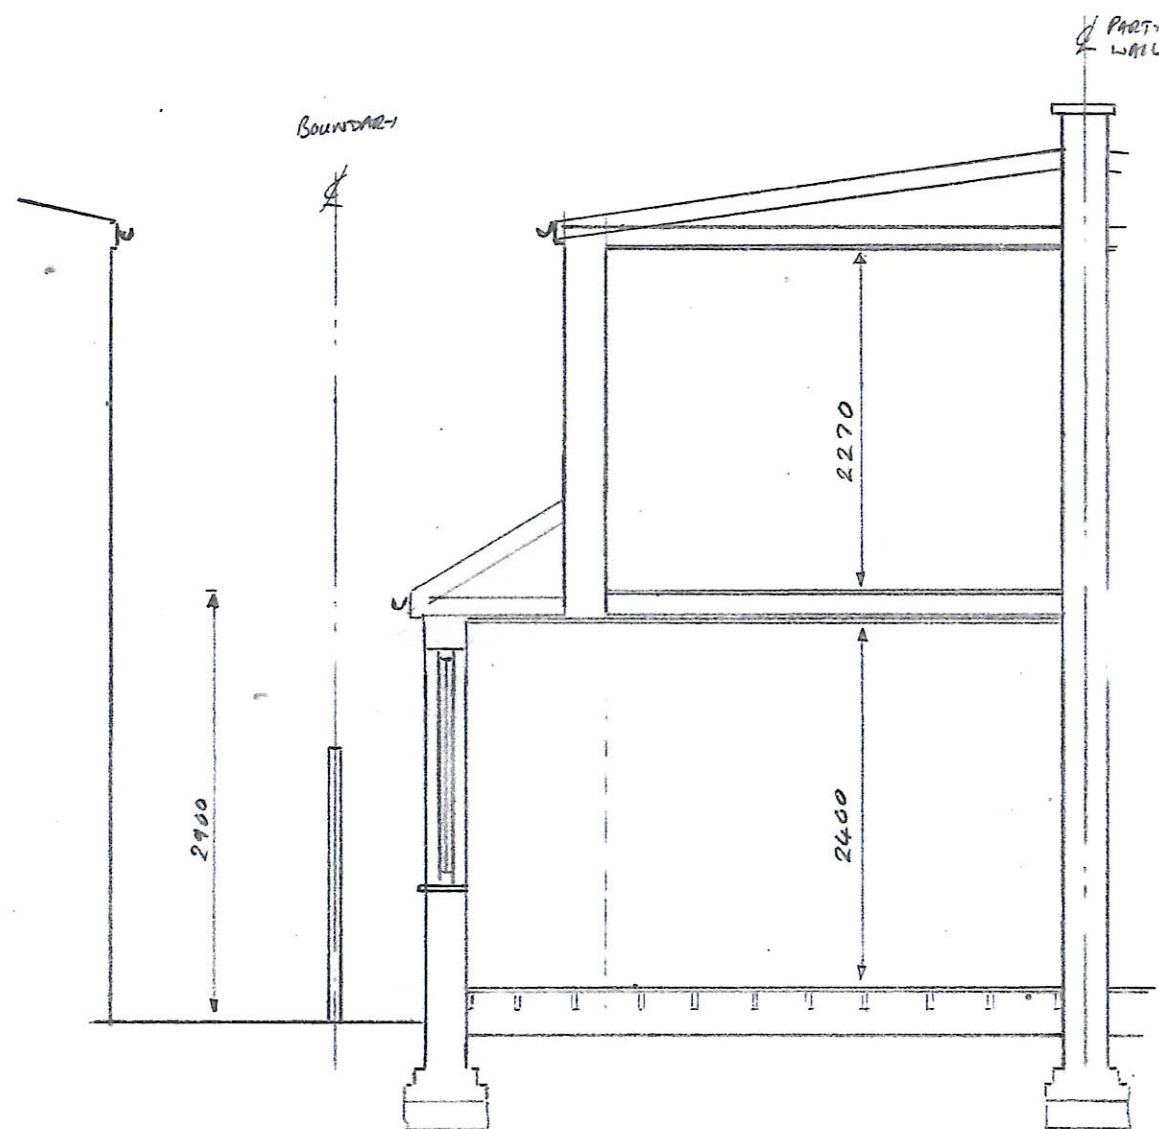

CROSS SECTION



Rev.	Ammendments	By
Drawing Title EXISTING CROSS SECTION		
Project address 92 FAIRFAX ROAD LONDON N8 0NL		
Jan Oakes & Assoc. Structural Design Consultants 31 Brunswick Grove London, N11 1HN Tel: 07861 396678 E Mail: ianoakes@aol.com		
Date 3/24	Scales 1:50 @ A3	Drawn By ILG
Job No. 2156	Drg No. 05	Rev.