


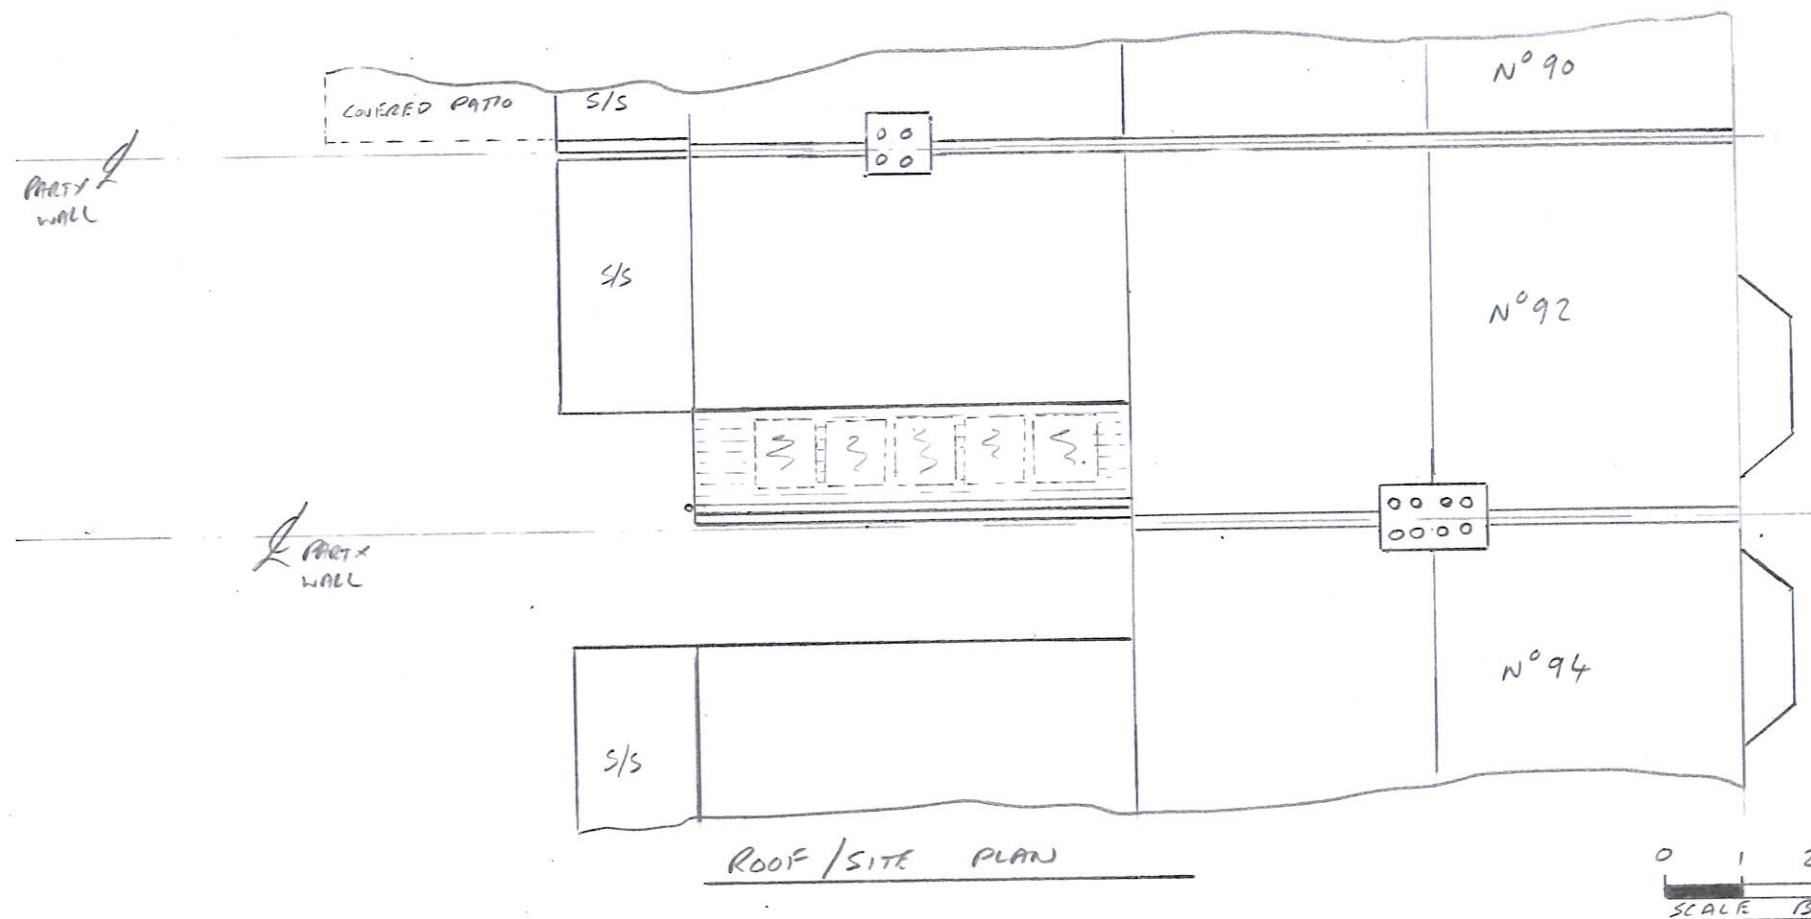
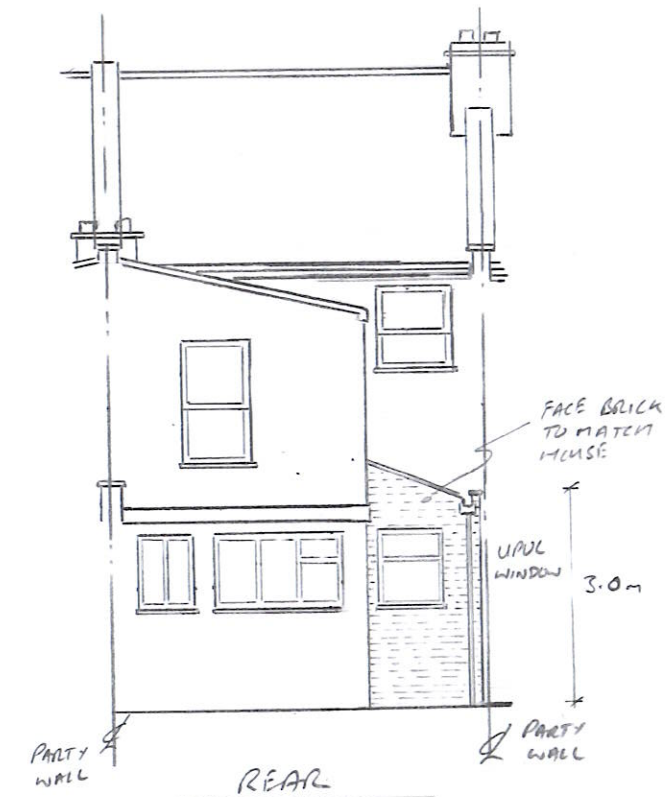


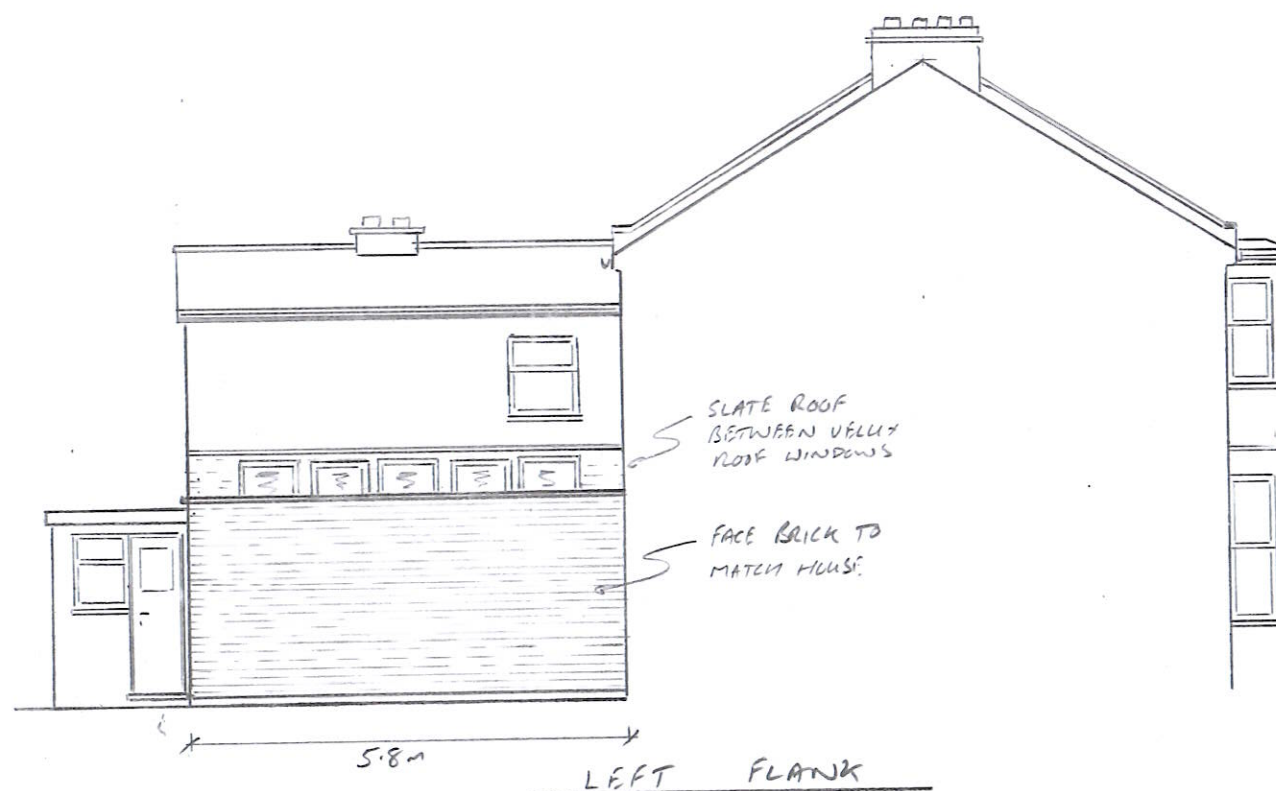


Rev.	Ammendments	By
Drawing Title PROPOSED ELEVATIONS		
Project address 92 FAIRFAX ROAD MARINGFY LONDON N8 0NL		
Ian Oakes & Assoc. Structural Design Consultants 31 Brunswick Grove London, N11 1HN		
Tel: 07861 396678 E Mail: ianoakes@aol.com		
Date 2/24	Scales 1:100 @ A3	Drawn By IKU
Job No. 2156	Drg No. 101	Rev.

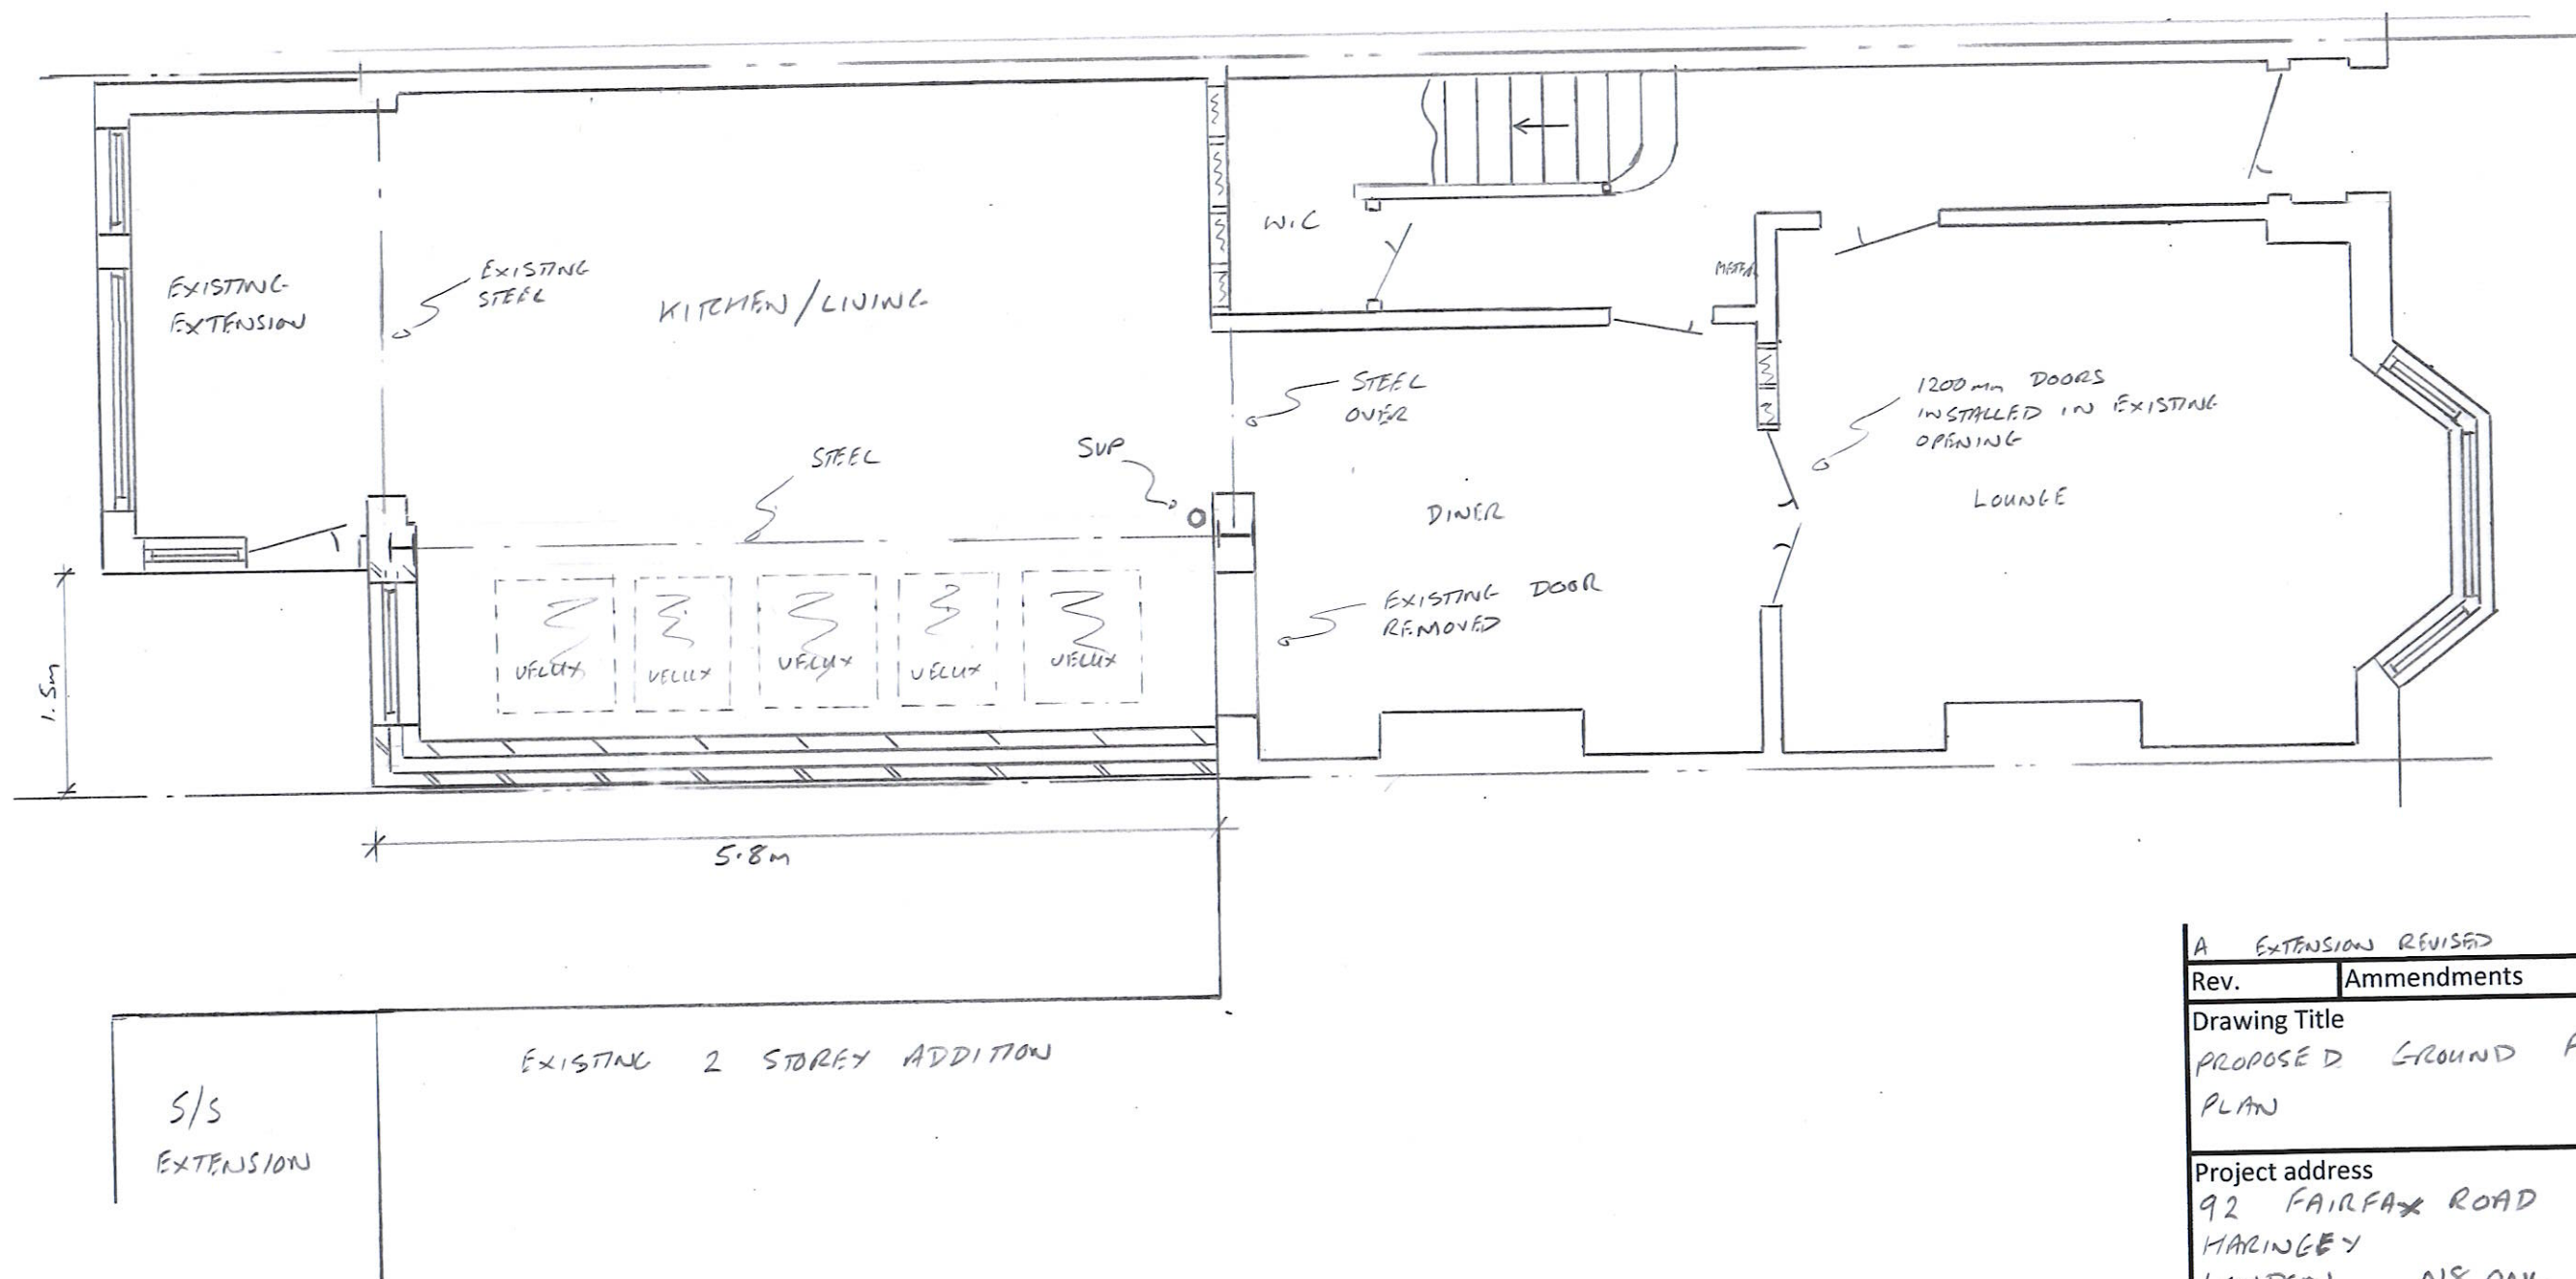


A EXTENSION REVISED 1A0		
Rev.	Amendments	By
Drawing Title PROPOSED GROUND FLOOR PLAN		
Project address 92 FAIRFAX ROAD MARINEY LONDON N8 0NL		
Jan Oakes & Assoc. Structural Design Consultants 31 Brunswick Grove London, N11 1HN		
Tel: 07861 396678 E Mail: ianoakes@aol.com		
Date 2/24	Scales 1:50 @ A3	Drawn By 1/20
Job No. 2156	Drg No. 102	Rev. A

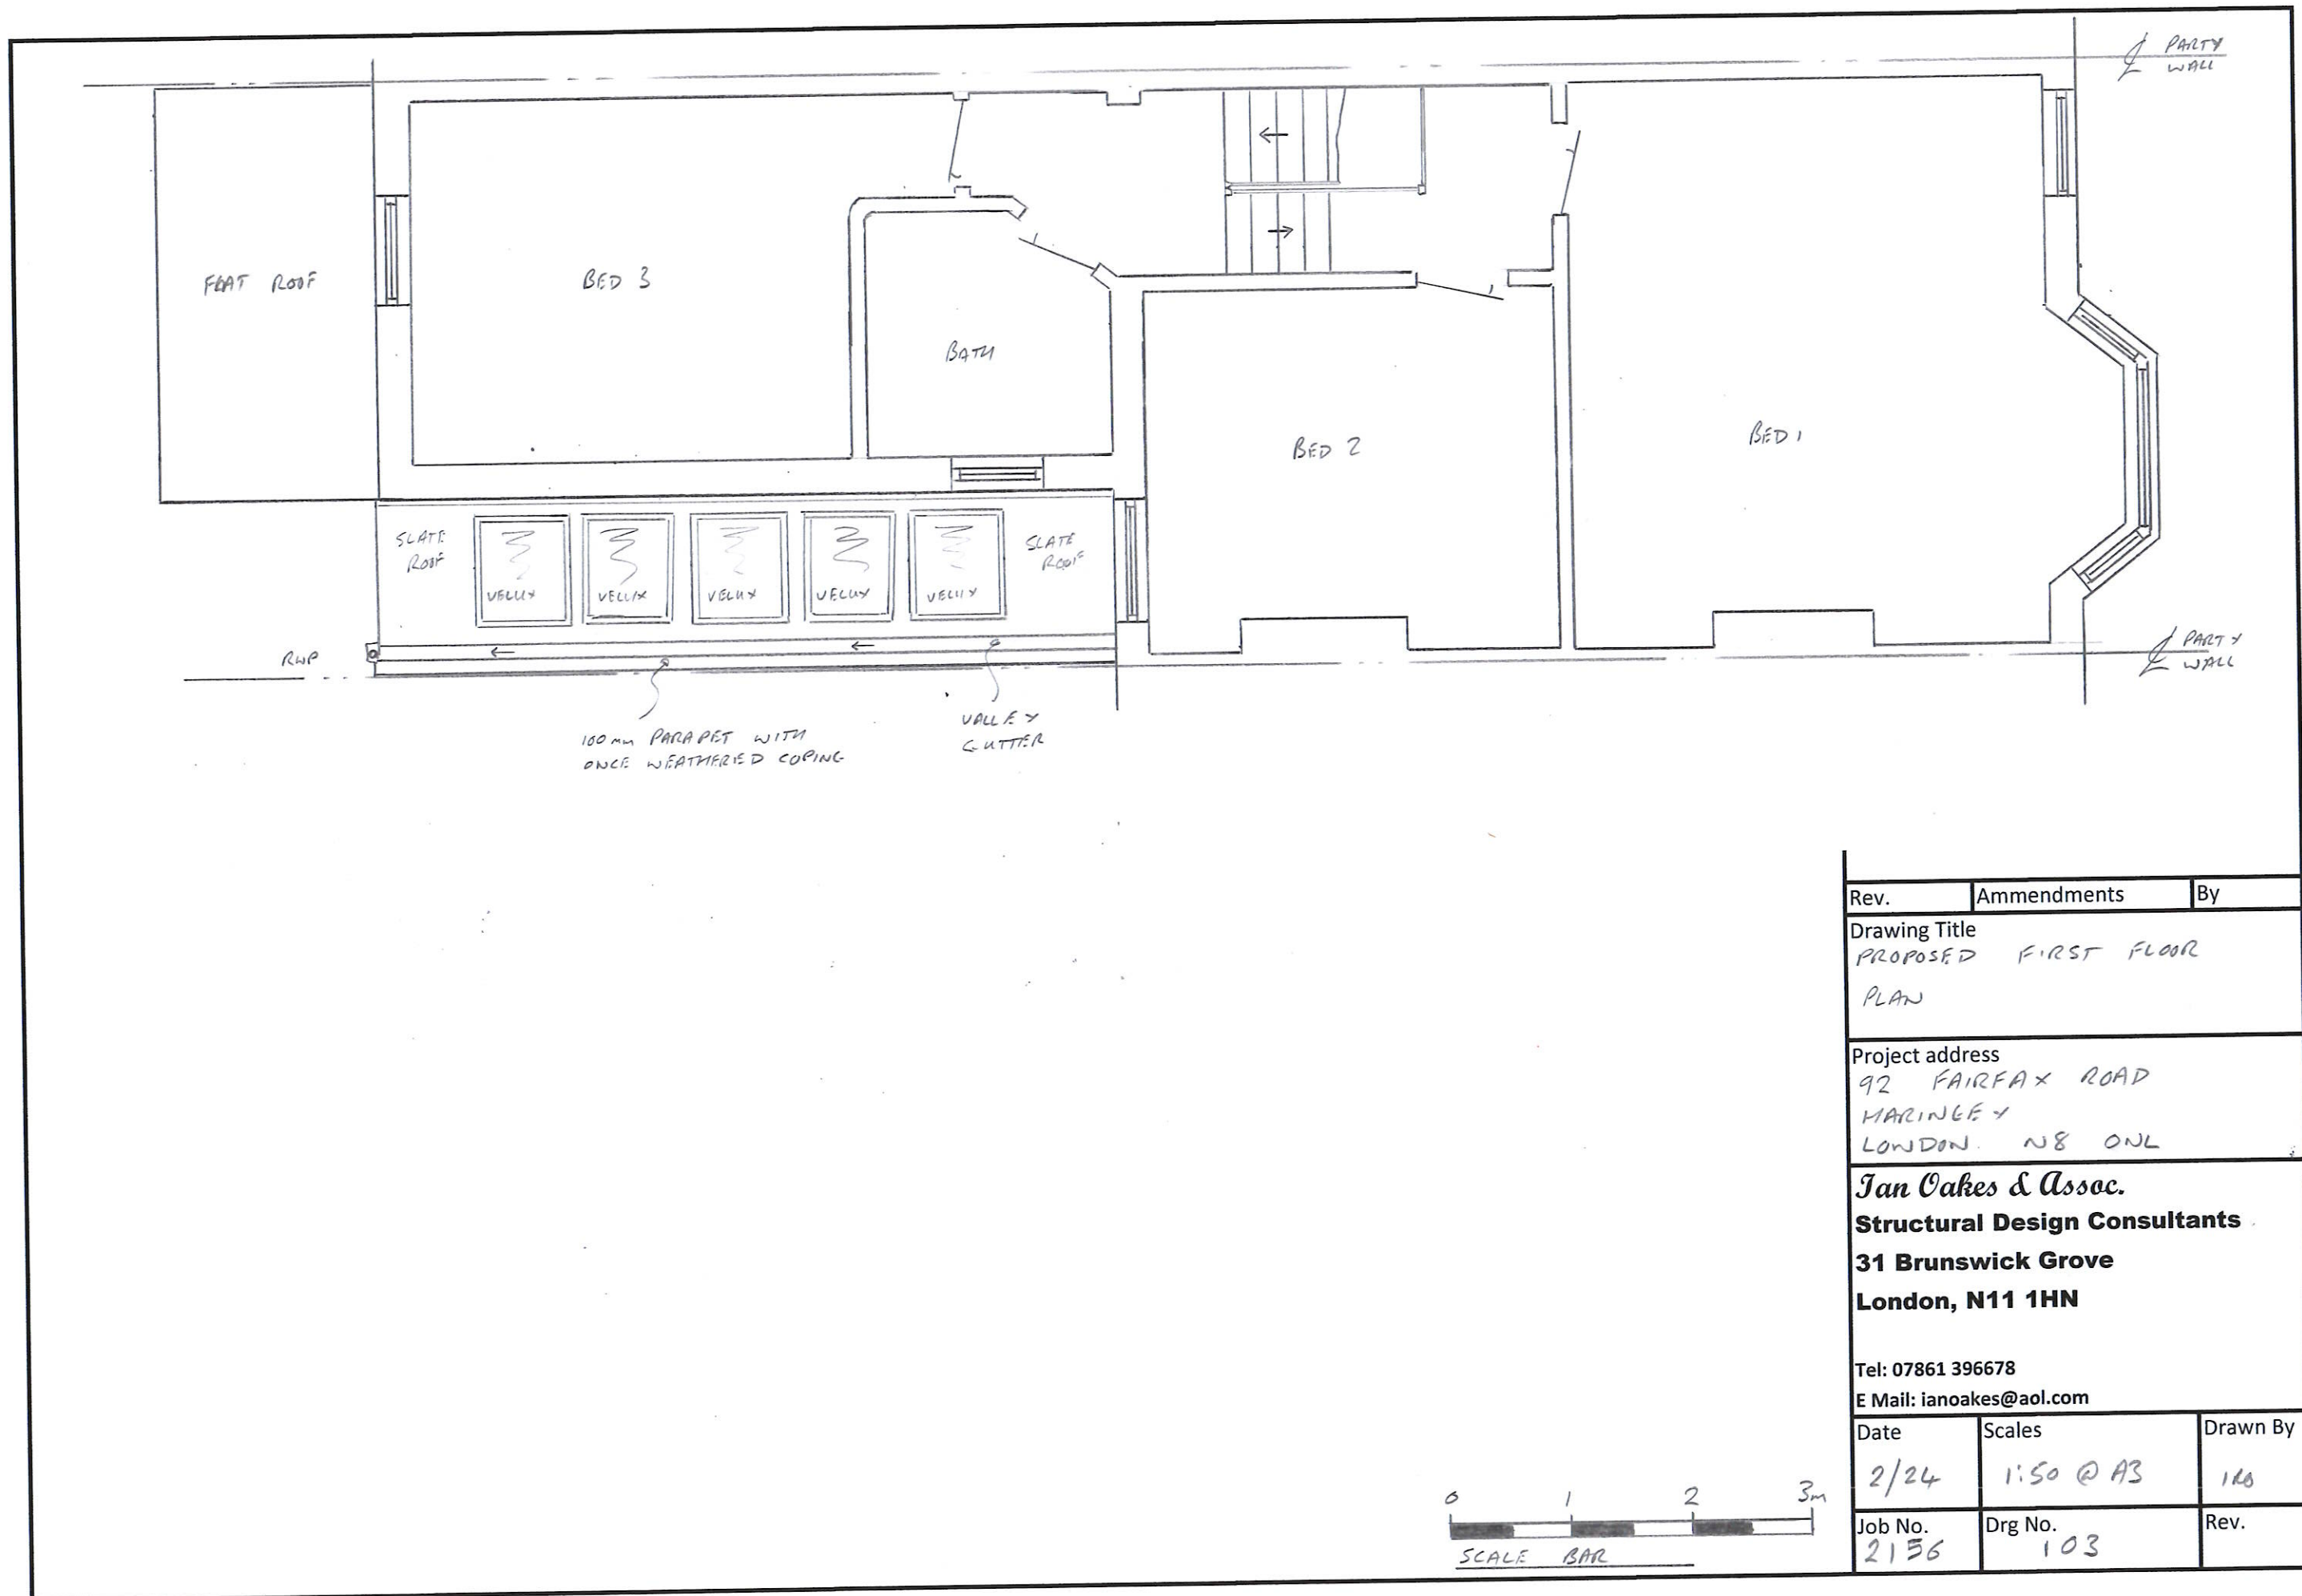

Rev.	Ammendments	By
Drawing Title PROPOSED FIRST FLOOR PLAN		
Project address 92 FAIRFAX ROAD HARINGEY LONDON. N8 0NL		
Ian Oakes & Assoc. Structural Design Consultants 31 Brunswick Grove London, N11 1HN Tel: 07861 396678 E Mail: ianoakes@aol.com		
Date 2/24	Scales 1:50 @ A3	Drawn By IKO
Job No. 2156	Drg No. 103	Rev.

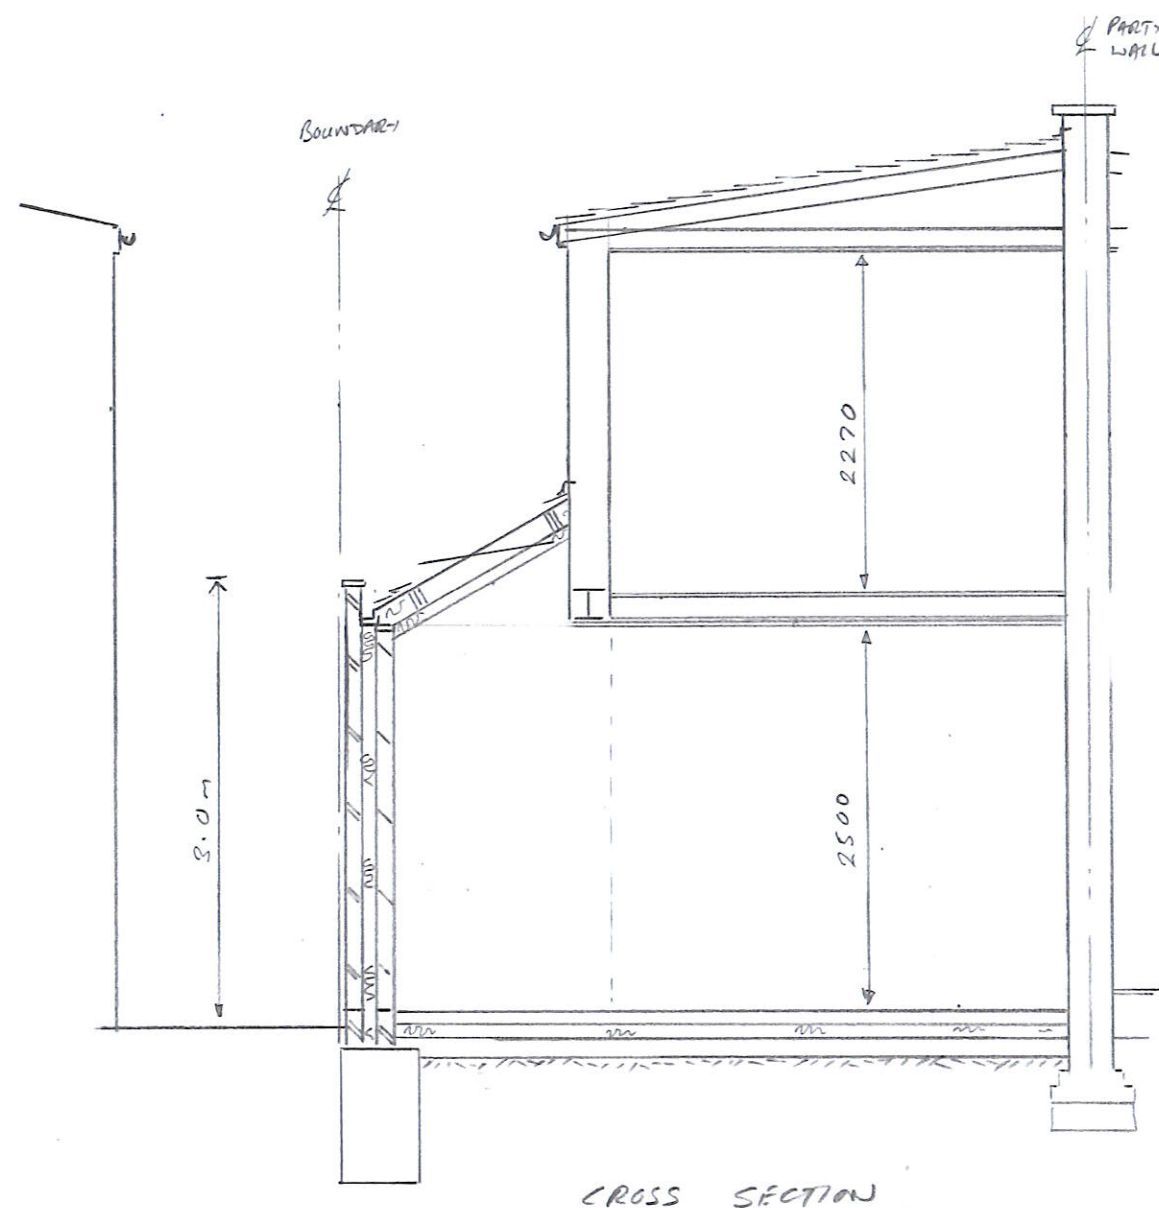

CROSS SECTION

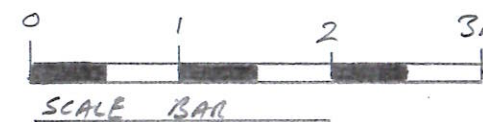

Rev.	Ammendments	By
Drawing Title PROPOSED CROSS SECTION		
Project address 92 FAIRFAX ROAD LONDON N8 0NL		
Ian Oakes & Assoc. Structural Design Consultants 31 Brunswick Grove London, N11 1HN		
Tel: 07861 396678 E Mail: ianoakes@aol.com		
Date 3/24	Scales 1:50 @ A3	Drawn By IN
Job No. 2156	Drg No. 105	Rev.