


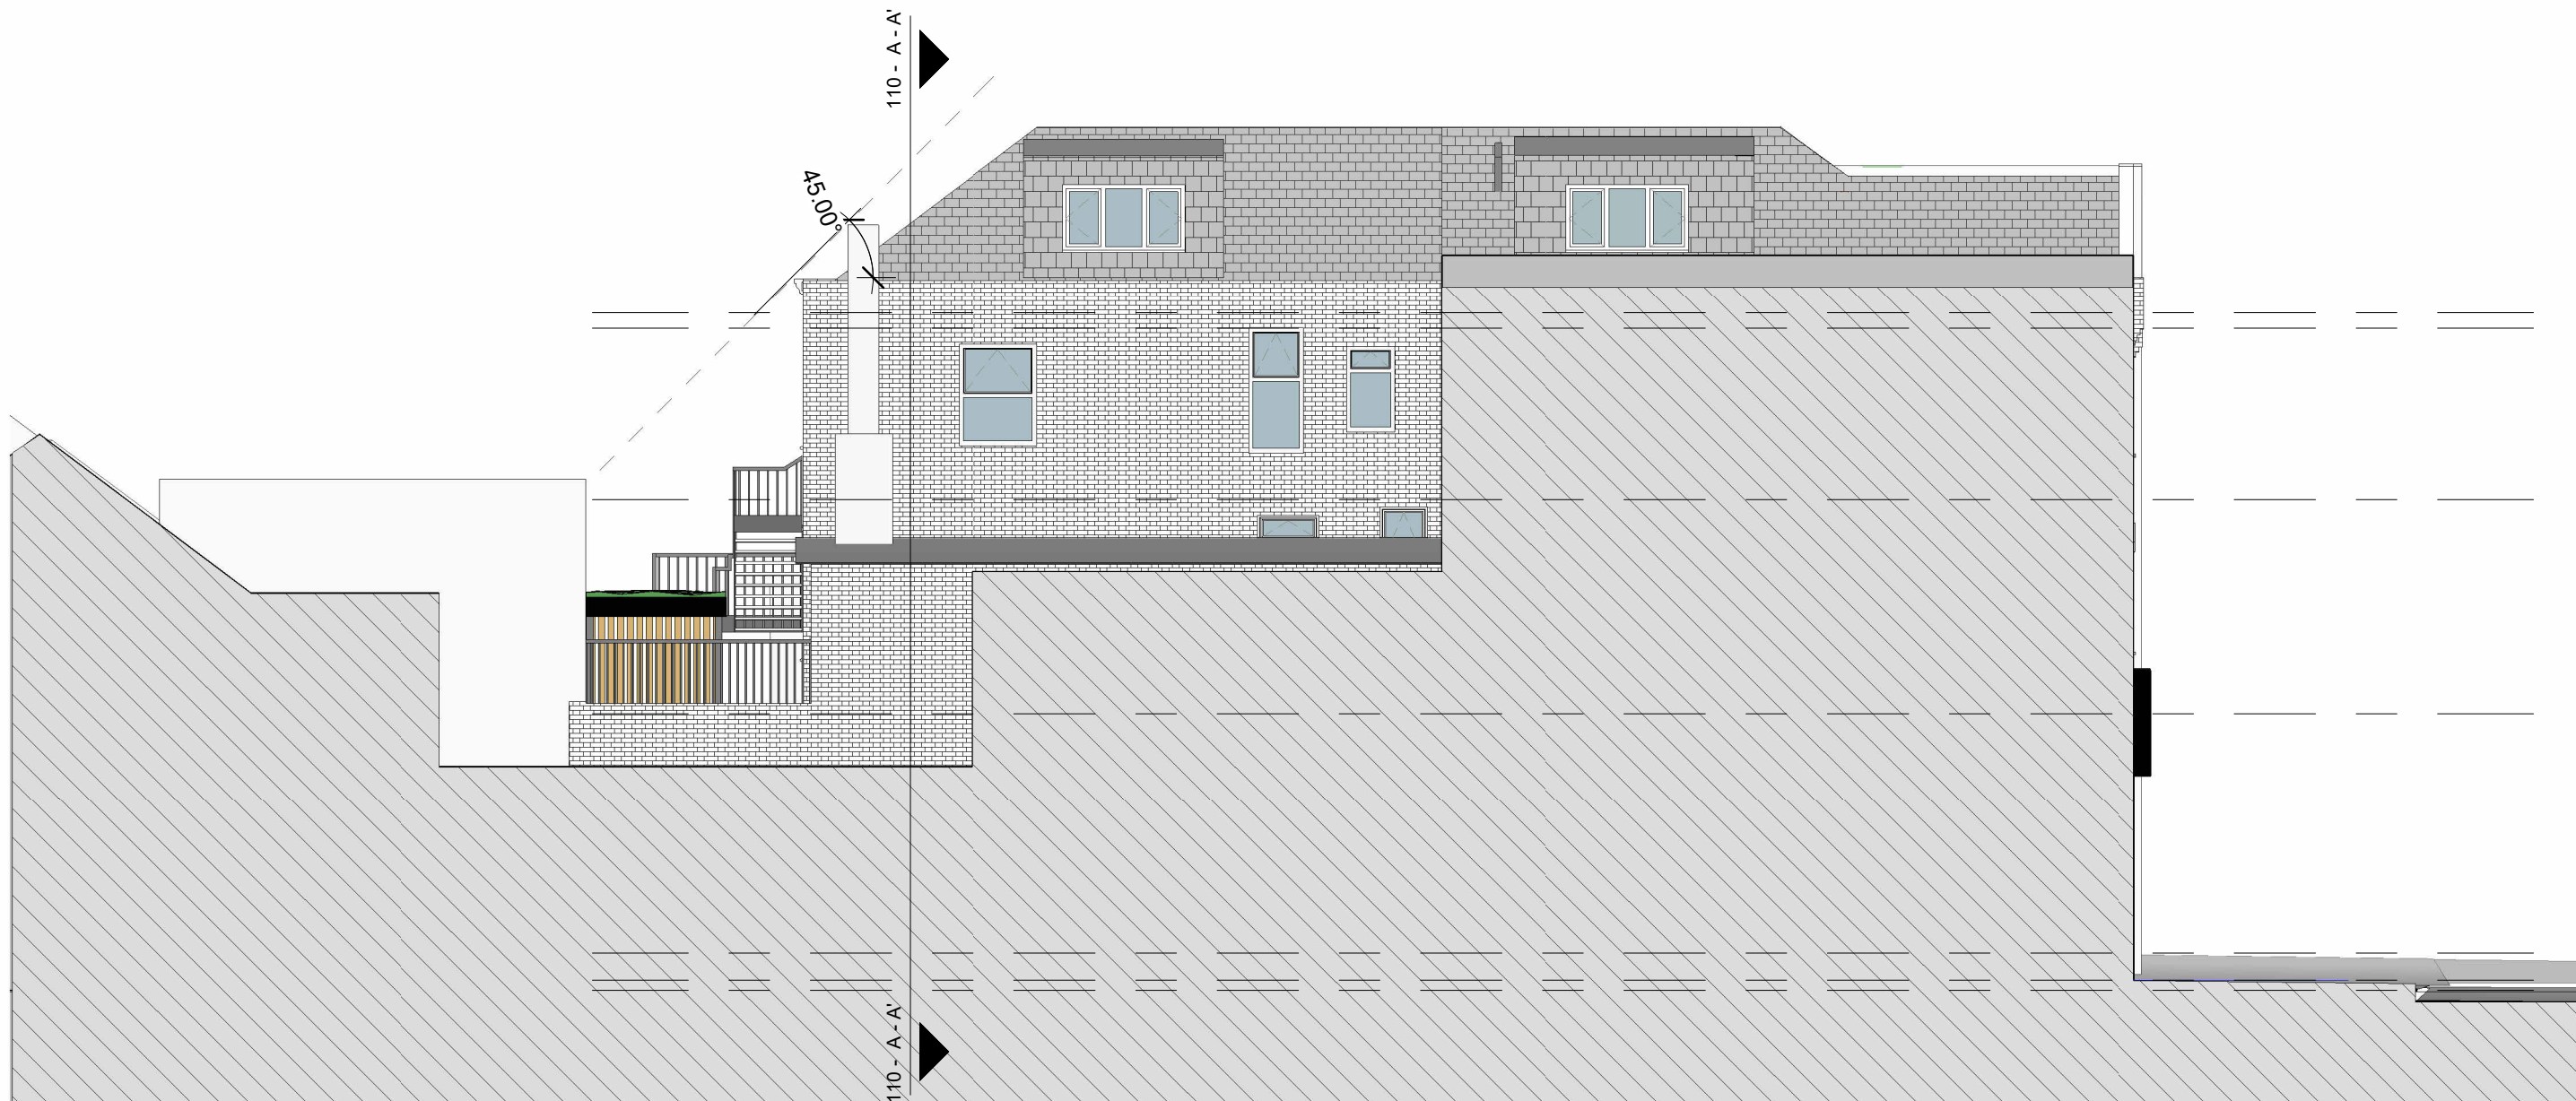

09-South Elevation

1 : 100
1 0 1 2 3 4 5
SCALE 1:100 m




109-South Elevation

1 : 100
1 0 1 2 3 4 5
SCALE 1:100 m



10 - Section A-A'

1 : 100
1 0 1 2 3 4 5
SCALE 1:100 m

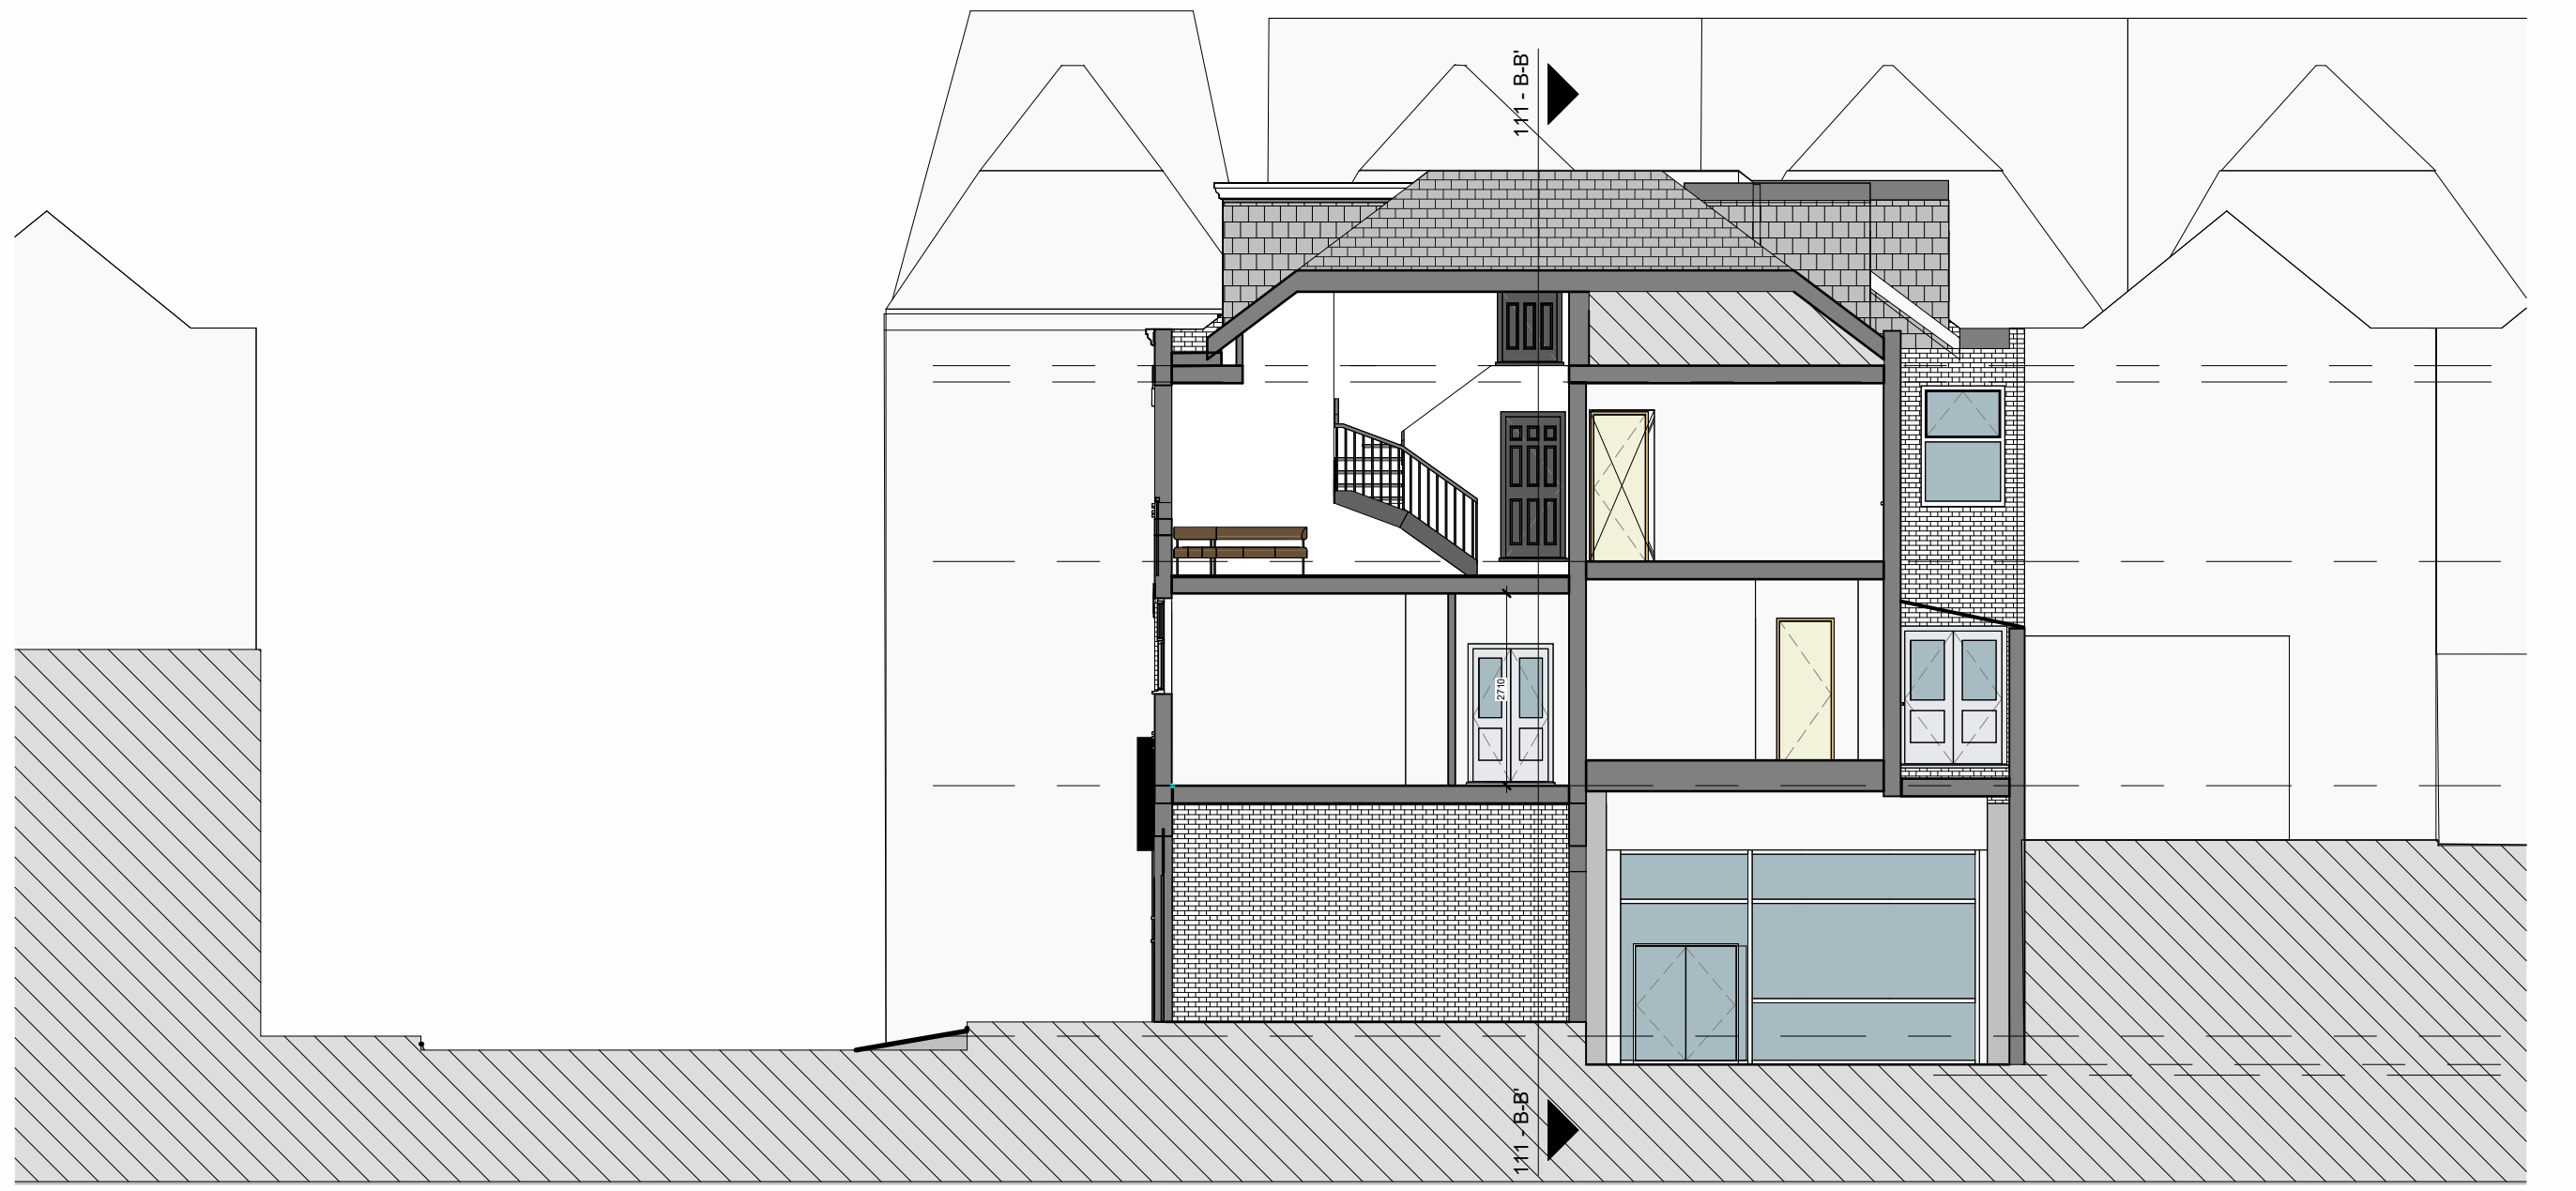

110 - Section AA

1 : 100
1 0 1 2 3 4 5
SCALE 1:100 m