




06-Front Elevation

1 : 100


1 0 1 2 3 4 5
SCALE 1:100 m

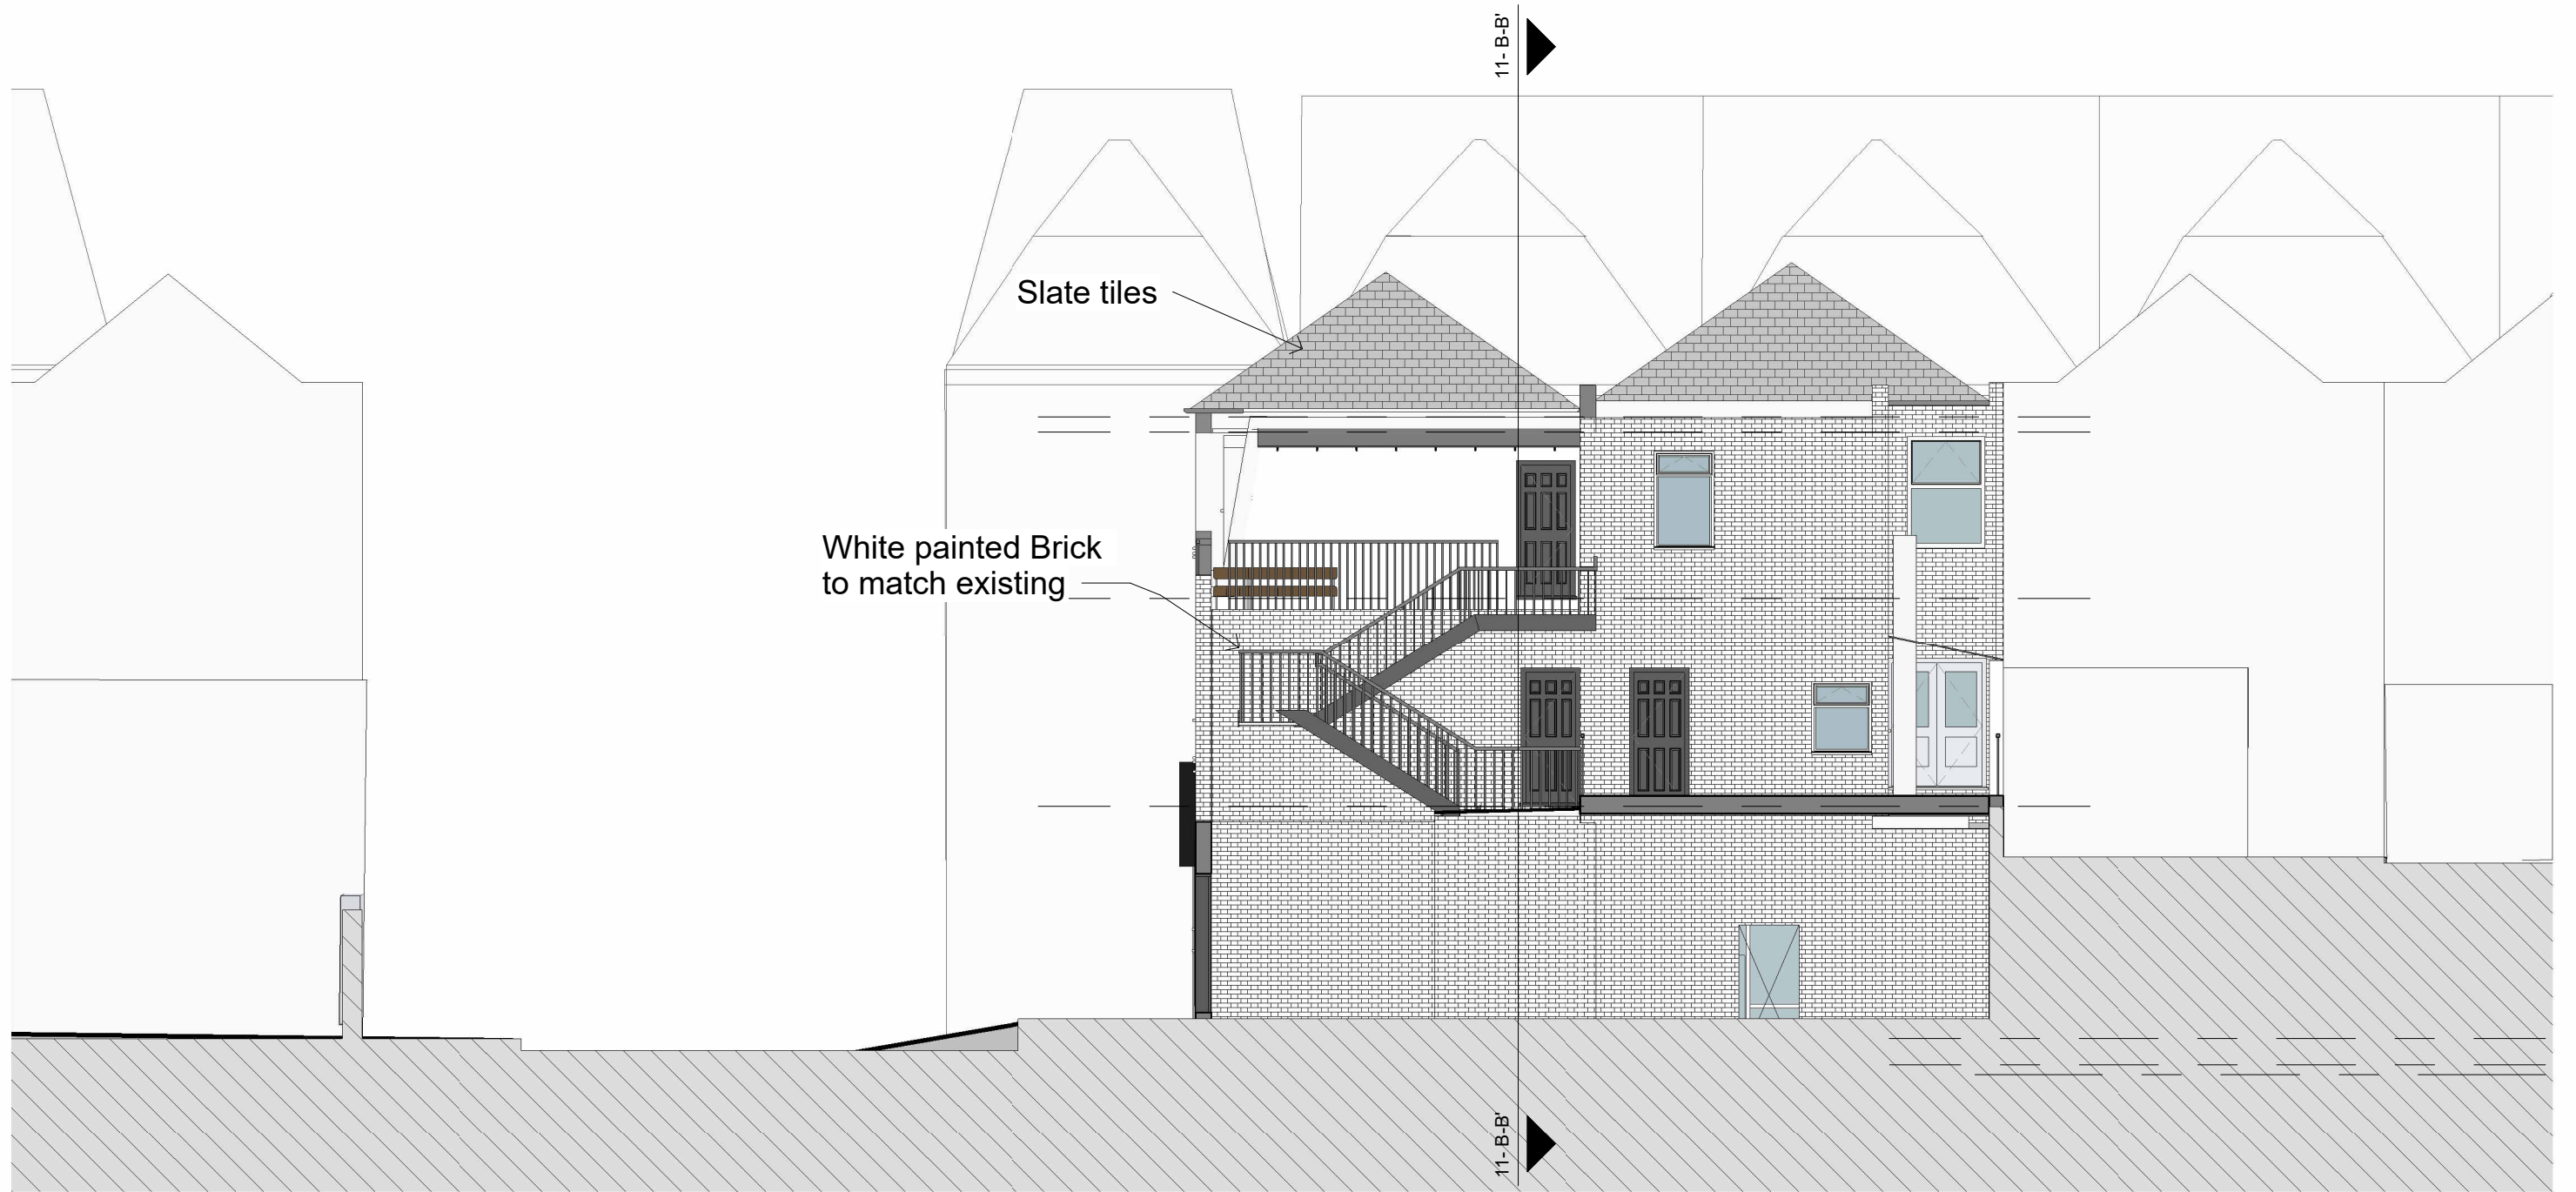

08-Rear Elevation

1 : 100


1 0 1 2 3 4 5
SCALE 1:100 m

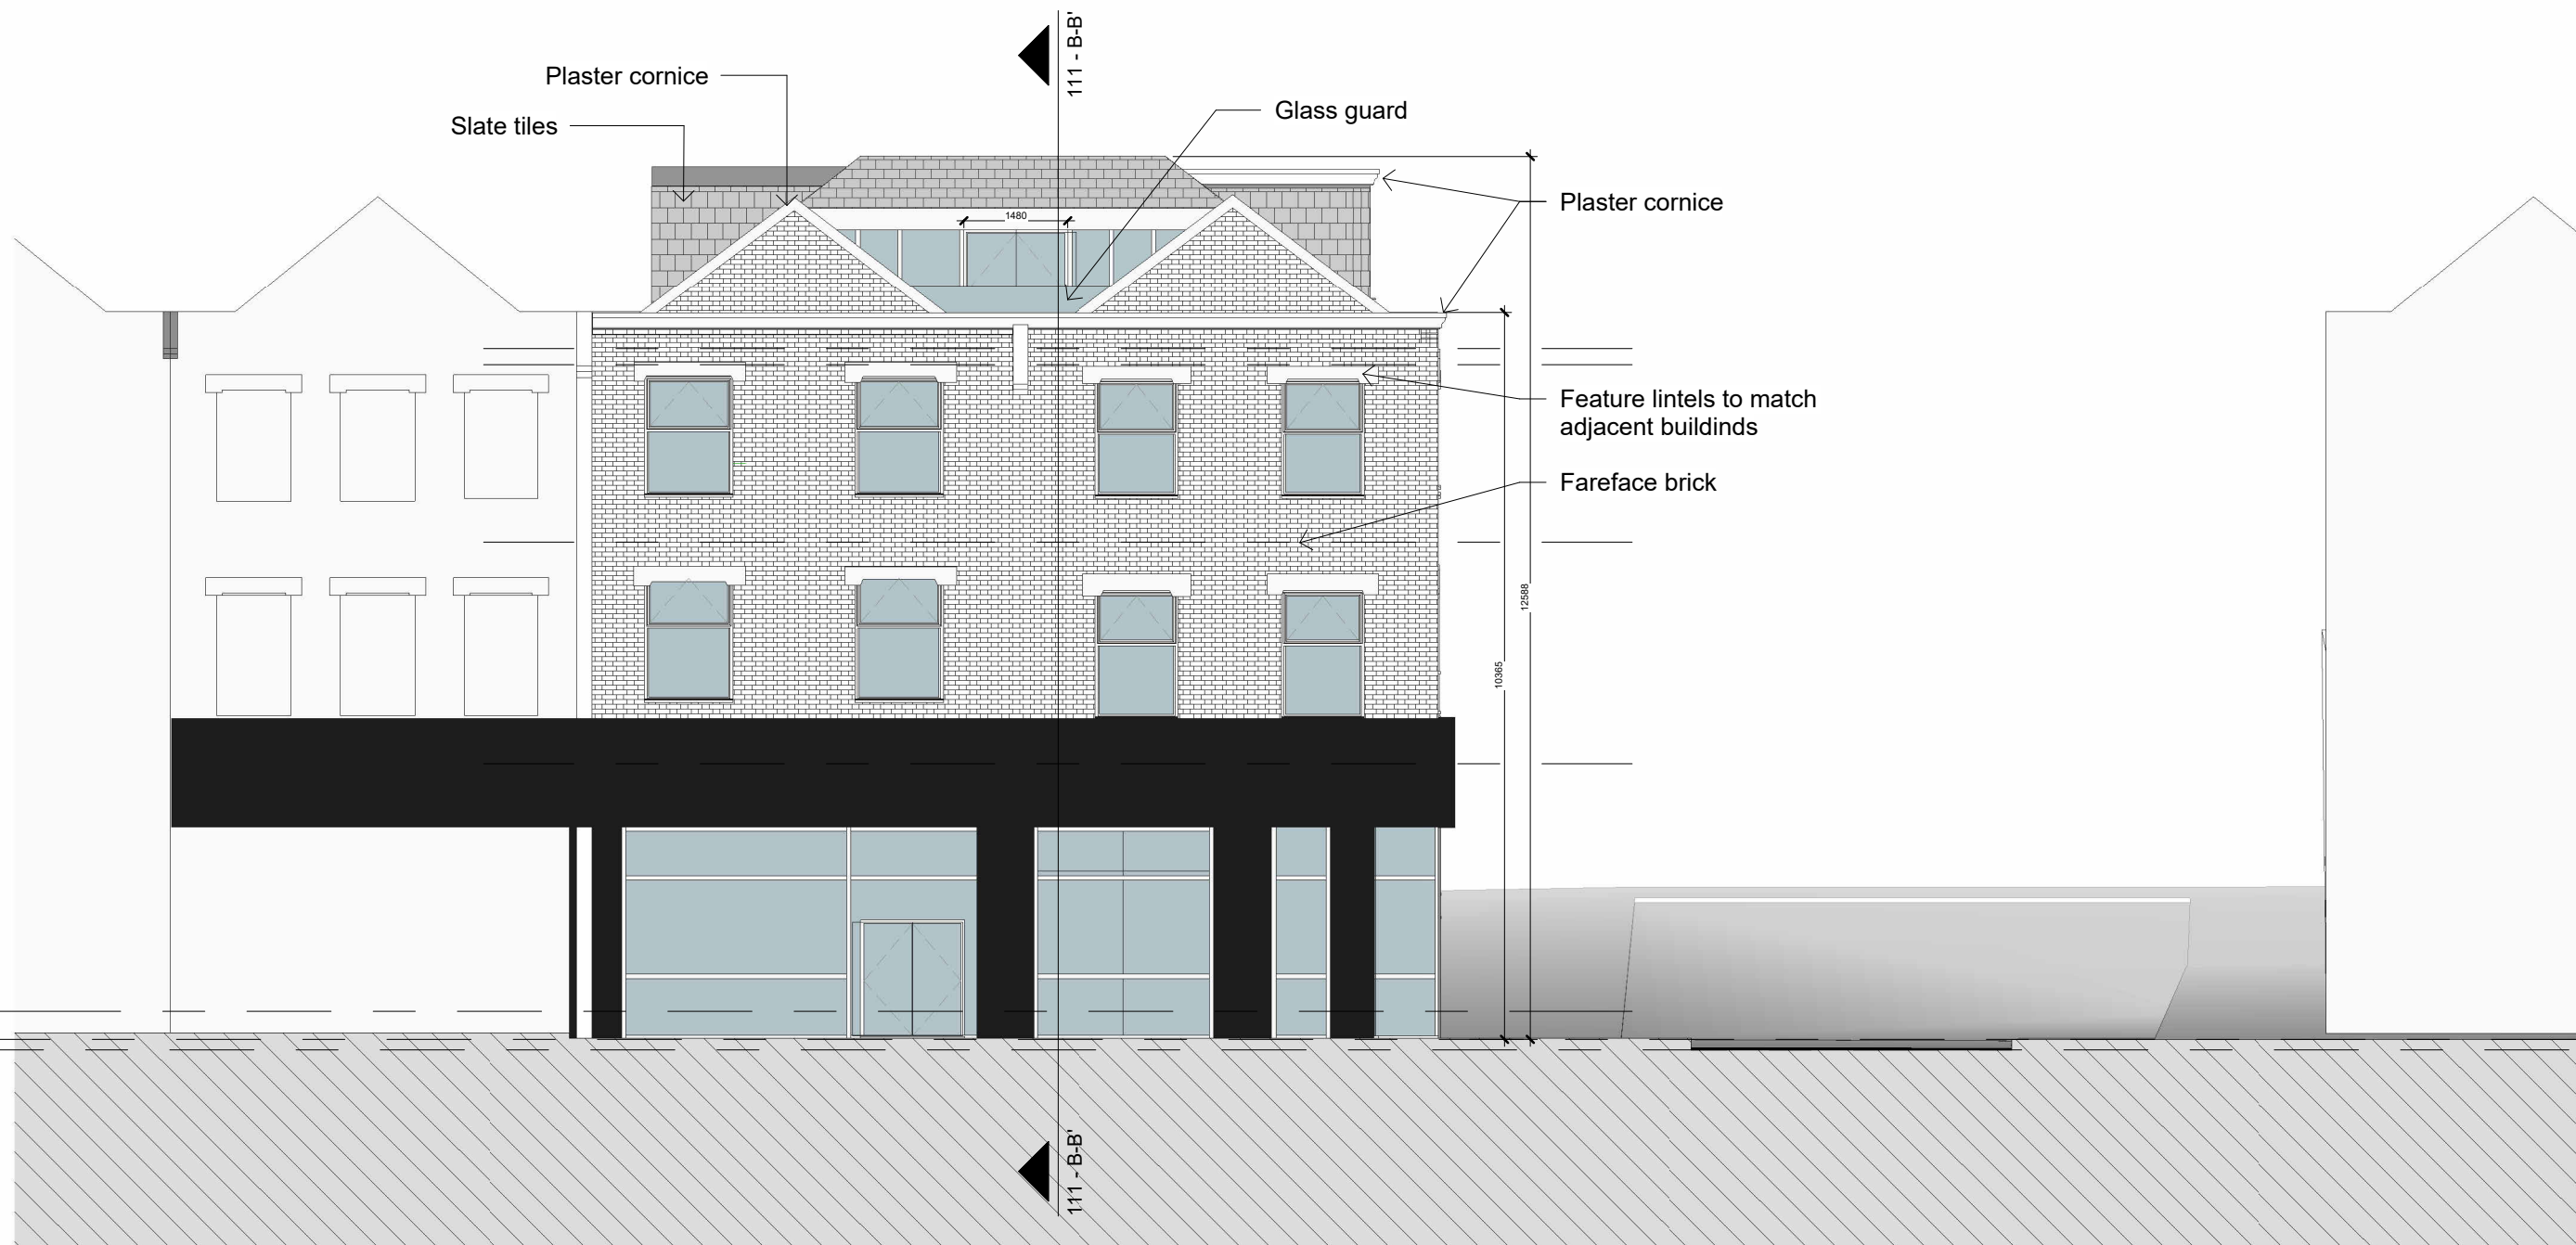

107-FrontElevation

1 : 100

1 0 1 2 3 4 5
SCALE 1:100 m

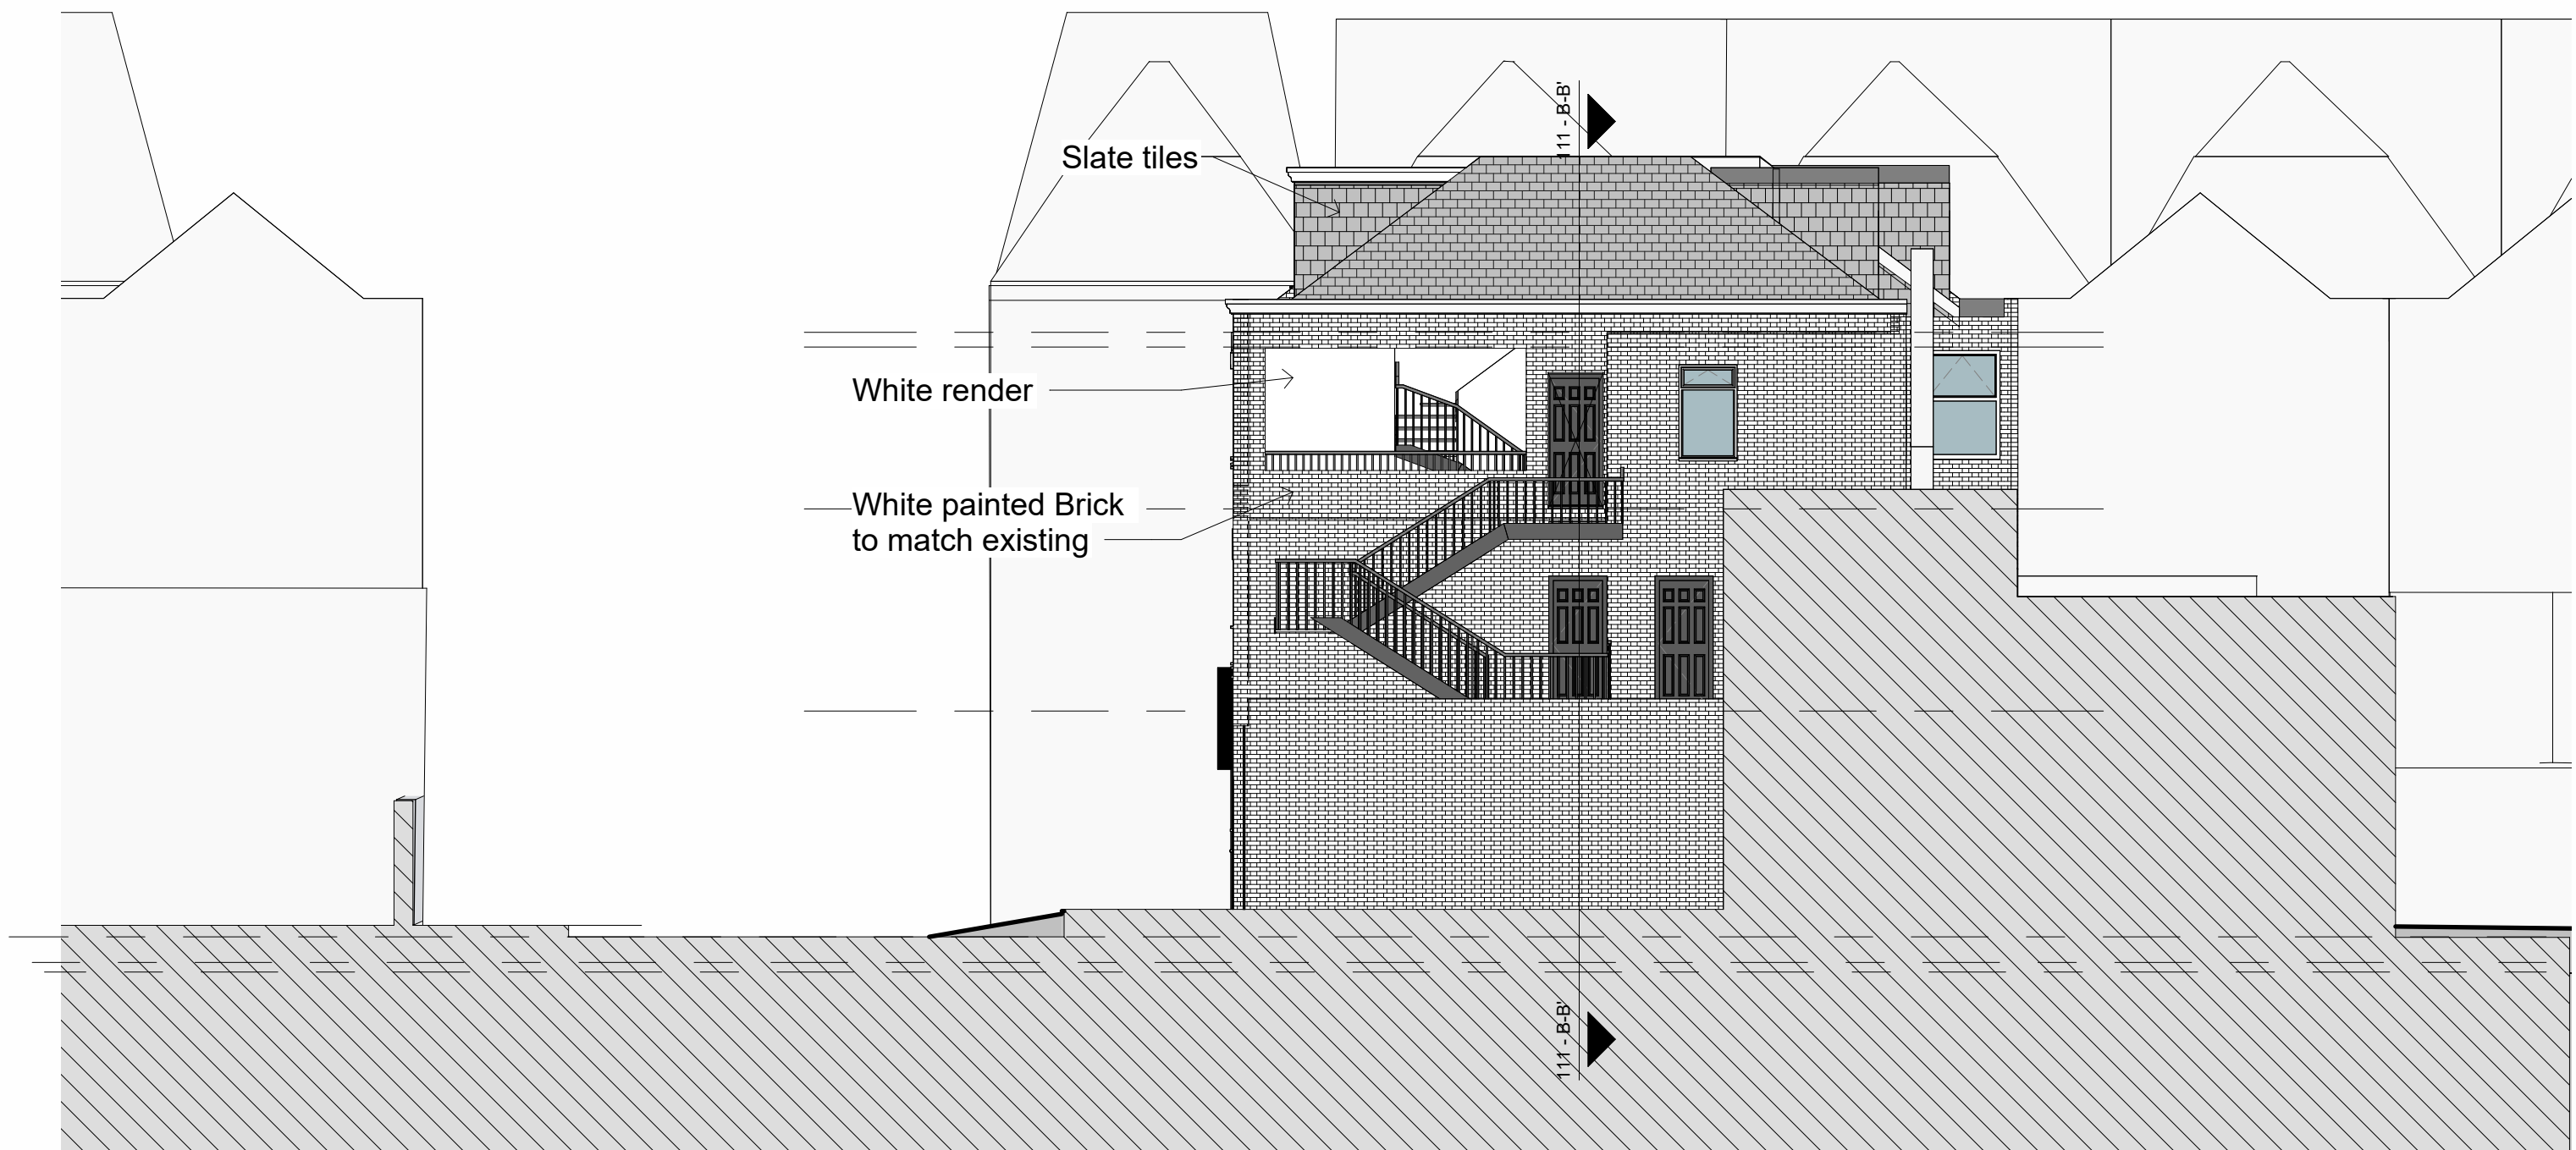

108-Rear elevation

1 : 100

1 0 1 2 3 4 5
SCALE 1:100 m



247 Philip Lane N15 4AE
TEL: 07884537345

© 2024 RJF Architecture
All rights reserved. No part of this publication may be reproduced, stored in a retrieval system, or transmitted, in any form or by any means, electronic, mechanical, photocopying, recording, or by any information storage or retrieval system, without prior written permission from RJF Architecture.

Project name
New raised roof with dormers to accommodate new 3 bedroom flat (4 occupants). Alterations to flat 487B to facilitate access.

Address
485-487 Green Lanes N4 1AJ

Drawn by
Author

Checked by
Checker

Scale (8 A1)
1 : 100

Date
23/01/24

Title
Front and Rear Elevations - Existing and Proposed

Client
Mr. Mashru

DRAWING NUMBER
A-RJF-2064-102

REV