




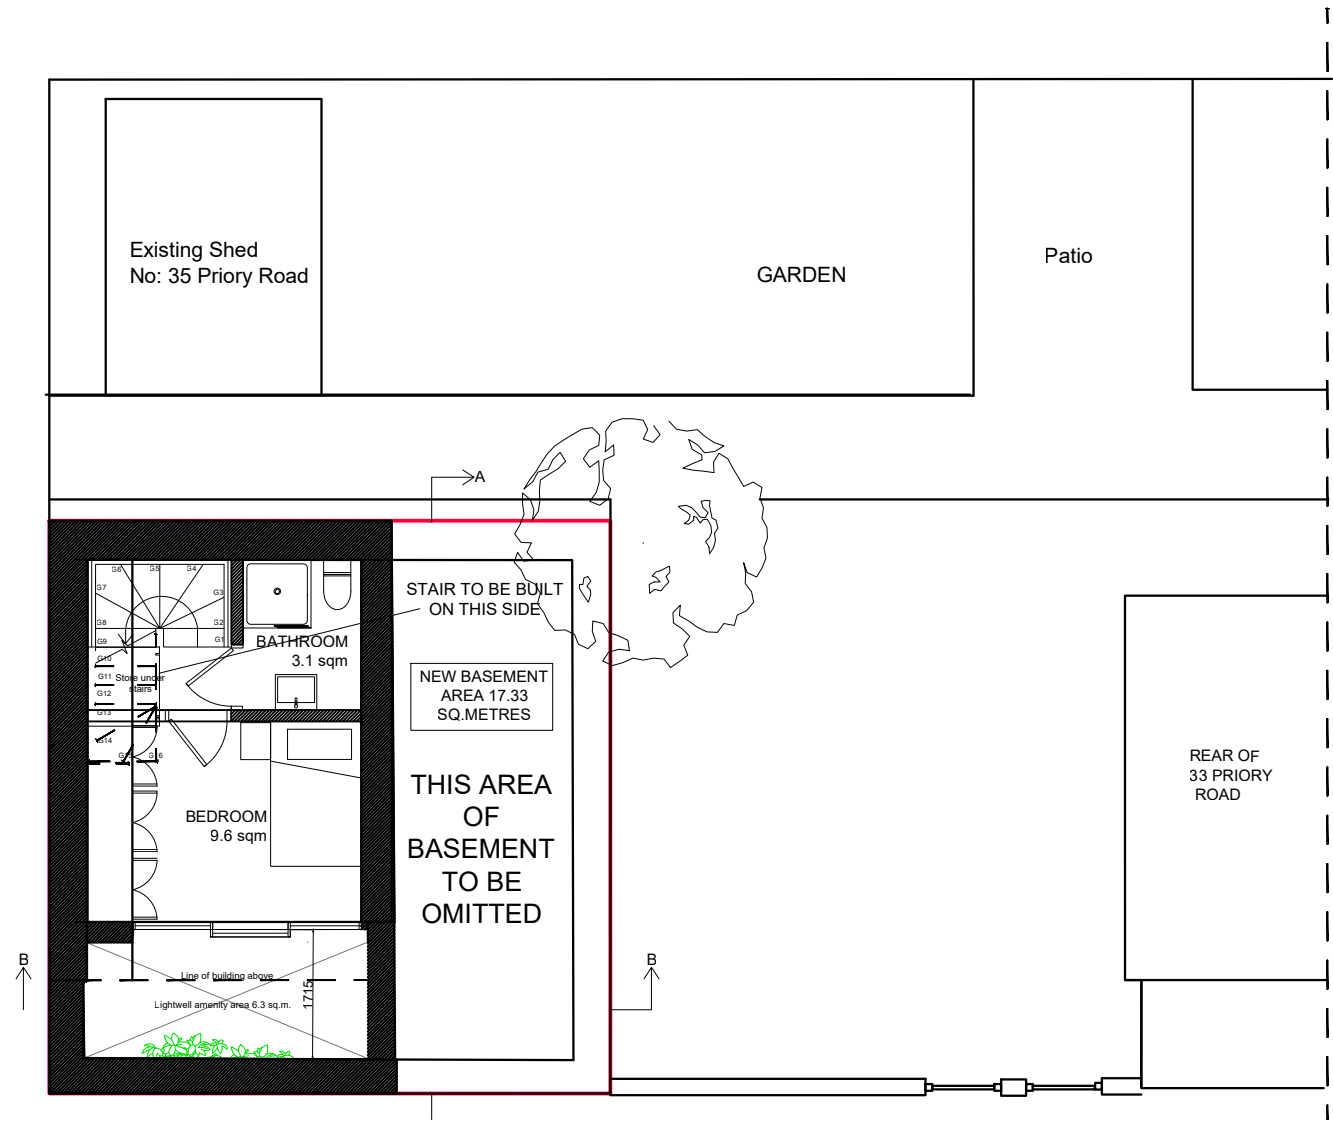

PROPOSED BASEMENT PLAN

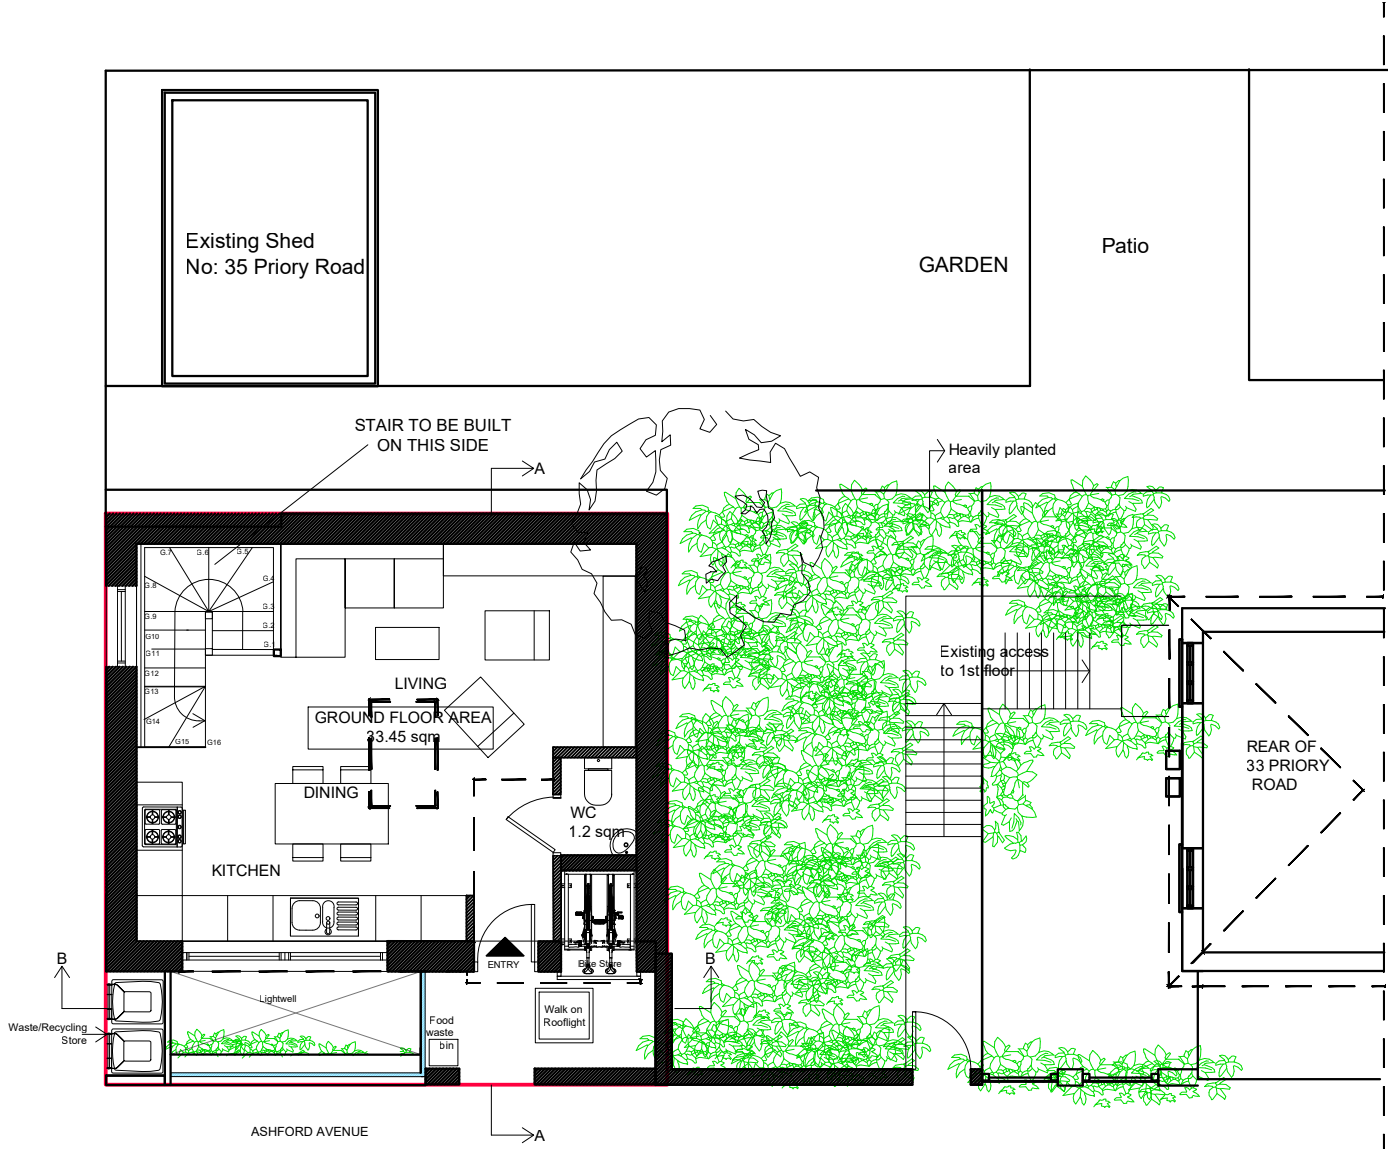

PROPOSED GROUND FLOOR PLAN

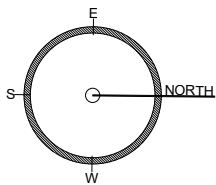

COMBINED AREA OF BOTH FLOORS
50.78 SQ. METRES
ALLOWS FOR A 1 PERSON SINGLE
BEDROOM HOUSE ON TWO LEVELS

A3 SHEET

				LOREN DESIGN LTD ARCHITECTS 30 VALLANCE ROAD, LONDON, N22 7UB MOB:07932724180 <i>email:richard@lorendesign.com</i>	PROJECT: SECTION 73 CHANGE TO REDEVELOPMENT OF GARAGES 33 PRIORY ROAD N8 8LP	DRAWN: RAL	DATE: 3RD APRIL 2024	
						CHECKED: -	SCALE: 1:100@A3	
						TITLE: PROPOSED BASEMENT AND GROUND FLOOR PLAN	SHEET OF: -	STATUS: PLANNING
Rev.	Date		By	CLIENT: NEIL BROCK	PROJECT NO: 1579/73/10		DRAWING NO. PL11	REV.