




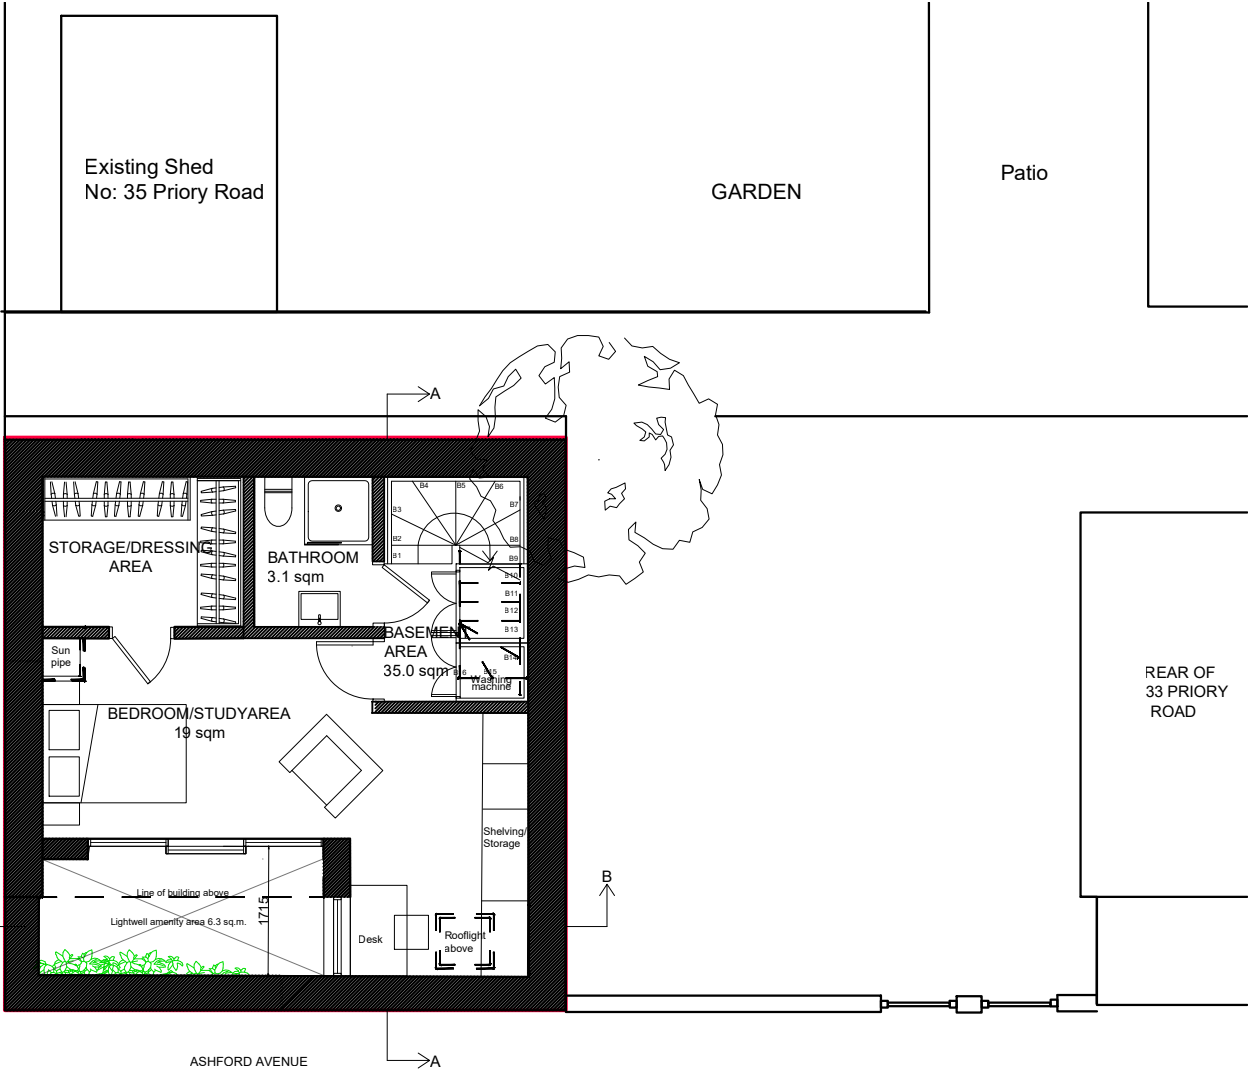

PROPOSED BASEMENT PLAN

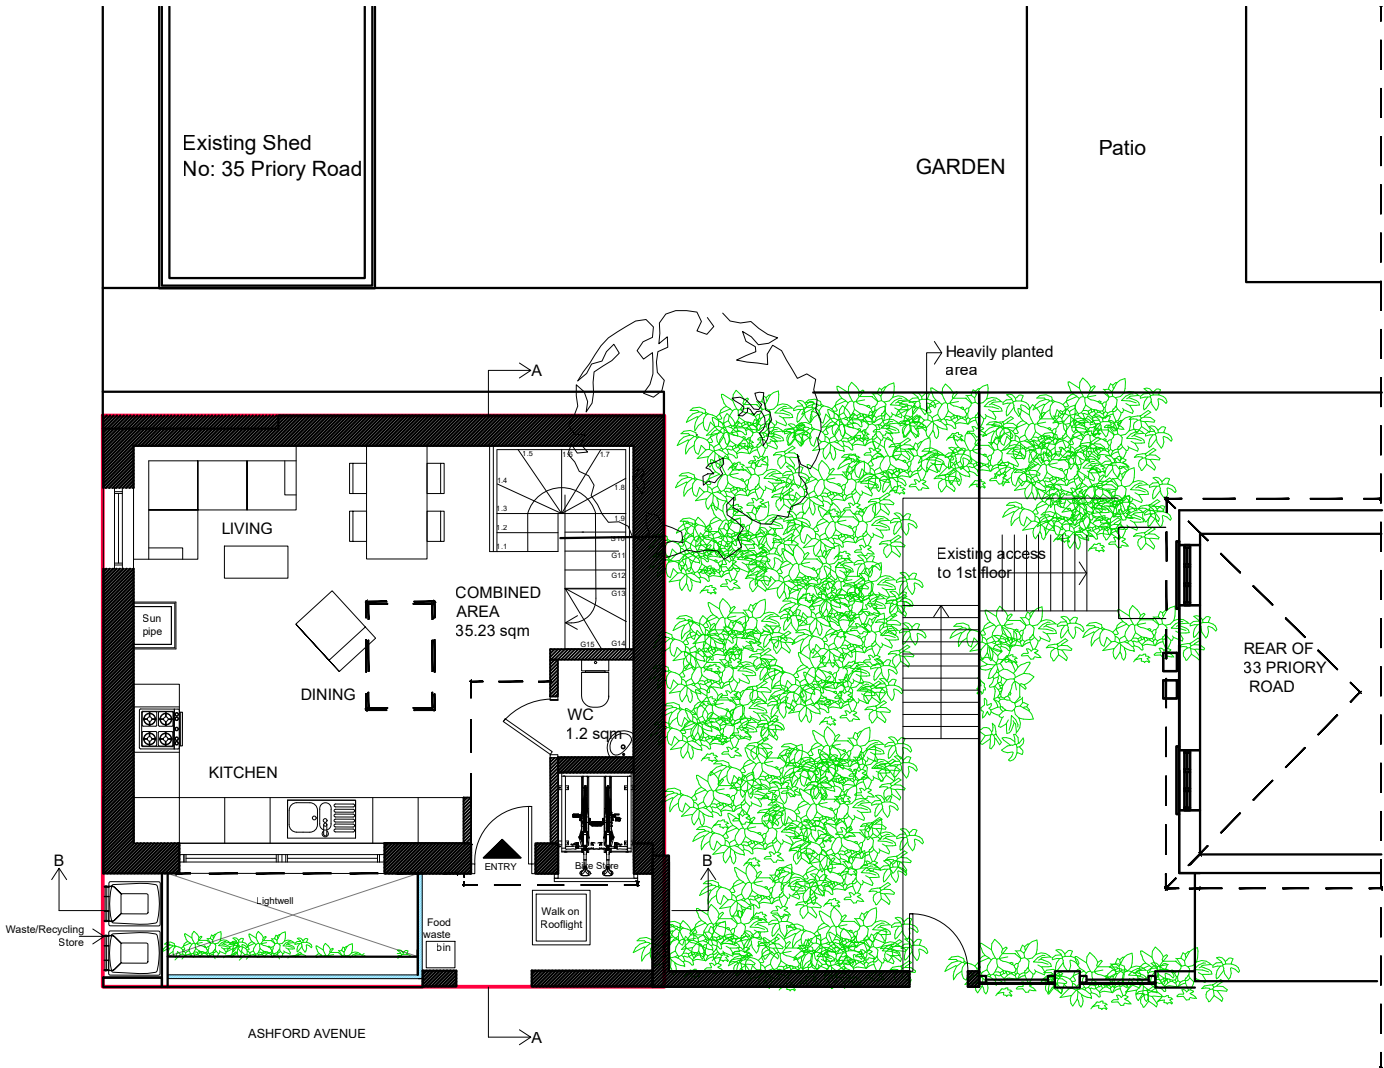

PROPOSED GROUND FLOOR PLAN

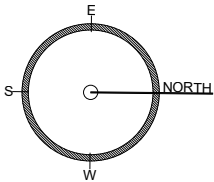

A3 SHEET

				LOREN DESIGN LTD ARCHITECTS 30 VALLANCE ROAD, LONDON, N22 7UB MOB:07932724180 email:richard@lorendesign.com	PROJECT: SECTION 73 CHANGE TO REDEVELOPMENT OF GARAGES 33 PRIORY ROAD N8 8LP TITLE: AS APPROVED BASEMENT AND GROUND FLOOR PLAN	DRAWN: RAL CHECKED: - SHEET OF: -	DATE: APRIL 2024 SCALE: 1:100@A3 STATUS: PLANNING
Rev.	Date		By			PROJECT NO: 1579/73/10	DRAWING NO. PL1 REV.