


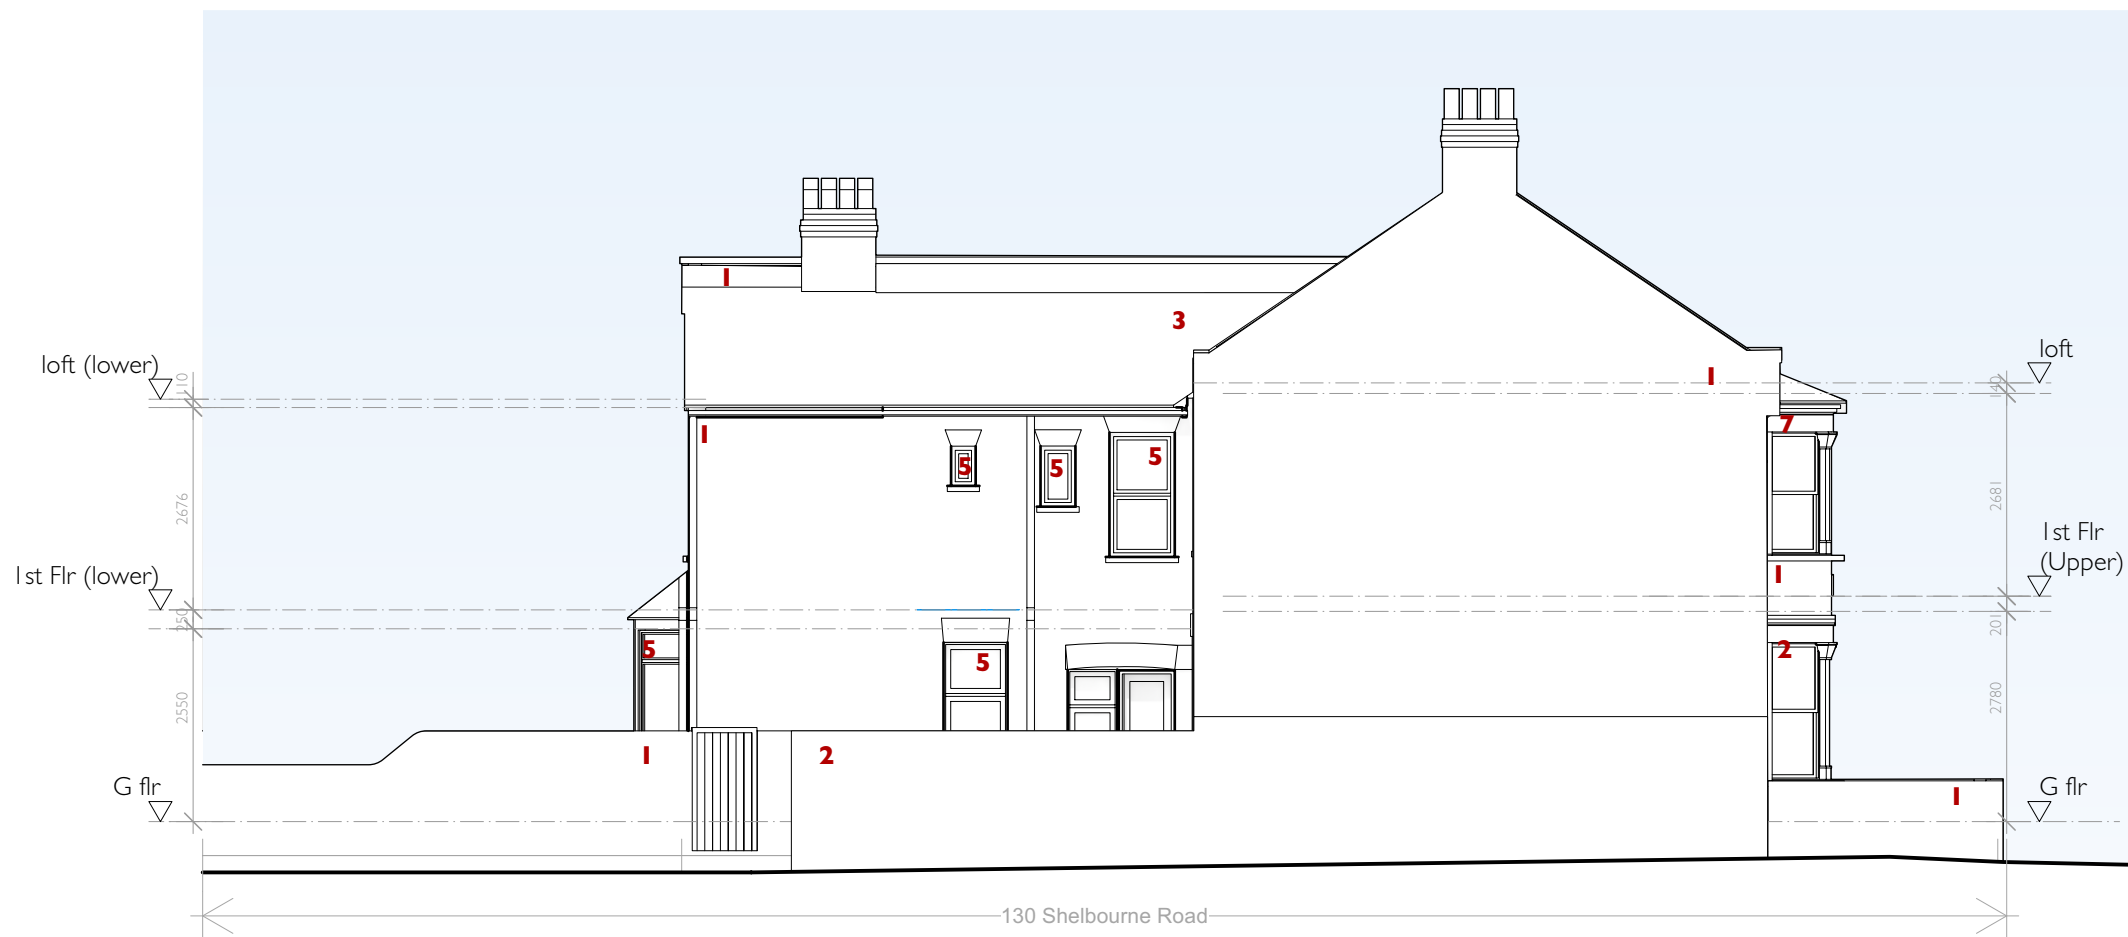

Existing south elevation - Glendish Road




Existing east elevation - Shelbourne Road



Existing Section AA

- Materials**
- 1 - existing london stock brick walls
 - 2 - painted cement render plinth
 - 3 - slate roof
 - 4 - UPVC Sash windows
 - 5 - UPVC casement windows
 - 6 - UPVC French doors
 - 7 - painted cast stone details
 - 8 - painted timber and glazed door

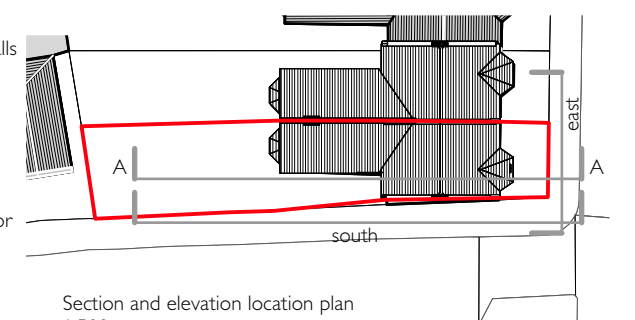

Rev P2 Planning Issue Date 05.04.2024

James Pooley
architecture

james@jamespooleyarchitecture.com 55 Goring Road N11 2BT
www.jamespooleyarchitecture.com 07881 585857

130 Shelbourne Road, London N17 9XY

Proposed Elevations and Sections I

scale: 1:100 @ A3 Date: APRIL 2024 Drawn by: JP

PRI-004

P2

PLANNING