




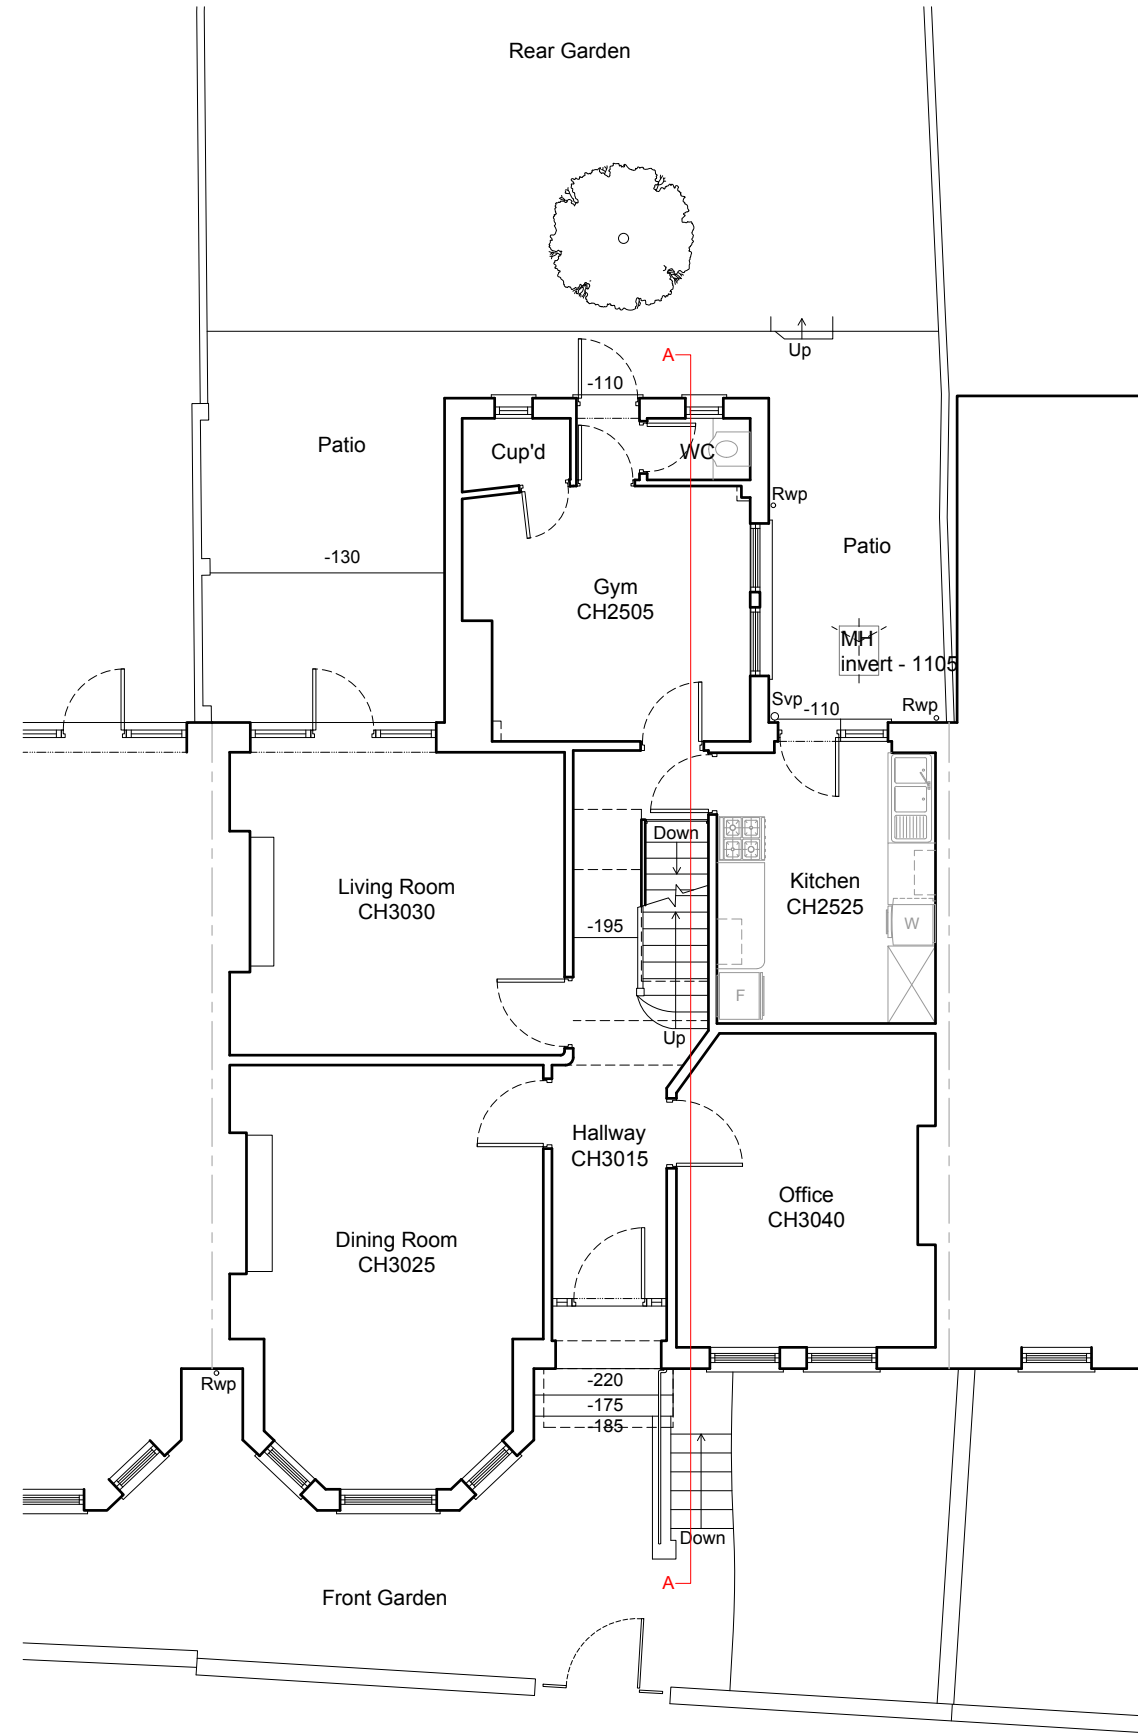


Ground Floor Plan
As Existing 1:100

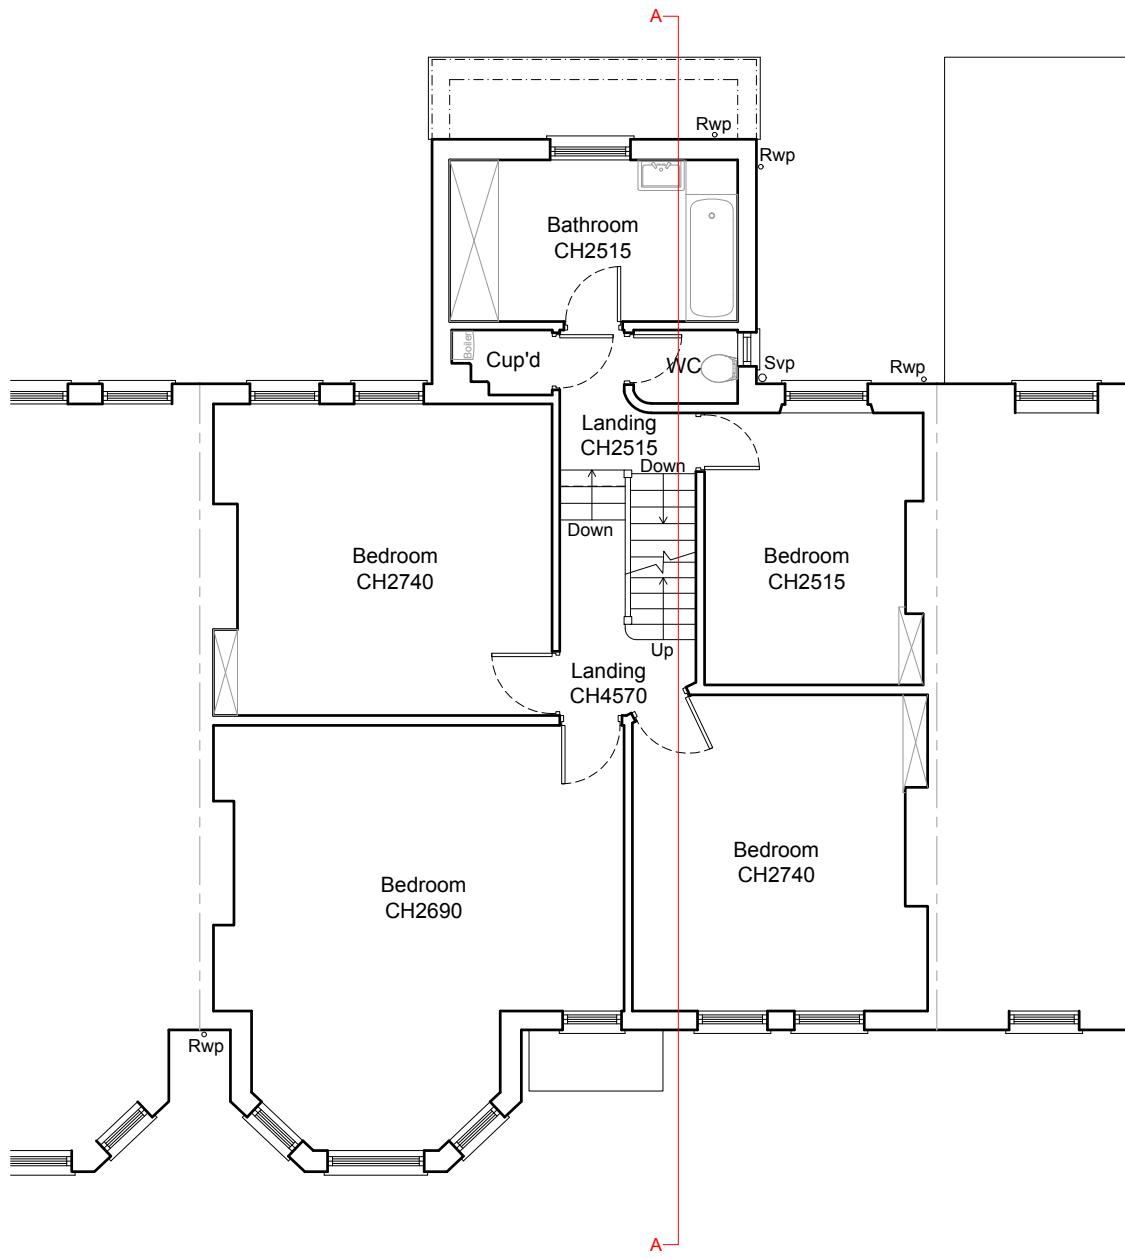

First Floor Plan
As Existing 1:100

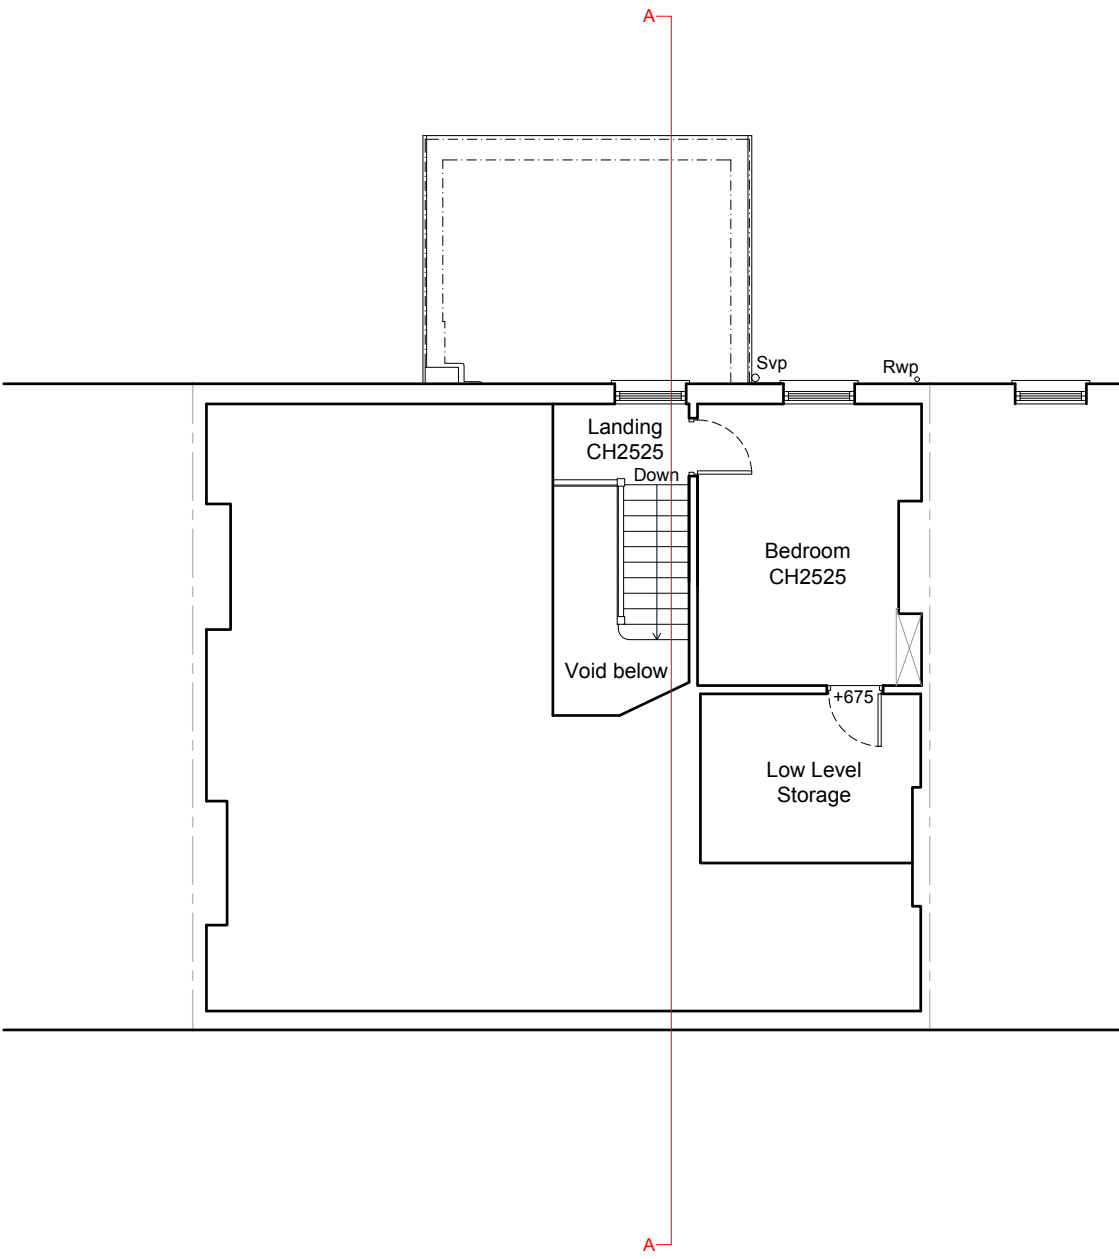

Second Floor Plan
As Existing 1:100

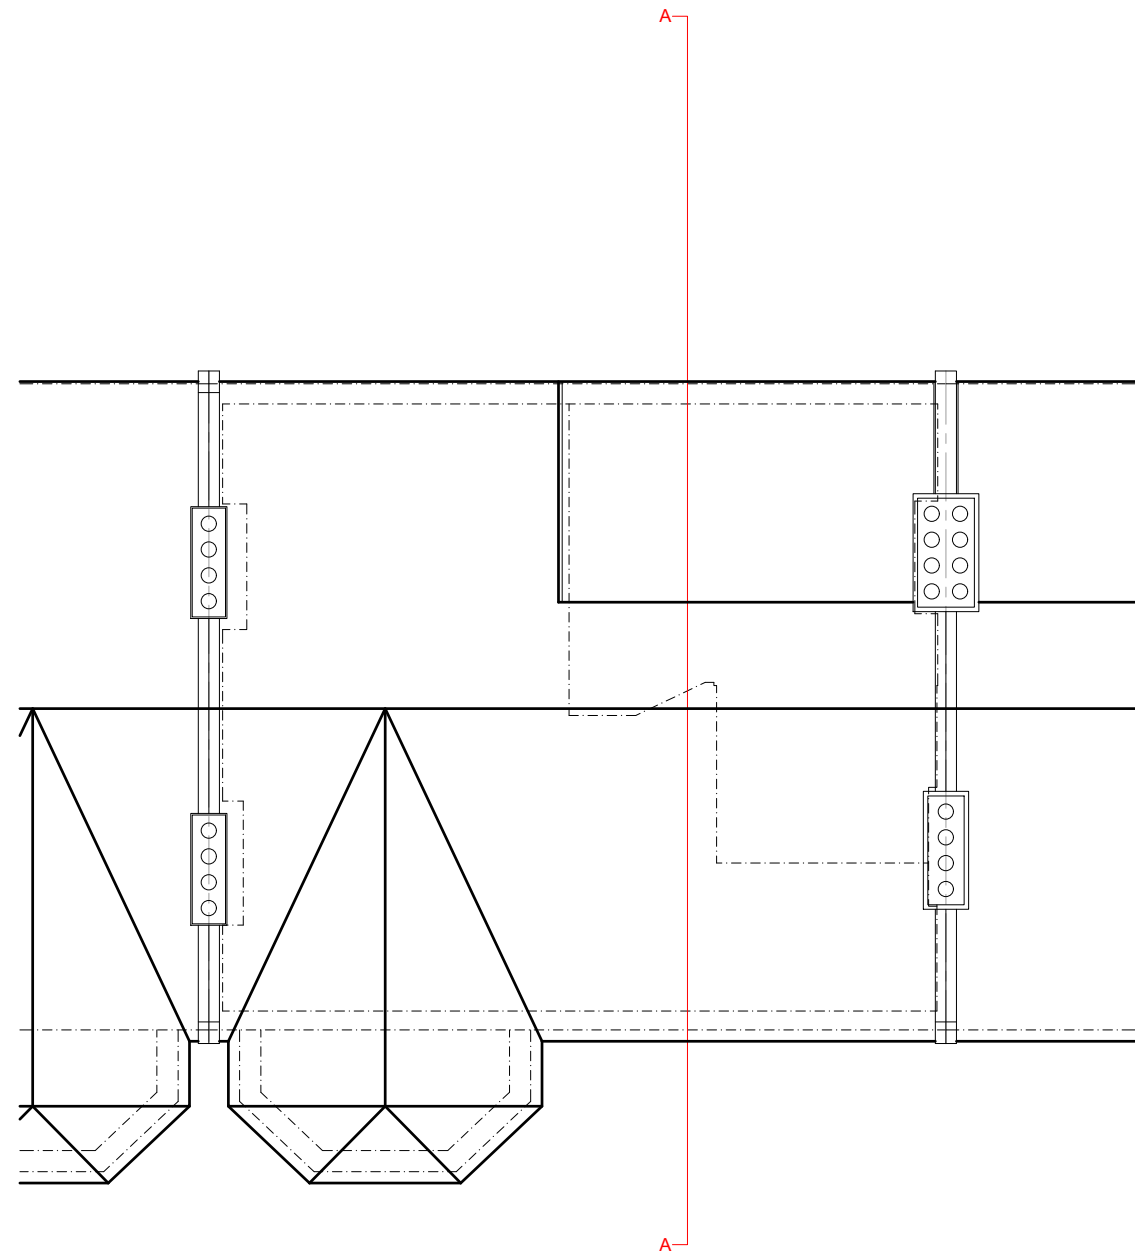


Roof Plan
As Existing 1:100




Front Elevation
As Existing 1:100



Rear Elevation
As Existing 1:100

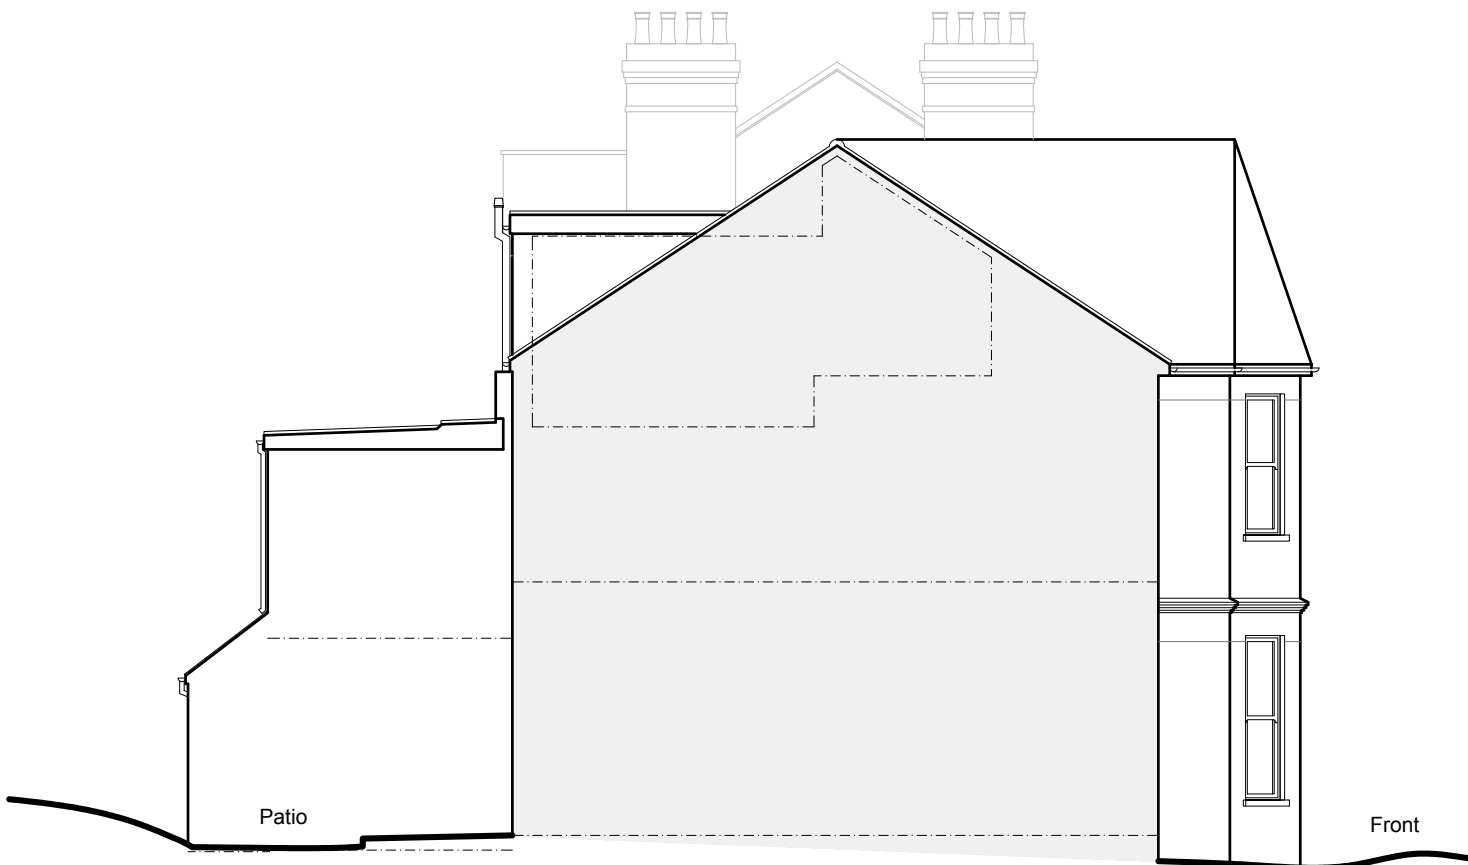


Side Elevation
As Existing 1:100

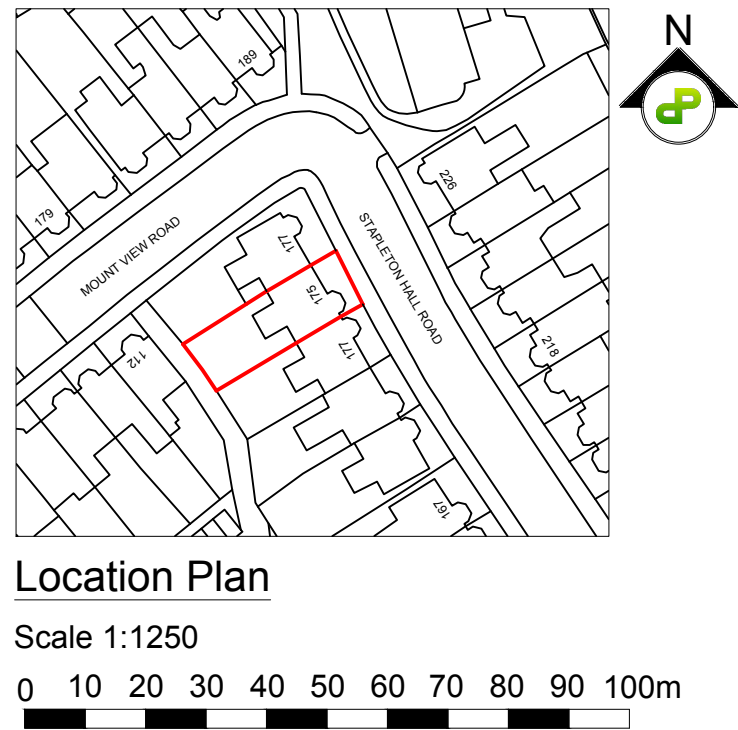


Location Plan

Scale 1:1250

0 10 20 30 40 50 60 70 80 90 100m

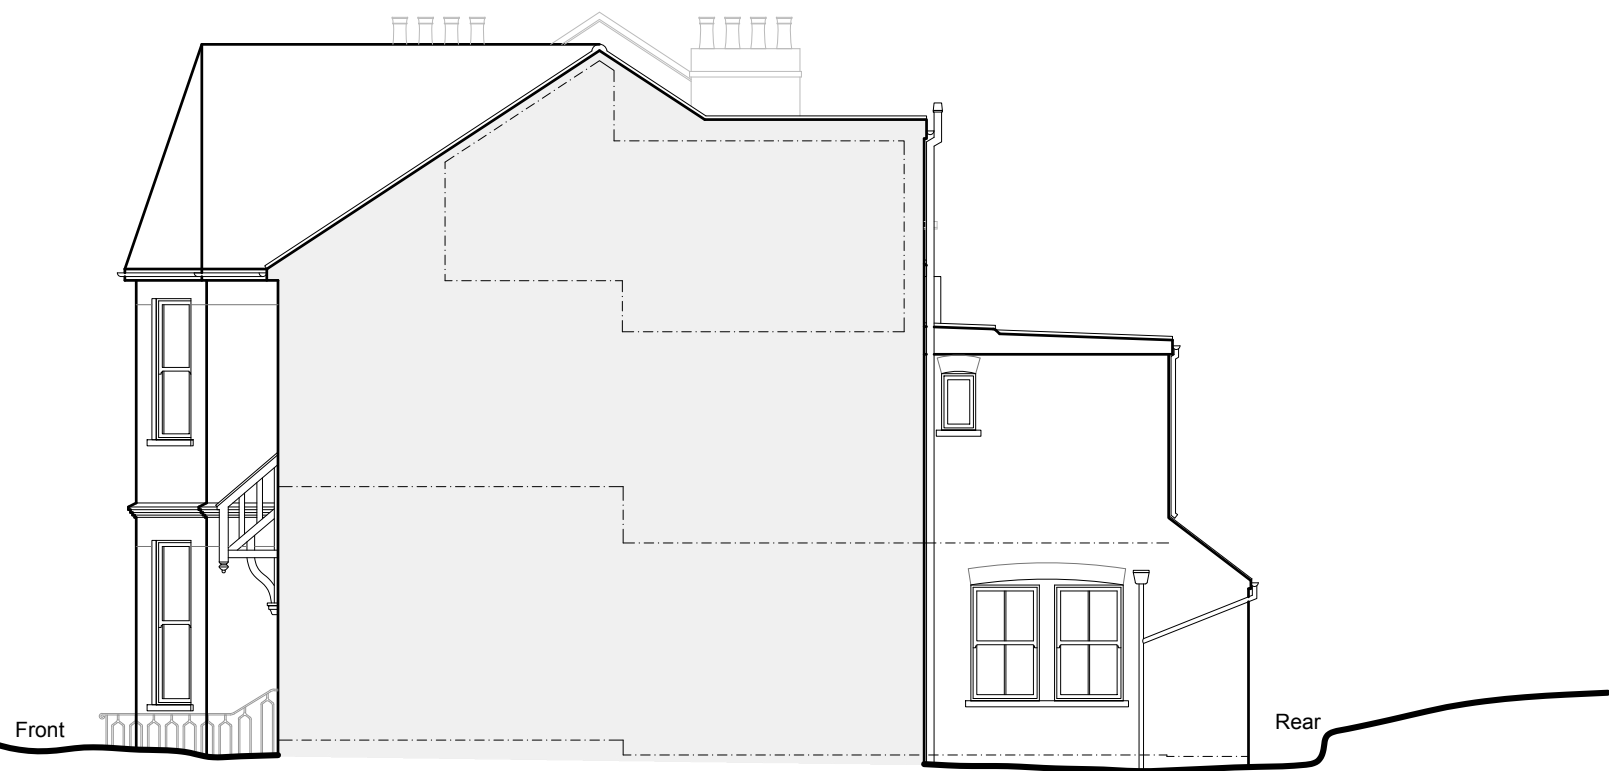

Side Elevation
As Existing 1:100

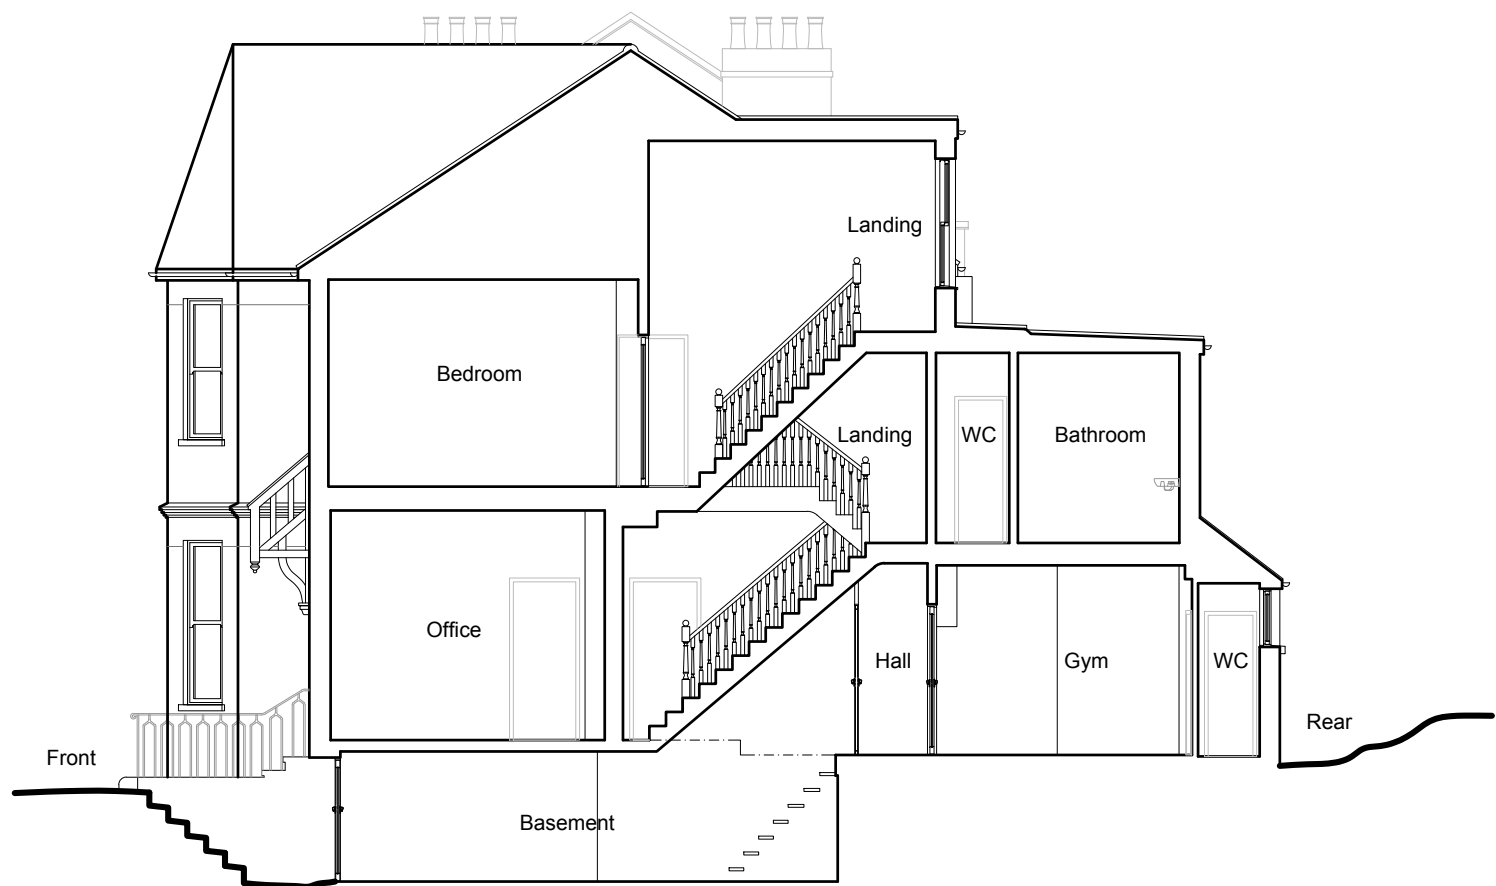

Section A-A
As Existing 1:100



Existing/Proposed Block Plan

Scale 1:500

0 10 20 30 40m

NOTES:

© COPYRIGHT DETAILED PLANNING LTD

All dimension should be checked on site prior to works commencing. Variations in squareness, depth of plaster etc. must be checked for. Where new walls are shown as aligned with existing walls, physical removal of brickwork and / or plaster to establish the actual position of the wall being attached to must be checked.


Any discrepancies should be reported in writing immediately.

When printing off PDF's, check that the drawings are printed to correct paper size and scale.

Documents should be used as to the drawing status described

Property owner to ensure that all aspects of the "party wall etc., act 1996" are complied with prior to any works commencing on site.

Client to be aware of CDM duties and appoint/act as appropriate.

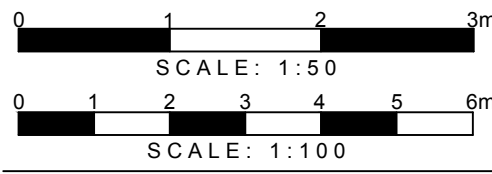

DETAILED PLANNING

GREENSIDE HOUSE
50 STATION ROAD
LONDON, N22 7DD

T 0208 1500 494
E INFO@DETAILED-PLANNING.CO.UK
WWW.DETAILED-PLANNING.CO.UK

SITE
175 Stapleton Hill Road, N4 4QS, London

DRAWING TITLE

Location Plan, Block Plan and Existing Drawings

DRAWINGS STATUS

Planning

SCALE DATE DRAWN CHECKED
As Noted @ A1 Apr. 2024 F.R.D.C. P.C.E.E.

DRAWING NO. 2363SHLH REVISION 0

NOTES:

© COPYRIGHT - DETAILED PLANNING LTD

All dimension should be checked on site prior to works commencing. Variations in equirectness, depth of plaster etc. must be checked for. Where new walls are shown as aligned with existing walls, physical removal of brickwork and / or plaster to establish the actual position of the wall being attached to must be checked.




Any discrepancies should be reported in writing immediately.

When printing off PDF's, check that the drawings are printed to correct paper size and scale.

Documents should be used as to the drawing status described

Property owner to ensure that all aspects of the "party wall etc., act 1997" are complied with prior to any works commencing on site.

Client to be aware of CDM duties and appoint as appropriate.

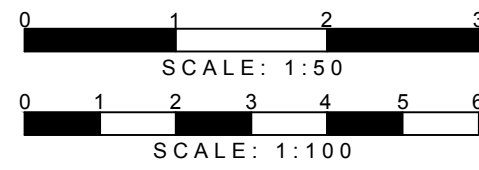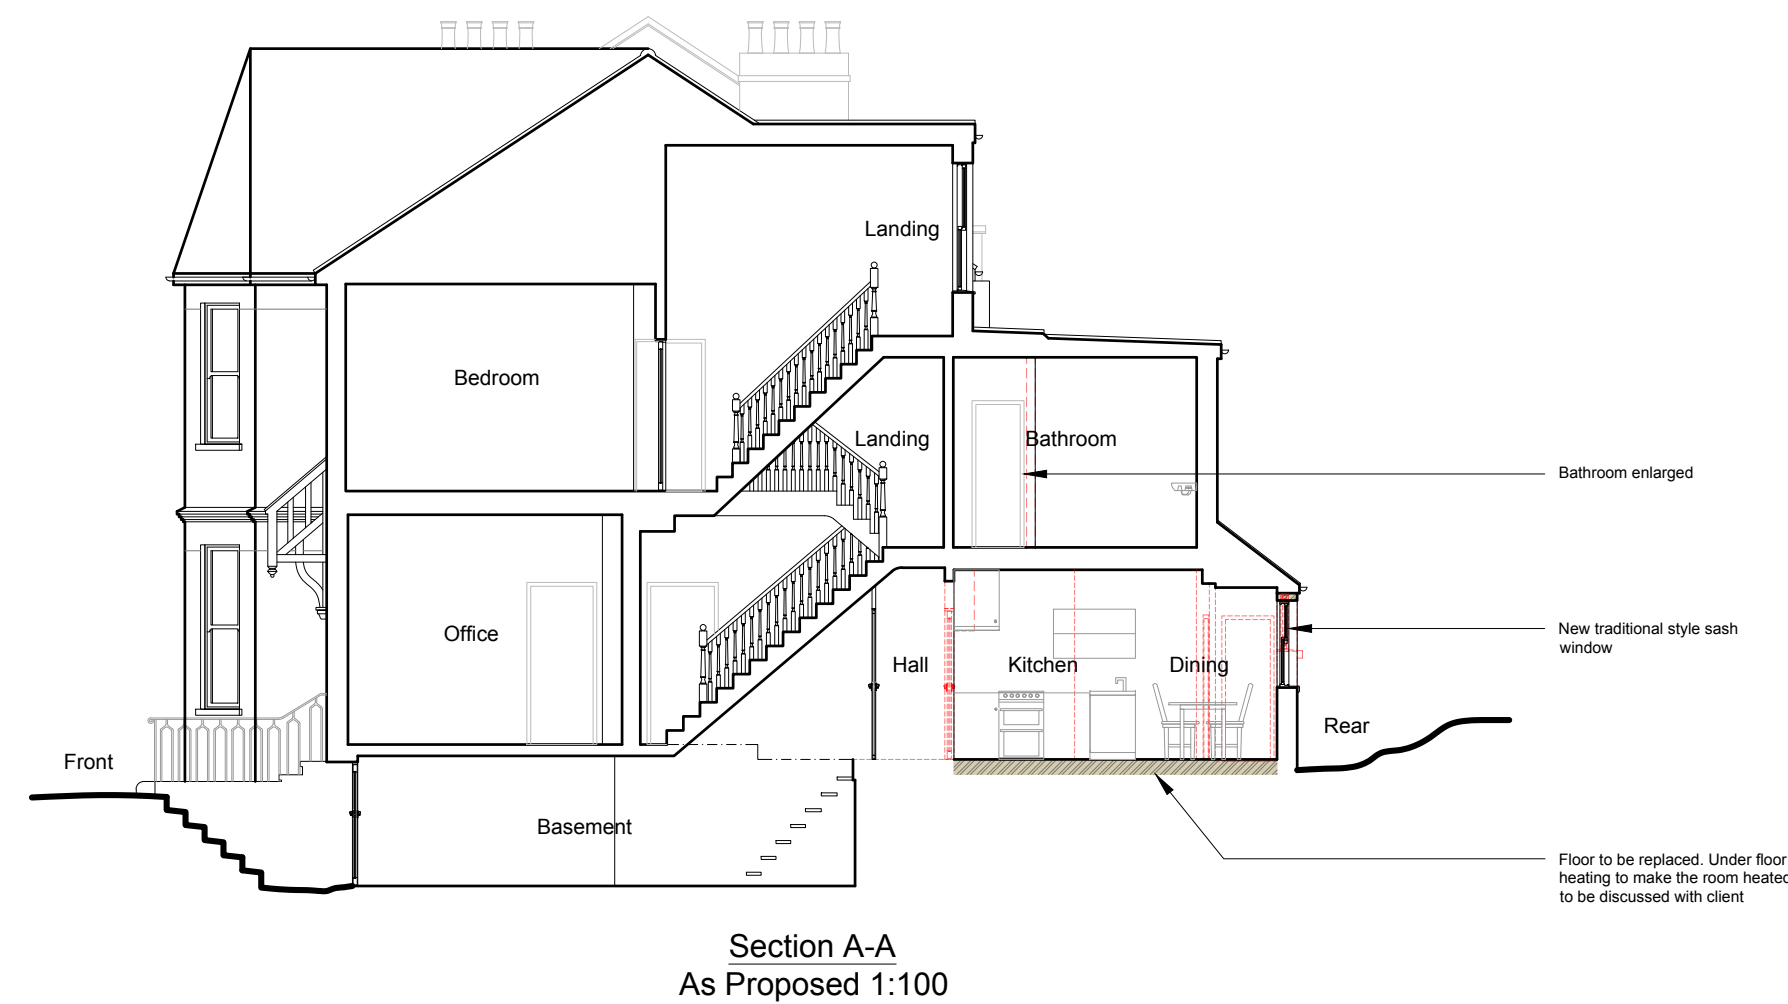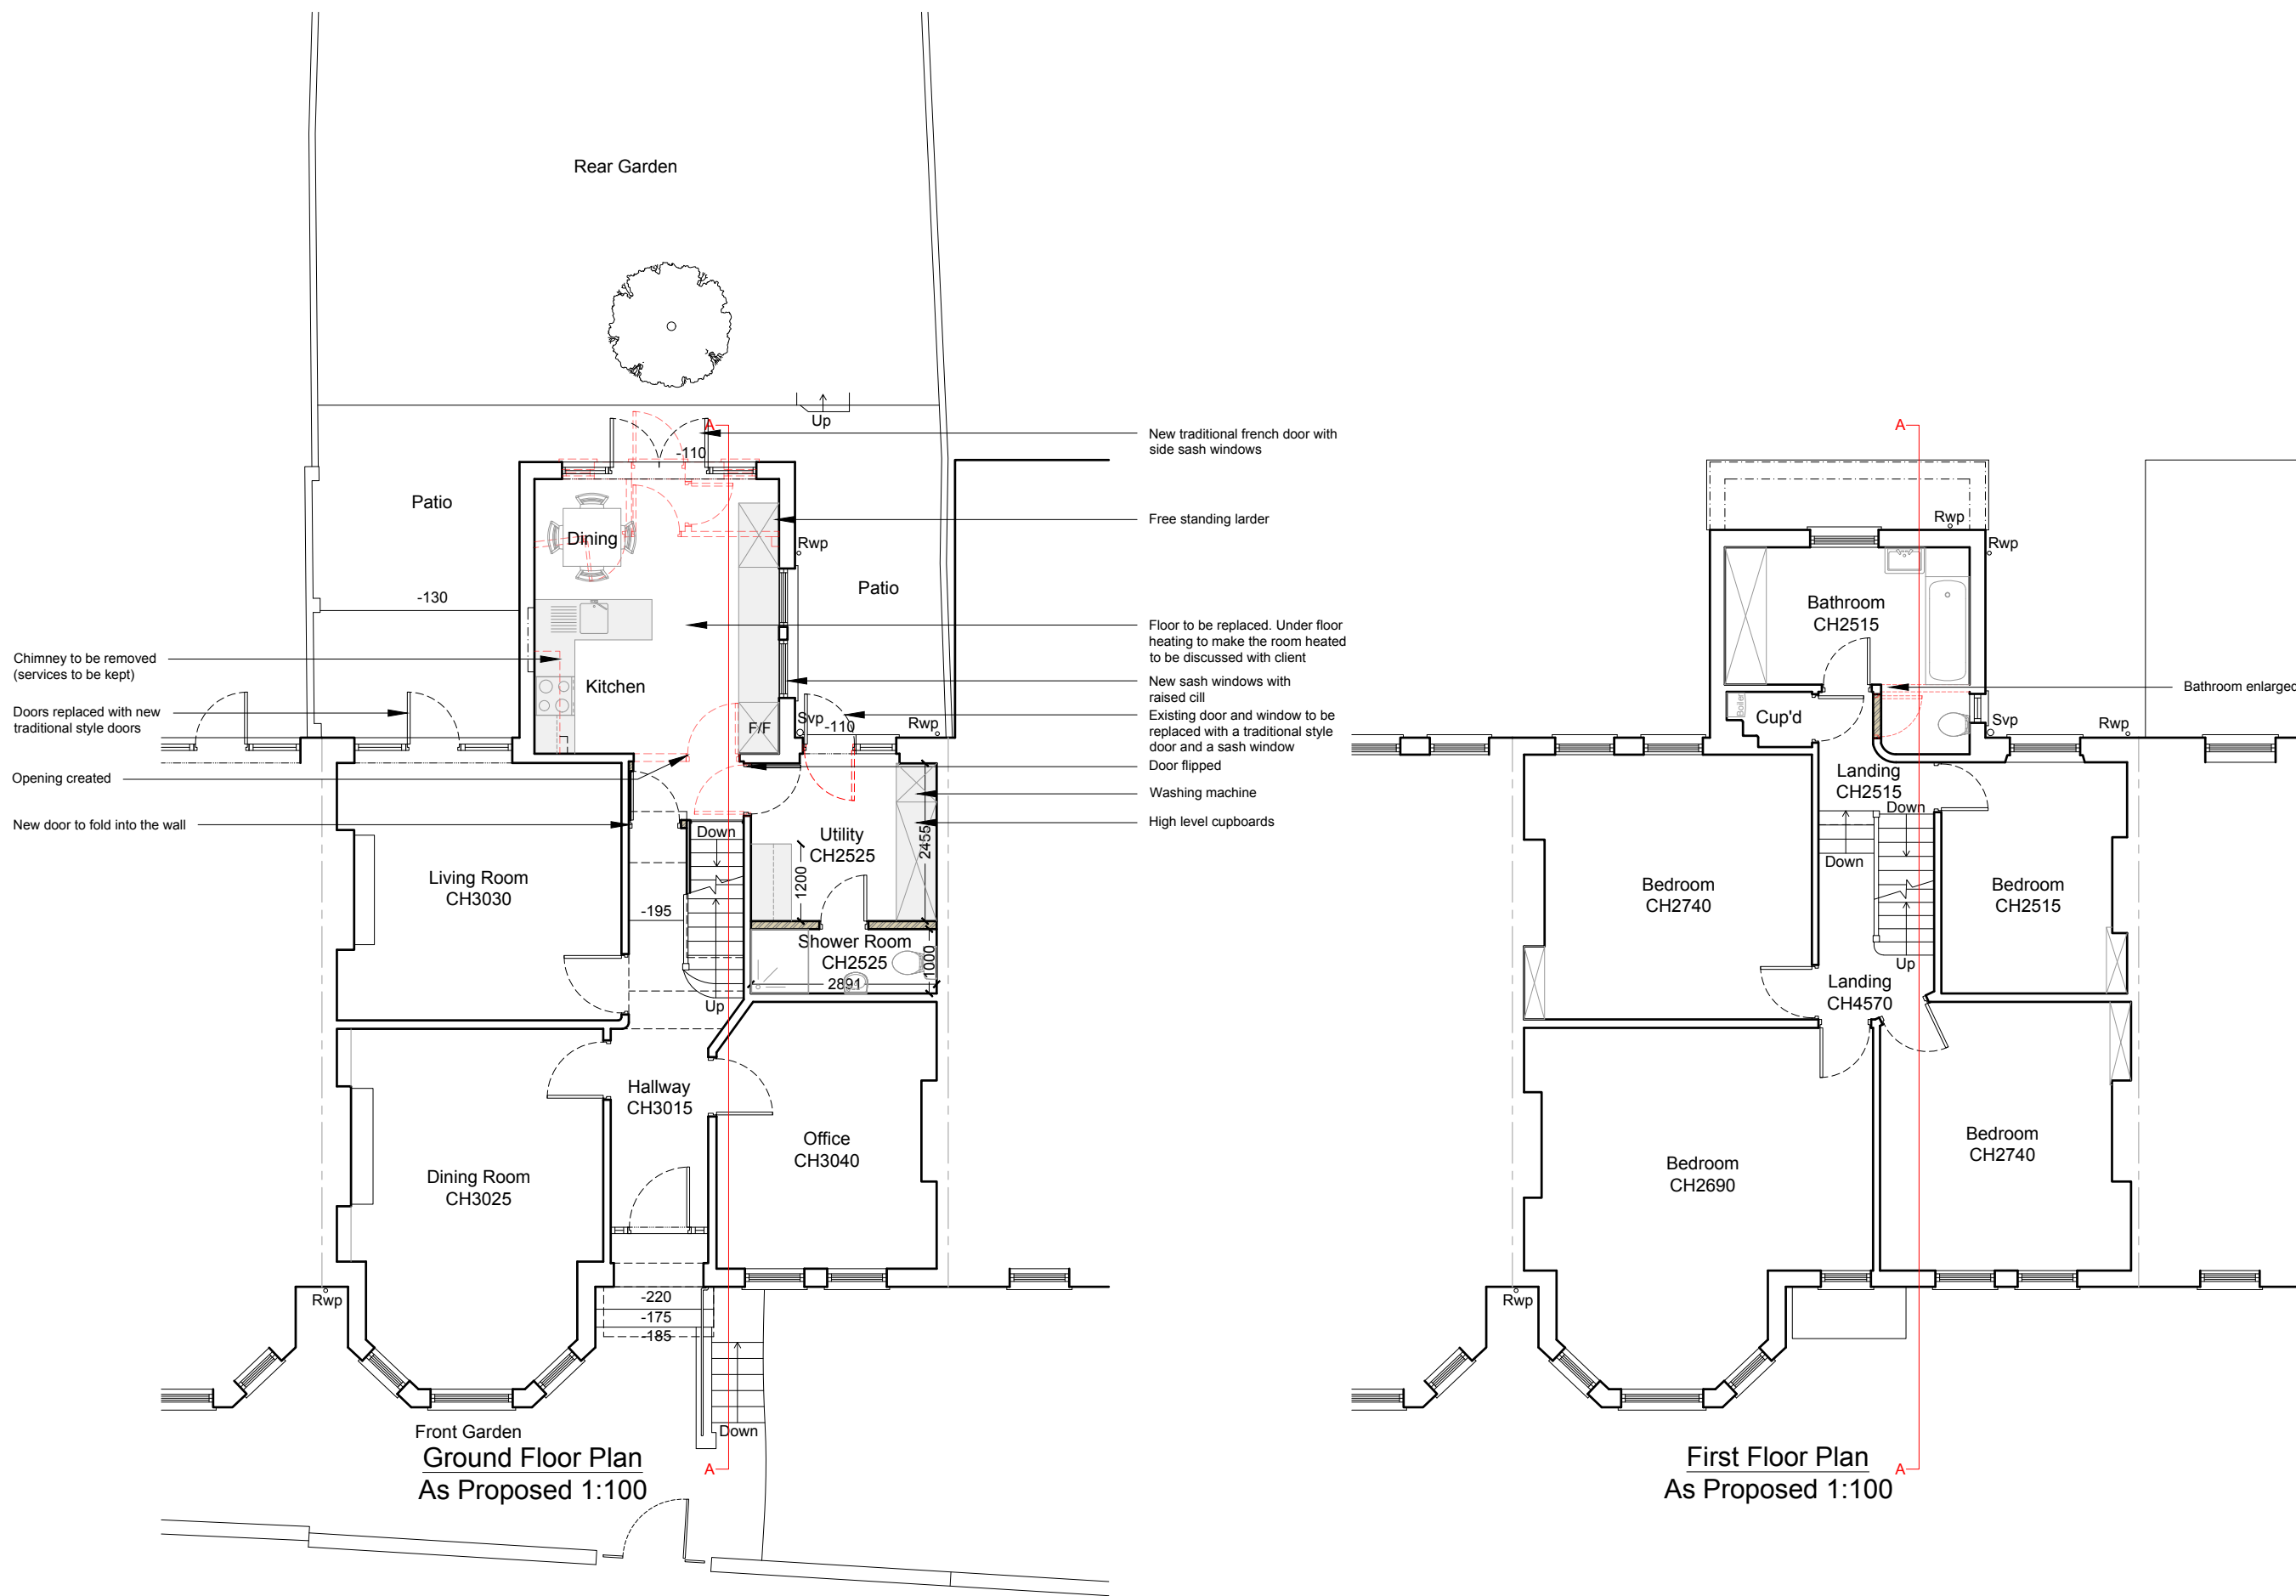

DETAILED PLANNING

GREENSIDE HOUSE
50 STATION ROAD
LONDON, N22 7DD

T 0208 1500 494
E INFO@DETAILED-PLANNING.CO.UK
WWW.DETAILED-PLANNING.CO.UK

SITE

175 Stapleton Hill Road, N4 4QS, London

DRAWING TITLE

Location Plan, Block Plan, Existing and Proposed Drawings

DRAWINGS STATUS

Planning

SCALE DATE DRAWN CHECKED

As Noted @ A1 Apr. 2024 F.R.D.C. P.C.I.E.

DRAWING NO. 2363SHJH SH1

0