

PROJECT

FLAT B
54 WOODSTOCK ROAD
LONDON N4 3EX

CLIENT

W. KLUGE

DATE

31/01/2024

SCALE

1:100 @ A3

DRAWING TITLE

EXISTING
GROUND FLOOR PLAN
FIRST FLOOR PLAN

NOTES


Copyright 2024 - ECA Studio Ltd
This drawing is for planning application only. All dimensions to be checked on site. All work must comply with relevant British Standards and Building Regulations requirements. All drawings to be read in conjunction with SE structural information. Any discrepancies to be reported immediately.

PROJECT REFERENCE


WRH

DRAWING No


EX01

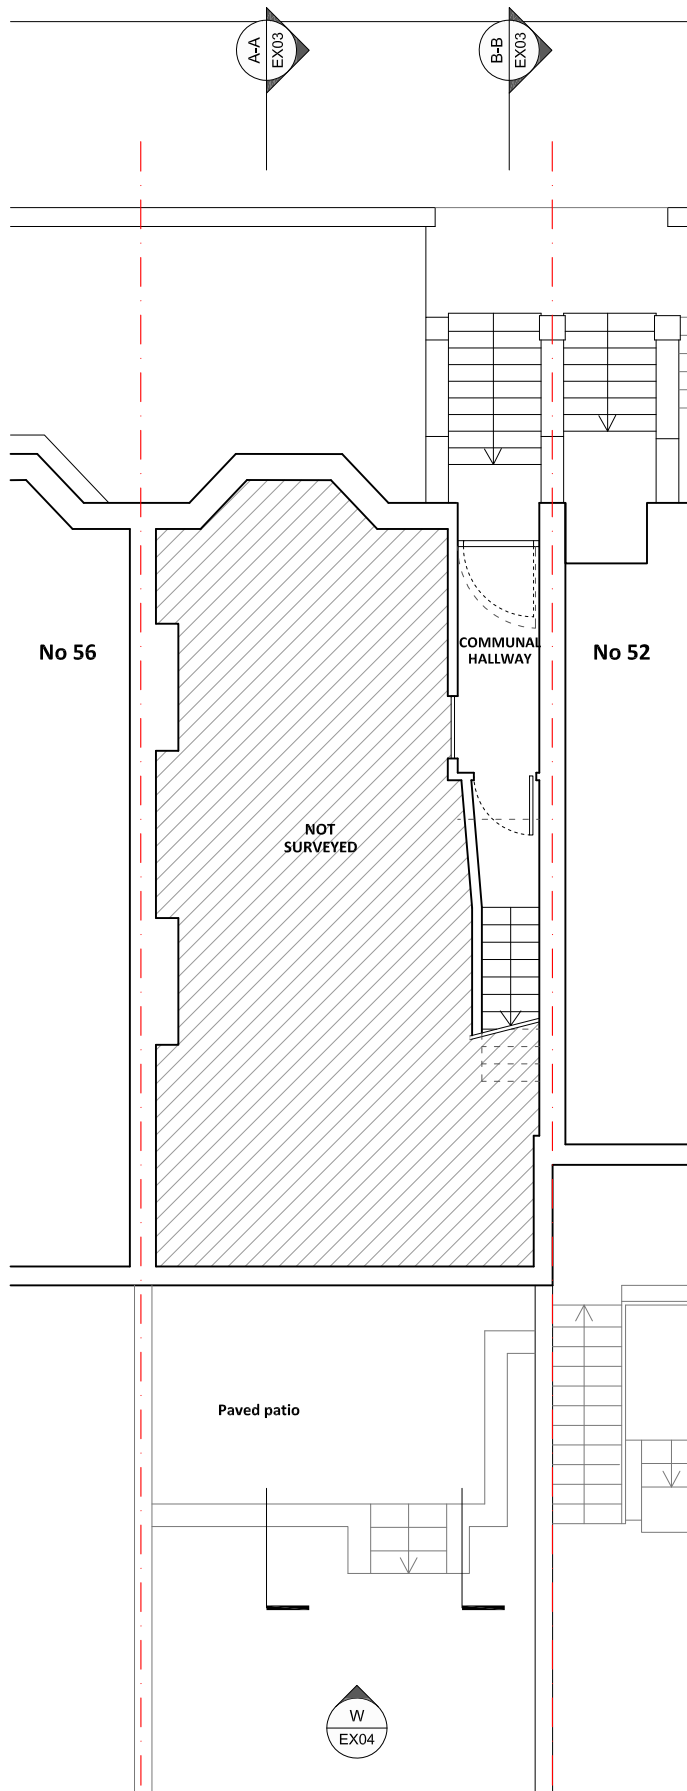


1 Ground Floor Plan
EX01 SCALE 1:100

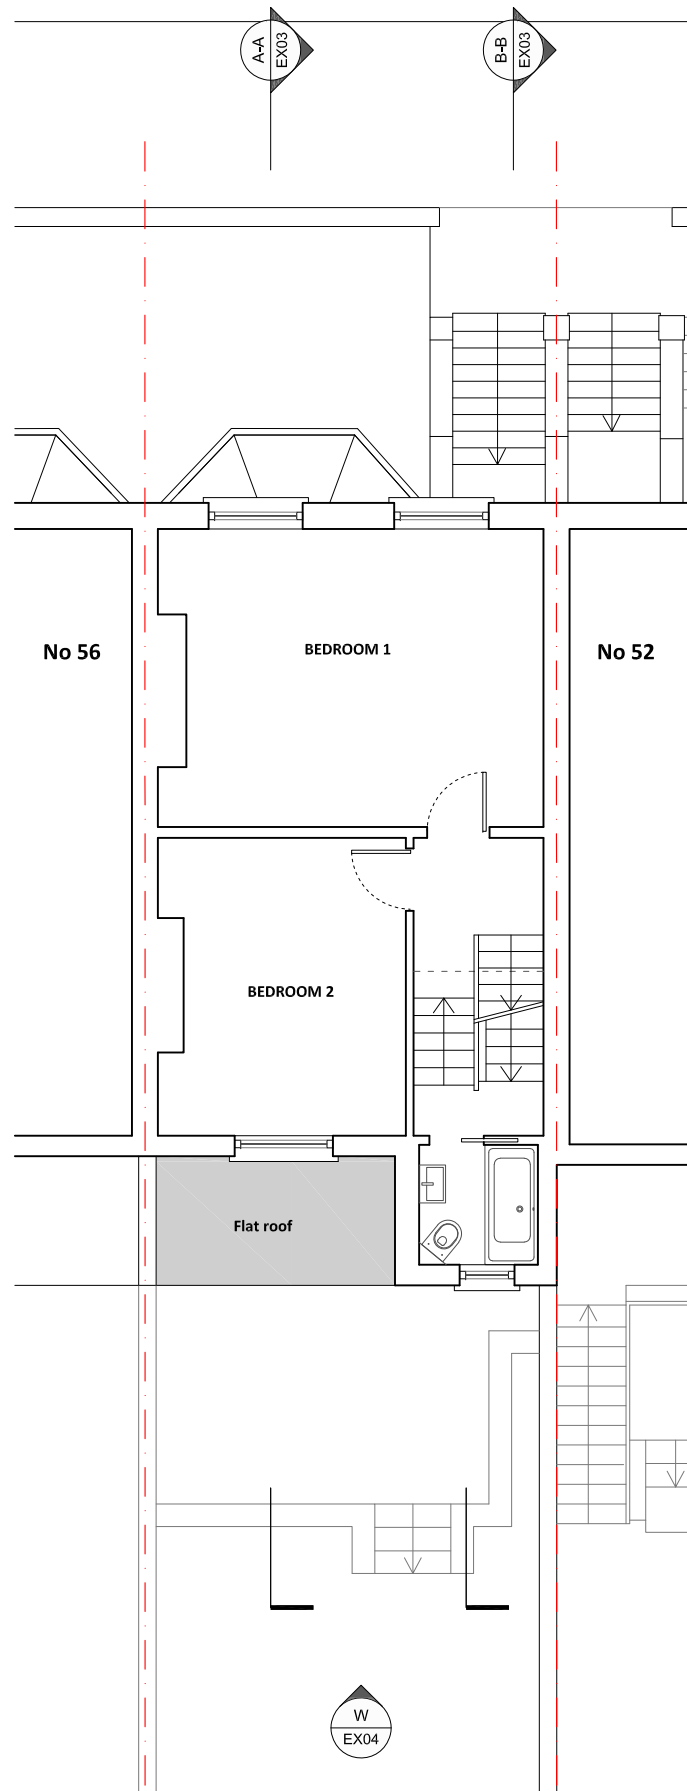


2 First Floor Plan
EX01 SCALE 1:100

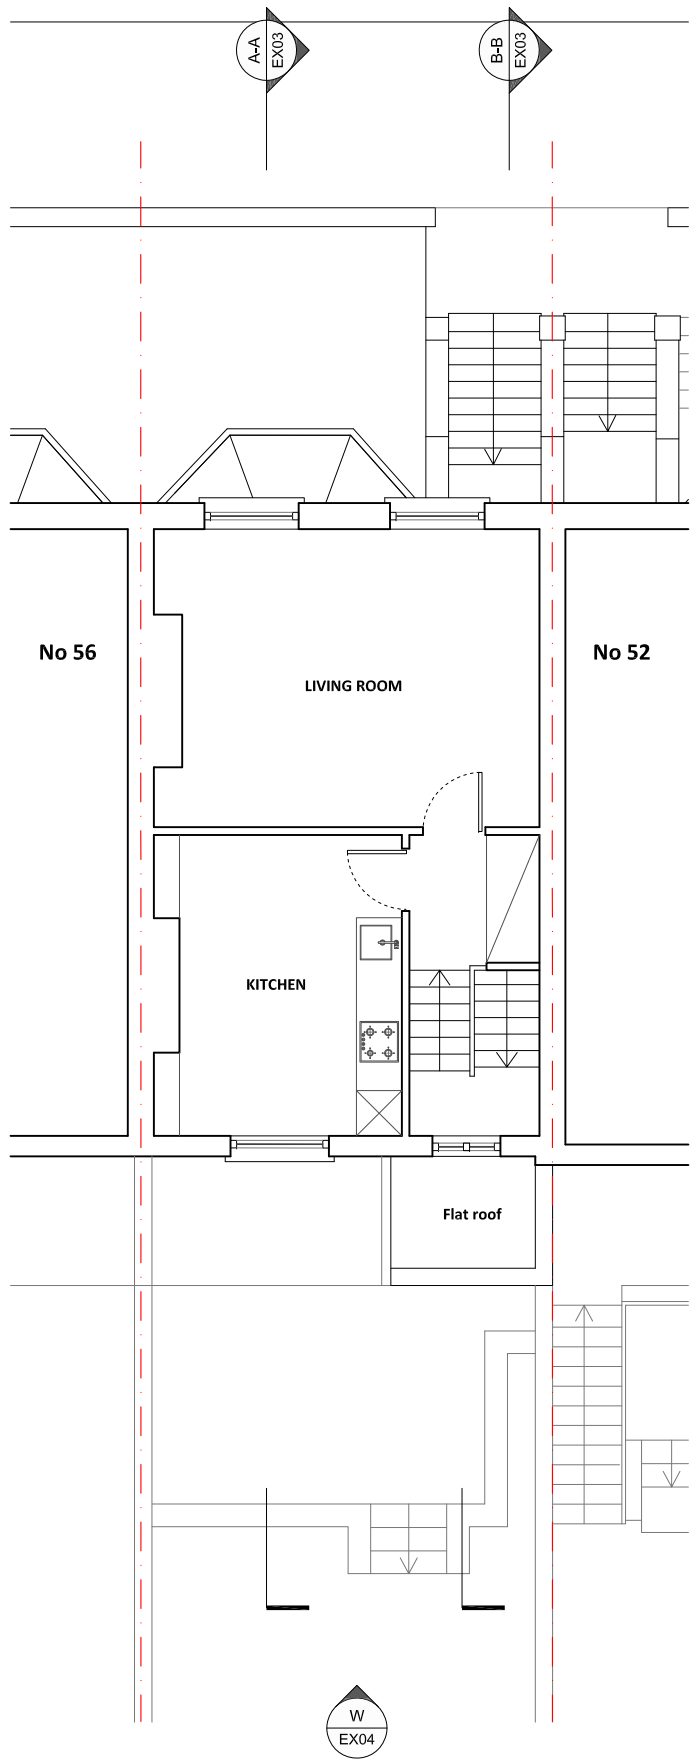

1 Second Floor Plan
EX02 SCALE 1:100

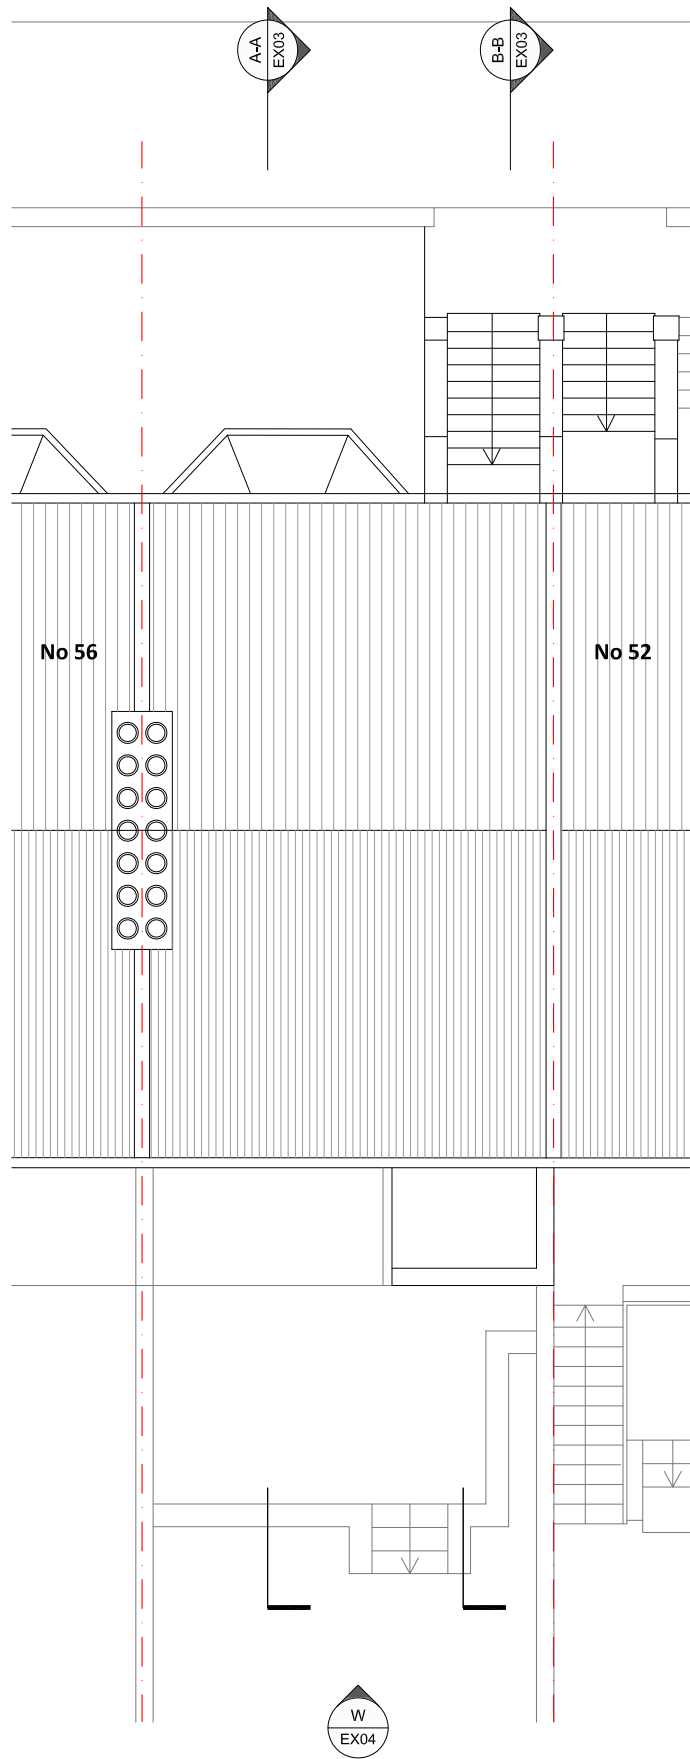

2 Roof Plan
EX02 SCALE 1:100

 

ECA Studio Ltd

W: www.ecastudio.com
T: +44 (0)7552010507
E: info@ecastudio.com

PROJECT

FLAT B
54 WOODSTOCK ROAD
LONDON N4 3EX

CLIENT

W. KLUGE

DATE

31/01/2024

SCALE

1:100 @ A3

DRAWING TITLE

EXISTING
SECOND FLOOR PLAN
ROOF PLAN

NOTES

Copyright 2024 - ECA Studio Ltd
This drawing is for planning application only. All dimensions to be checked on site. All work must comply with relevant British Standards and Building Regulations requirements. All drawings to be read in conjunction with SE structural information. Any discrepancies to be reported immediately.

PROJECT REFERENCE

WRH

DRAWING No

EX02

PROJECT

FLAT B
54 WOODSTOCK ROAD
LONDON N4 3EX

CLIENT

W. KLUGE

DATE

31/01/2024

SCALE

1:100 @ A3

DRAWING TITLE

EXISTING
SECTION A-A
SECTION B-B

NOTES

Copyright 2024 - ECA Studio Ltd


This drawing is for planning application only. All dimensions to be checked on site. All work must comply with relevant British Standards and Building Regulations requirements. All drawings to be read in conjunction with SE structural information. Any discrepancies to be reported immediately.

PROJECT REFERENCE


WRH

DRAWING No


EX03

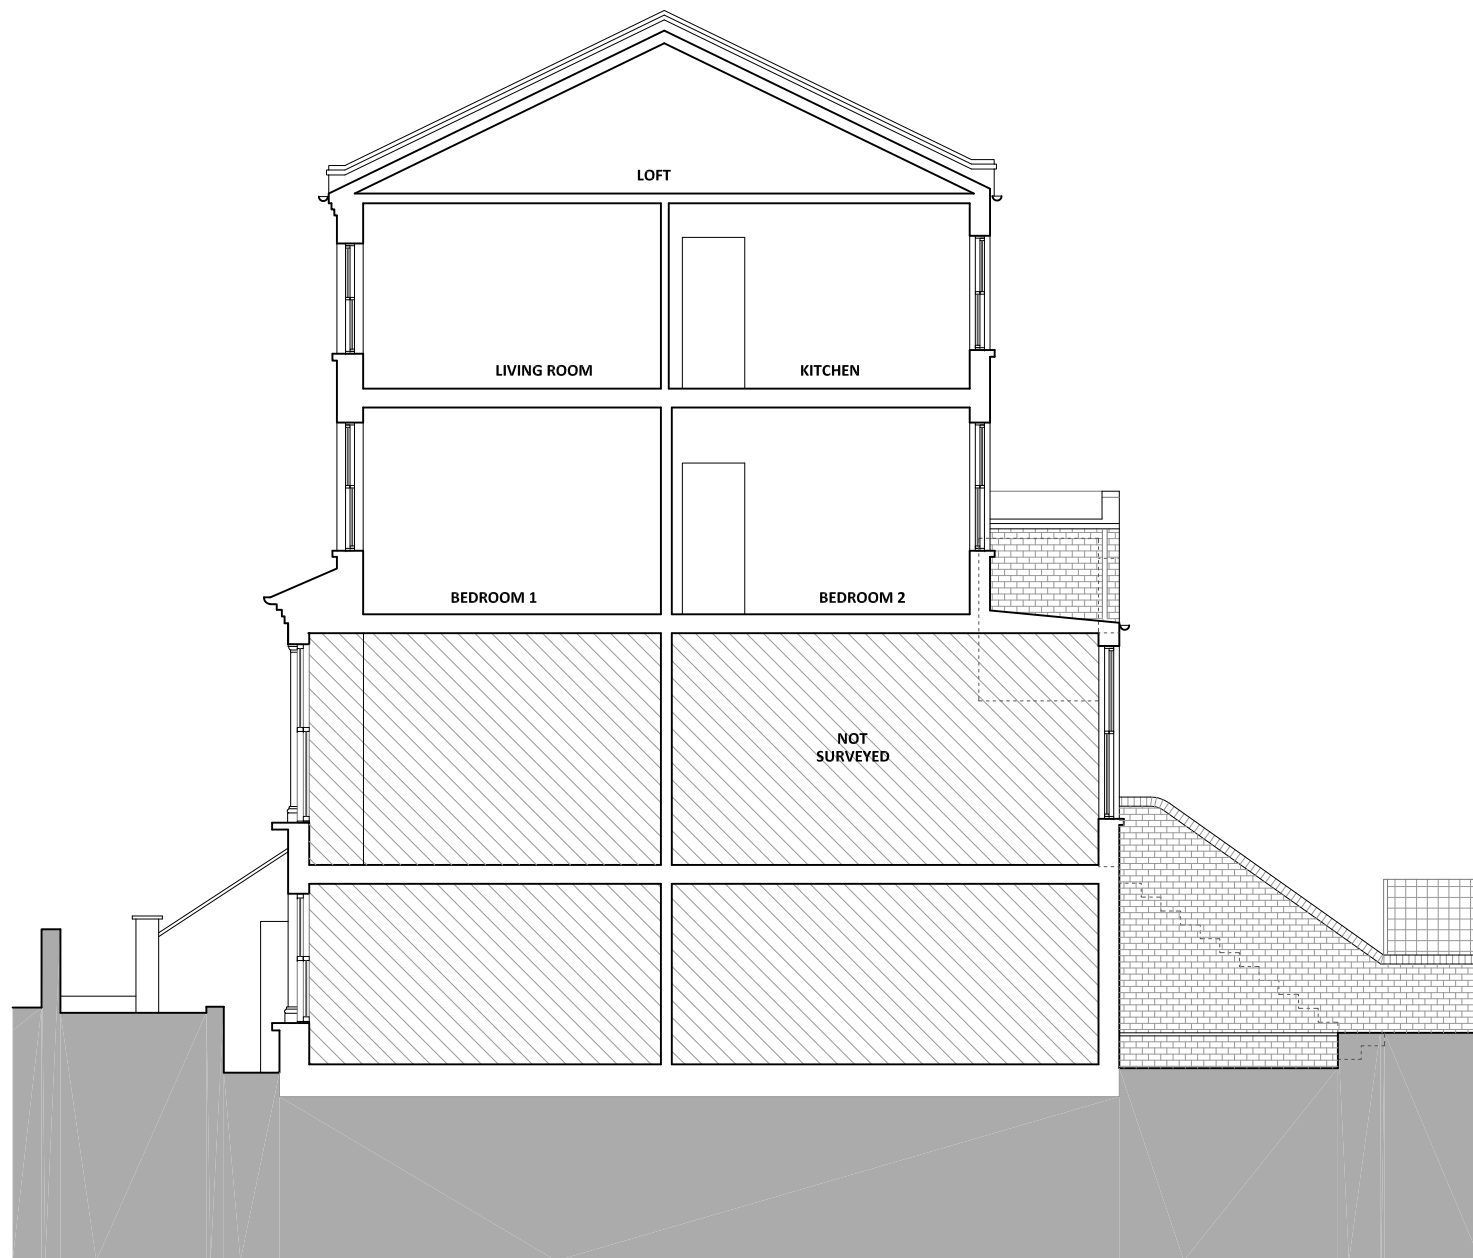

1 Section A-A
EX03 SCALE 1:100

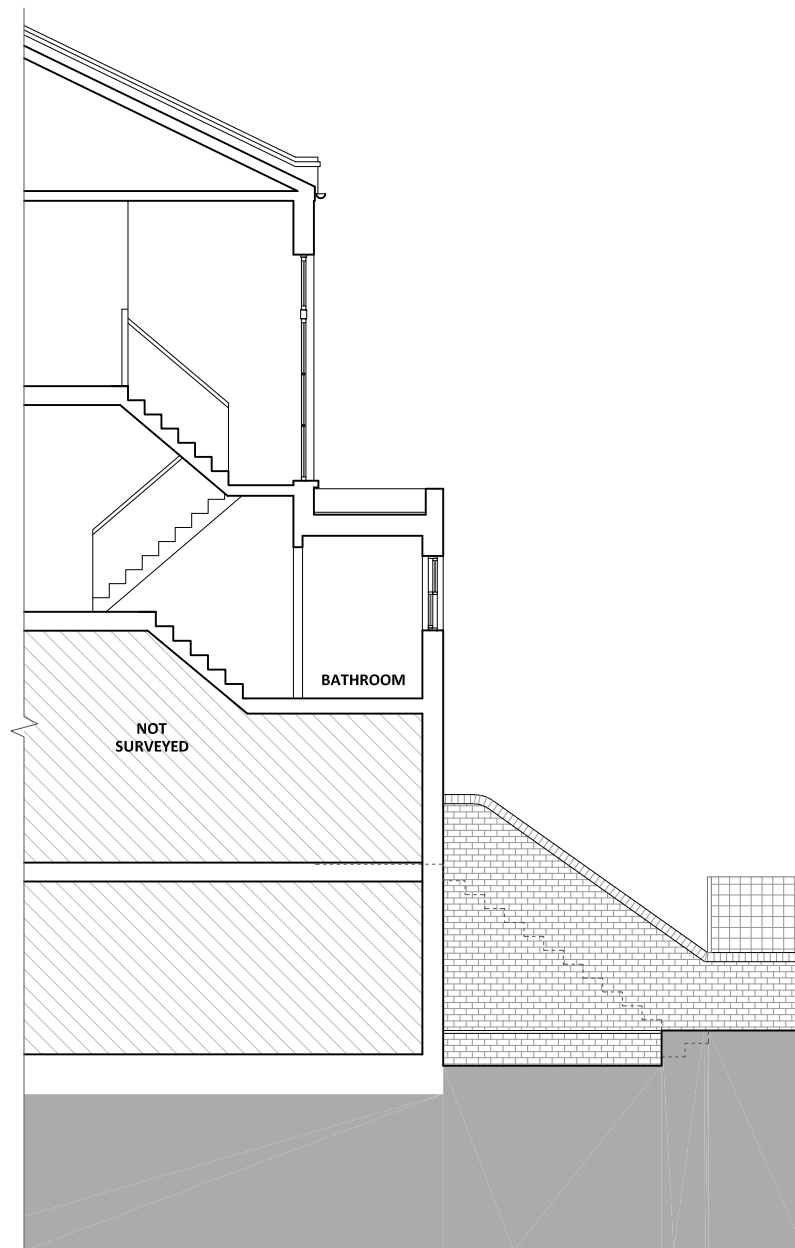

2 Section B-B
EX03 SCALE 1:100

 

PROJECT

FLAT B
54 WOODSTOCK ROAD
LONDON N4 3EX

CLIENT

W. KLUGE

DATE

20/03/2024

SCALE

1:100 @ A3

DRAWING TITLE

EXISTING
SOUTH ELEVATION
REAR ELEVATION

NOTES

Copyright 2024 - ECA Studio Ltd


This drawing is for planning application only. All dimensions to be checked on site. All work must comply with relevant British Standards and Building Regulations requirements. All drawings to be read in conjunction with SE structural information. Any discrepancies to be reported immediately.

PROJECT REFERENCE

WRH

DRAWING No

EX04

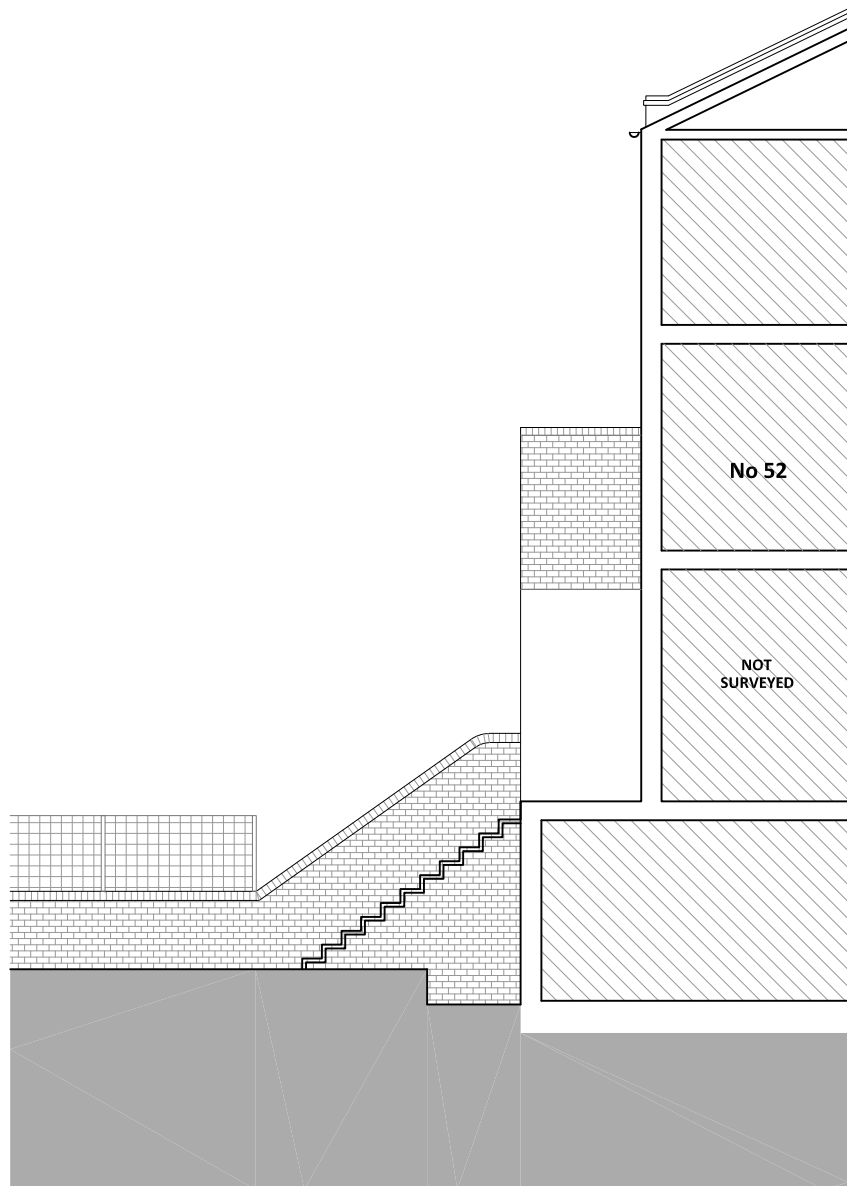

1 South Elevation
EX04 SCALE 1:100



2 Rear Elevation
EX04 SCALE 1:100

0 0.5 1 2m