

PROJECT

FLAT B
54 WOODSTOCK ROAD
LONDON N4 3EX

CLIENT

W. KLUGE

DATE

18/03/2024

SCALE

1:100 @ A3

DRAWING TITLE

PROPOSED
GROUND FLOOR PLAN
FIRST FLOOR PLAN

NOTES


Copyright 2024 - ECA Studio Ltd
This drawing is for planning application only. All dimensions to be checked on site. All work must comply with relevant British Standards and Building Regulations requirements. All drawings to be read in conjunction with SE structural information. Any discrepancies to be reported immediately.

PROJECT REFERENCE


WRH

DRAWING No


P01

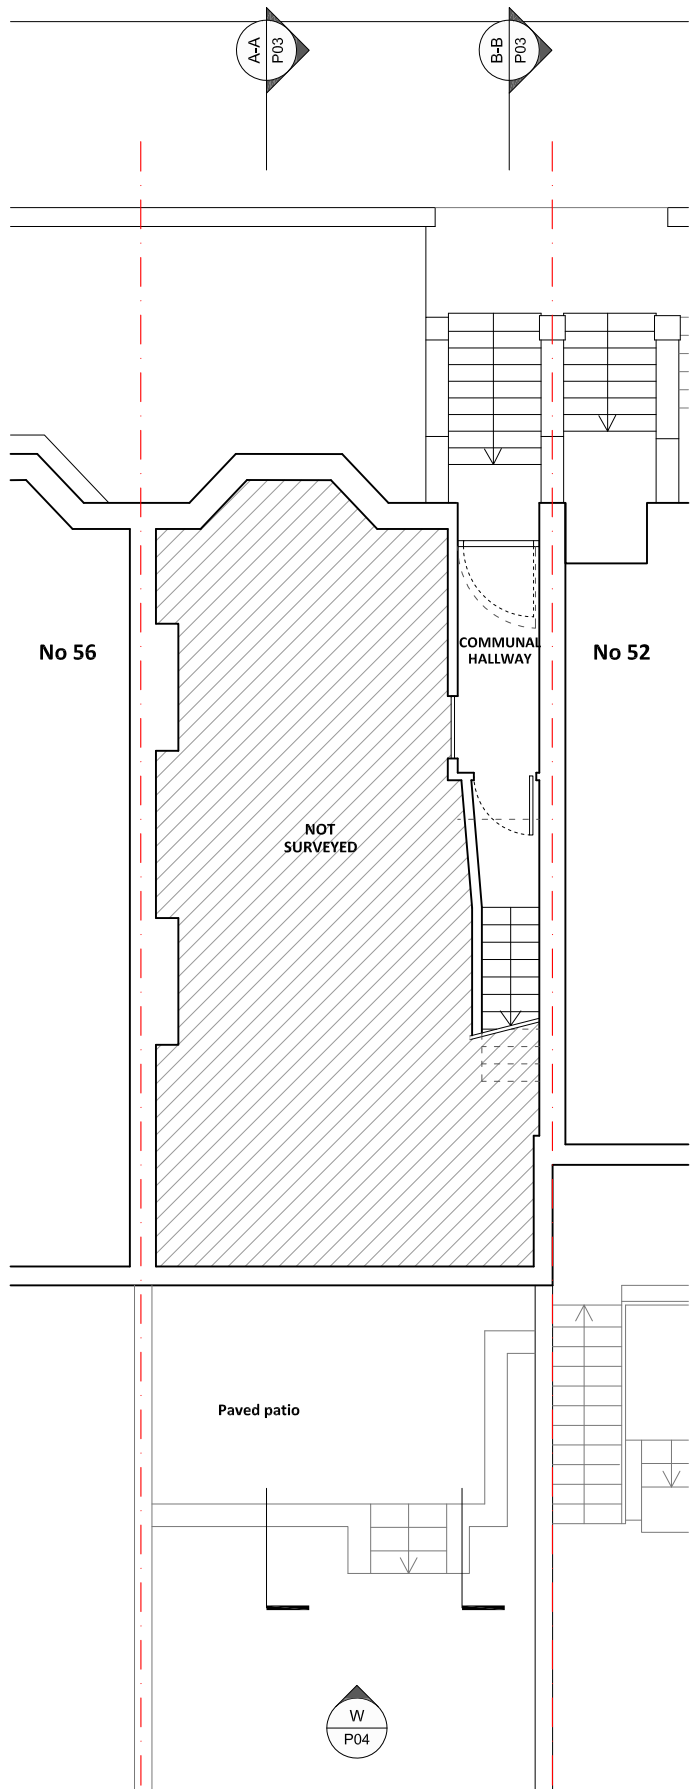

1 Ground Floor Plan
P01 SCALE 1:100

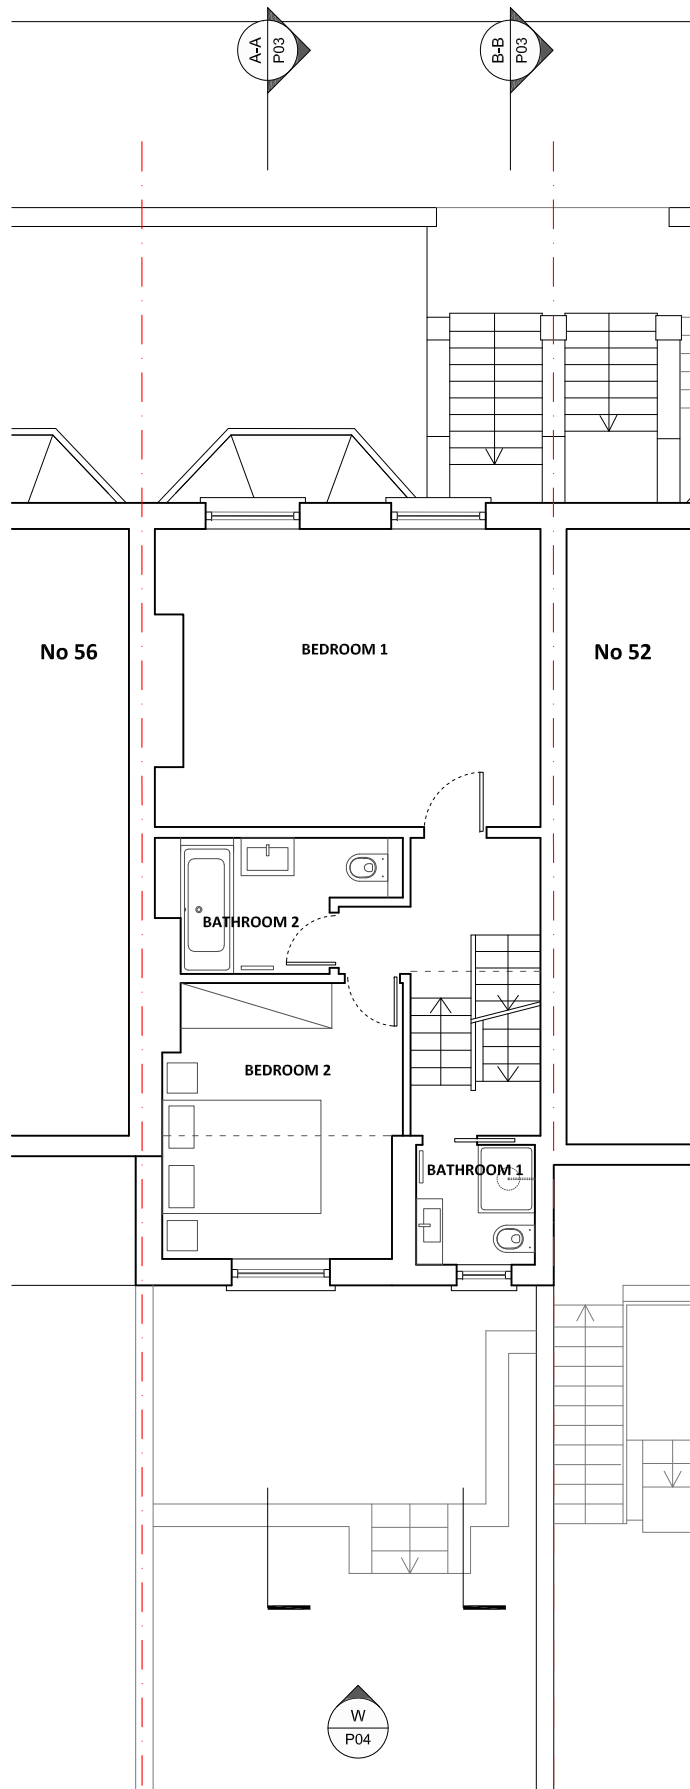

2 First Floor Plan
P01 SCALE 1:100

 

PROJECT

FLAT B
54 WOODSTOCK ROAD
LONDON N4 3EX

CLIENT

W. KLUGE

DATE

18/03/2024

SCALE

1:100 @ A3

DRAWING TITLE

PROPOSED
SECOND FLOOR PLAN
ROOF PLAN

NOTES


Copyright 2024 - ECA Studio Ltd
This drawing is for planning application only. All dimensions to be checked on site. All work must comply with relevant British Standards and Building Regulations requirements. All drawings to be read in conjunction with SE structural information. Any discrepancies to be reported immediately.

PROJECT REFERENCE


WRH

DRAWING No


P02

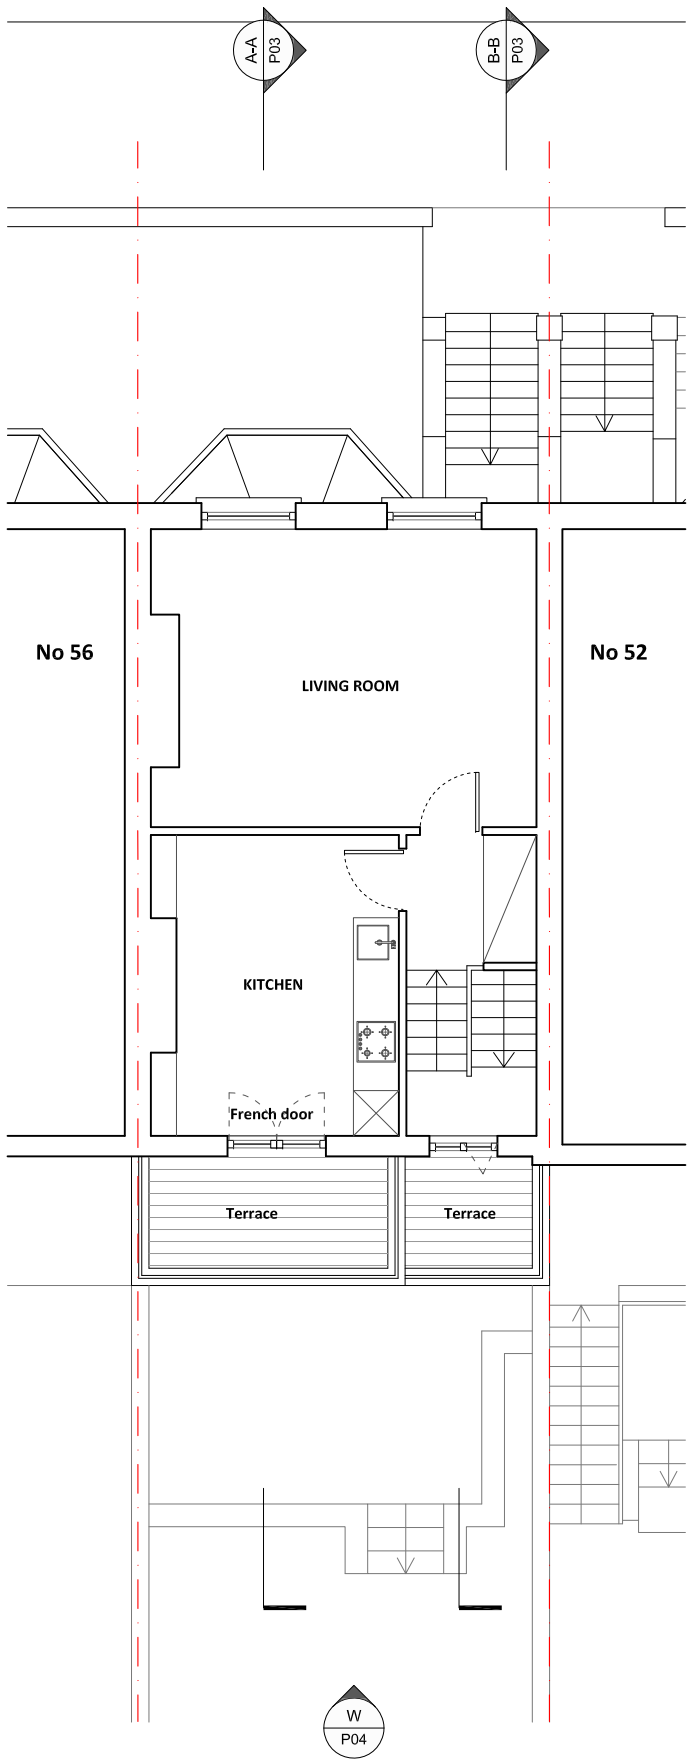

1
P02
Second Floor Plan
SCALE 1:100

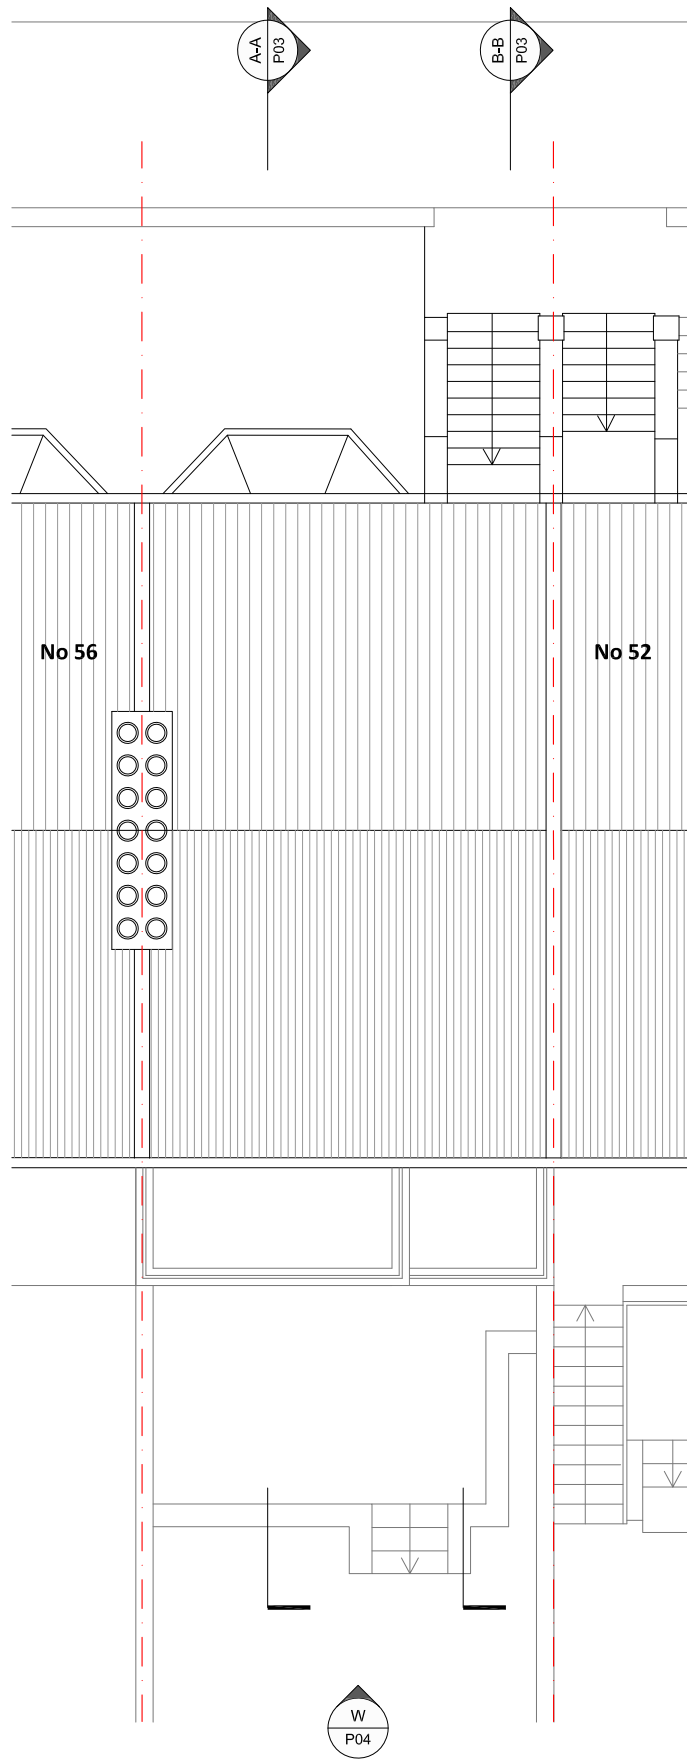

2
P02
Roof Plan
SCALE 1:100

 

PROJECT

FLAT B
54 WOODSTOCK ROAD
LONDON N4 3EX

CLIENT

W. KLUGE

DATE

18/03/2024

SCALE

1:100 @ A3

DRAWING TITLE

PROPOSED
SECTION A-A
SECTION B-B

NOTES

Copyright 2024 - ECA Studio Ltd


This drawing is for planning application only. All dimensions to be checked on site. All work must comply with relevant British Standards and Building Regulations requirements. All drawings to be read in conjunction with SE structural information. Any discrepancies to be reported immediately.

PROJECT REFERENCE


WRH

DRAWING No


P03

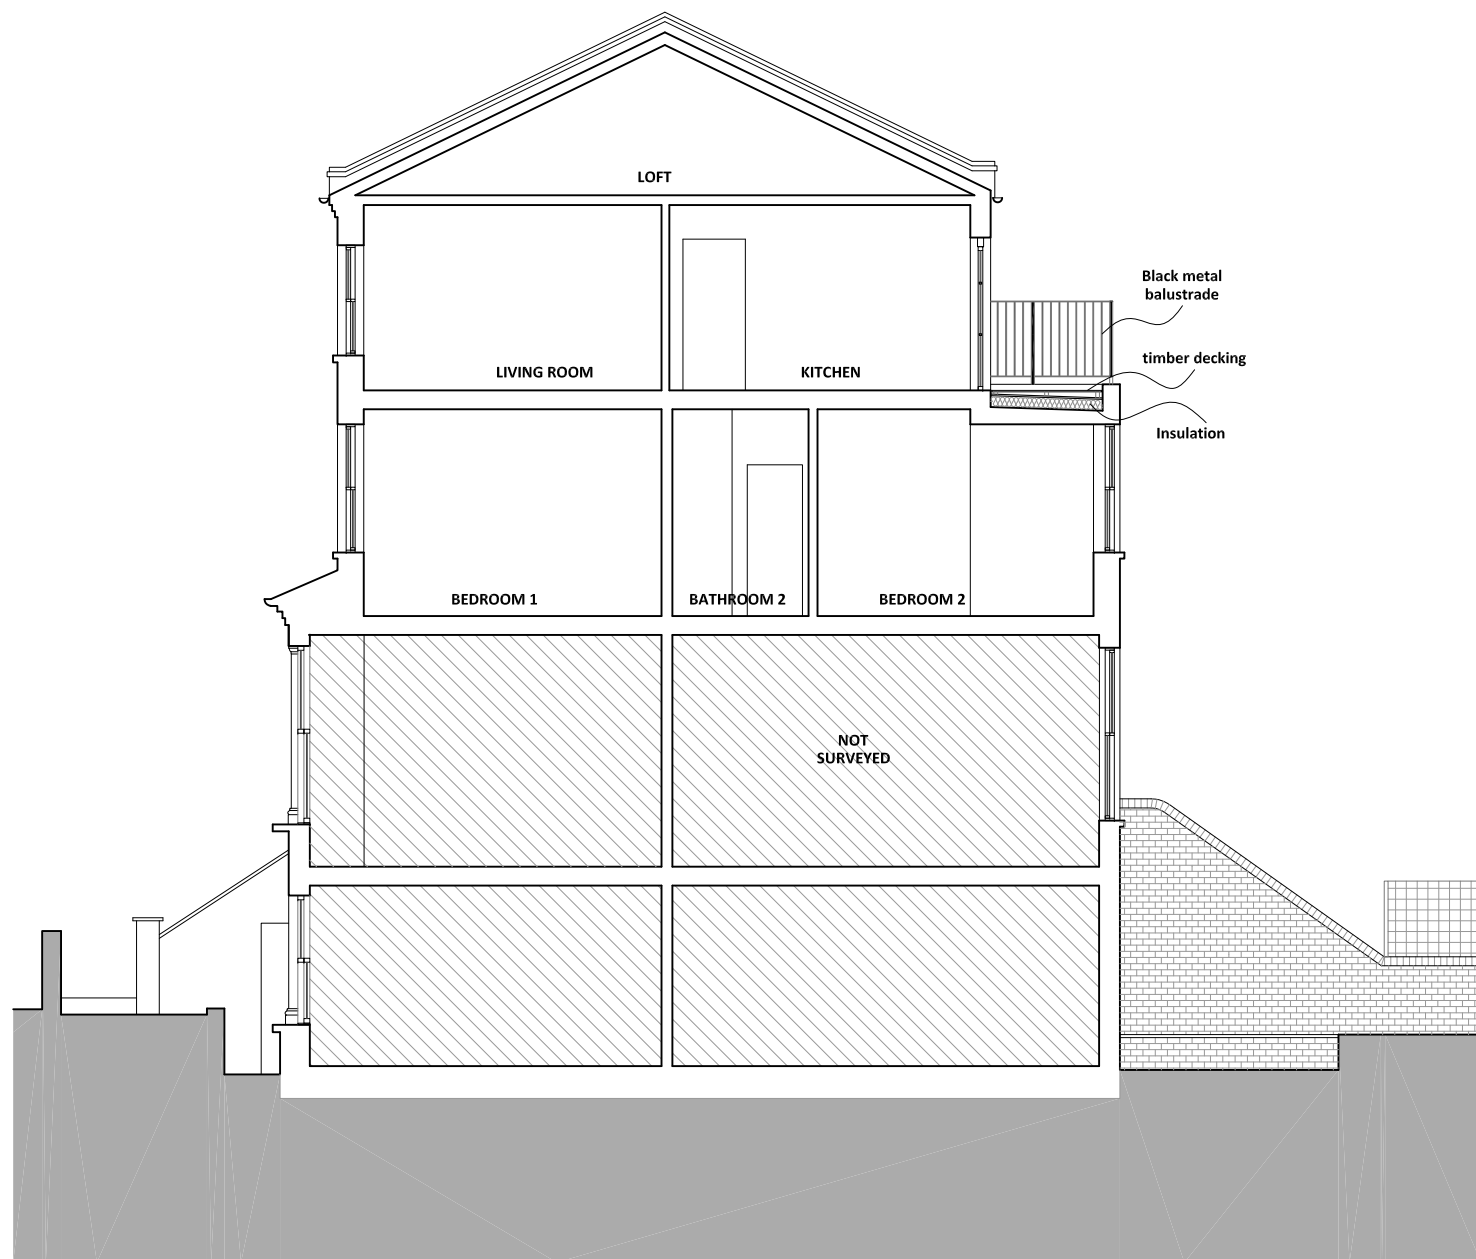

1 Section A-A
P03 SCALE 1:100

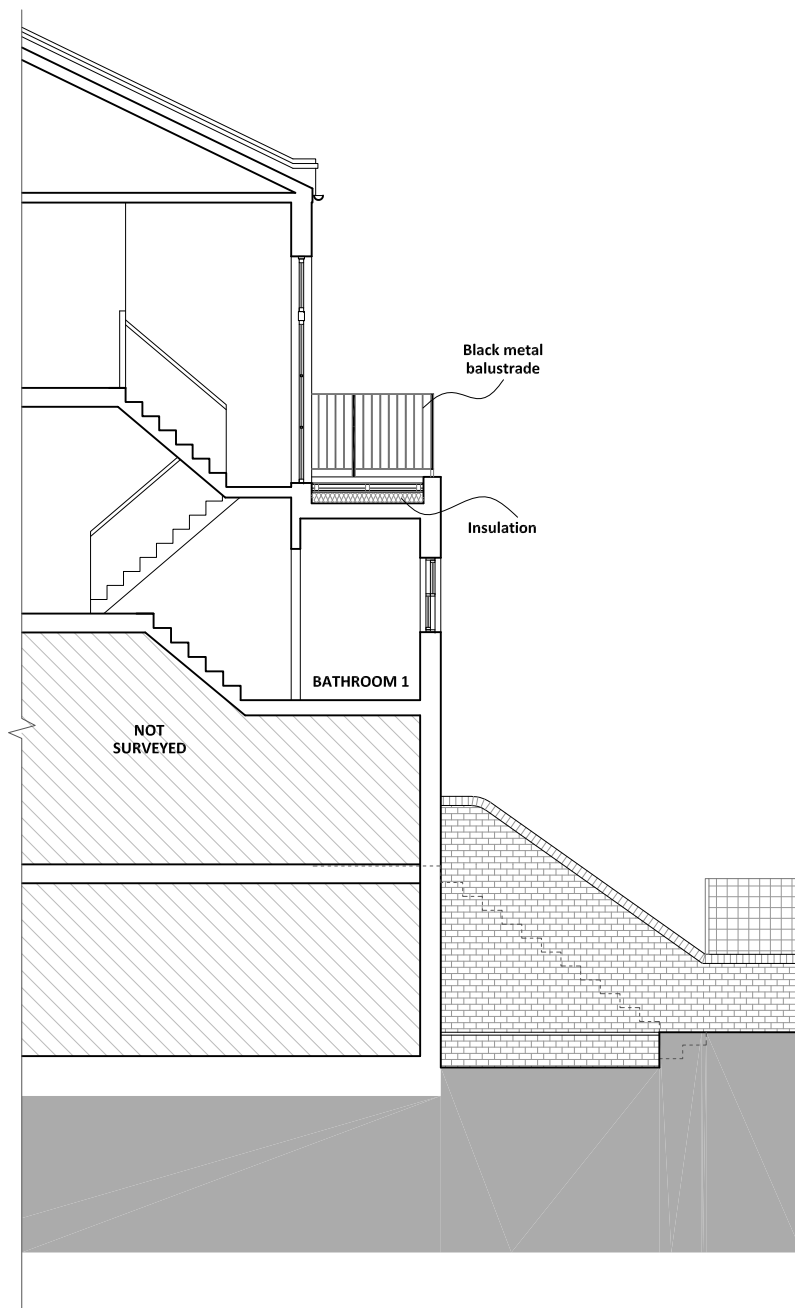

2 Section B-B
P03 SCALE 1:100

 

PROJECT

FLAT B
54 WOODSTOCK ROAD
LONDON N4 3EX

CLIENT

W. KLUGE

DATE

18/03/2024

SCALE

1:100 @ A3

DRAWING TITLE

PROPOSED
SOUTH ELEVATION
REAR ELEVATION

NOTES


Copyright 2024 - ECA Studio Ltd
This drawing is for planning application only. All dimensions to be checked on site. All work must comply with relevant British Standards and Building Regulations requirements. All drawings to be read in conjunction with SE structural information. Any discrepancies to be reported immediately.

PROJECT REFERENCE

WRH

DRAWING No

P04

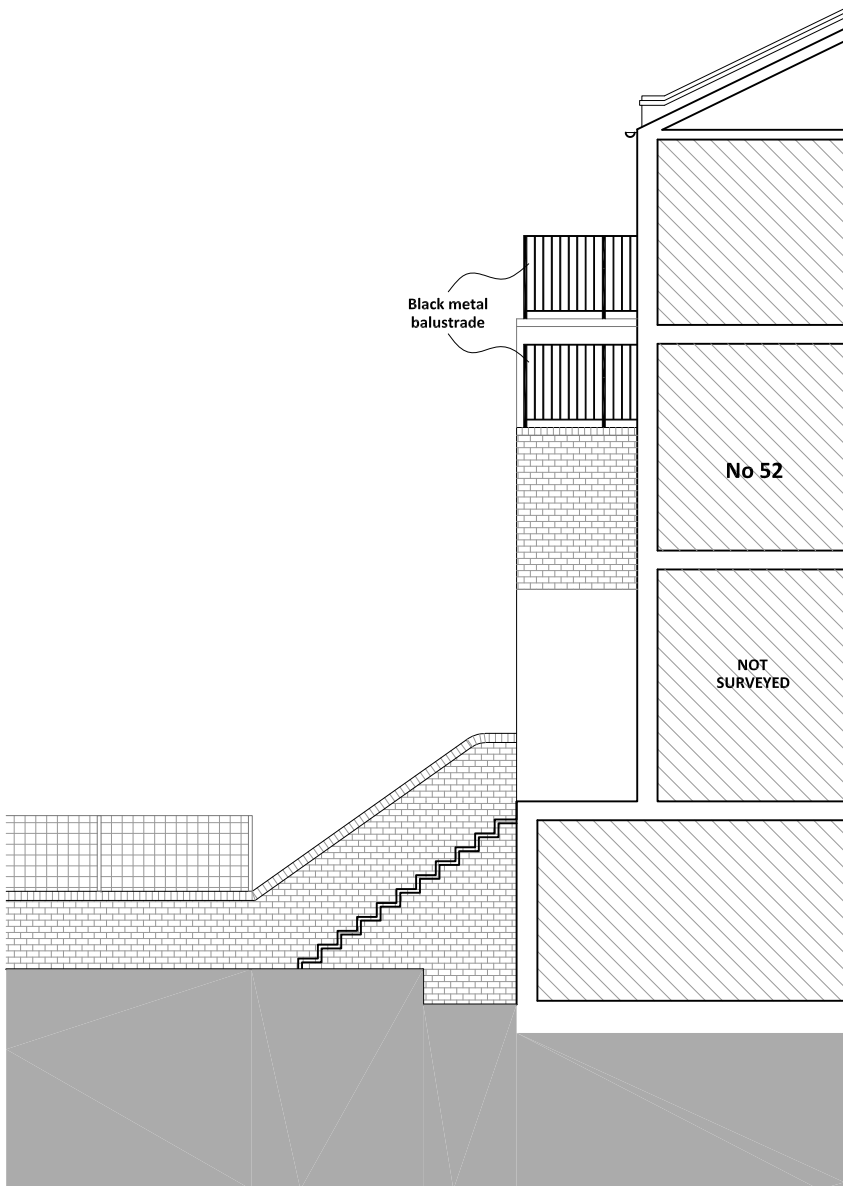

1 South Elevation
P04 SCALE 1:100



2 Rear Elevation
P04 SCALE 1:100

0 0.5 1 2m

PROJECT

FLAT B
54 WOODSTOCK ROAD
LONDON N4 3EX

CLIENT

W. KLUGE

DATE

18/03/2024

SCALE

1:100 @ A3

DRAWING TITLE

EXISTING
AND PROPOSED
FRONT ELEVATION

NOTES

Copyright 2024 - ECA Studio Ltd
This drawing is for planning application only. All dimensions to be checked on site. All work must comply with relevant British Standards and Building Regulations requirements. All drawings to be read in conjunction with SE structural information. Any discrepancies to be reported immediately.

PROJECT REFERENCE

WRH

DRAWING No

P05



1 Existing Front Elevation
P05 SCALE 1:100



2 Proposed Front Elevation
P05 SCALE 1:100

