

PROJECT

FLAT B
54 WOODSTOCK ROAD
LONDON N4 3EX

CLIENT

W. KLUGE

DATE

26/03/2024

SCALE

1:500 @ A3

DRAWING TITLE

SITE PLAN

NOTES


Copyright 2024 - ECA Studio Ltd
This drawing is for planning application only. All dimensions to be checked on site. All work must comply with relevant British Standards and Building Regulations requirements. All drawings to be read in conjunction with SE structural information. Any discrepancies to be reported immediately.

PROJECT REFERENCE

WRH

DRAWING No

EX05

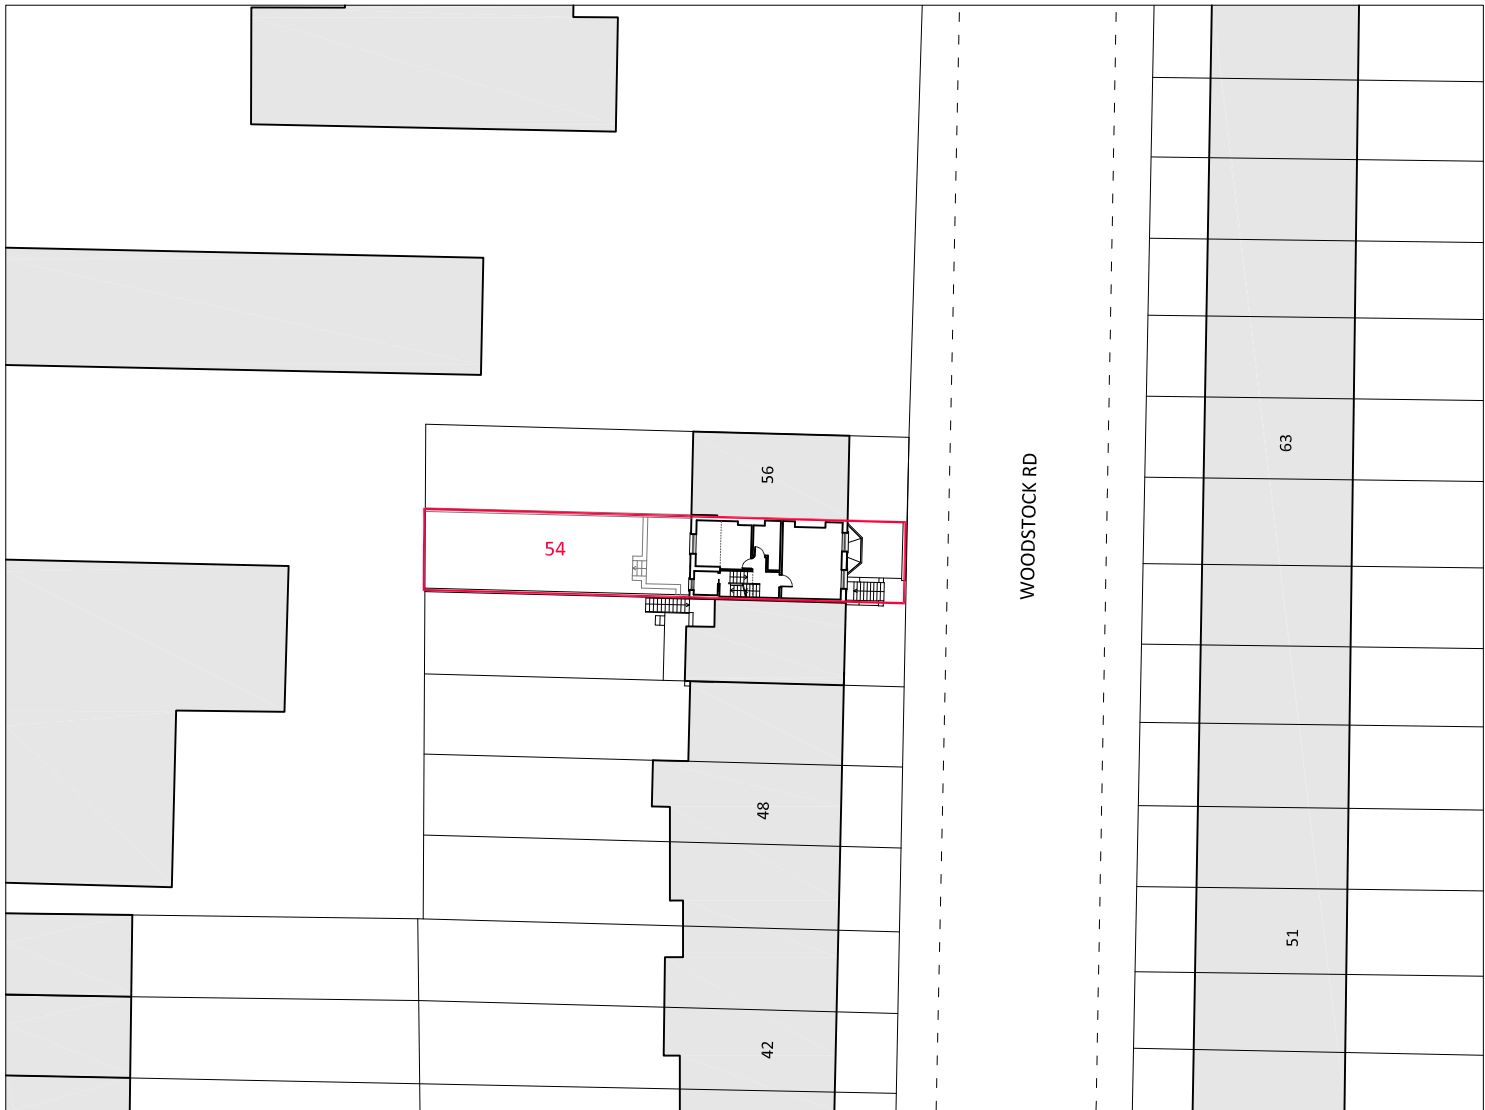

1 Site Plan
EX05 SCALE 1:500

