


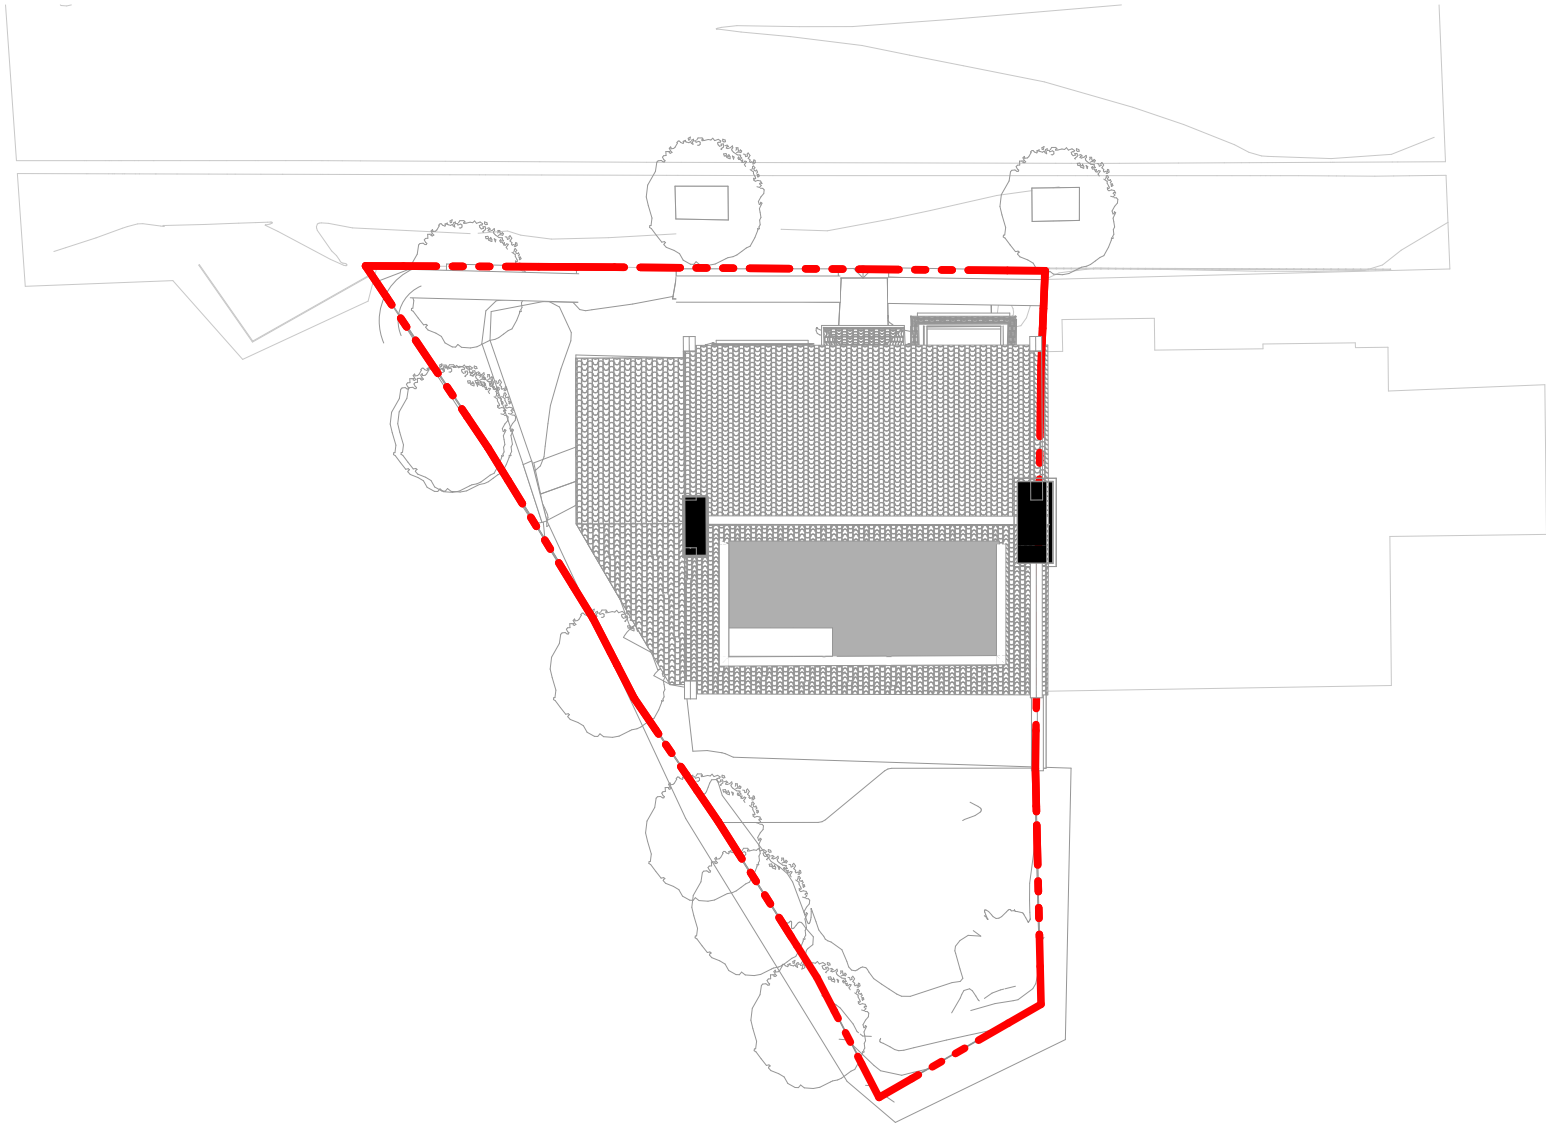

10b Branch Place
London N1 5PH
p: 0207 686 3445
e: info@scenarioarchitecture.com
w: www.scenarioarchitecture.com

Project Name:
172_31 Milton Park

Client:
Matteo Milan & Olga Thompson

Site Location:
**31 Milton Park
London N6 5QB**

Drawing not to be used other than the purpose for which it was prepared. It's supplied without liability for errors or omissions. Do not scale from the drawing. All dimensions are to be checked on site. This drawing is to be read in conjunction with all other drawings. Notes on this drawing will apply to all other drawings where a similar position exists.

Scale @ A3
1:200


Project No.
172

Drawing Name
Site Plan

Drawing Number

Rev

PR-A0.01

 



10b Branch Place
London N1 5PH
p: 0207 686 3445
e: info@scenarioarchitecture.com
w: www.scenarioarchitecture.com

Project Name:
172_31 Milton Park

Client:
Matteo Milan & Olga Thompson

Site Location:
**31 Milton Park
London N6 5QB**


Drawing not to be used other than the purpose for which it was prepared. It's supplied without liability for errors or omissions. Do not scale from the drawing. All dimensions are to be checked on site. This drawing is to be read in conjunction with all other drawings. Notes on this drawing will apply to all other drawings where a similar position exists.

Scale @ A2 1:50	Project No. 172
---------------------------	---------------------------



Drawing Name
Proposed Basement Floor Plan

Drawing Number	Rev
----------------	-----


PR-A1.01

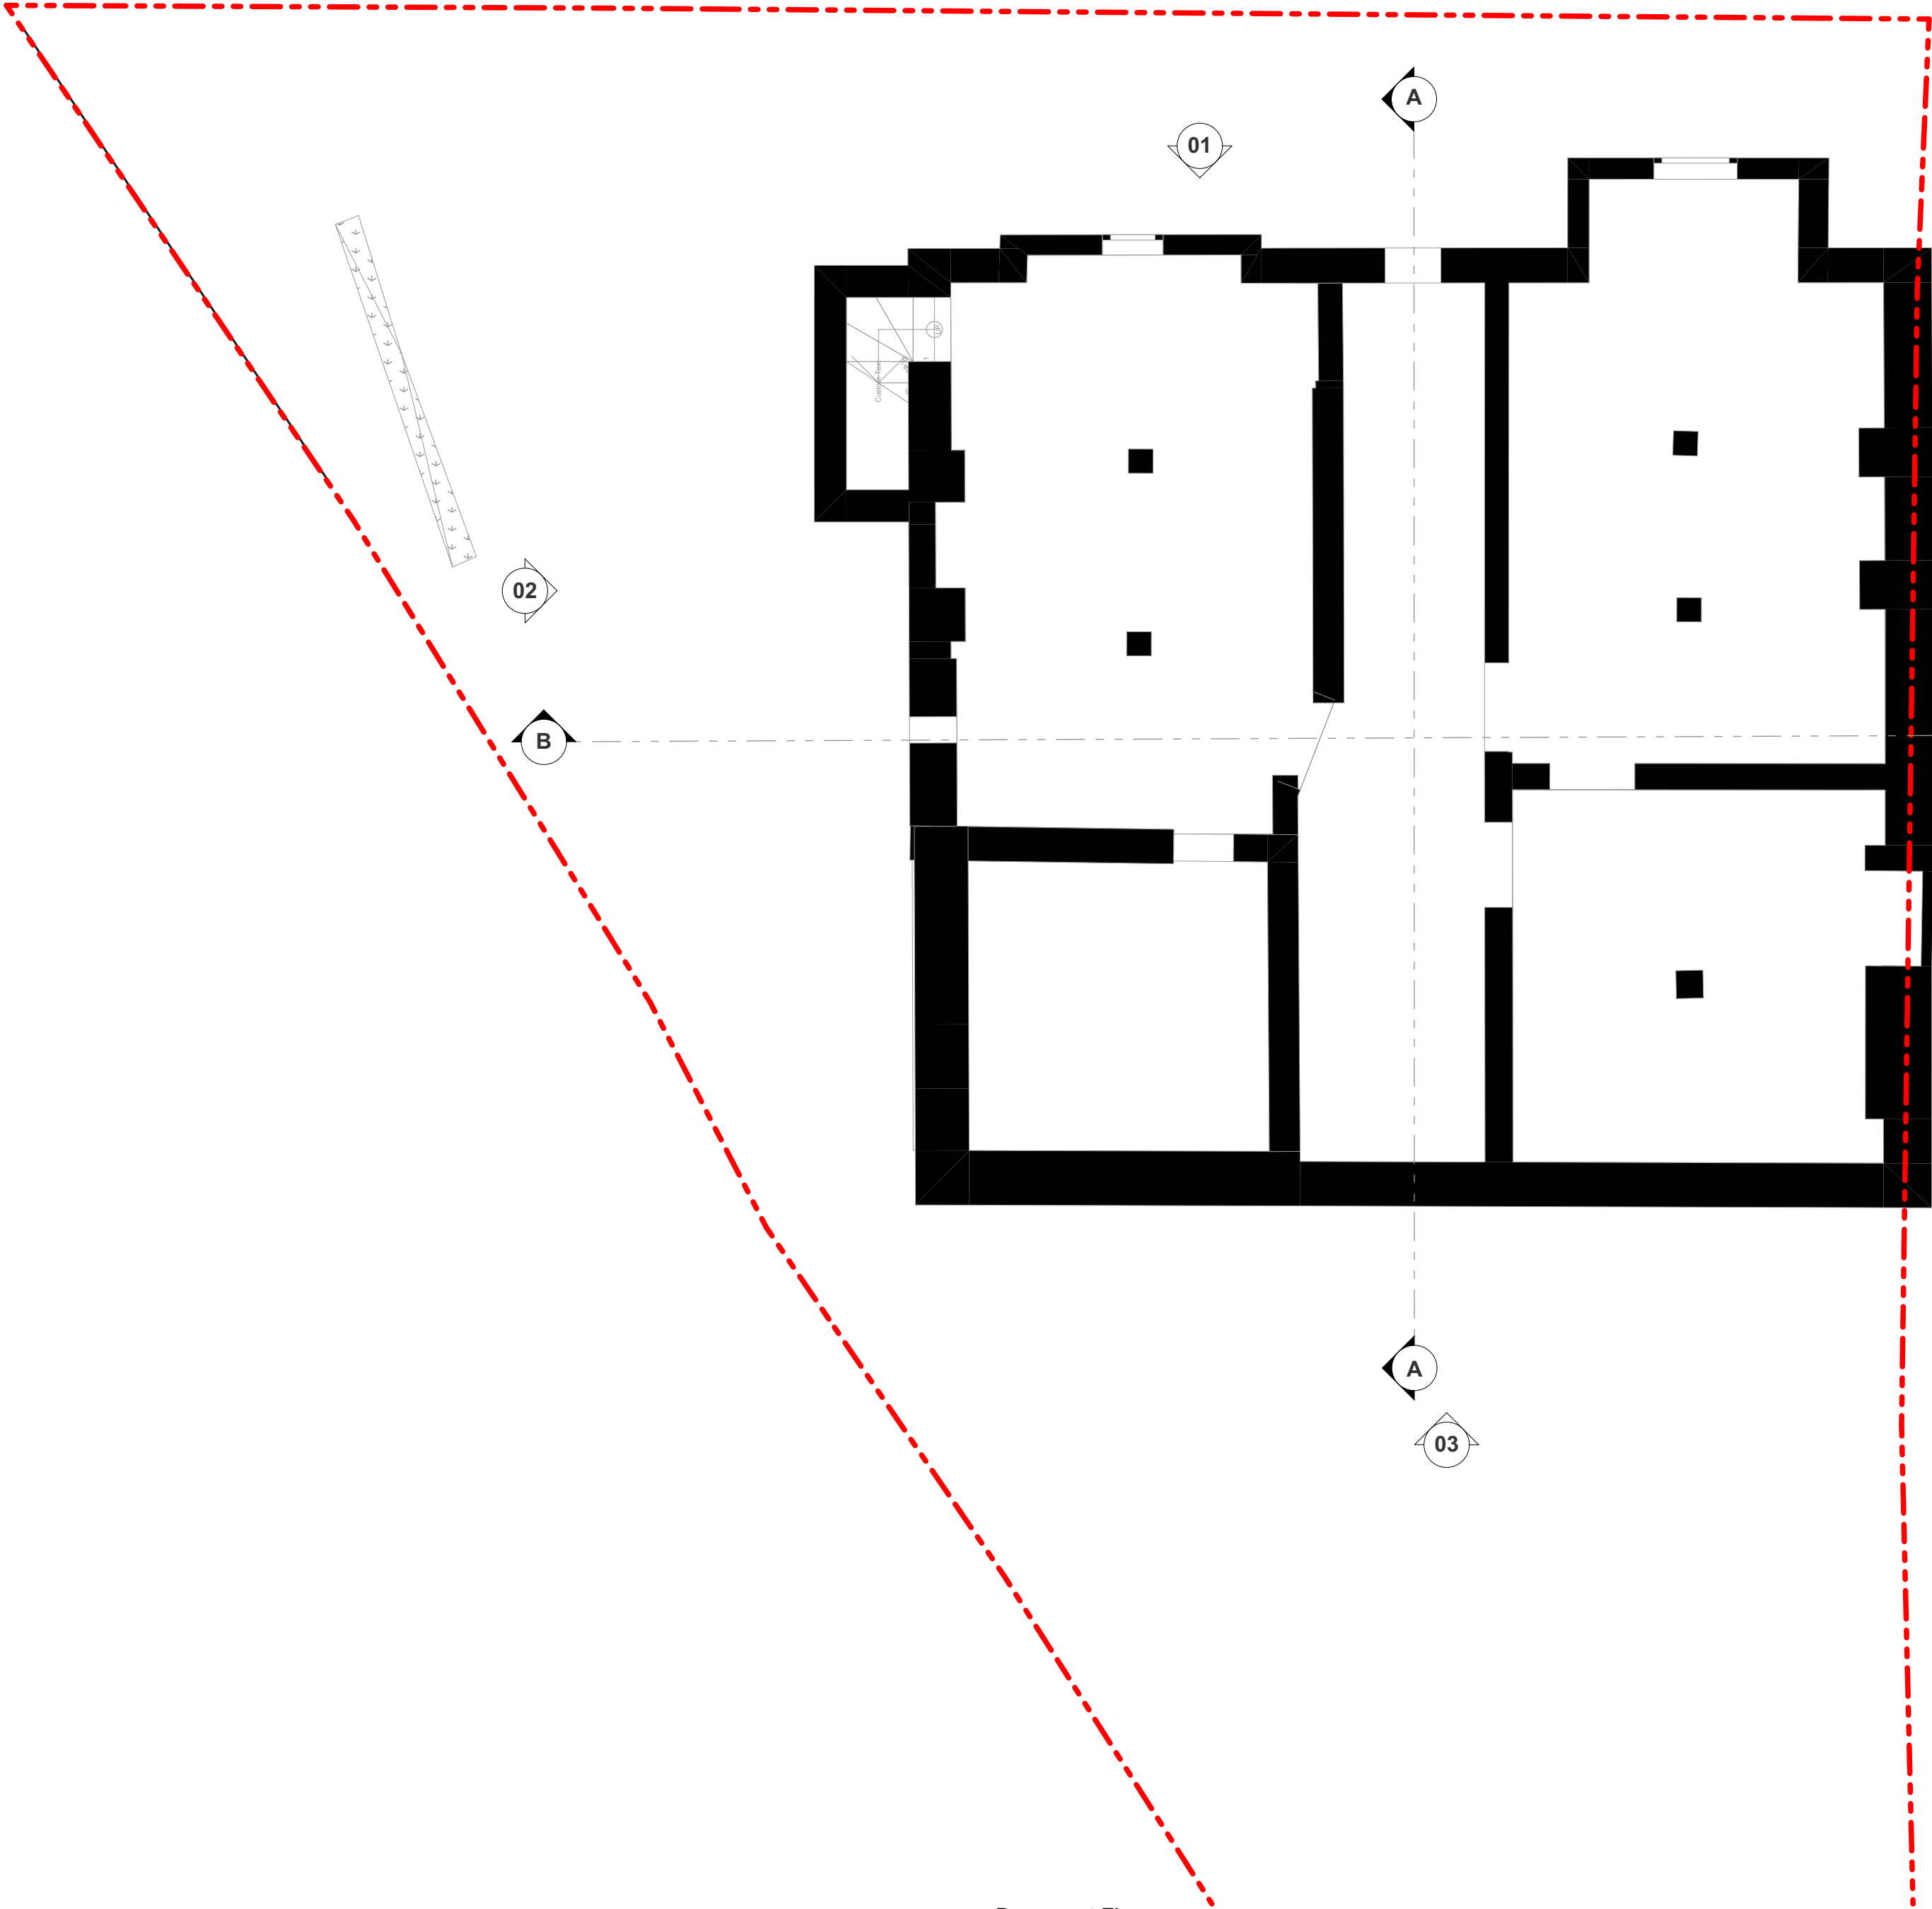

Basement Floor

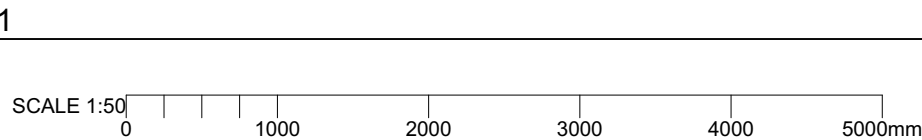 


1:50

 

Ground Floor


1:50

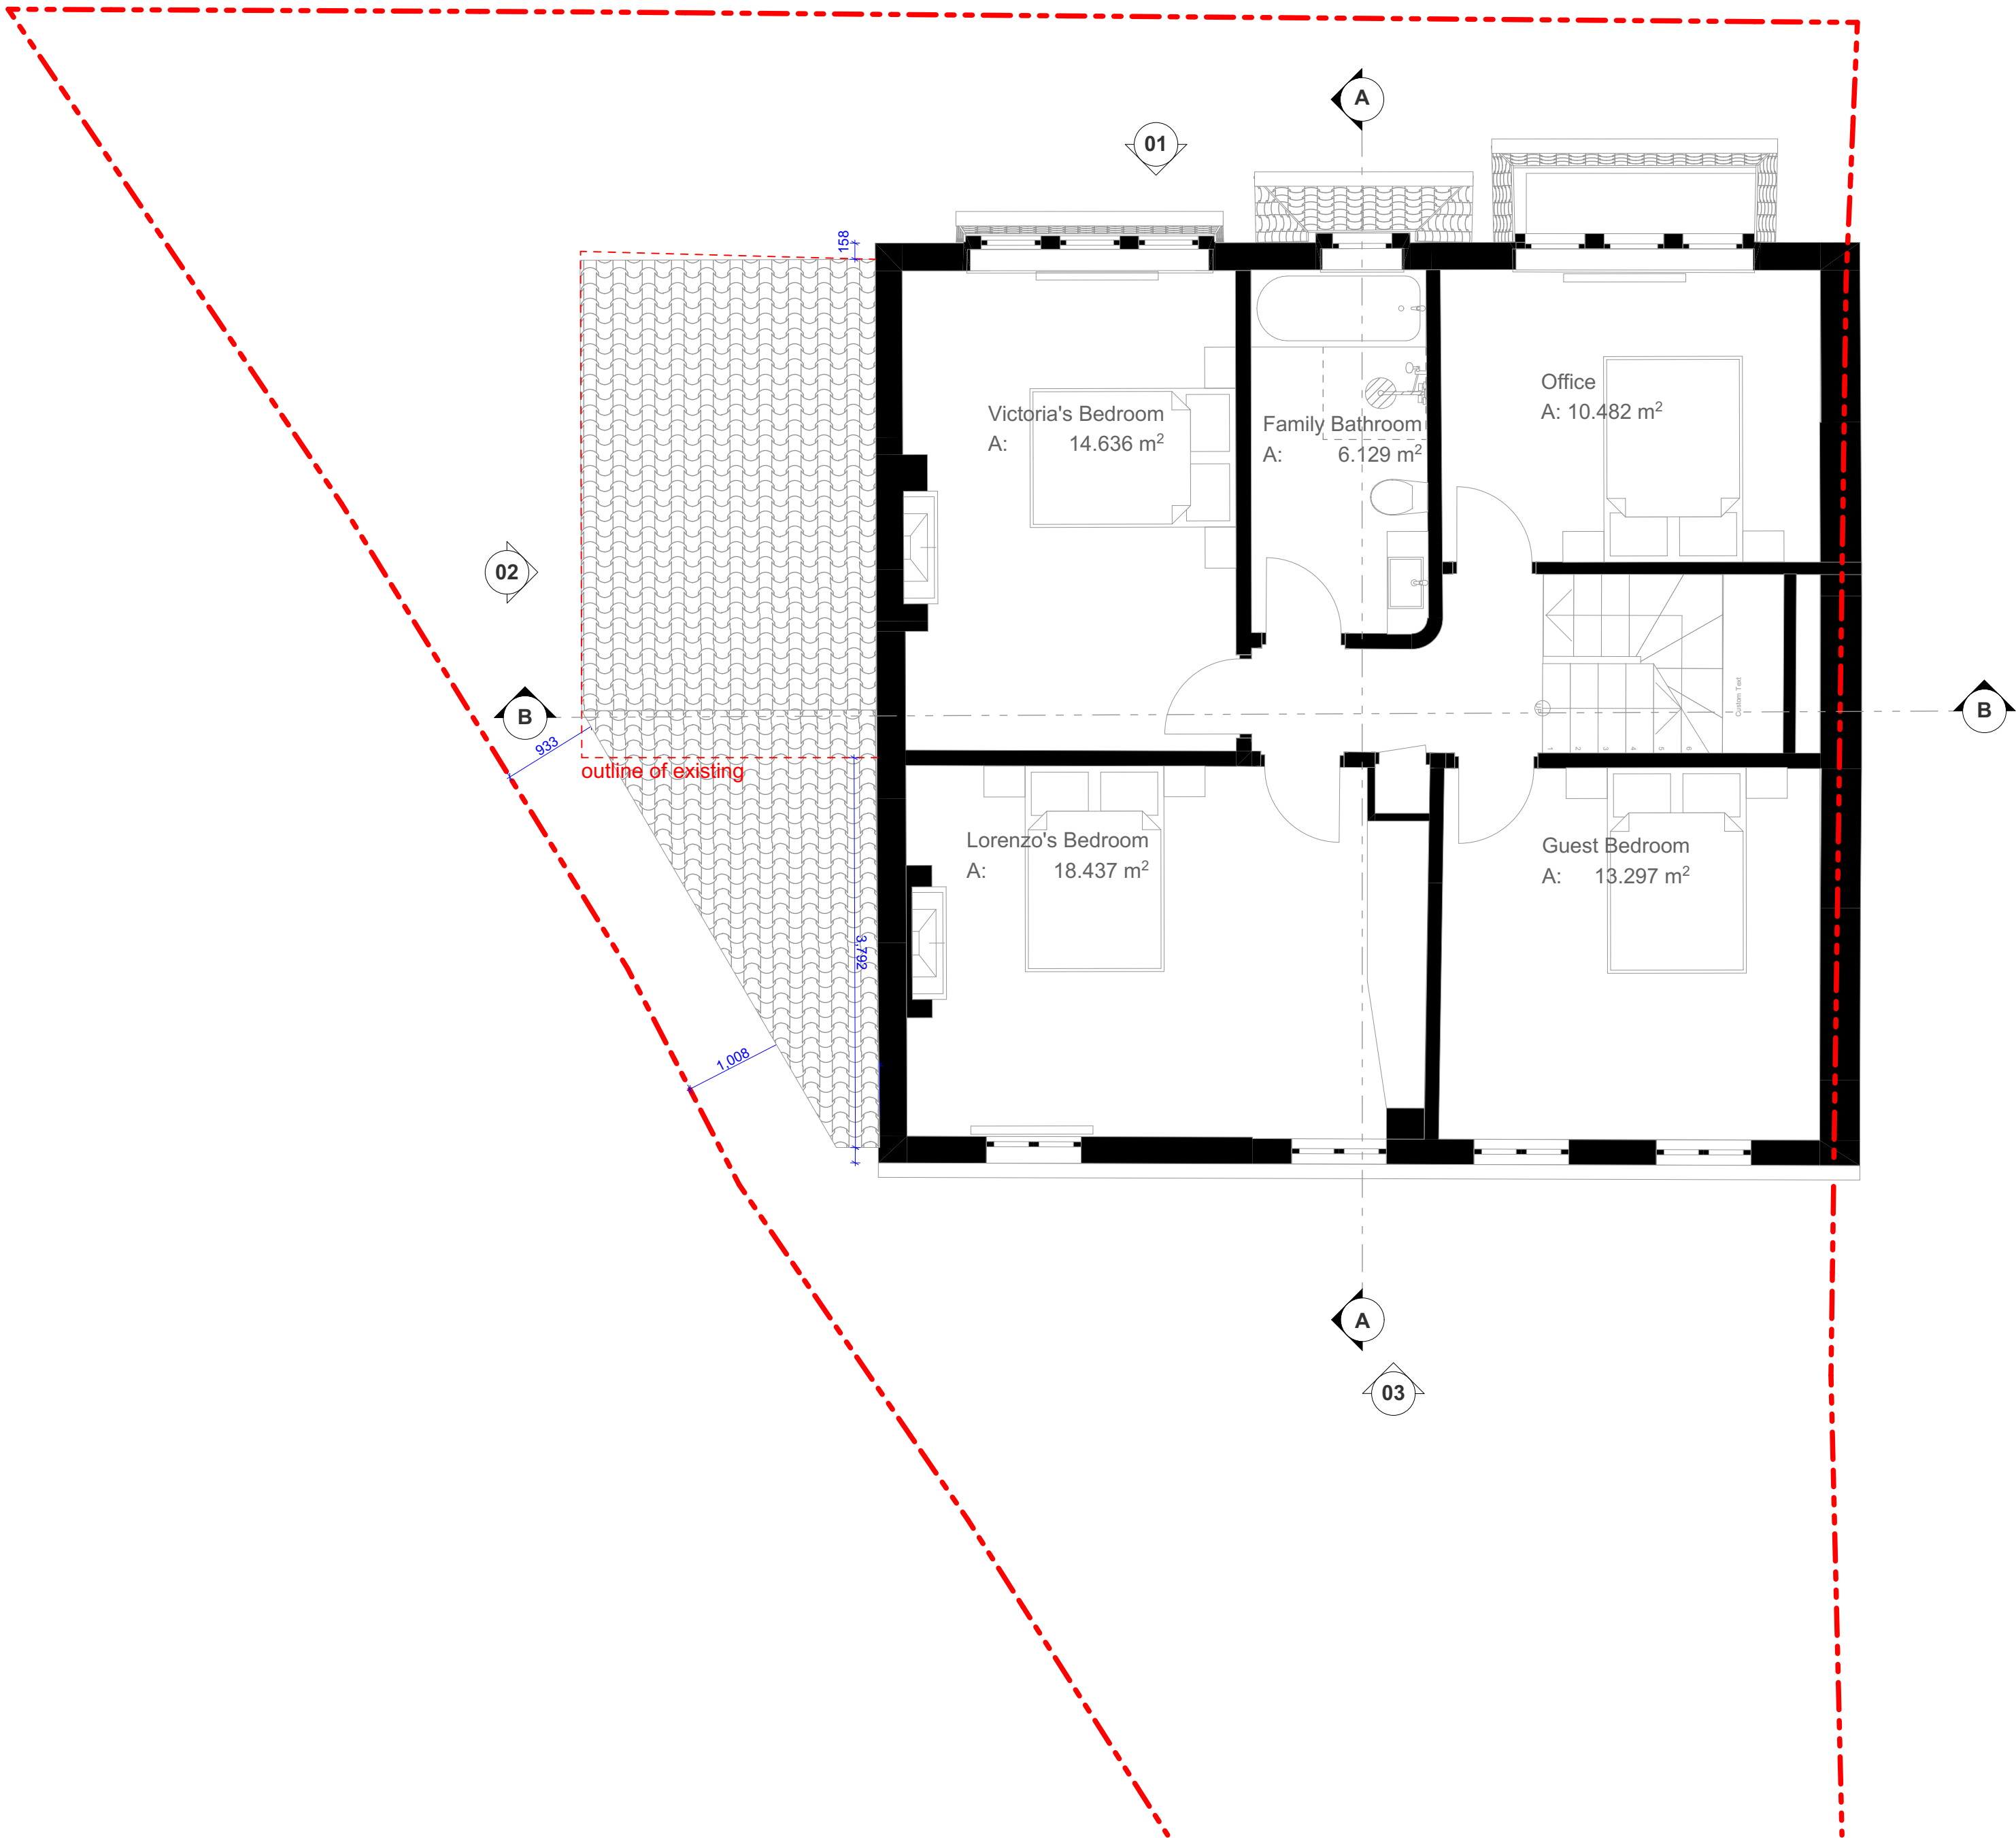

First Floor

1:50

B:\172_31 Milton Park\172_31 Milton Park_Planning

 

10b Branch Place
London N1 5PH
p: 0207 686 3445
e: info@scenarioarchitecture.com
w: www.scenarioarchitecture.com

Project Name:
172_31 Milton Park

Client:
Matteo Milan & Olga Thompson

Site Location:
**31 Milton Park
London N6 5QB**

Drawing not to be used other than the purpose for which it was prepared. It's supplied without liability for errors or omissions. Do not scale from the drawing. All dimensions are to be checked on site. This drawing is to be read in conjunction with all other drawings. Notes on this drawing will apply to all other drawings where a similar position exists.




Scale @ A2
1:50

Project No.
172

Drawing Name
Proposed First Floor Plan

Drawing Number
PR-A1.03

Rev

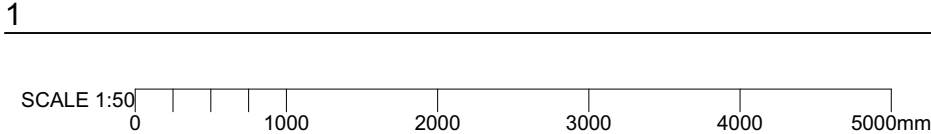 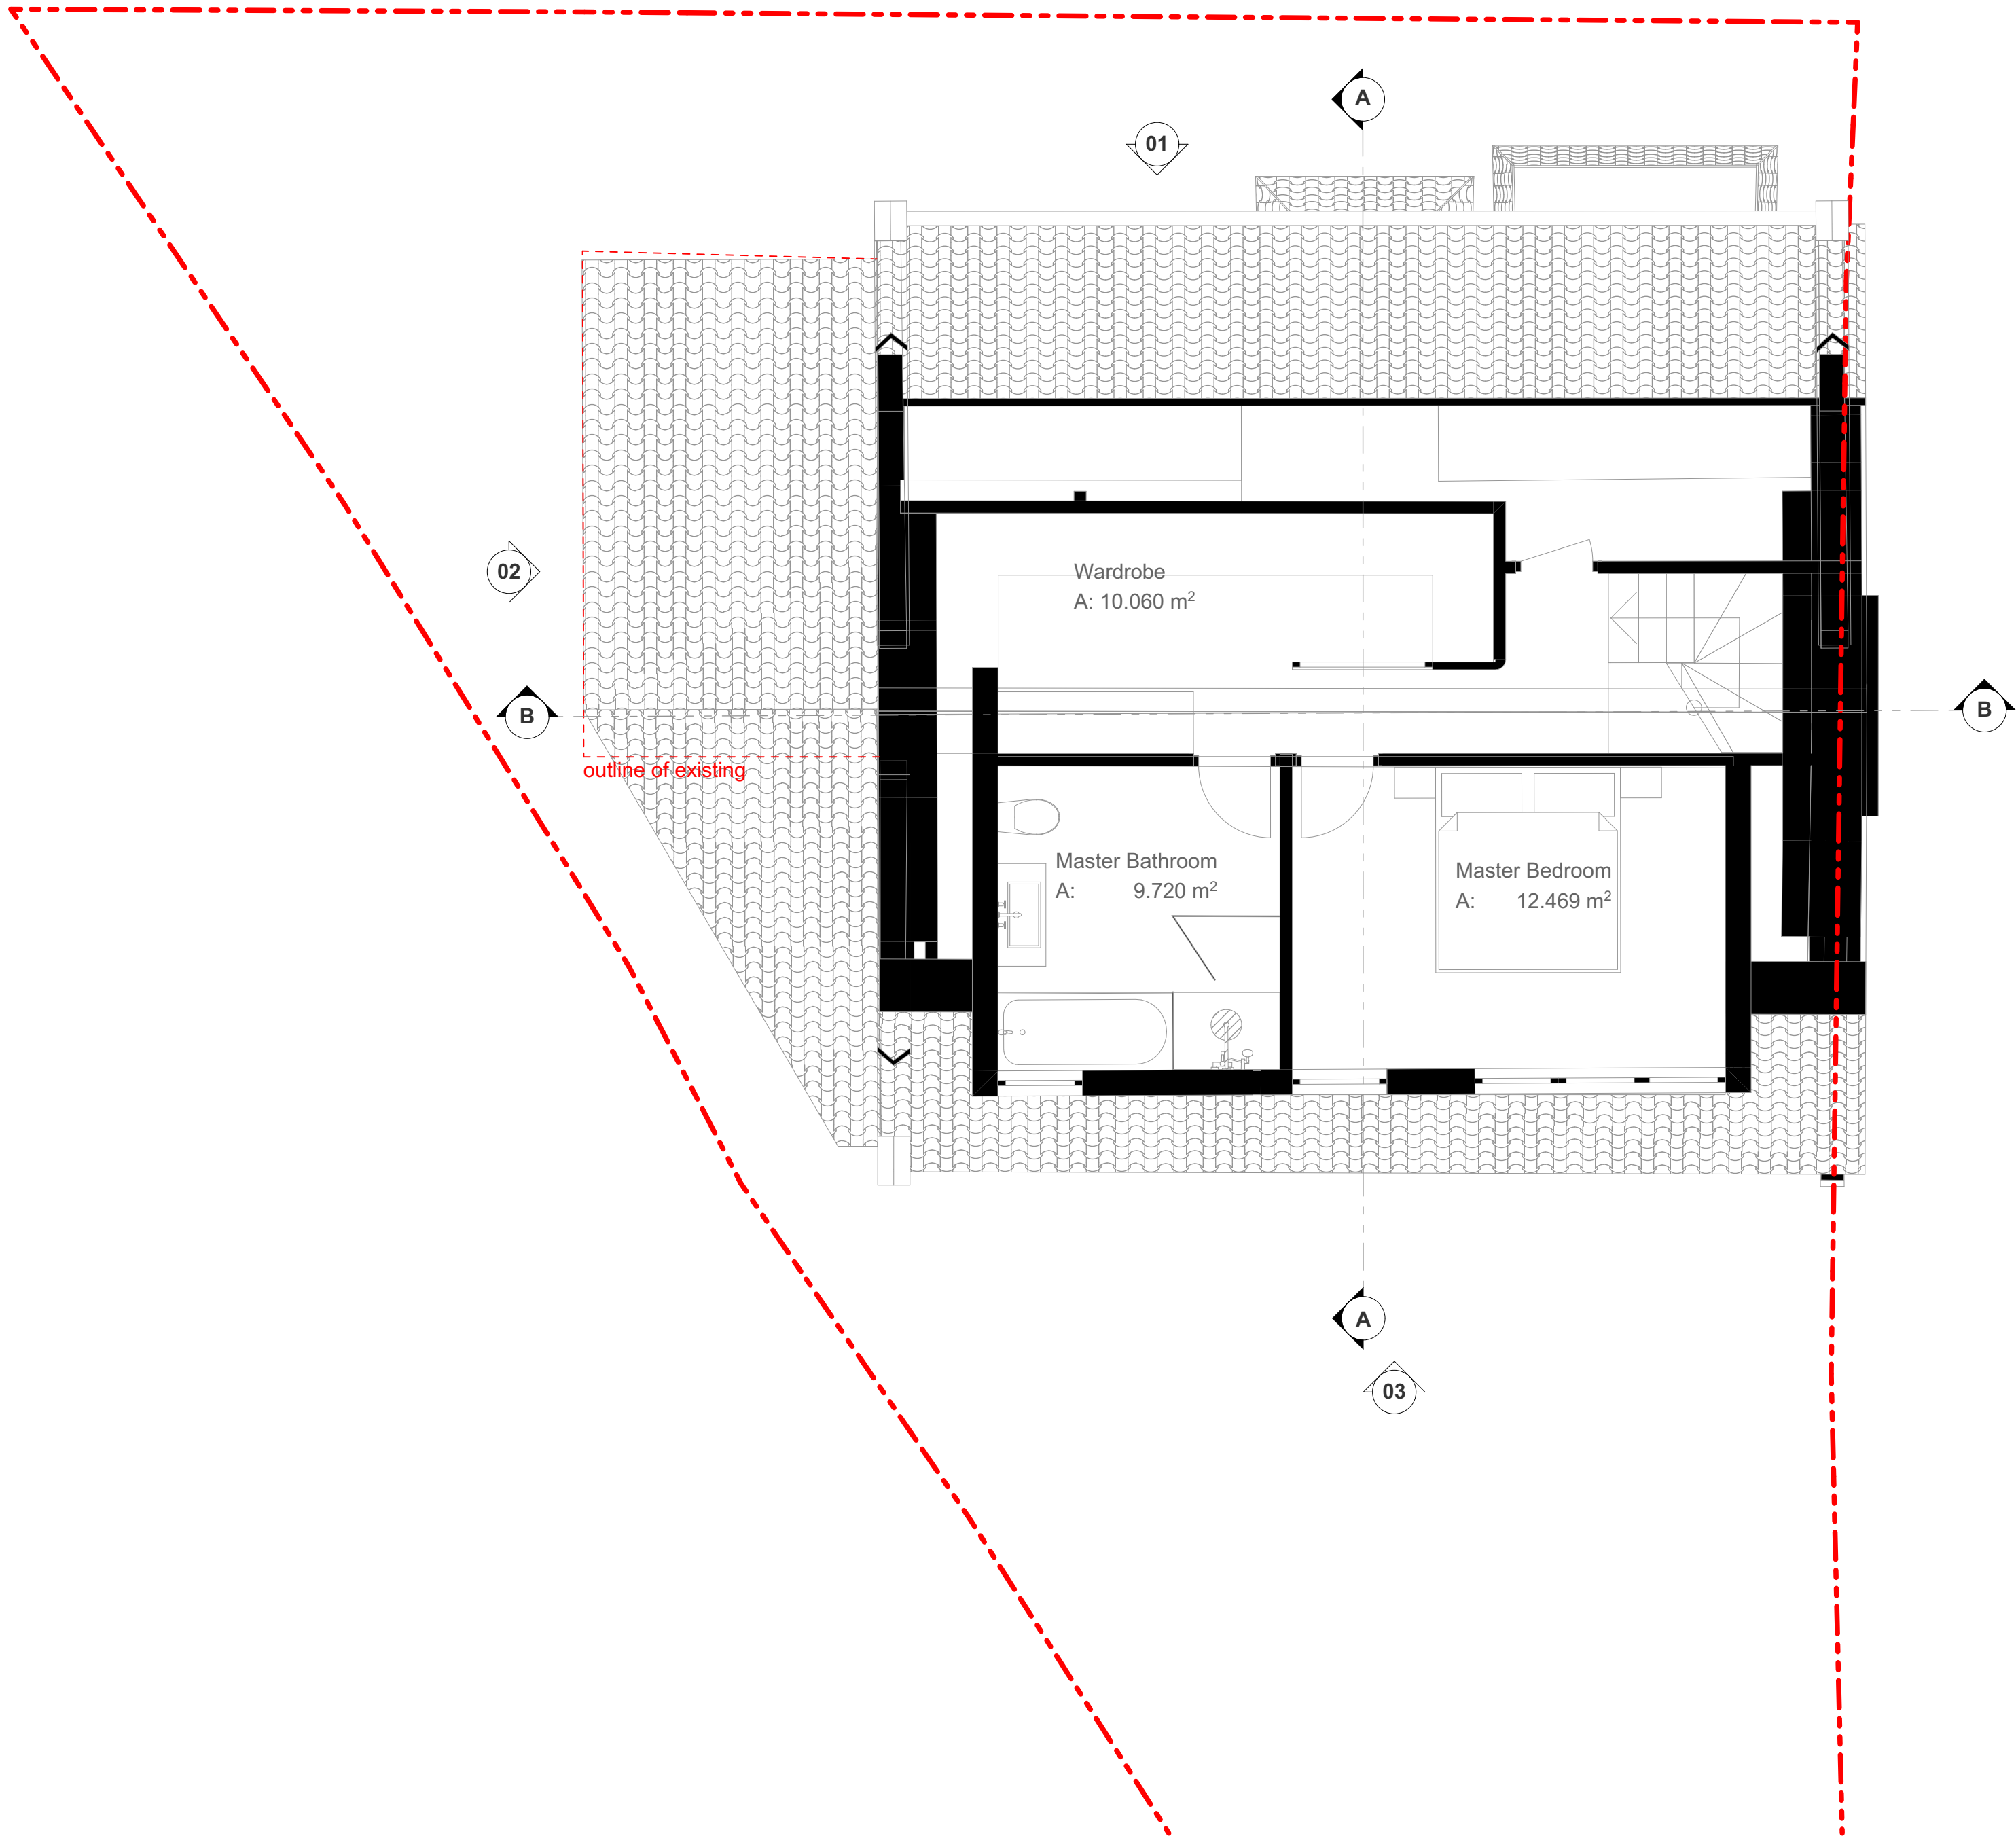

Loft Floor

1:50



10b Branch Place
London N1 5PH
p: 0207 686 3445
e: info@scenarioarchitecture.com
w: www.scenarioarchitecture.com

Project Name:
172_31 Milton Park

Client:
Matteo Milan & Olga Thompson

Site Location:
**31 Milton Park
London N6 5QB**

Drawing not to be used other than the purpose for which it was prepared. It's supplied without liability for errors or omissions. Do not scale from the drawing. All dimensions are to be checked on site. This drawing is to be read in conjunction with all other drawings. Notes on this drawing will apply to all other drawings where a similar position exists.

Scale @ A2
1:50


Project No.
172

Drawing Name
Proposed Loft Floor Plan

Drawing Number

Rev

PR-A1.04

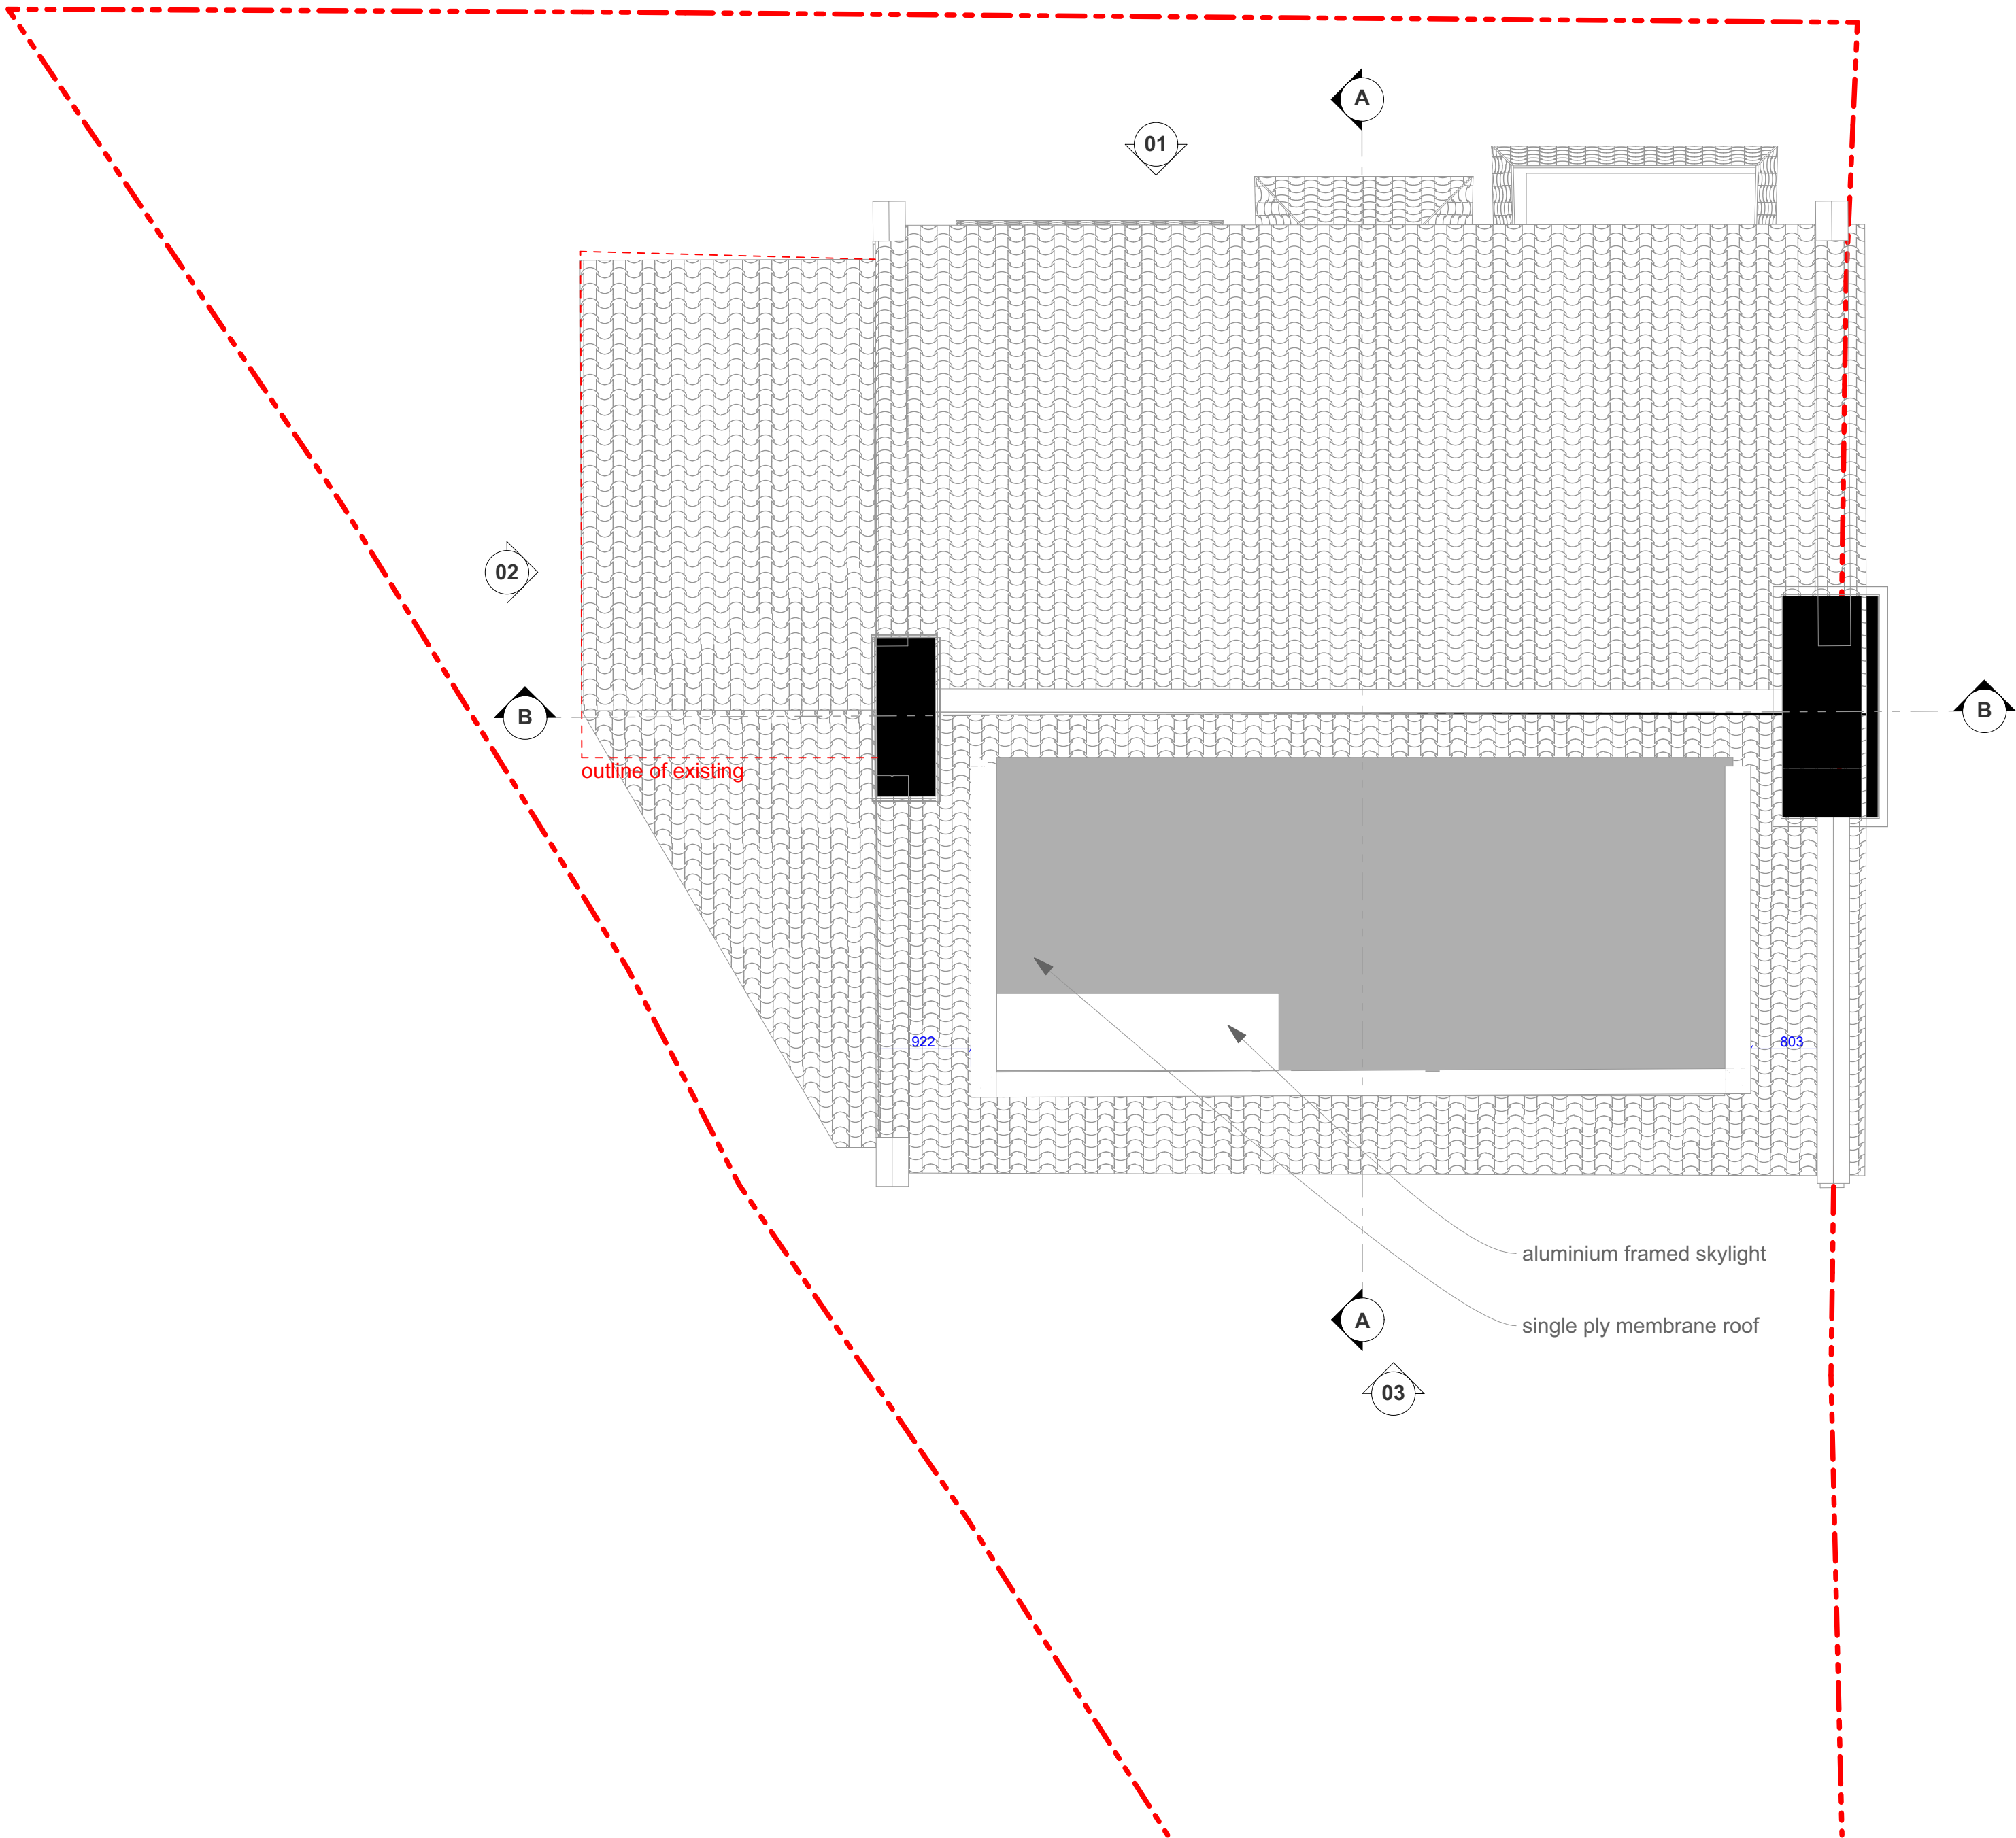

10b Branch Place
London N1 5PH
p: 0207 686 3445
e: info@scenarioarchitecture.com
w: www.scenarioarchitecture.com

Project Name:
172_31 Milton Park

Client:
Matteo Milan & Olga Thompson

Site Location:
**31 Milton Park
London N6 5QB**

Drawing not to be used other than the purpose for which it was prepared. It's supplied without liability for errors or omissions. Do not scale from the drawing. All dimensions are to be checked on site. This drawing is to be read in conjunction with all other drawings. Notes on this drawing will apply to all other drawings where a similar position exists.

Scale @ A2
1:50

Project No.
172

Drawing Name
Proposed Roof Plan

Drawing Number

Rev

PR-A1.05



01 Front Elevation 1:50

SCALE 1:50
0 1000 2000 3000 4000 5000mm



10b Branch Place
London N1 5PH
p: 0207 686 3445
e: info@scenarioarchitecture.com
w: www.scenarioarchitecture.com

Project Name:
172_31 Milton Park

Client:
Matteo Milan & Olga Thompson

Site Location:
**31 Milton Park
London N6 5QB**

Drawing not to be used other than the purpose for which it was prepared. It's supplied without liability for errors or omissions. Do not scale from the drawing. All dimensions are to be checked on site. This drawing is to be read in conjunction with all other drawings. Notes on this drawing will apply to all other drawings where a similar position exists.

Scale @ A2
1:50


Project No.
172

Drawing Name
Proposed Elevations

Drawing Number

Rev

PR-A2.01

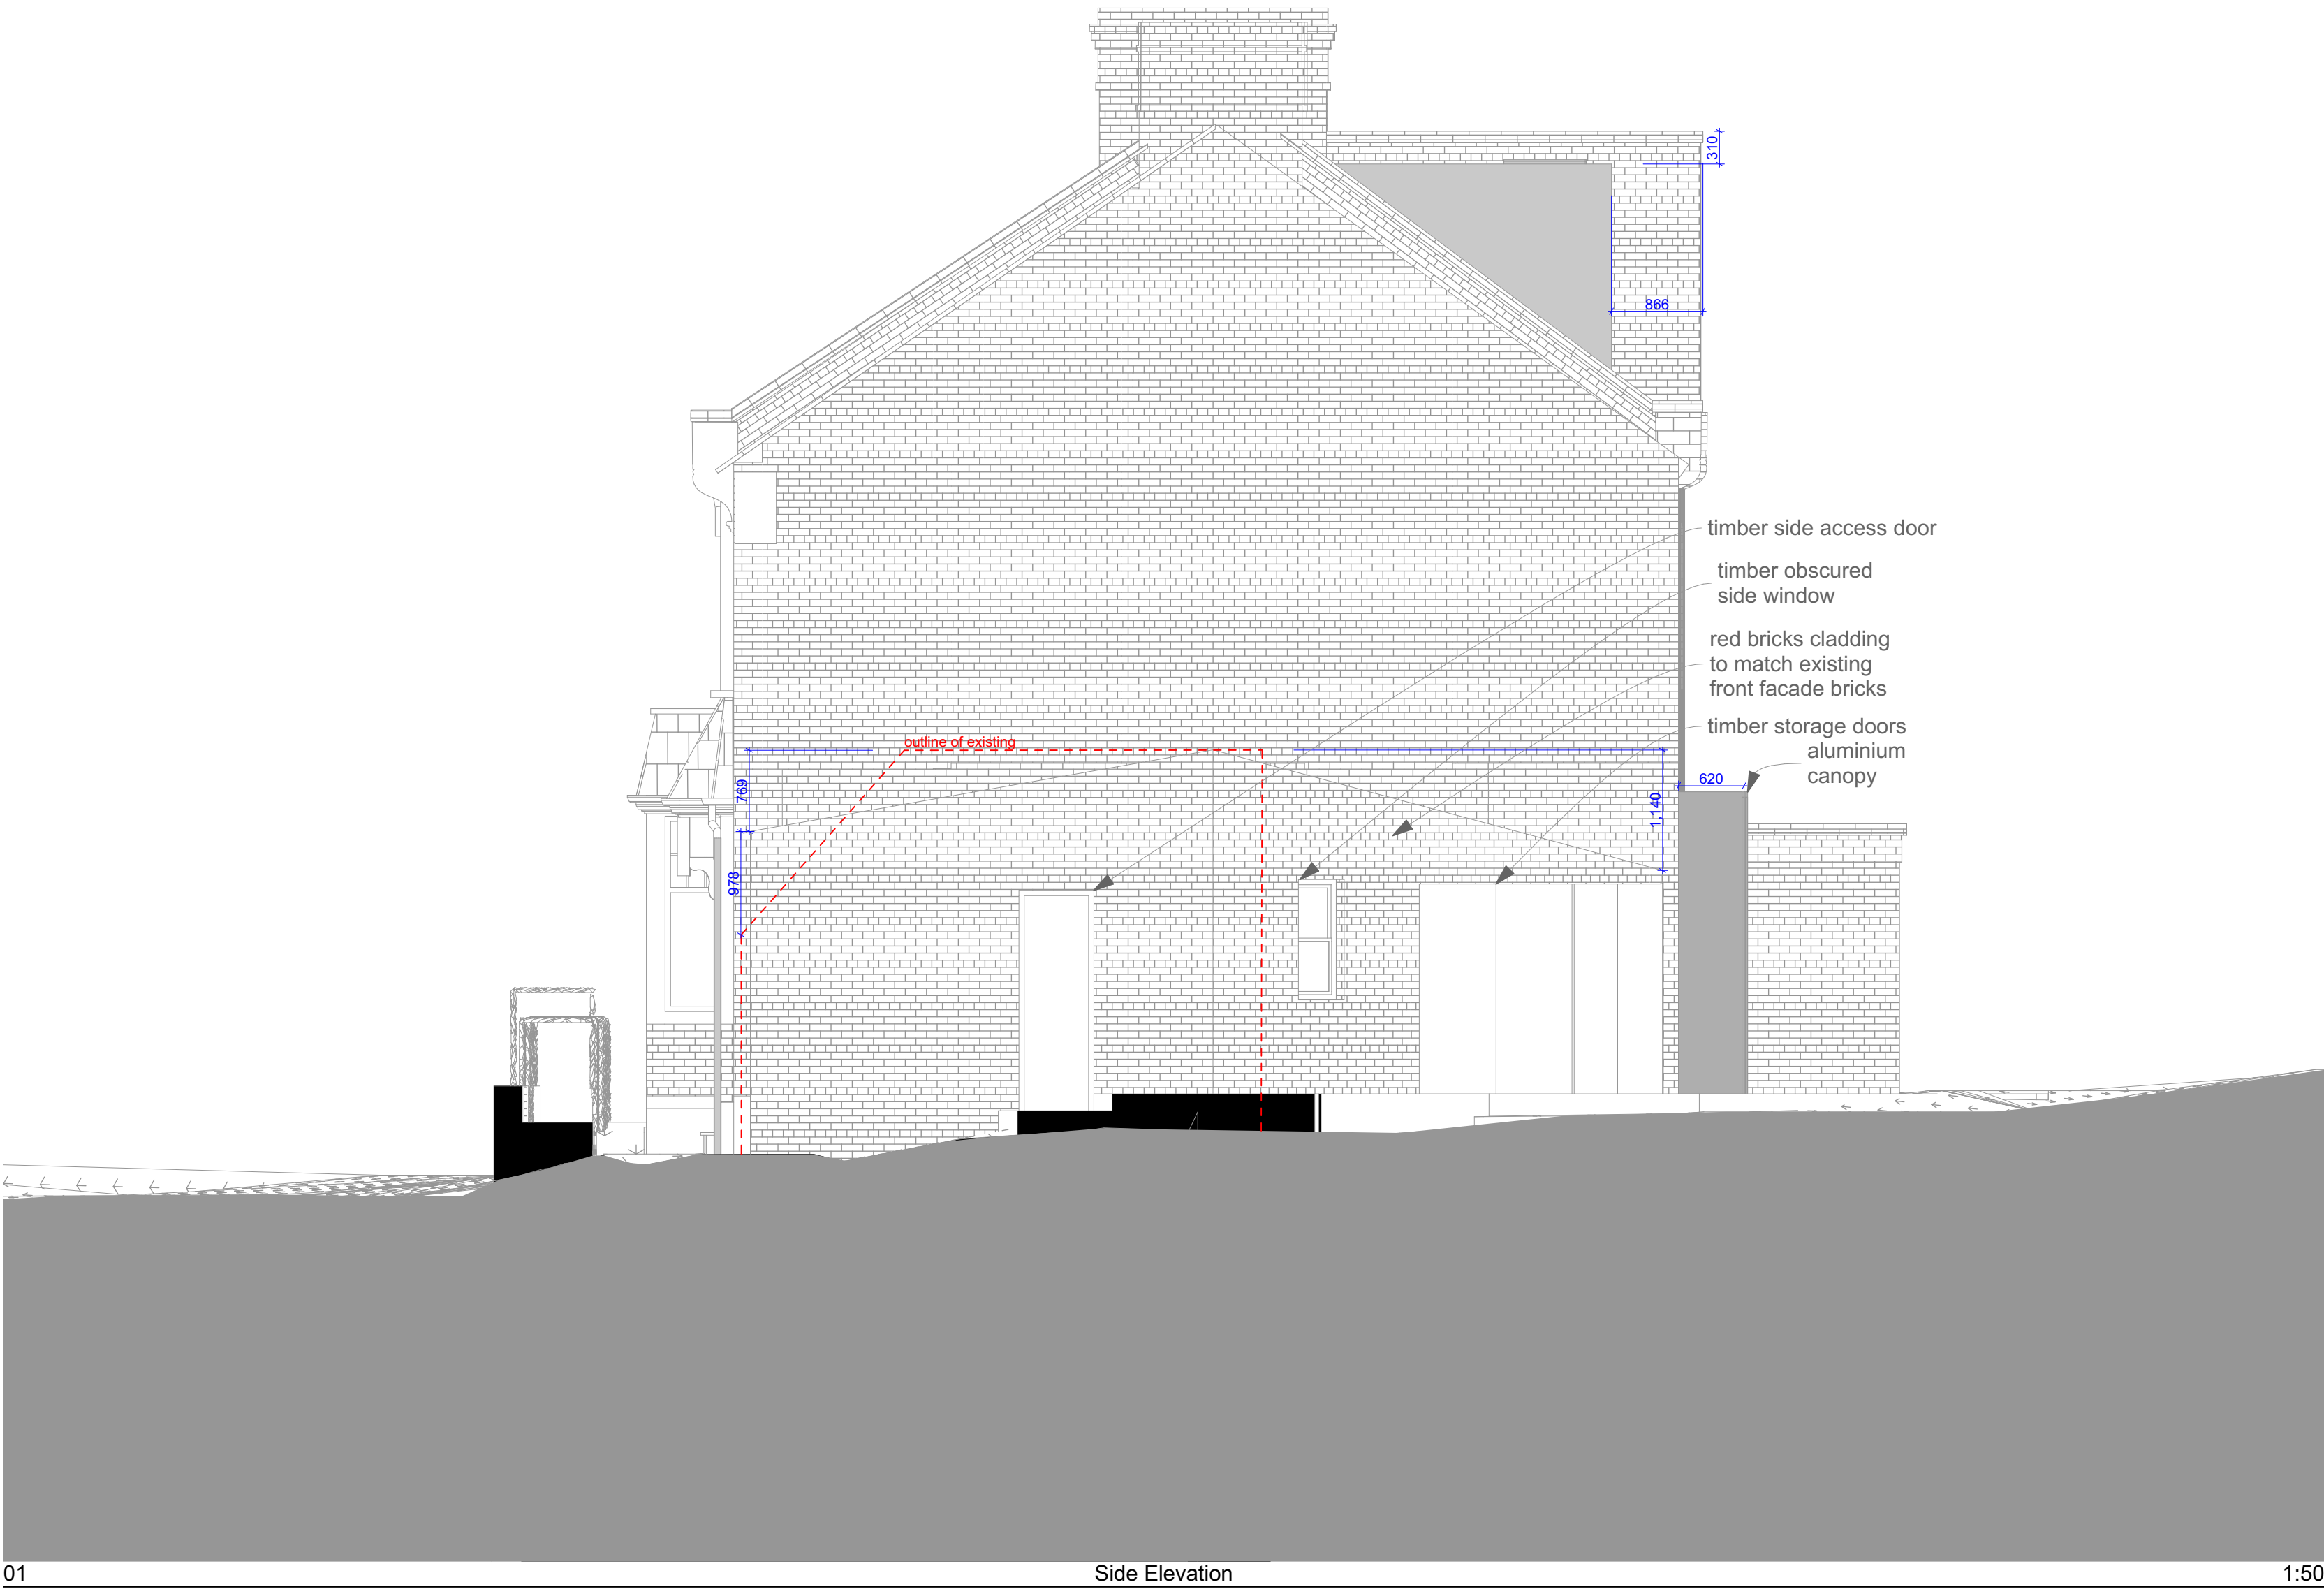

S/A

10b Branch Place
London N1 5PH
p: 0207 686 3445
e: info@scenarioarchitecture.com
w: www.scenarioarchitecture.com

Project Name:
172_31 Milton Park

Client:
Matteo Milan & Olga Thompson

Site Location:
**31 Milton Park
London N6 5QB**

Drawing not to be used other than the purpose for which it was prepared. It's supplied without liability for errors or omissions. Do not scale from the drawing. All dimensions are to be checked on site. This drawing is to be read in conjunction with all other drawings. Notes on this drawing will apply to all other drawings where a similar position exists.

Scale @ A2
1:50

Project No.
172

Drawing Name
Proposed Elevations

Drawing Number

Rev

PR-A2.02

SCALE 1:50
0 1000 2000 3000 4000 5000mm



10b Branch Place
London N1 5PH
p: 0207 686 3445
e: info@scenarioarchitecture.com
w: www.scenarioarchitecture.com

Project Name:
172_31 Milton Park

Client:
Matteo Milan & Olga Thompson

Site Location:
31 Milton Park
London N6 5QB

Drawing not to be used other than the purpose for which it was prepared. It's supplied without liability for errors or omissions. Do not scale from the drawing. All dimensions are to be checked on site. This drawing is to be read in conjunction with all other drawings. Notes on this drawing will apply to all other drawings where a similar position exists.



Scale @ A2
1:50

Project No.
172

Drawing Name
Proposed Elevations

Drawing Number	Rev
----------------	-----

PR-A2.03

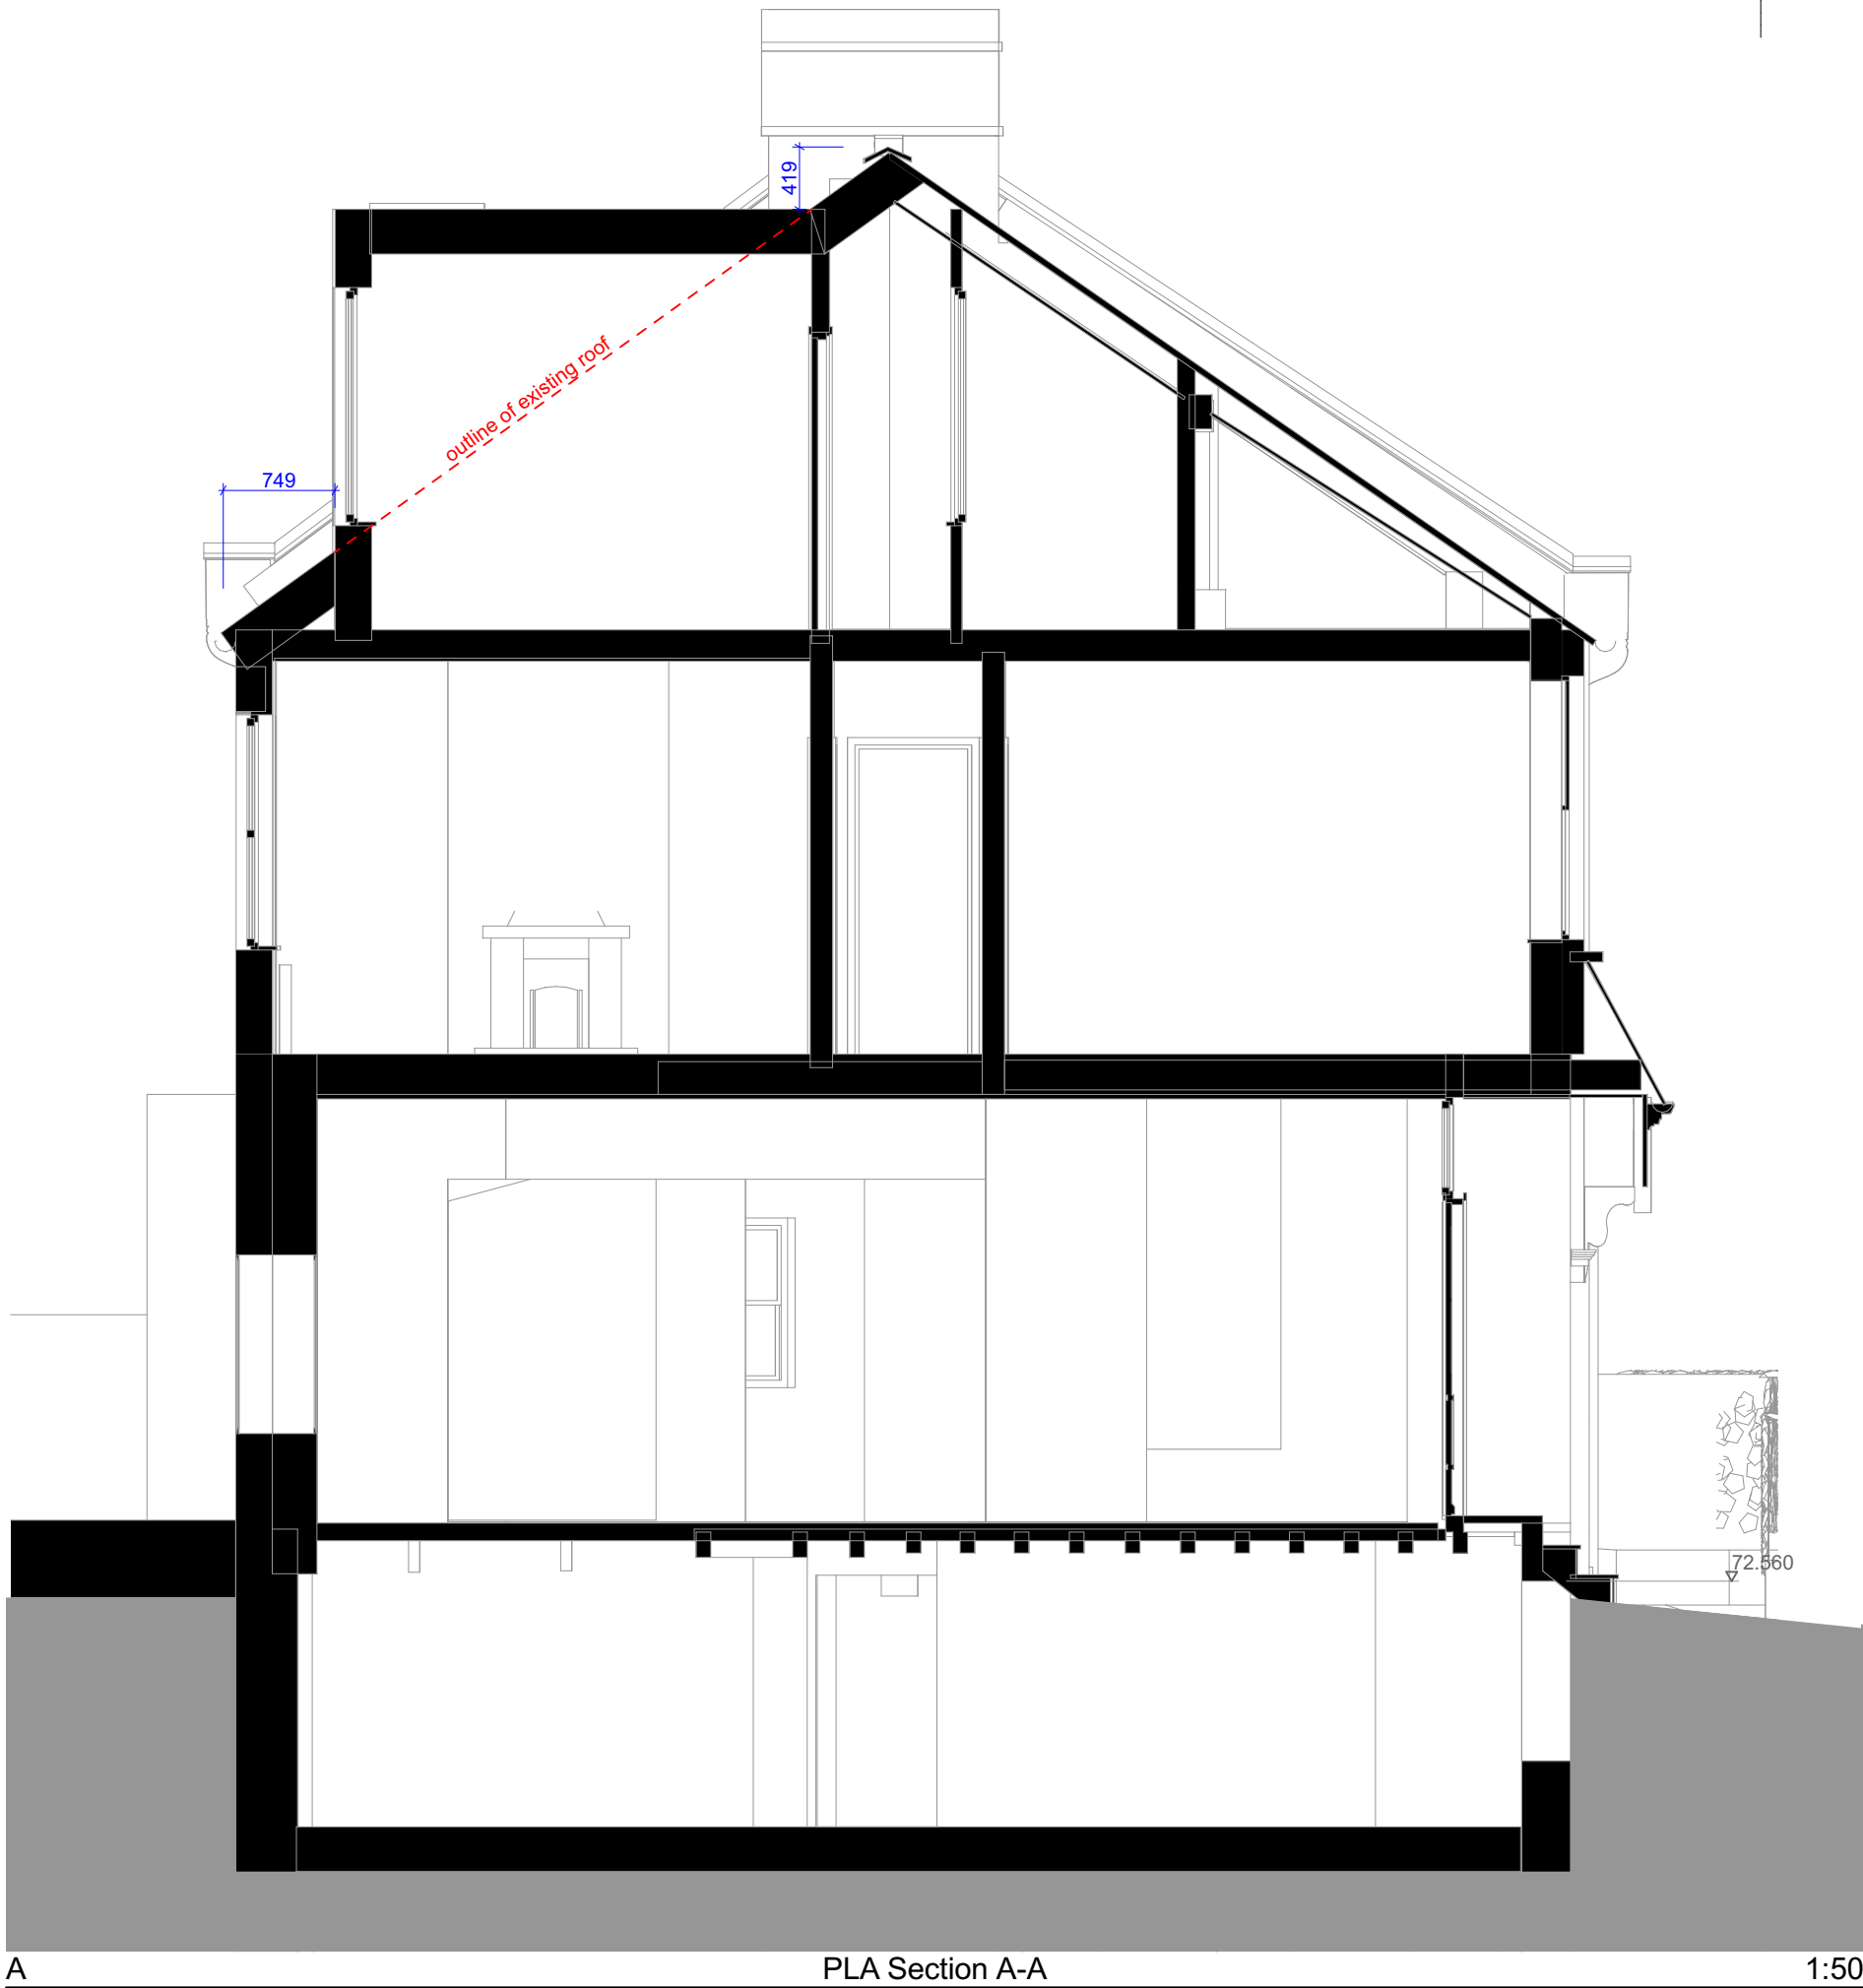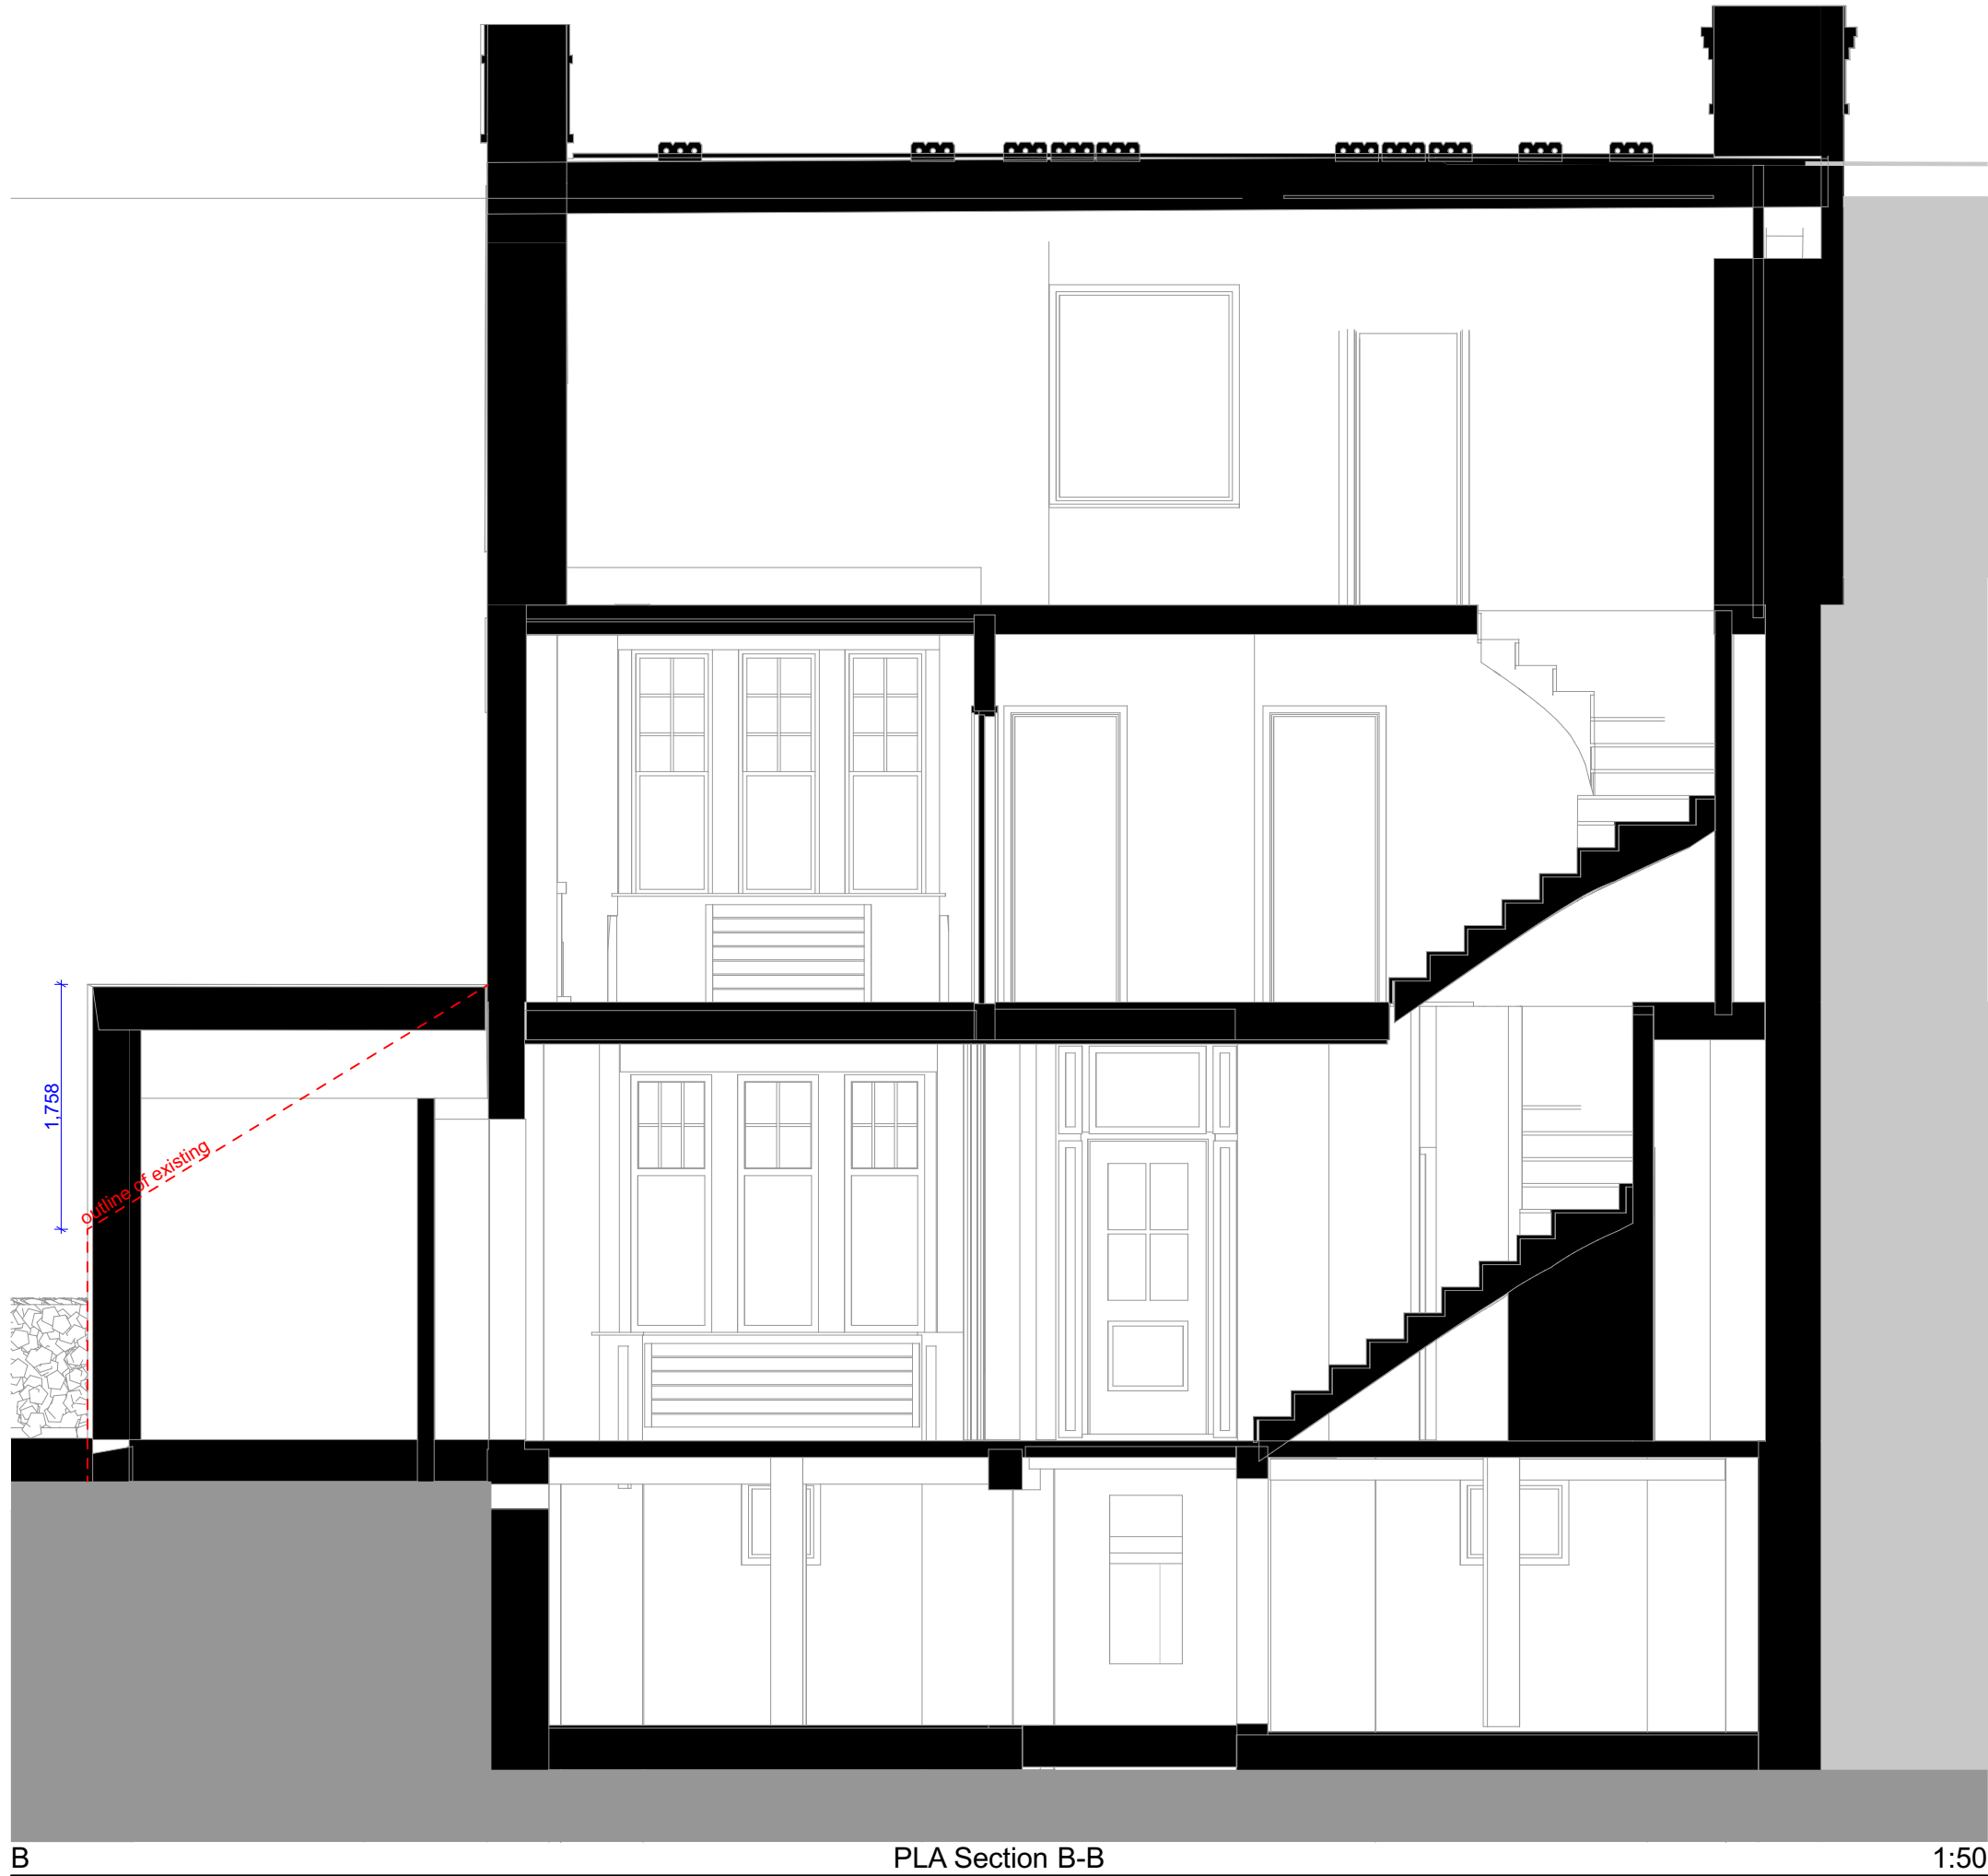

S/A

10b Branch Place
London N1 5PH
p: 0207 686 3445
e: info@scenarioarchitecture.com
w: www.scenarioarchitecture.com

Project Name:
172_31 Milton Park

Client:
Matteo Milan & Olga Thompson

Site Location:
**31 Milton Park
London N6 5QB**

Drawing not to be used other than the purpose for which it was prepared. It's supplied without liability for errors or omissions. Do not scale from the drawing. All dimensions are to be checked on site. This drawing is to be read in conjunction with all other drawings. Notes on this drawing will apply to all other drawings where a similar position exists.

Scale @ A2
1:50

Project No.
172

Drawing Name
Proposed Sections

Drawing Number
PR-A3.01

Rev

SCALE 1:50
0 1000 2000 3000 4000 5000mm