


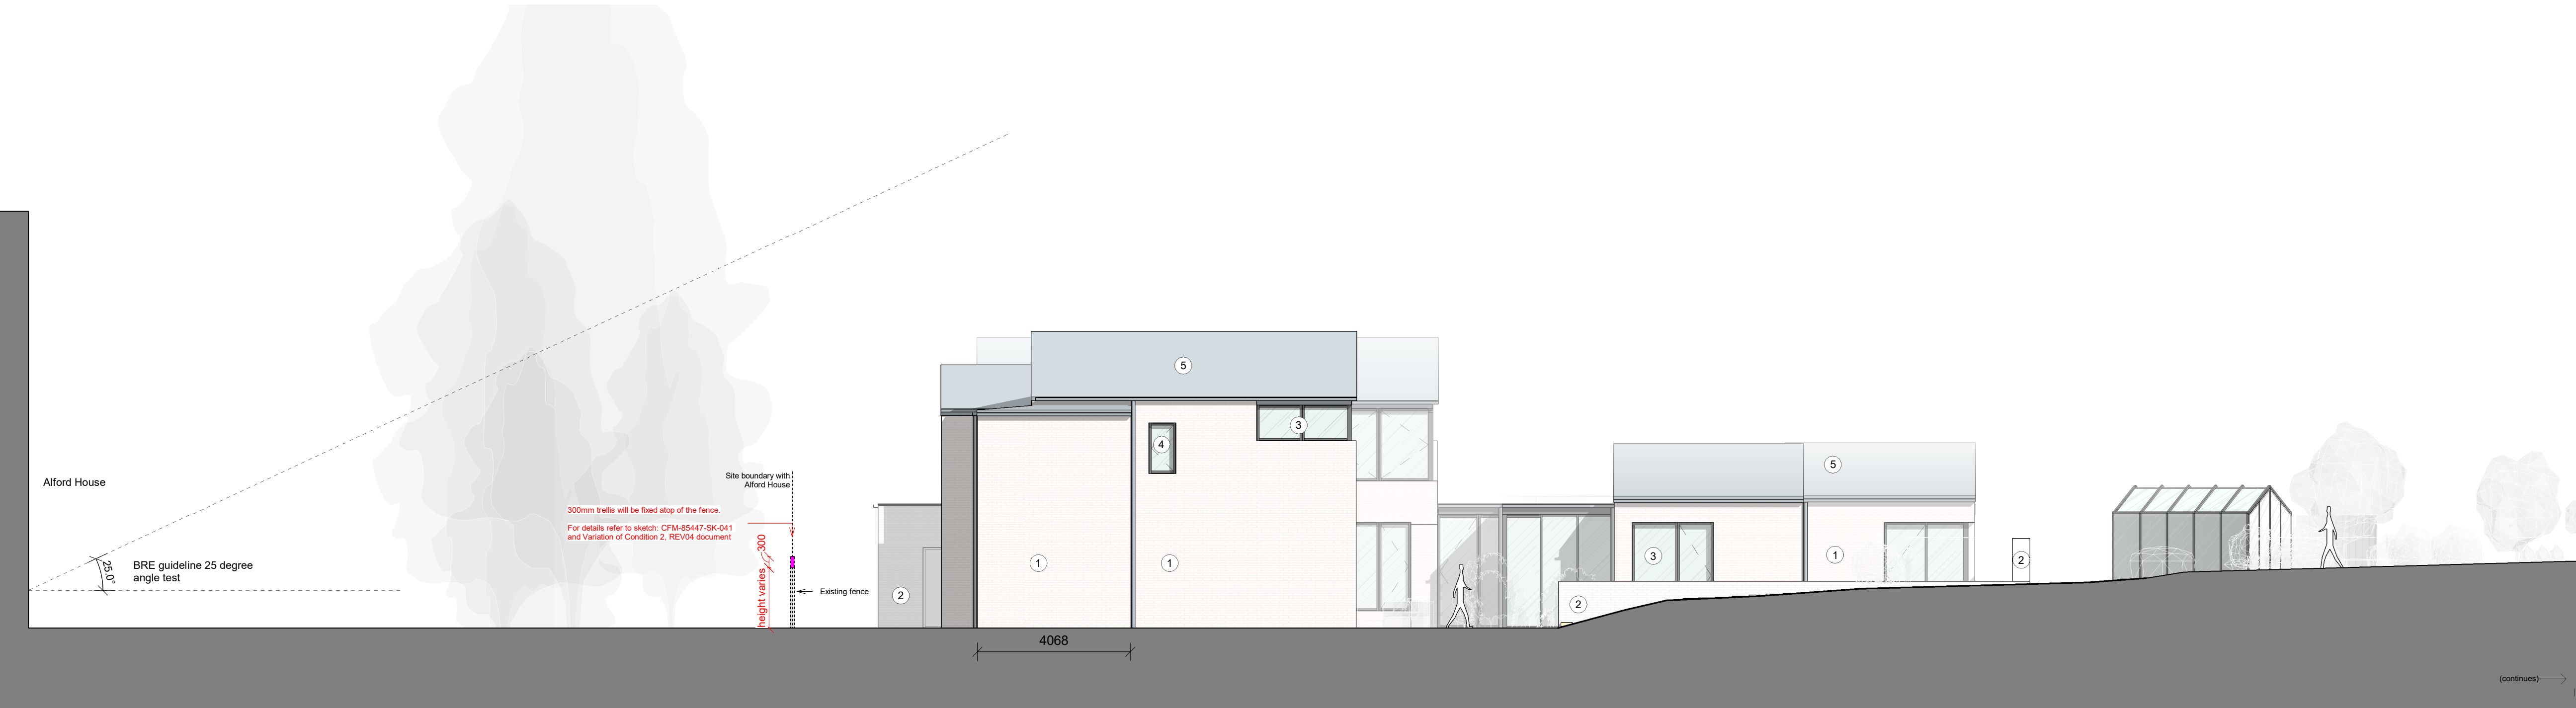

North Elevation.
1:100



South Elevation.
1:100


GENERAL NOTES

DO NOT SCALE OFF THIS DRAWING.
ALL DIMENSIONS MUST BE CHECKED ON SITE INFORM THE ARCHITECT OF ANY DISCREPANCIES PRIOR TO CONSTRUCTION.
THIS DRAWING IS COPYRIGHT & MAY NOT BE OTHERWISE USED OR COPIED.

CDM REGULATIONS 2015

ALL CURRENT DRAWINGS AND SPECIFICATIONS FOR THE PROJECT MUST BE READ IN CONJUNCTION WITH THE DESIGNER'S HAZARD AND ENVIRONMENTAL ASSESSMENT RECORD

- External Materials:
1. Light red brick
 2. White brick
 3. Aluminium frame windows
 4. Aluminium frame windows with obscured glazing
 5. Standing seam zinc roof

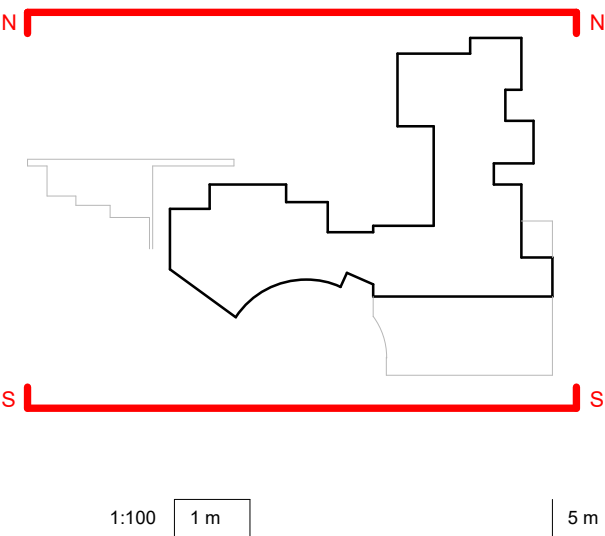

Client

Ms Jothi Reddy
11-13 Stanhope Gardens, N6 5TT

C.F. Møller

Telephone House, 69-77 Paul Street
London, EC2A 4NW
United Kingdom
Tel.: +44 020 7427 1530
london@cfmoller.com

Europaplads 2, 11
8000 Aarhus C
Denmark
Tel.: +45 8730 5300
www.cfmoller.com

Rev	Description	By	Chk	Date
3	VARIATION OF CONDITION 2	OCI		01.04.24
2	AMENDED ISSUE FOR PLANNING	FWA	TH	23.01.20
1	ISSUE FOR PLANNING	FWA	TH	13.11.19

Project
Stanhope Gardens

Title
Proposed North/ South Elevations

Project No.

85447

Scale @ A1	Date	Revision
1 : 100 (1:200 @ A3)		3

Drawing Number

85447-CFM-A-ELE-20-302