


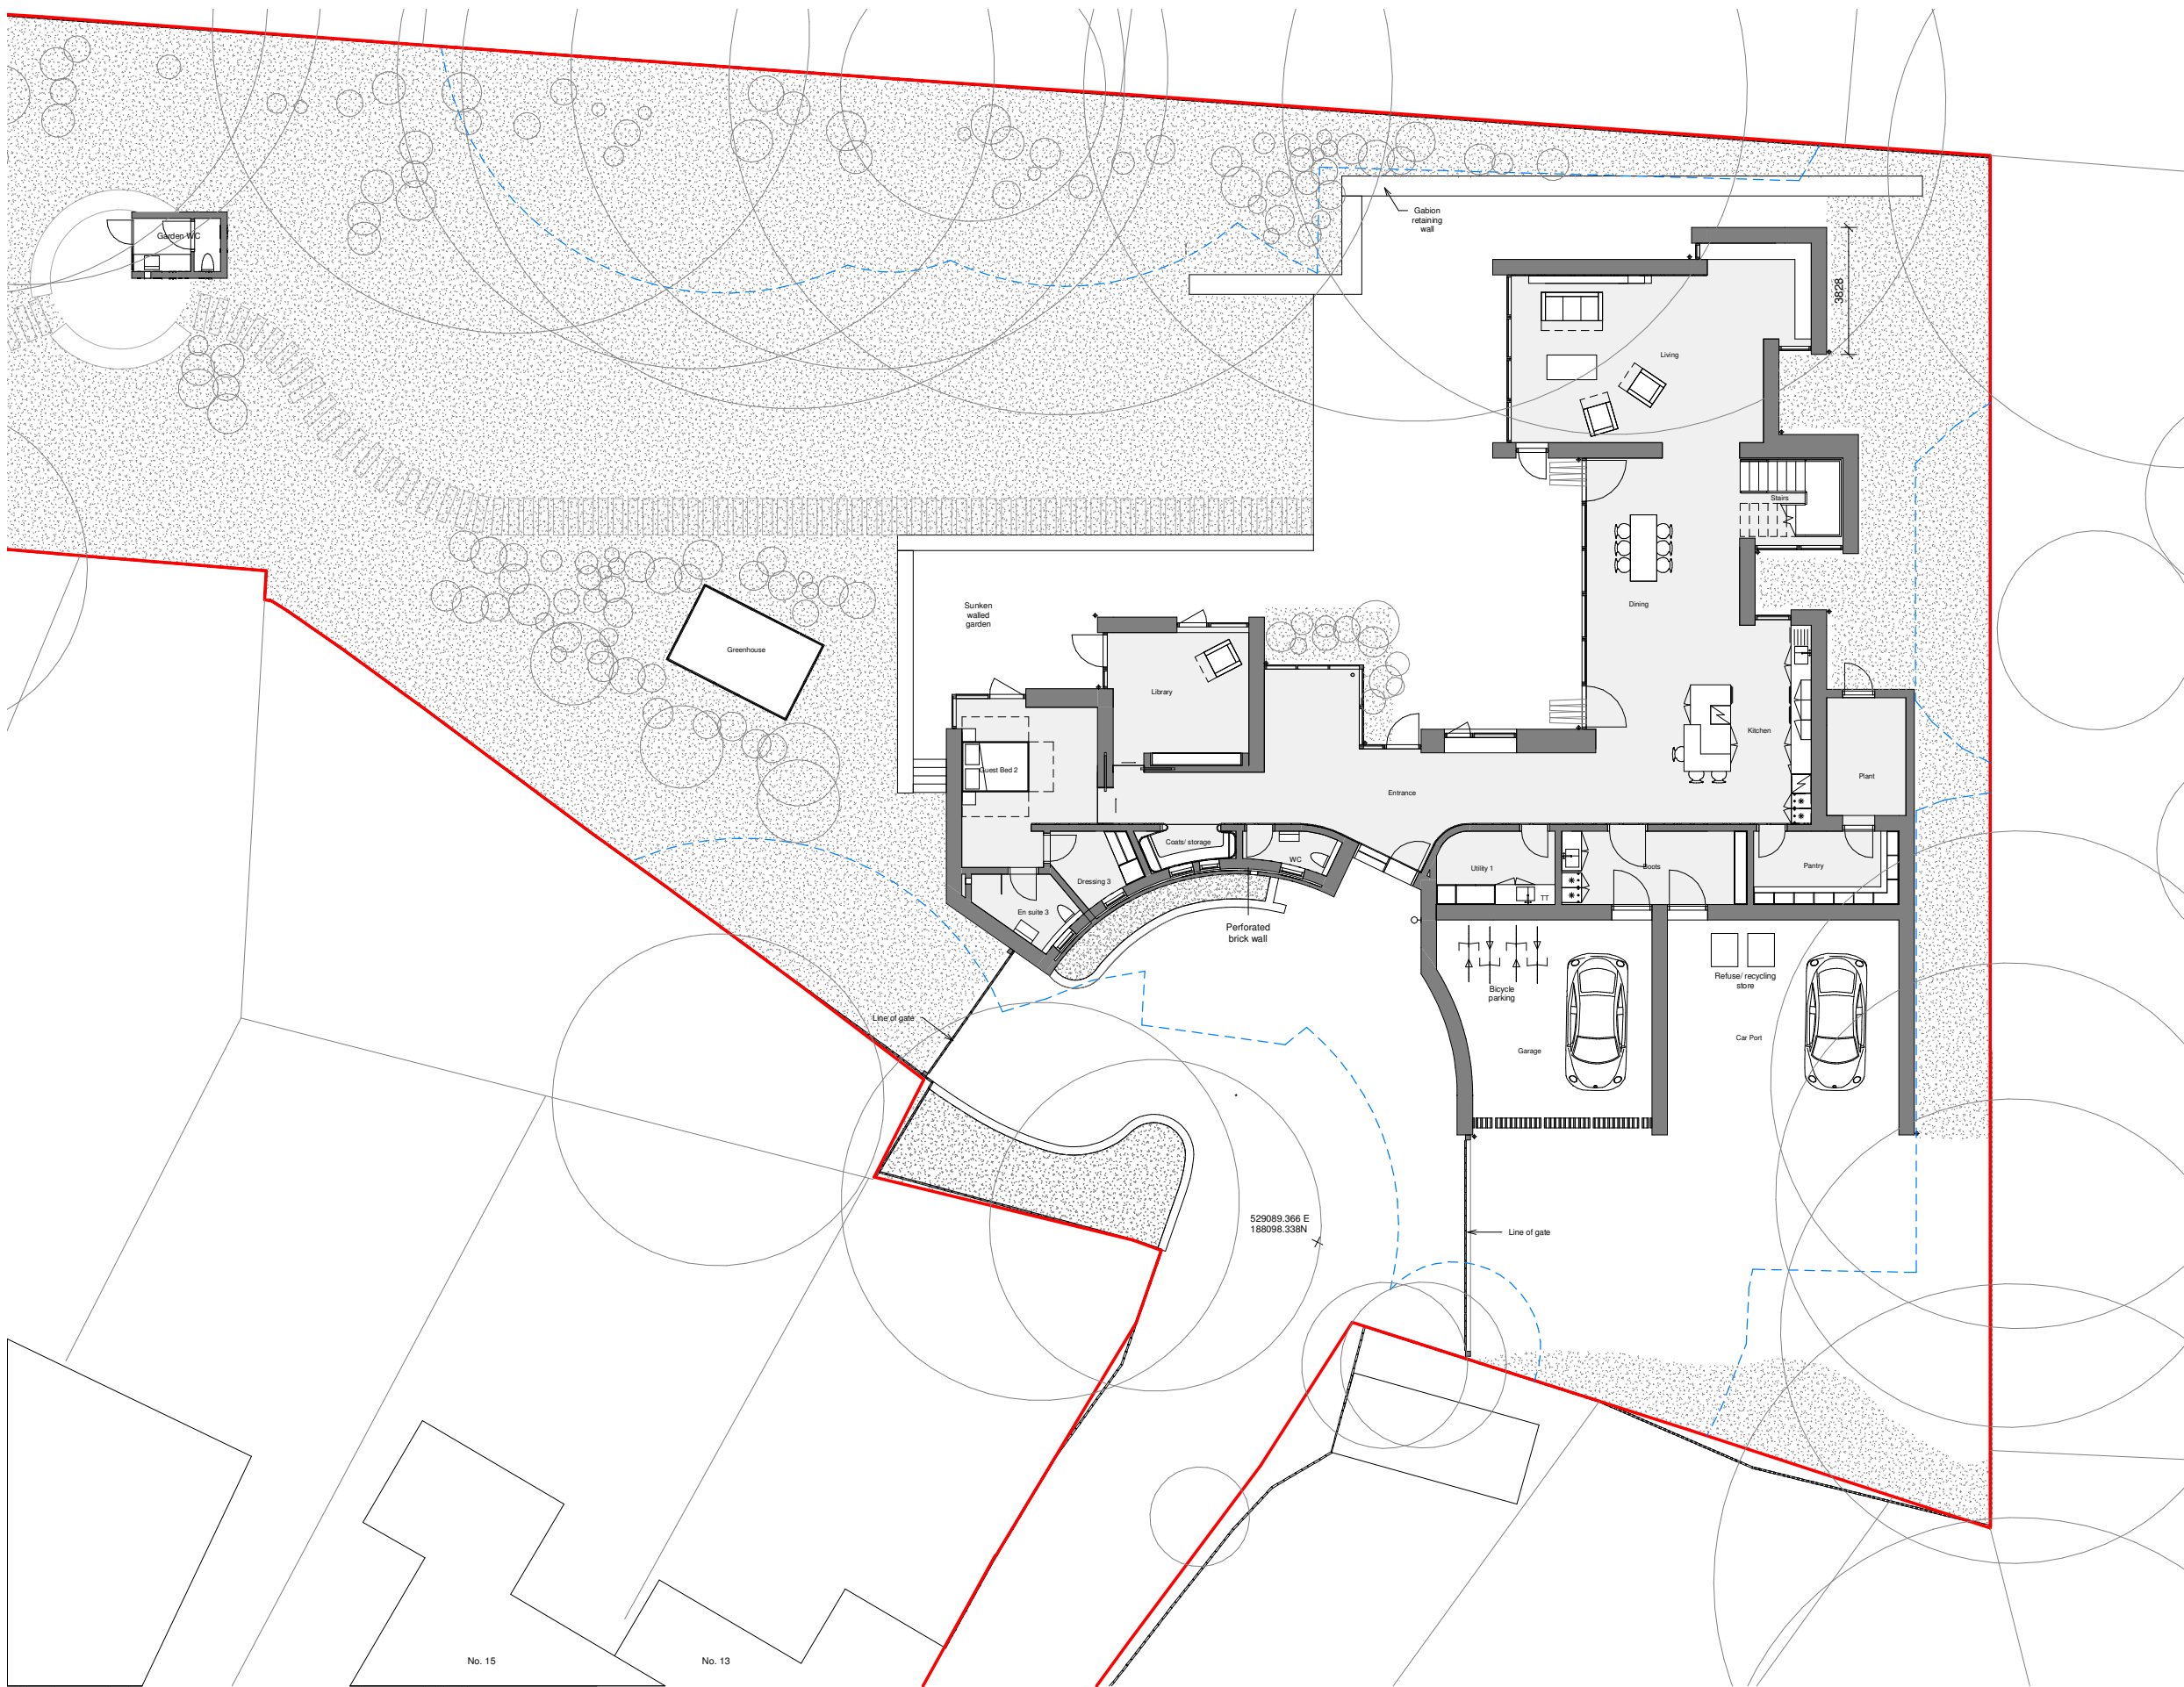

GENERAL NOTES

DO NOT SCALE OFF THIS DRAWING.
ALL DIMENSIONS MUST BE CHECKED ON SITE INFORM THE ARCHITECT OF ANY DISCREPANCIES PRIOR TO CONSTRUCTION.
THIS DRAWING IS COPYRIGHT & MAY NOT BE OTHERWISE USED OR COPIED.

CDM REGULATIONS 2015

ALL CURRENT DRAWINGS AND SPECIFICATIONS FOR THE PROJECT MUST BE READ IN CONJUNCTION WITH THE DESIGNER'S HAZARD AND ENVIRONMENTAL ASSESSMENT RECORD

KEY

Site boundary

Root Protection Area

N

1:100 1 m 5 m

Client

Ms Jothi Reddy
11-13 Stanhope Gardens, N6 5TT

C.F. Møller

Telephone House, 69-77 Paul Street
London, EC2A 4NW
United Kingdom
Tel.: +44 020 7427 1530
london@cfmoller.com

Europaplads 2, 11
8000 Aarhus C
Denmark
Tel.: +45 8730 5300
www.cfmoller.com

2	AMENDED ISSUE FOR PLANNING	FWA	TH	23.01.20	
1	ISSUE FOR PLANNING	FWA	TH	13.11.19	
Rev	Description	By	Chk	Date	

Project

Stanhope Gardens

Title

Proposed Ground Floor Plan

Project No.

85447

Scale @ A1

1 : 100 (1:200 @ A3)

Date

Revision

2

Drawing Number

85447-CFM-A-GL-20-101