



Existing Block Plan: E:1/500

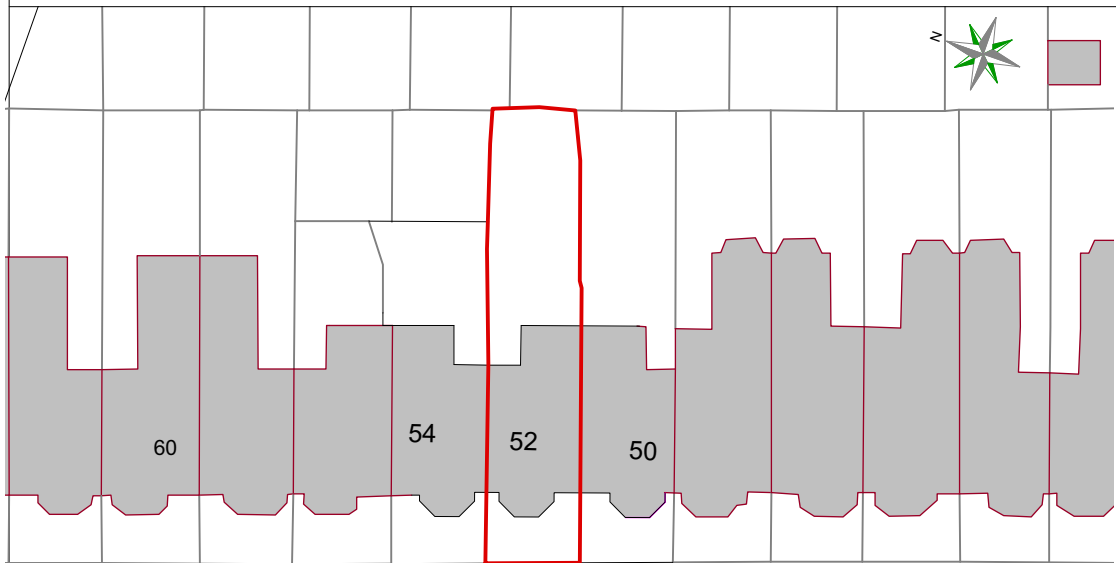

CONISTON ROAD

Proposed Block Plan: E:1/500

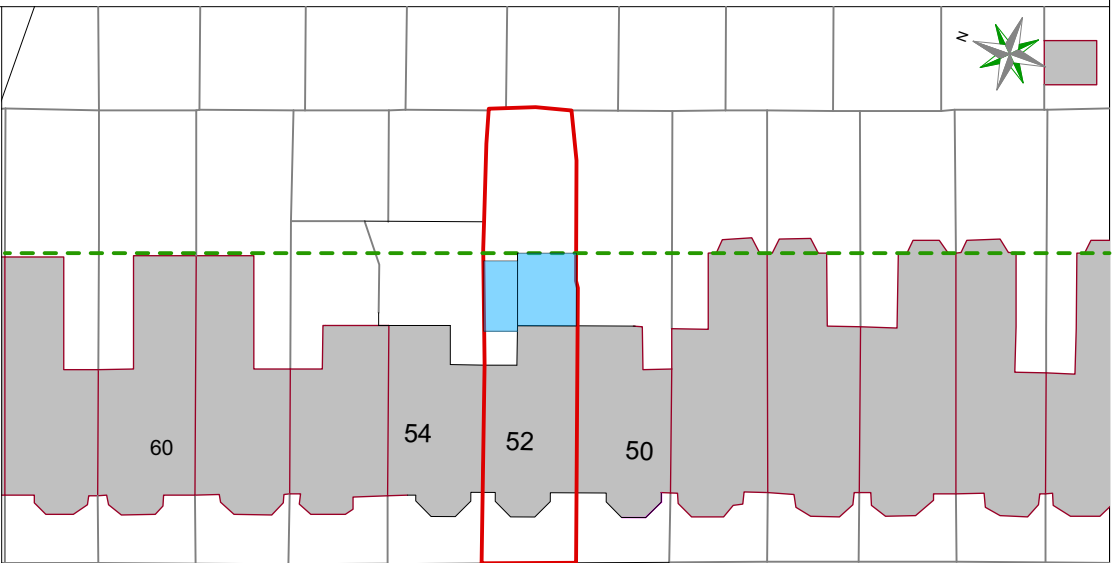

CONISTON ROAD



-  Proposed Ground Floor Extension
-  Terrace existing rear building line-pattern

TO BE READ IN
CONJUNCTION WITH ALL
RELEVANT INFORMATION

TO BE READ IN
CONJUNCTION WITH
STRUCTURAL ENGINEERS
DRAWINGS AND
SPECIFICATION

All works to conform with
Building regulations. The
contractor to be
responsible for the
checking & ascertaining
the exact nature of the
project prior to
commencement of
works. Dimensions to be
checked on site.

project 52b Coniston Road
for Jen & Kumar

PLANNING

size


A3

drawing number


23005-1-P1

ALEZ
Architects
alez.co.uk
alez LTD Company registered in England

GROUND FLOOR Plan **EXISTING**

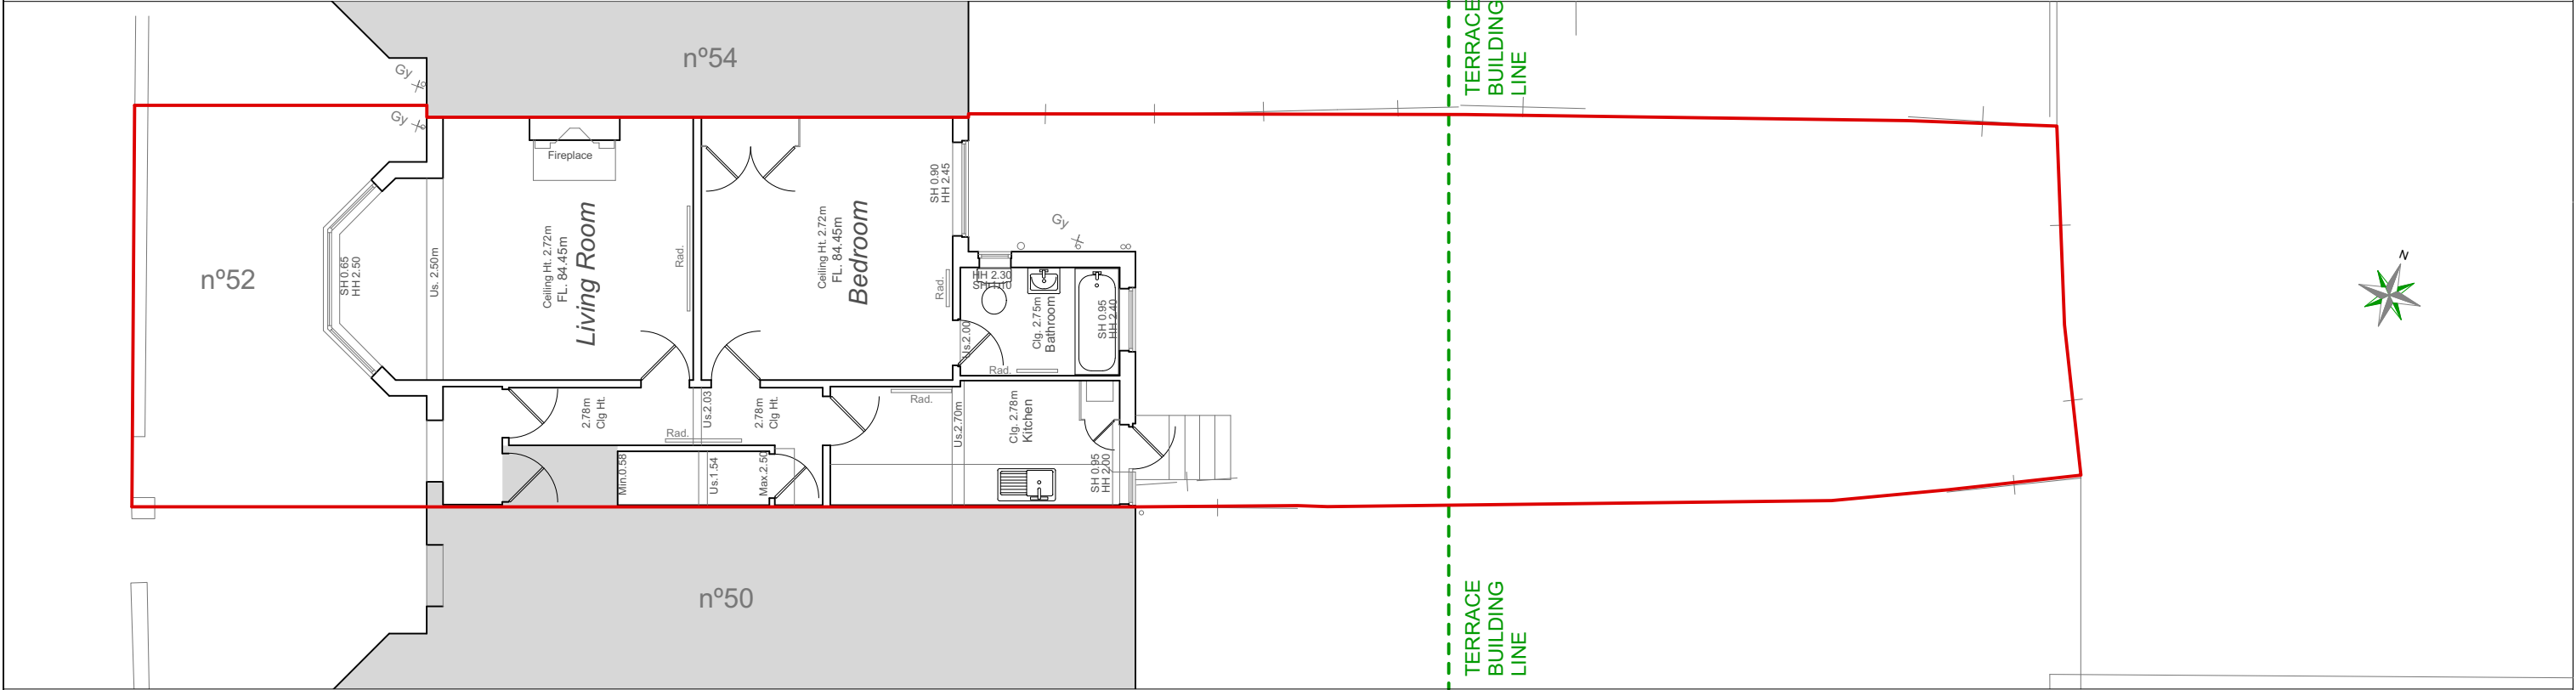


GROUND FLOOR Plan **PROPOSED**

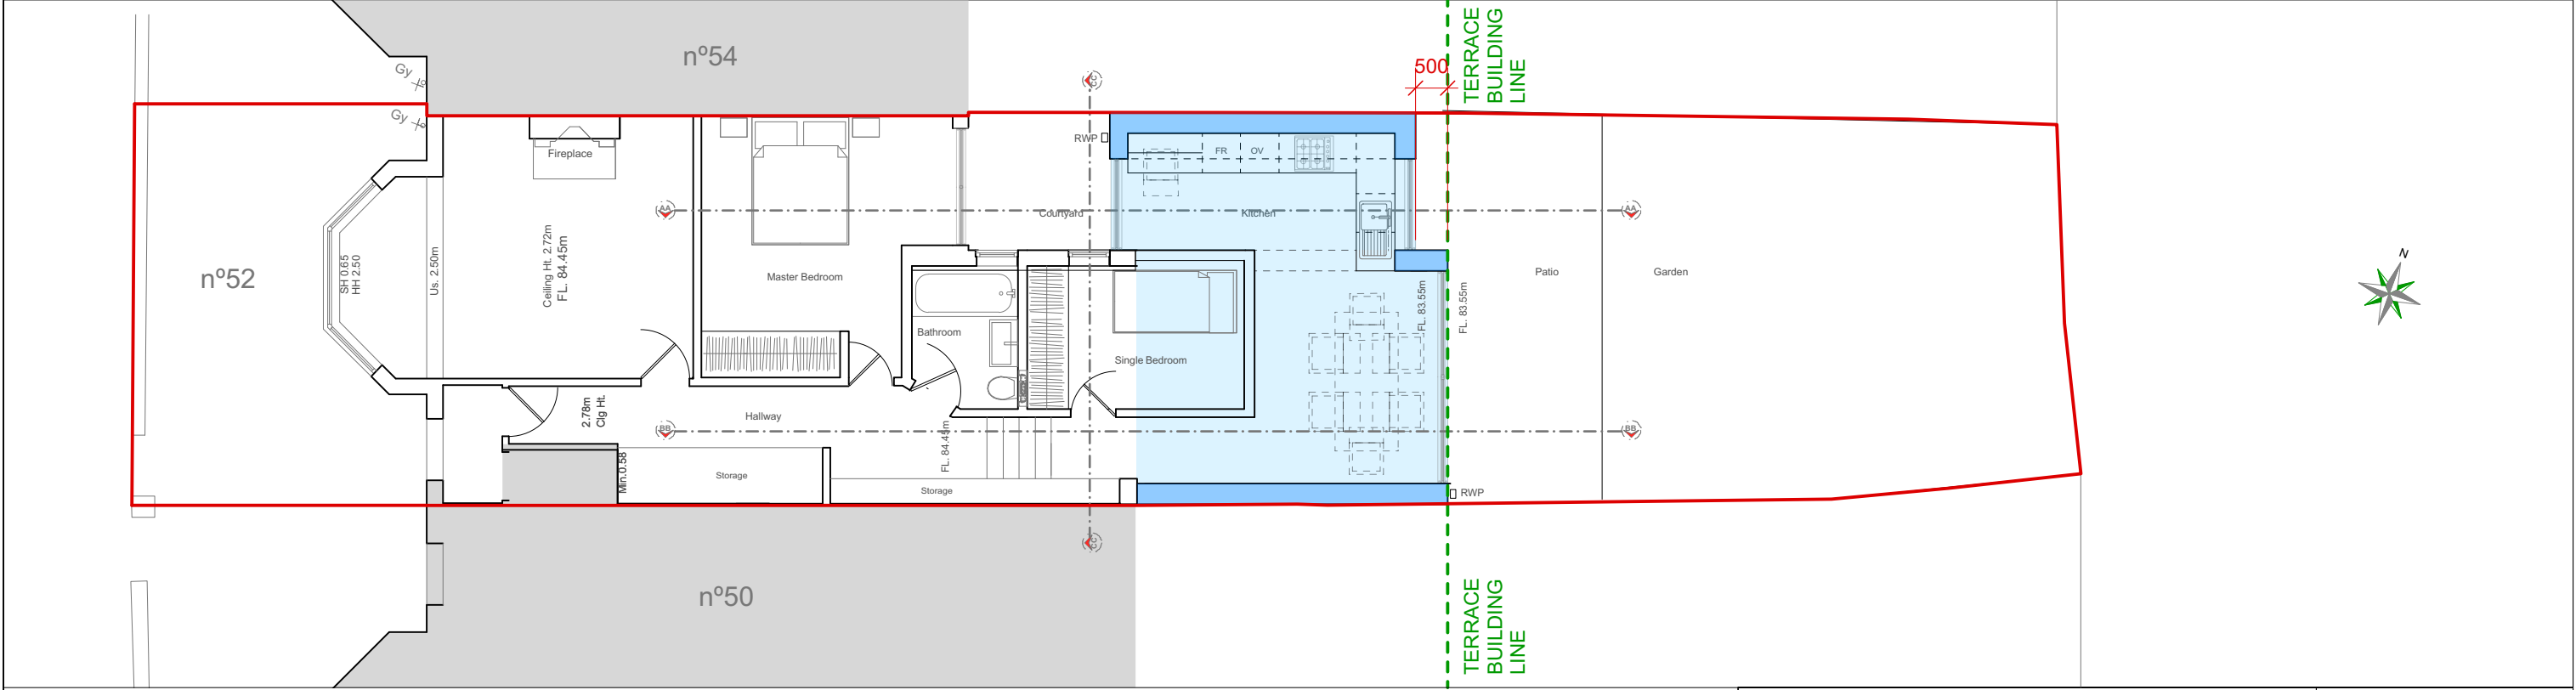

TO BE READ IN
CONJUNCTION WITH ALL
RELEVANT INFORMATION

TO BE READ IN
CONJUNCTION WITH
STRUCTURAL ENGINEERS
DRAWINGS AND
SPECIFICATION

All works to conform with
Building regulations. The
contractor to be
responsible for the
checking & ascertaining
the exact nature of the
project prior to
commencement of
works. Dimensions to be
checked on site.

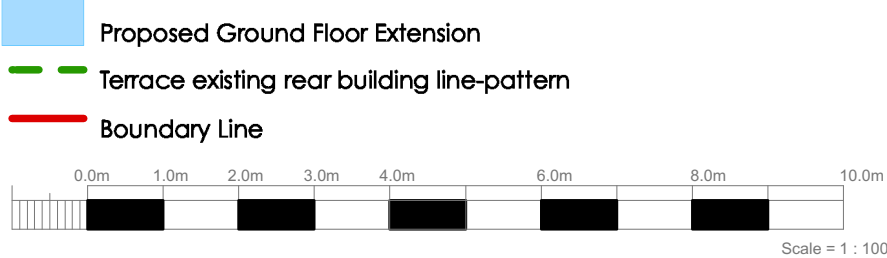

project 52b Coniston Road
for Jen & Kumar

PLANNING


size

A3


drawing number
23005-2-P1

ALEZ
Architects
alez.co.uk
alez LTD Company registered in England

TECHNICAL HOUSING STANDARDS COMPLIANCE

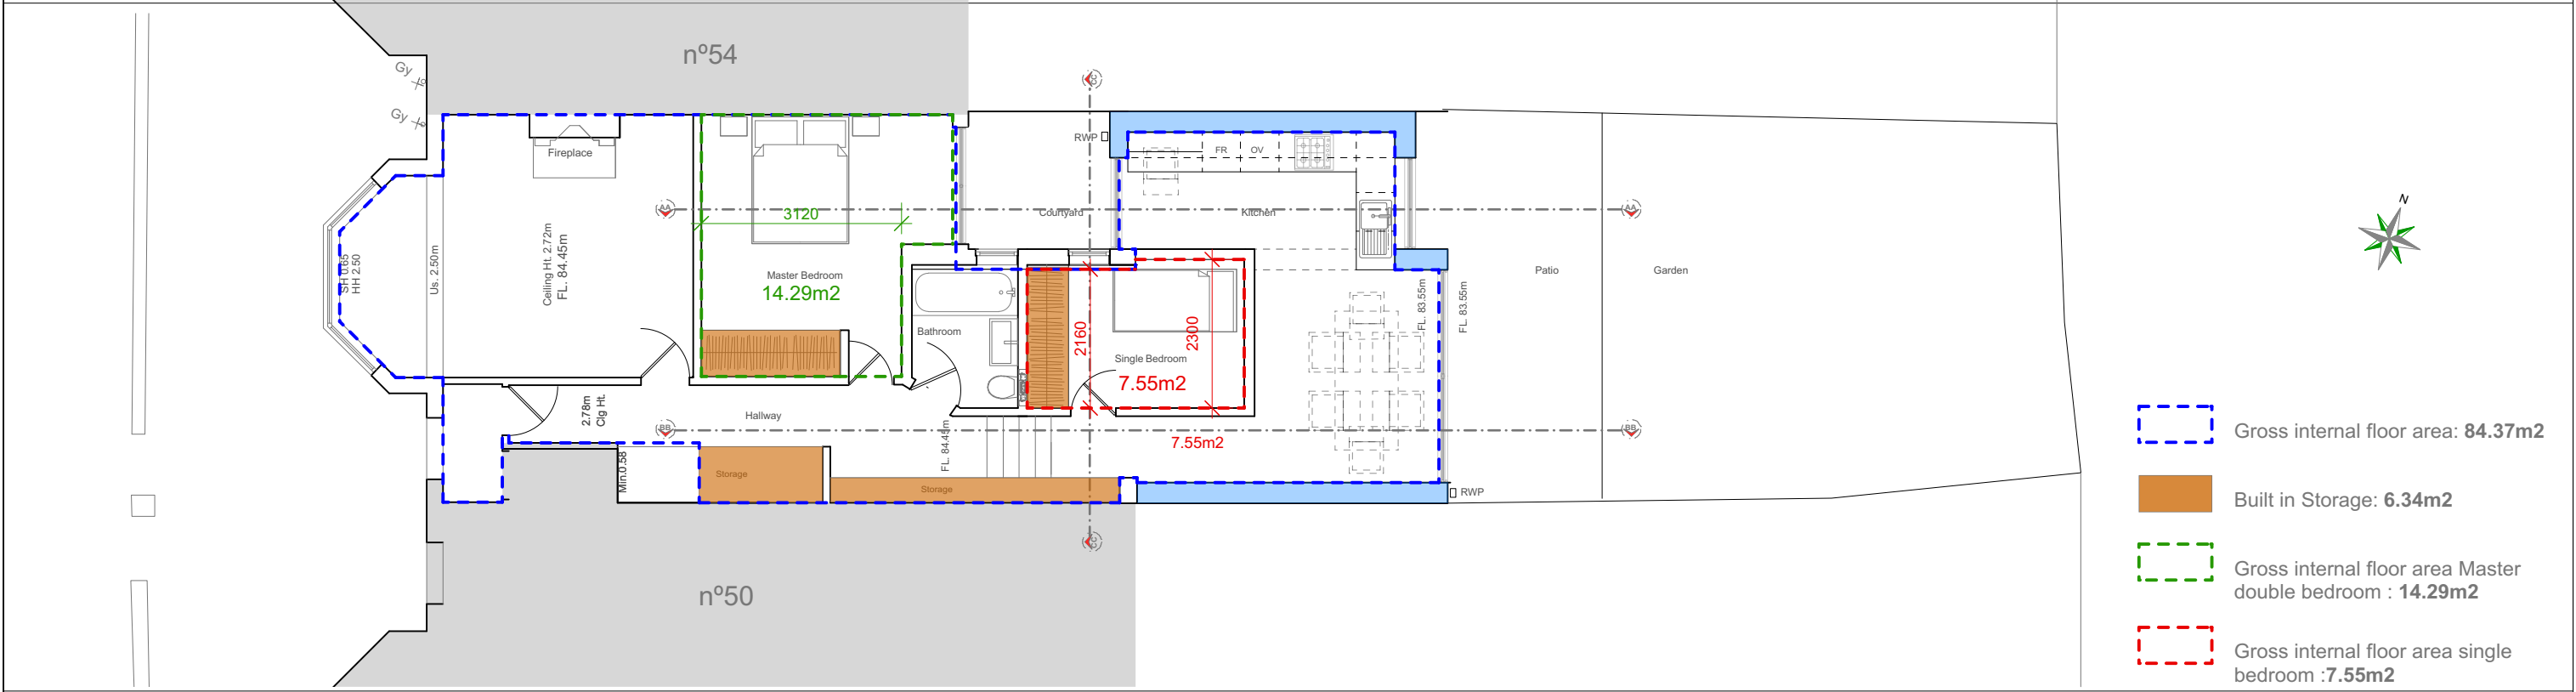


ROOF FLOOR Plan **PROPOSED**

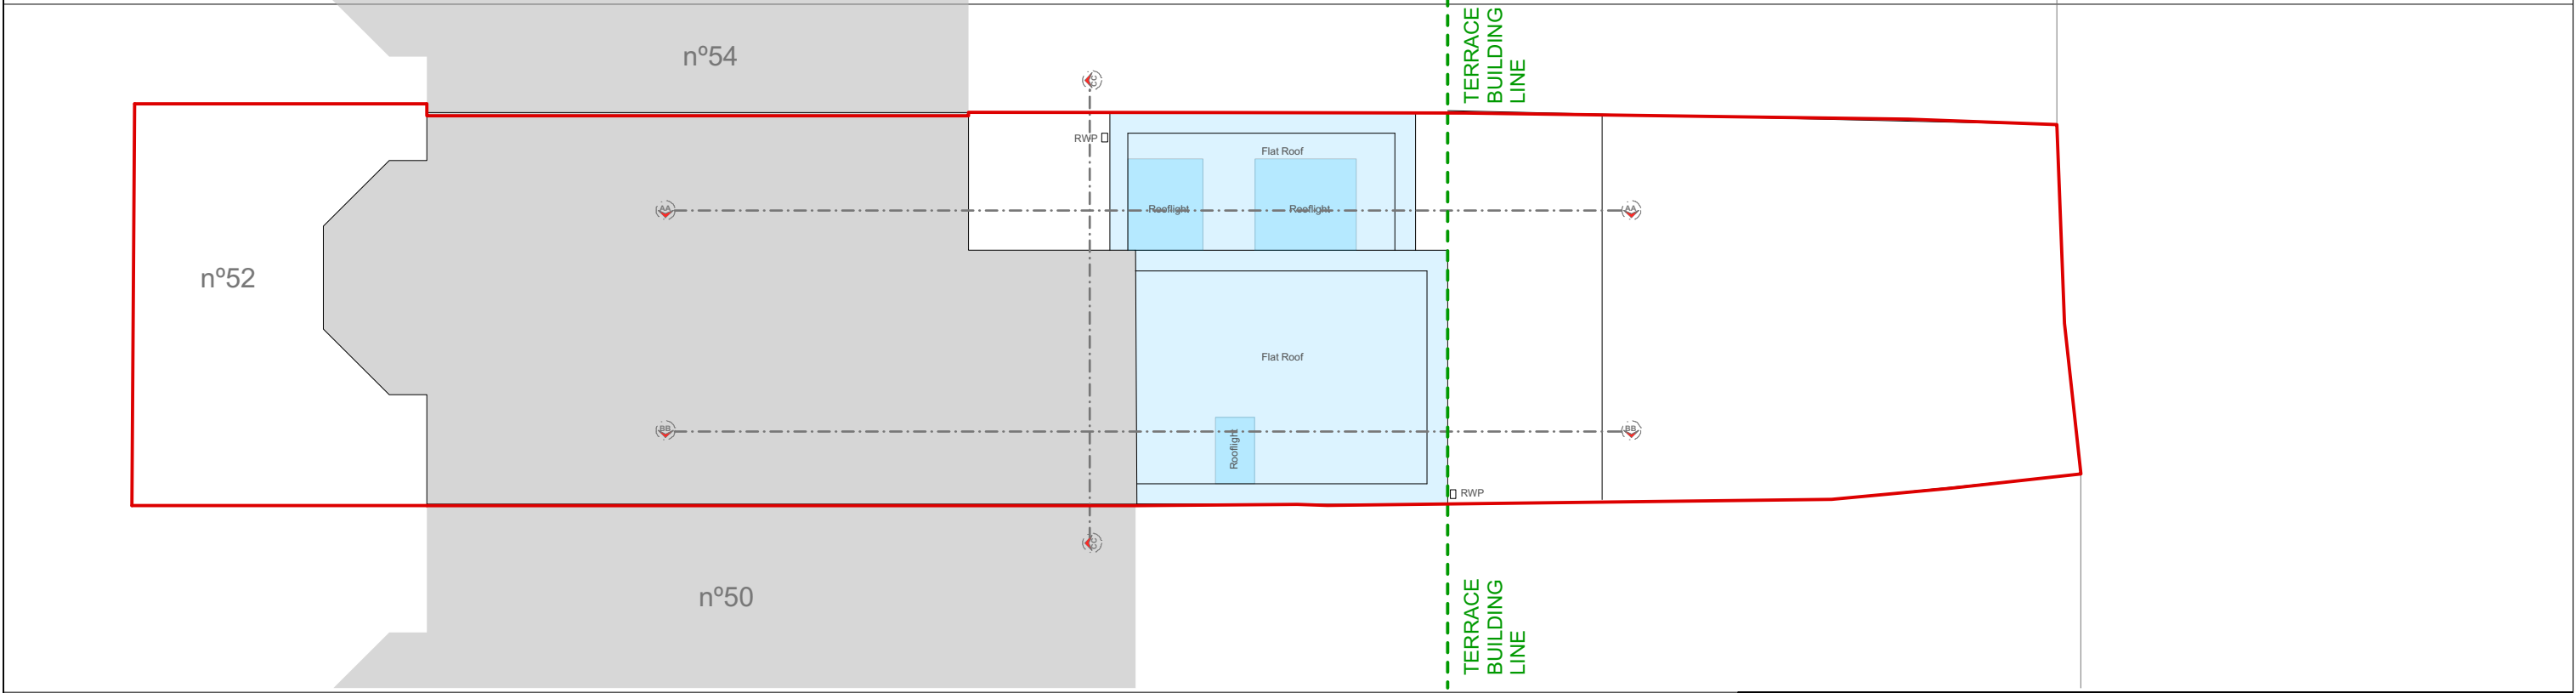

TO BE READ IN
CONJUNCTION WITH ALL
RELEVANT INFORMATION

TO BE READ IN
CONJUNCTION WITH
STRUCTURAL ENGINEERS
DRAWINGS AND
SPECIFICATION

All works to conform with
Building regulations. The
contractor to be
responsible for the
checking & ascertaining
the exact nature of the
project prior to
commencement of
works. Dimensions to be
checked on site.

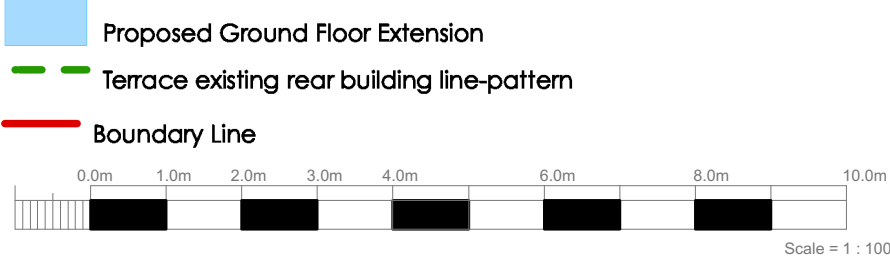

project 52b Coniston Road
for Jen & Kumar

PLANNING

size


A3

drawing number

23005-3-P1

ALEZ
Architects
alez.co.uk
alez LTD Company registered in England

Rear Elevations **EXISTING** Rear Elevations **PROPOSED**

 

n°50

n°52b


n°54

n°52a

A photograph of a garden area. In the foreground, there are wooden planks and a paved path. A wooden fence runs across the middle ground, partially covered by a large, dense green bush. Behind the fence, a brick building is visible, featuring satellite dishes and a chimney. The sky is overcast.

nº54s' rear
exit to garden

Rear Elevations **PROPOSED**

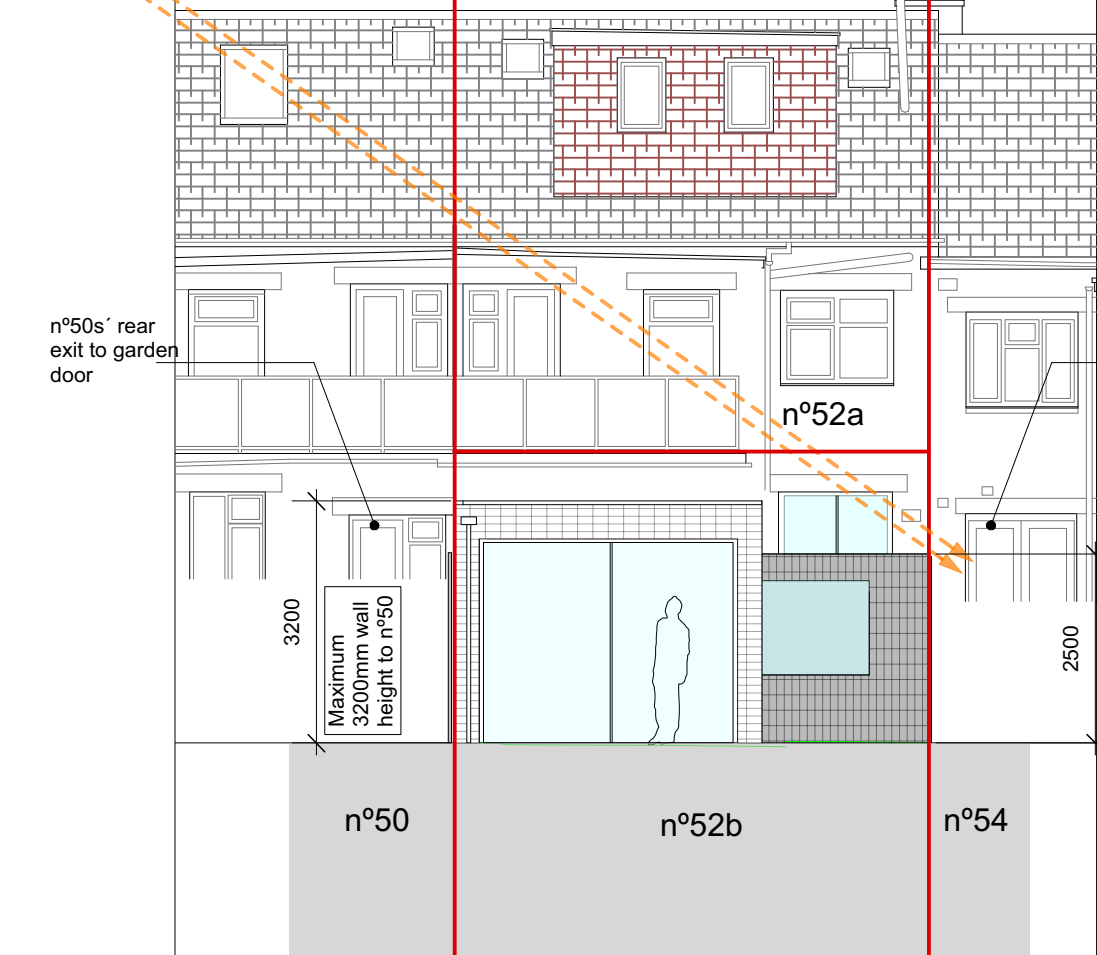

Architectural elevation drawing of a building facade, divided into three vertical sections labeled n°50, n°52b, and n°54. The drawing shows a two-story structure with a tiled roof and various windows and doors. Key features include:

- Section n°50:** Features a balcony with a railing. A dimension line indicates a height of 3200 mm. A note specifies: "Maximum 3200mm wall height to n°50".
- Section n°52b:** Features a large glass door or window with a person silhouette inside. A dimension line indicates a height of 2500 mm.
- Section n°54:** Features a window with a person silhouette inside.
- Roof:** A red brick chimney is visible on the right side.
- Annotations:** Dashed orange lines indicate sightlines or projections from the ground level to the roofline. A red vertical line separates the sections.

Maximum
2500mm wall
height to n°54

0.0m 1.0m 2.0m 3.0m 4.0m 6.0m 8.0m 10.0m

Scale = 1 : 100

A L E Z
A r c h i t e c t s
alez.co.uk
alez LTD Company registered in England



Rear Elevation **PROPOSED**

Light grey-beige bricks stack bond

Metal RWP colour to match doors aluminum frames and coping

Existing 2520mm height timber fence with n°50

Main Extension max.height 3200mm

Glazed Aluminium sliding doors - PPC Aluminium colour Light grey

Window - PPC Aluminium Light grey



Side extension max. height 2500mm

Existing 2470mm height timber fence with n°54

Brick to match existing facing neighbours side (n°54)

Glazing- PPC Aluminium frame Dark grey


Light grey-beige bricks soldier stack bond

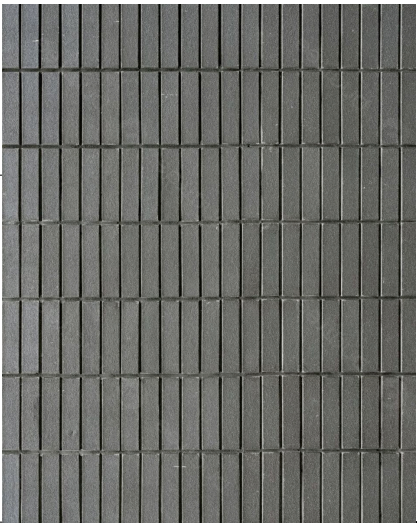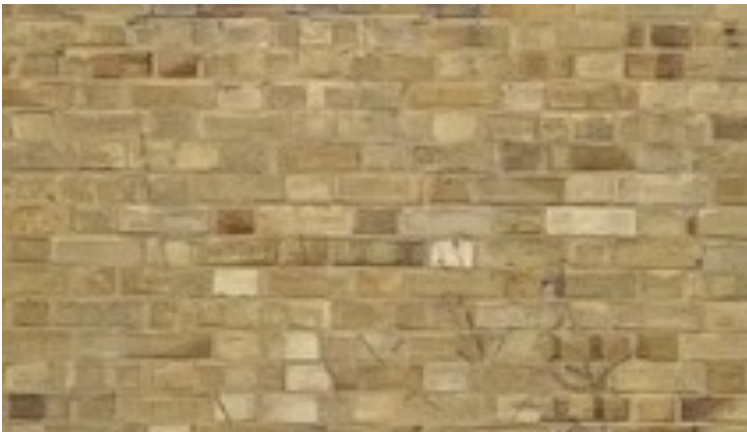

TO BE READ IN CONJUNCTION WITH ALL RELEVANT INFORMATION

TO BE READ IN CONJUNCTION WITH STRUCTURAL ENGINEERS DRAWINGS AND SPECIFICATION

All works to conform with Building regulations. The contractor to be responsible for the checking & ascertaining the exact nature of the project prior to commencement of works. Dimensions to be checked on site.

 

project 52b Coniston Road
for Jen & Kumar

PLANNING

size


A3

drawing number


23005-5-P1

ALEZ
Architects
alez.co.uk
alez LTD Company registered in England

Side Elevation **EXISTING AA**

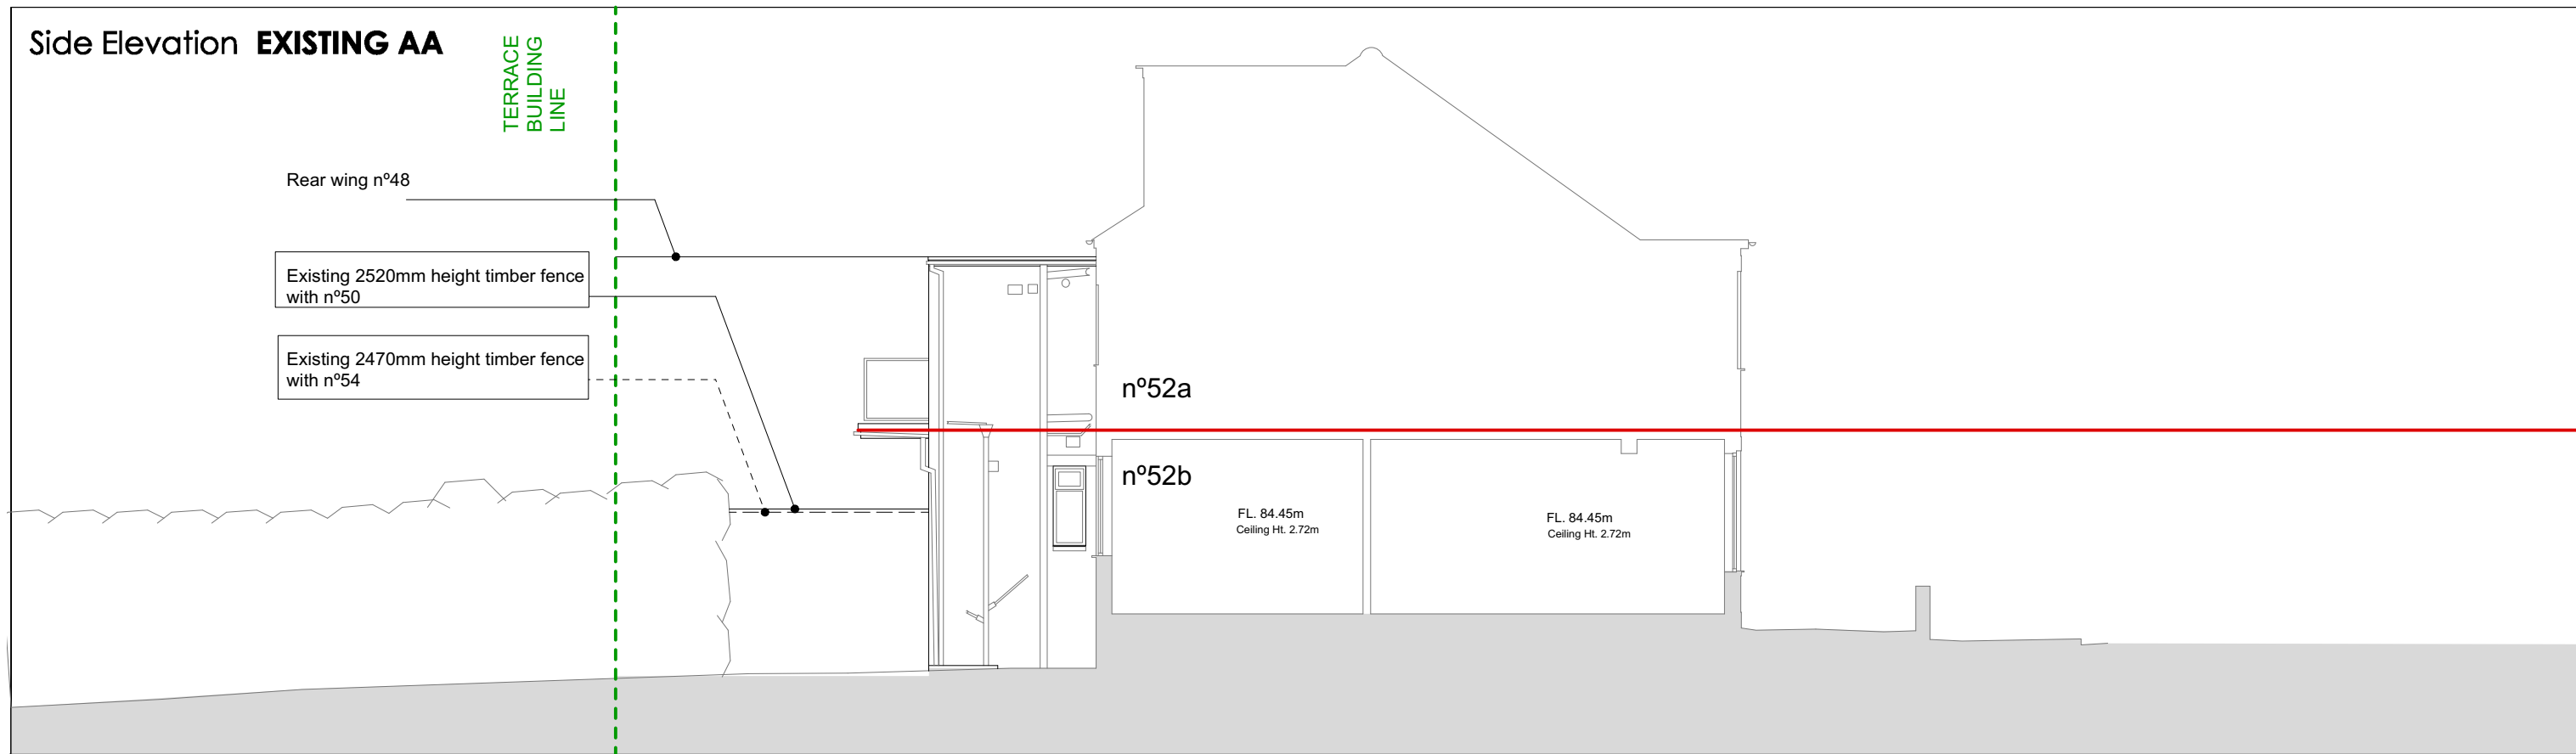


Side Elevations/Section AA **PROPOSED**

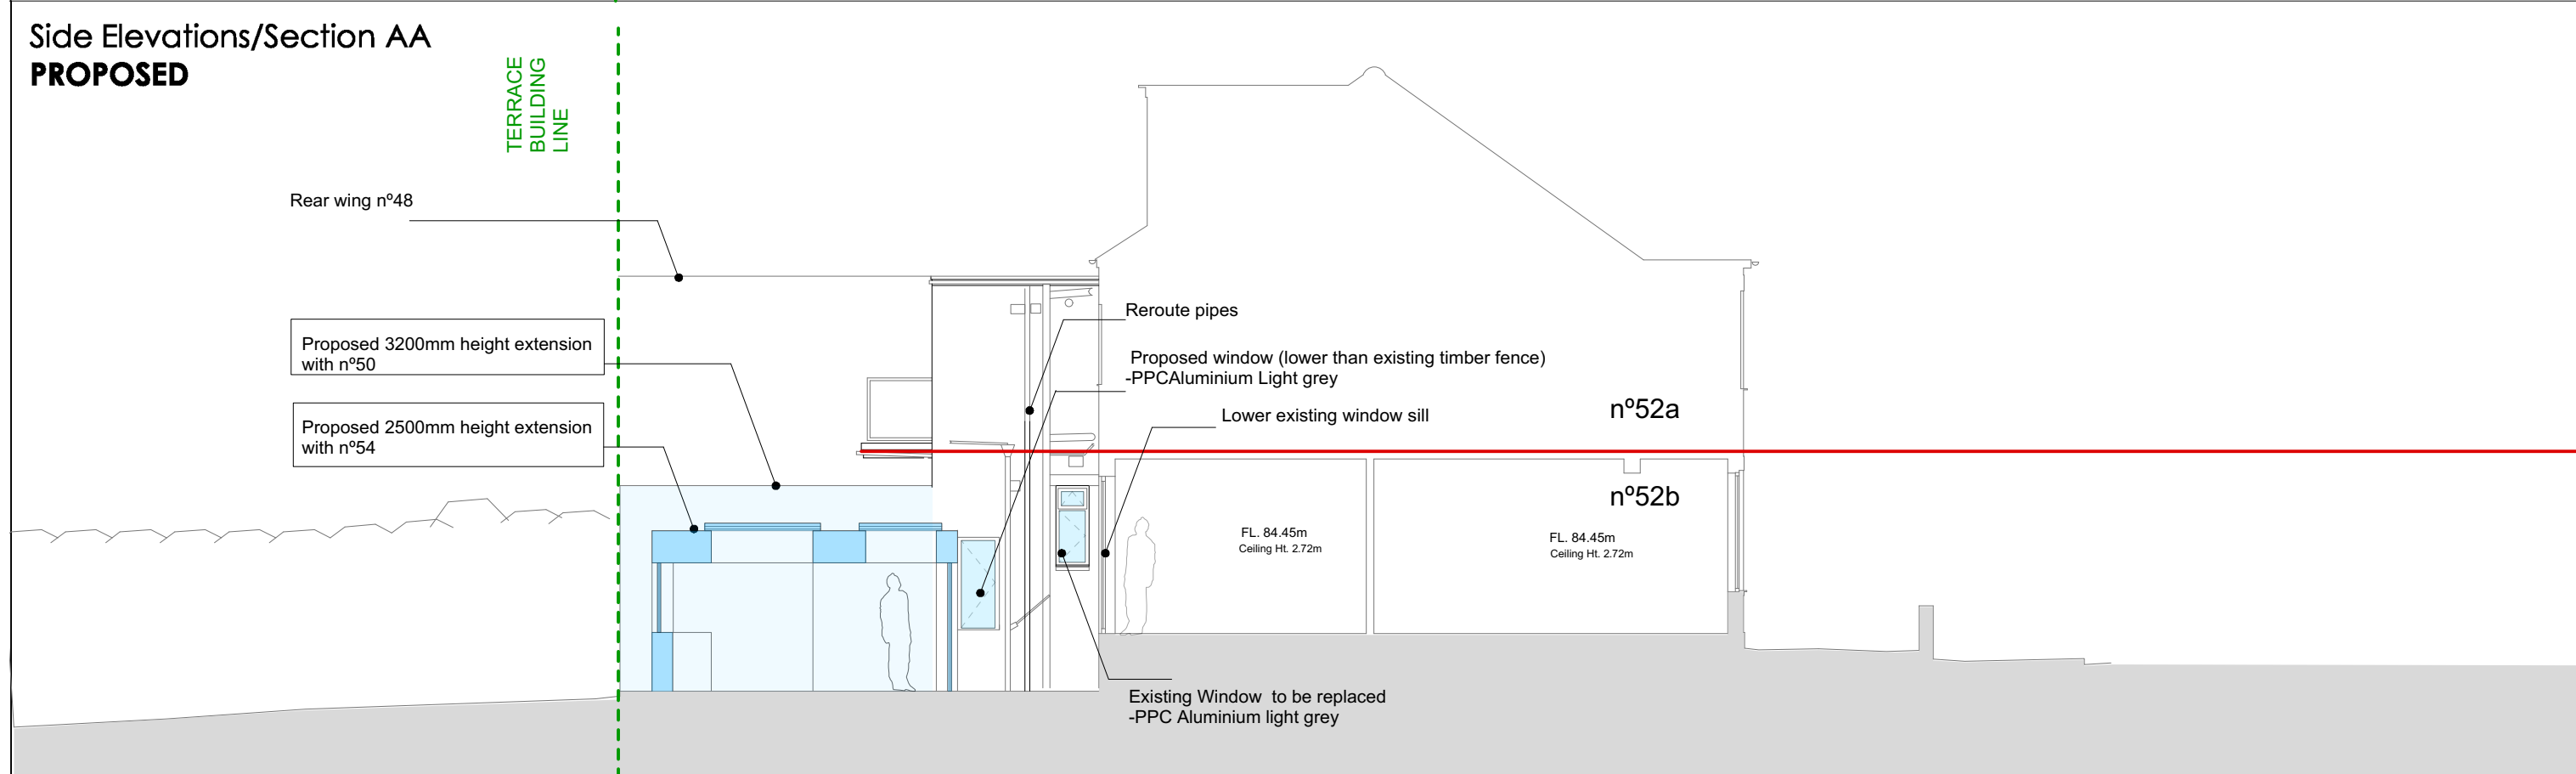

TO BE READ IN
CONJUNCTION WITH ALL
RELEVANT INFORMATION

TO BE READ IN
CONJUNCTION WITH
STRUCTURAL ENGINEERS
DRAWINGS AND
SPECIFICATION

All works to conform with Building regulations. The contractor to be responsible for the checking & ascertaining the exact nature of the project prior to commencement of works. Dimensions to be checked on site.

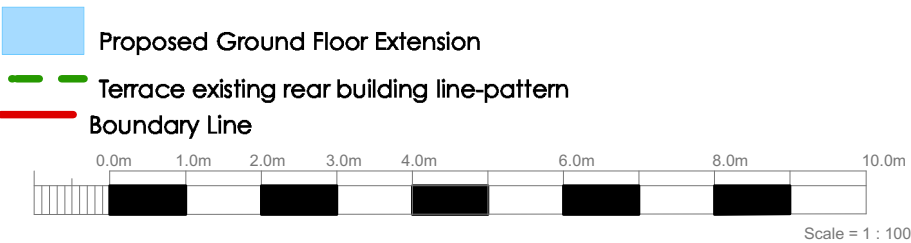

project 52b Coniston Road
for Jen & Kumar

PLANNING

size


A3

drawing number


23005-6-P1

ALEZ
Architects
alez.co.uk
alez LTD Company registered in England

Side Elevations/Section BB
PROPOSED

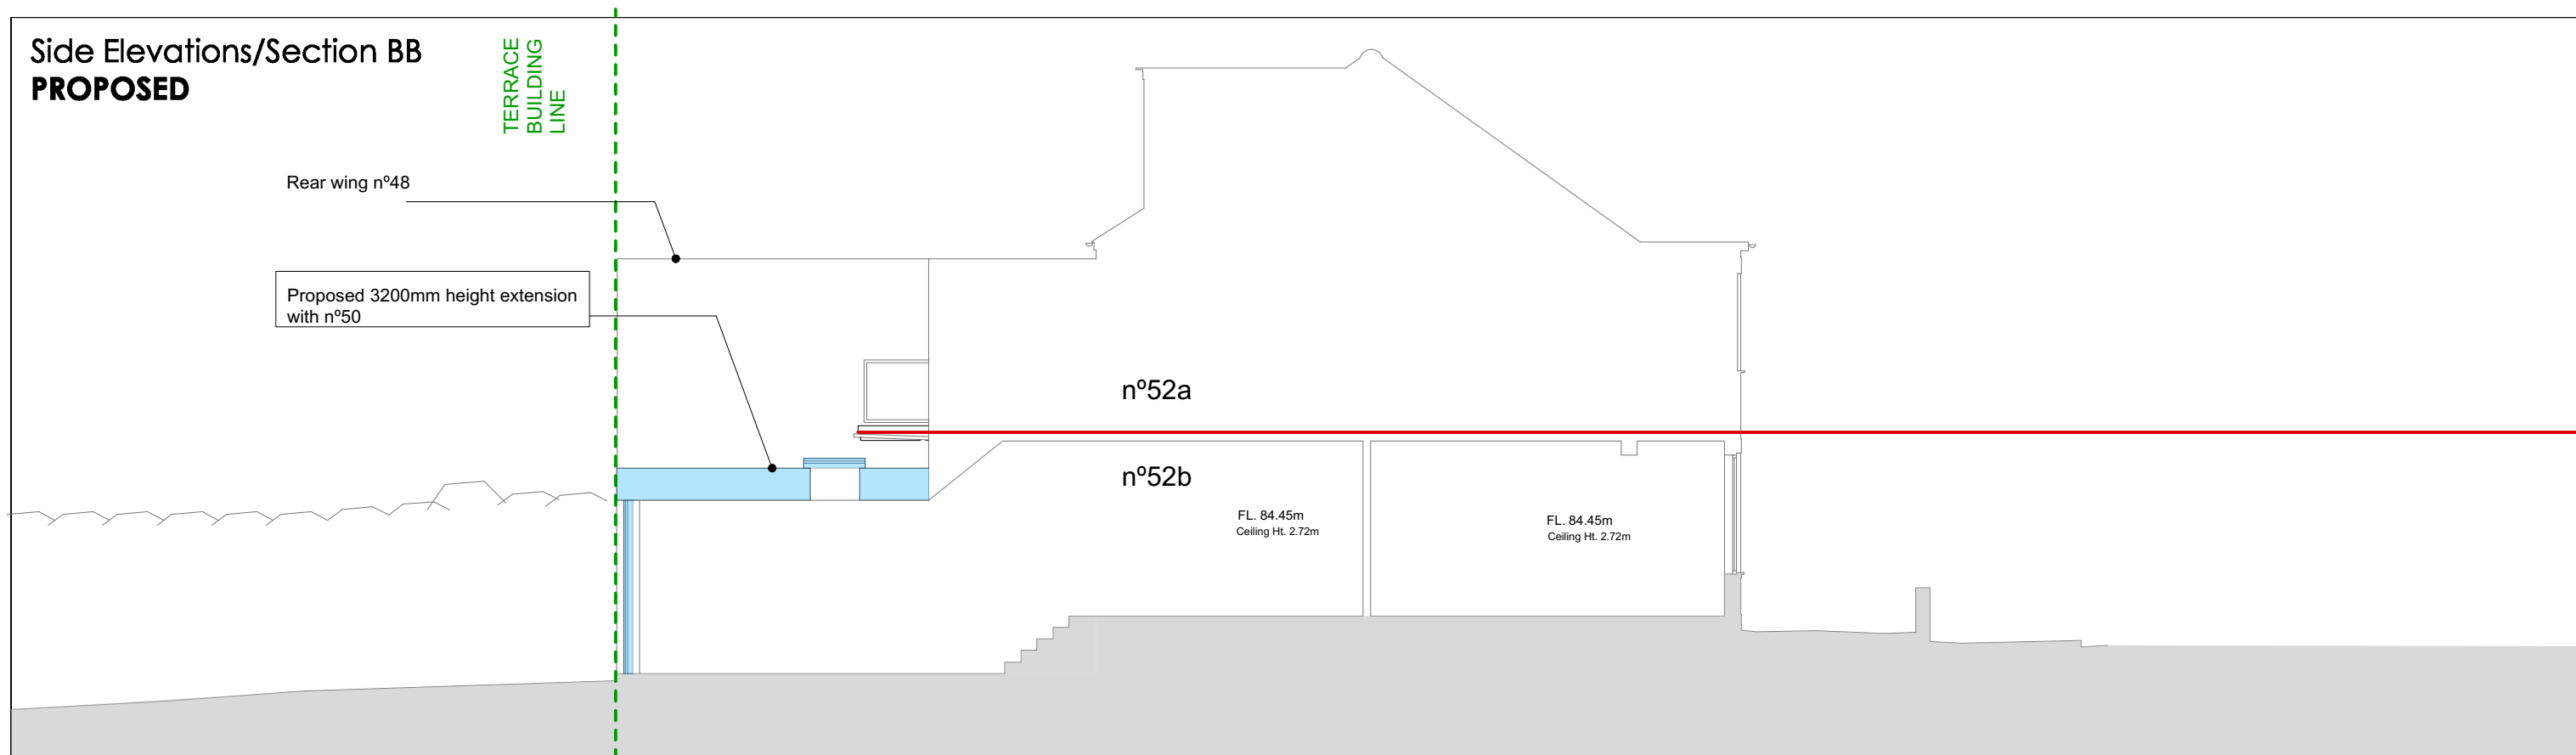

Side Elevations/Section CC
PROPOSED

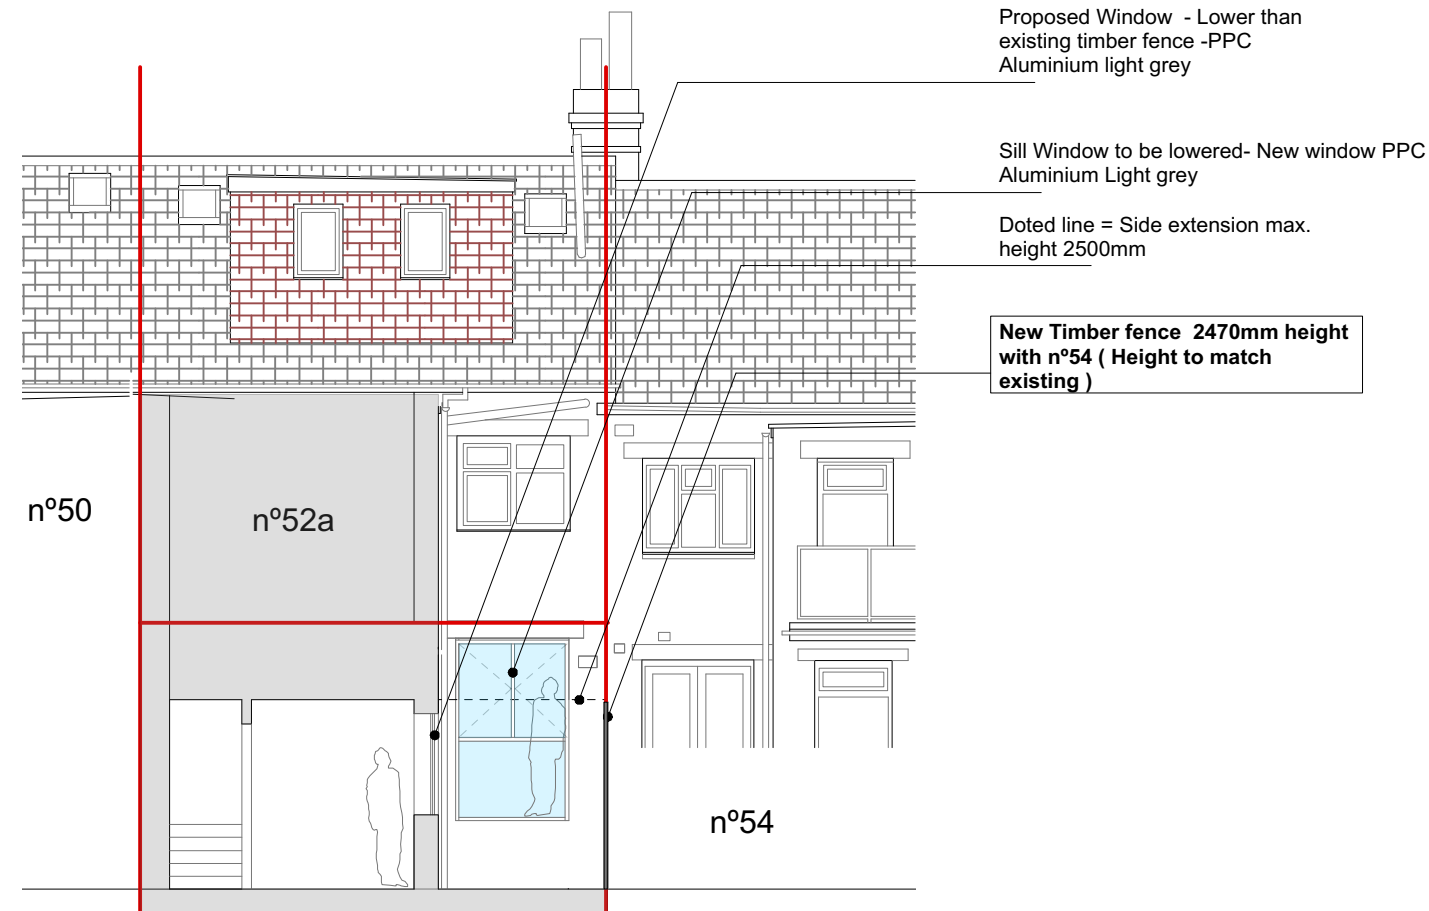


TO BE READ IN
CONJUNCTION WITH ALL
RELEVANT INFORMATION

TO BE READ IN
CONJUNCTION WITH
STRUCTURAL ENGINEERS
DRAWINGS AND
SPECIFICATION

All works to conform with Building regulations. The contractor to be responsible for the checking & ascertaining the exact nature of the project prior to commencement of works. Dimensions to be checked on site.

- Proposed Ground Floor Extension
- Terrace existing rear building line-pattern
- Boundary Line

 

project 52b Coniston Road
for Jen & Kumar

PLANNING

size
A3

drawing number
23005-7-P1

ALEZ
Architects
alez.co.uk
alez LTD Company registered in England