



1

Site Plan

1:200

S/A

10b Branch Place
London N1 5PH
p: 0207 686 3445
e: info@scenarioarchitecture.com
w: www.scenarioarchitecture.com

Project Name:
172_31 Milton Park

Client:
Matteo Milan & Olga Thompson

Site Location:
**31 Milton Park
London N6 5QB**

Drawing not to be used other than the purpose for which it was prepared. It's supplied without liability for errors or omissions. Do not scale from the drawing. All dimensions are to be checked on site. This drawing is to be read in conjunction with all other drawings. Notes on this drawing will apply to all other drawings where a similar position exists.

Scale @ A3
1:200


Project No.
172

Drawing Name
Existing Site Plan



Drawing Number

Rev

EX-A0.01

 

SCALE 1:200
0 4 8 12 16 20m

 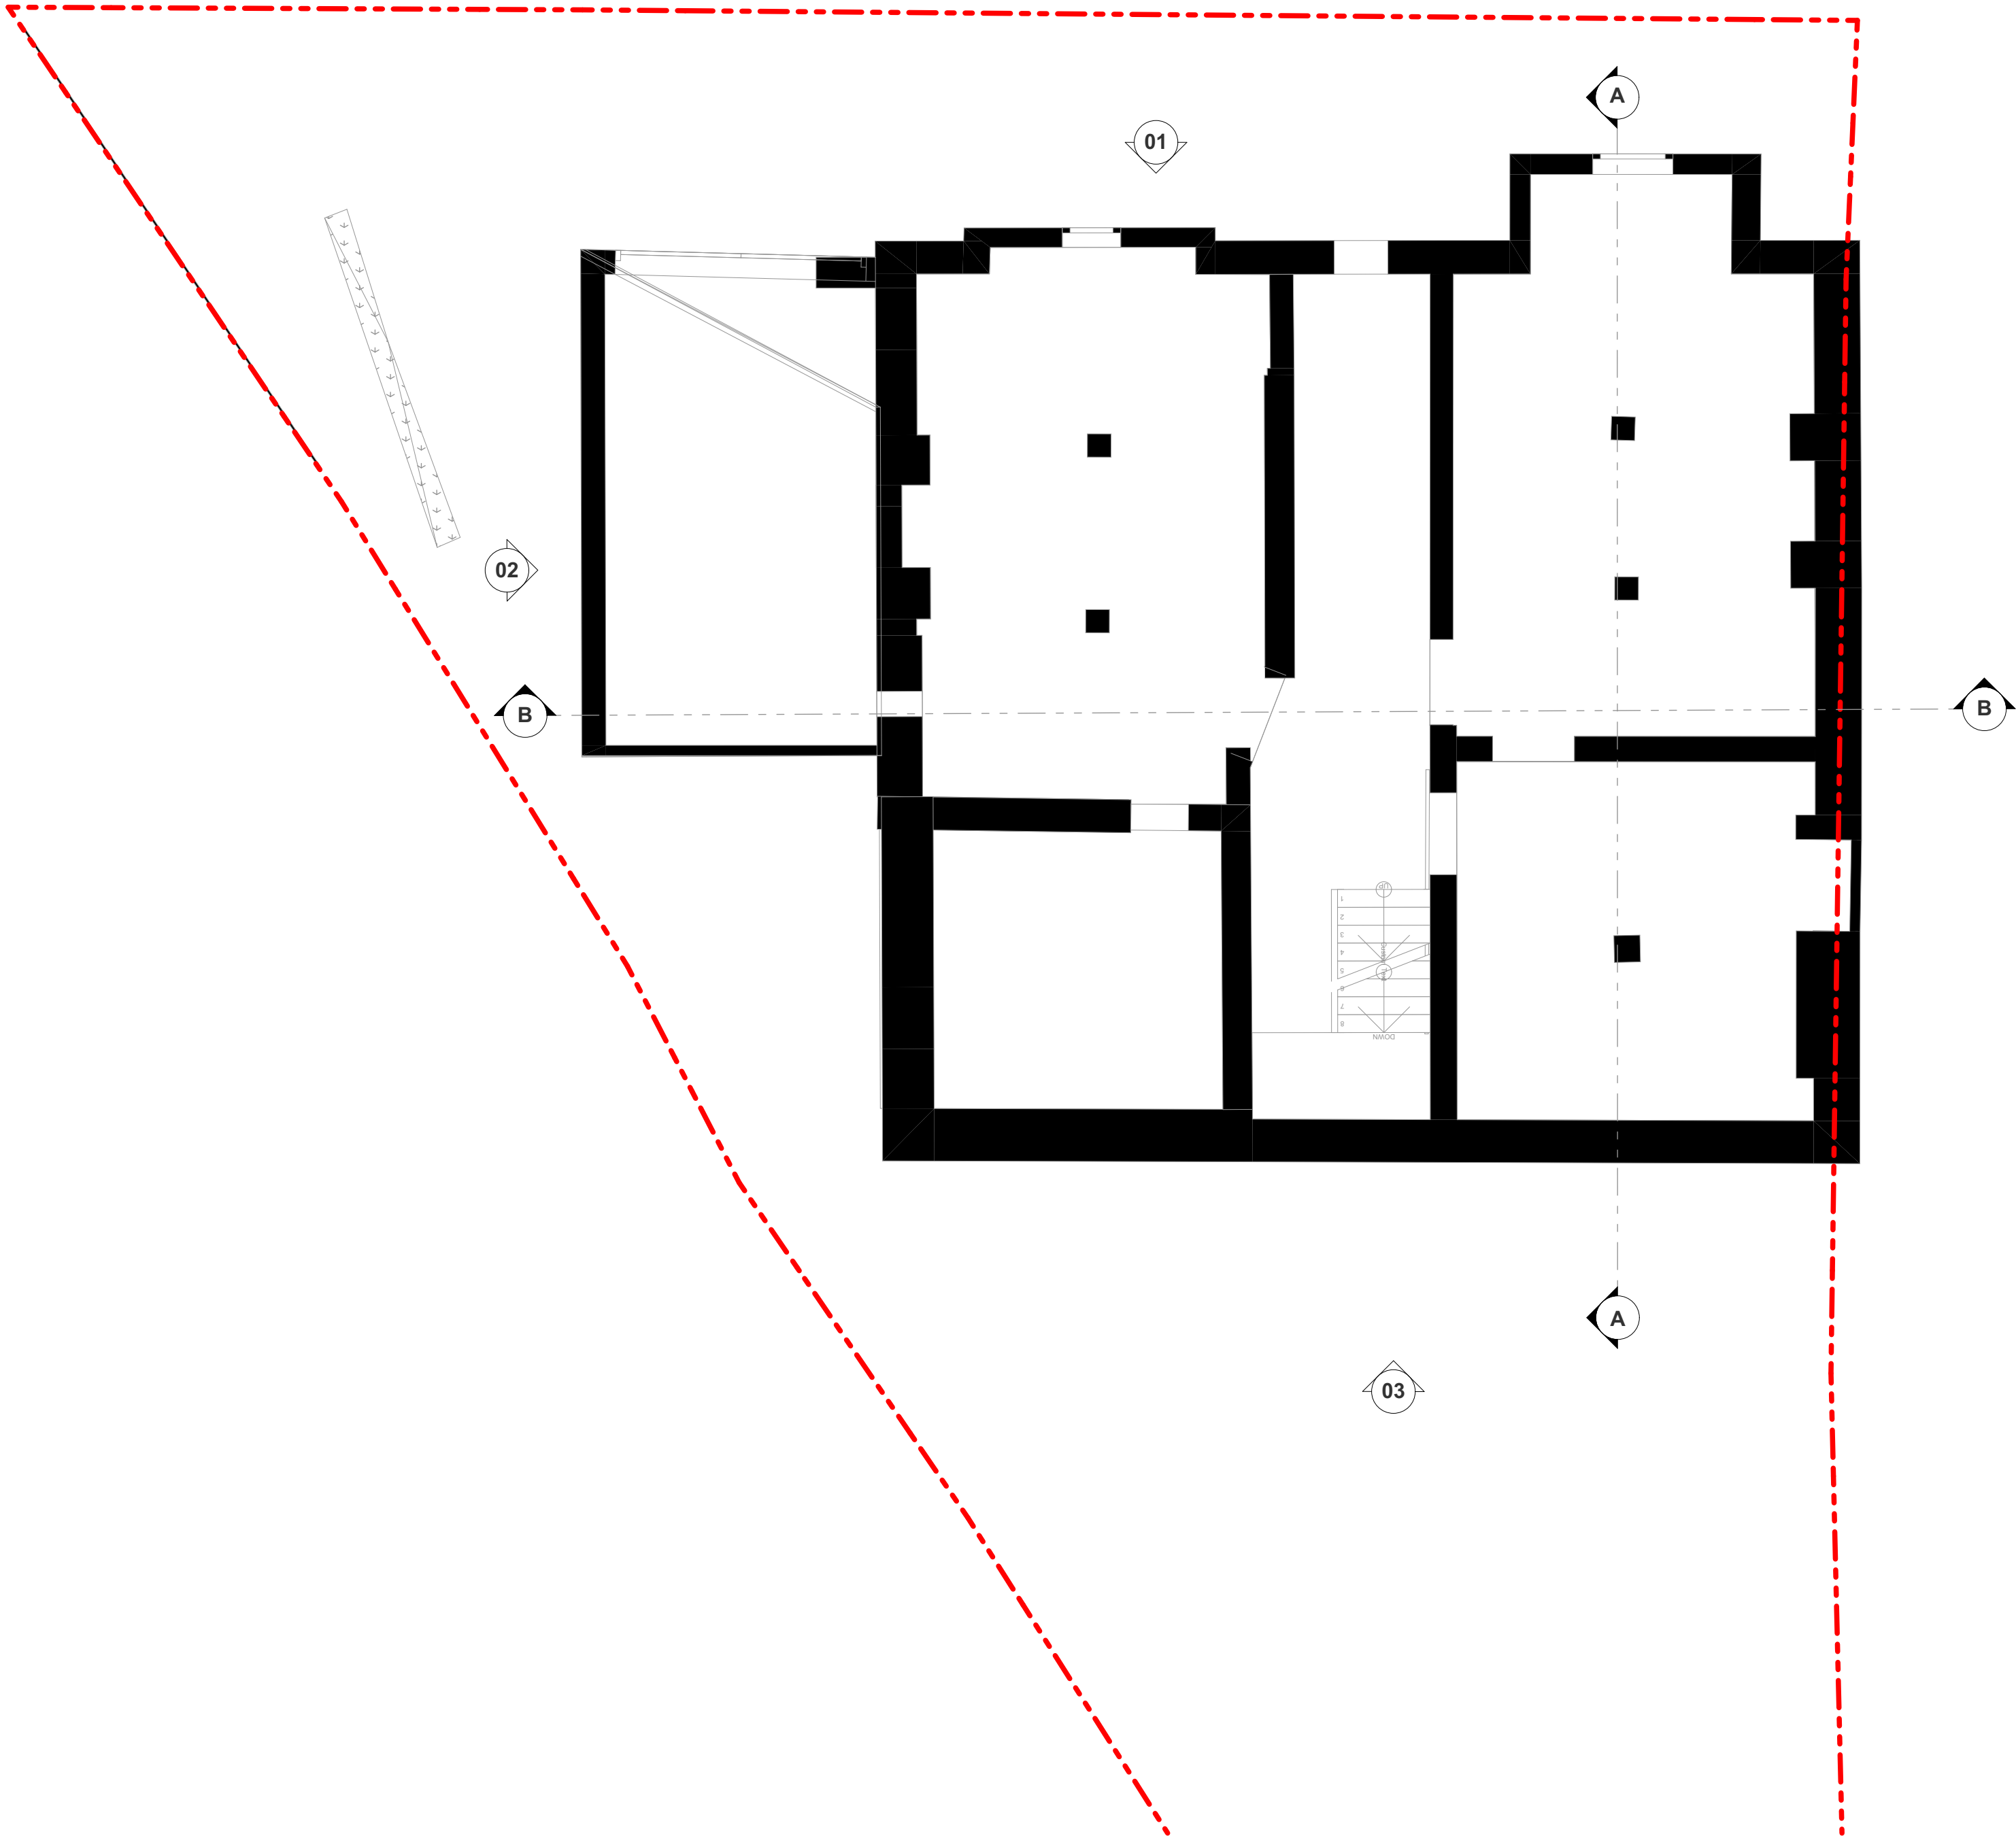

SCALE 1:50
0 1000 2000 3000 4000 5000mm

Basement Floor

1:50

10b Branch Place
London N1 5PH
p: 0207 686 3445
e: info@scenarioarchitecture.com
w: www.scenarioarchitecture.com

Project Name:
172_31 Milton Park

Client:
Matteo Milan & Olga Thompson

Site Location:
**31 Milton Park
London N6 5QB**

Drawing not to be used other than the purpose for which it was prepared. It's supplied without liability for errors or omissions. Do not scale from the drawing. All dimensions are to be checked on site. This drawing is to be read in conjunction with all other drawings. Notes on this drawing will apply to all other drawings where a similar position exists.

Scale @ A2
1:50

Project No.
172

Drawing Name
Existing Basement Floor Plan

Drawing Number
EX-A1.01

Rev




Client:
Matteo Milan & Olga Thompson



Drawing not to be used other than the purpose for which it was prepared. It's supplied without liability for errors or omissions. Do not scale from the drawing. All dimensions are to be checked on site. This drawing is to be read in conjunction with all other drawings. Notes on this drawing will apply to all other drawings where a similar position exists.

Drawing Name
Existing Ground Floor Plan

EX-A1.02

 

1:50

 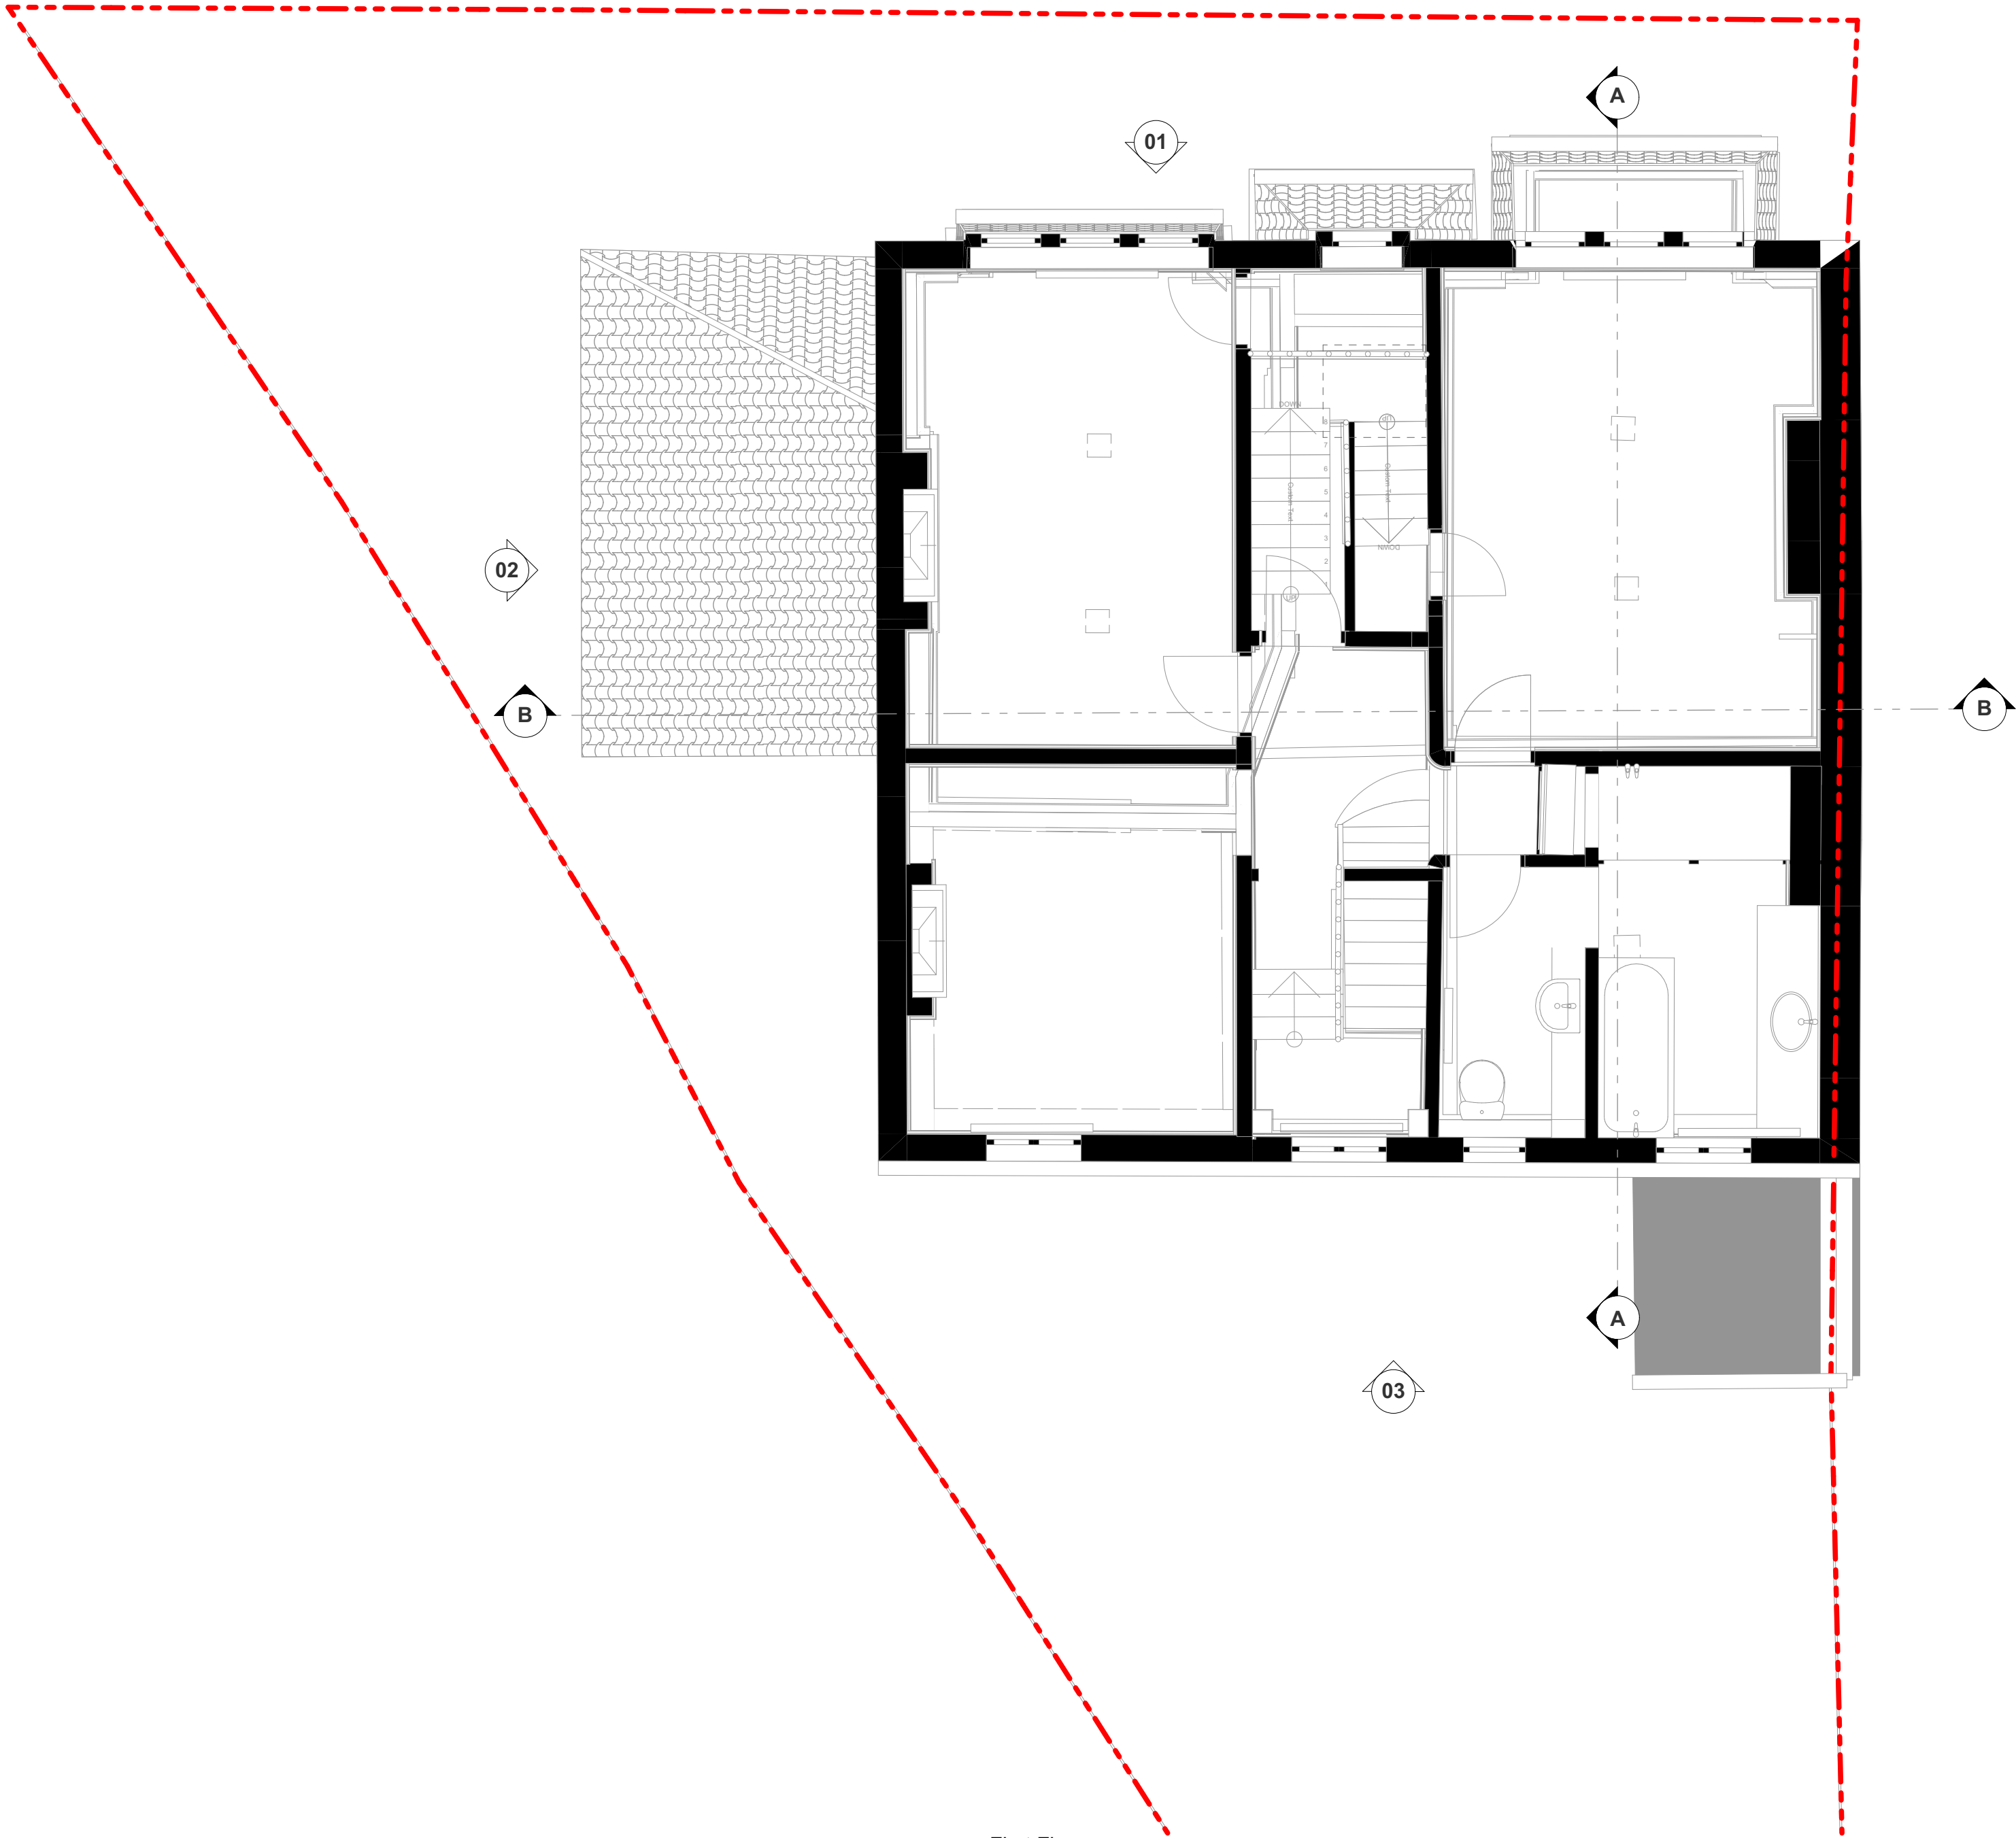

First Floor

1:50



10b Branch Place
London N1 5PH
p: 0207 686 3445
e: info@scenarioarchitecture.com
w: www.scenarioarchitecture.com

Project Name:
172_31 Milton Park

Client:
Matteo Milan & Olga Thompson


Site Location:
**31 Milton Park
London N6 5QB**

Drawing not to be used other than the purpose for which it was prepared. It's supplied without liability for errors or omissions. Do not scale from the drawing. All dimensions are to be checked on site. This drawing is to be read in conjunction with all other drawings. Notes on this drawing will apply to all other drawings where a similar position exists.

Scale @ A2 1:50	Project No. 172
---------------------------	---------------------------

Drawing Name
Existing First Floor Plan

Drawing Number EX-A1.03	Rev
-----------------------------------	-----

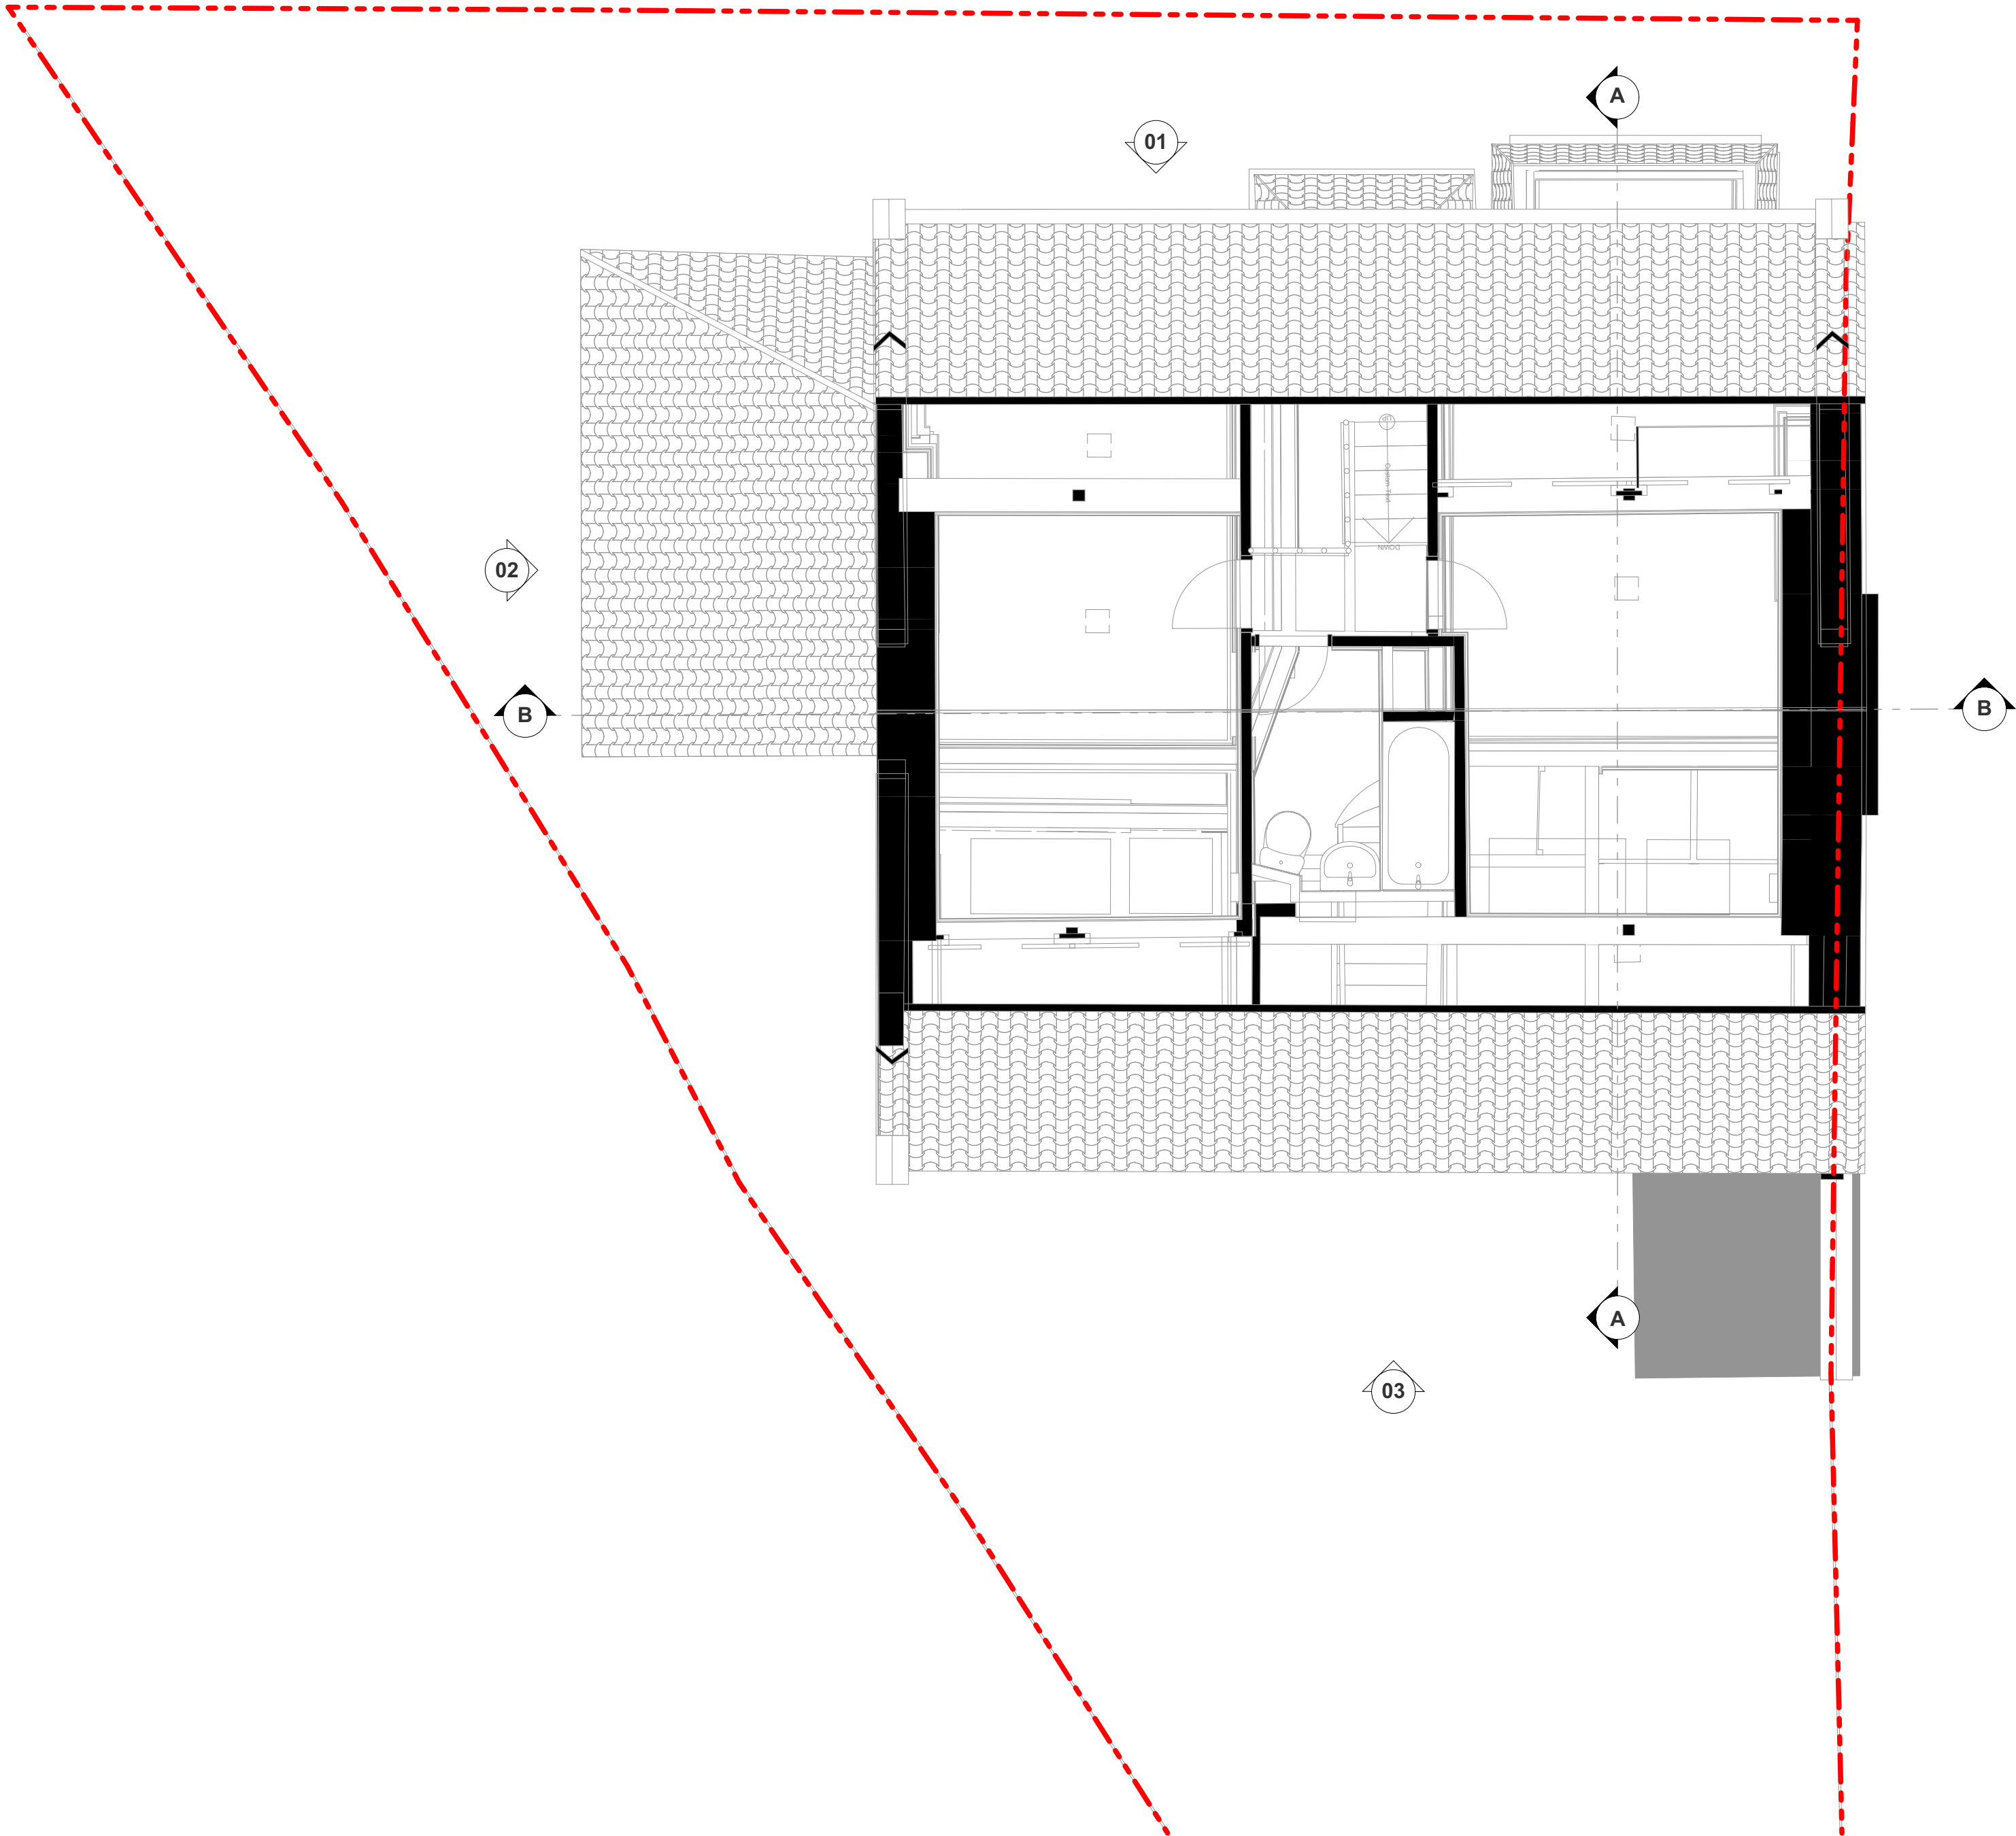

S/A

10b Branch Place
London N1 5PH
p: 0207 686 3445
e: info@scenarioarchitecture.com
w: www.scenarioarchitecture.com

Project Name:
172_31 Milton Park

Client:
Matteo Milan & Olga Thompson

Site Location:
**31 Milton Park
London N6 5QB**

Drawing not to be used other than the purpose for which it was prepared. It's supplied without liability for errors or omissions. Do not scale from the drawing. All dimensions are to be checked on site. This drawing is to be read in conjunction with all other drawings. Notes on this drawing will apply to all other drawings where a similar position exists.

Scale @ A2
1:50

Project No.
172


Drawing Name
Existing Loft Floor Plan

Drawing Number
EX-A1.04

Rev

10b Branch Place
London N1 5PH
p: 0207 686 3445
e: info@scenarioarchitecture.com
w: www.scenarioarchitecture.com

1:50

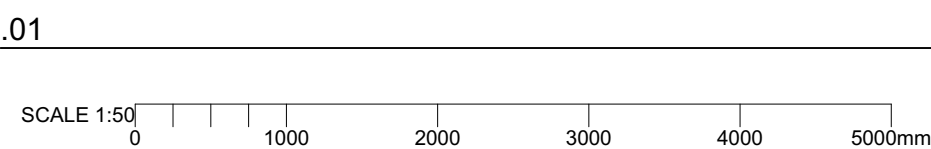



10b Branch Place
London N1 5PH
p: 0207 686 3445
e: info@scenarioarchitecture.com
w: www.scenarioarchitecture.com

Project Name:
172_31 Milton Park

Client:
Matteo Milan & Olga Thompson

Site Location:
**31 Milton Park
London N6 5QB**

Drawing not to be used other than the purpose for which it was prepared. It's supplied without liability for errors or omissions. Do not scale from the drawing. All dimensions are to be checked on site. This drawing is to be read in conjunction with all other drawings. Notes on this drawing will apply to all other drawings where a similar position exists.

Scale @ A2
1:50

Project No.
172

Drawing Name
Existing Elevations

Drawing Number

Rev

EX-A2.01



10b Branch Place
London N1 5PH
p: 0207 686 3445
e: info@scenarioarchitecture.com
w: www.scenarioarchitecture.com

Project Name:
172_31 Milton Park

Client:
Matteo Milan & Olga Thompson

Site Location:
**31 Milton Park
London N6 5QB**

Drawing not to be used other than the purpose for which it was prepared. It's supplied without liability for errors or omissions. Do not scale from the drawing. All dimensions are to be checked on site. This drawing is to be read in conjunction with all other drawings. Notes on this drawing will apply to all other drawings where a similar position exists.

Scale @ A2
1:50

Project No.
172

Drawing Name
Existing Elevations

Drawing Number

Rev

EX-A2.02

No.30



Rear Elevation

SCALE 1:50

0 1000 2000 3000 4000 5000mm

1:50



Project Name:
172_31 Milton Park

Client:
Matteo Milan & Olga Thompson

Site Location:
31 Milton Park
London N6 5QB

Drawing not to be used other than the purpose for which it was prepared. It's supplied without liability for errors or omissions. Do not scale from the drawing. All dimensions are to be checked on site. This drawing is to be read in conjunction with all other drawings. Notes on this drawing will apply to all other drawings where a similar position exists.

Scale @ A2

1:50

Project No. _____

172

Drawing Name
Existing Elevations

Drawing Number

Rev

EX-A2.03

 S/A

Rev

SCALE 1:50

0 1000 2000 3000 4000 5000mm