


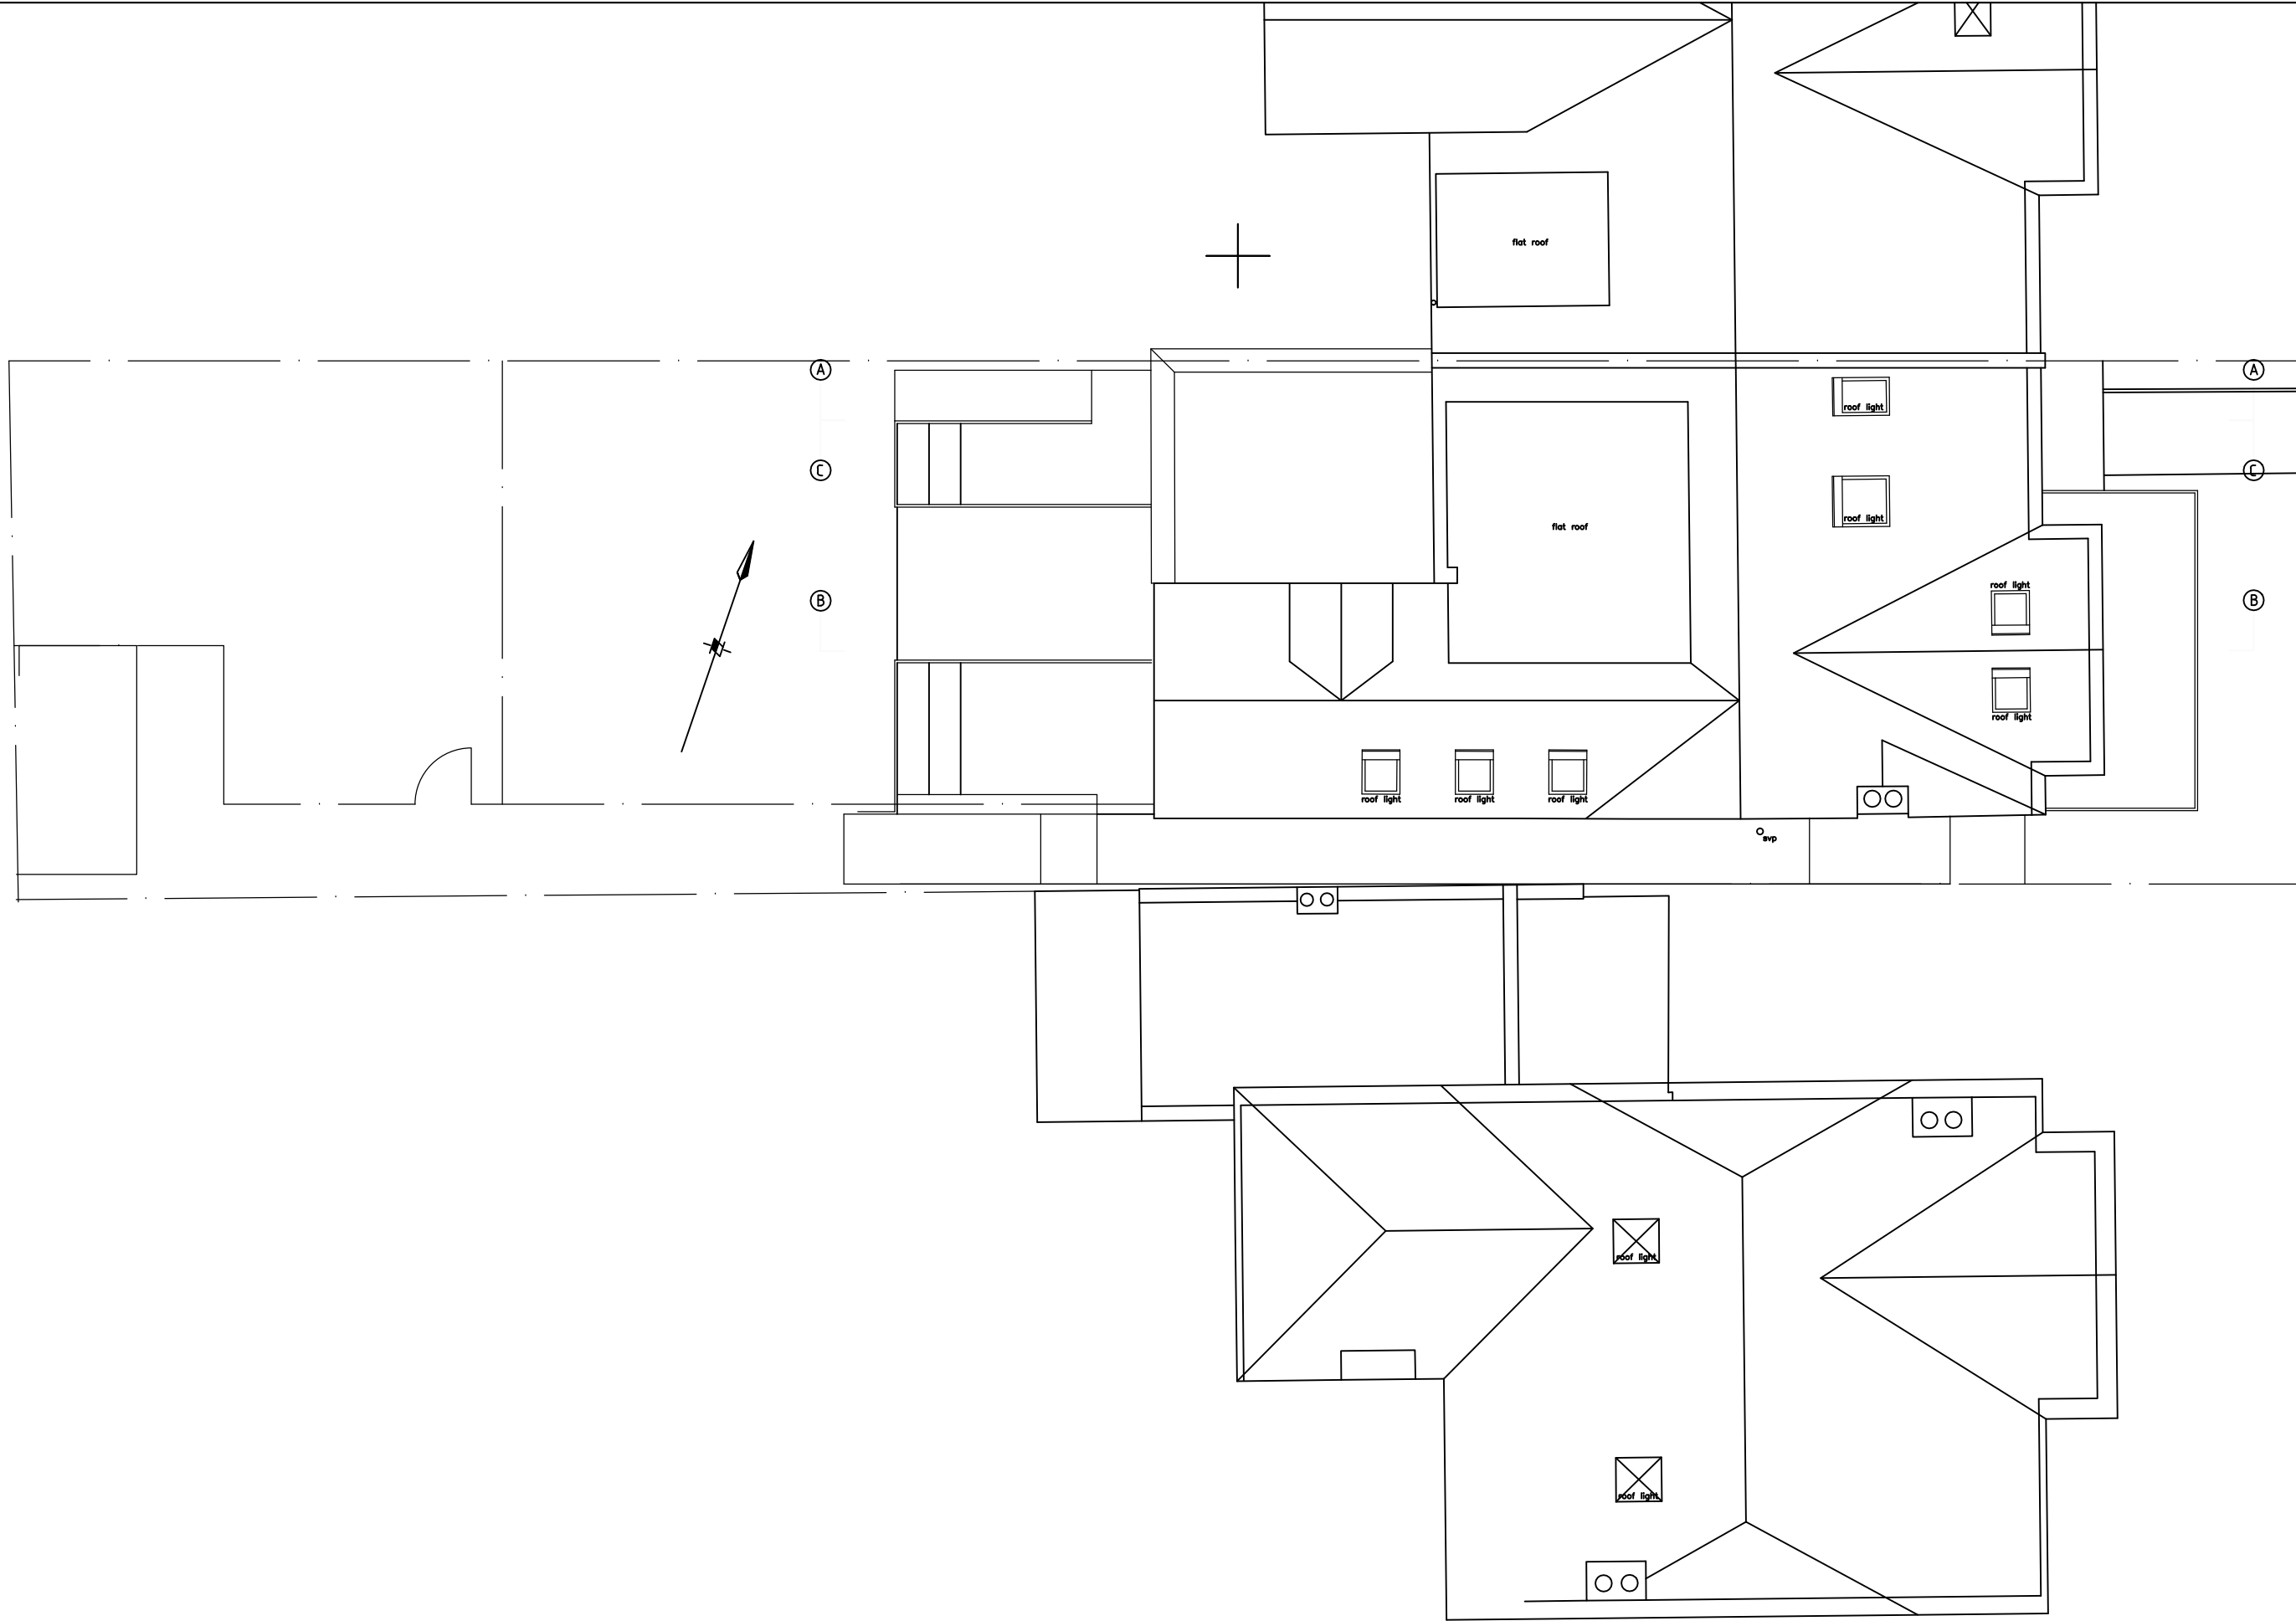

AMENDMENTS	
A	PROPOSED BASEMENT ADDITION
B	CORPORAL AREA EXTENDED FOR FIRE STORE
C	
D	
E	
F	
G	
H	
J	
K	
L	
M	
N	
P	
Q	

TGN ARCHITECTS LTD

21 COLDFALL AVENUE
PODSWELL HILL
LONDON
W10 5HS
T - 020 3974 1083 E - Nick.Timeson@TGNArch.co.uk

CONTRACT:

3 CURZON ROAD, N10 3RB

DRAWING

PROPOSED ROOF PLAN

SCALE:	1:100atA3	DATE:	09-22
DRAWN BY:	NRLT	CHECKED:	
DRAWING NO.	2203 P 5 B		