




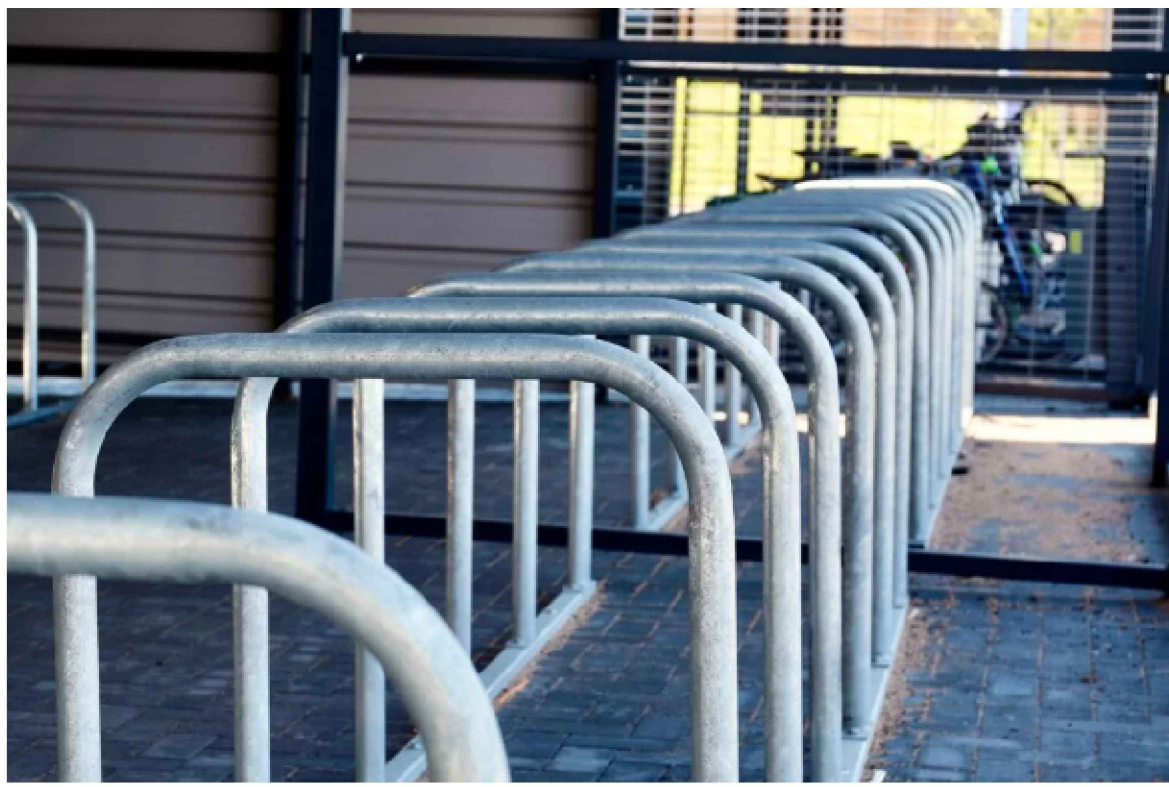

Toastrack Cycle Rack

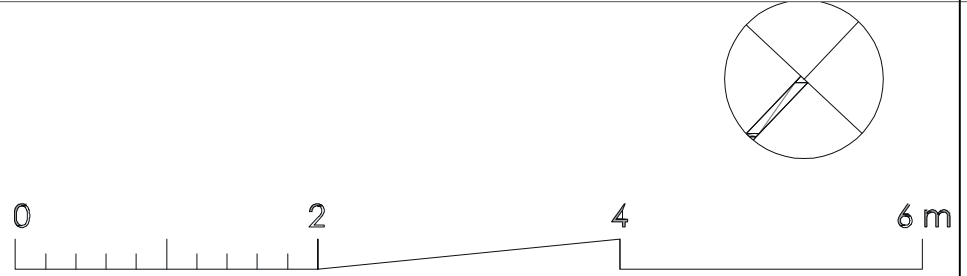

Cycle Bike Shelter

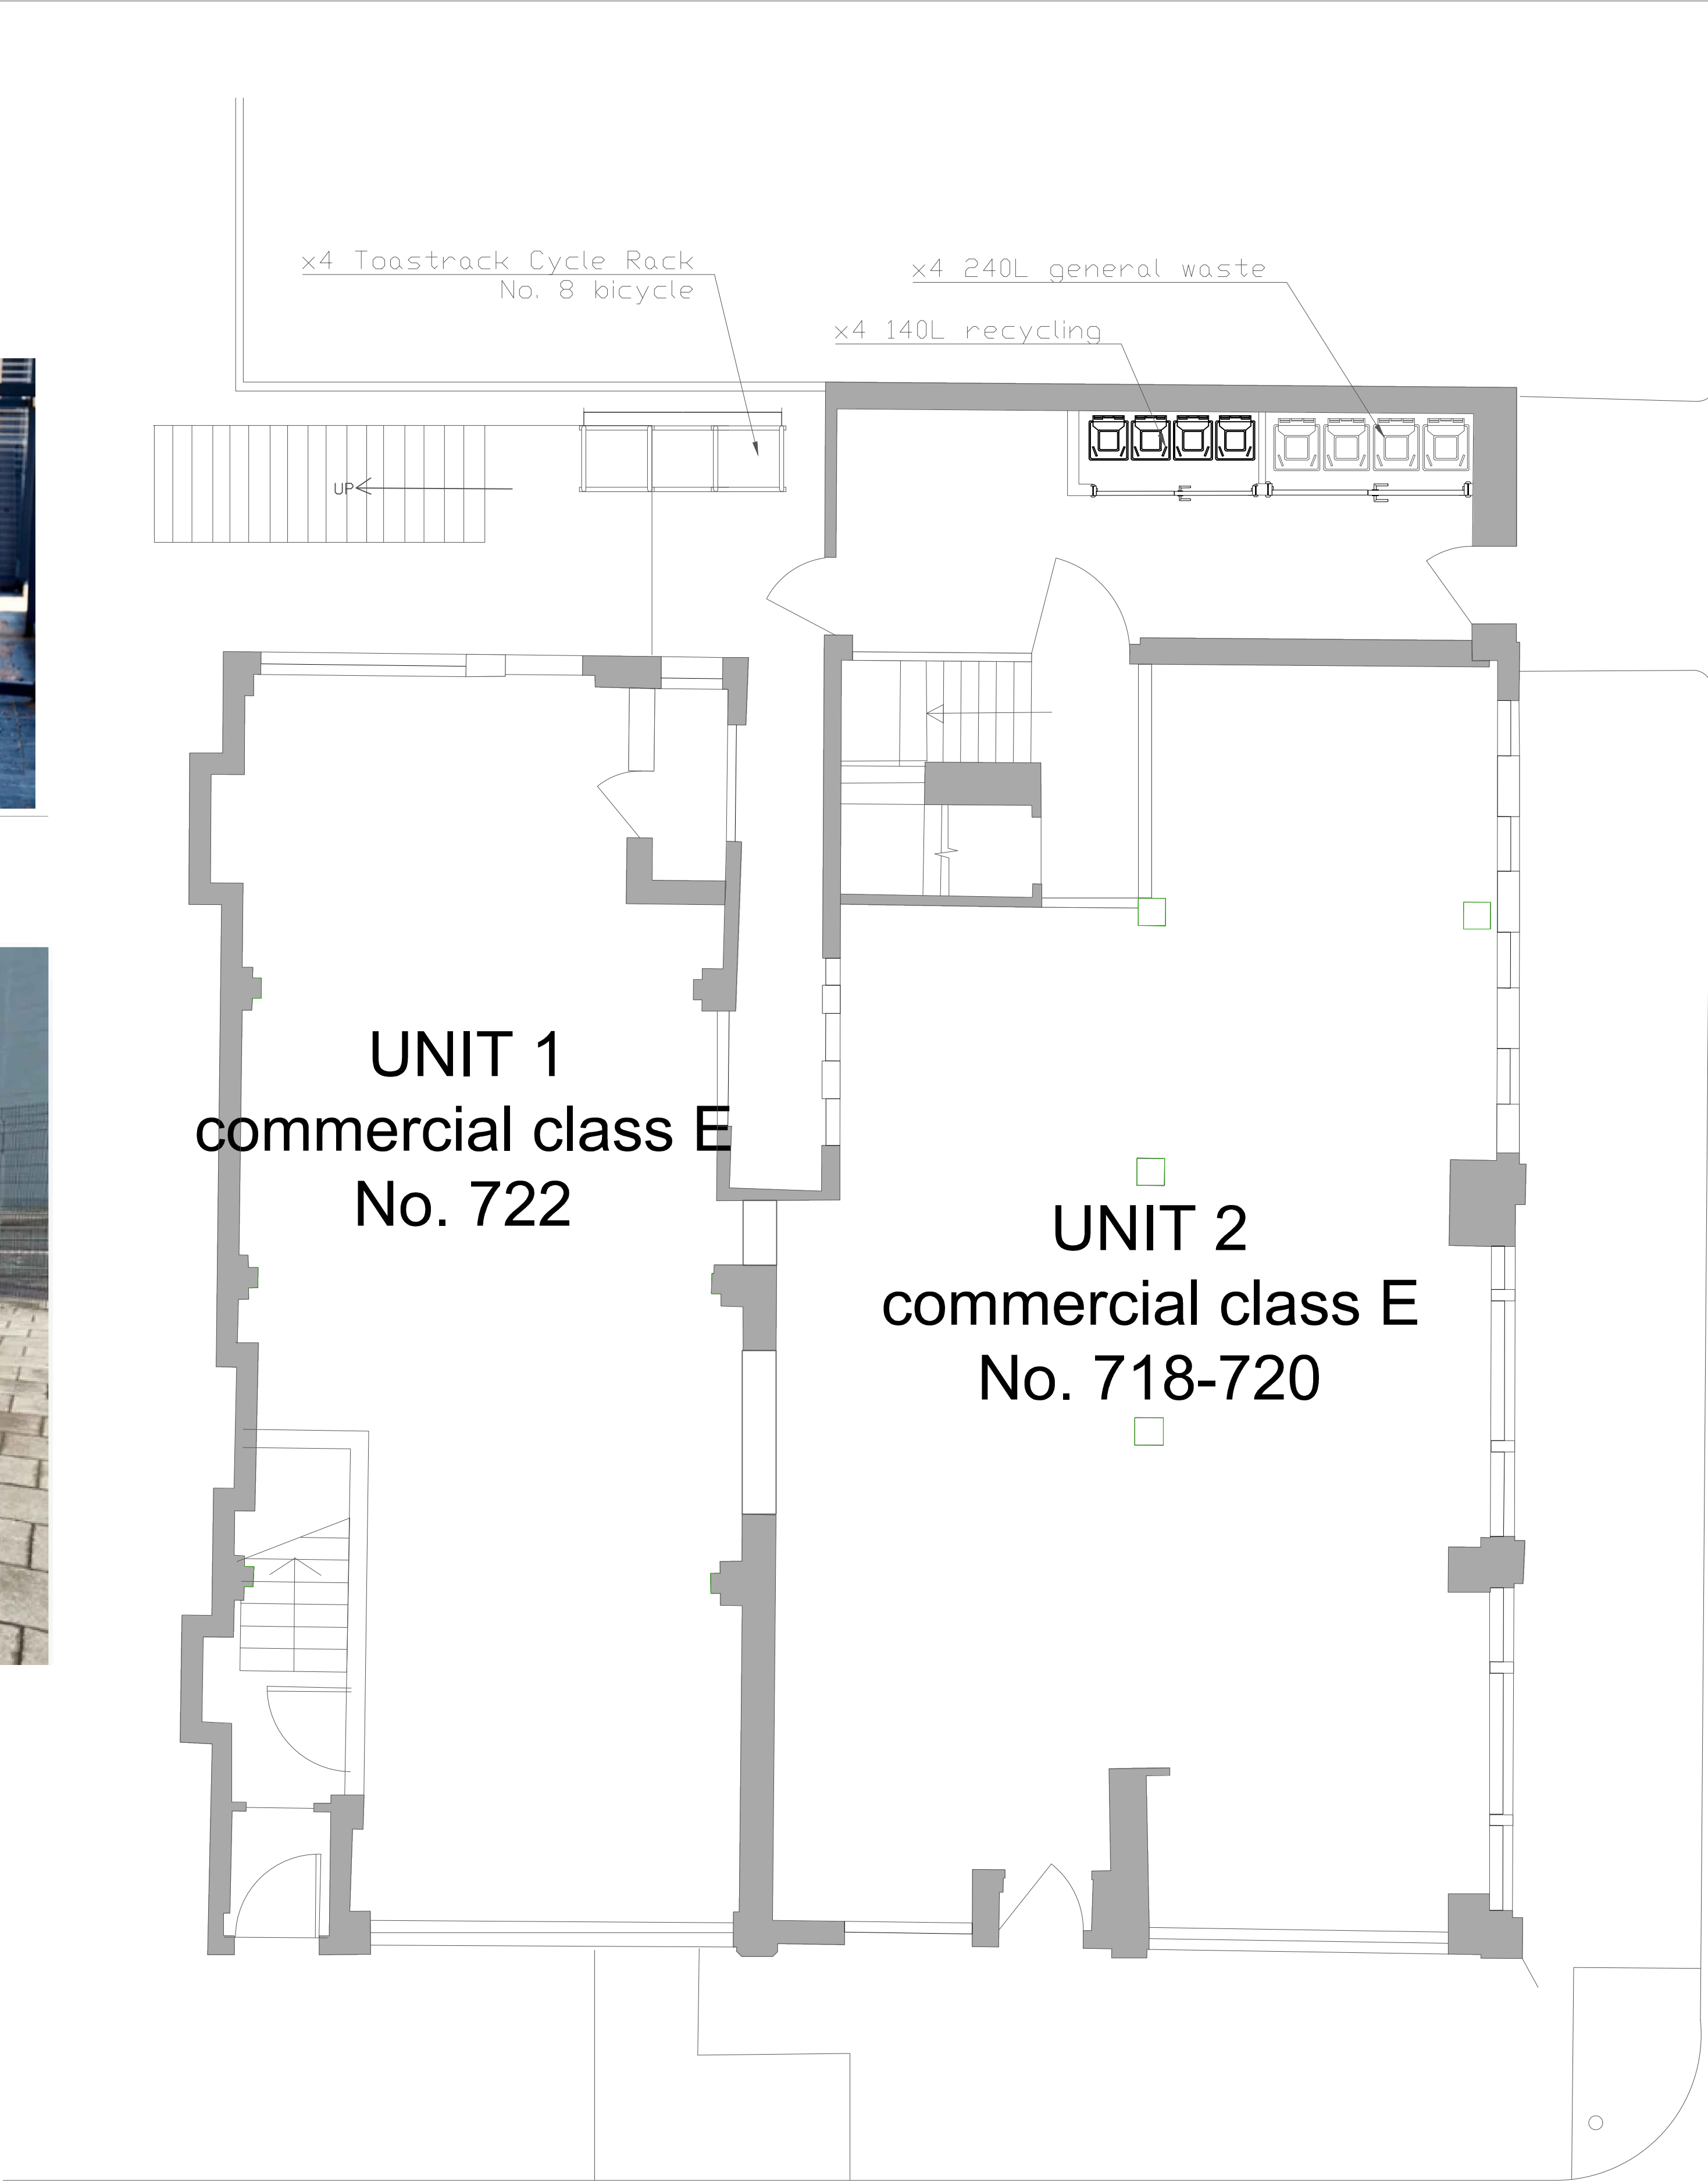

Drawing Title:			
Ground Floor Plan			
Scale @ A1:	Date:	Drawn: AT	
1:50	02.04.24		
Client:			
JEB Capital investments Ltd			
Project Title:			
718-722 Seven Sisters Rd, South Tottenham, London N15 5NE			
Drawing No:		Revision:	
Ga-001		1	