

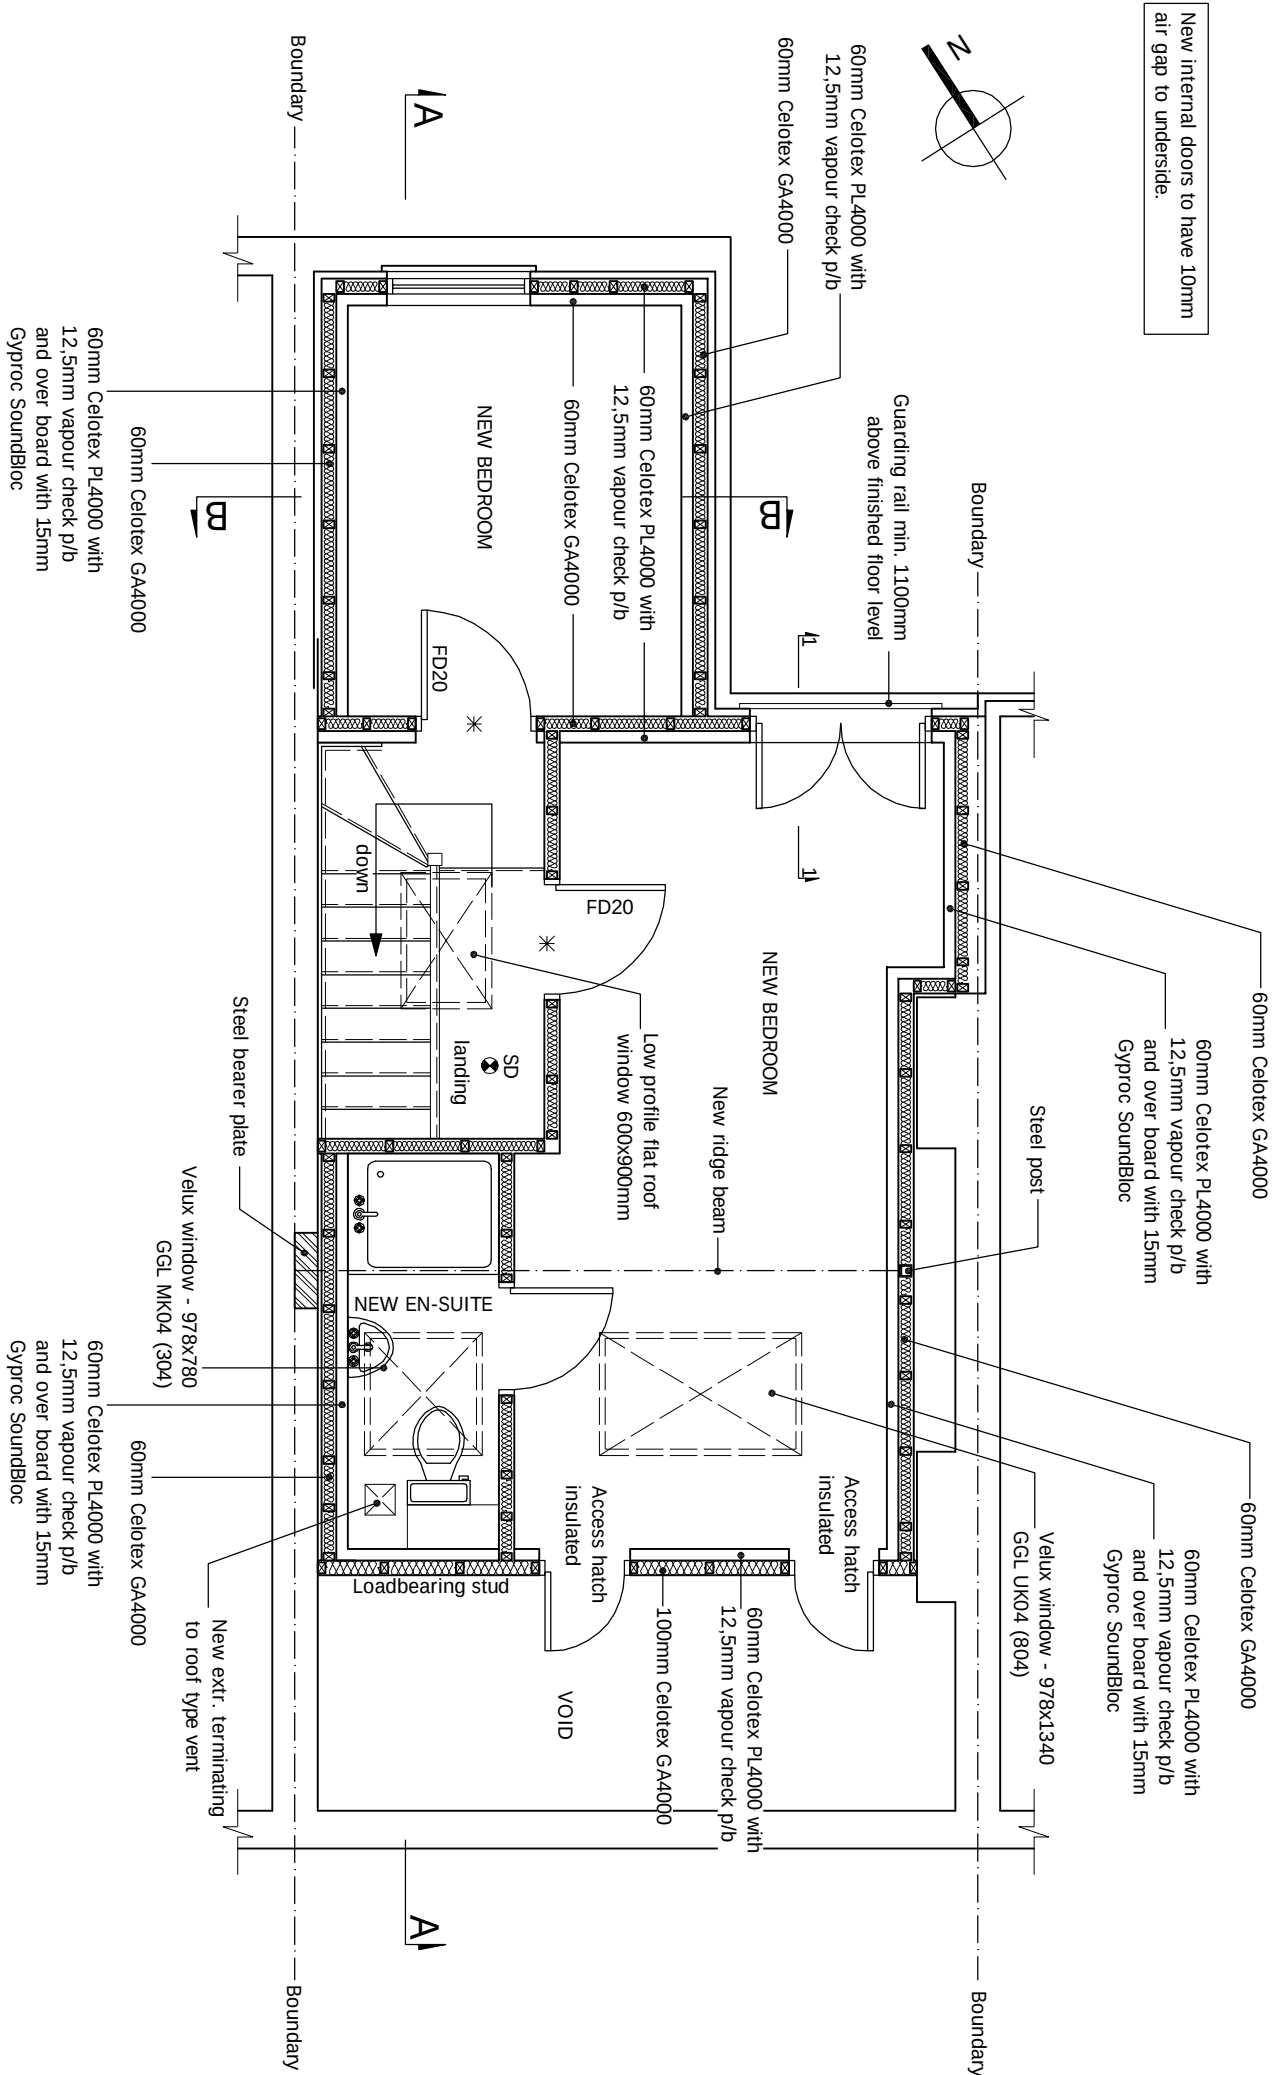


 

New internal doors to have 10mm air gap to underside.

 

DRAWING STATUS		PLANNING	
REV.	DATE	NAME	DESCRIPTION
GENERAL NOTES: Any dimensions above are indicative only and are subject to verification on site. The contractor to sat out, locate and/or construct all measurements of the site and the corners of the world and prior to setting out on site. The client to provide the following information to the contractor and engineer's designs. Structural Engineers calculations and any specialist supplier's drawings. 1. Nature and of working drawings and calculations are completed, approved by Building Control or other authority. 2. Inform the building control department that the works are about to commence on site after receiving an approved decision from planning / building control in writing for any proposed works. 3. Verify boundary lines & ground conditions including checking positions and new connections of all gas, electrical, water & other services (drainage ect. within the site prior to the commencement of construction). Owner is responsible for establishing own boundary lines on DPL and is responsible for any construction of any nature if it is damaged by any party during the construction of the site. 4. DPL are not responsible for builders changing design methods from proposed works. The client is responsible for works being carried out on a building notice. No project should start without cons. 5. Owner is responsible for purchasing additional materials and covering any engineering design costs by building control or any other third party's institution during building works. 6. Request a copy of the Party Wall Award where works effect party wall or involve excavations within 3 metres of adjoining buildings or Building over a public street. (Client responsibility)			

© This drawing and the works shown are the copyright of DISCOUNT PLANS LTD and may not be reproduced except by written permission

ALL STRUCTURAL ELEMENTS (such as beams, lintels, joists, rafters, columns, walls, foundations and etc.) SHOWN ON DRAWINGS ARE ONLY INDICATIVE, THEY ARE SUBJECTED TO FURTHER STRUCTURAL ENGINEER'S CONSIDERATION.

PROPOSED ATTIC FLOOR PLAN

scale 1:50

[illegible]