




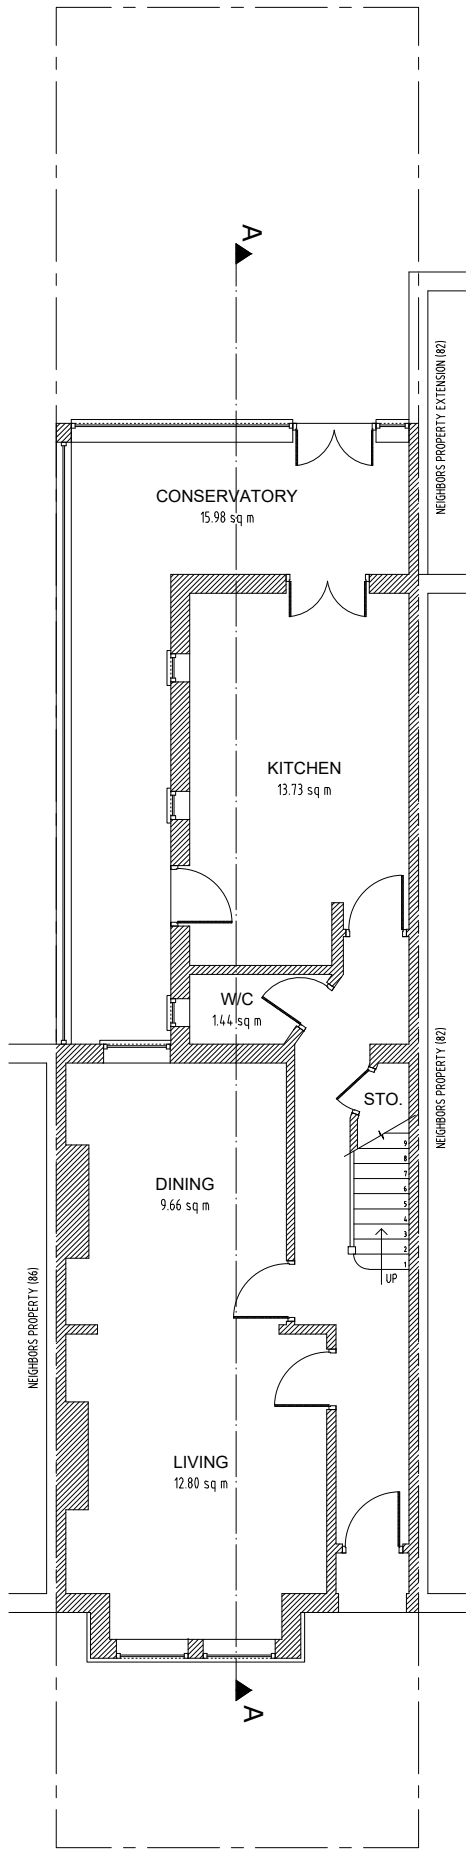


Existing Ground Floor
Scale 1:100

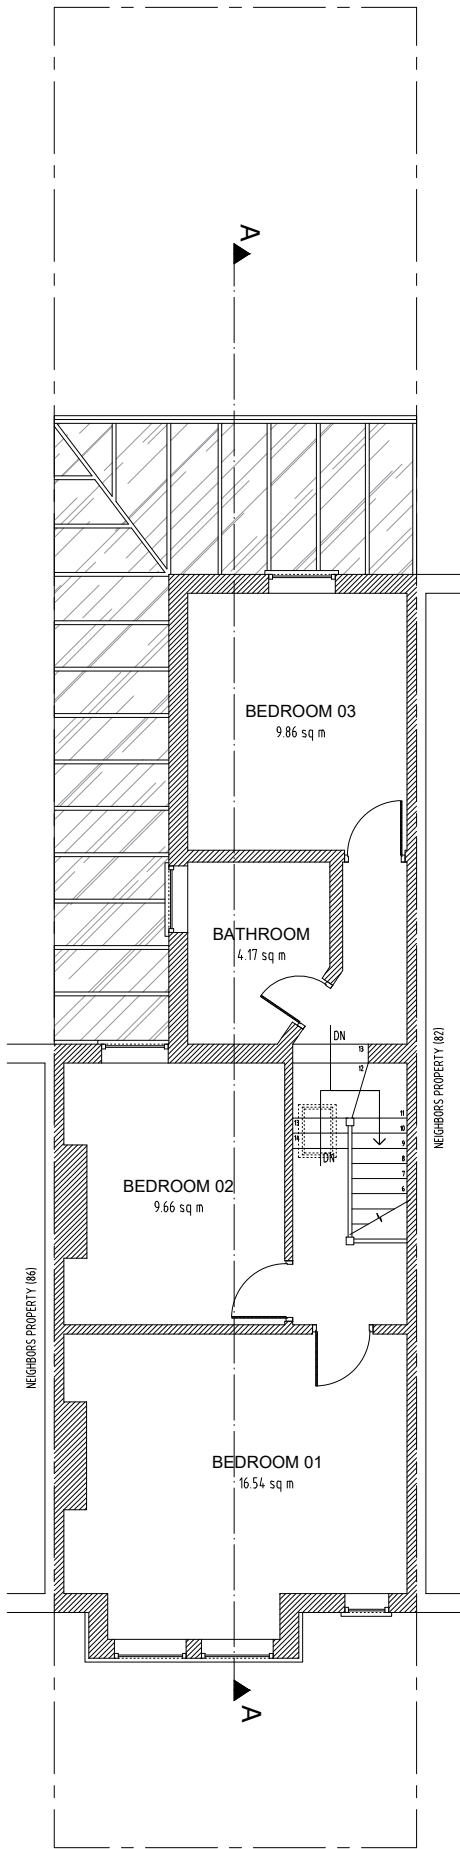

Existing First Floor
Scale 1:100

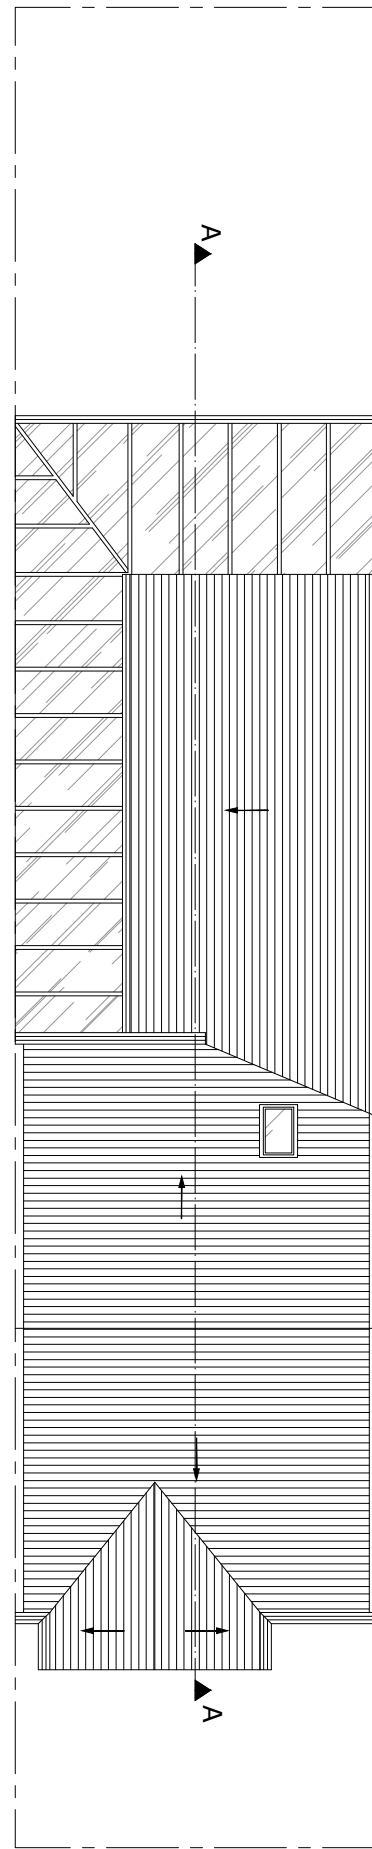

Existing Roof Plan
Scale 1:100

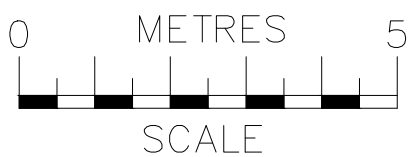

NOTES
The contractors are to check all the dimensions, levels, drain runs and general condition of the site before works commence.

All works are to be carried out in accordance with current Building Regulations, British Standards, Code of Practice and Local Authority Requirements.

Project:
**84 Gladesmore Road,
London N15 6TD**


Title: **Existing Floor Plans
Ground; First & Roof**

Date: **13.03.24**


Scale: **1:100 @ A3**

Dwg. No. **GR.84.EX.101**


Rev: **0**

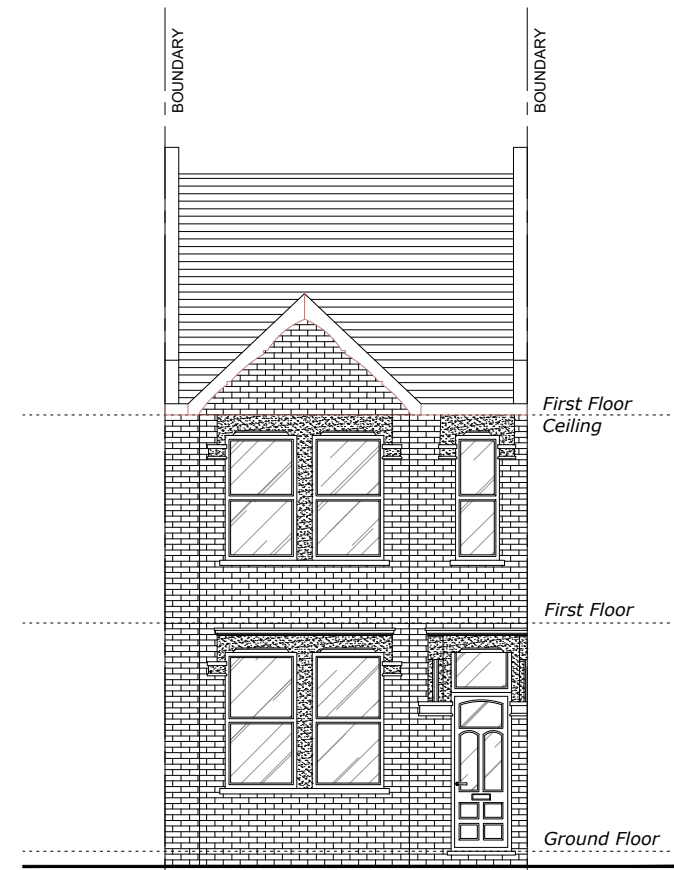

Existing Front Elevation
Scale 1:100

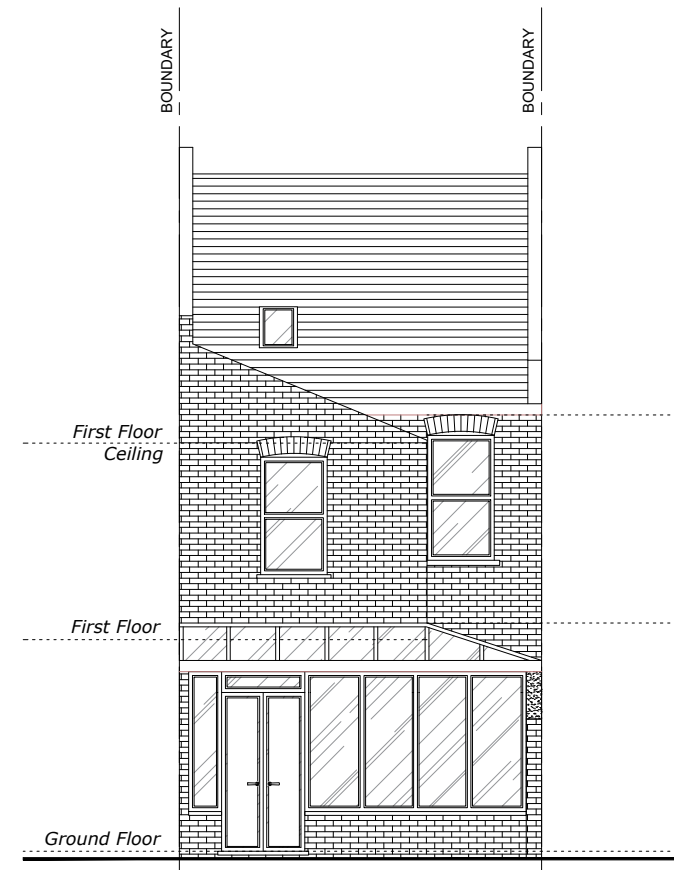


Existing Rear Elevation
Scale 1:100

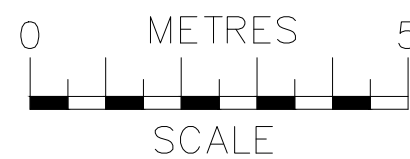


NOTES
The contractors are to check all the dimensions, levels, drain runs and general condition of the site before works commence.

All works are to be carried out in accordance with current Building Regulations, British Standards, Code of Practice and Local Authority Requirements.


Project: 84 Gladesmore Road, London N15 6TD		
Title: Existing Front & Rear Elevations		
Date: 13.03.24	Scale: 1:100 @ A3	
Dwg. No. GR.84.EX.102	Rev: 0	

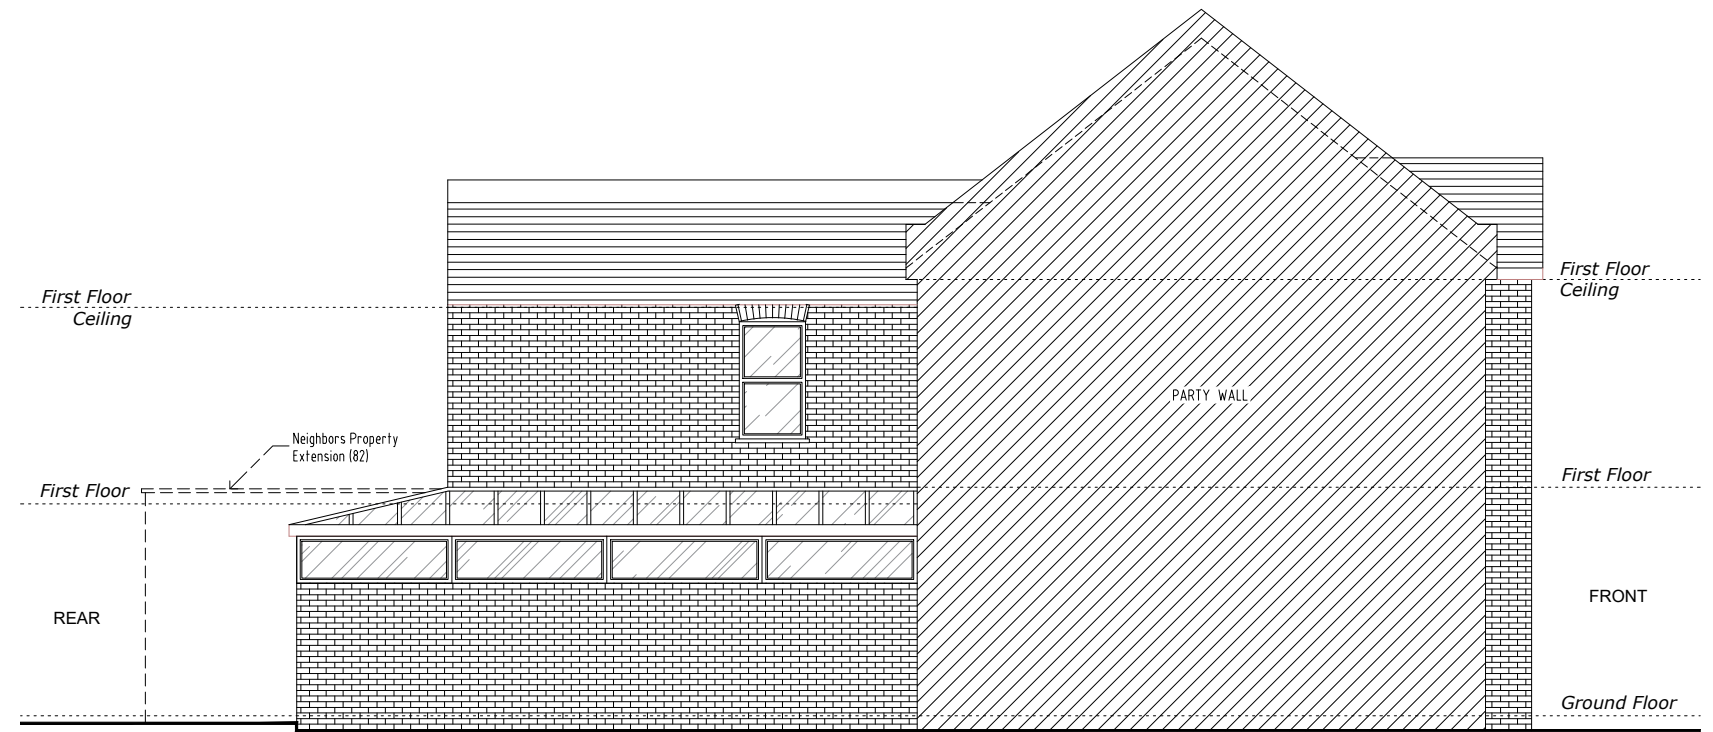


Existing Side 2 Elevation
Scale 1:100

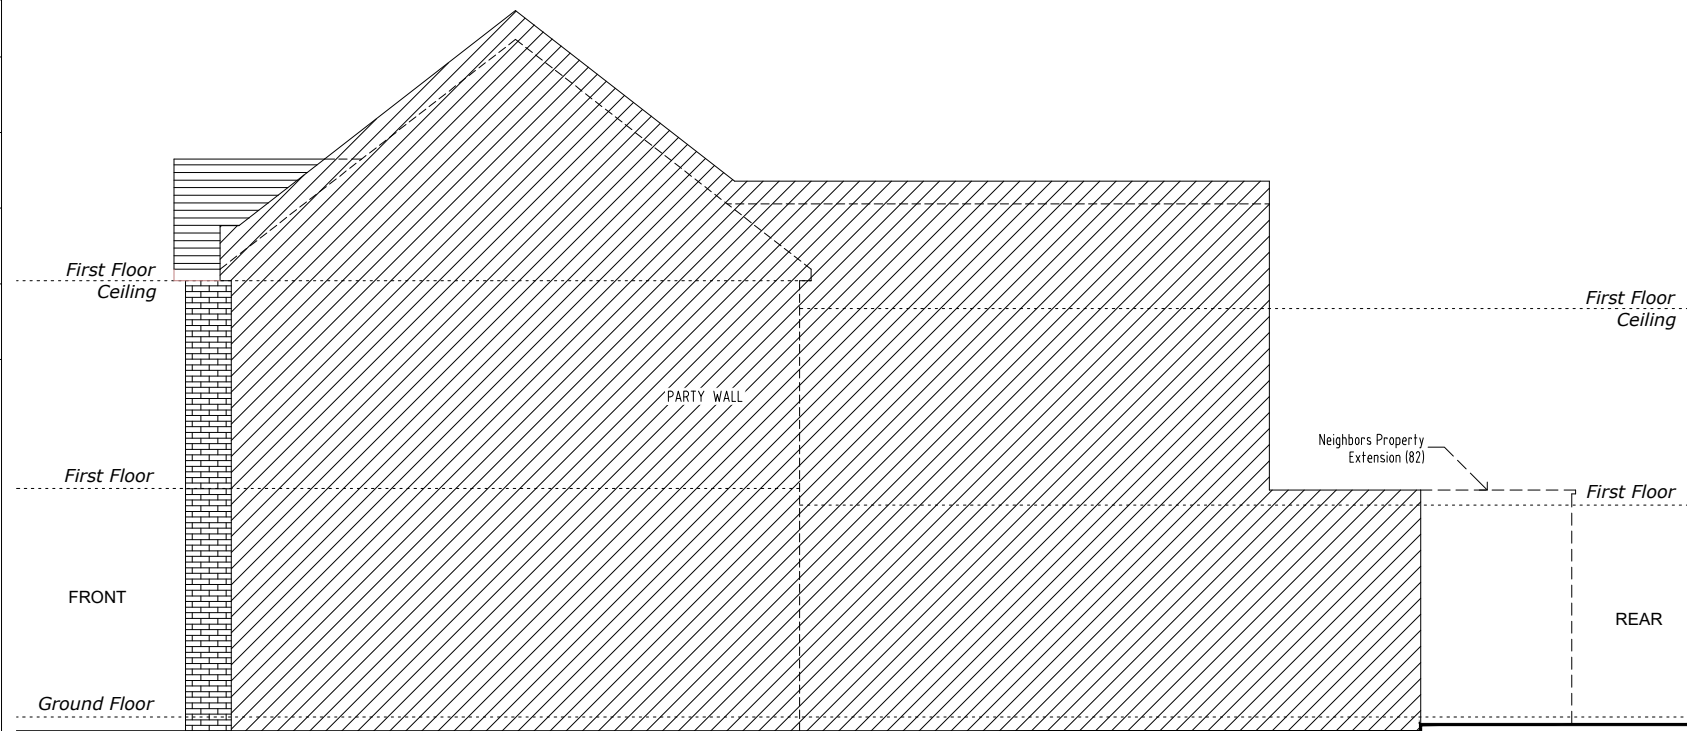


Existing Side 1 Elevation
Scale 1:100

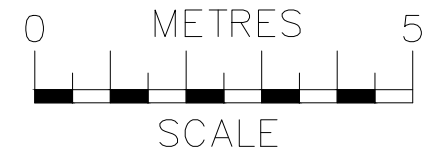

 info@ajsplanning.co.uk 020 81501820	NOTES The contractors are to check all the dimensions, levels, drain runs and general condition of the site before works commence. All works are to be carried out in accordance with current Building Regulations, British Standards, Code of Practice and Local Authority Requirements.	Project: 84 Gladesmore Road, London N15 6TD	
		Title: Existing <i>Side Elevations (1 & 2)</i>	
		Date: 13.03.24	Scale: 1:100 @ A3
		Dwg. No. GR.84.EX.103	Rev: 0

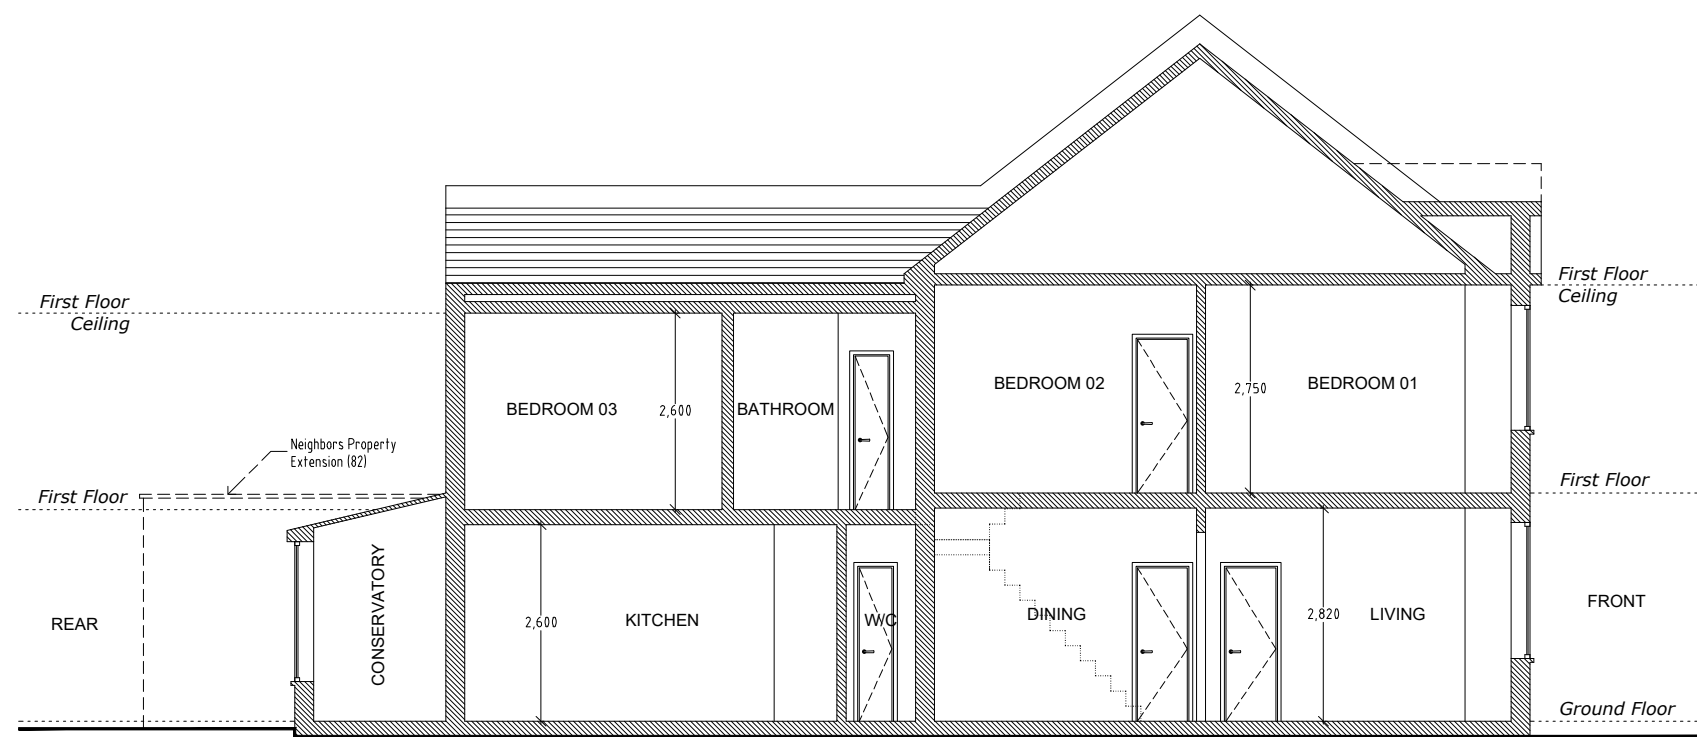

Existing Section A-A
Scale 1:100

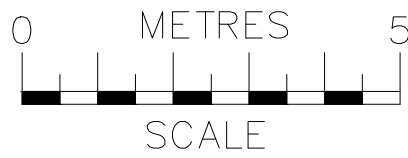



info@ajsplanning.co.uk
020 81501820

NOTES
The contractors are to check all the dimensions, levels, drain runs and general condition of the site before works commence.

All works are to be carried out in accordance with current Building Regulations, British Standards, Code of Practice and Local Authority Requirements.

Project: 84 Gladesmore Road, London N15 6TD		
Title: Existing Section A-A		
Date: 13.03.24	Scale: 1:100 @ A3	
Dwg. No. GR.84.EX.104	Rev: 0	