



2NO. 240L REFUSE AND RECYCLE BINS
FOR COMBINED FLATS 1 & 2

RETAINED HEDGE TO FRONT
GARDEN APROX 300MM AT BASE

VERTICAL SHELTERED BIKE
RACK FOR 3NO. BICYCLES


PARTIAL SITE PLAN OF FRONT & REAR GARDENS




FRONT ELEVATION



SECURE BICYCLE SHELTER
metroSTOR PCR 3 Modular Cycle Locker

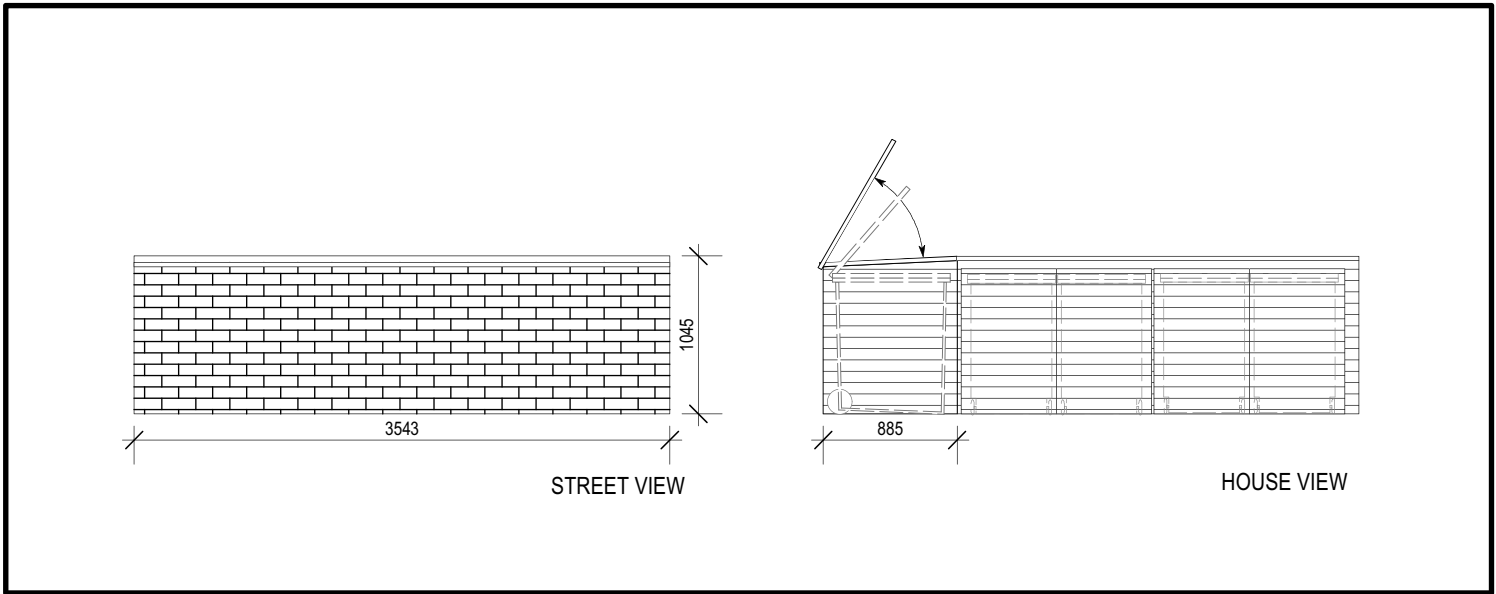

BIN STORES

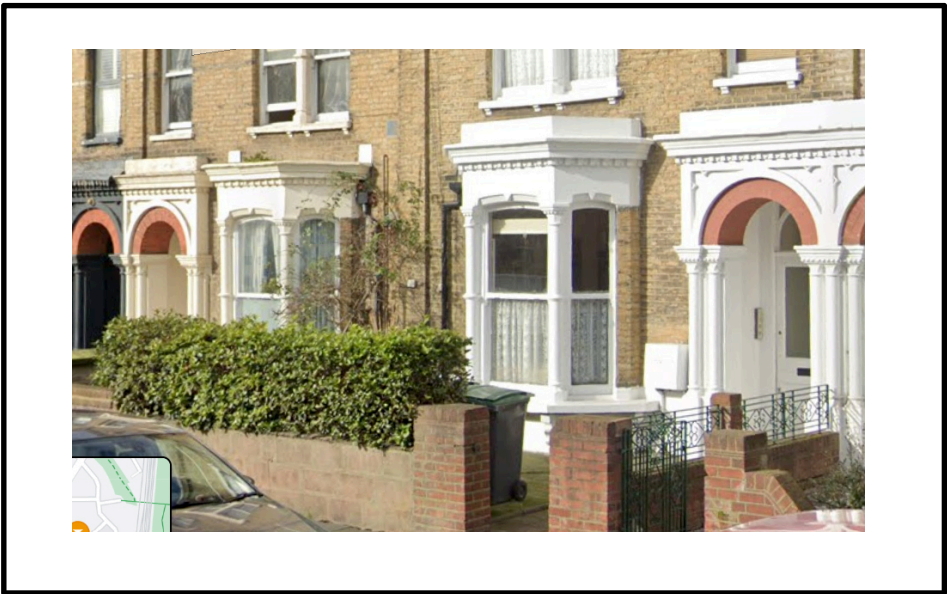

NOTES:
It is the owner's responsibility to ensure that all relevant notices are issued in accordance with the Party Wall Act 1996.
The contractor is to take all necessary precautions to ensure the safety of the building and its stability during all stages of the proposed works.

The contractor is to check all dimensions on site prior to the commencement of works.
All designs, connections, workmanship, fixings or alterations to comply with the current Building Regulations, relevant British Standards, Codes of Practice and Manufacturers recommendations etc.

Project Title:
GROUND FLOOR REAR EXTENSION, AND CONVERSION
FROM 5NO. S/C FLATS TO 3NO. S/C FLATS
Project Address:
33 UPPER TOLLINGTON PARK, LONDON, N4 4DD

Dwg Title
Scale @ A1
Date
Dwg No.
PROPOSED REFUSE AND CYCLE STORAGE
1:50
APRIL 2024
U01/2020/PP/05
Client: DINGLIS PROPERTIES LTD
Rev: C

1:50@ A1
0m 1 5
KA
DESIGNS