


Notes.

1 This drawing to be read in conjunction with all relevant drawings. Any discrepancies found to be notified to the Supervising Officer immediately

2 Only figured dimensions to be used for constructional purposes

3 All works to be carried with all relevant local authority approvals and to the satisfaction of the building control inspector. existing structure to be opened for inspection if required. all dimensions are to be checked on site prior to commencement of works.


4 This drawing is copyright of DBDT Associates & can not be reproduced without DBDT's approval
This is a Building Control Drawing only

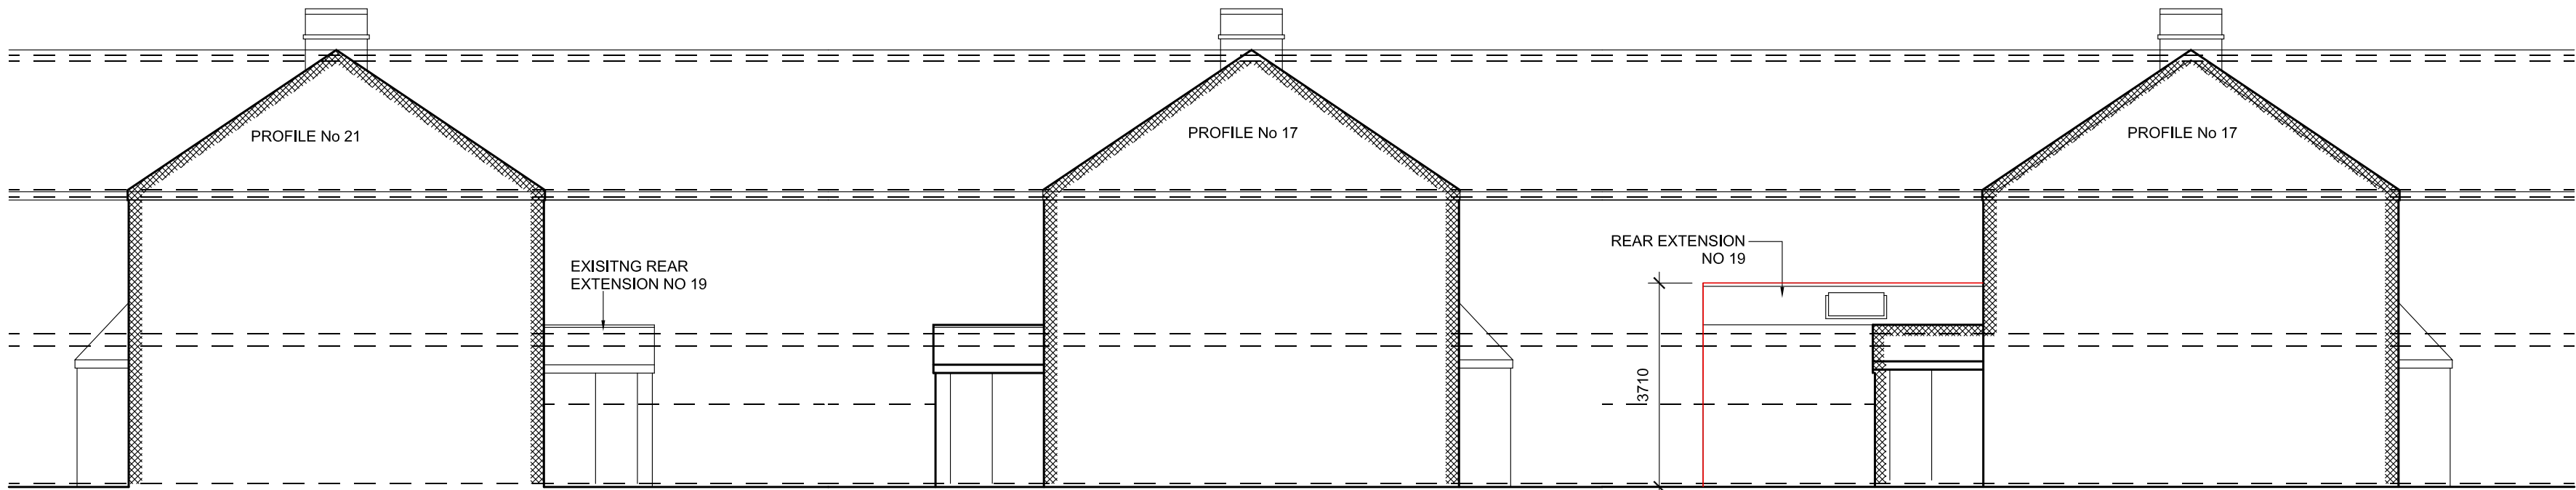

EXISTING SIDE ELEVATION (NO 21)


EXSITING SIDE ELEVATION (NO 17)

PROPOSED SIDE ELEVATION (NO 17)

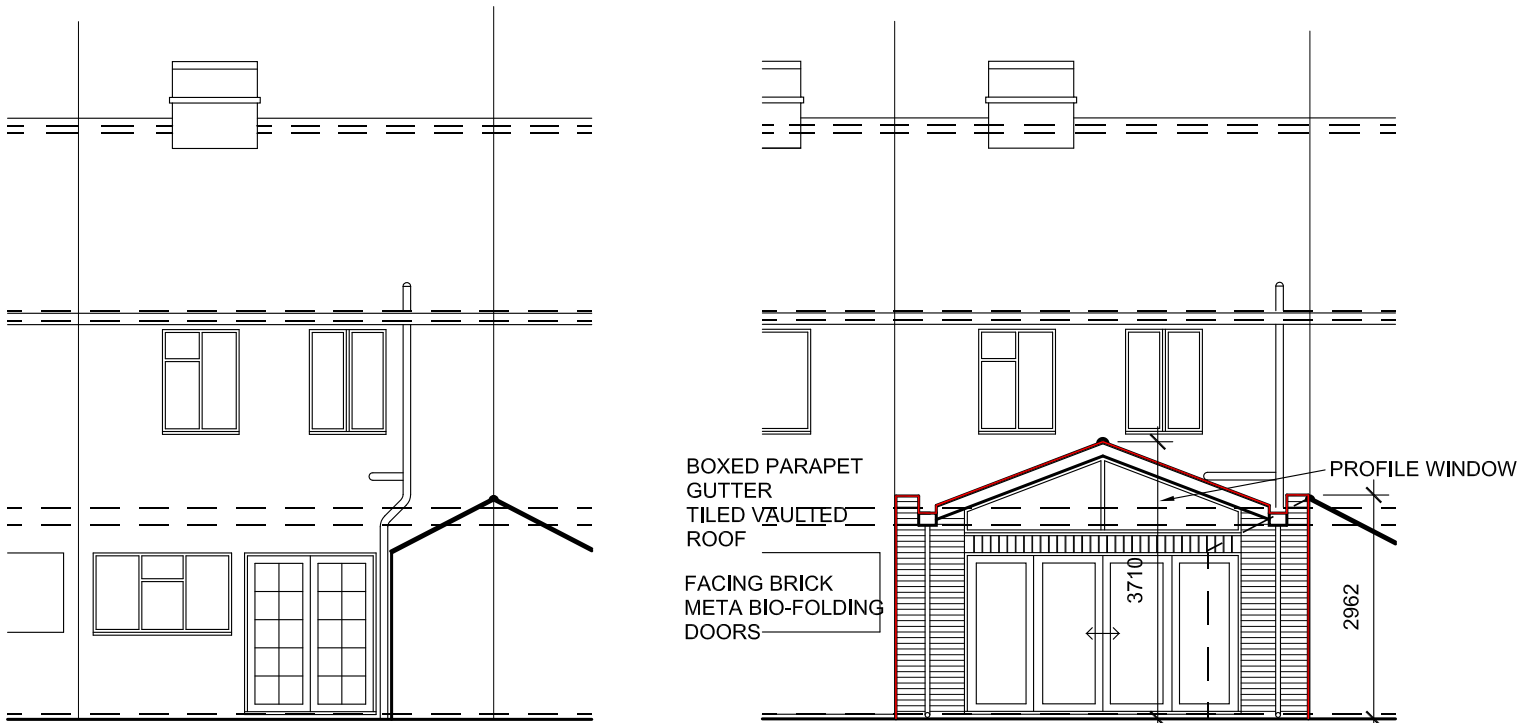


EXISTING REAR ELEVATION


PROPOSED REAR ELEVATION

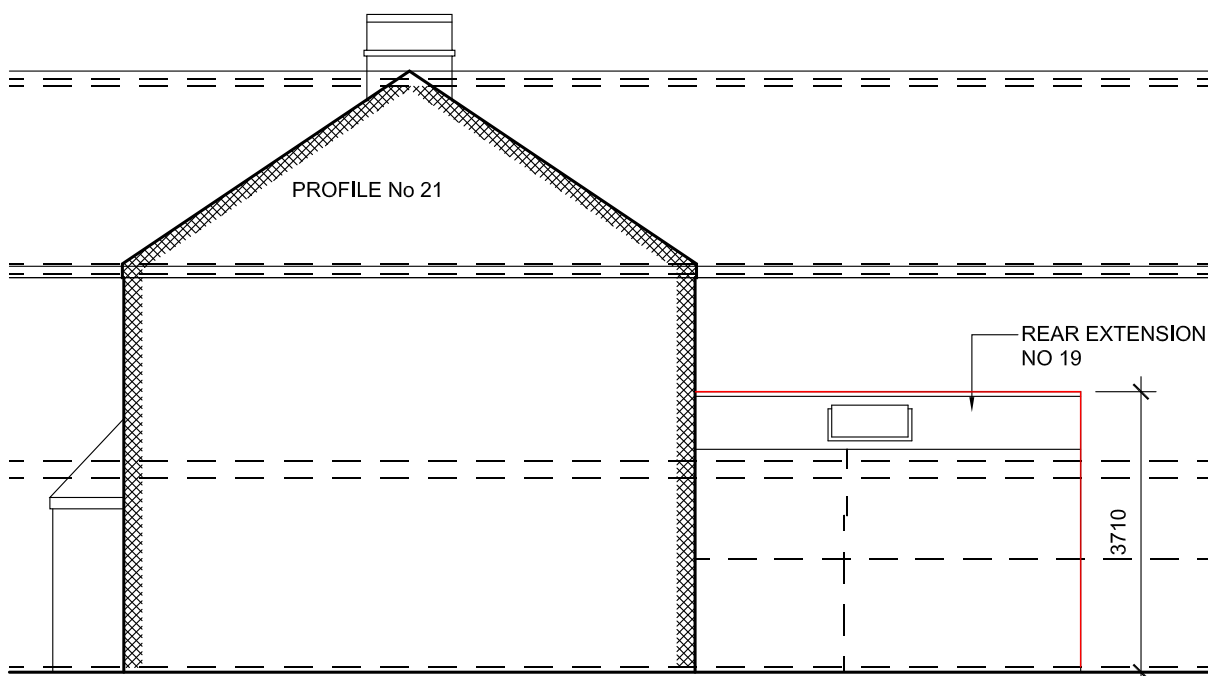


PROPOSED SIDE ELEVATION (NO 21)

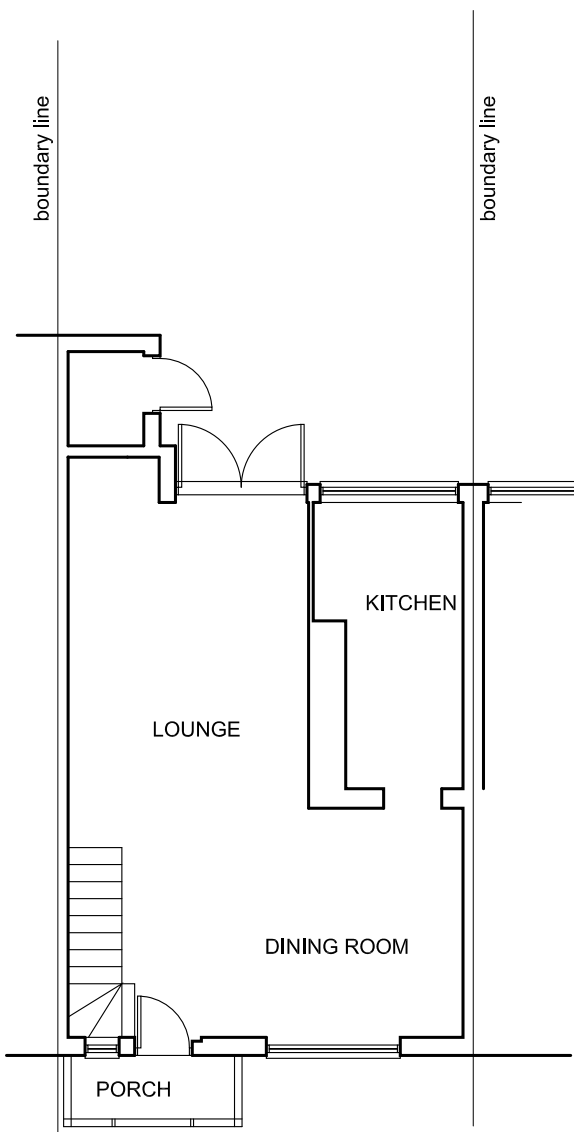


EXISTING GROUND FLOOR

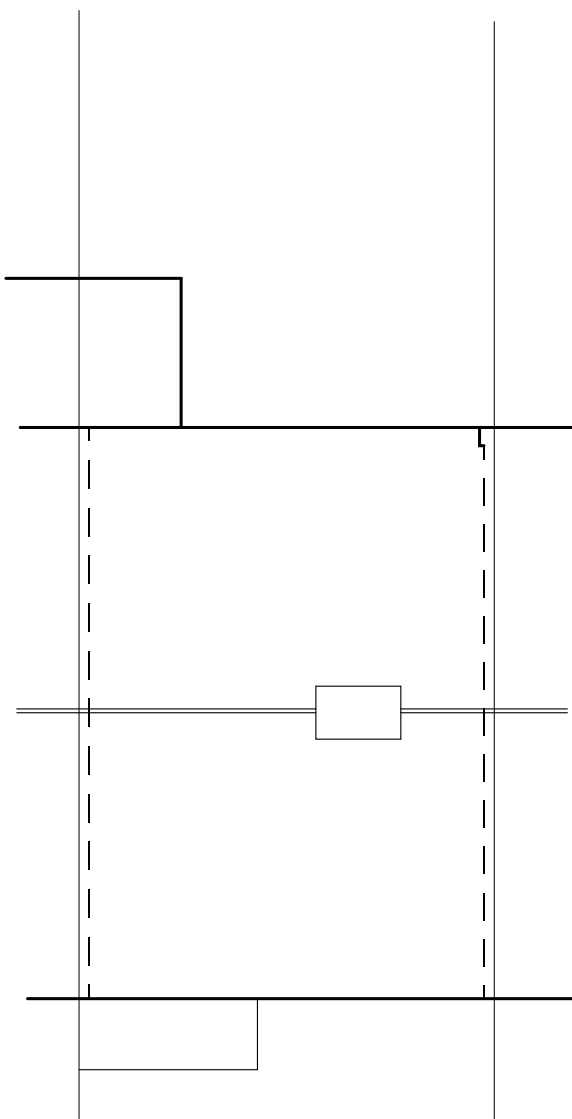

EXISTING ROOF PLAN

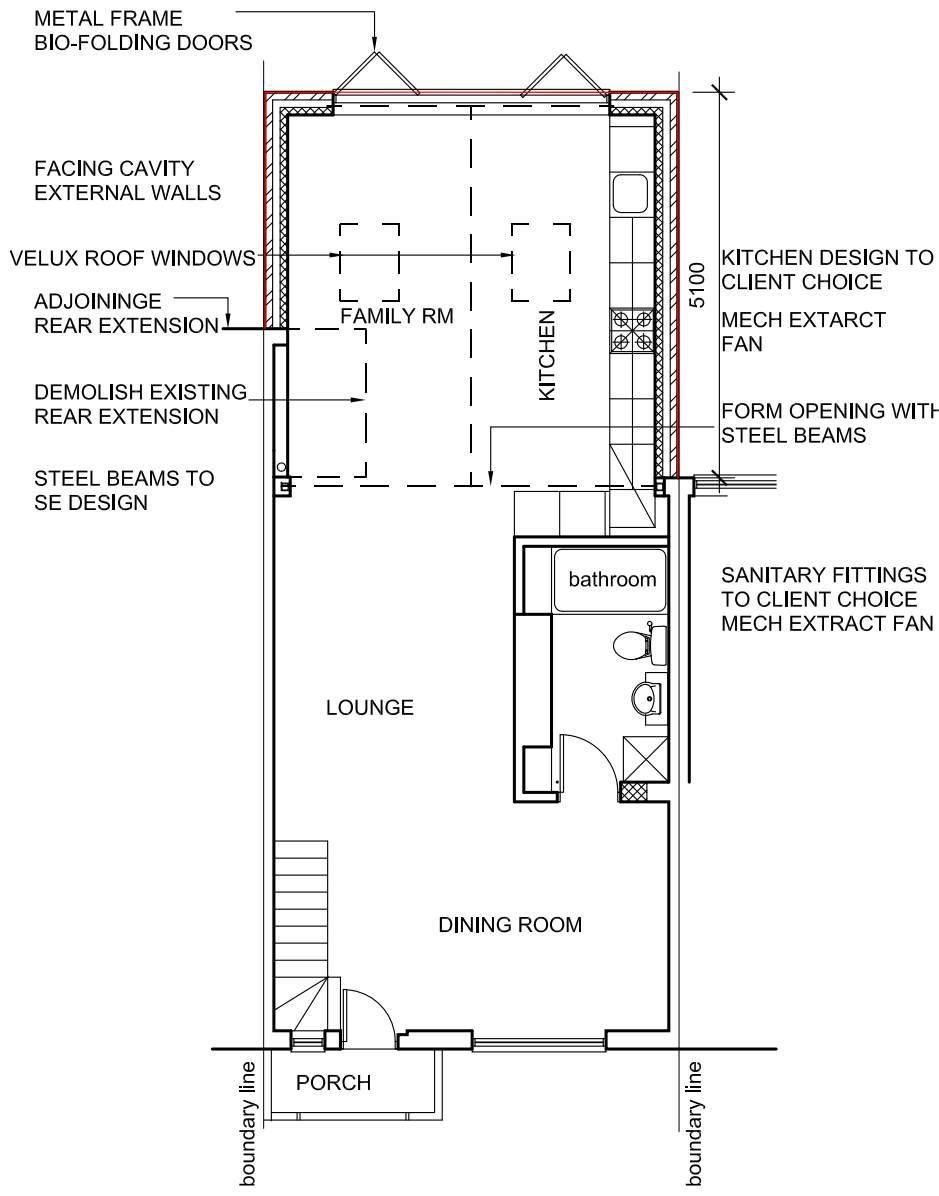

PROPOSED GROUND FLOOR

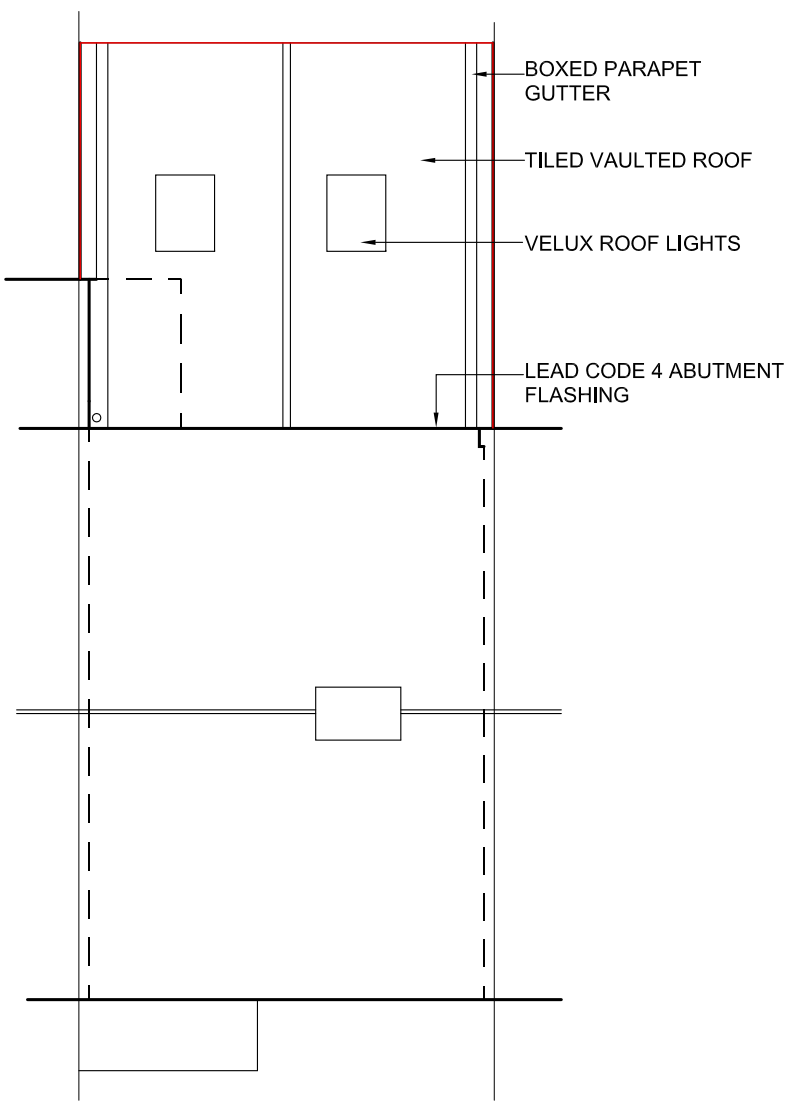

PROPOSED ROOF PLAN

0 1 2 3 4 5

dbdt associates
building design & surveying consultants
48 ETON ROAD
ILFORD ESSEX IG1 2UG
Telephone: 0779626907
020 8478 4821

Client:
Mrs Deborah Newman

Project: PRIOR APPROVAL - 5.1M DEEP
3M (max) AT EAVES & MAX HEIGHT 3.7M
19 HILL ROAD
HARINGAY N10 1JE

Title:
Existing & Proposed
Plans & Elevations

Scale:	1:100 @ A2	Date:	April 2024
Drawn:	B I R I	Checked:	
Org. No	19/HR/PL03	Rev:	